


► INDICATES 1/4" EXPANSION JOINT (TYP.) (LENGTHS > 24'-0")

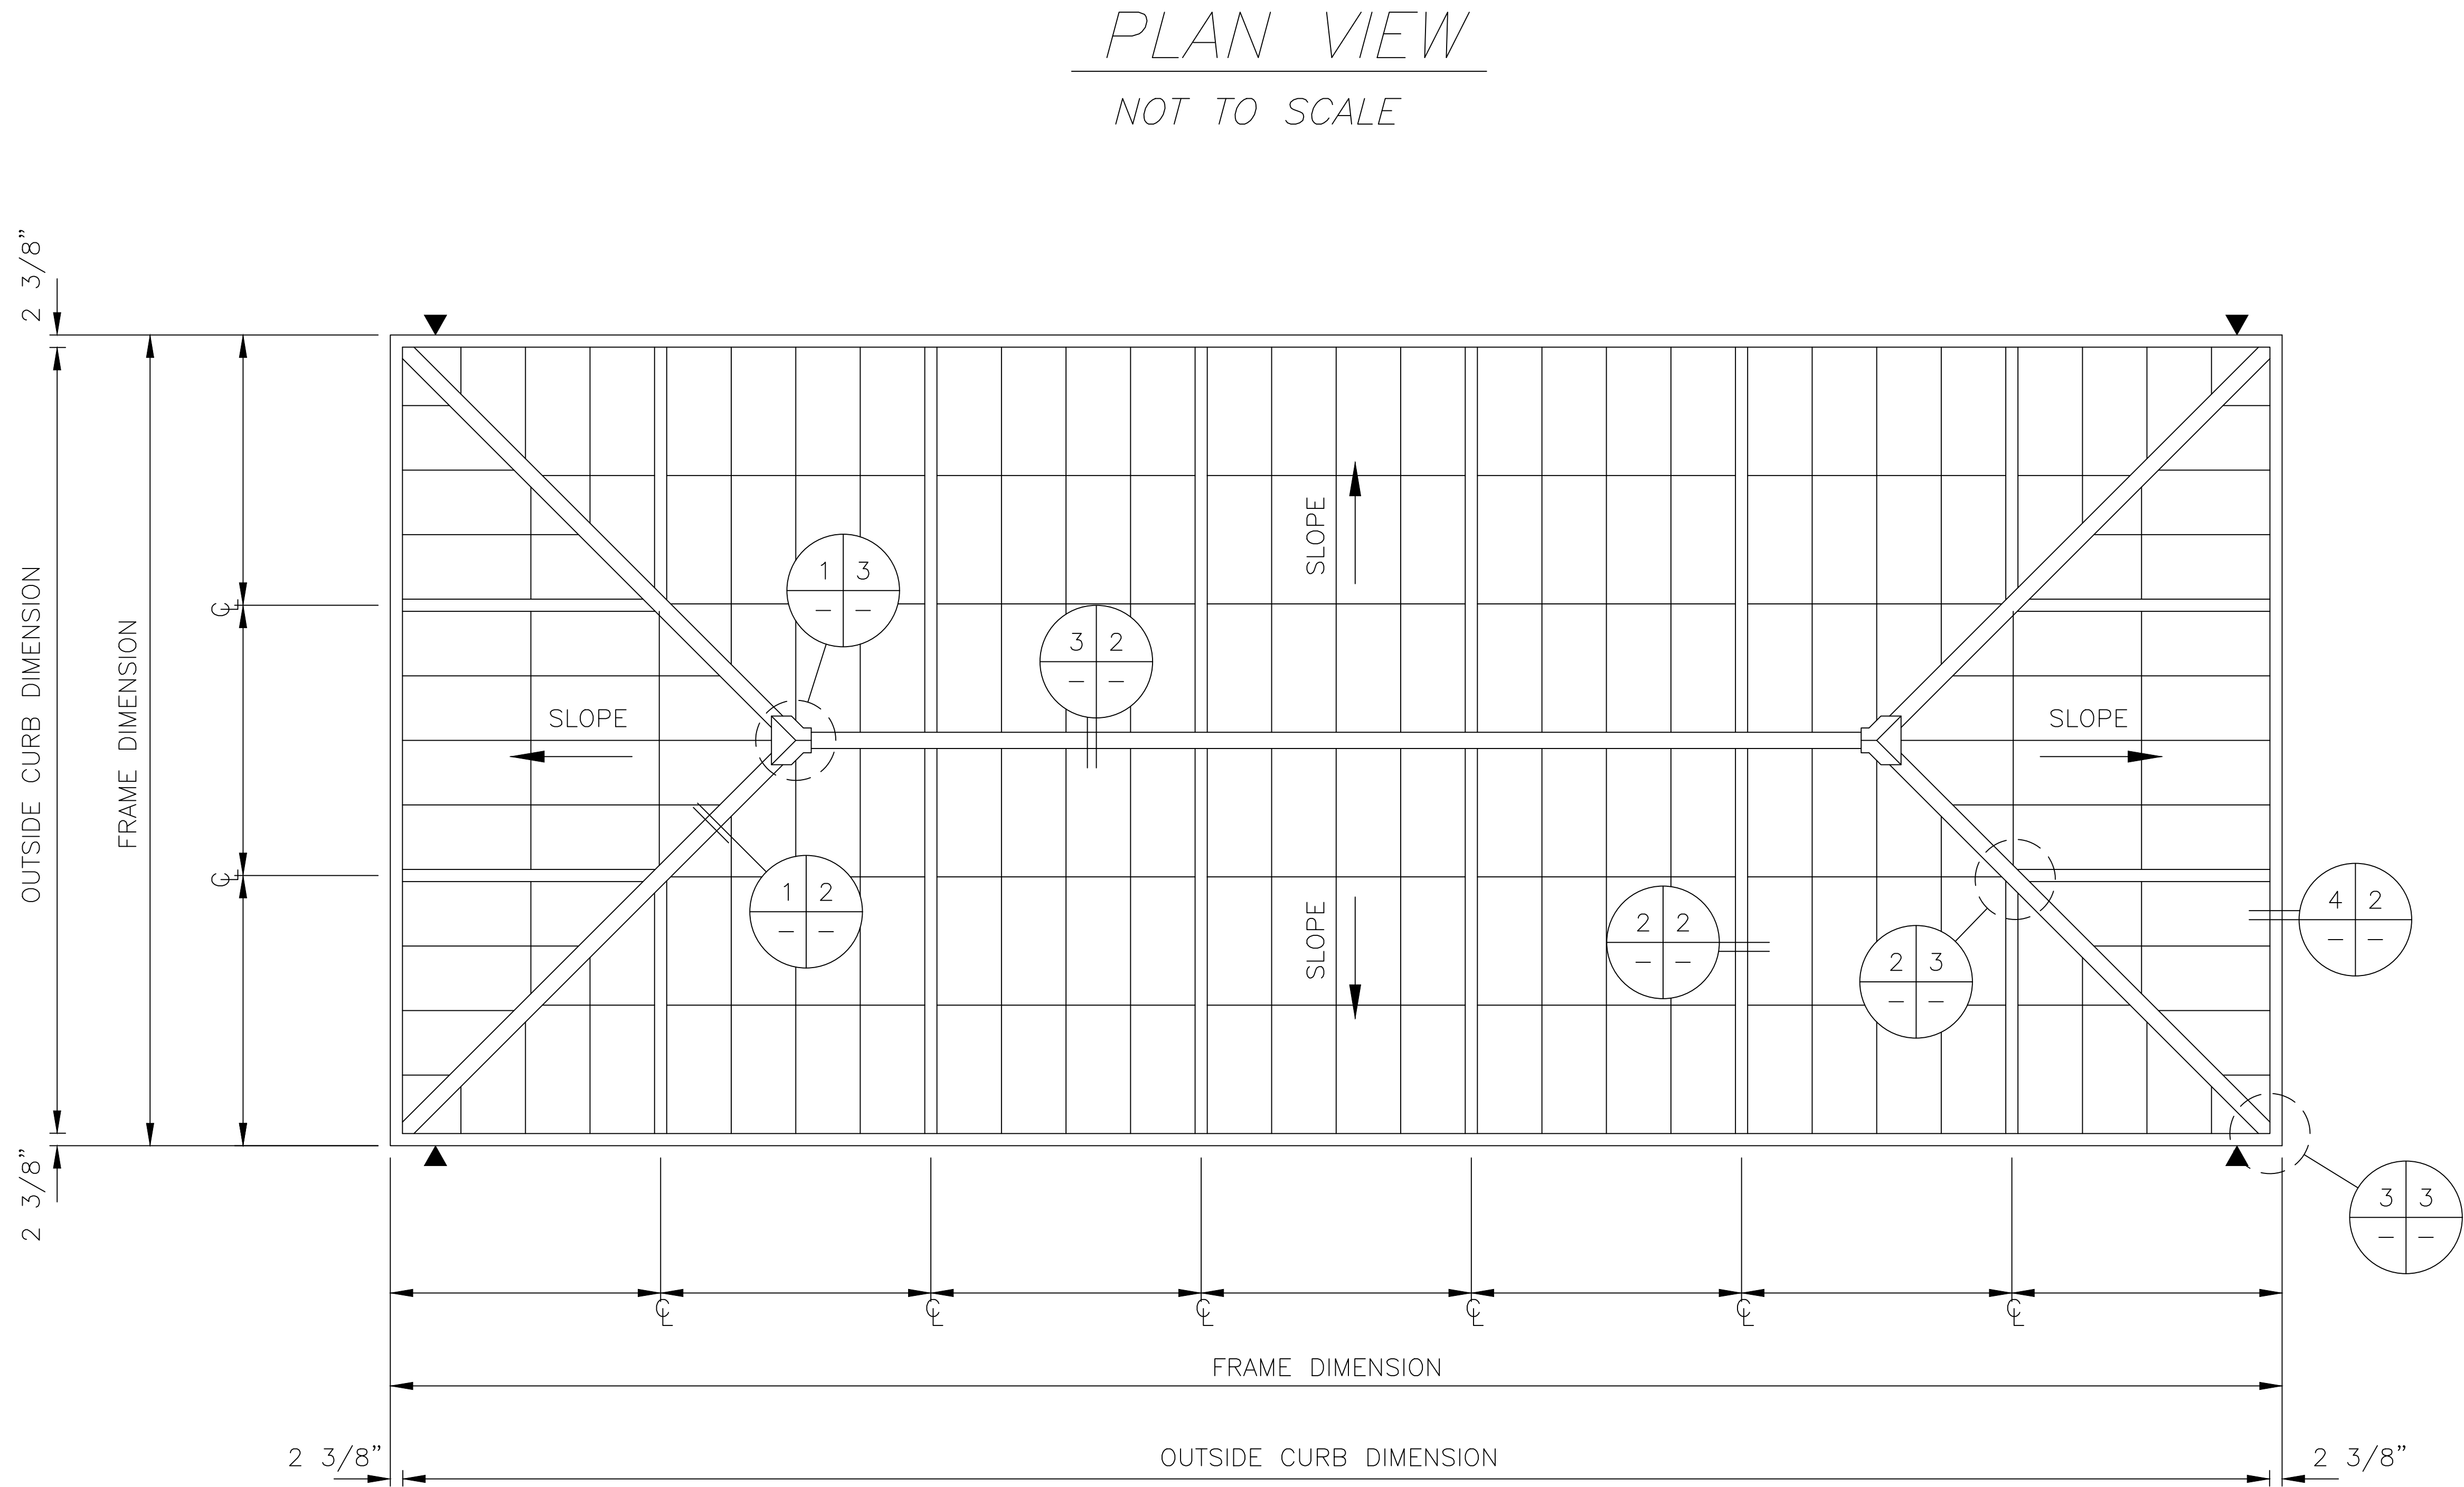

Fenestration

GRIDSPAN™
4" HIP RIDGE SKYLIGHT

ENG-EXT-0497-2600

28662 N. Ballard Drive
Lake Forest, IL 60045 USA
T: +1 847.816.1060
F: +1 847.816.0475

Note
The standard details shown are for reference only.
Please contact our Architectural Support Department for job specific details and for information regarding the usage, limitations, and or code requirements pertaining to this product, please contact us at:


info@kingspanlightandair.us

5/21/2026: CREATION OF DOCUMENT

Details are subject to change and should be verified with our Architectural Support Department prior to implementation, please contact us at: info@kingspanlightandair.us

SHEET NO.

1 OF 3

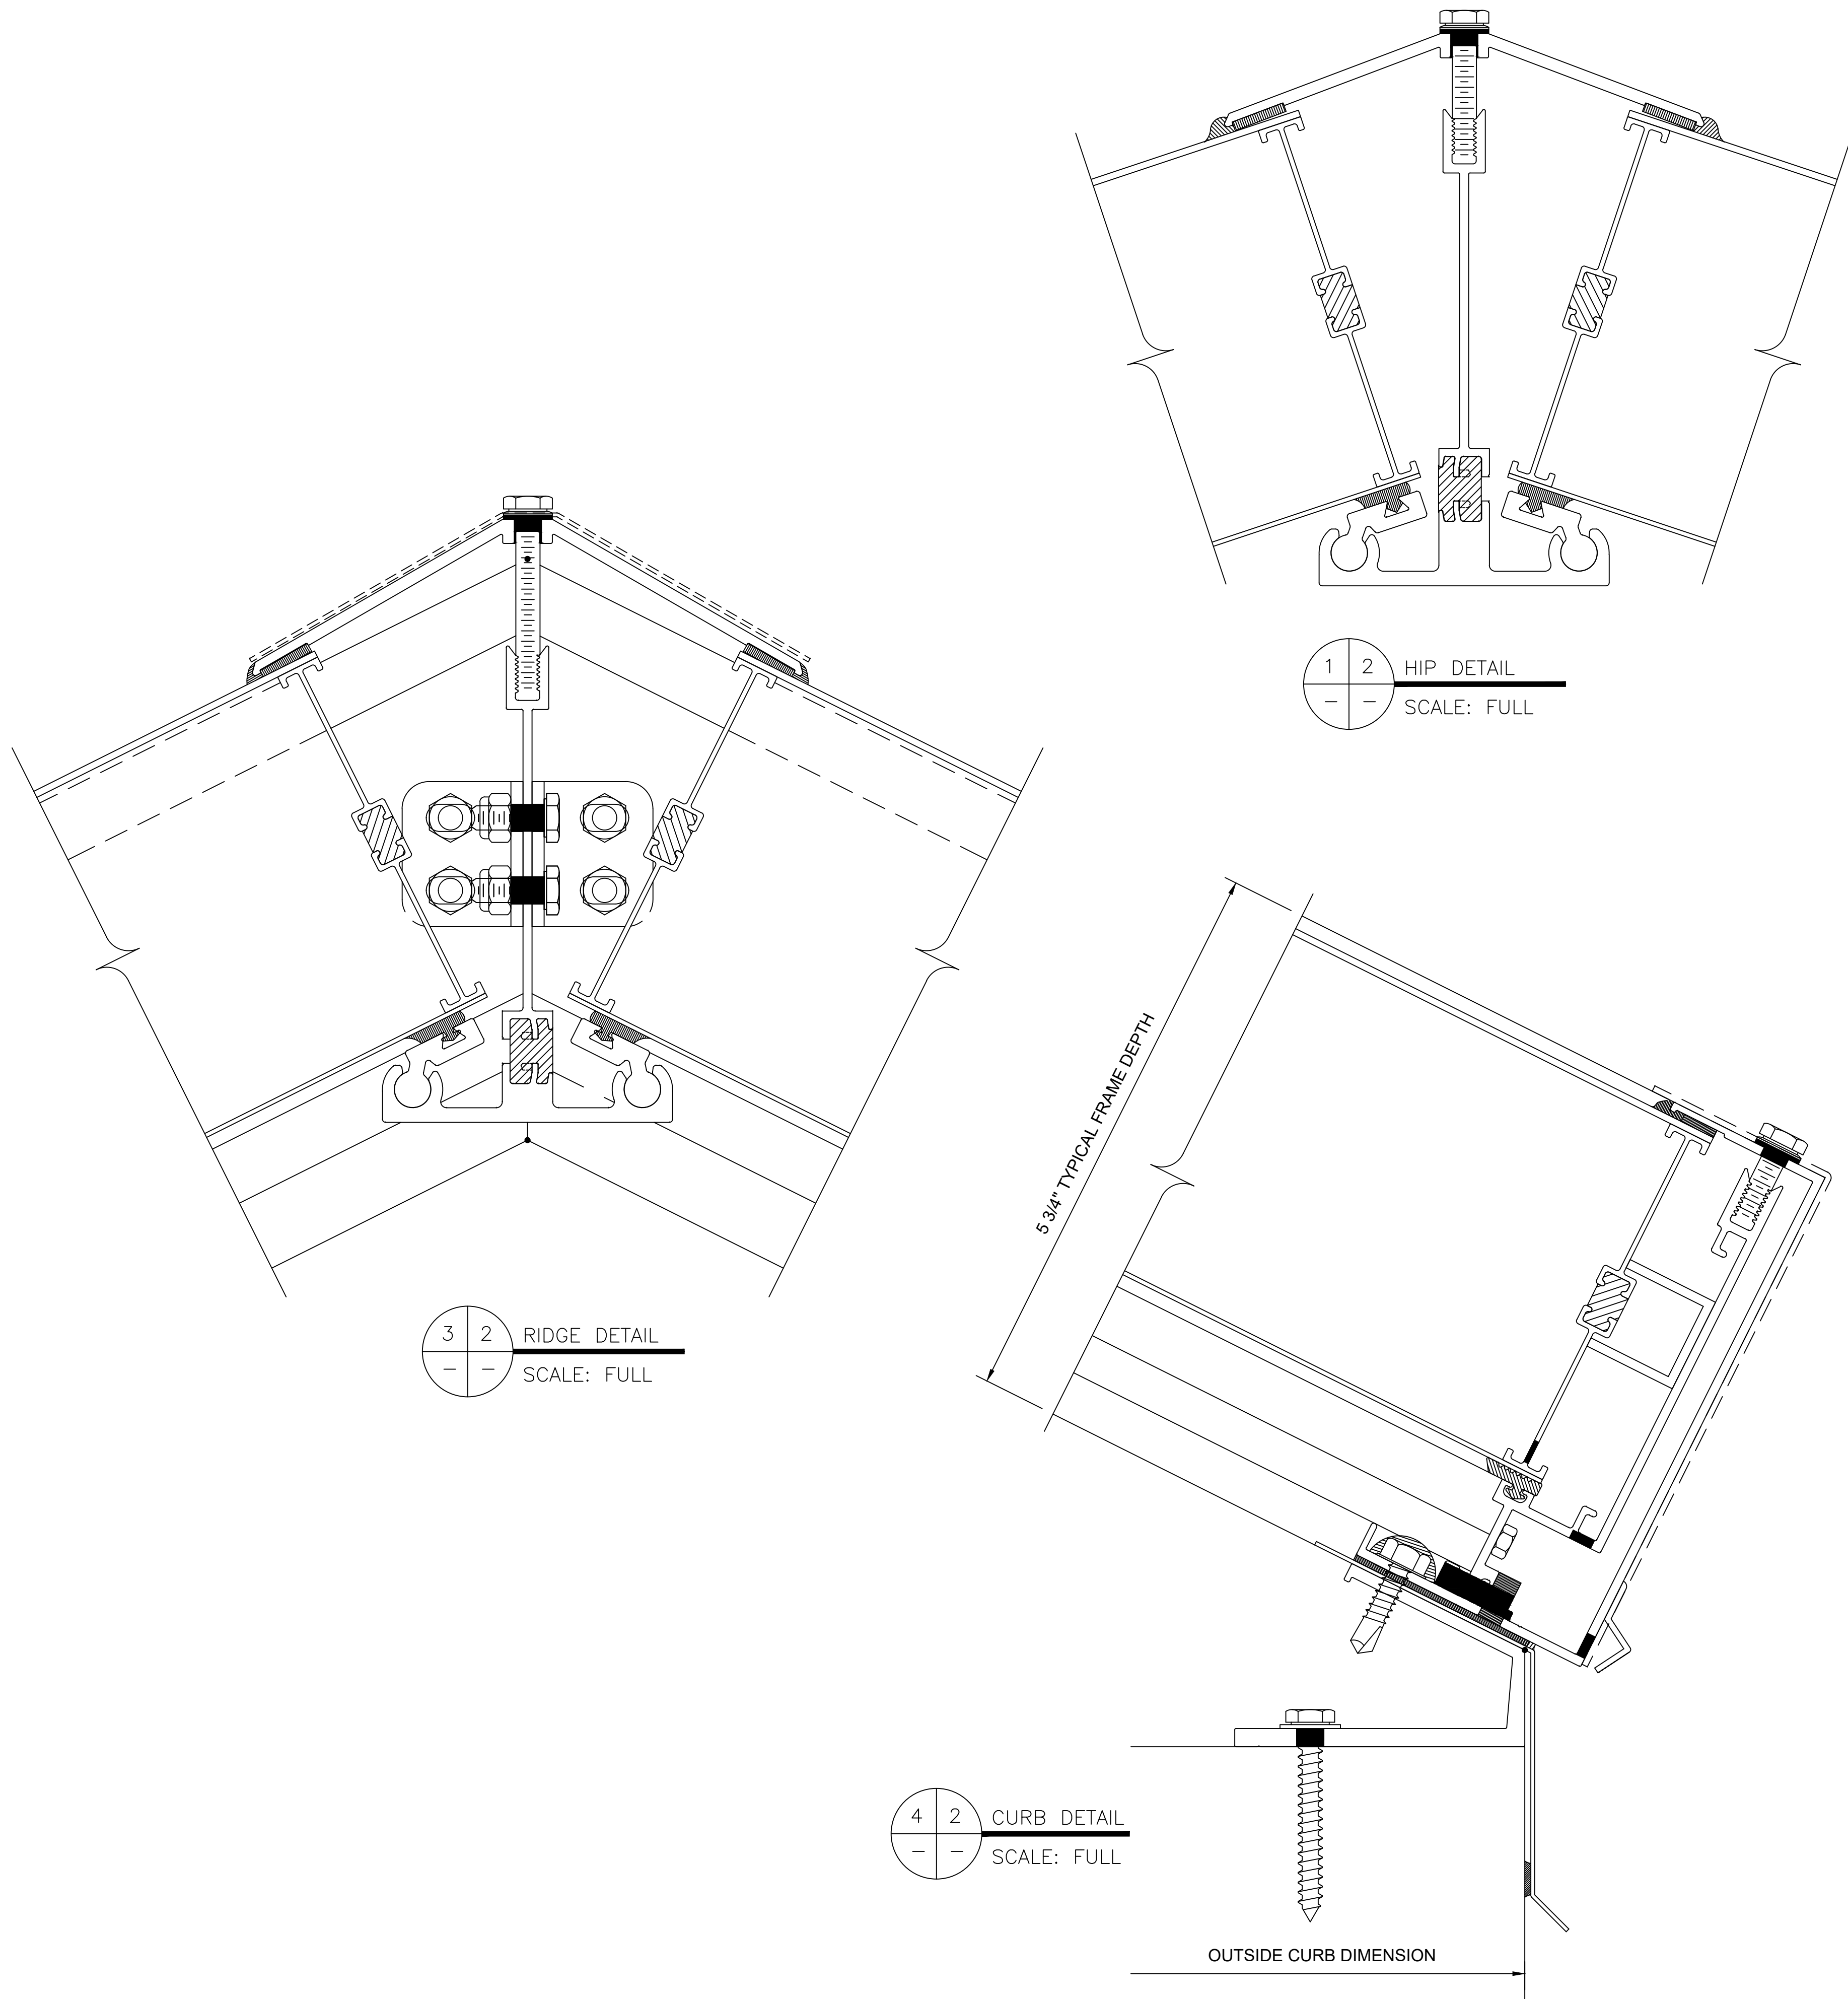


Details are subject to change and should be verified with our Architectural Support Department prior to implementation, please contact us at: info@kingspanlightandair.us

Note
The standard details shown are for reference only.
Please contact our Architectural Support Department for job specific details and for information regarding the usage, limitations, and or code requirements pertaining to this product, please contact us at:
info@kingspanlightandair.us

5/21/2026: CREATION OF DOCUMENT


SHEET NO.
2 OF 3

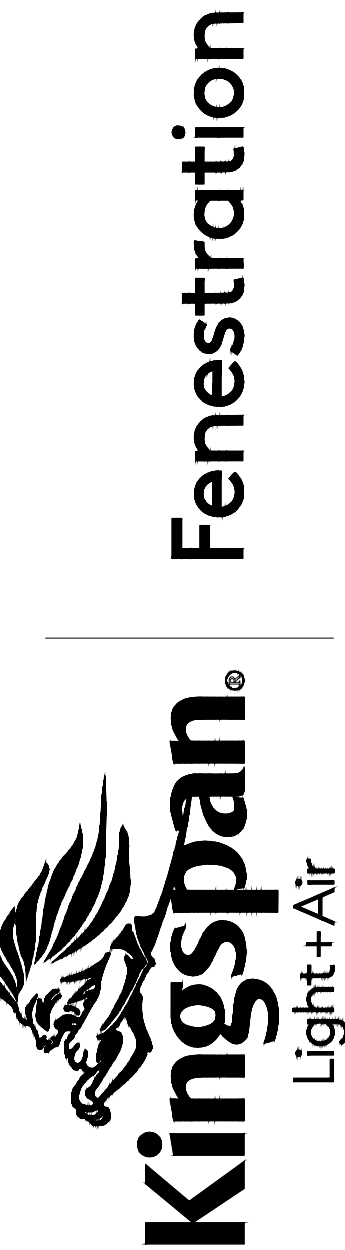


28662 N. Ballard Drive
Lake Forest, IL 60045 USA
T: +1 847.816.1060
F: +1 847.816.0475

GRIDSPAN™ 4" HIP RIDGE SKYLIGHT


ENG-EXT-0497-2600

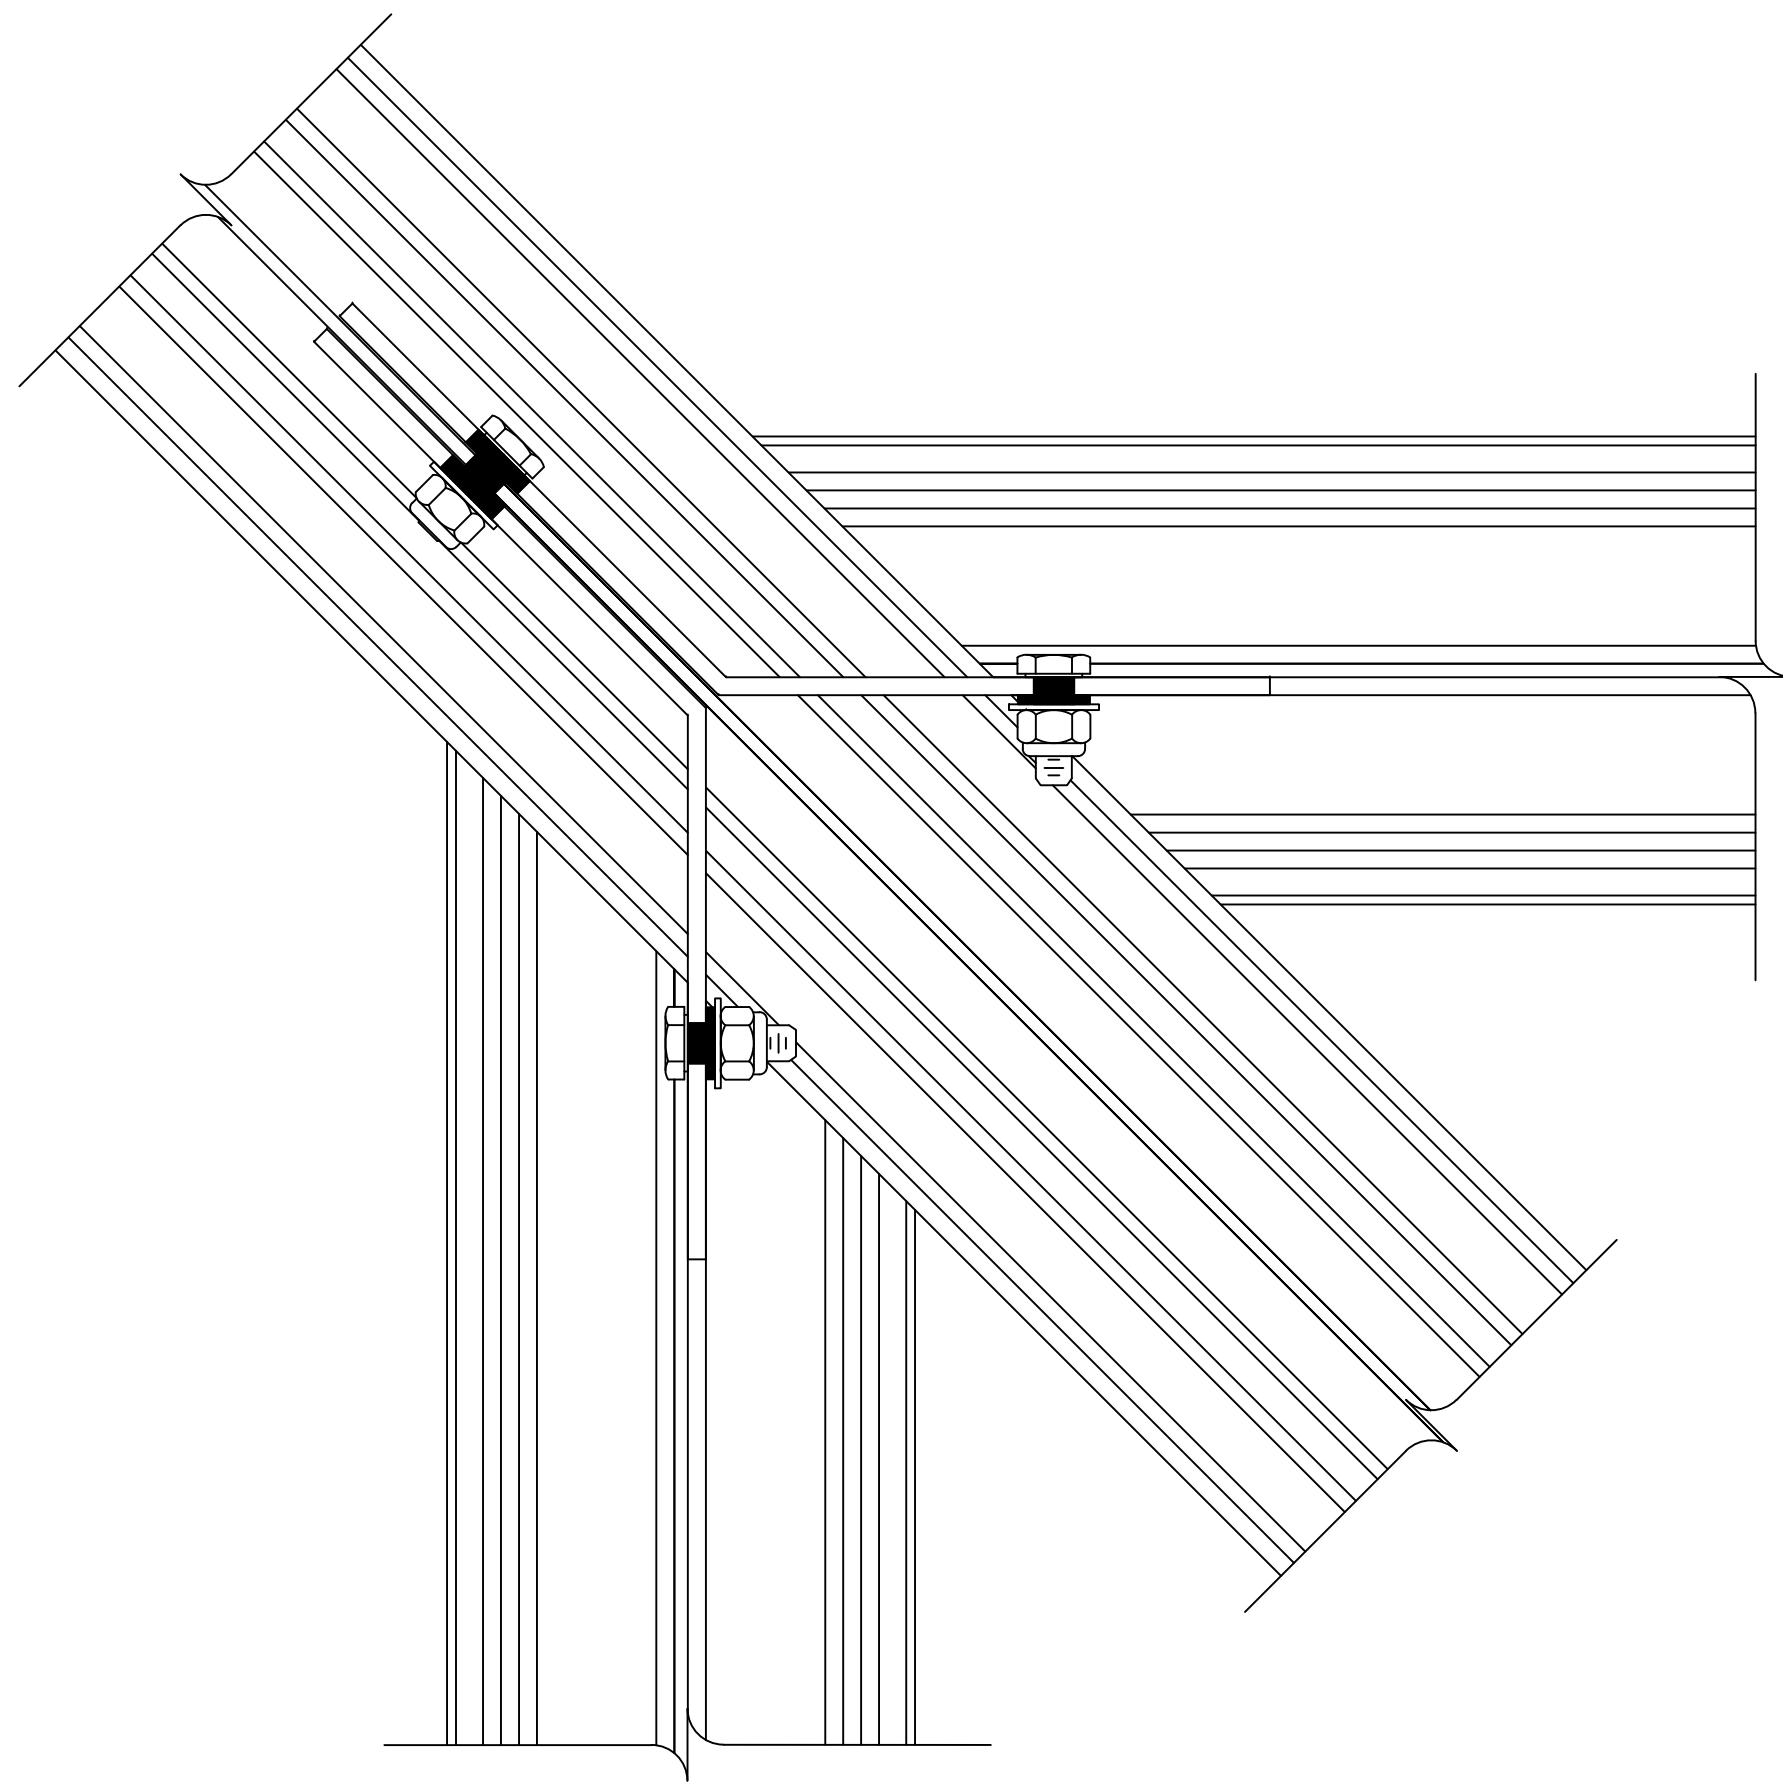

2 3 JACK RAFTER CONNECTION
— — SCALE: 3/4" = 1"

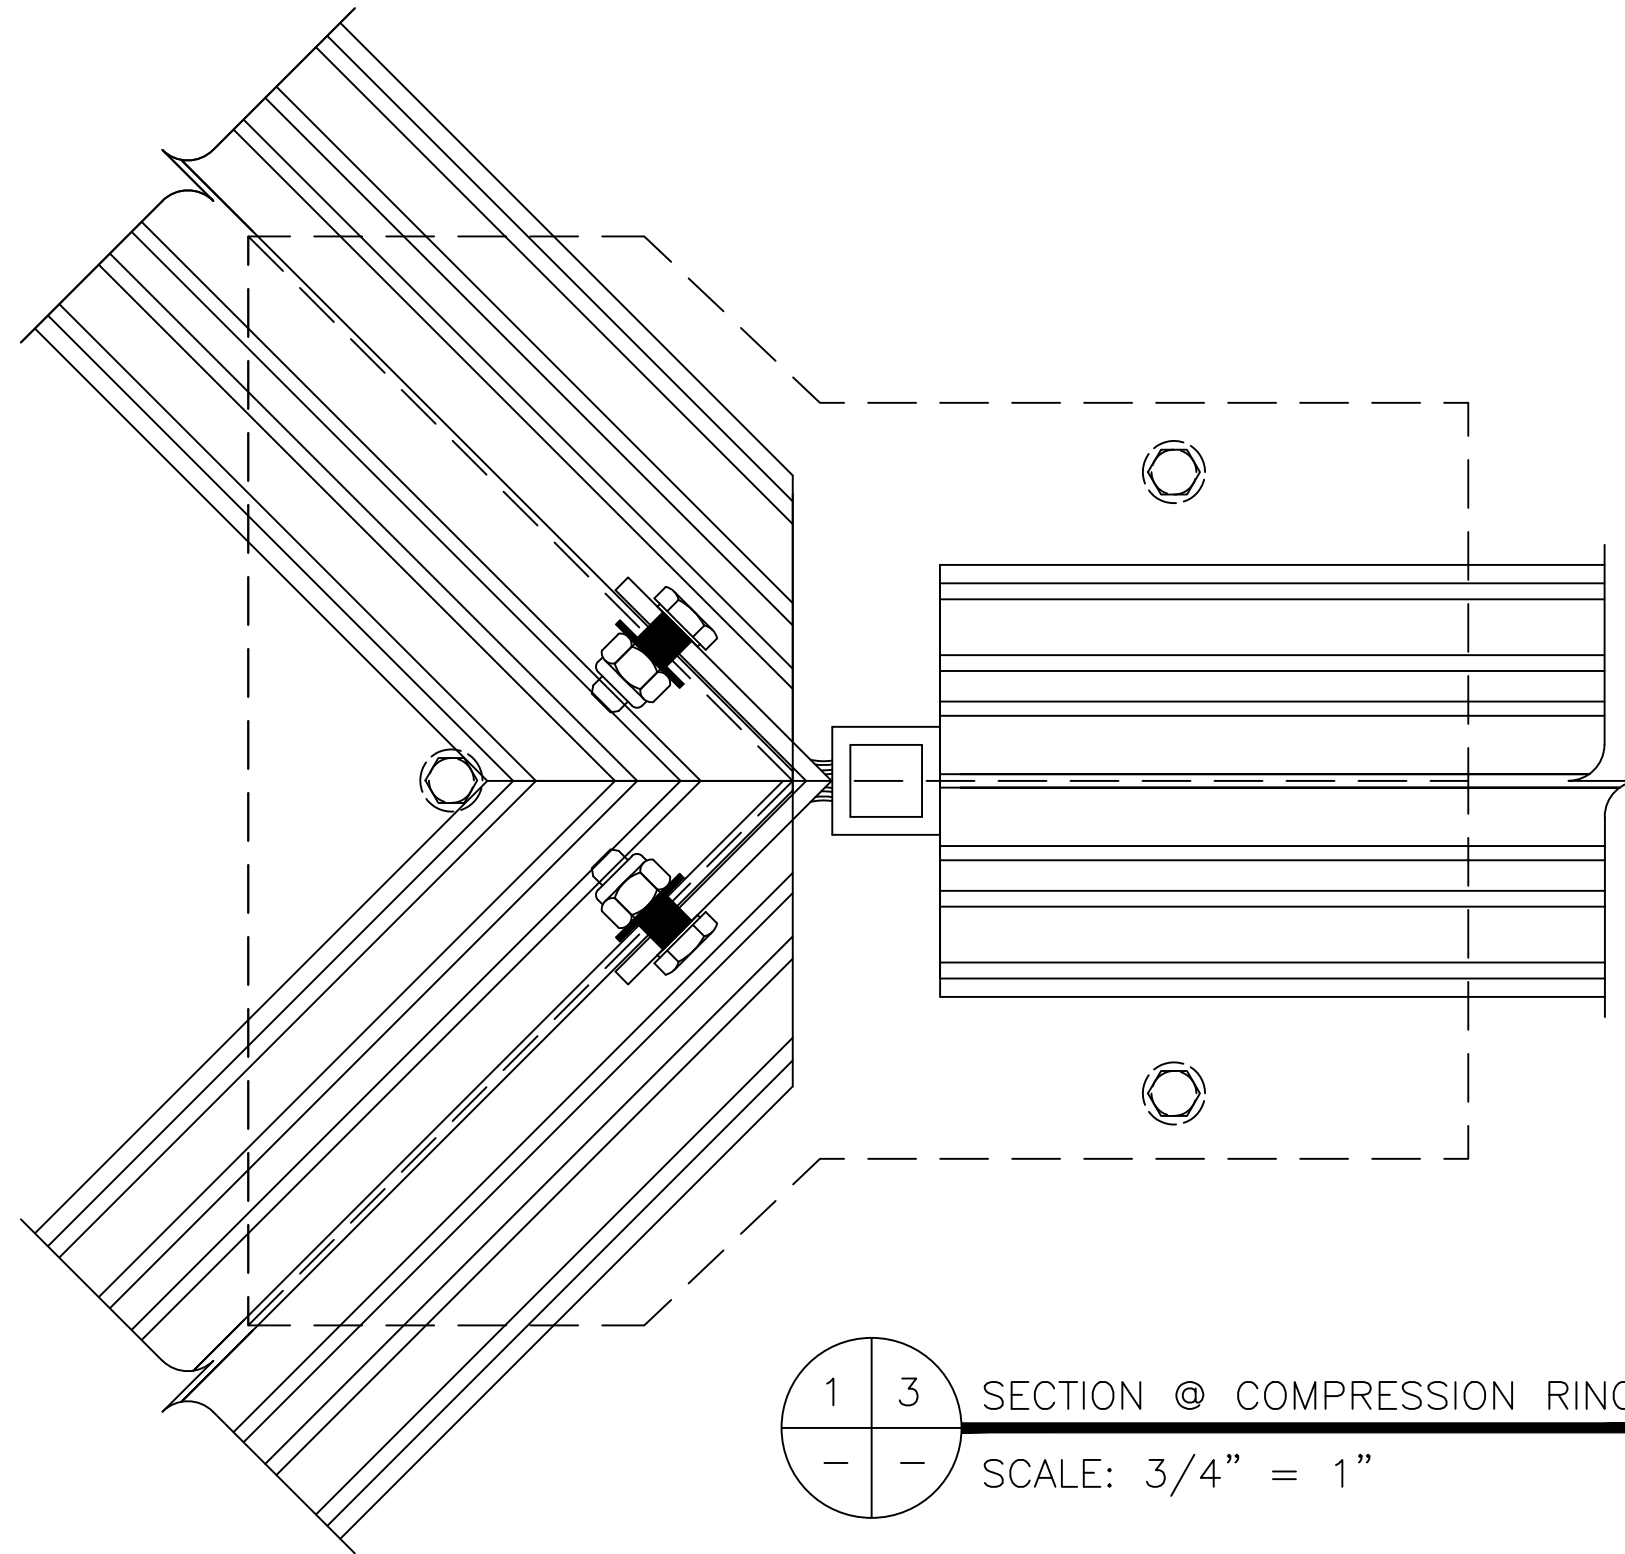


1 3 SECTION @ COMPRESSION RING
— — SCALE: 3/4" = 1"

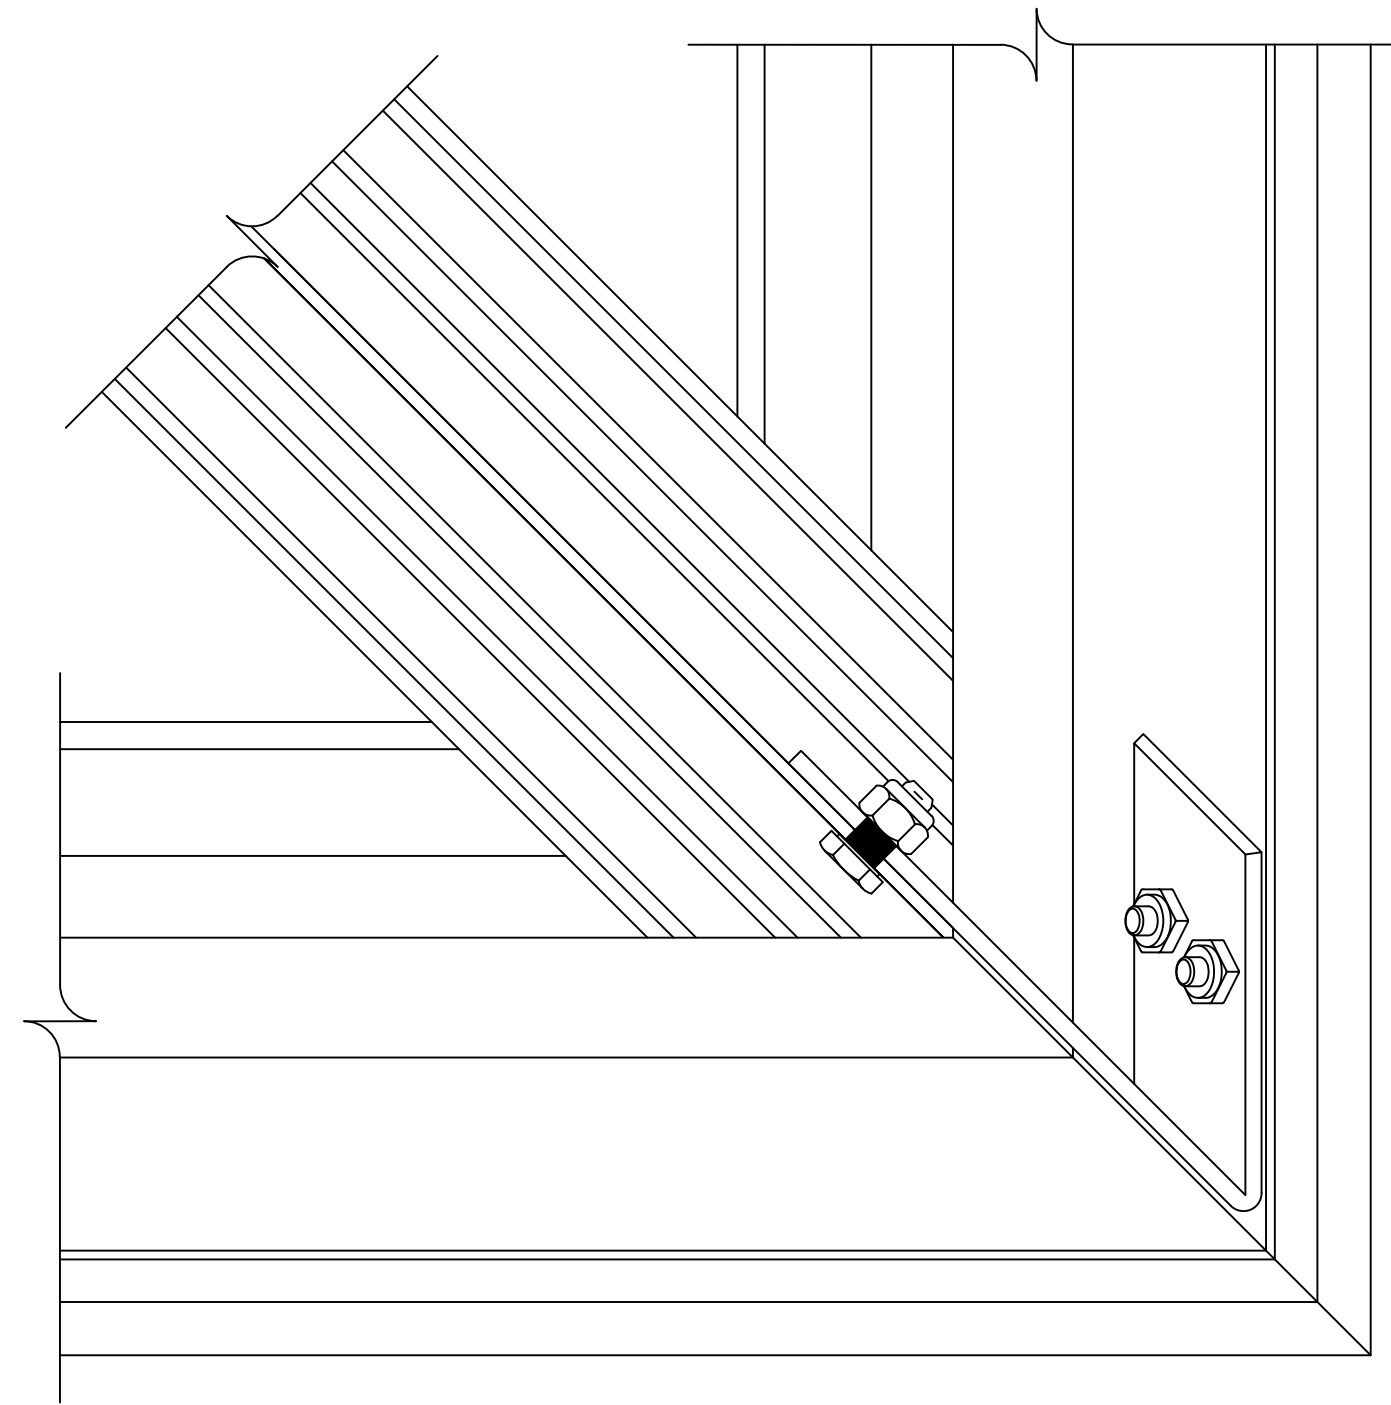

3 3 HIP CONNECTION DETAIL
— — SCALE: 3/4" = 1"

GRIDSPAN™ 4" HIP RIDGE SKYLIGHT

ENG-EXT-0497-2600

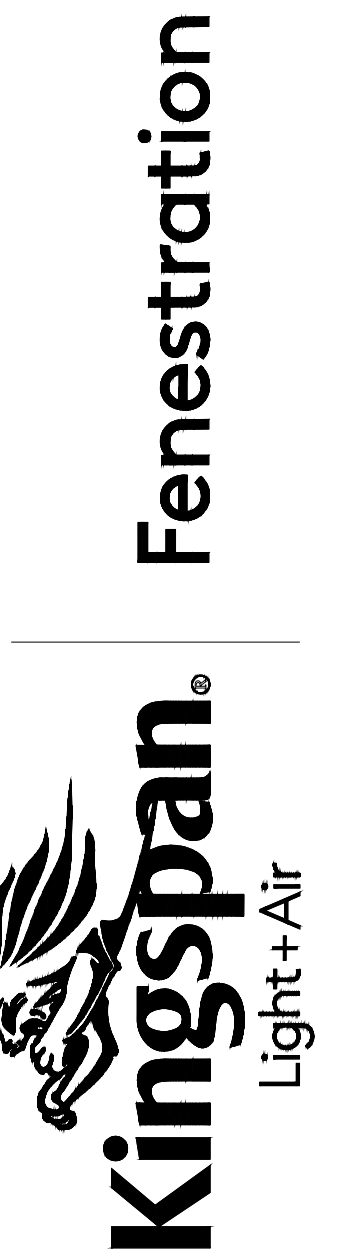

28662 N. Ballard Drive
Lake Forest, IL 60045 USA
T: +1 847.816.1060
F: +1 847.816.0475

Note
The standard details shown are for reference only.
Please contact our Architectural Support Department for job specific details and for information regarding the usage, limitations, and or code requirements pertaining to this product, please contact us at:

info@kingspanlightandair.us

5/21/2026: CREATION OF DOCUMENT

Details are subject to change and should be verified with our Architectural Support Department prior to implementation, please contact us at: info@kingspanlightandair.us

SHEET NO.
3 OF 3