


► INDICATES 1/4" EXPANSION JOINT (TYP.)

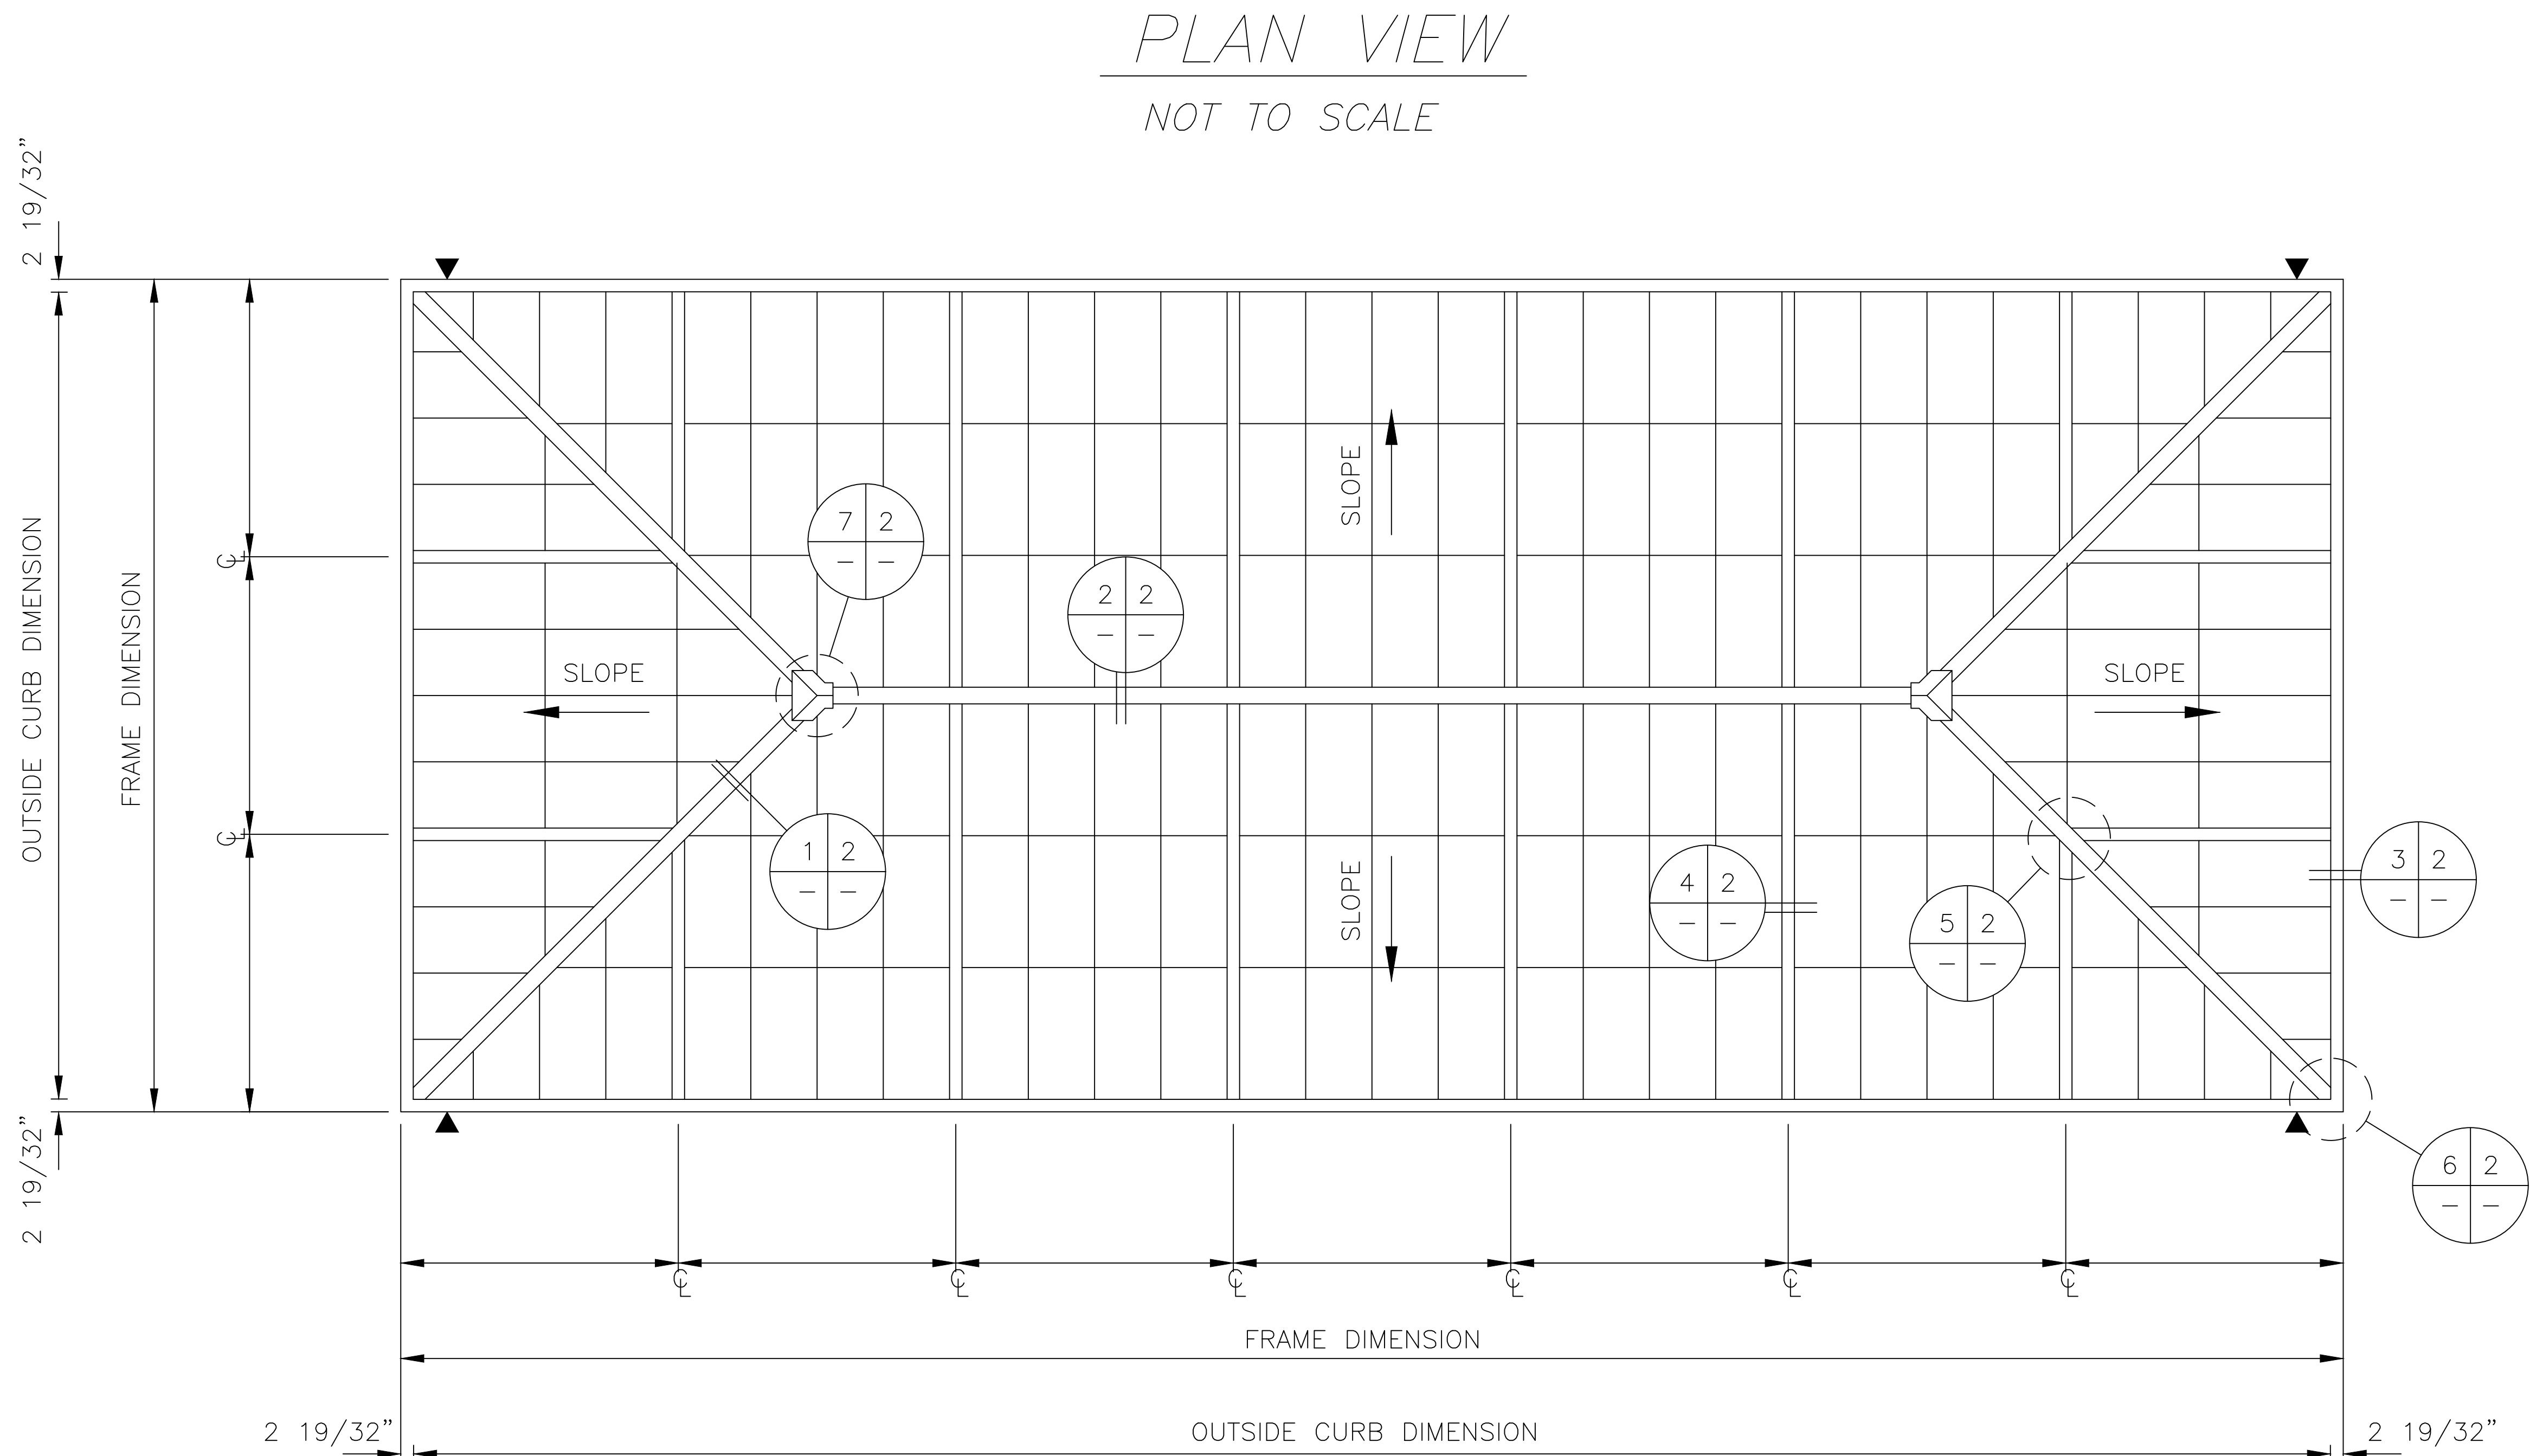

THERMALLY BROKEN PERIMETER FRAMING

Details are subject to change and should be verified with our Architectural Support Department prior to implementation, please contact us at: info@kingspanlightandair.us


Note
The standard details shown are for reference only.
Please contact our Architectural Support Department for job specific details and for information regarding the usage, limitations, and or code requirements pertaining to this product, please contact us at:
info@kingspanlightandair.us
5/21/2026: CREATION OF DOCUMENT

28662 N. Ballard Drive
Lake Forest, IL 60045 USA
T: +1 847.816.1060
F: +1 847.816.0475




Fenestration


GRIDSPAN™
HIP RIDGE SKYLIGHT
ENG-EXT-0498-2600

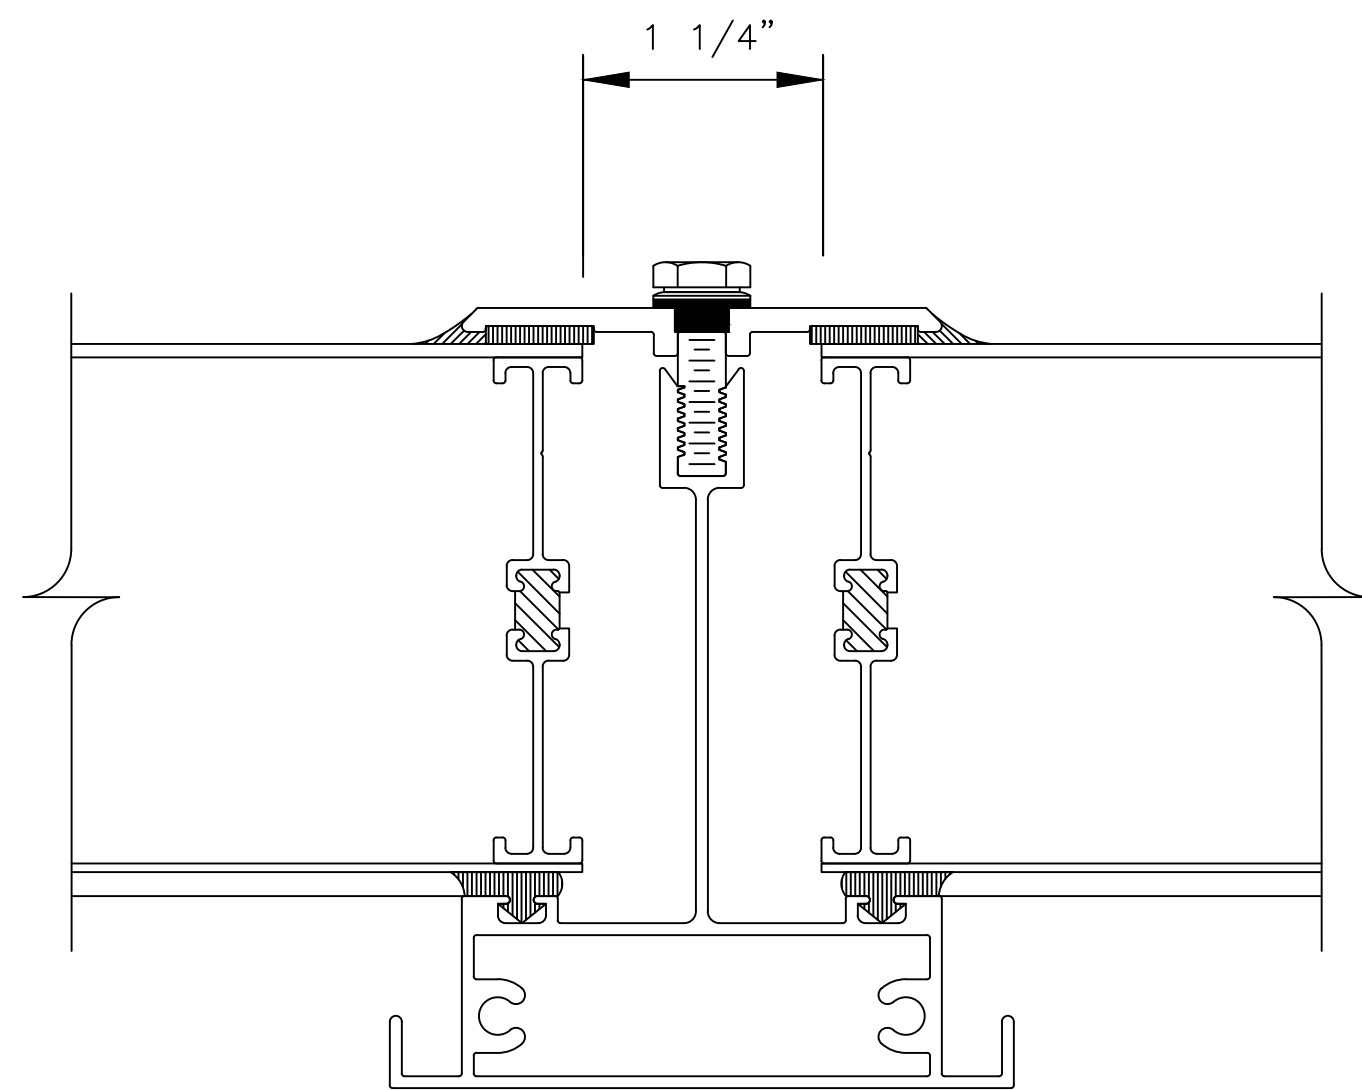

4 2 RAFTER DETAIL
— — SCALE: FULL

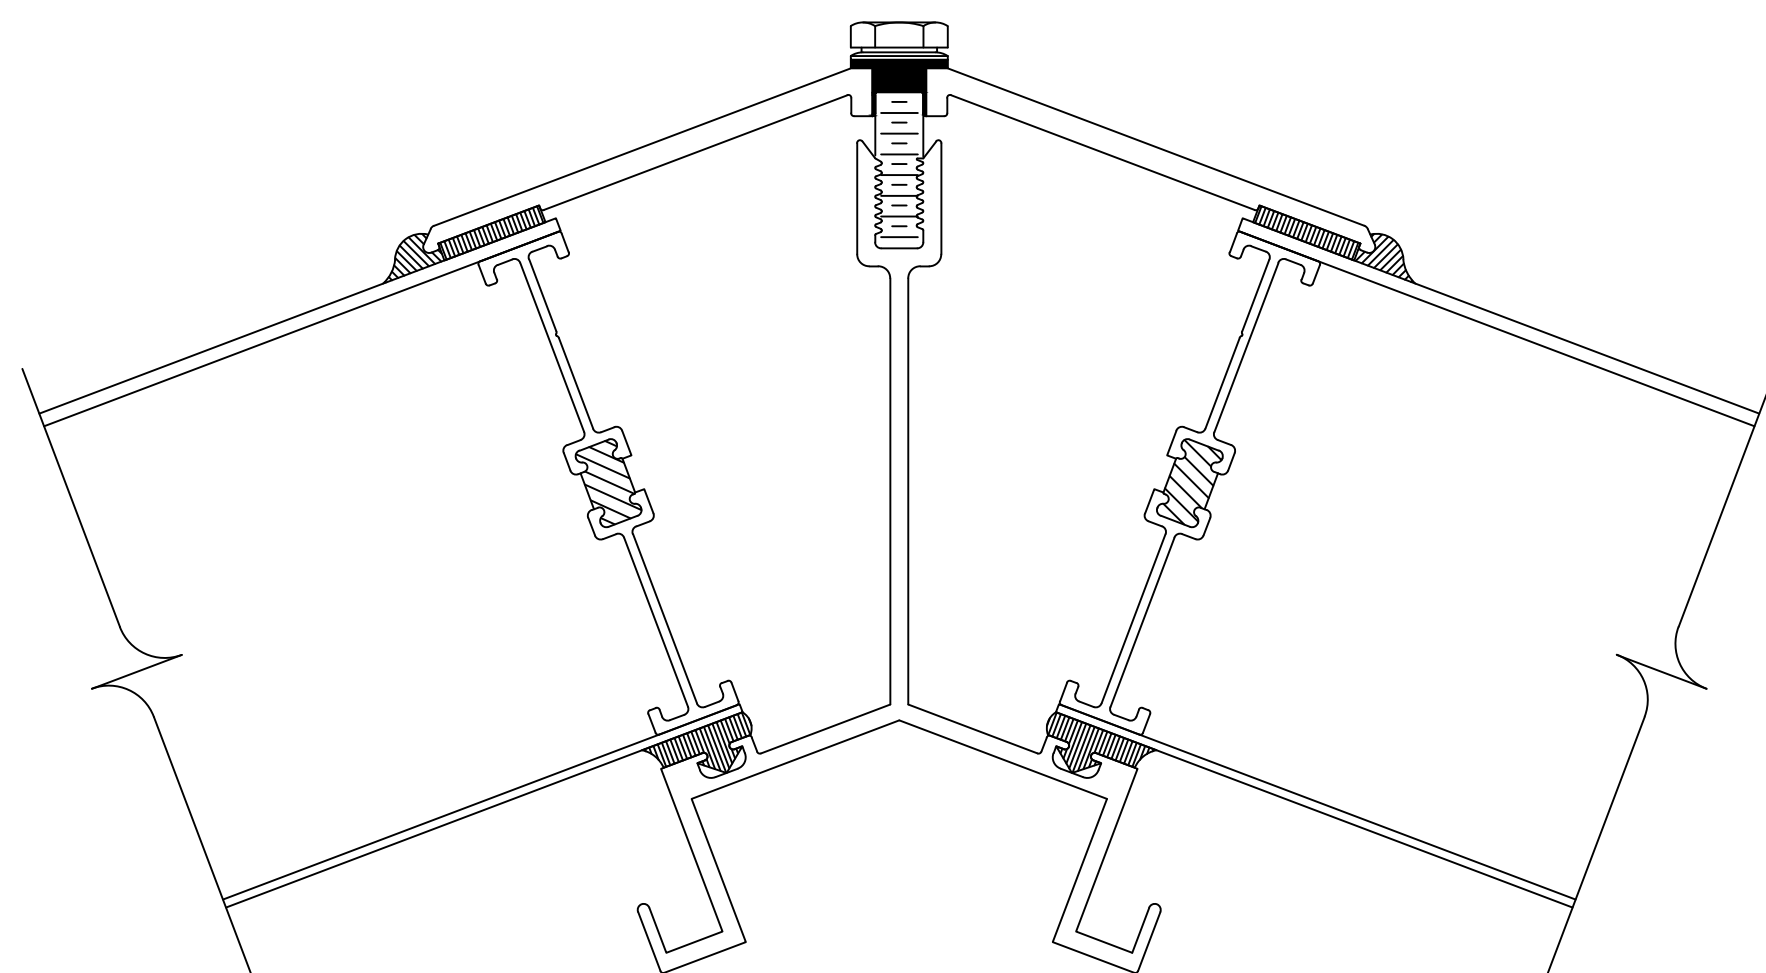


1 2 HIP DETAIL
— — SCALE: FULL

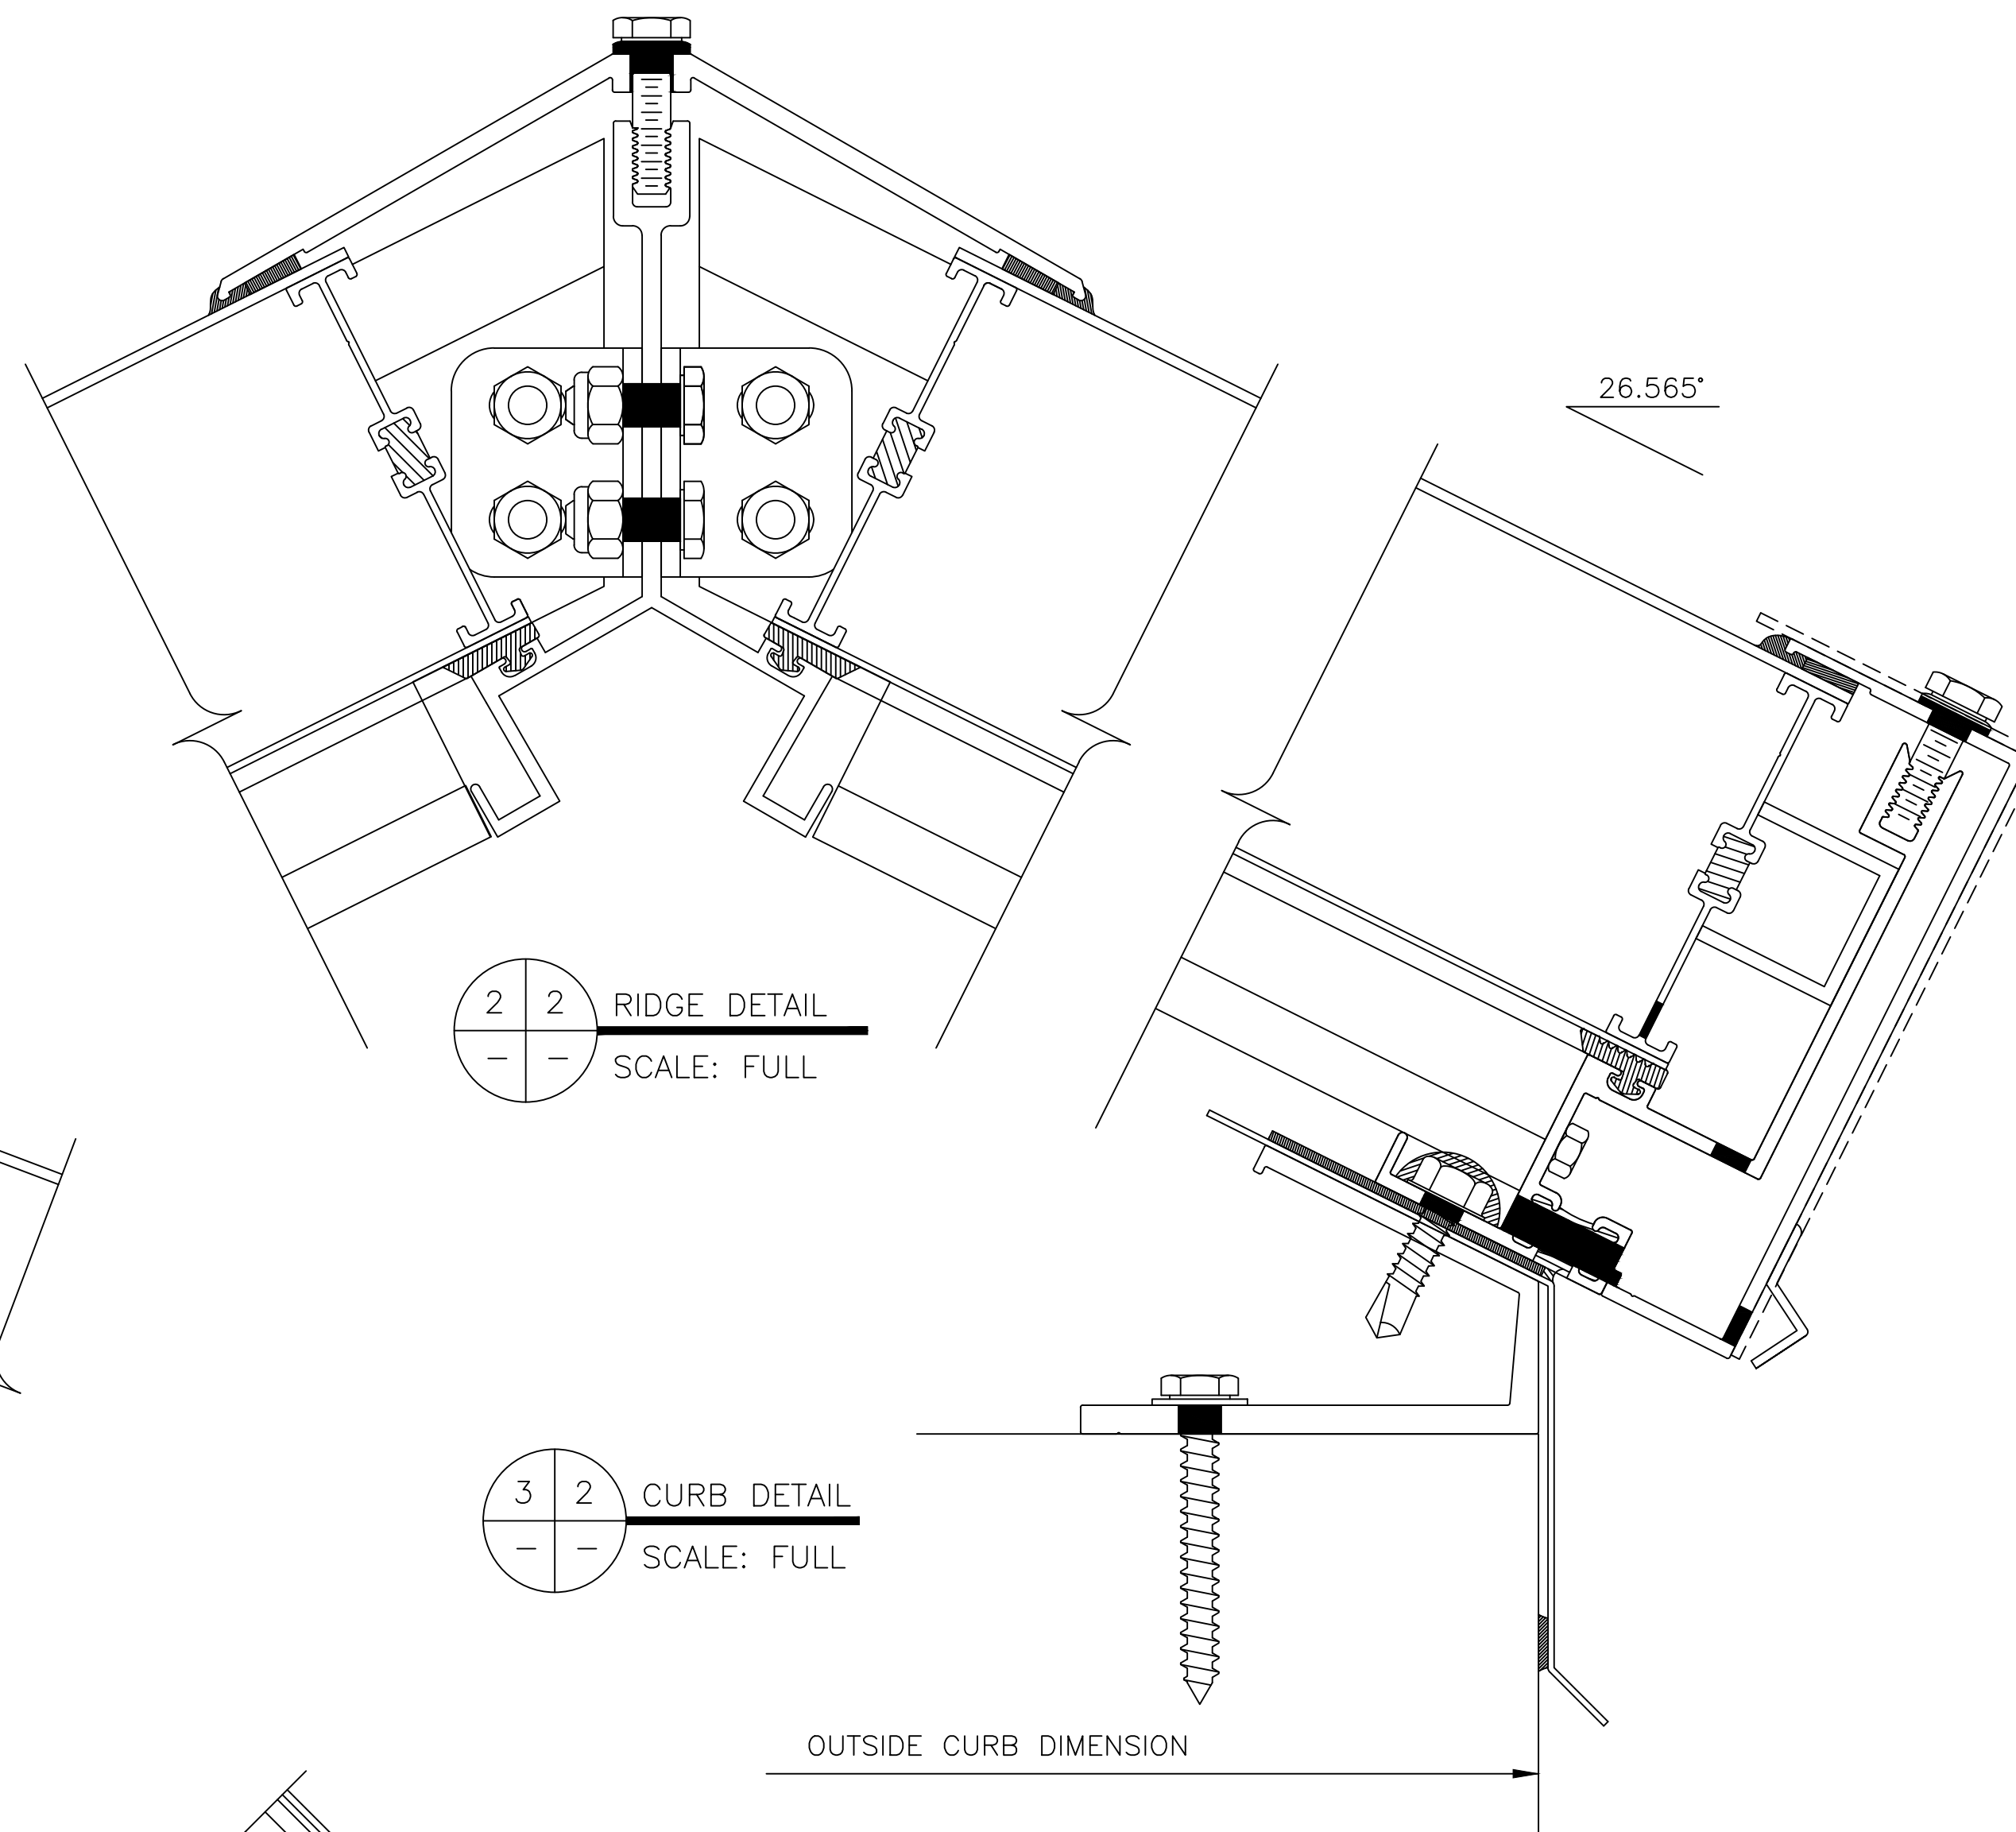


2 2 RIDGE DETAIL
— — SCALE: FULL


3 2 CURB DETAIL
— — SCALE: FULL

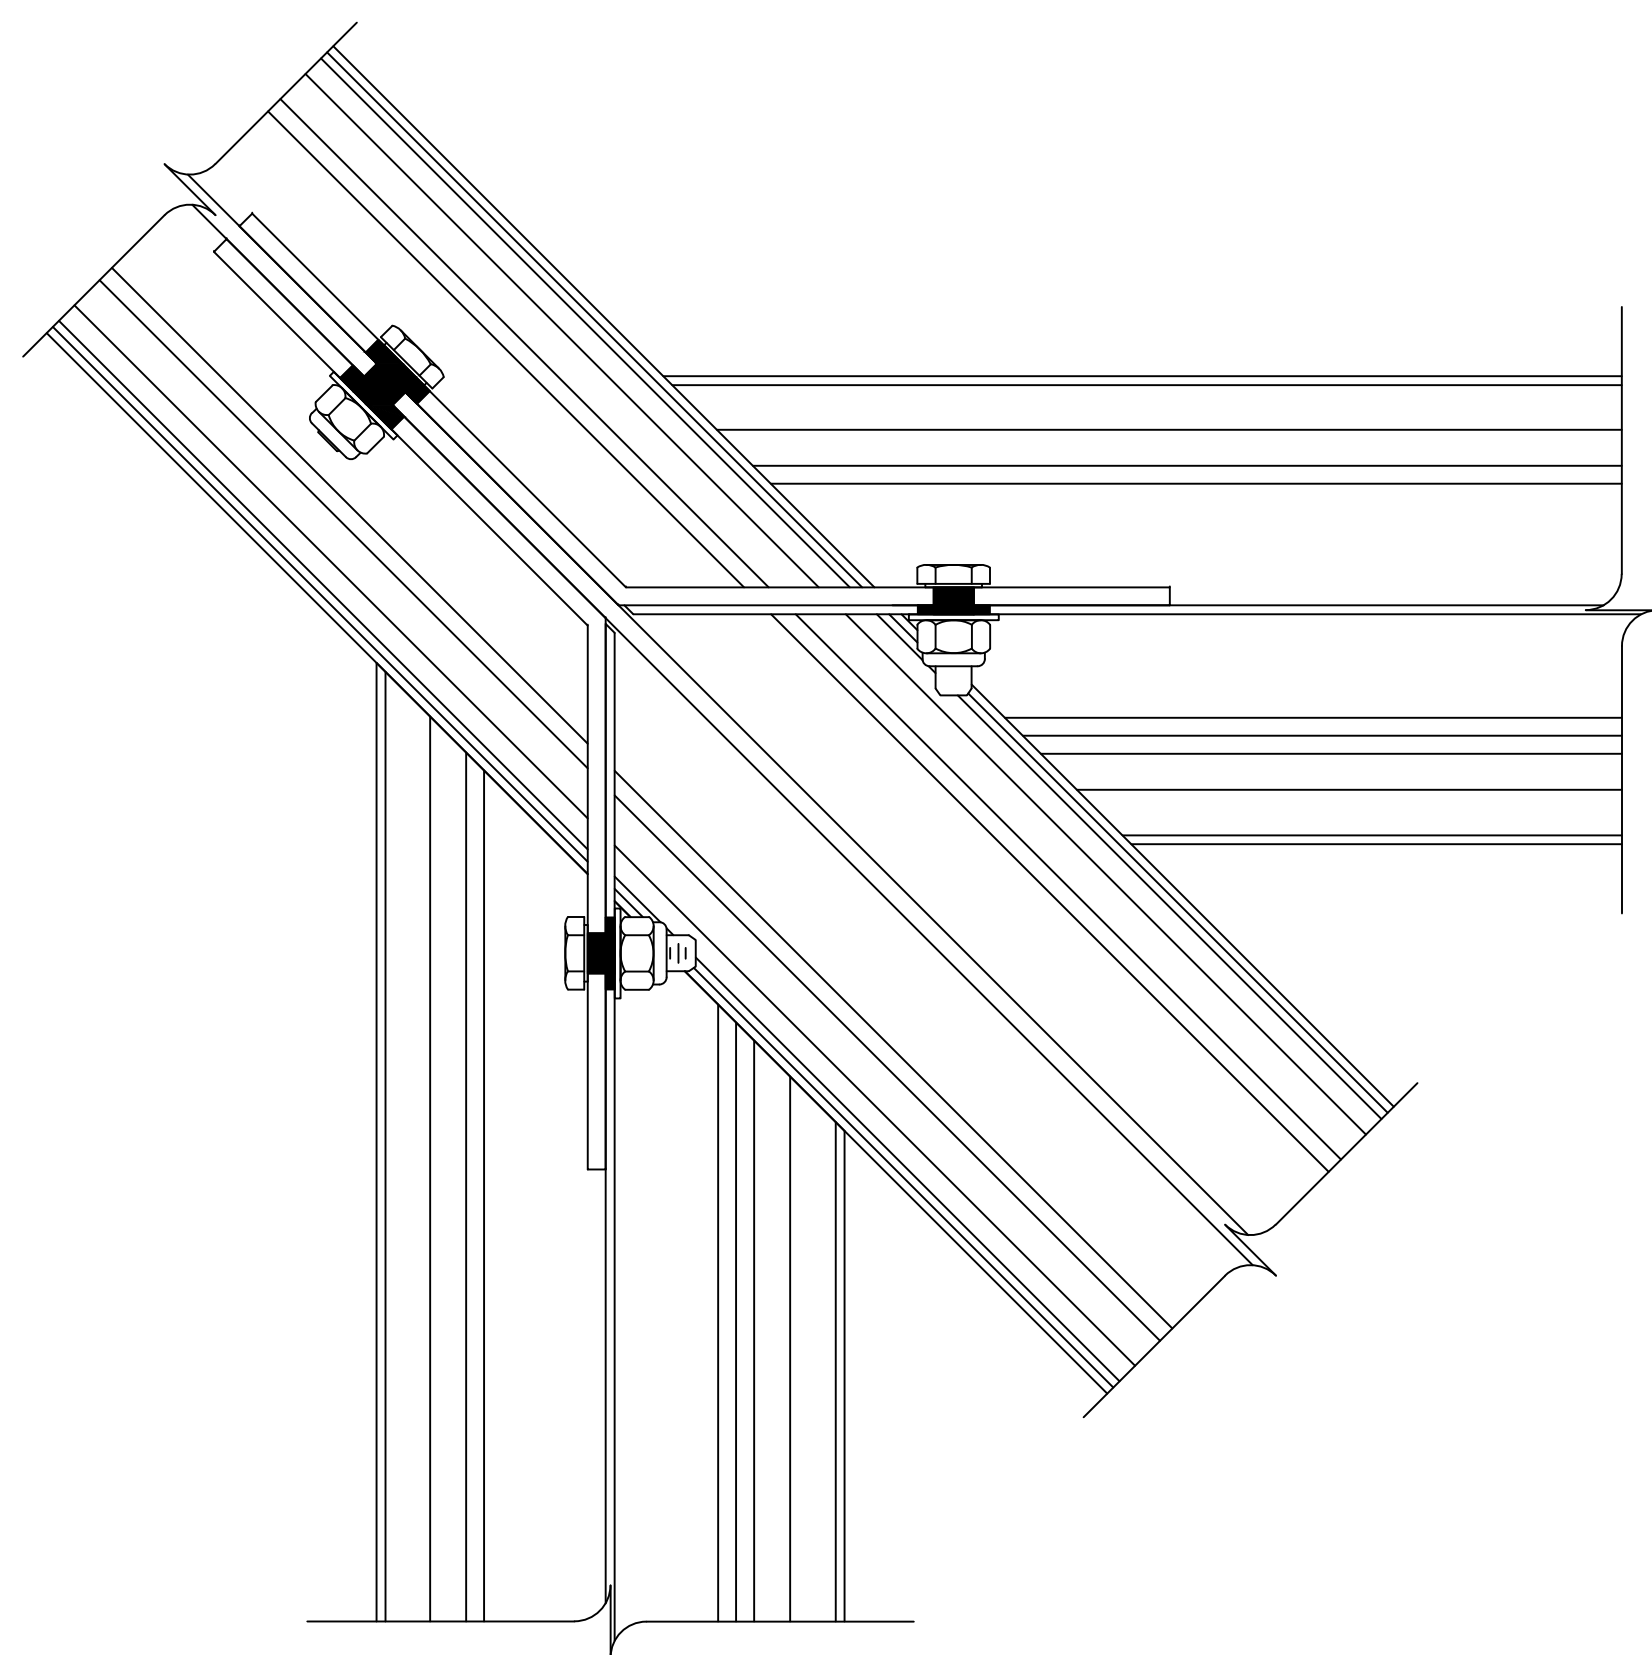

5 2 JACK RAFTER CONNECTION
— — SCALE: 3/4" = 1"

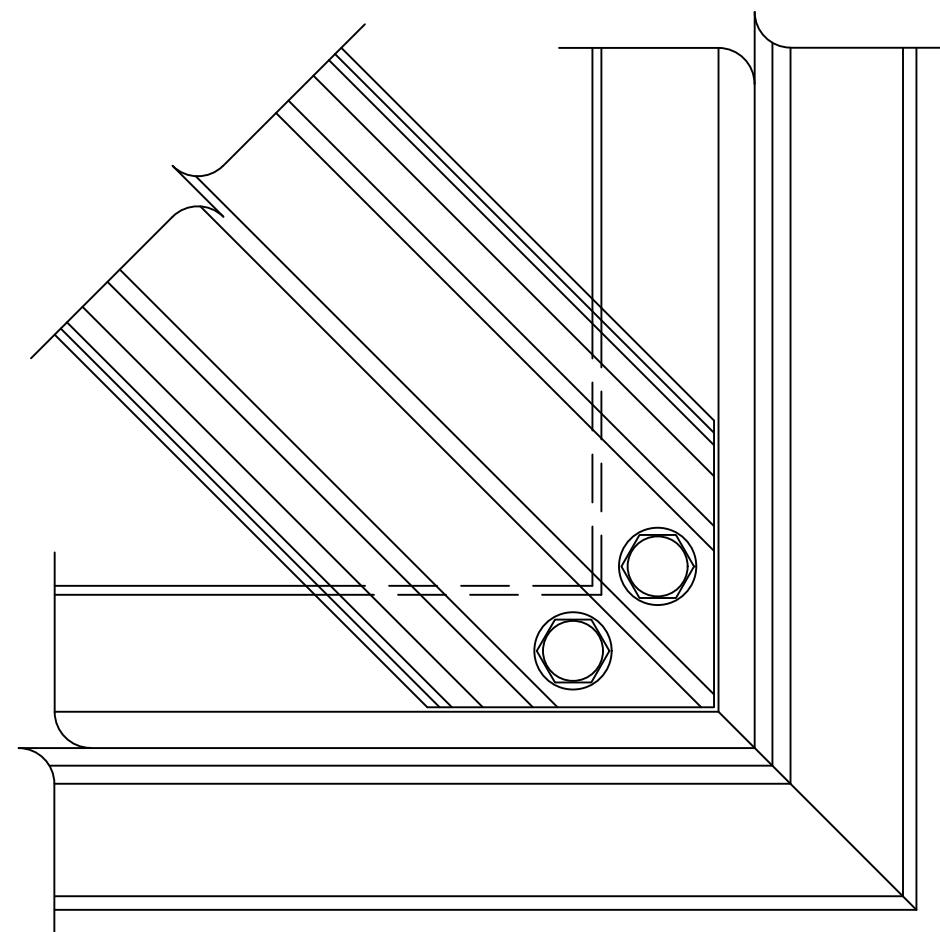

6 2 HIP CONNECTION DETAIL
— — SCALE: 3/4" = 1"

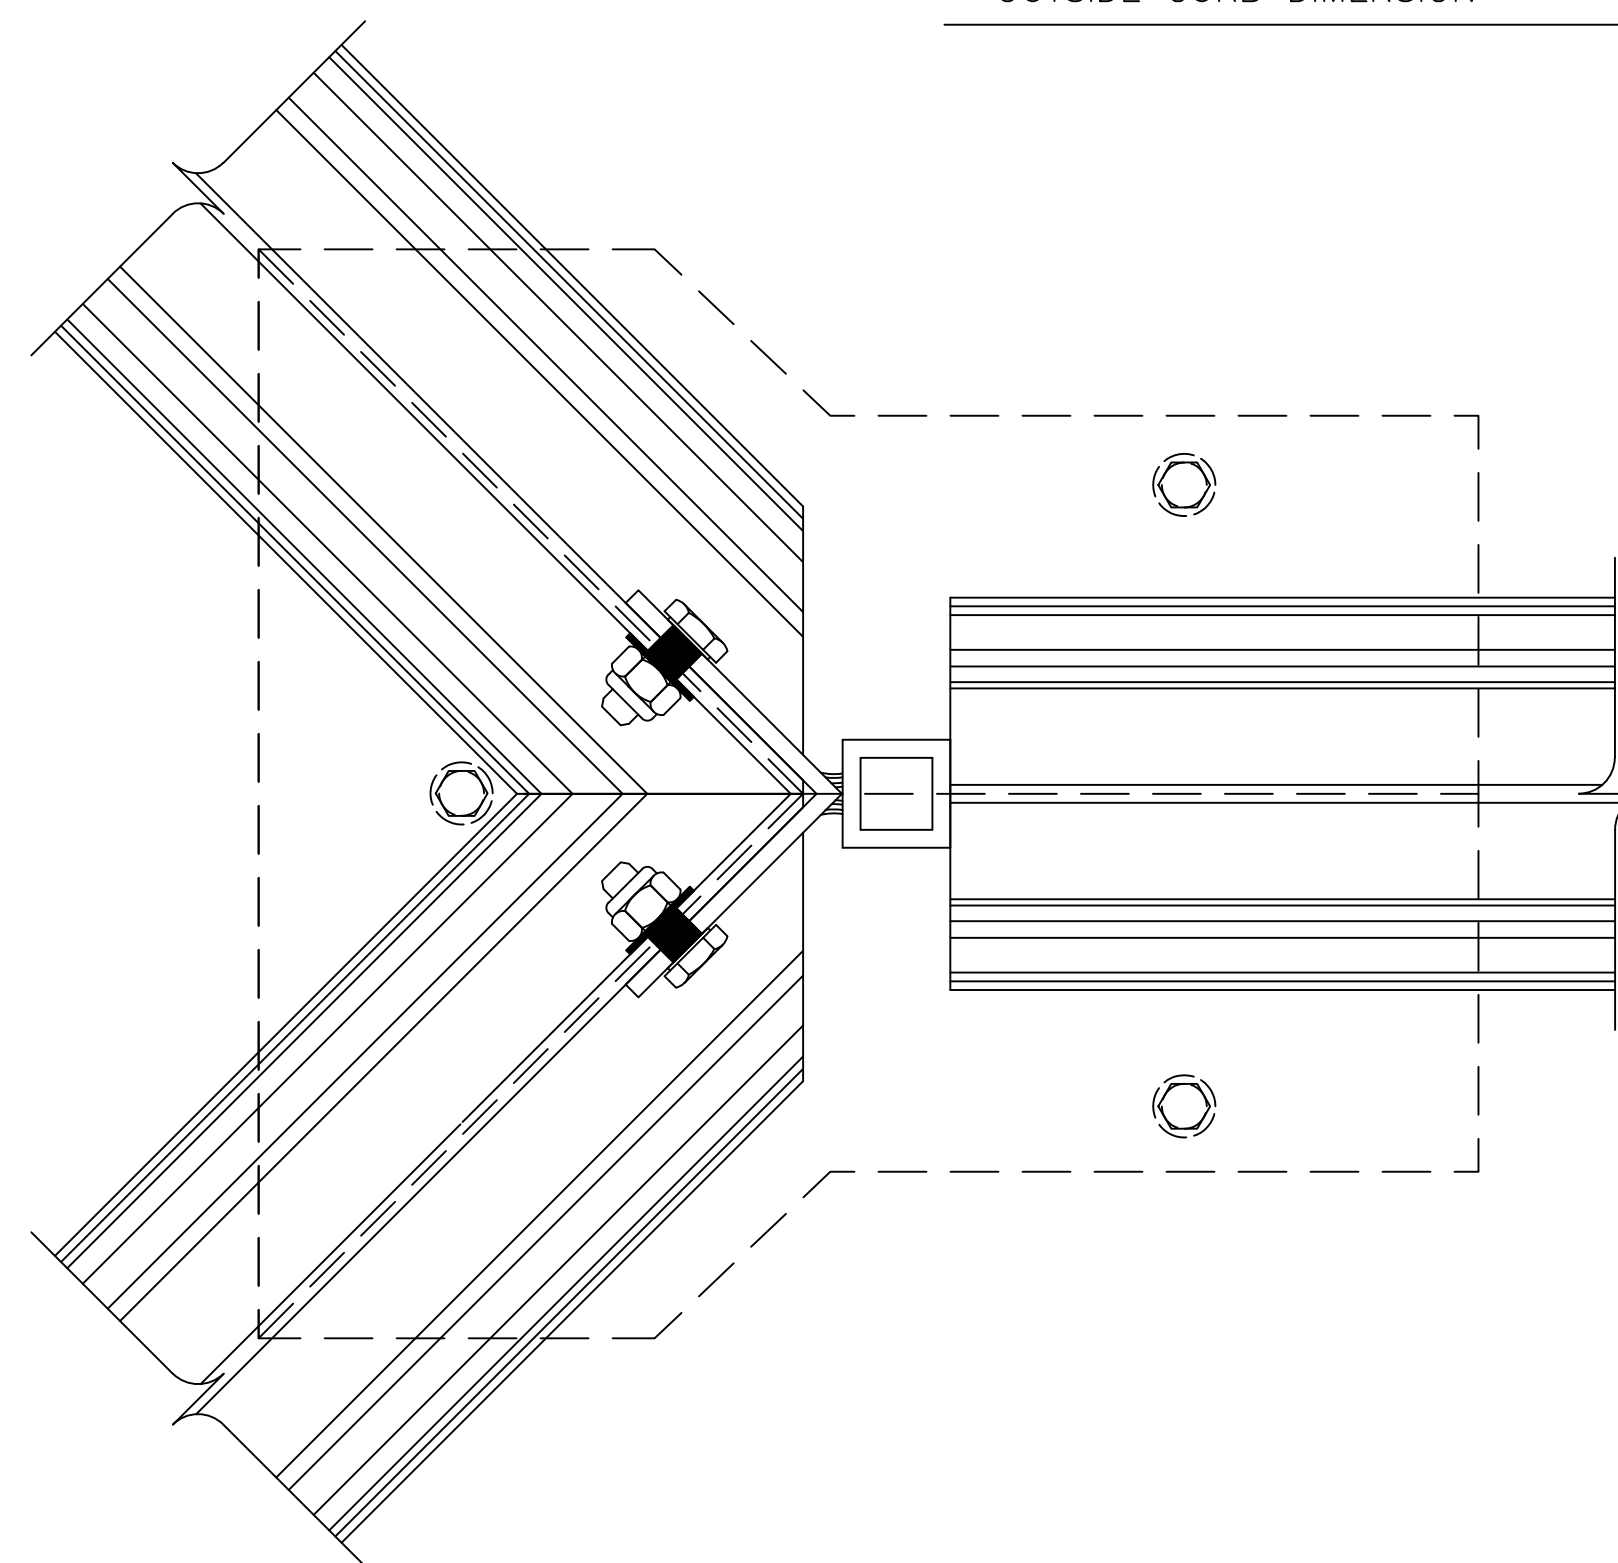

7 2 SECTION @ COMPRESSION RING
— — SCALE: 3/4" = 1"

Details are subject to change and should be verified with our Architectural Support Department prior to implementation, please contact us at: info@kingspanlightandair.us

GRIDSPAN™ HIP RIDGE SKYLIGHT

ENG-EXT-0498-2600



28662 N. Ballard Drive
Lake Forest, IL 60045 USA
T: +1 847.816.1060
F: +1 847.816.0475

Note
The standard details shown are for reference only.
Please contact our Architectural Support Department for job specific details and for information regarding the usage, limitations, and or code requirements pertaining to this product, please contact us at:

info@kingspanlightandair.us

5/21/2026: CREATION OF DOCUMENT

SHEET NO.

2 OF 2