


► INDICATES 1/4" EXPANSION JOINT (TYP.) (LENGTHS > 24'-0")

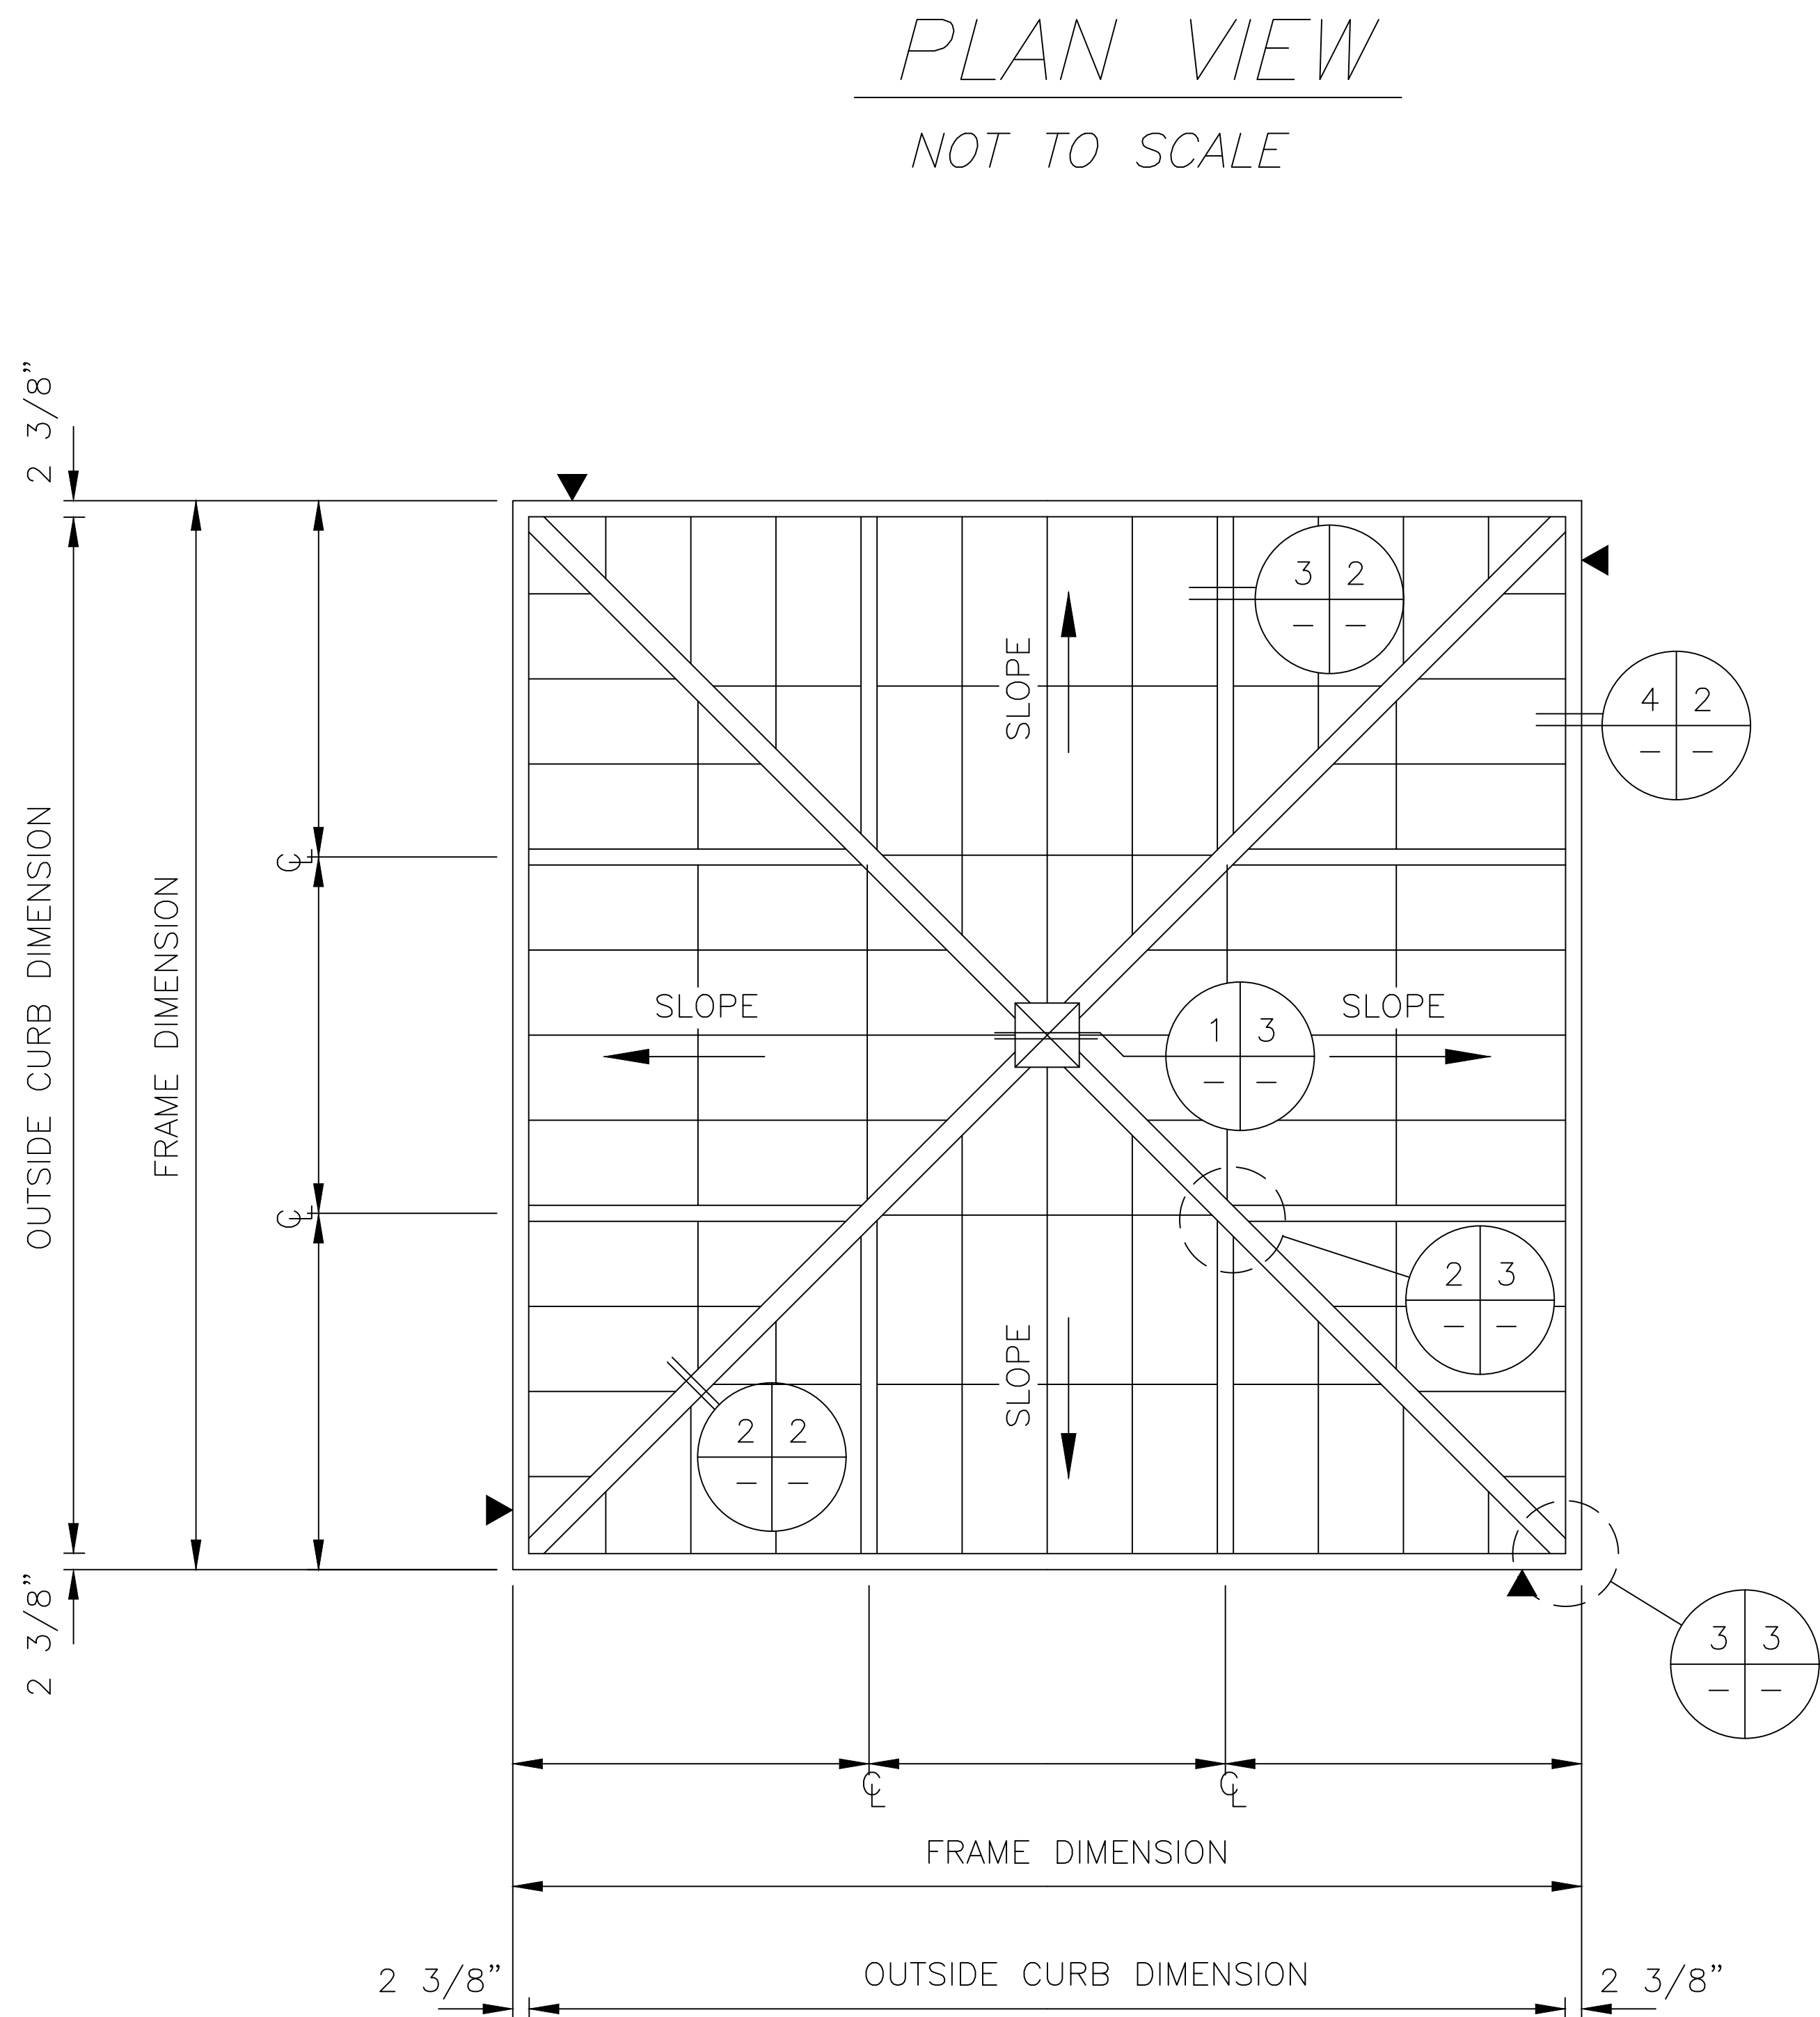

Fenestration

GRIDSPAN™
4" PYRAMID SKYLIGHT

ENG-EXT-0502-2600

28662 N. Ballard Drive
Lake Forest, IL 60045 USA
T: +1 847.816.1060
F: +1 847.816.0475

Note

The standard details shown are for reference only.

Please contact our Architectural Support Department for job specific details and for information regarding the usage, limitations, and or code requirements pertaining to this product, please contact us at:


info@kingspanlightandair.us

5/21/2026: CREATION OF DOCUMENT


Details are subject to change and should be verified with our Architectural Support Department prior to implementation, please contact us at: info@kingspanlightandair.us

SHEET NO.


1 OF 3

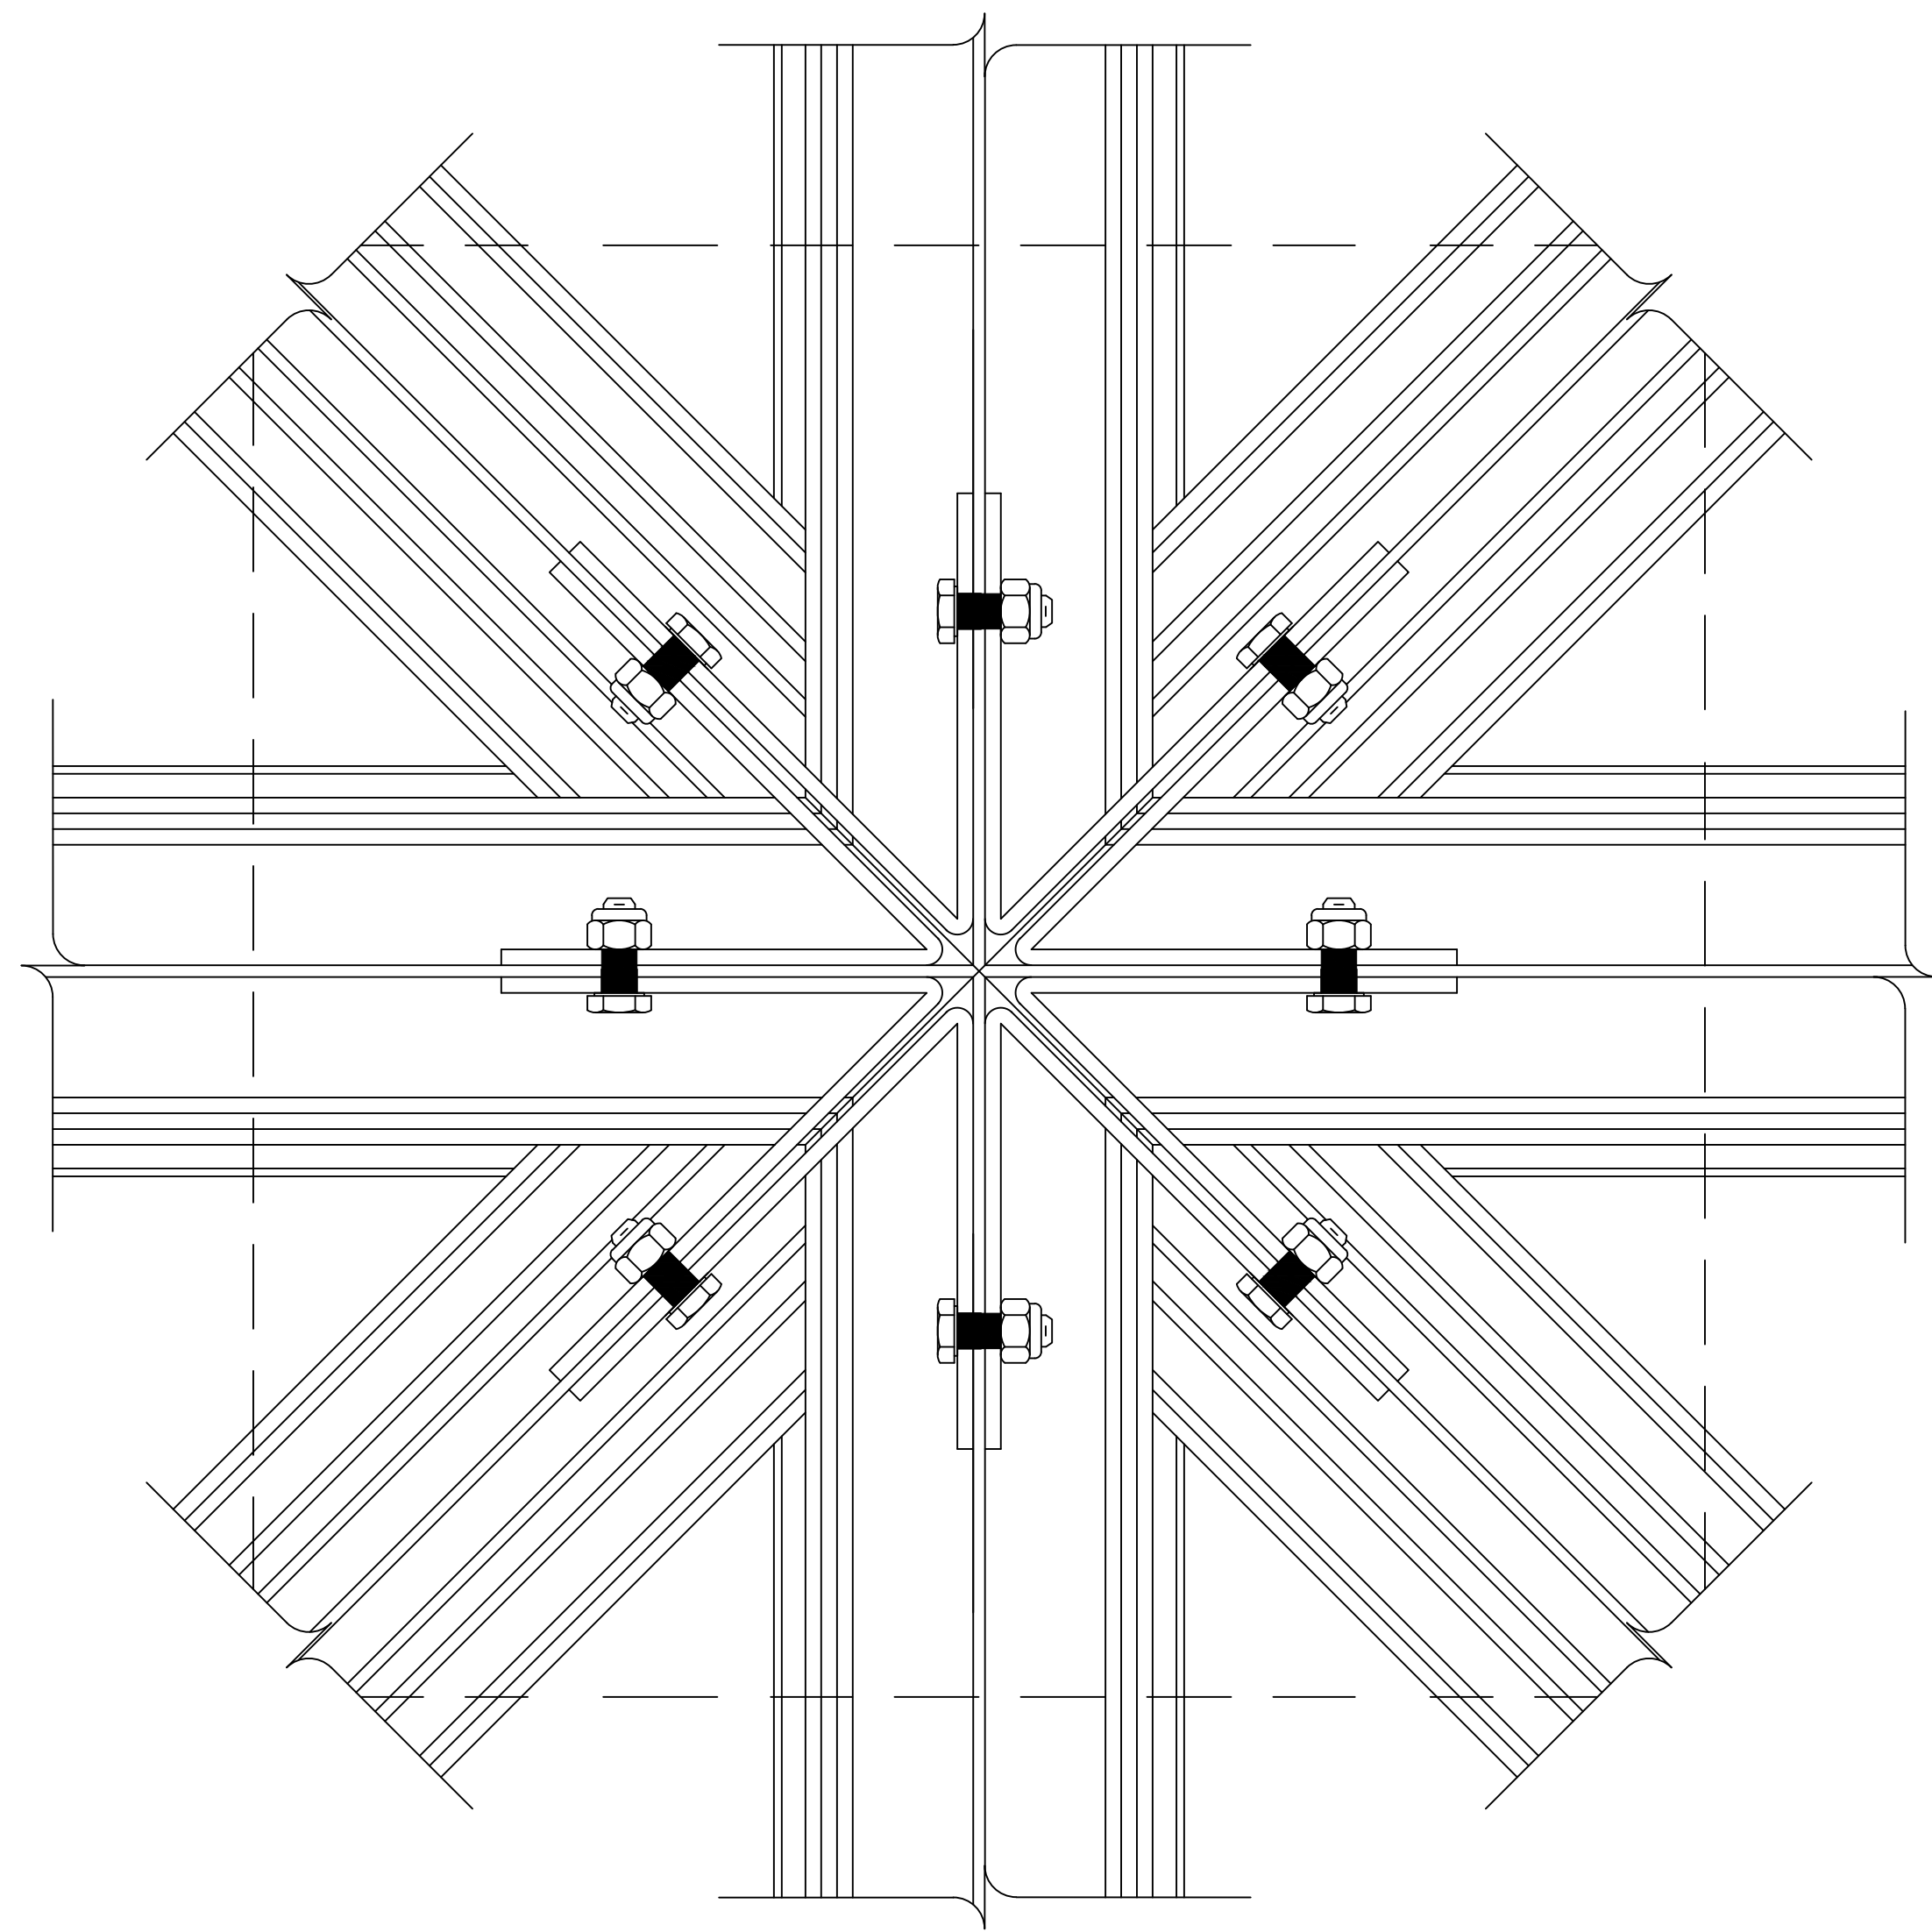


1 2 CONNECTION AT PEAK
— — SCALE: 3/4" = 1"

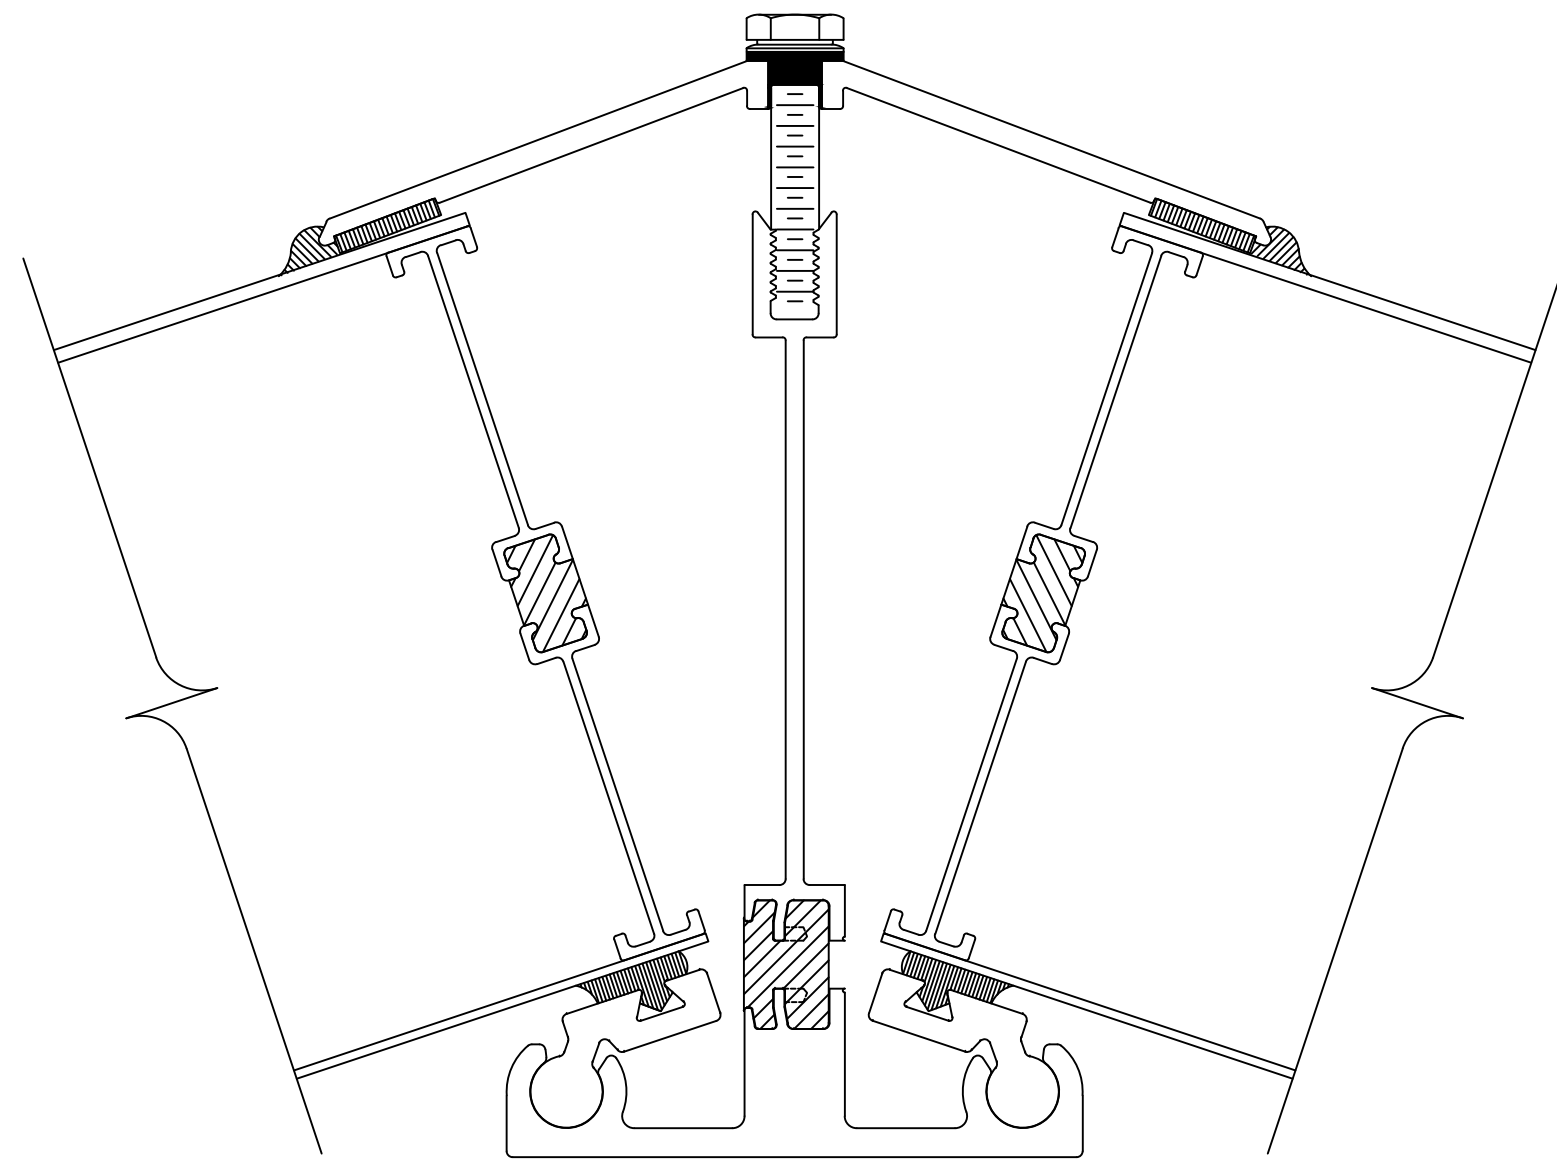


2 2 HIP DETAIL
— — SCALE: FULL

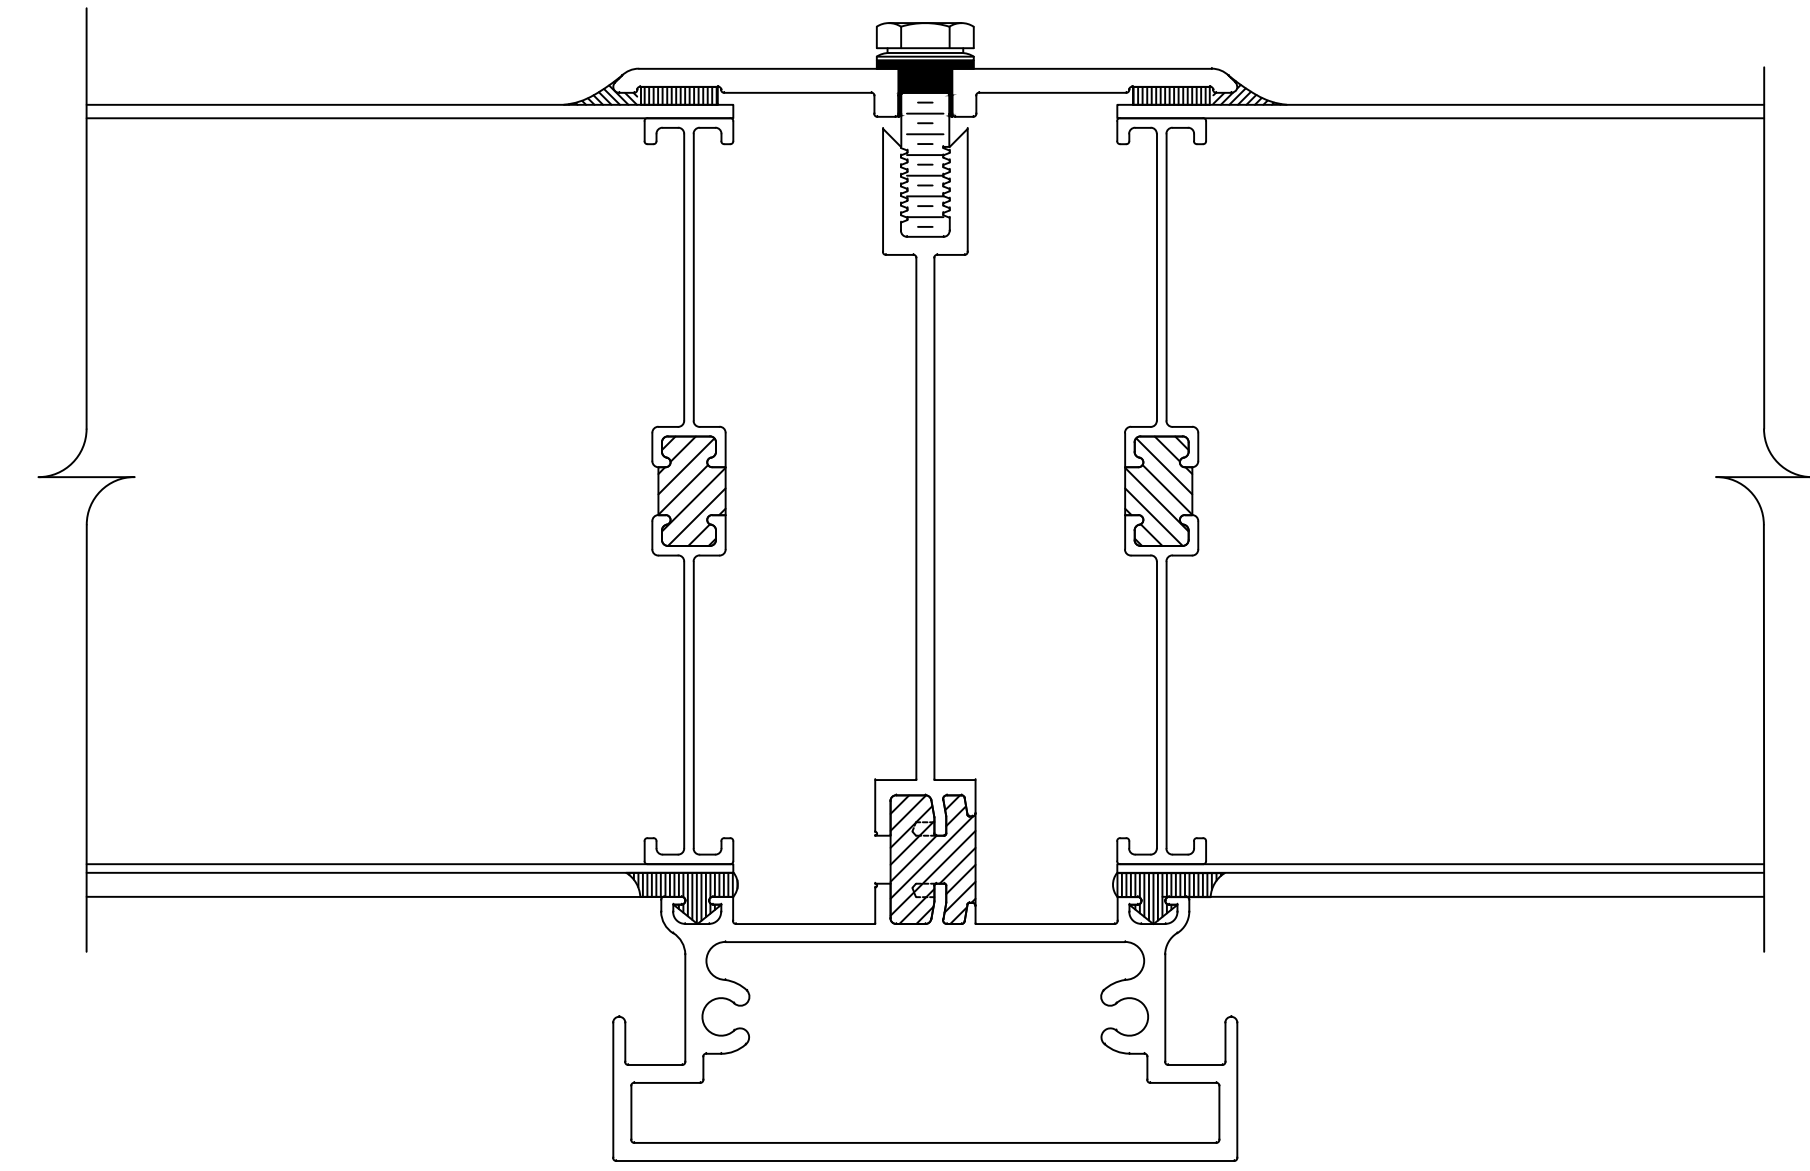

3 2 RAFTER DETAIL
— — SCALE: FULL

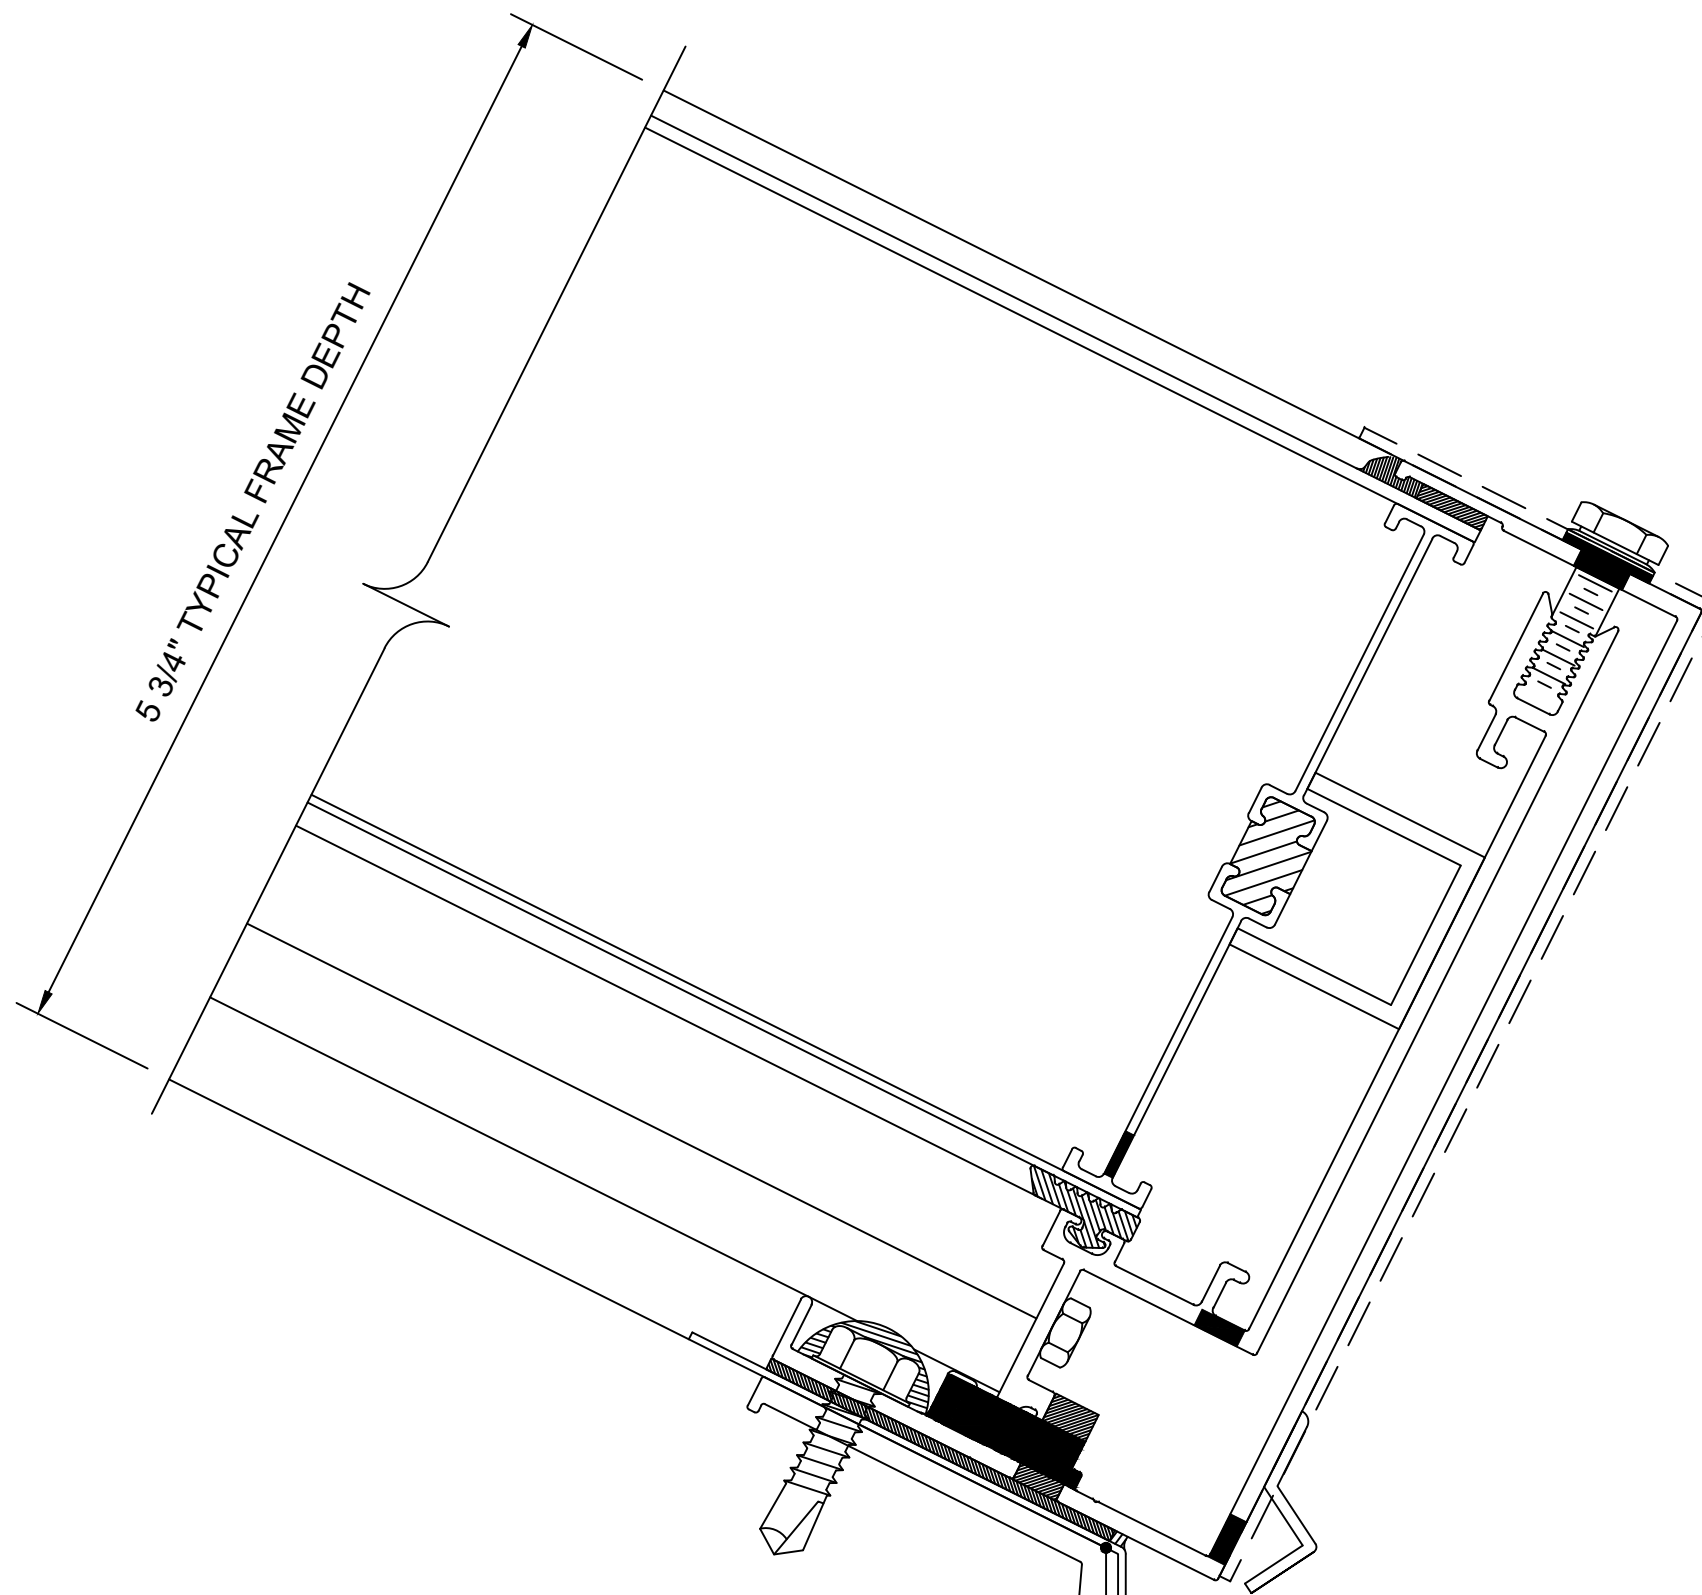


4 2 CURB DETAIL
— — SCALE: FULL

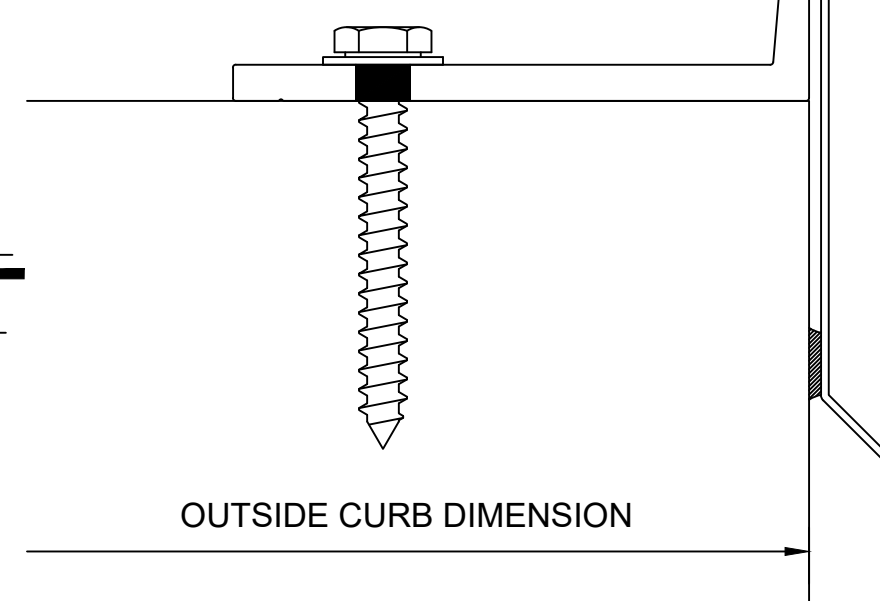


OUTSIDE CURB DIMENSION


Details are subject to change and should be verified with our Architectural Support Department prior to implementation, please contact us at: info@kingspanlightandair.us

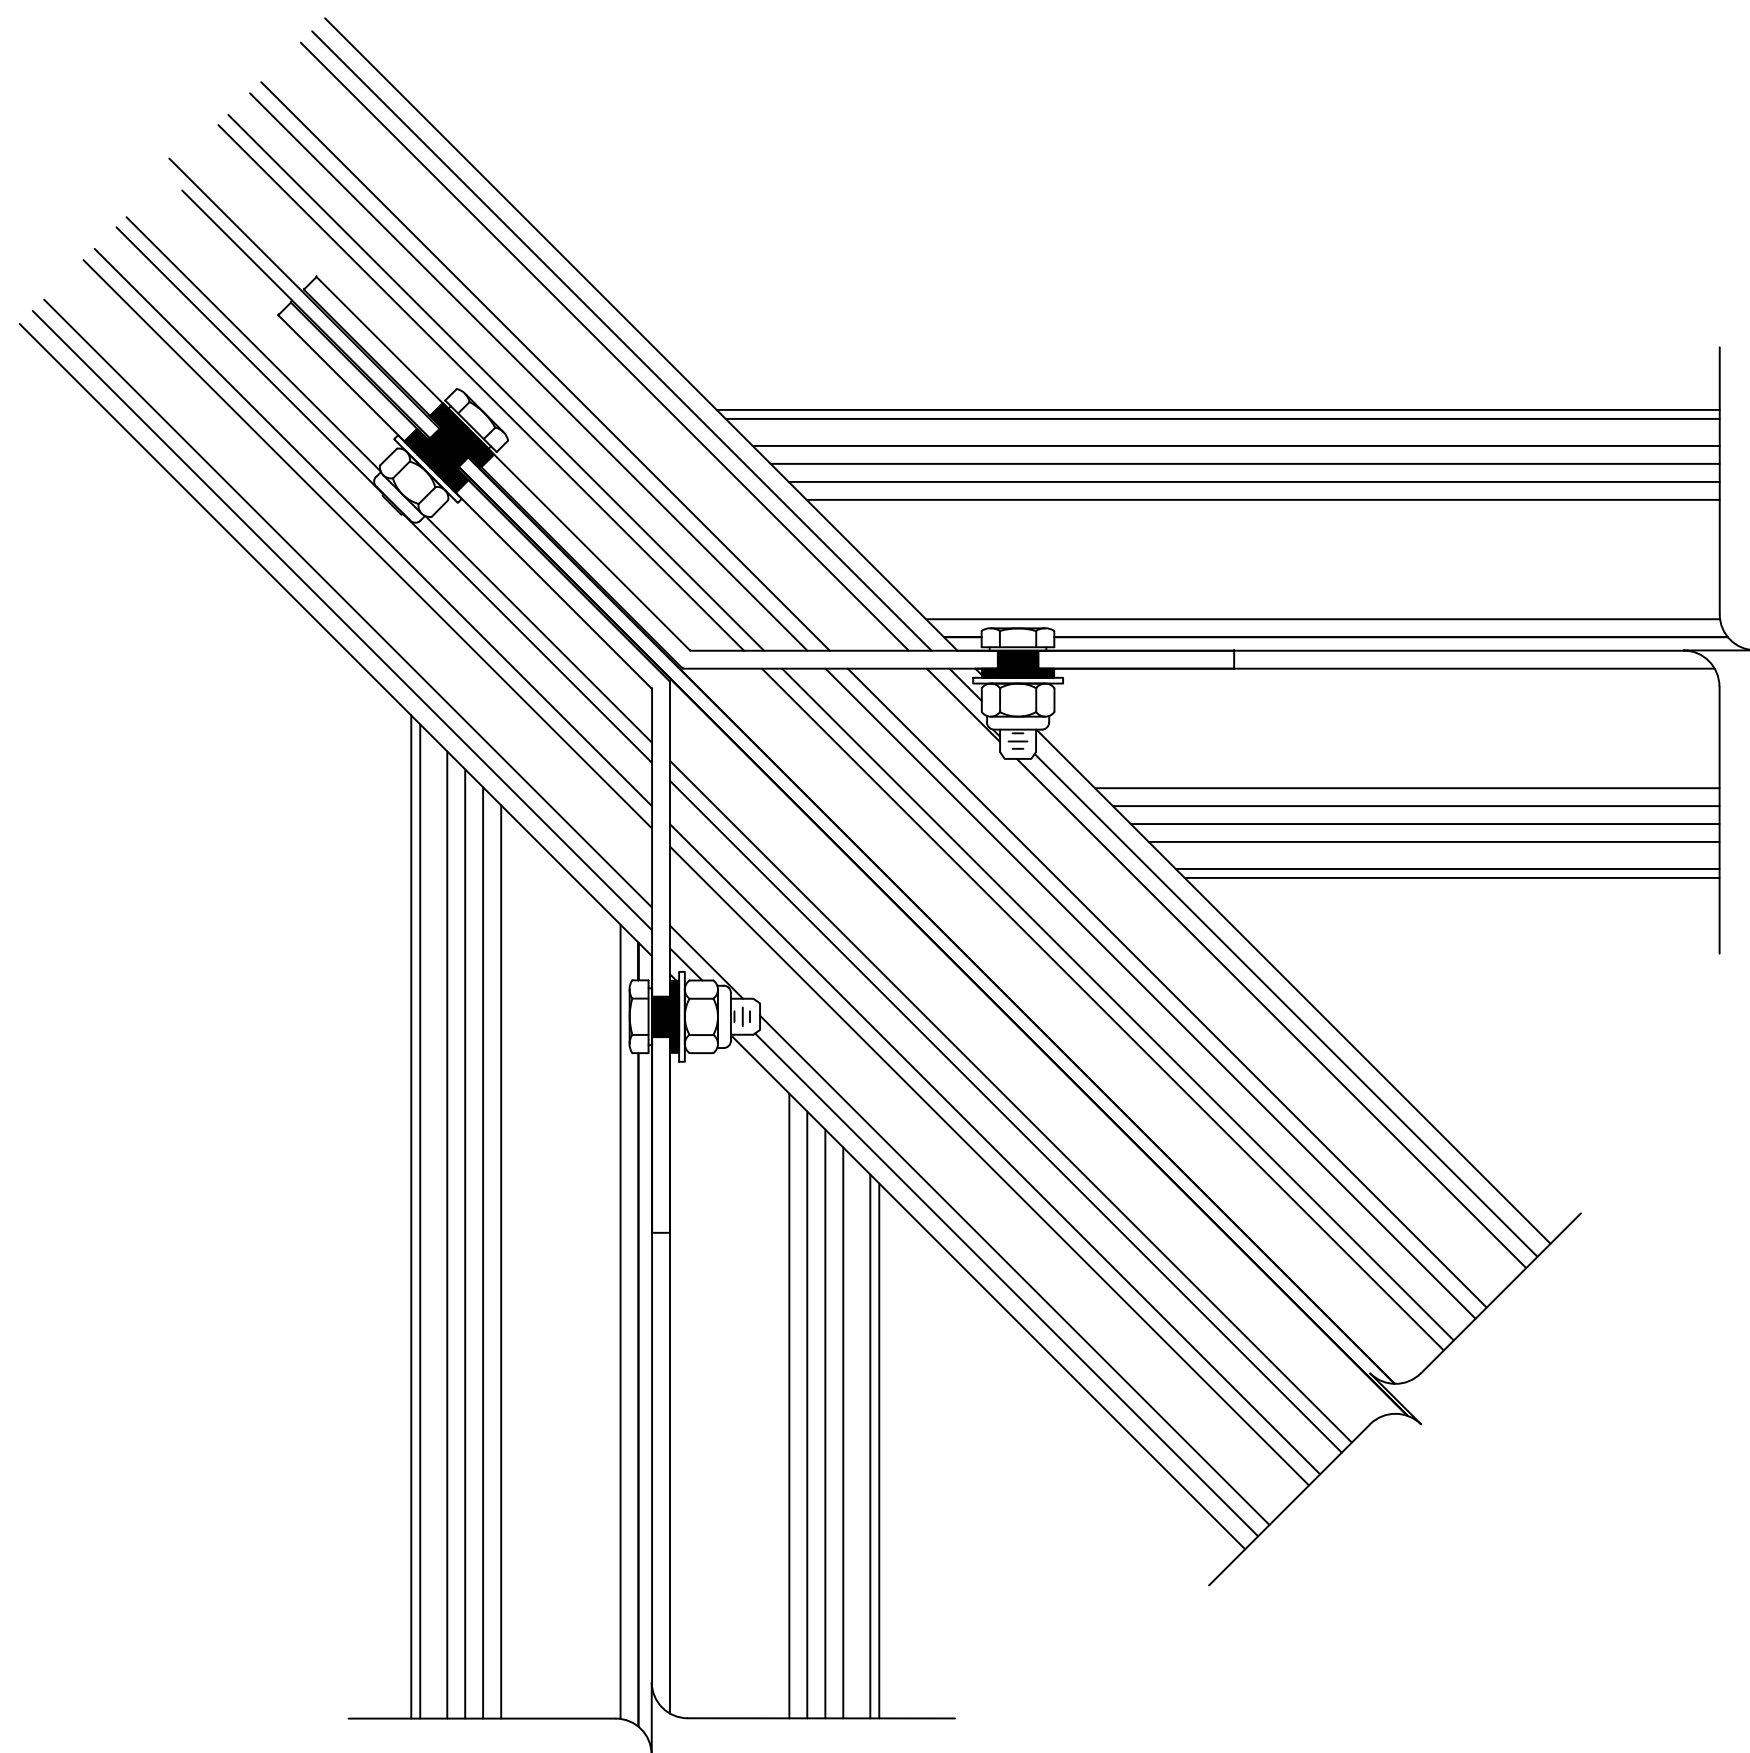

2 3 JACK RAFTER CONNECTION
- - SCALE: 3/4" = 1"

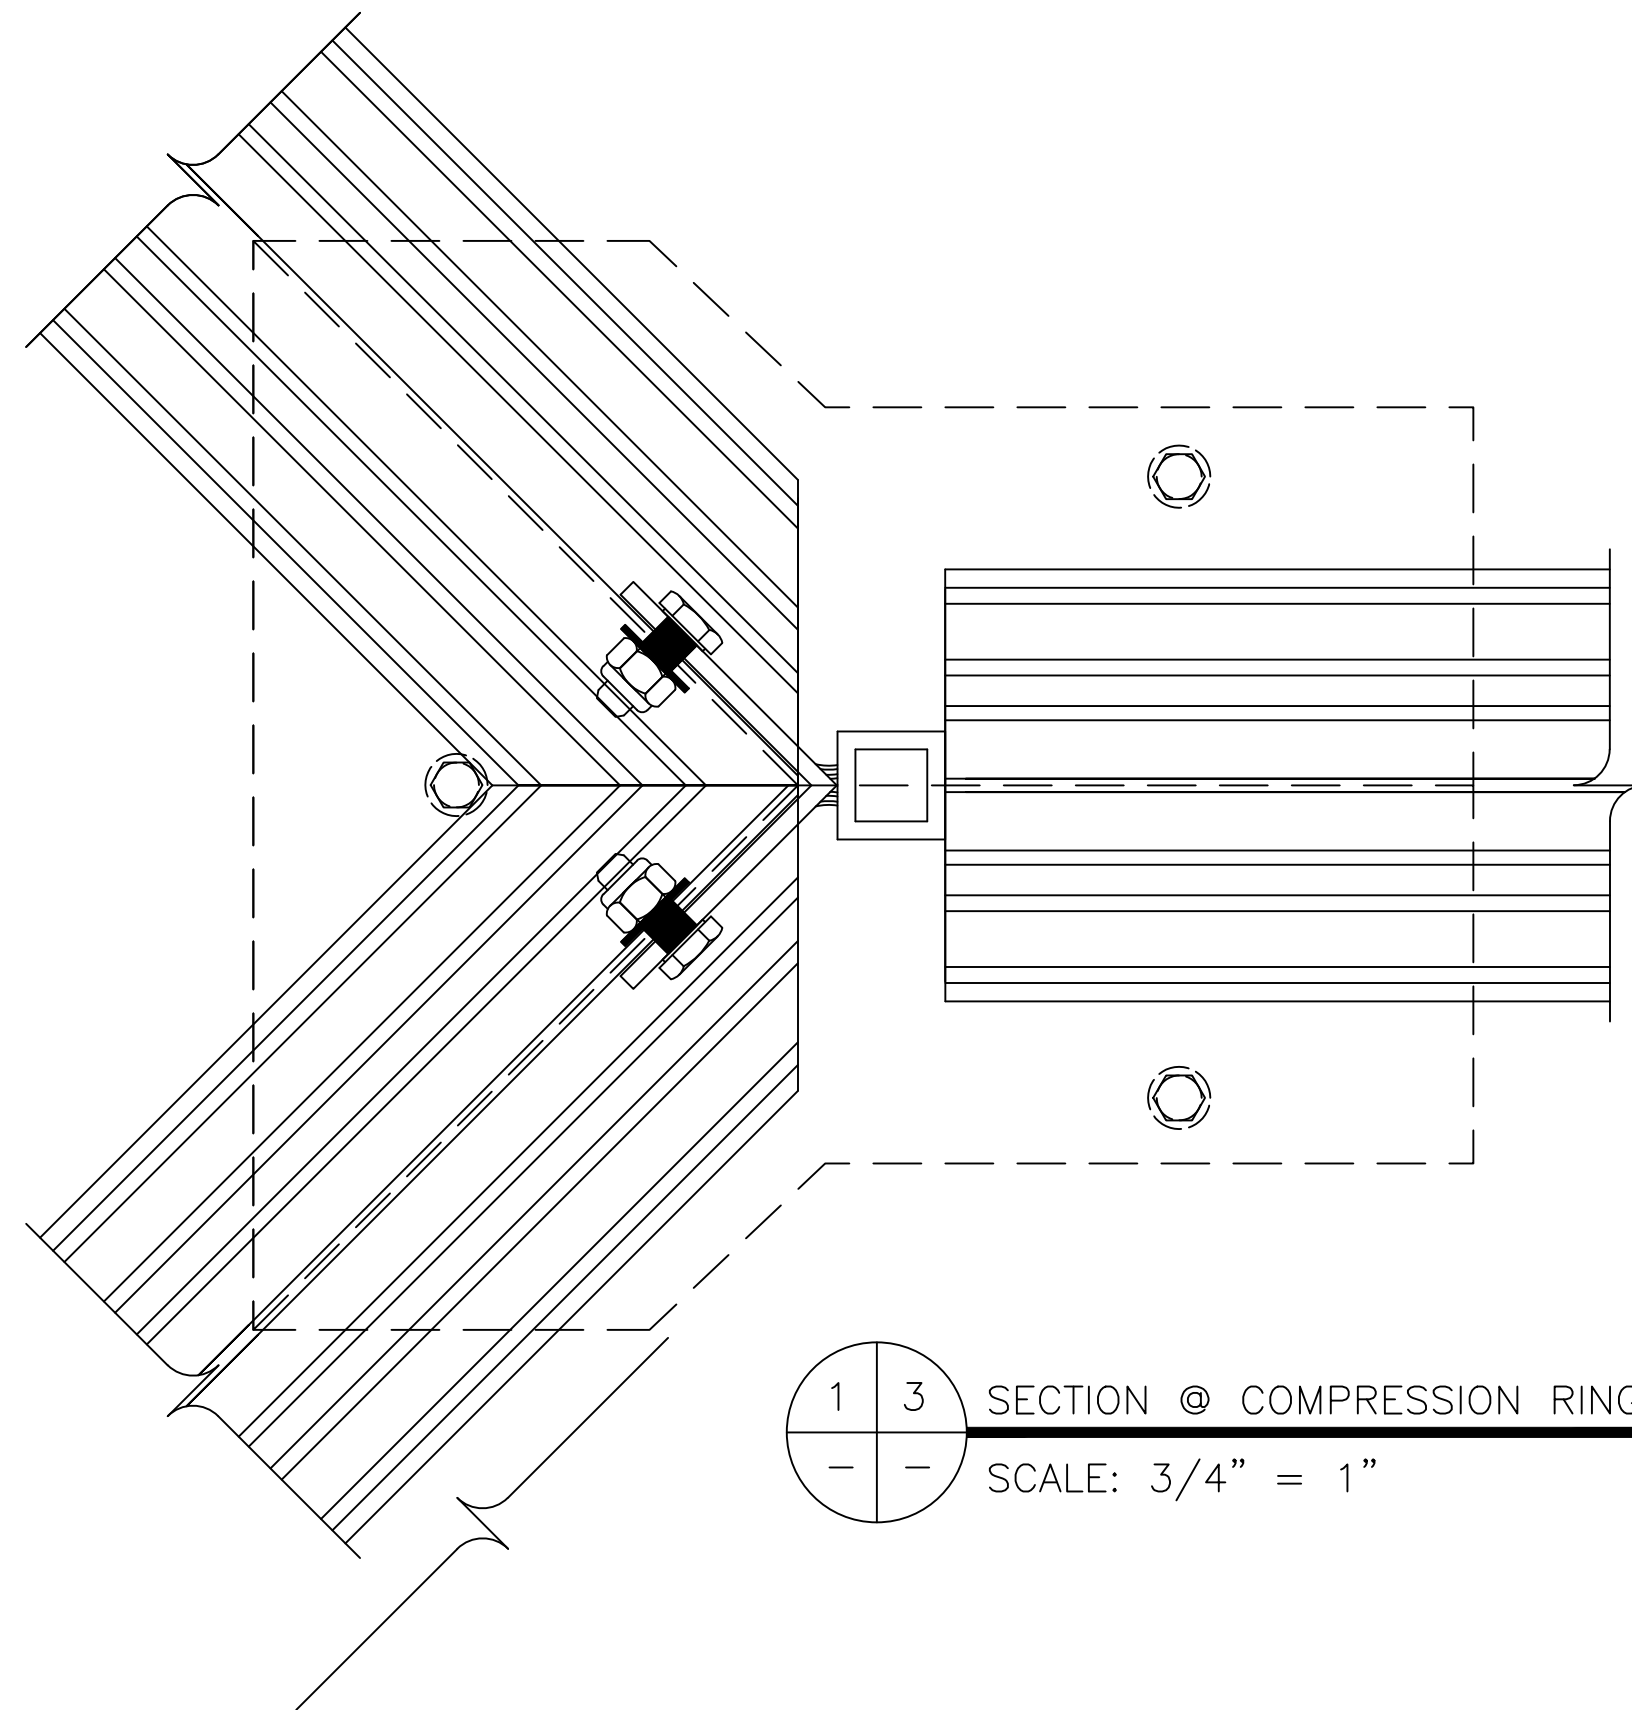

1 3 SECTION @ COMPRESSION RING
- - SCALE: 3/4" = 1"

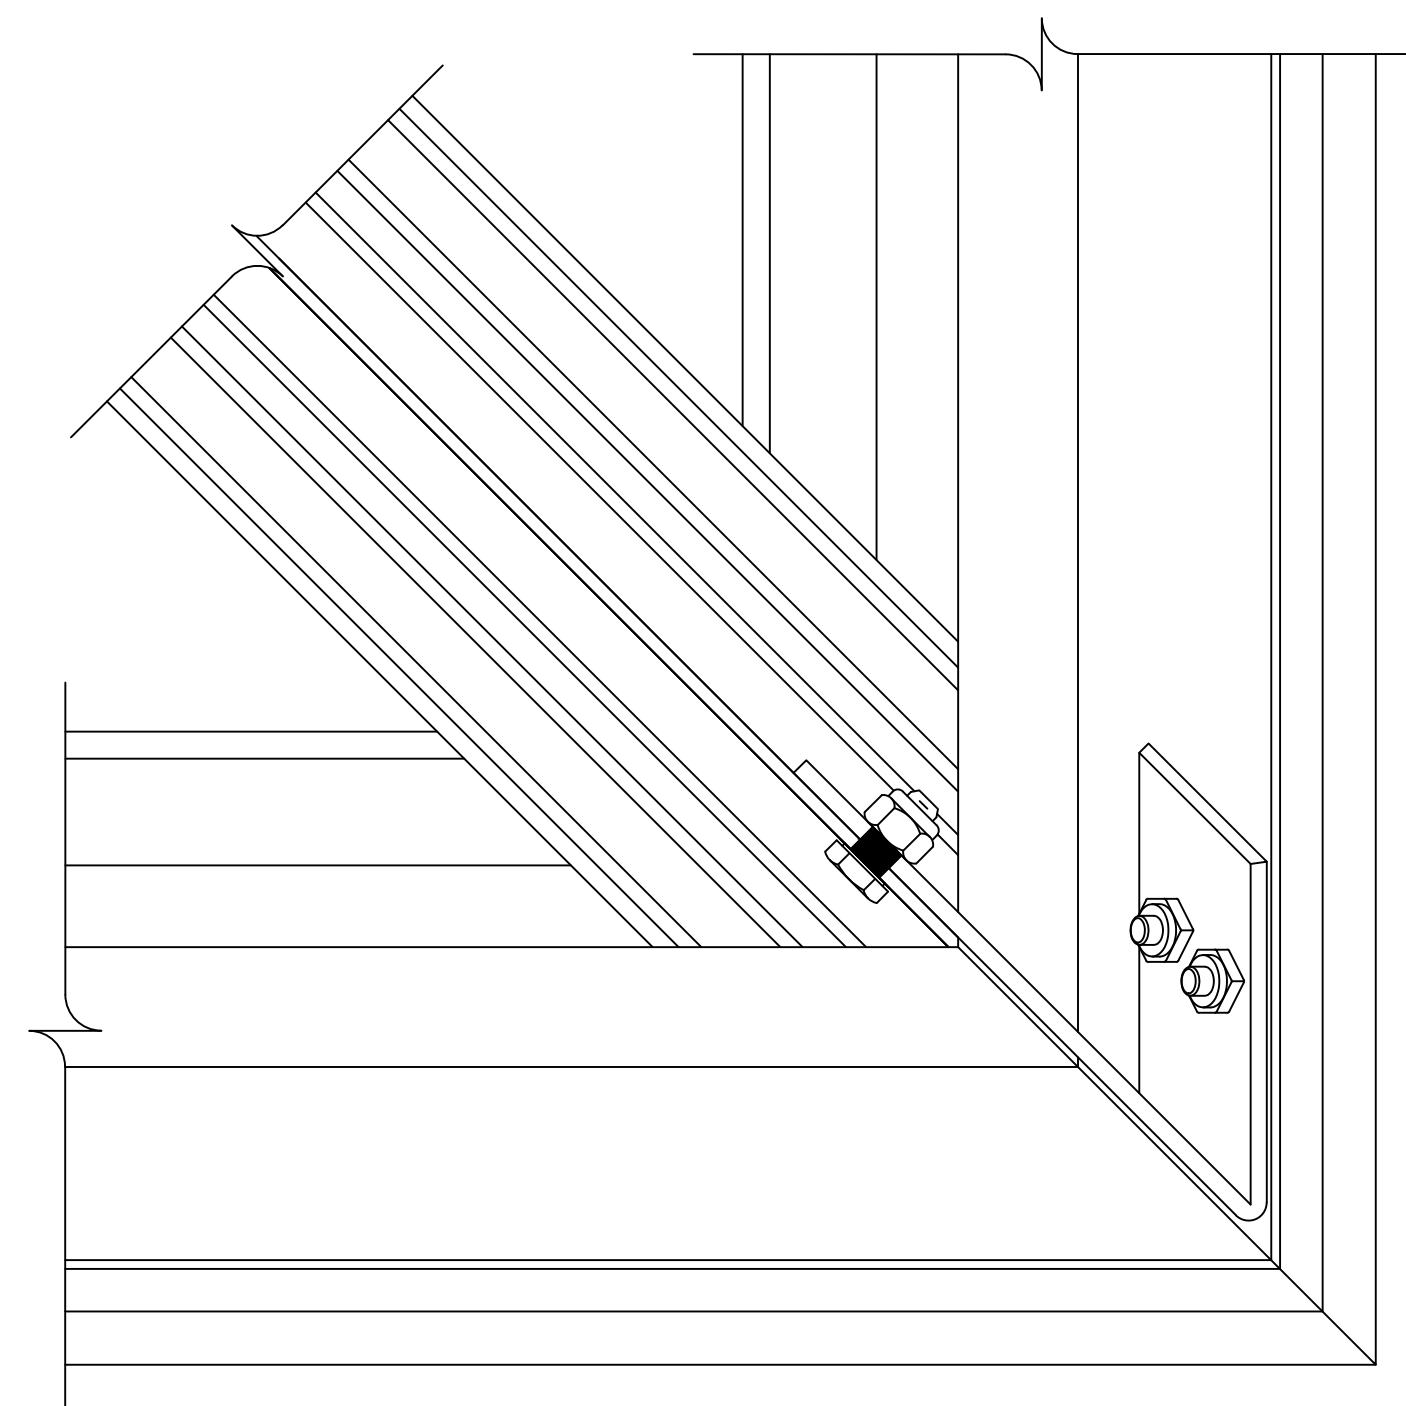

3 3 HIP CONNECTION DETAIL
- - SCALE: 3/4" = 1"

Details are subject to change and should be verified with our Architectural Support Department prior to implementation, please contact us at: info@kingspanlightandair.us

28662 N. Ballard Drive
Lake Forest, IL 60045 USA
T: +1 847.816.1060
F: +1 847.816.0475

Note
The standard details shown are for reference only.
Please contact our Architectural Support Department for job specific details and for information regarding the usage, limitations, and or code requirements pertaining to this product, please contact us at:
info@kingspanlightandair.us

5/21/2026: CREATION OF DOCUMENT

SHEET NO.
3 OF 3



GRIDSPAN™ 4" PYRAMID SKYLIGHT