


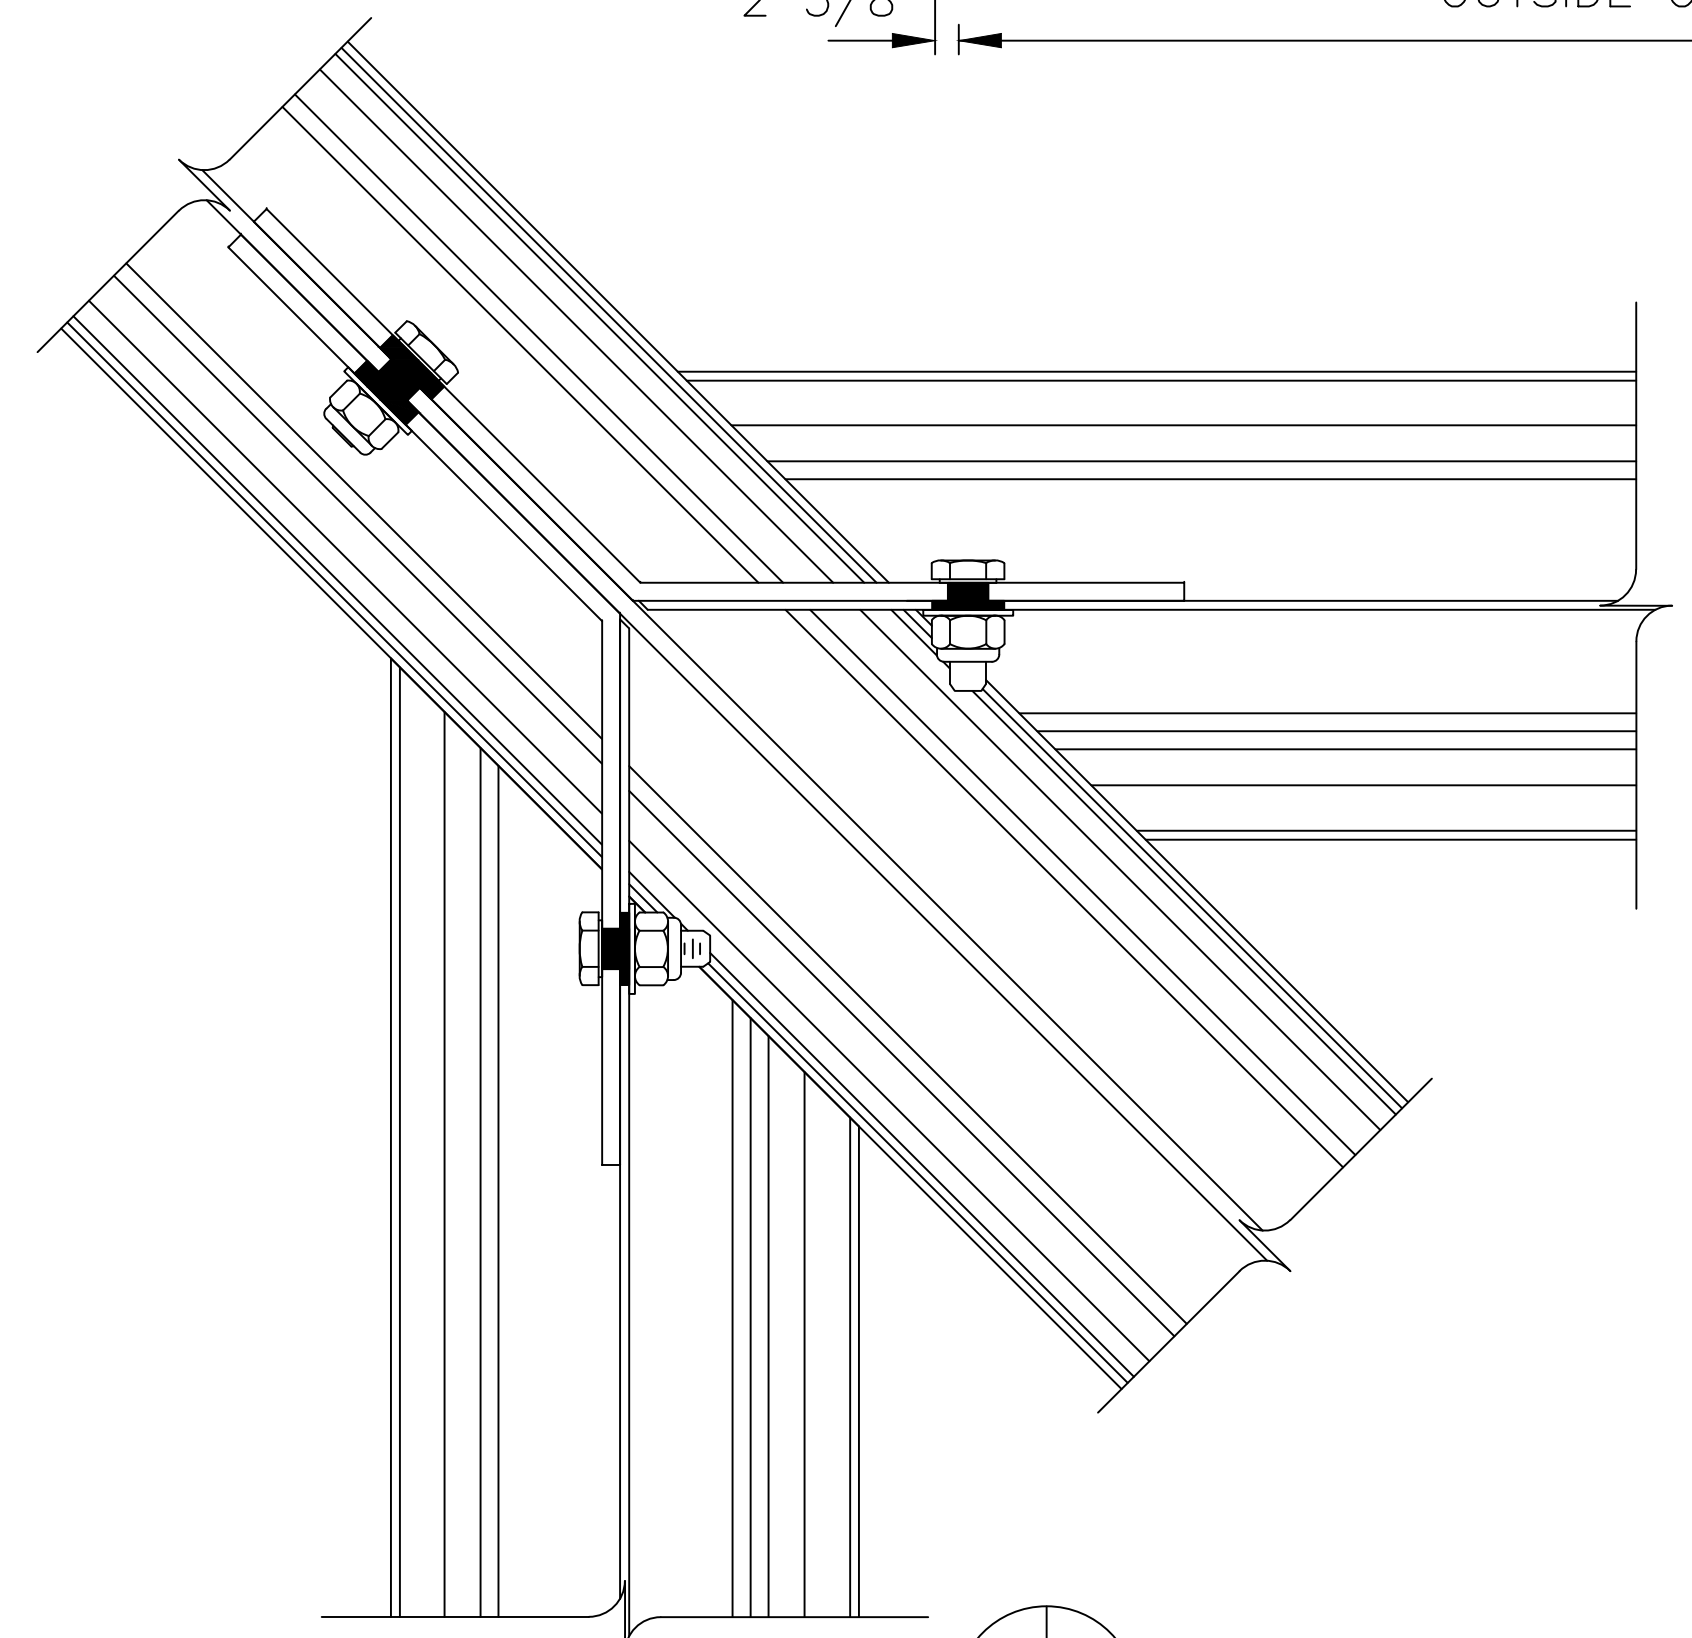


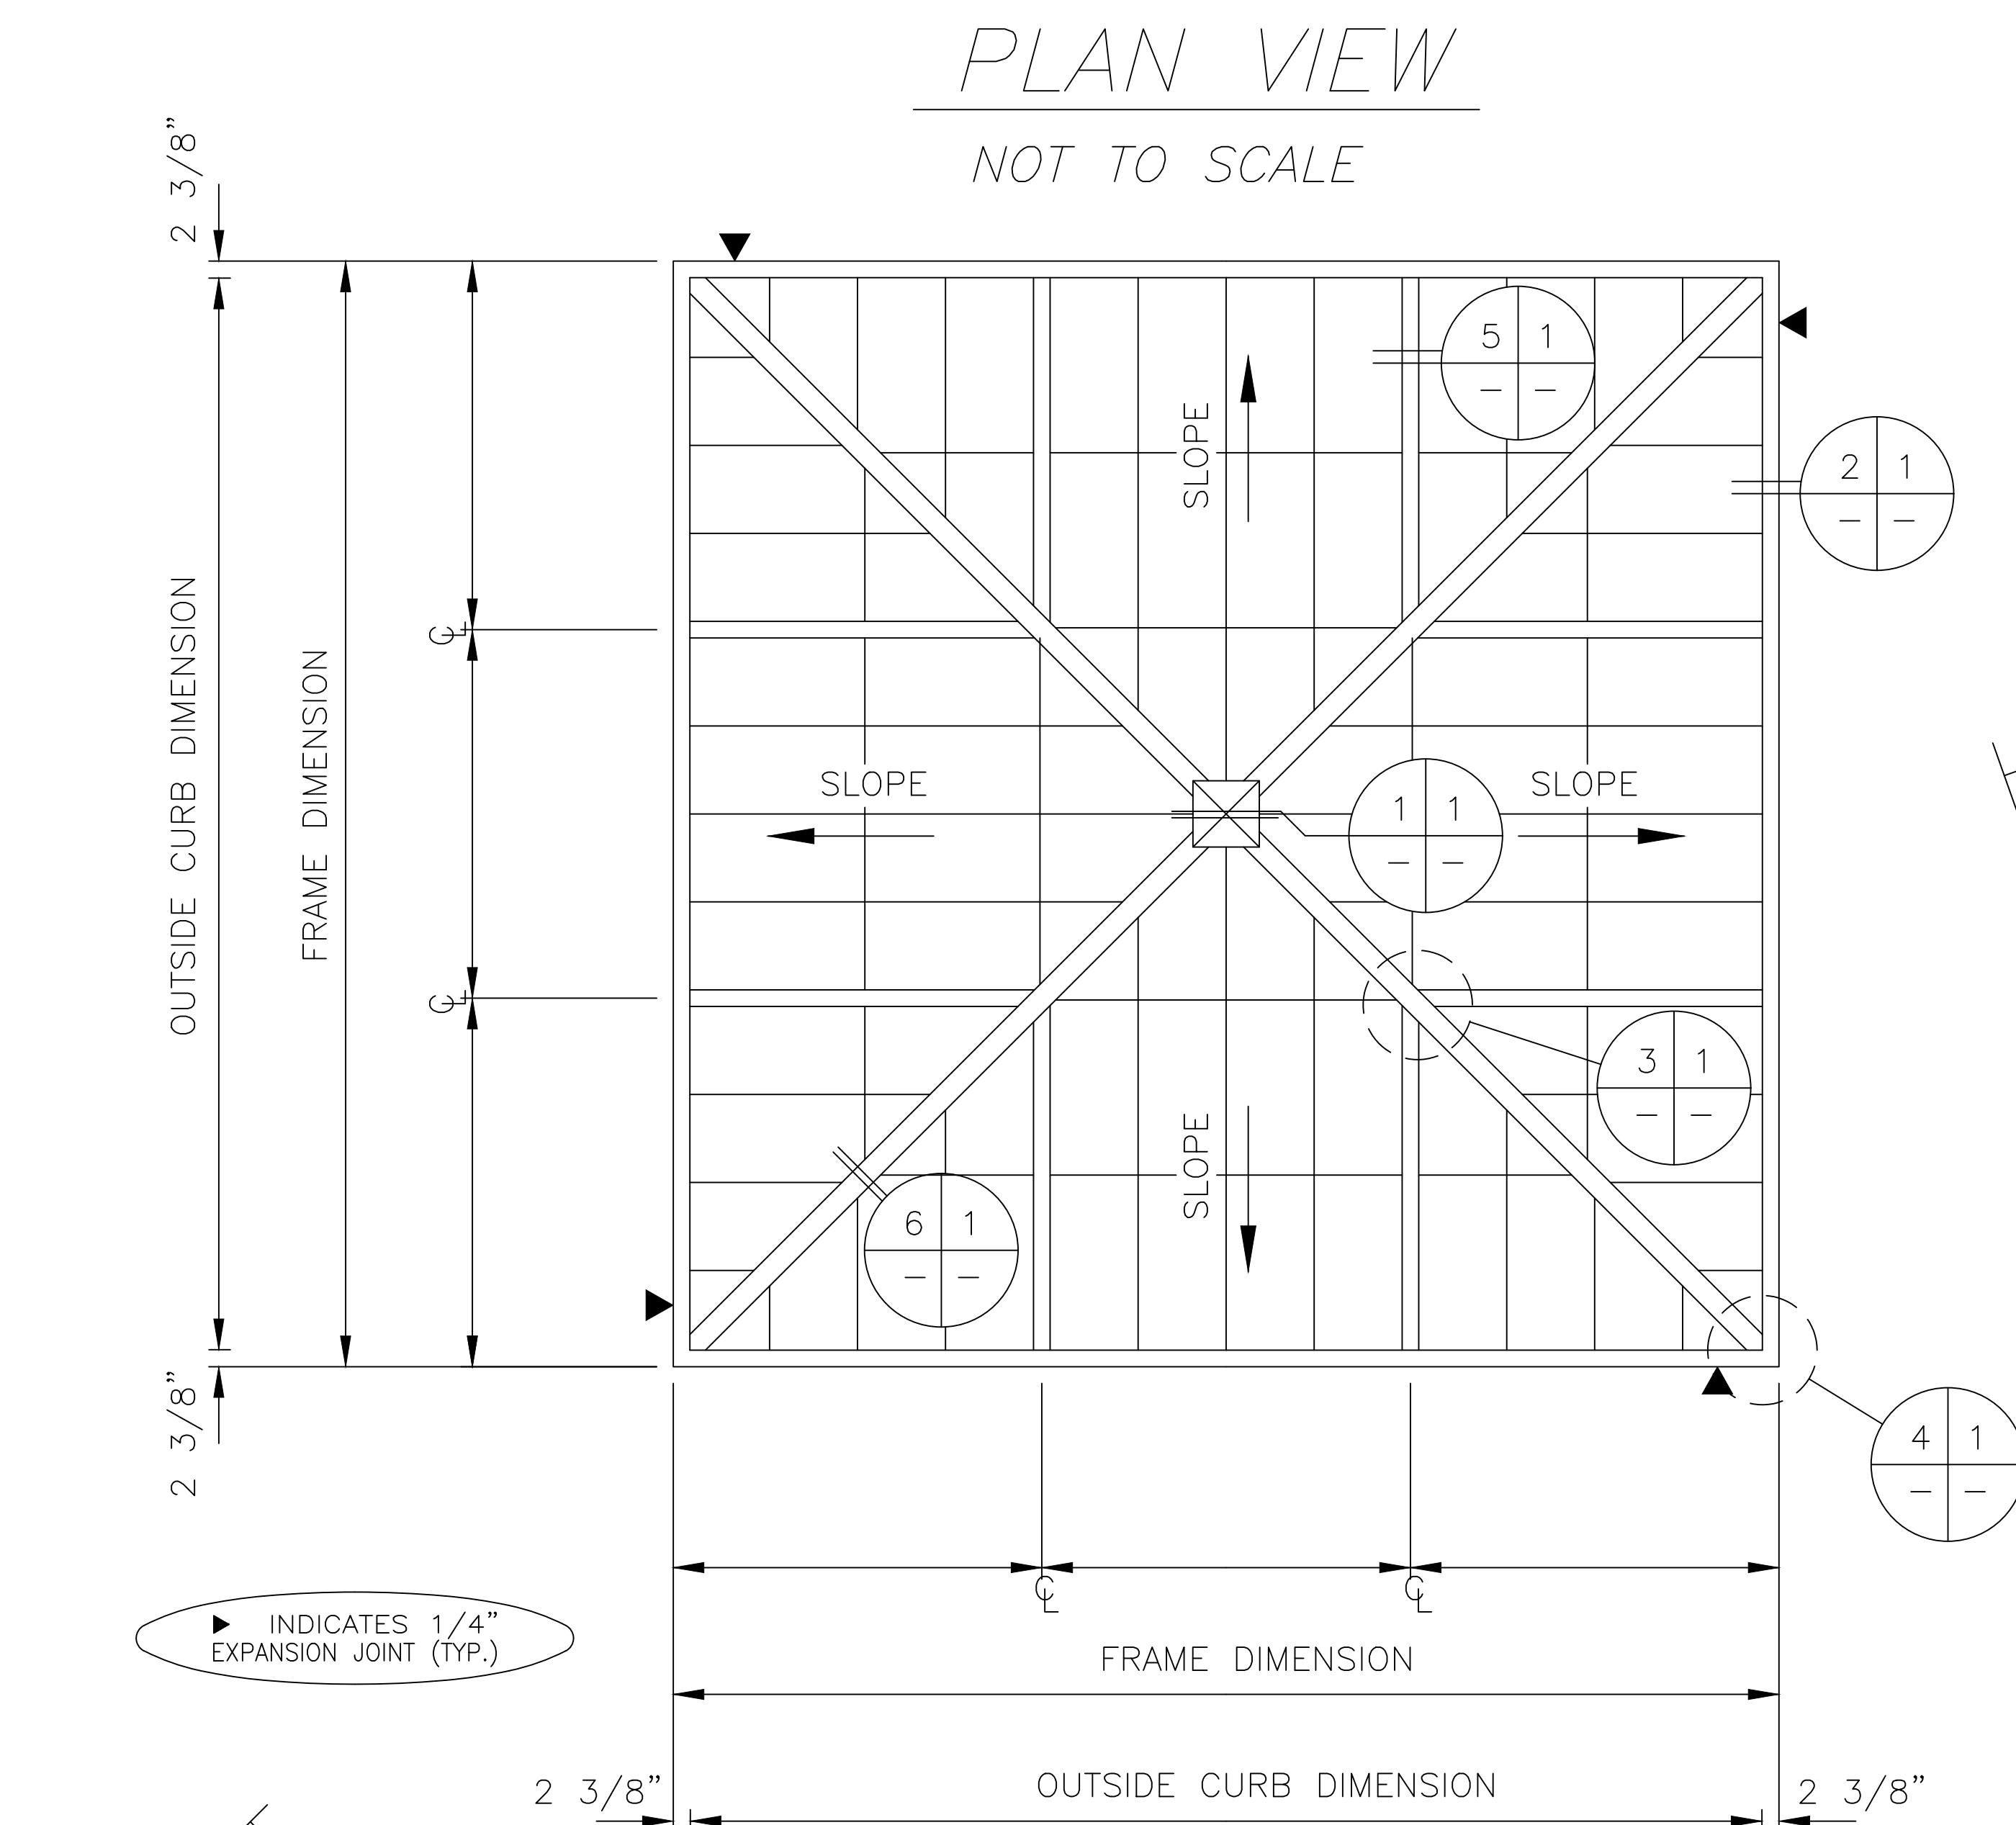


JACK RAFTER CONNECTION
SCALE: 3/4" = 1"

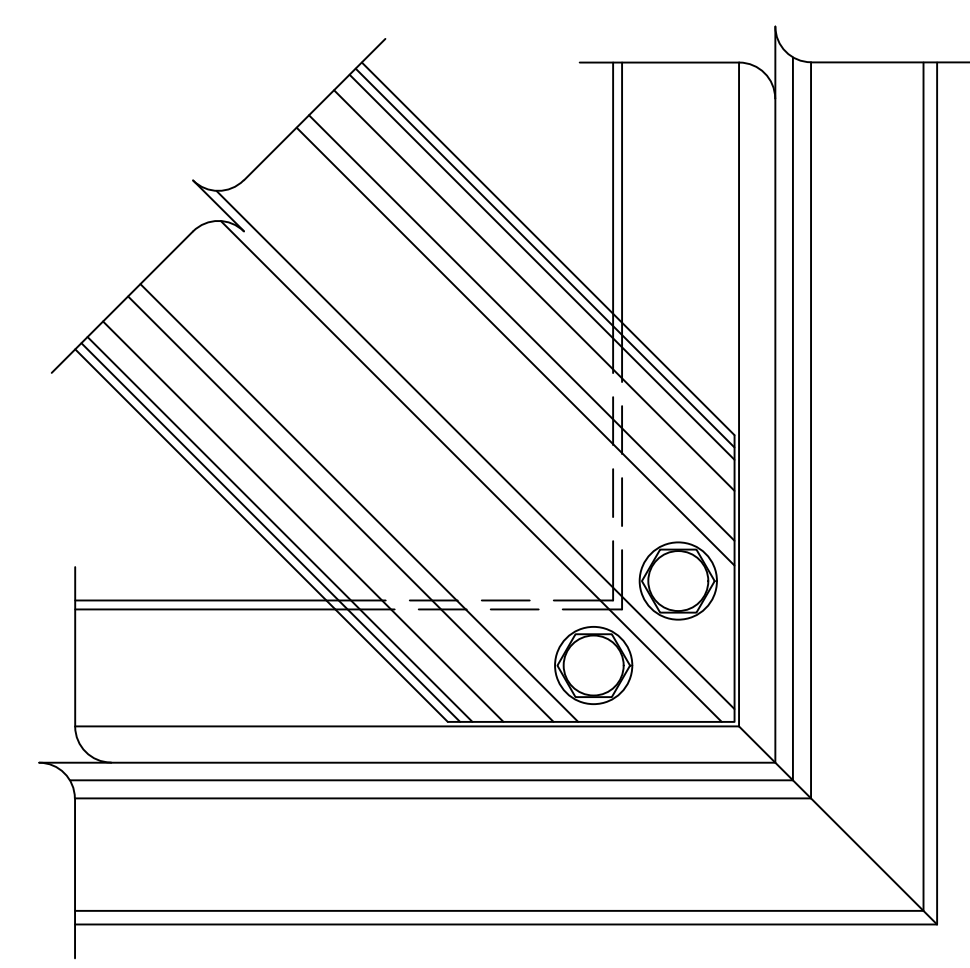


HIP CONNECTION DETAIL
SCALE: 3/4" = 1"

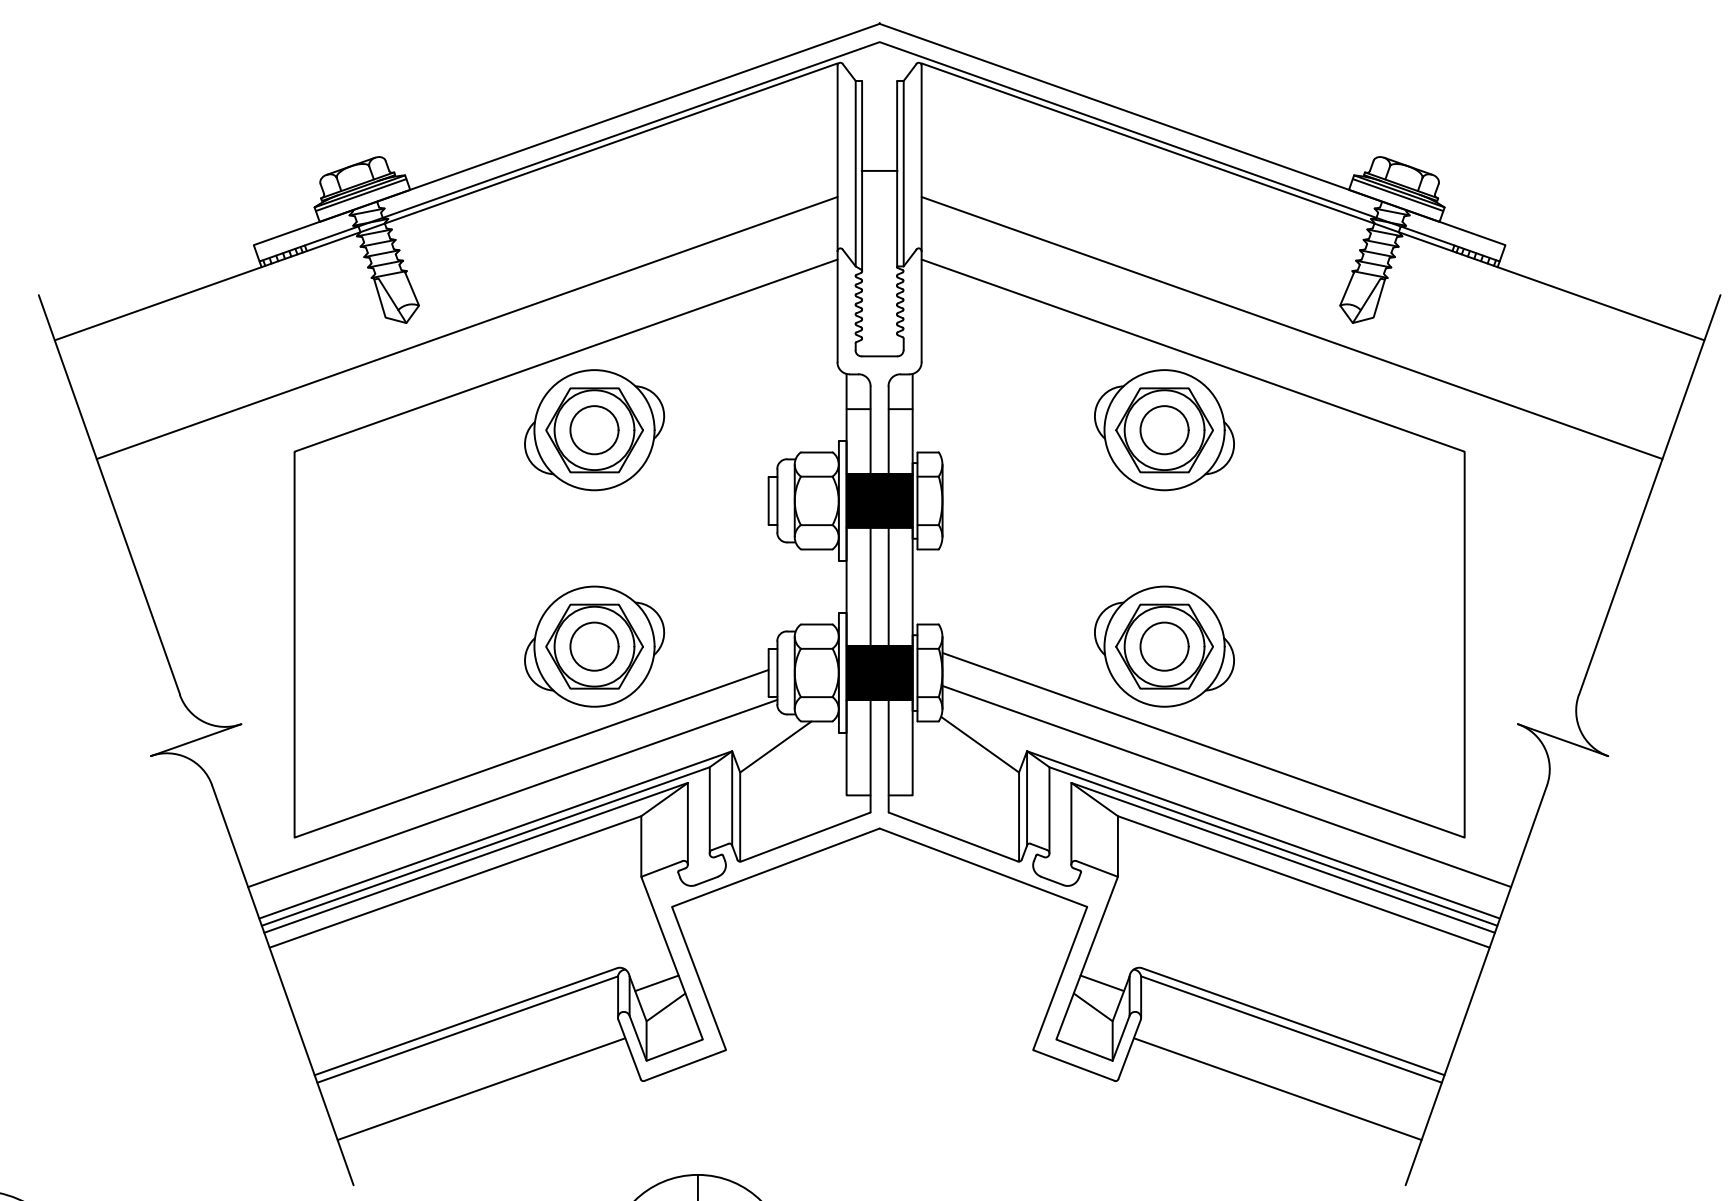


COMPRESSION STAR
SCALE: 3/4" = 1"

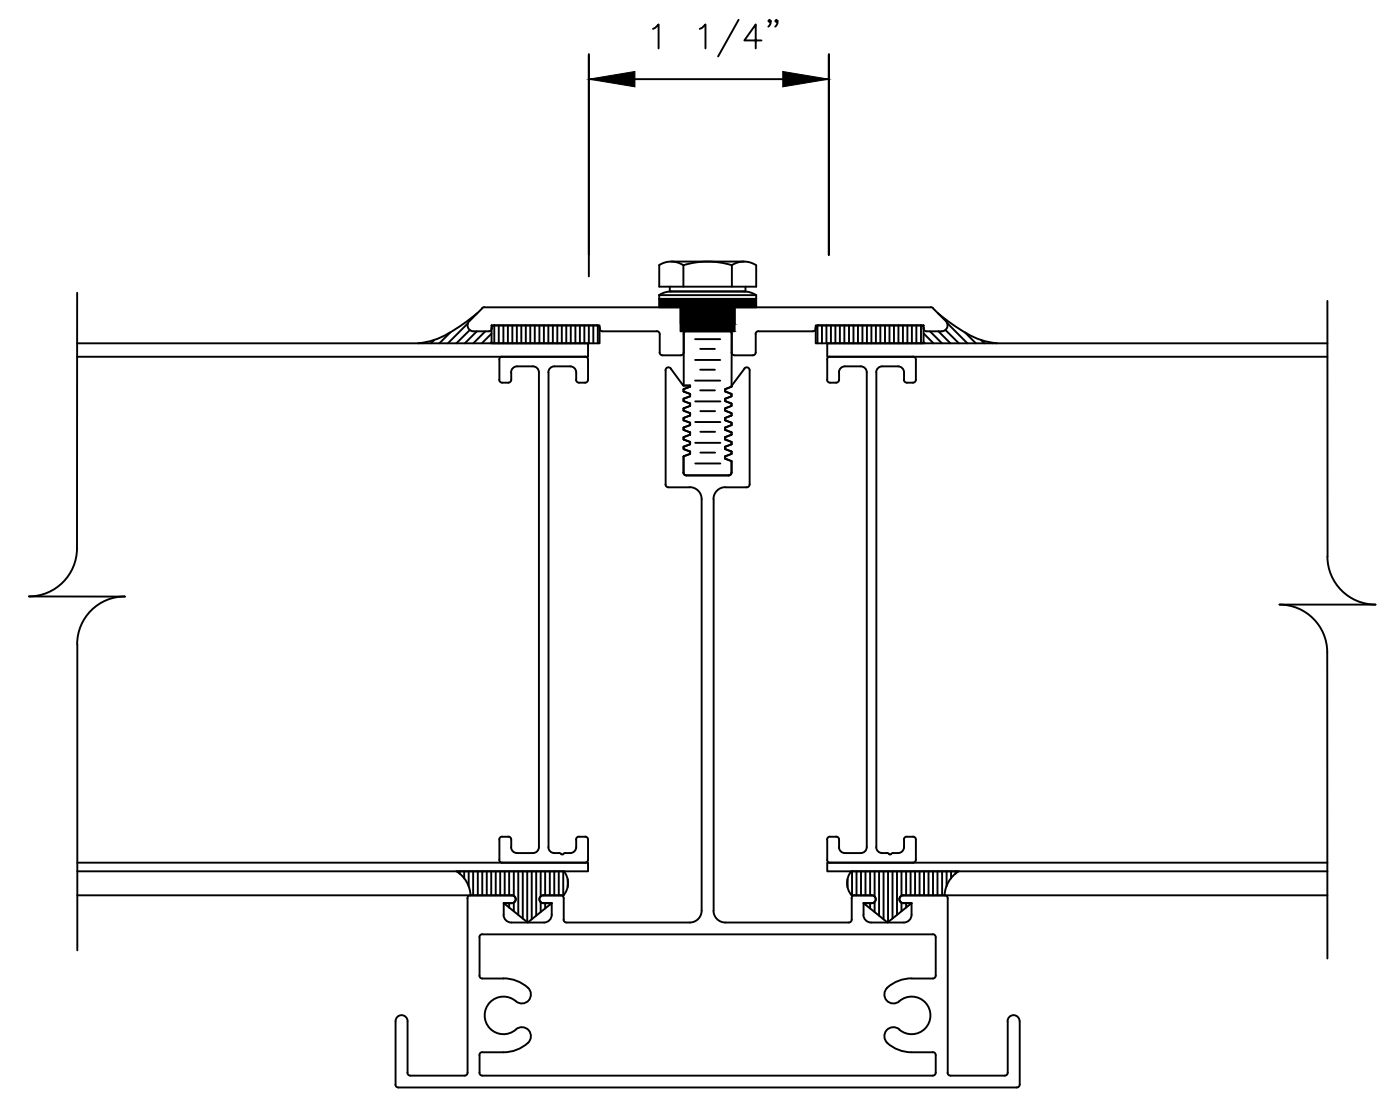

RAFTER DETAIL
SCALE: FULL

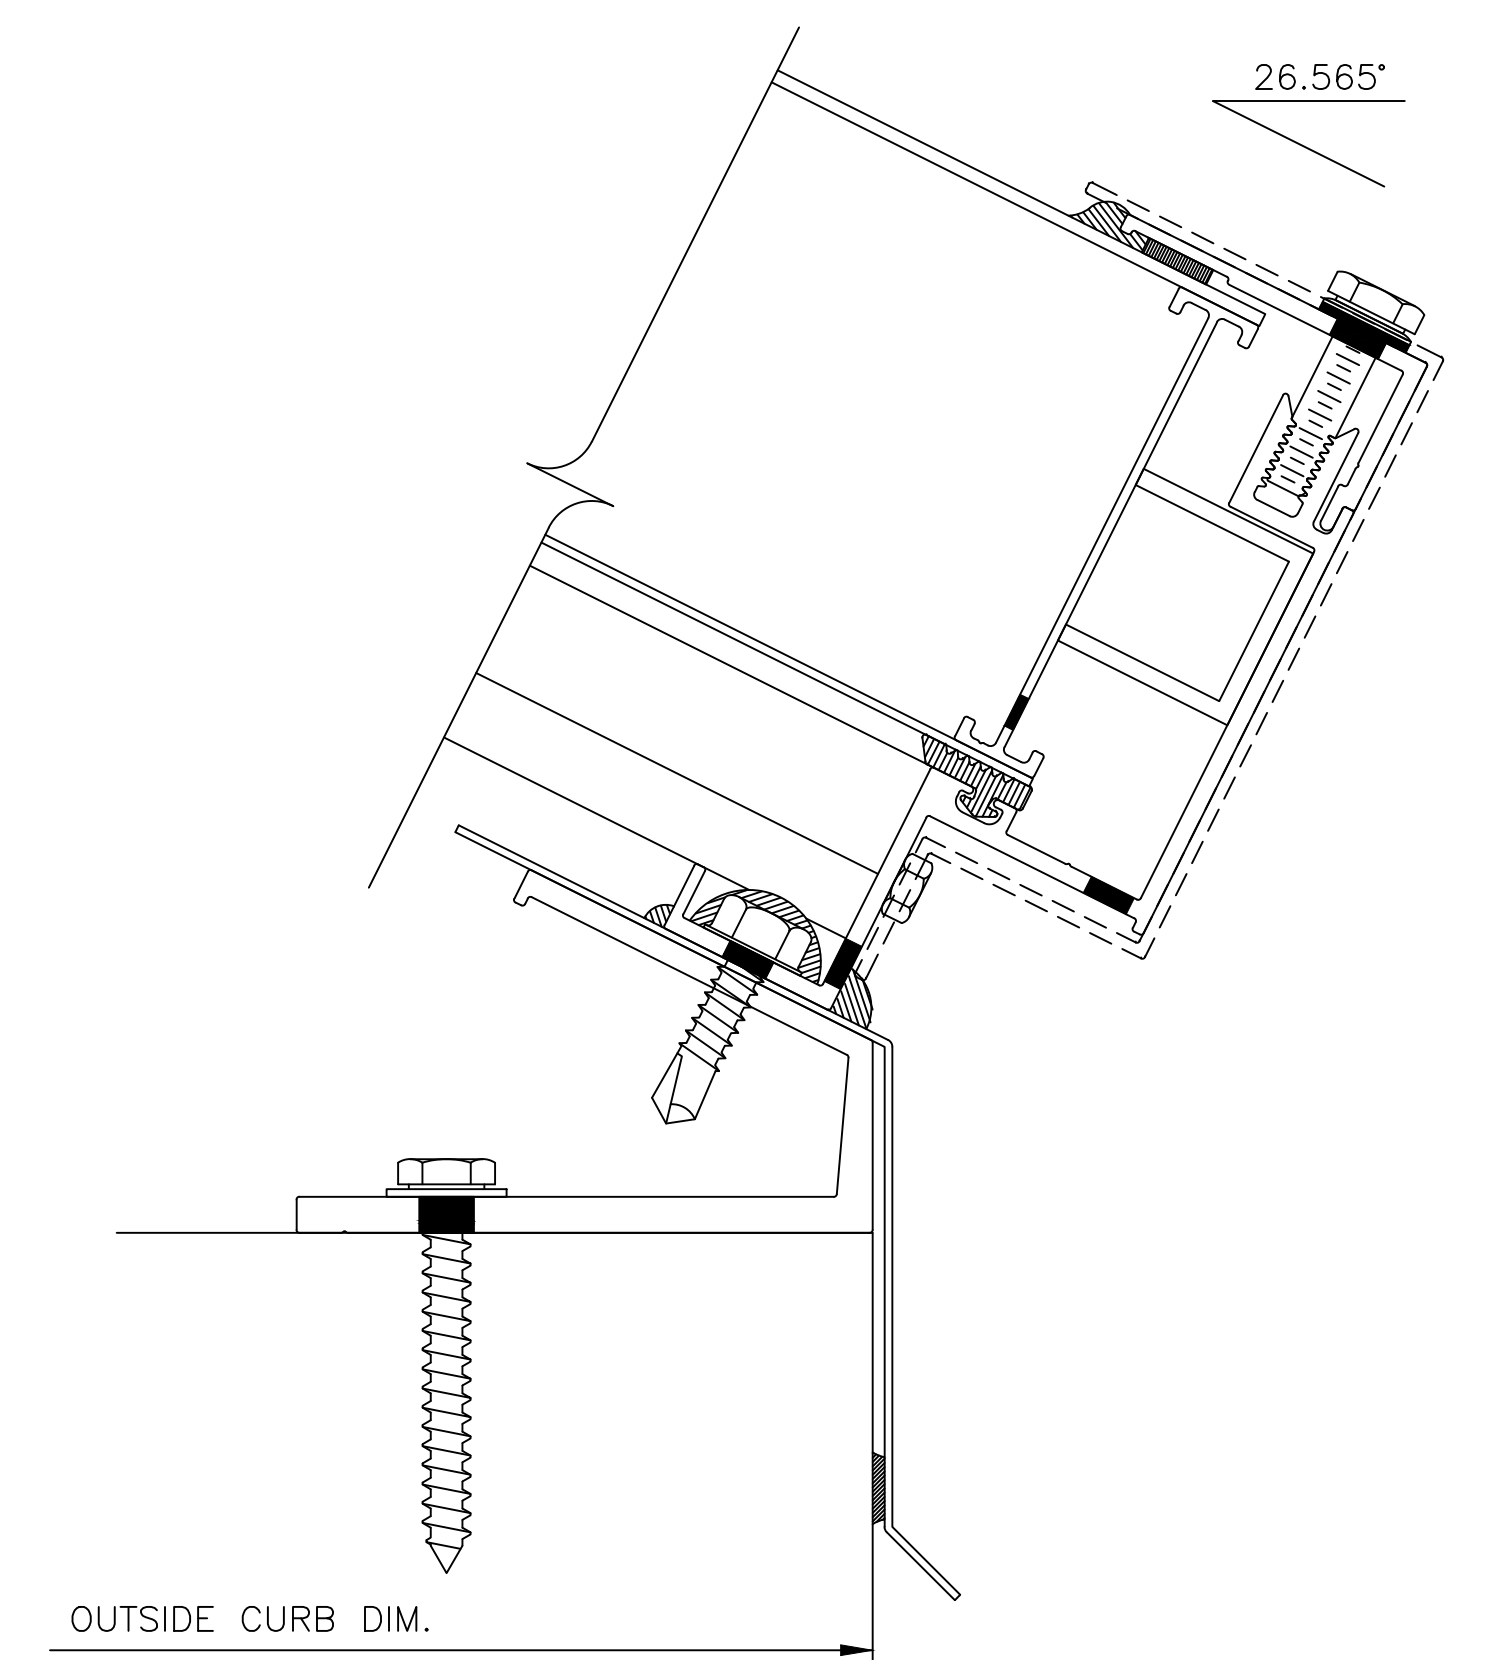

CURB DETAIL
SCALE: FULL

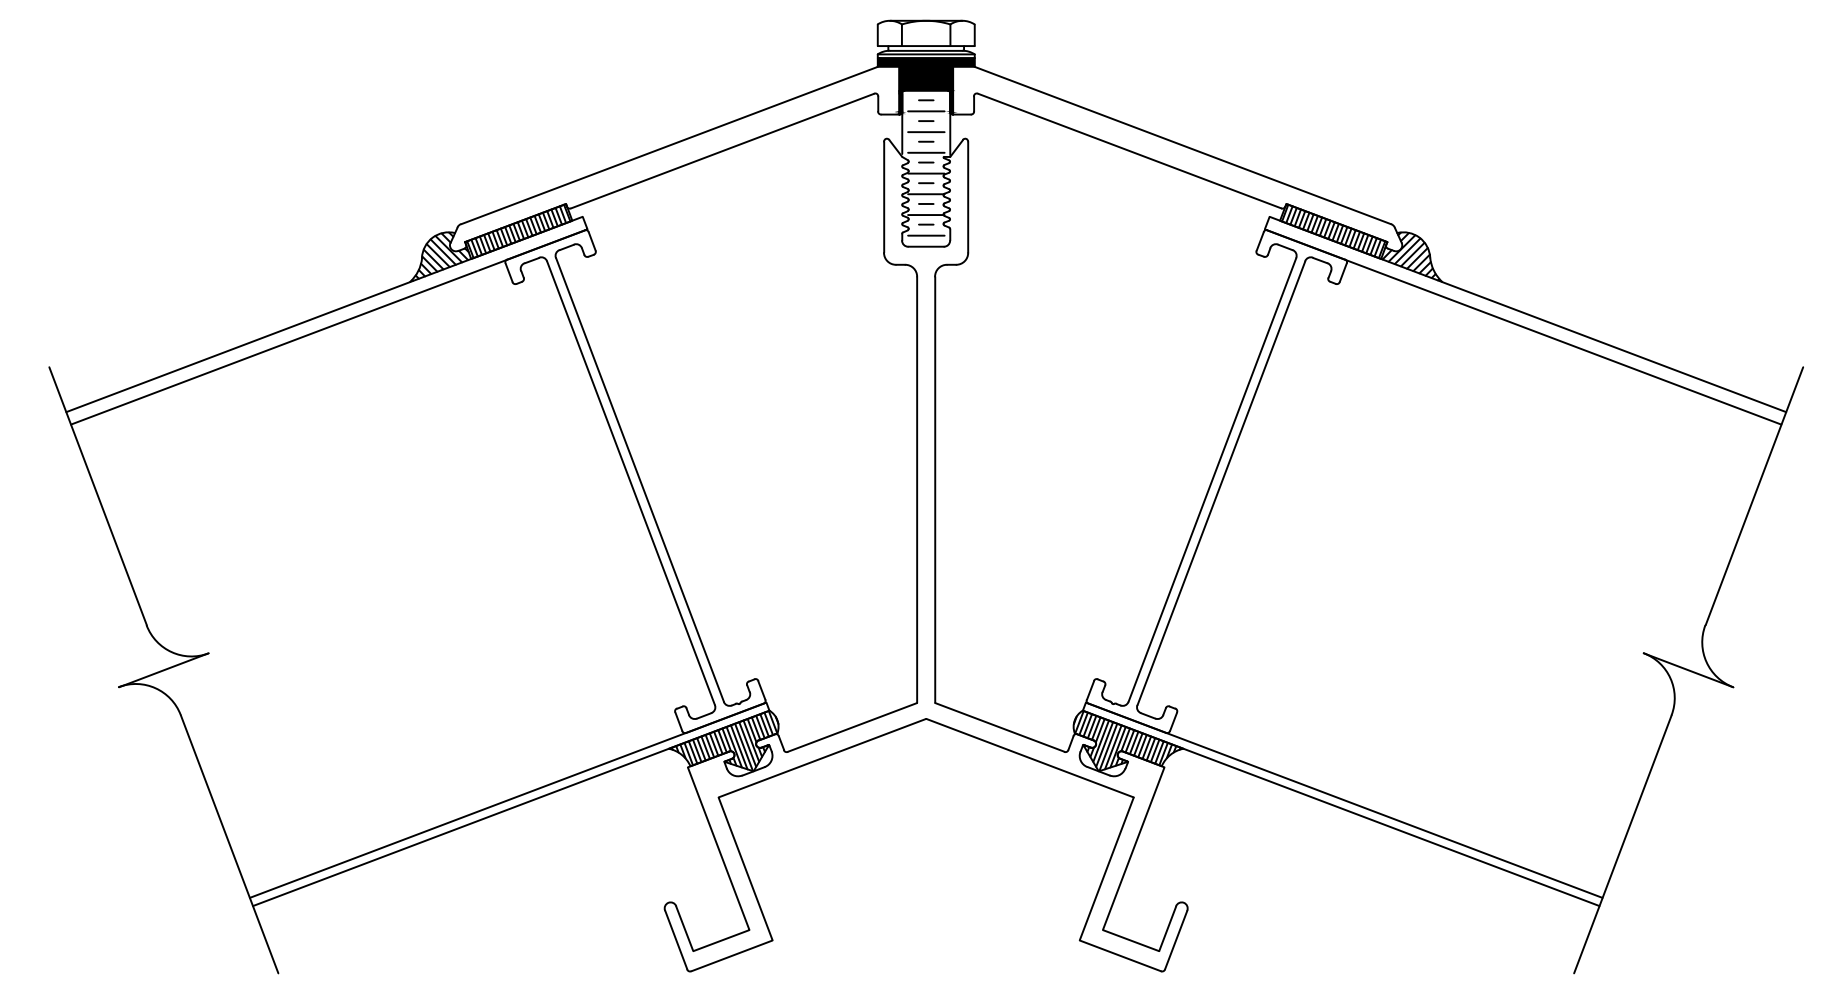

HIP DETAIL
SCALE: FULL

Details are subject to change and should be verified with our Architectural Support Department prior to implementation, please contact us at: info@kingspanlightandair.us

GRIDSPAN™ PYRAMID SKYLIGHT

Fenestration



28662 N. Ballard Drive
Lake Forest, IL 60045 USA
T: +1 847.816.1060
F: +1 847.816.0475

Note
The standard details shown are for reference only.
Please contact our Architectural Support Department for job specific details and for information regarding the usage, limitations, and or code requirements pertaining to this product, please contact us at:

info@kingspanlightandair.us

5/21/2026: CREATION OF DOCUMENT

SHEET NO.

1 OF 1