

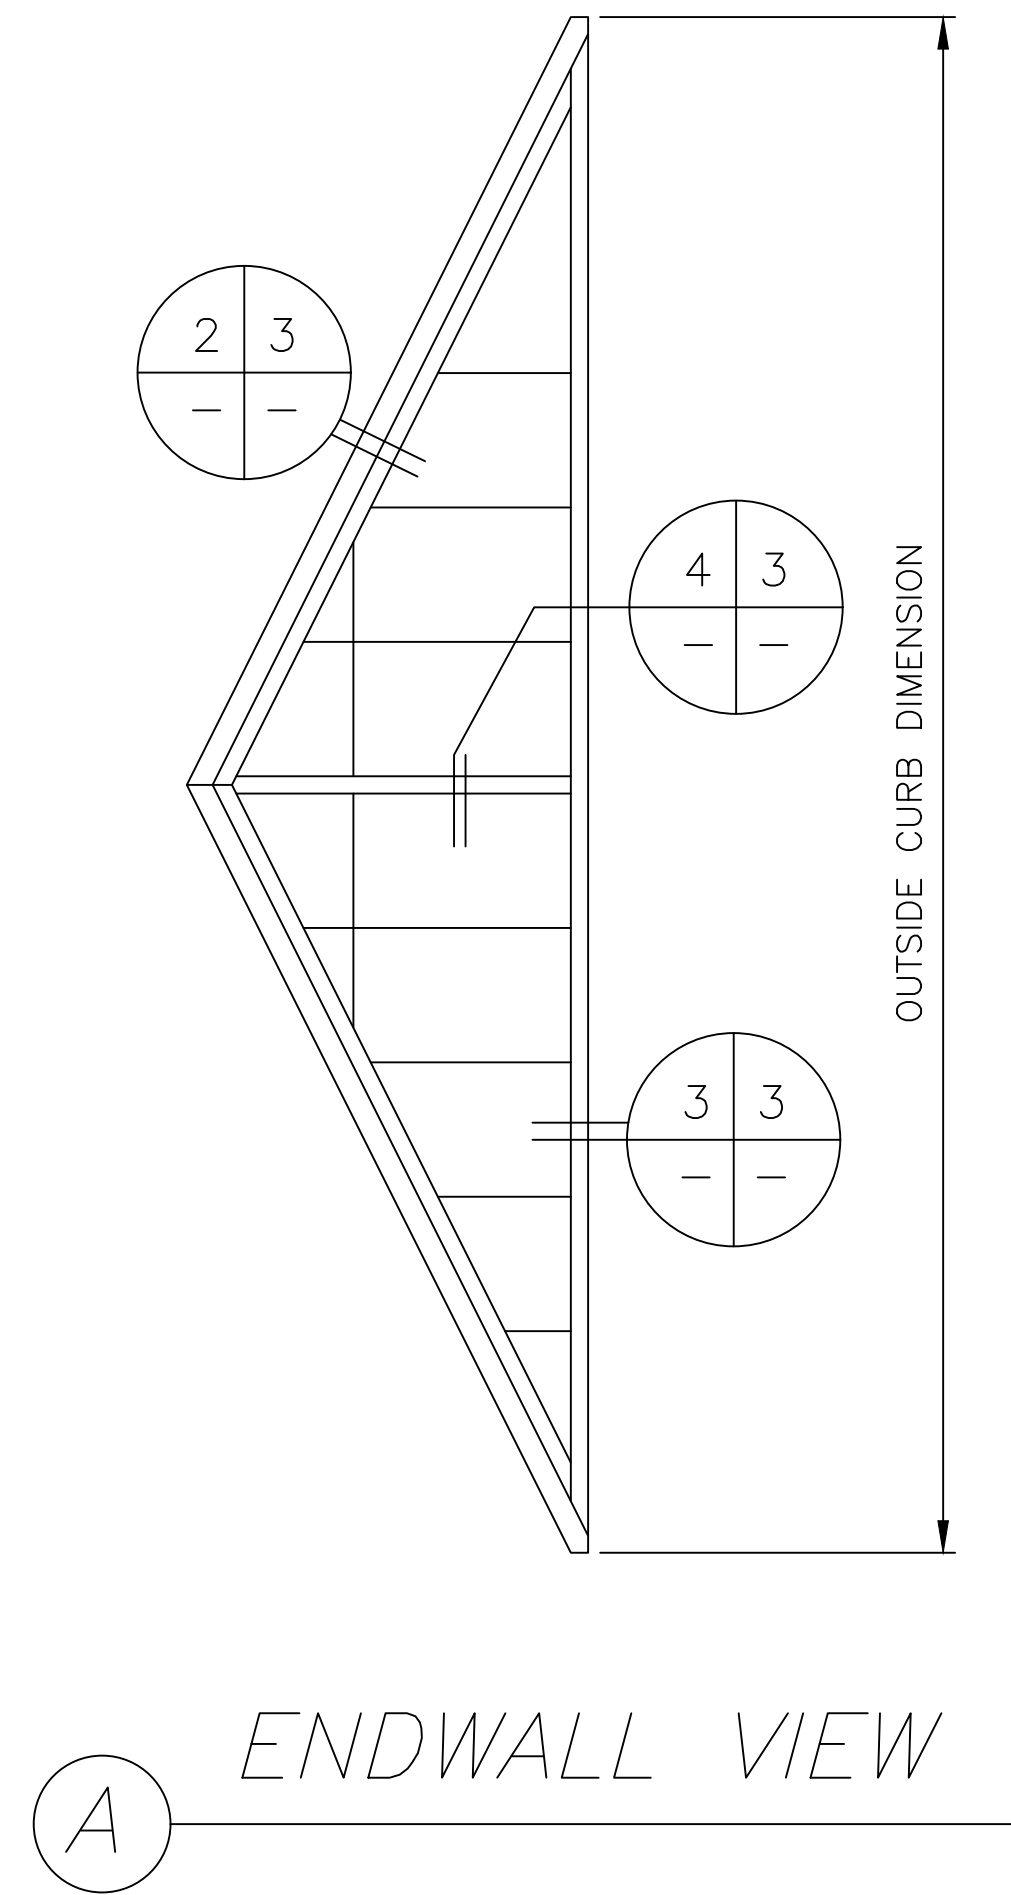


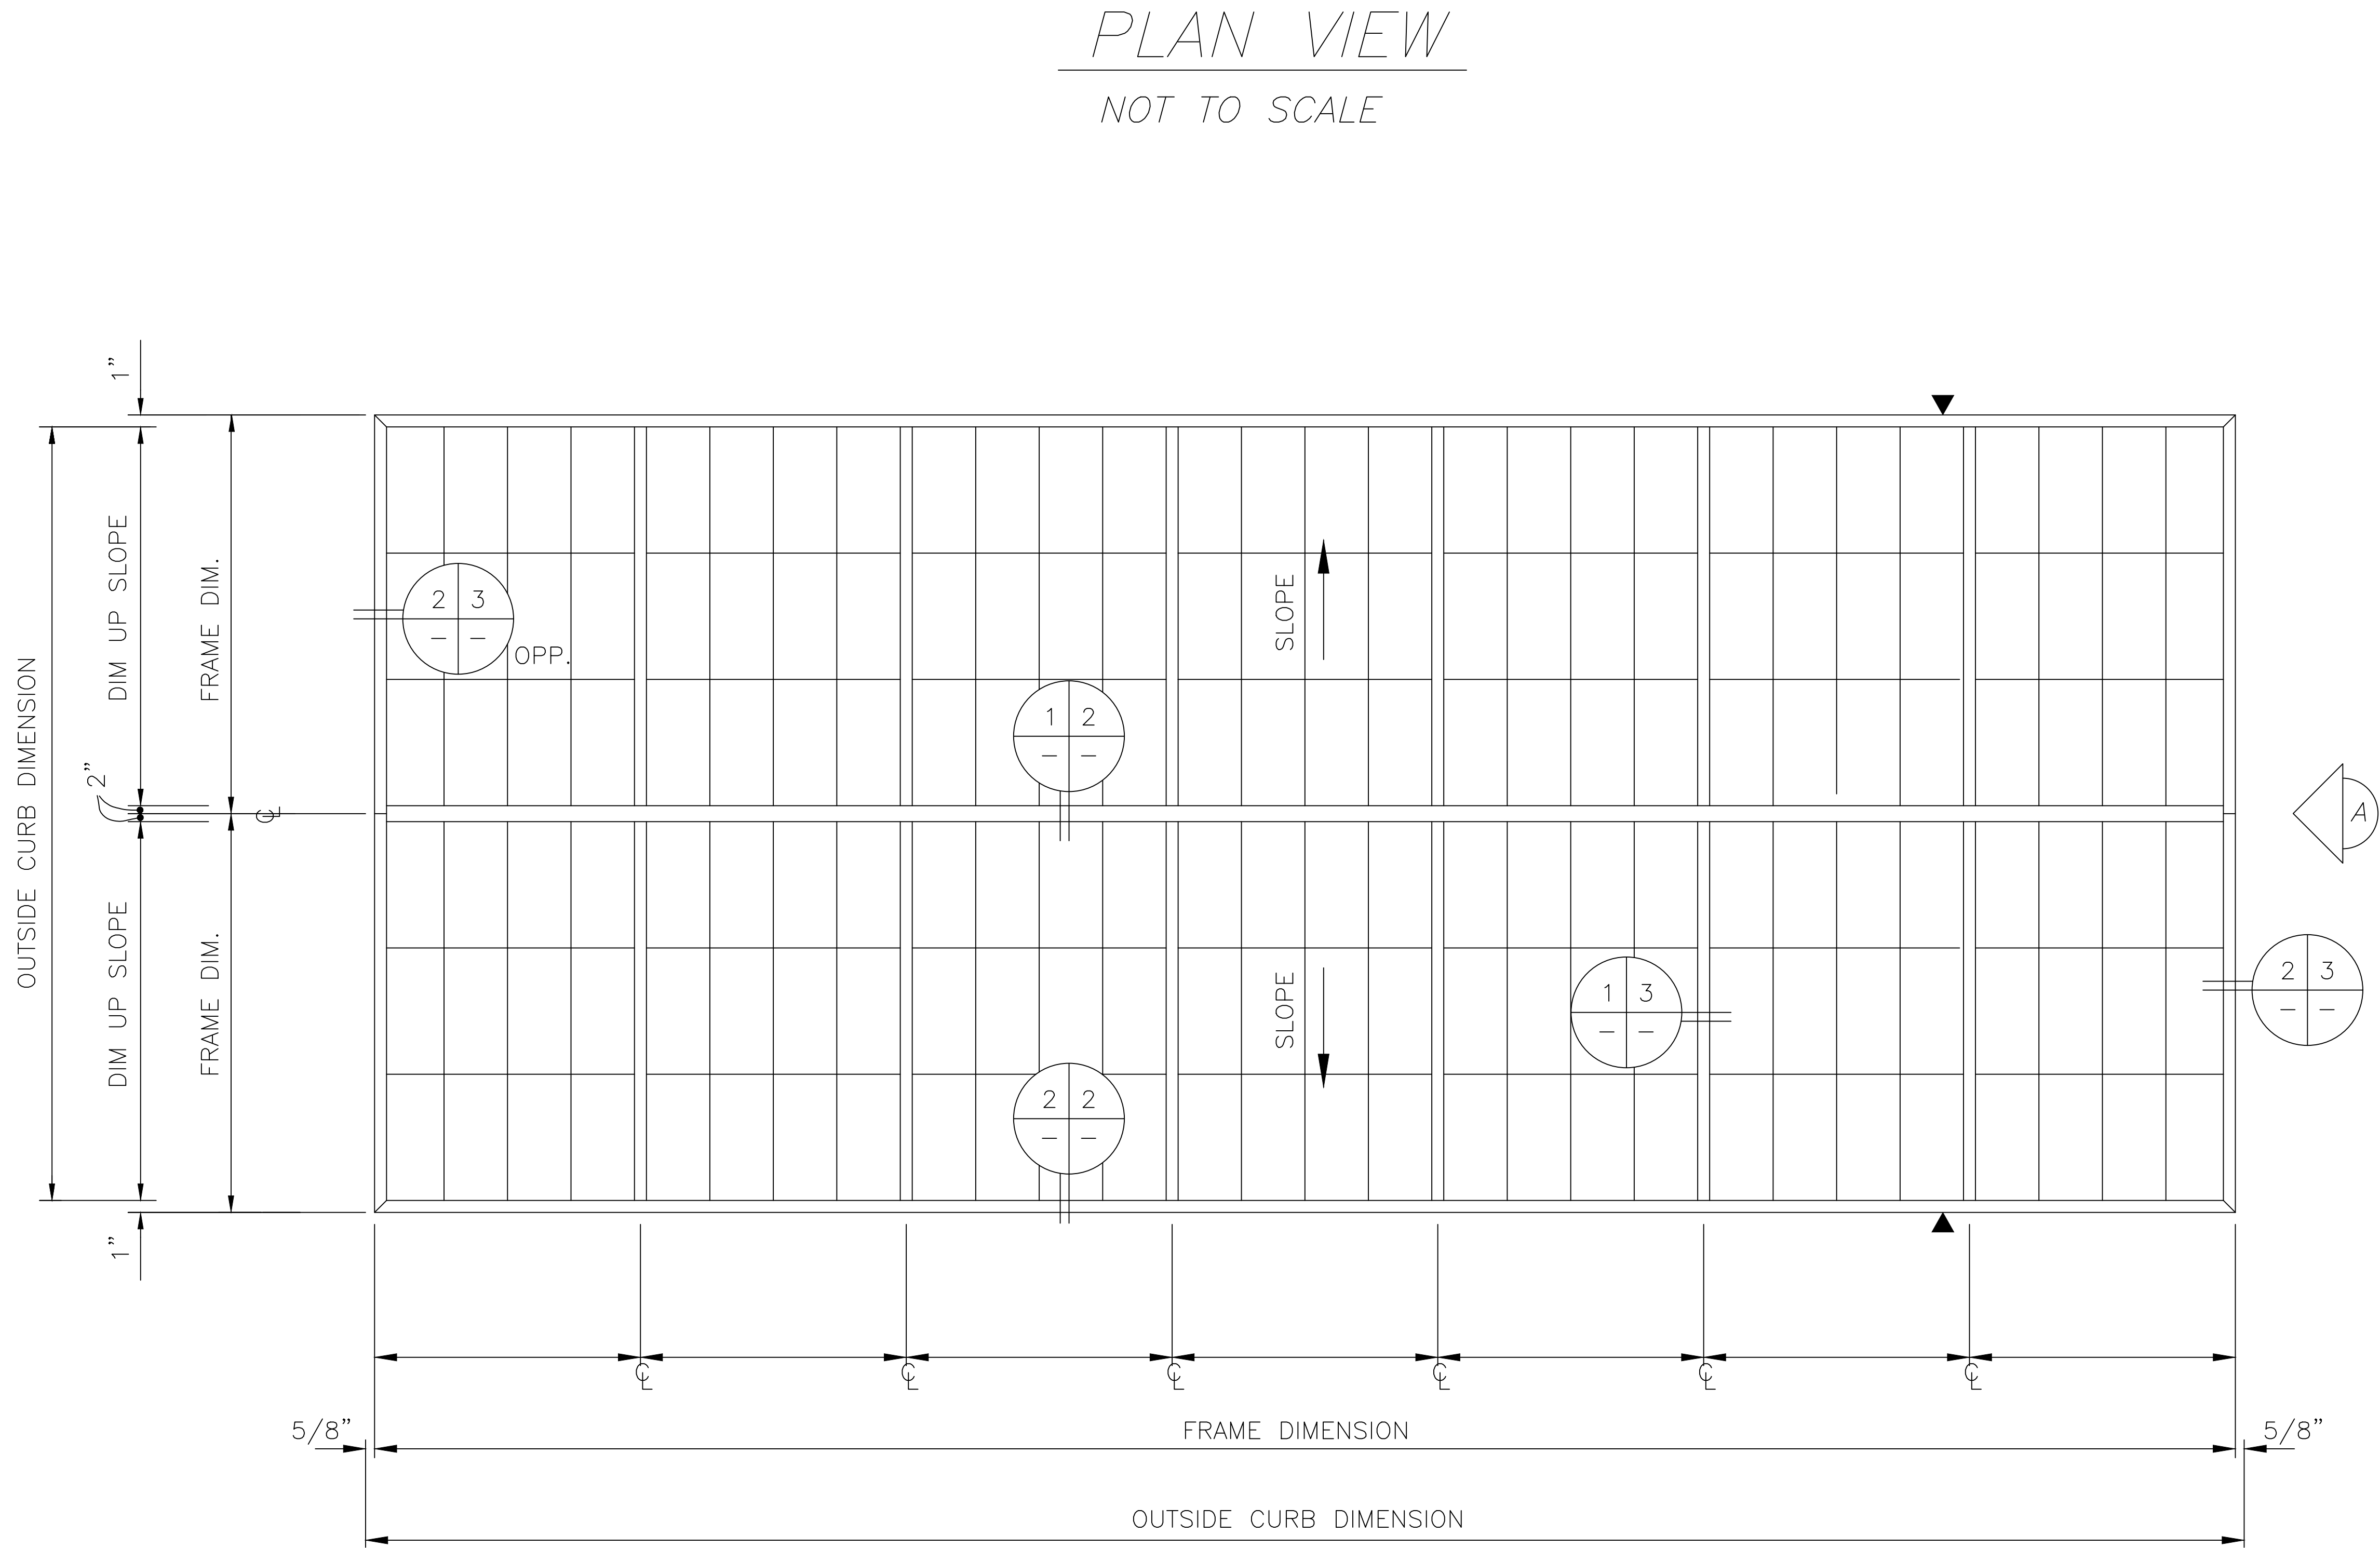

► INDICATES 1/4" EXPANSION JOINT (TYP.) (LENGTHS > 24'-0")

Details are subject to change and should be verified with our Architectural Support Department prior to implementation, please contact us at: info@kingspanlightandair.us

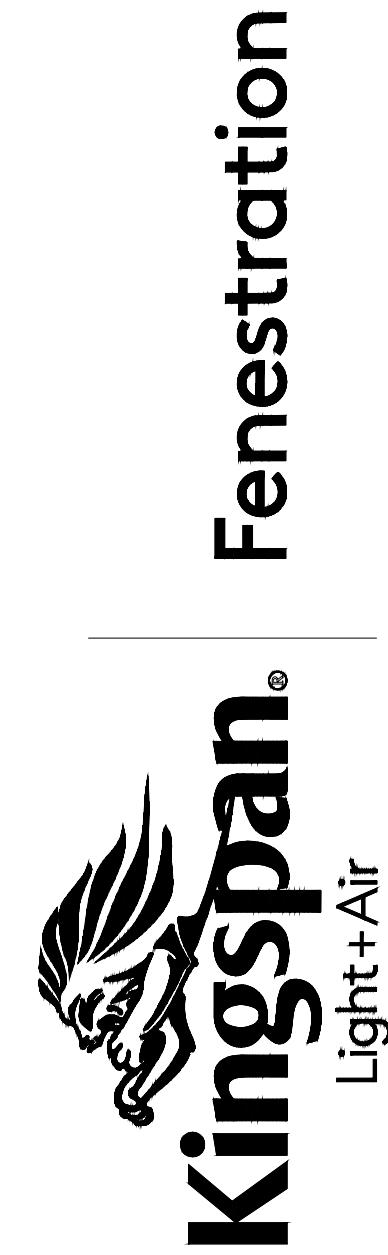


28662 N. Ballard Drive
Lake Forest, IL 60045 USA
T: +1 847.816.1060
F: +1 847.816.0475

Note
The standard details shown are for reference only.
Please contact our Architectural Support Department for job specific details and for information regarding the usage, limitations, and or code requirements pertaining to this product, please contact us at:
info@kingspanlightandair.us

5/21/2026: CREATION OF DOCUMENT

SHEET NO.
1 OF 3

GRIDSPAN™
4" RIDGE SKYLIGHT

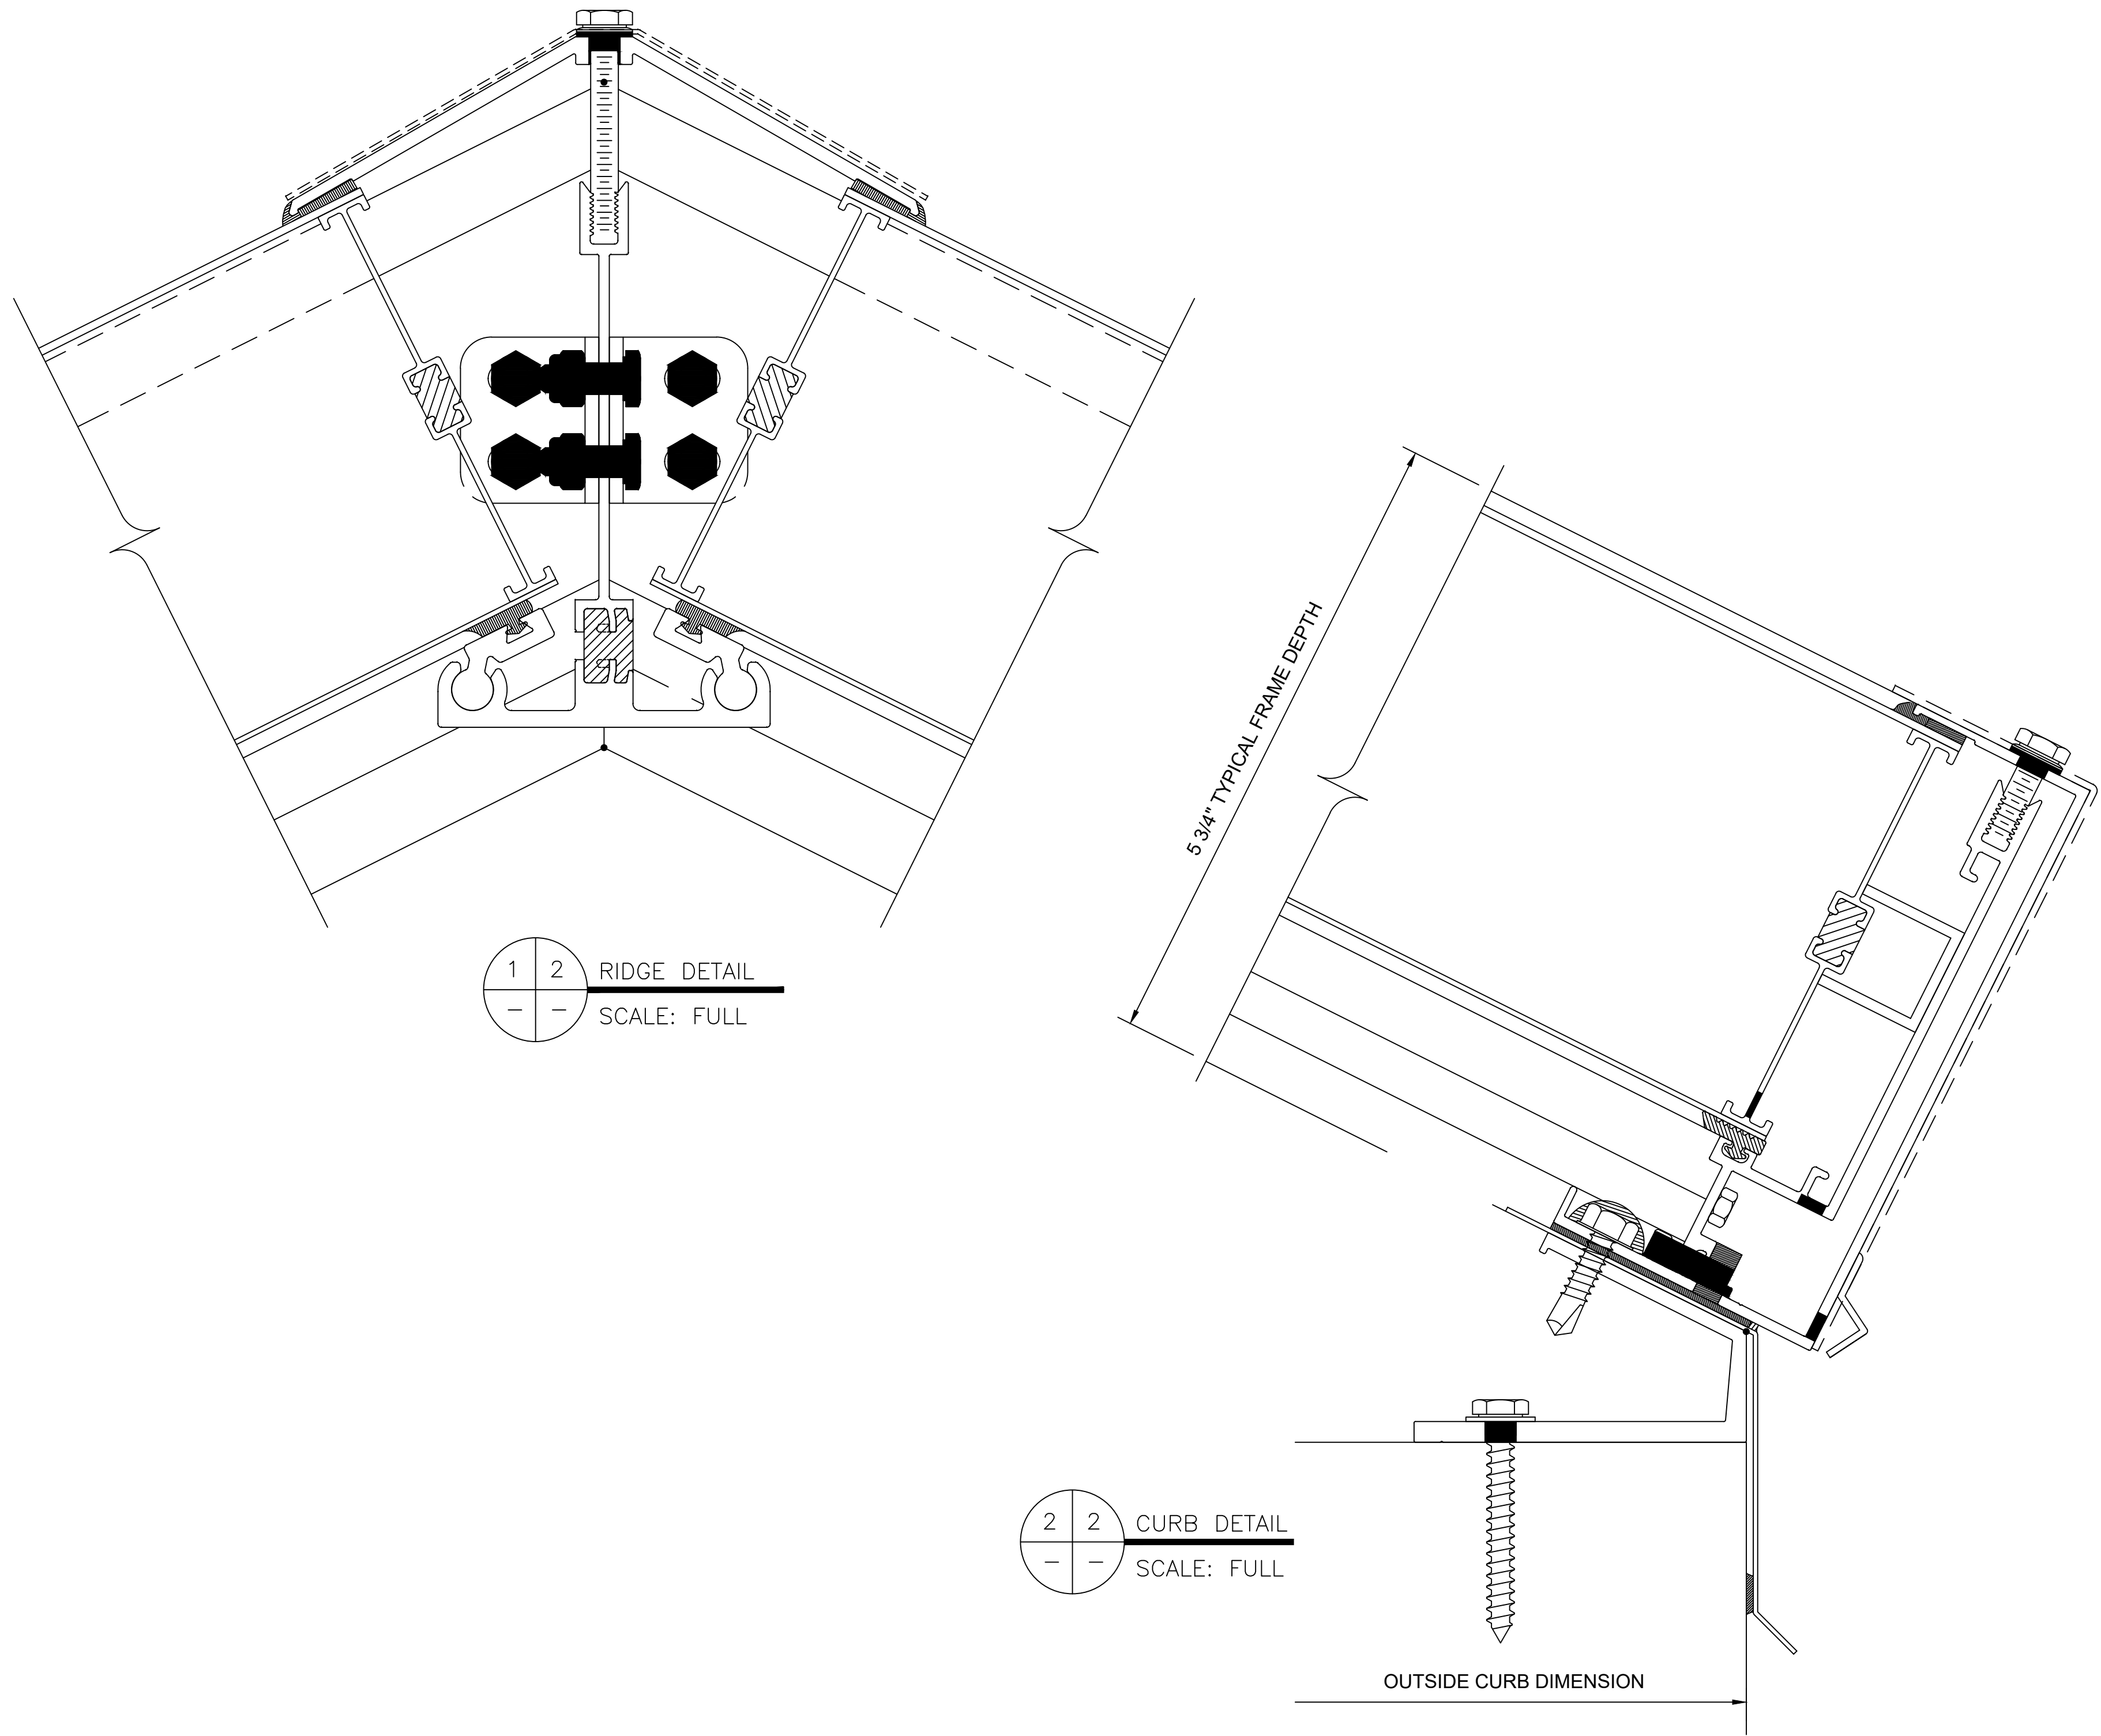

GRIDSPAN™
4" RIDGE SKYLIGHT




28662 N. Ballard Drive
Lake Forest, IL 60045 USA
T: +1 847.816.1060
F: +1 847.816.0475

Note
The standard details shown are for reference only.
Please contact our Architectural Support Department for job specific details and for information regarding the usage, limitations, and or code requirements pertaining to this product, please contact us at:


info@kingspanlightandair.us

5/21/2026: CREATION OF DOCUMENT


Details are subject to change and should be verified with our Architectural Support Department prior to implementation, please contact us at: info@kingspanlightandair.us

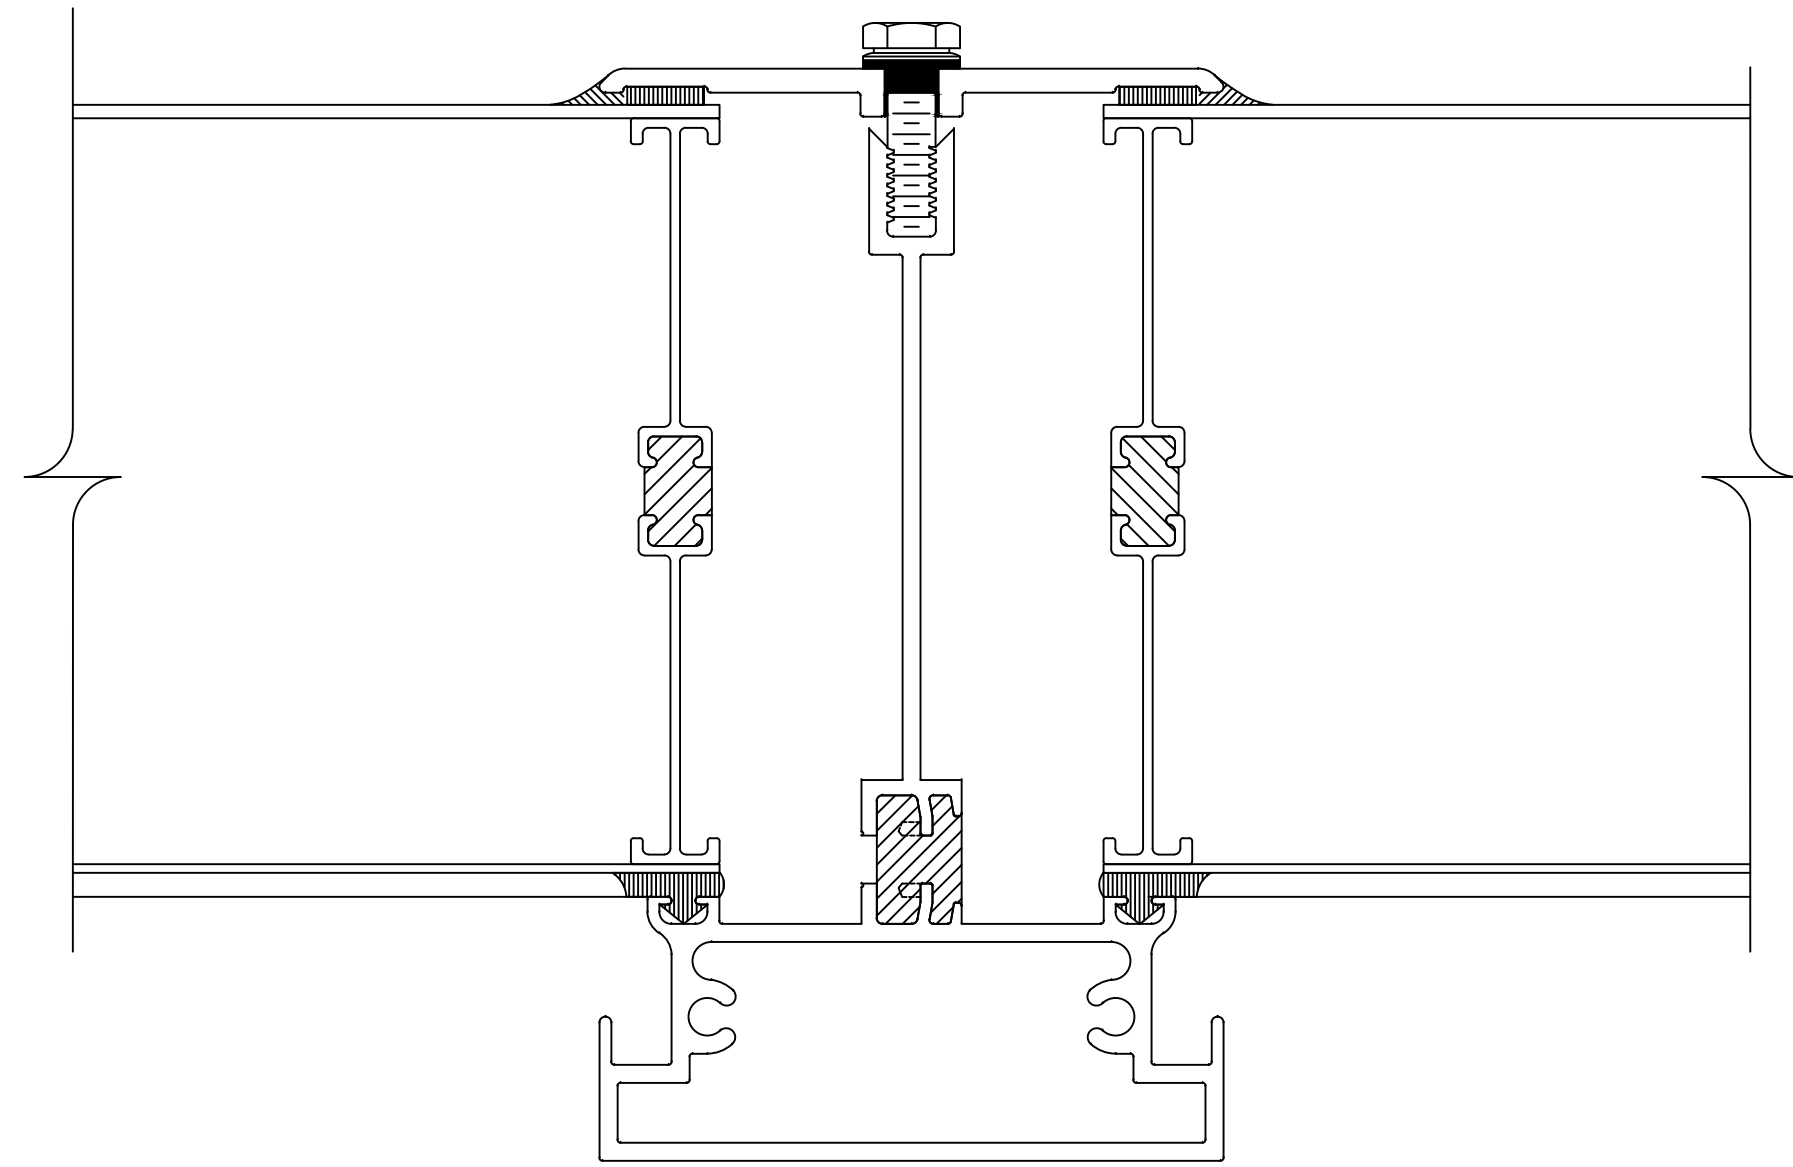

1 3 RAFTER DETAIL
— — SCALE: FULL

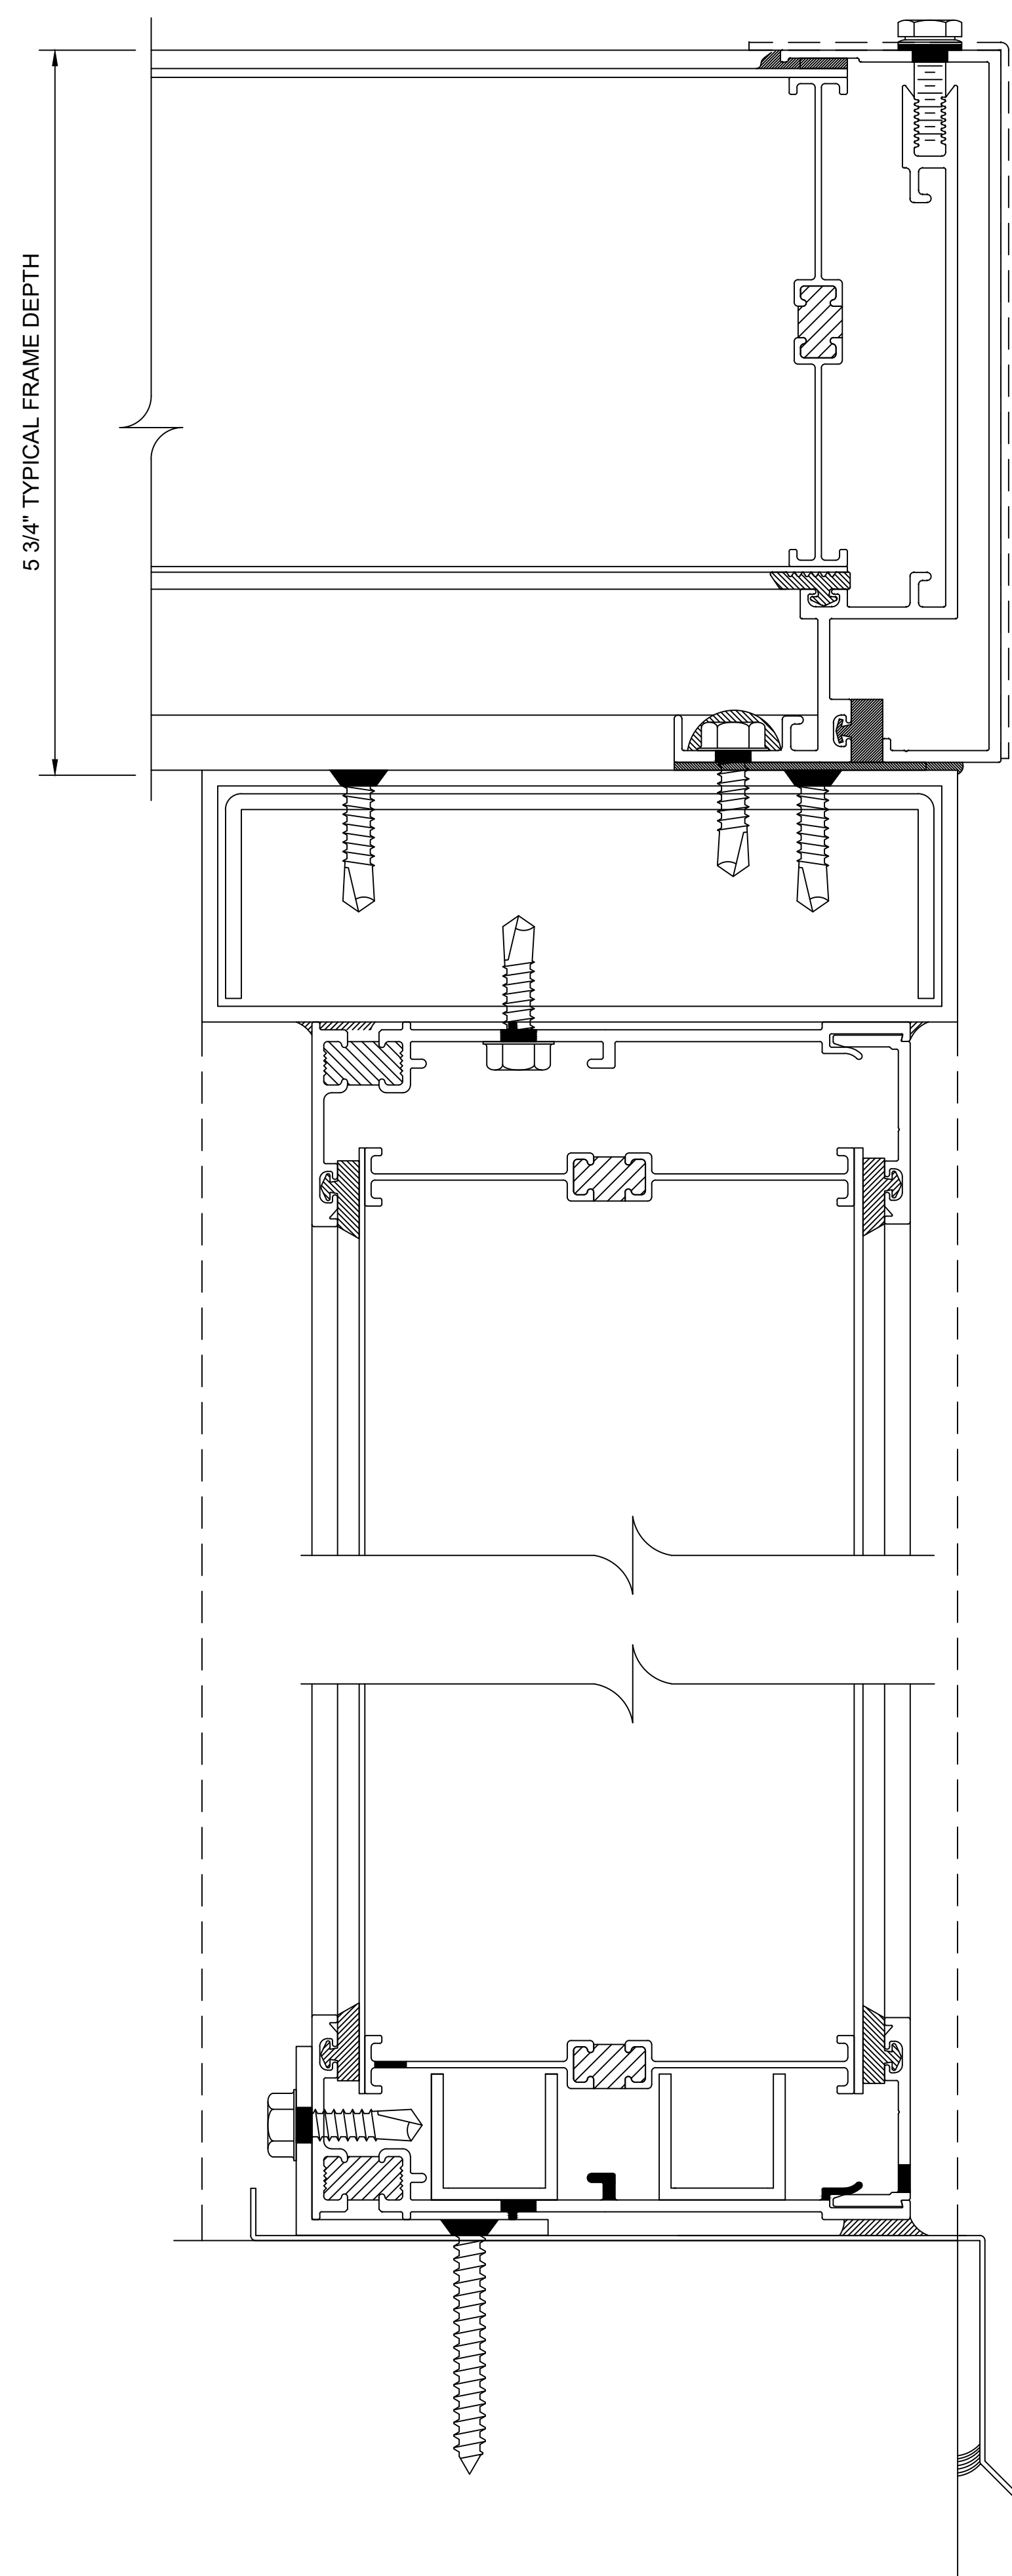

2 3 JAMB DETAIL
— — SCALE: FULL

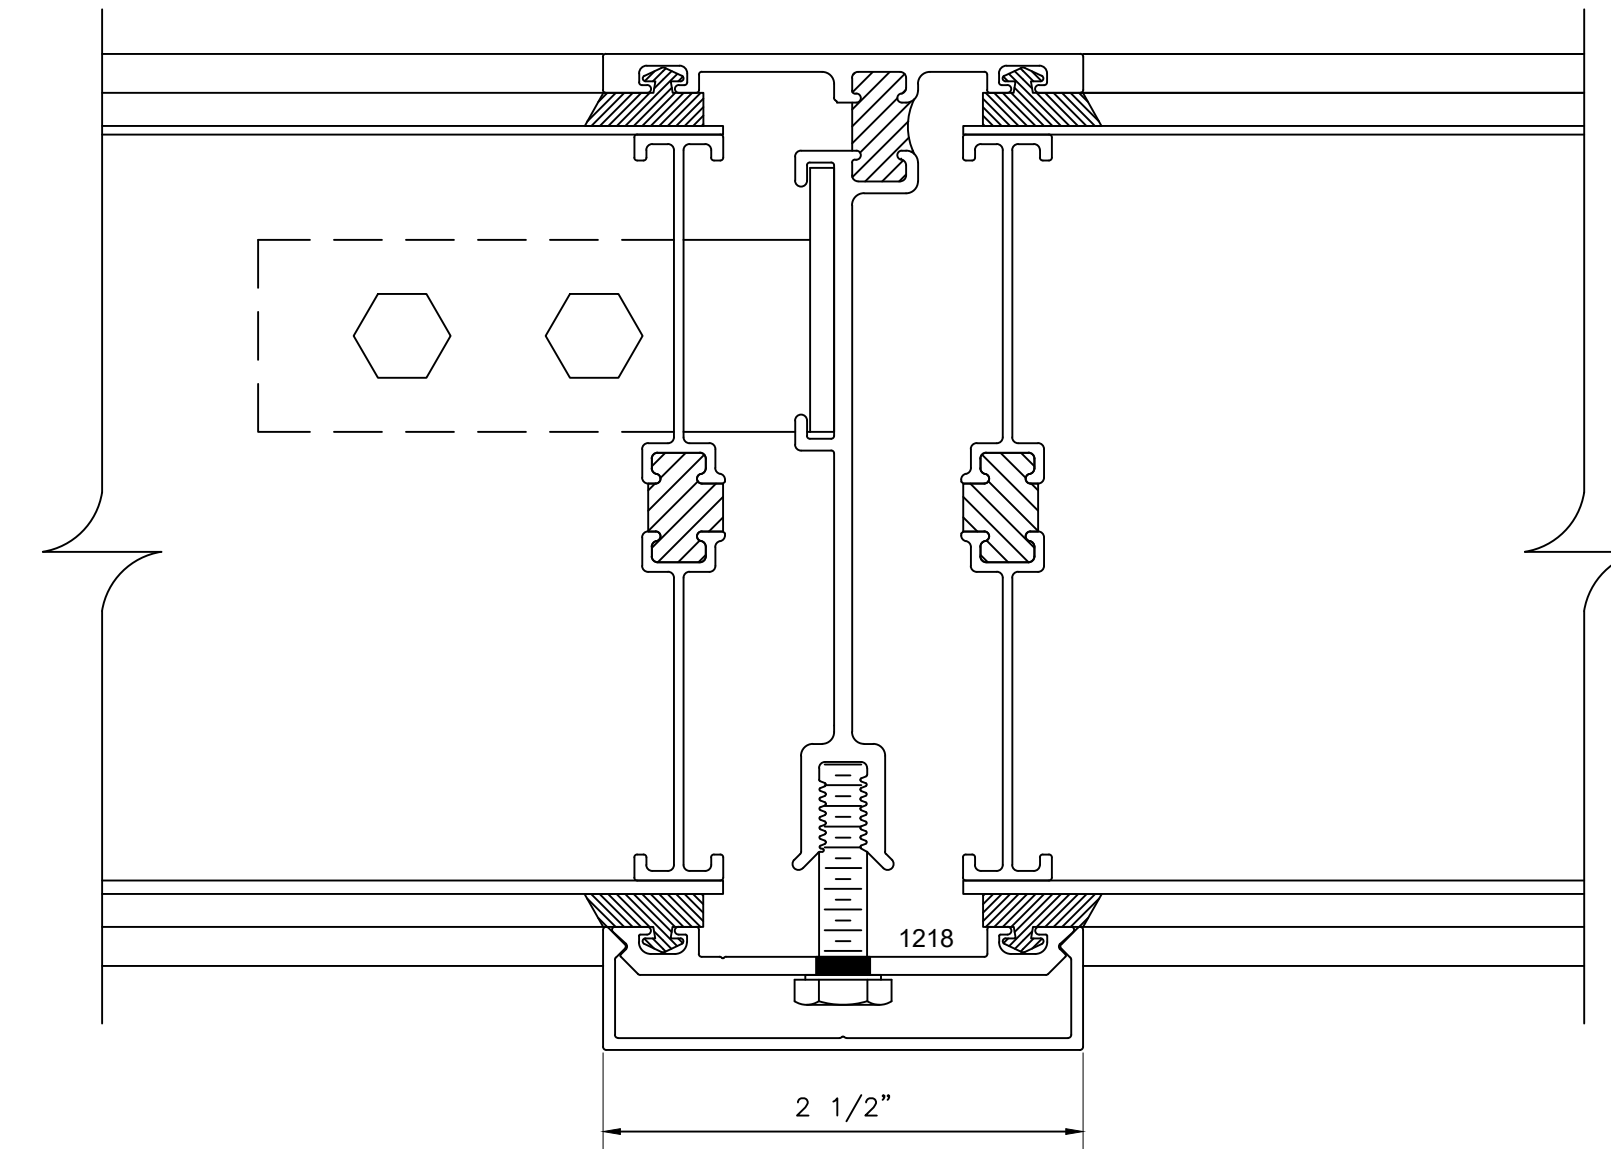

4 3 MULLION DETAIL
— — SCALE: FULL

3 3 SILL DETAIL
— — SCALE: FULL



Fenestration

GRIDSPAN™ 4" RIDGE SKYLIGHT

28662 N. Ballard Drive
Lake Forest, IL 60045 USA
T: +1 847.816.1060
F: +1 847.816.0475

Note

The standard details shown are for reference only.

Please contact our Architectural Support Department for job specific details and for information regarding the usage, limitations, and or code requirements pertaining to this product, please contact us at:

info@kingspanlightandair.us

5/21/2026: CREATION OF DOCUMENT

Details are subject to change and should be verified with our Architectural Support Department prior to implementation, please contact us at: info@kingspanlightandair.us

SHEET NO.

3 OF 3