


► INDICATES 1/4" EXPANSION JOINT (TYP.) (LENGTHS > 24'-0")

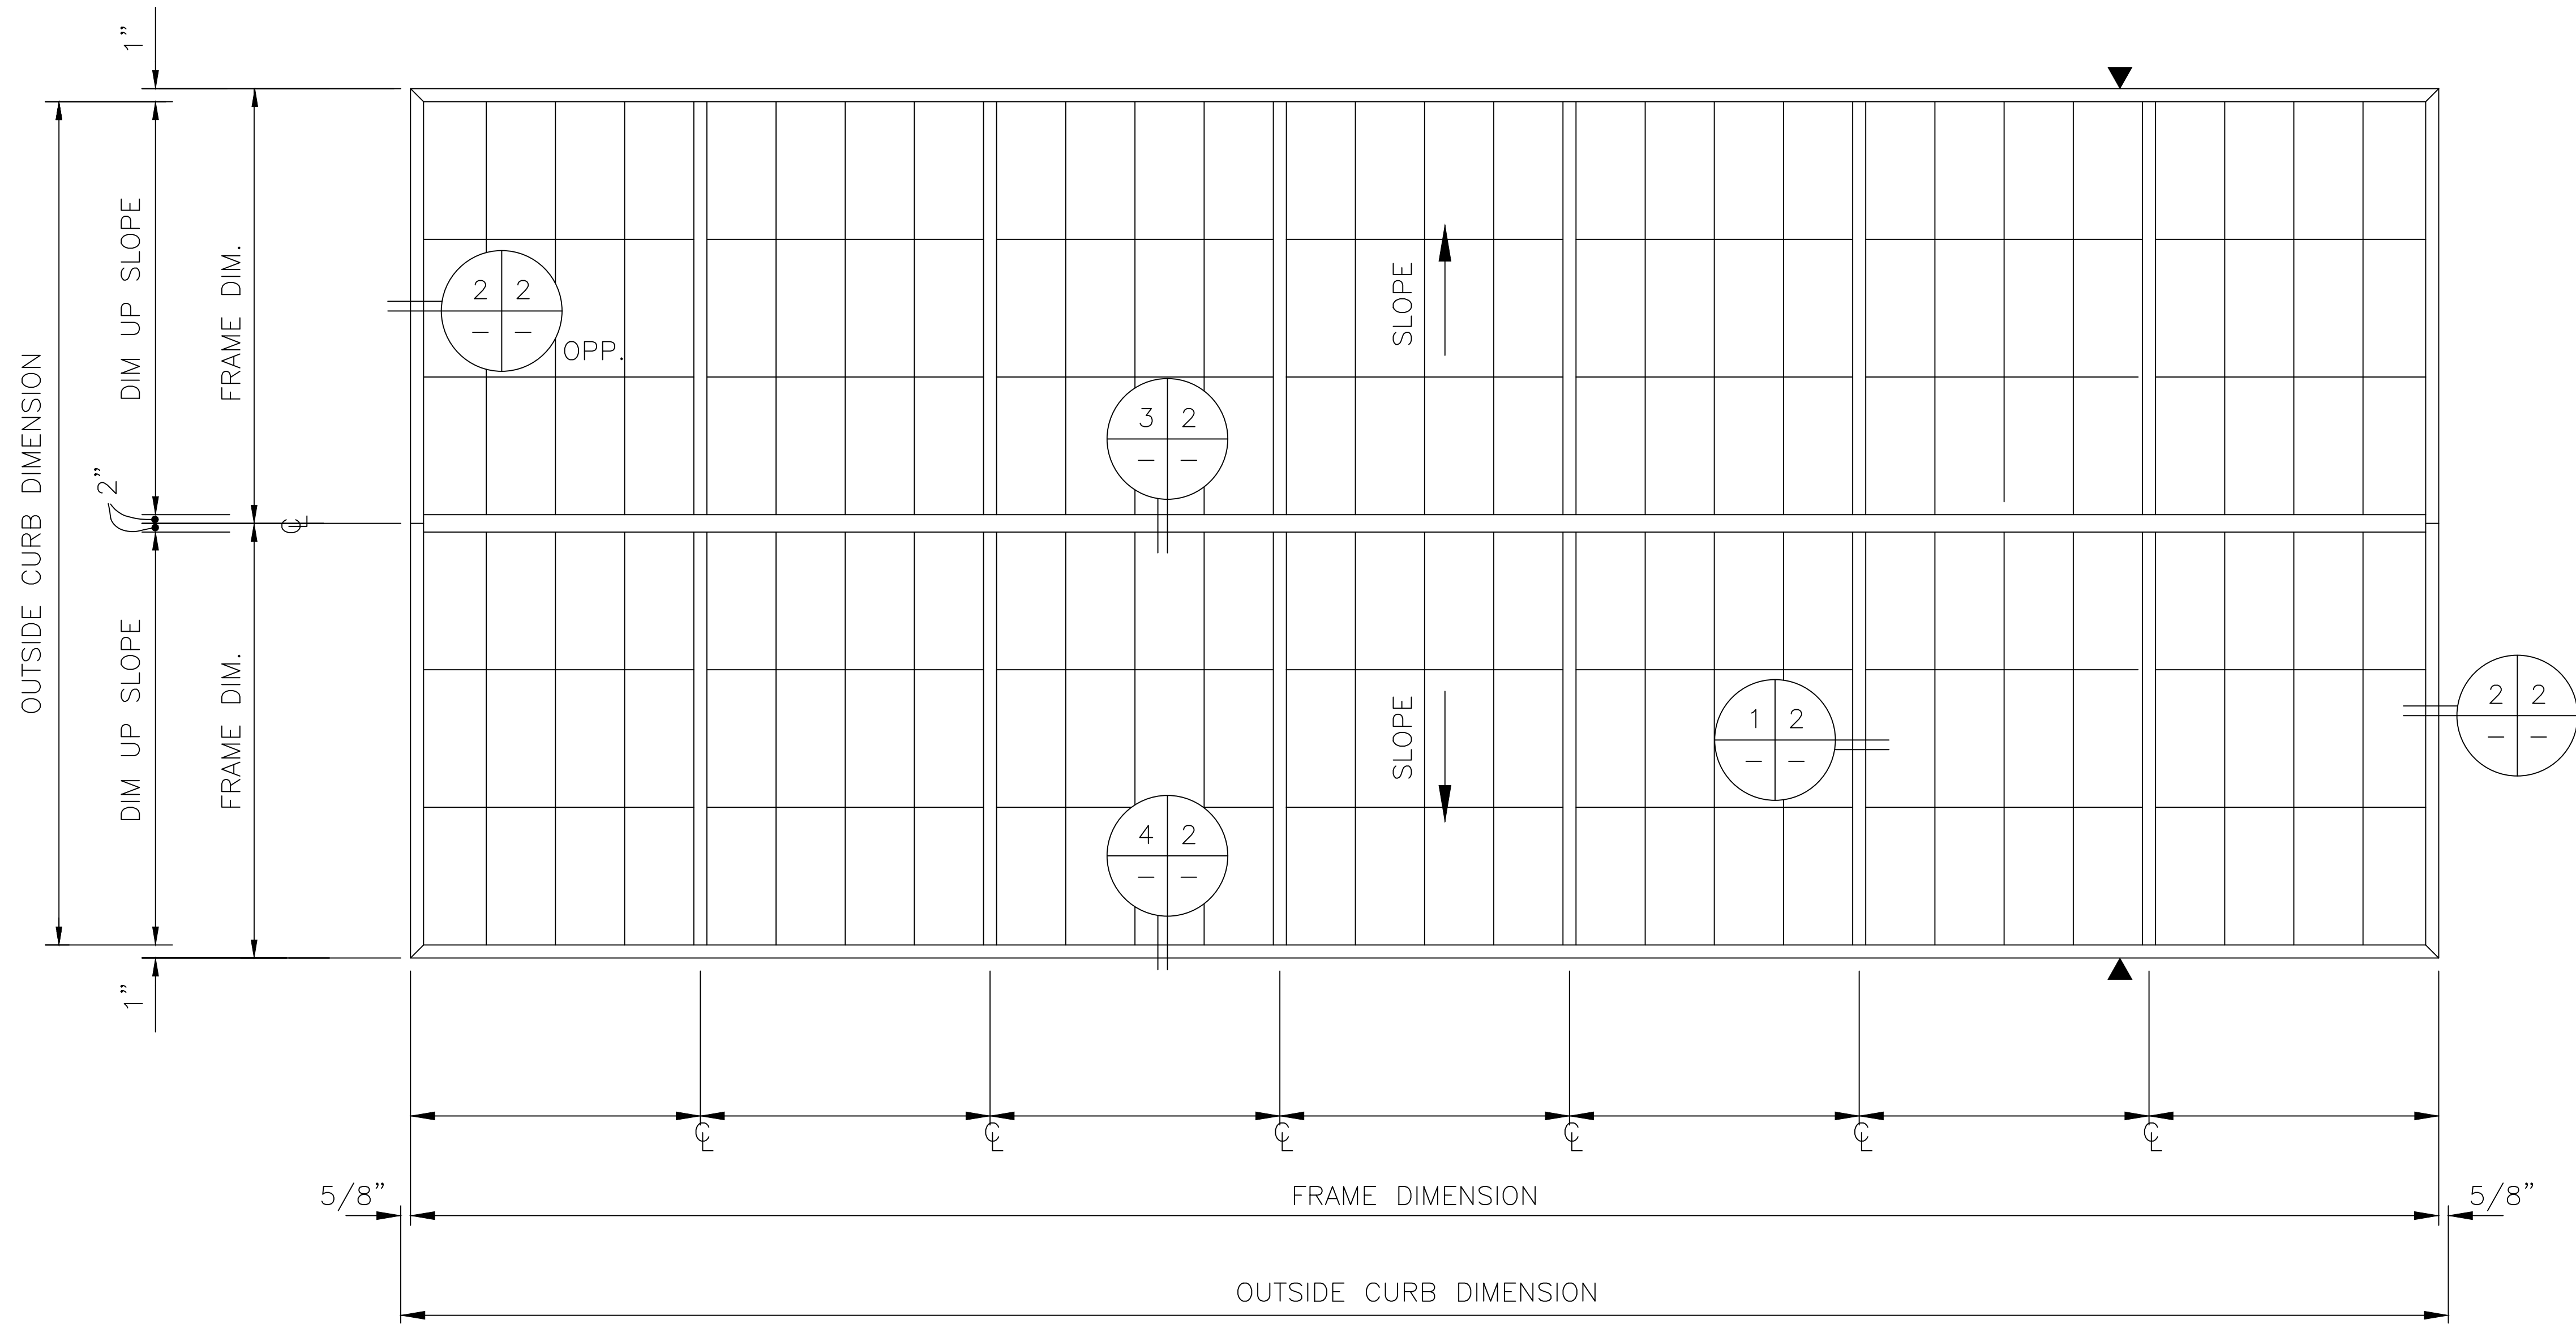

PLAN VIEW
NOT TO SCALE



Fenestration

GRIDSPAN™
4" RIDGE SKYLIGHT

28662 N. Ballard Drive
Lake Forest, IL 60045 USA
T: +1 847.816.1060
F: +1 847.816.0475

Note

The standard details shown are for reference only.


Please contact our Architectural Support Department for job specific details and for information regarding the usage, limitations, and or code requirements pertaining to this product, please contact us at:

info@kingspanlightandair.us


5/21/2026: CREATION OF DOCUMENT

Details are subject to change and should be verified with our Architectural Support Department prior to implementation, please contact us at: info@kingspanlightandair.us


SHEET NO.
1 OF 2

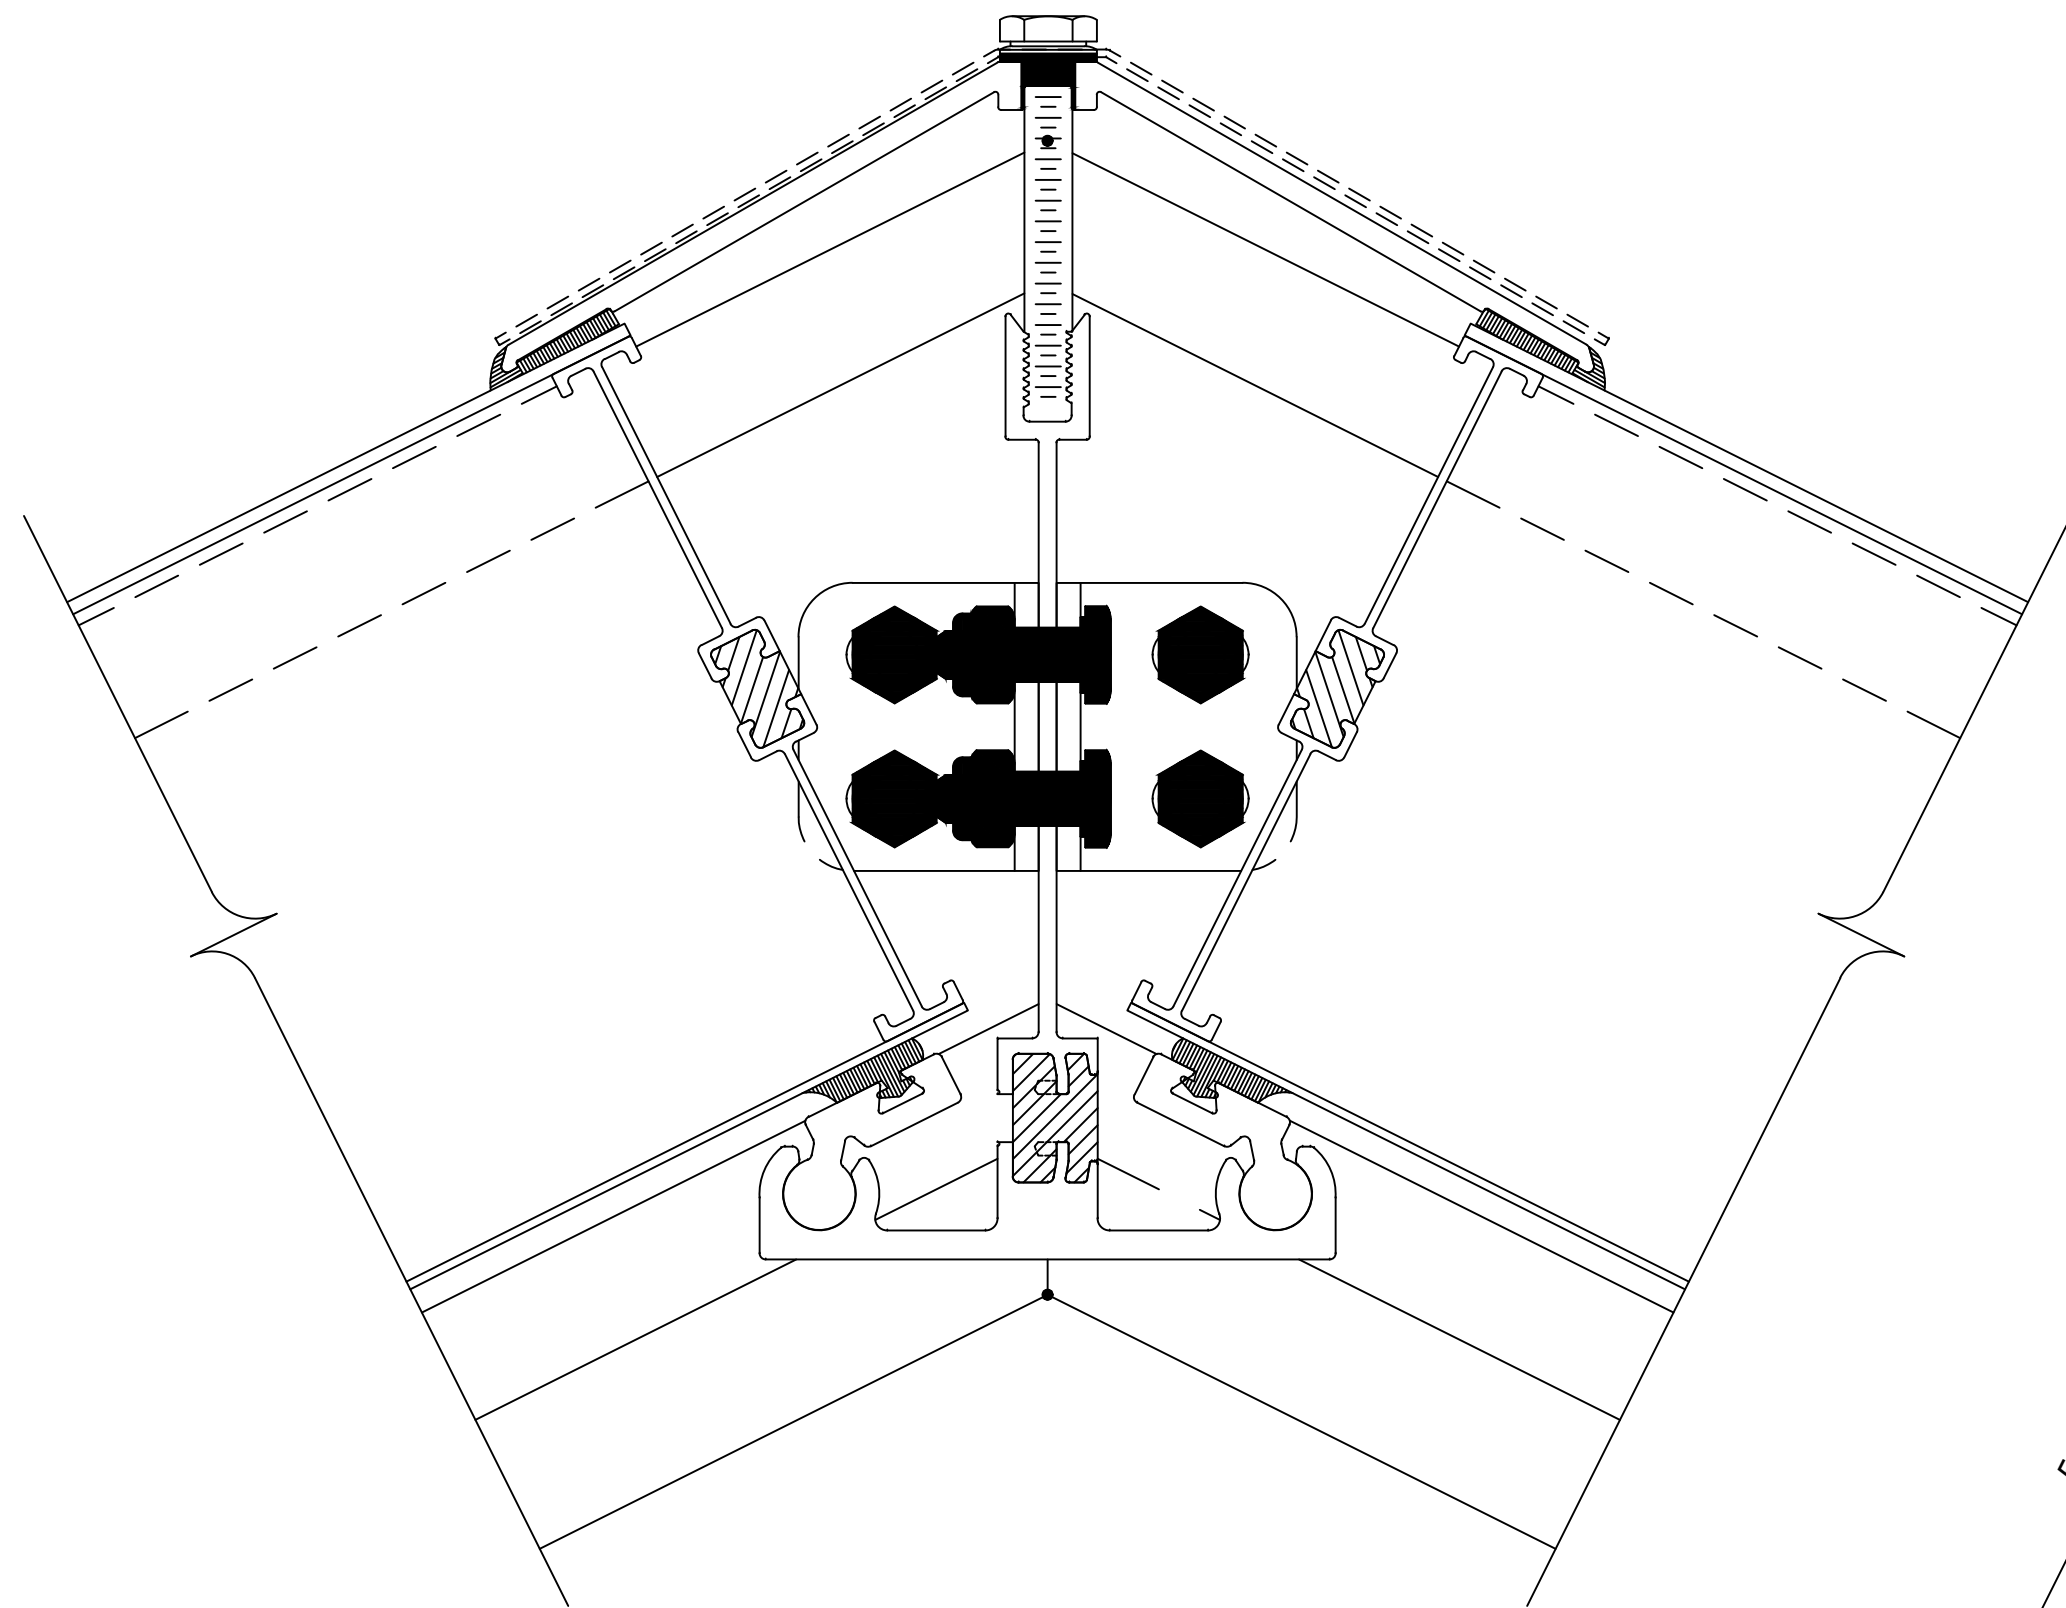


3 2
- -
RIDGE DETAIL
SCALE: FULL

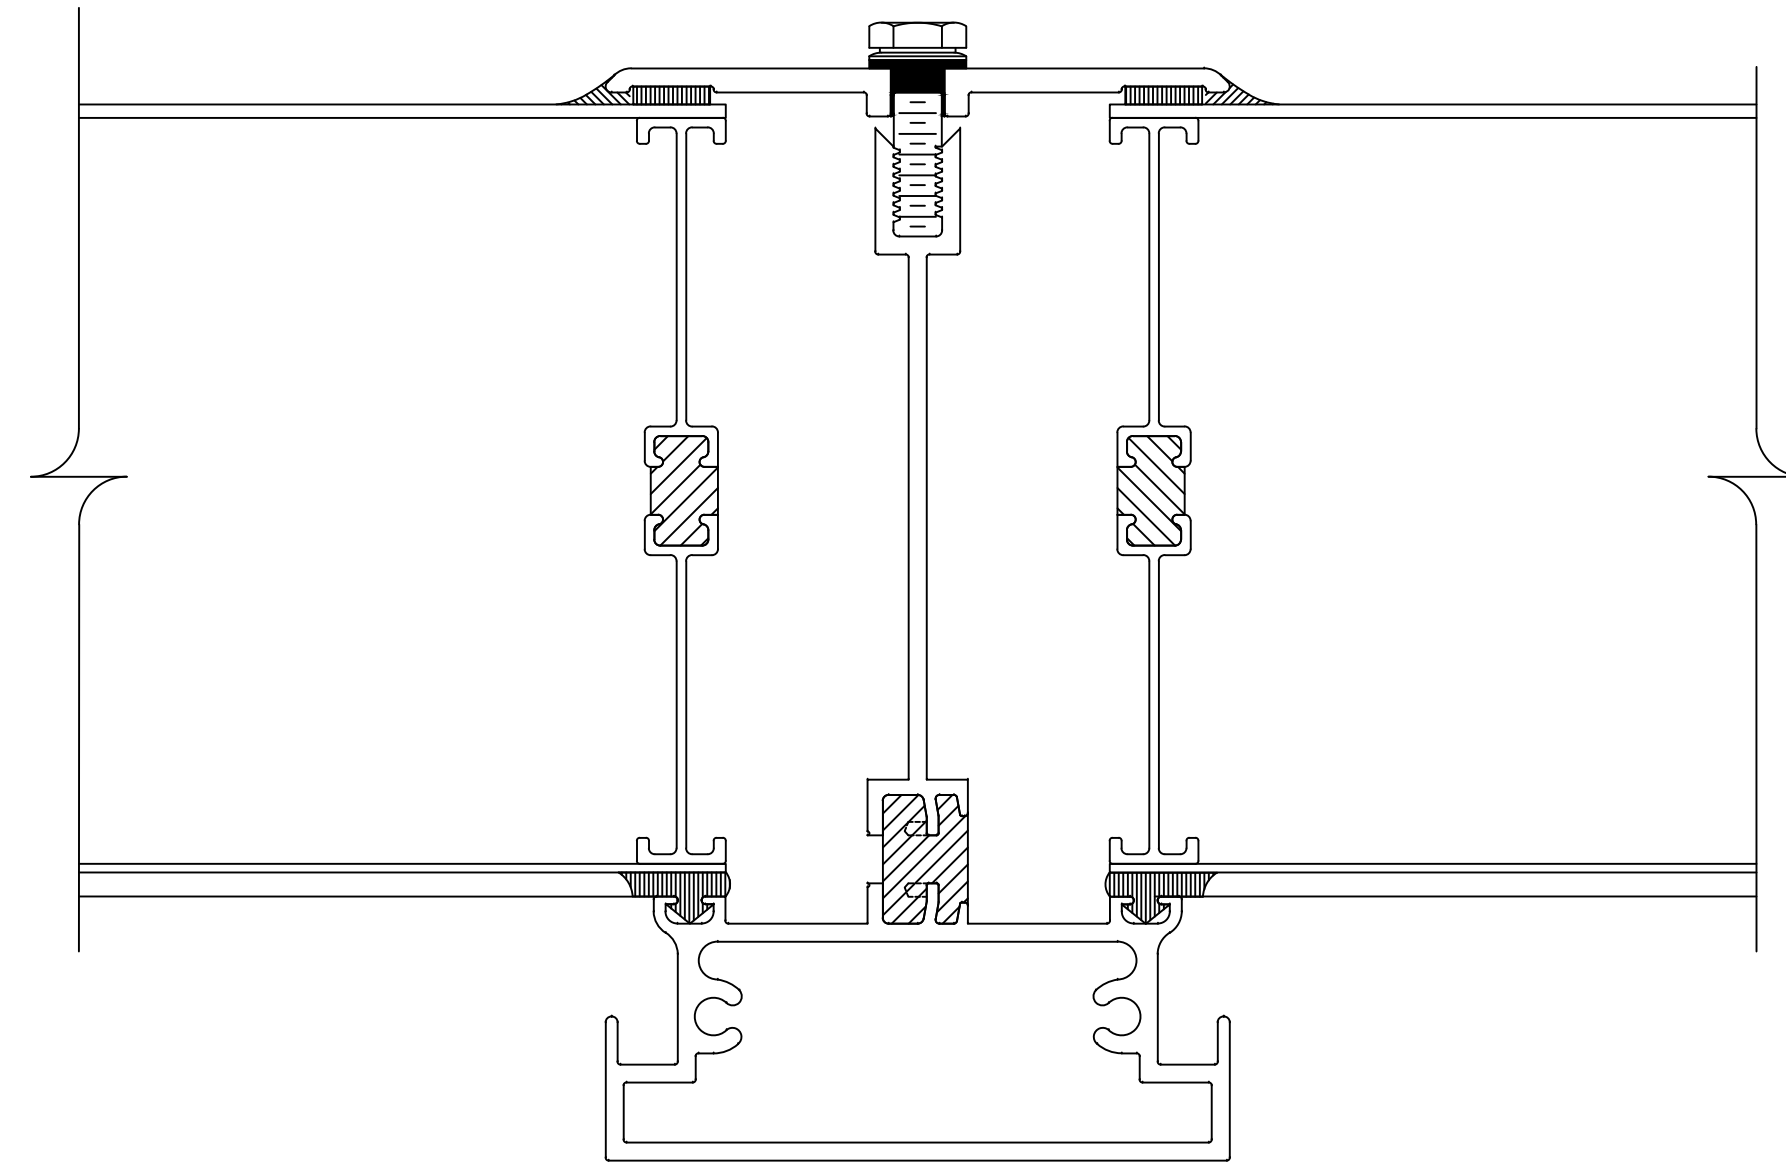


1 2
- -
RAFTER DETAIL
SCALE: FULL

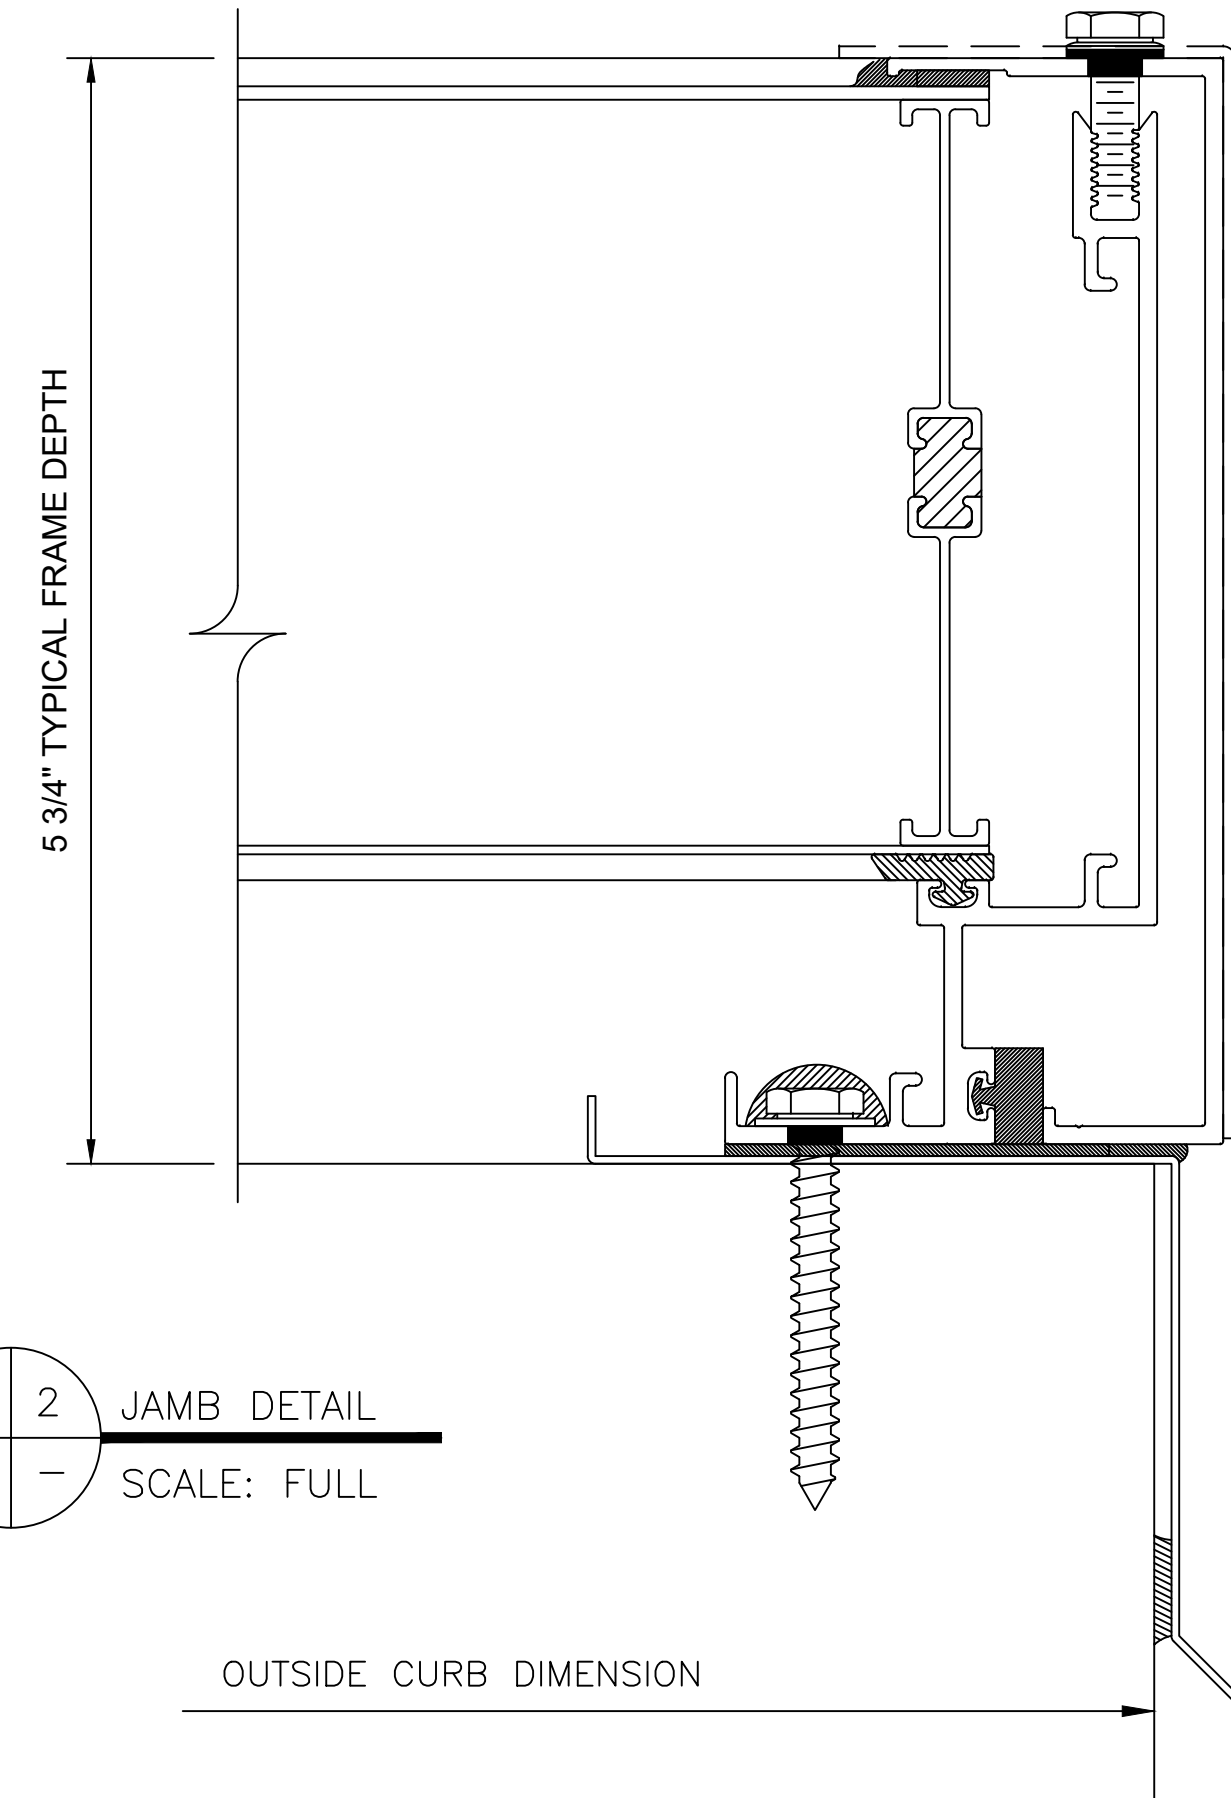

2 2
- -
JAMB DETAIL
SCALE: FULL

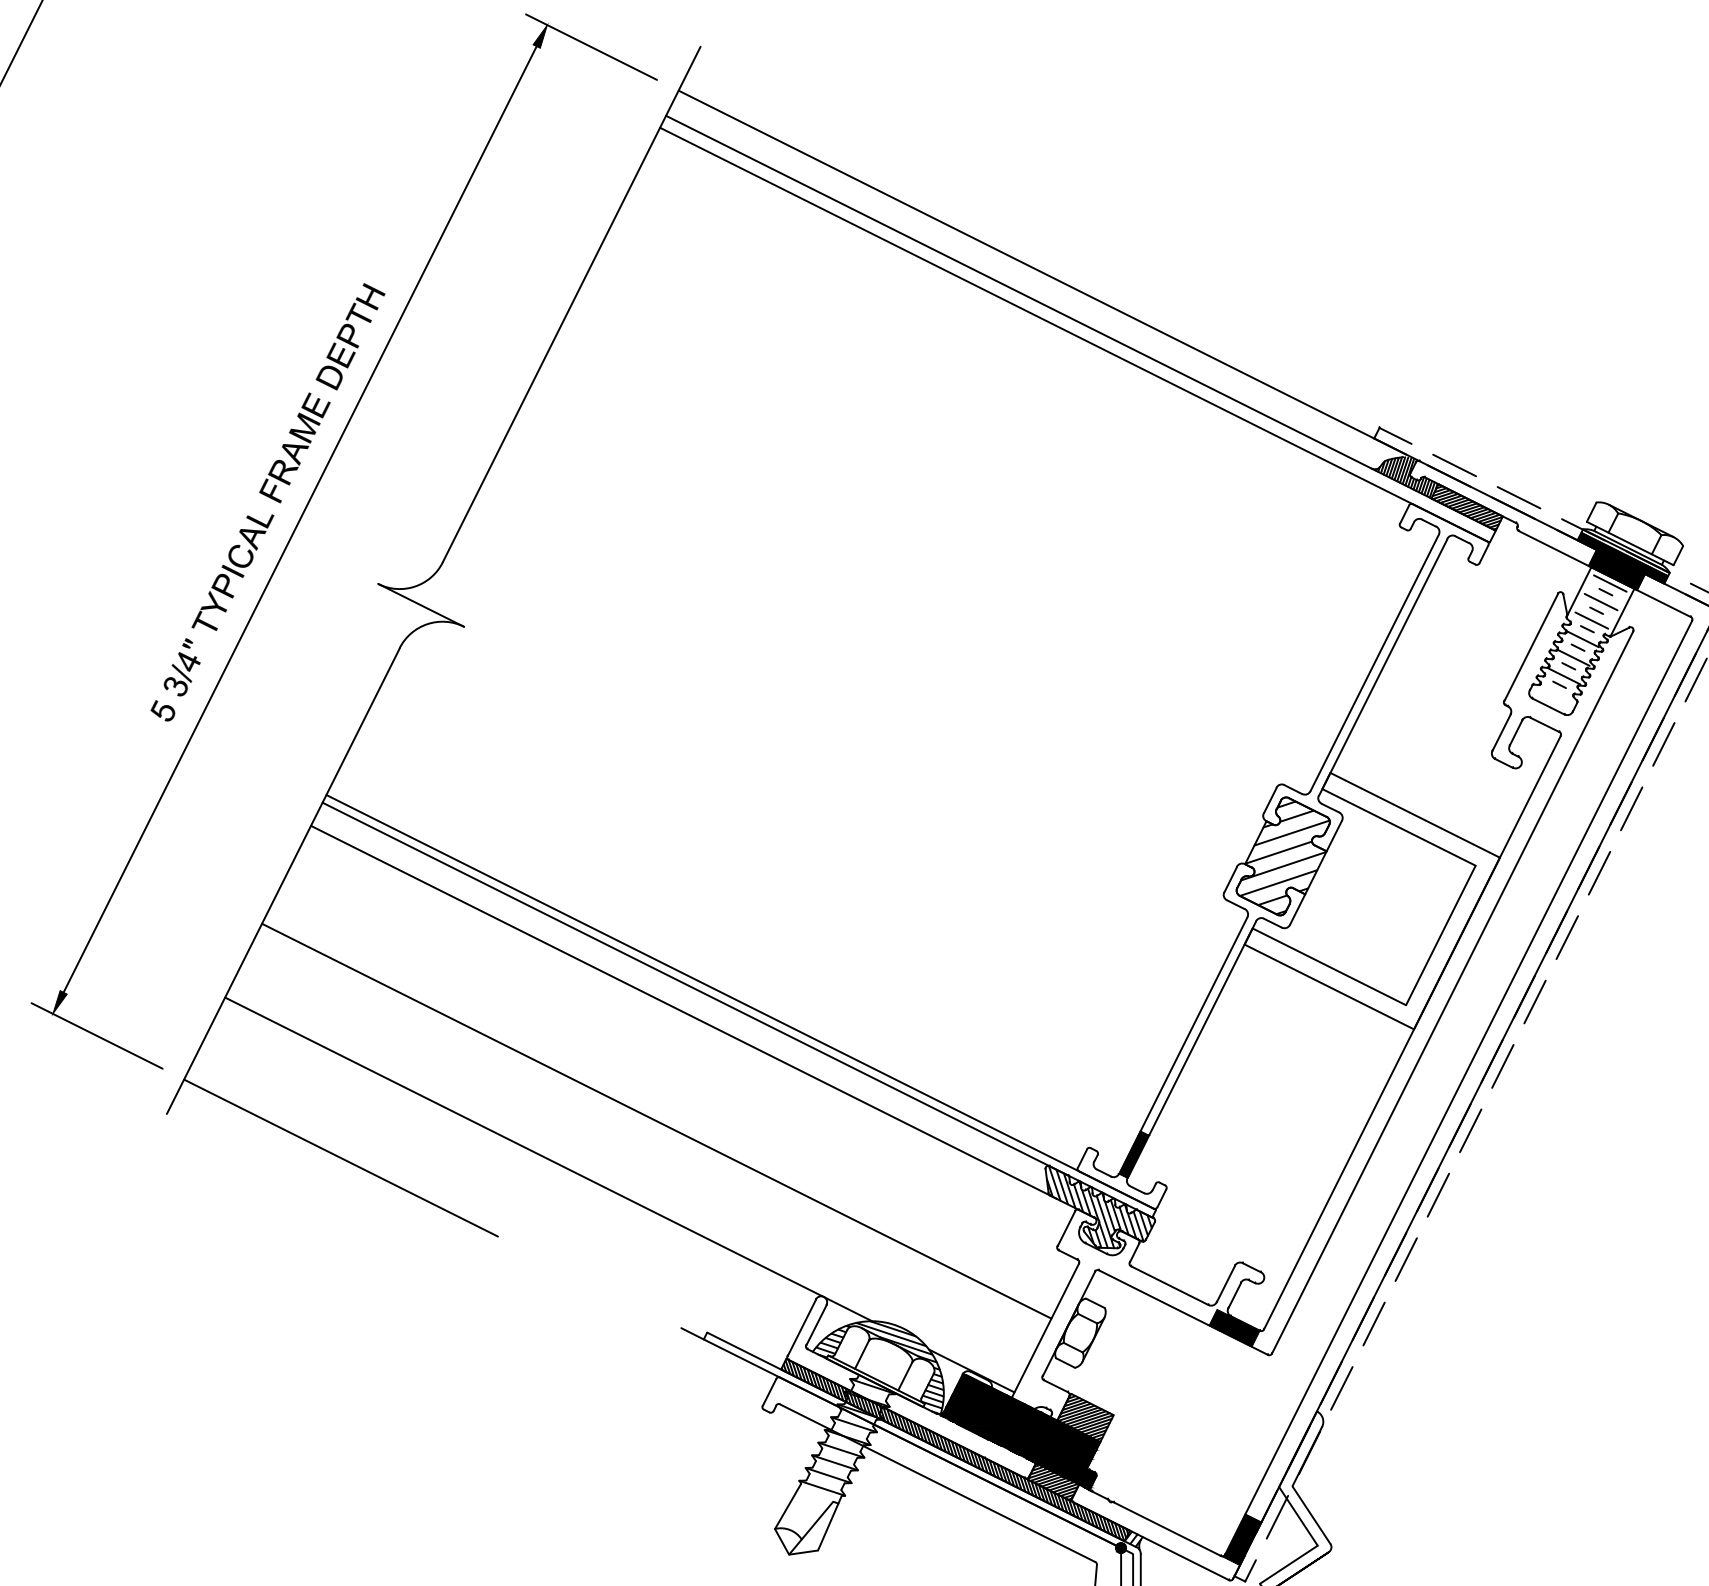

4 2
- -
CURB DETAIL
SCALE: FULL

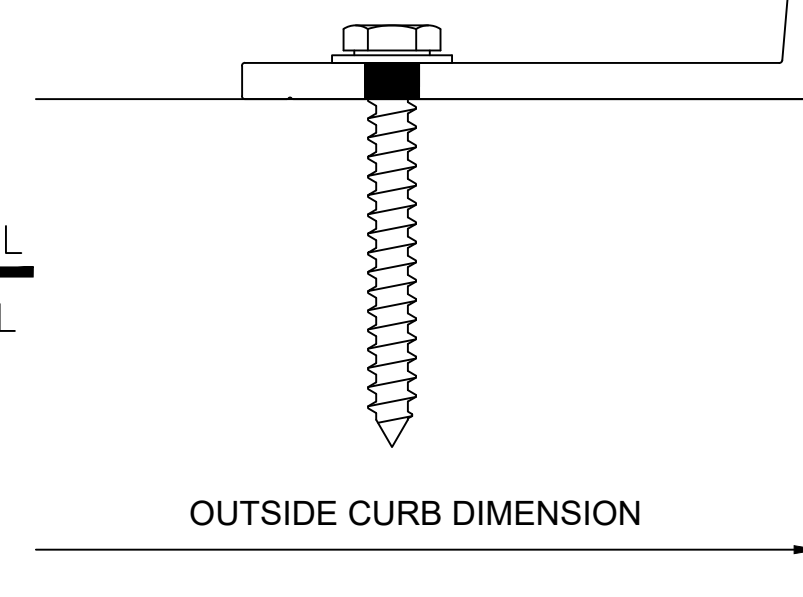

Details are subject to change and should be verified with our Architectural Support Department prior to implementation, please contact us at: info@kingspanlightandair.us