
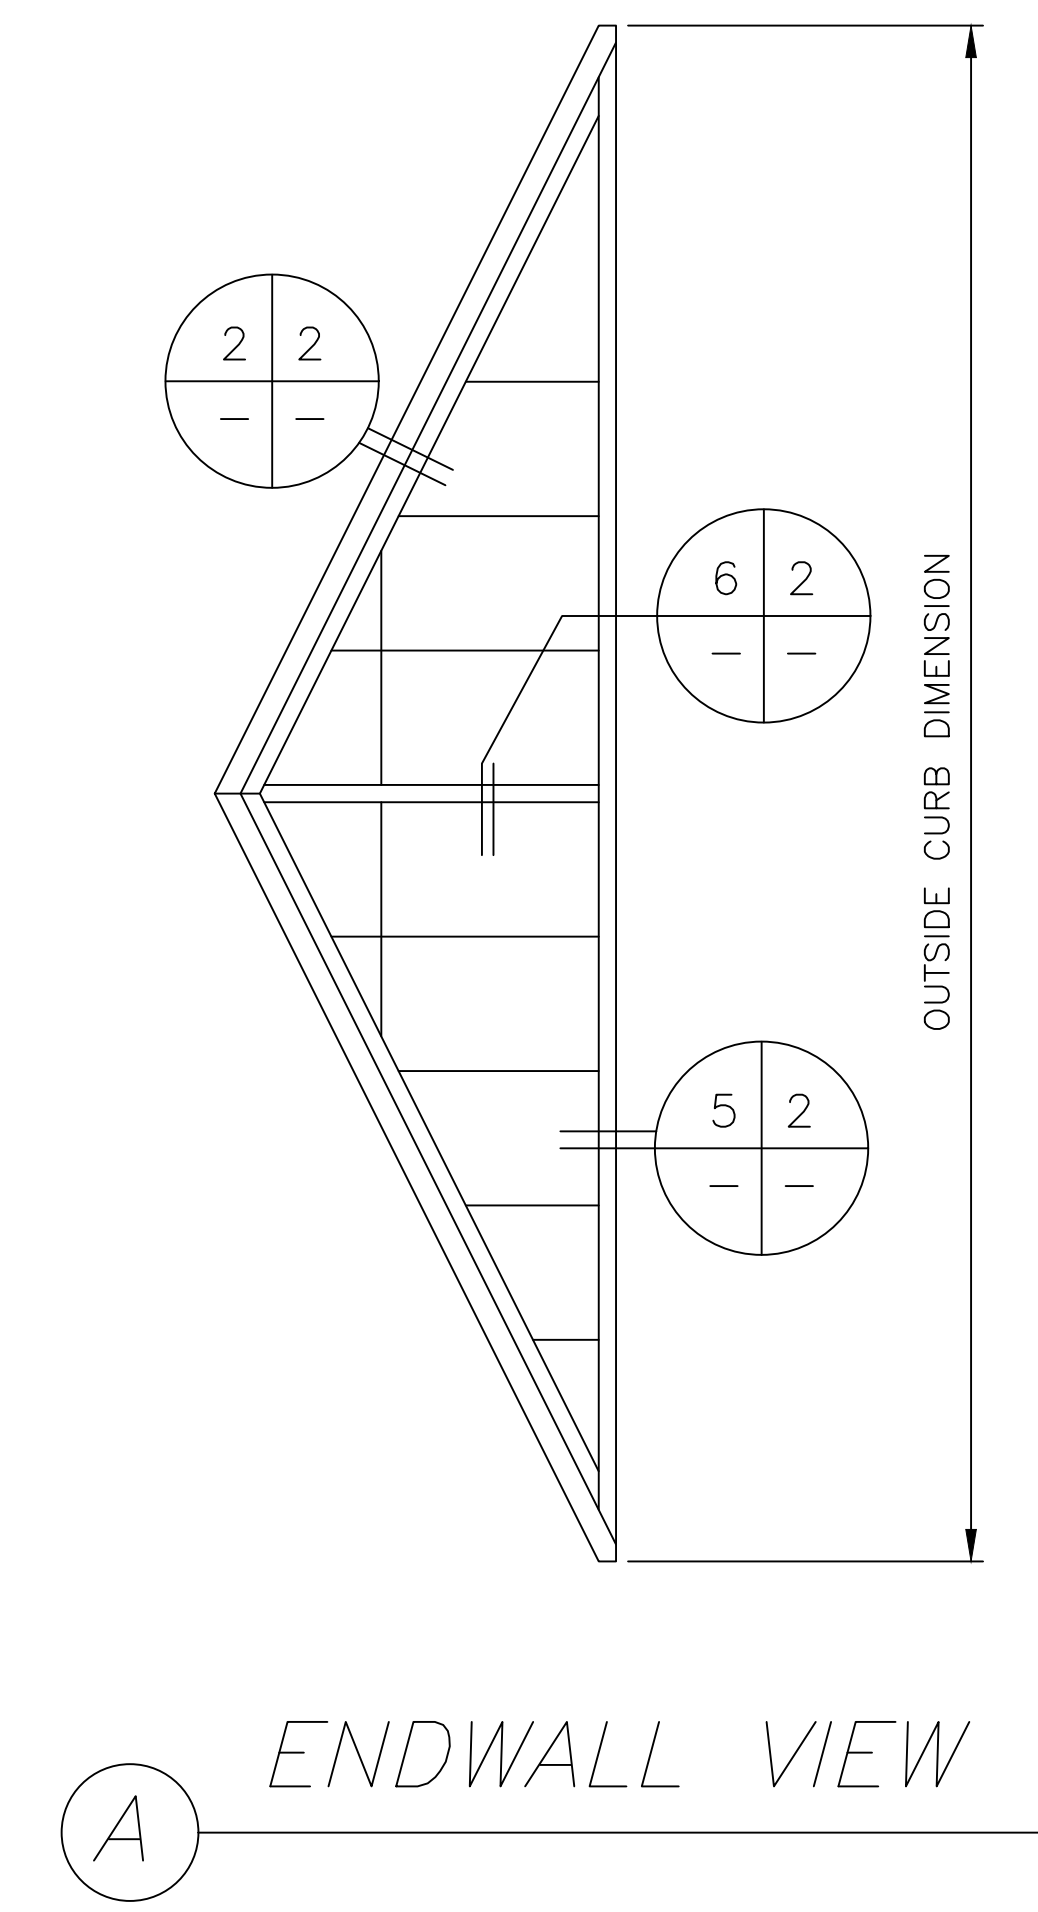


PLAN VIEW  
NOT TO SCALE

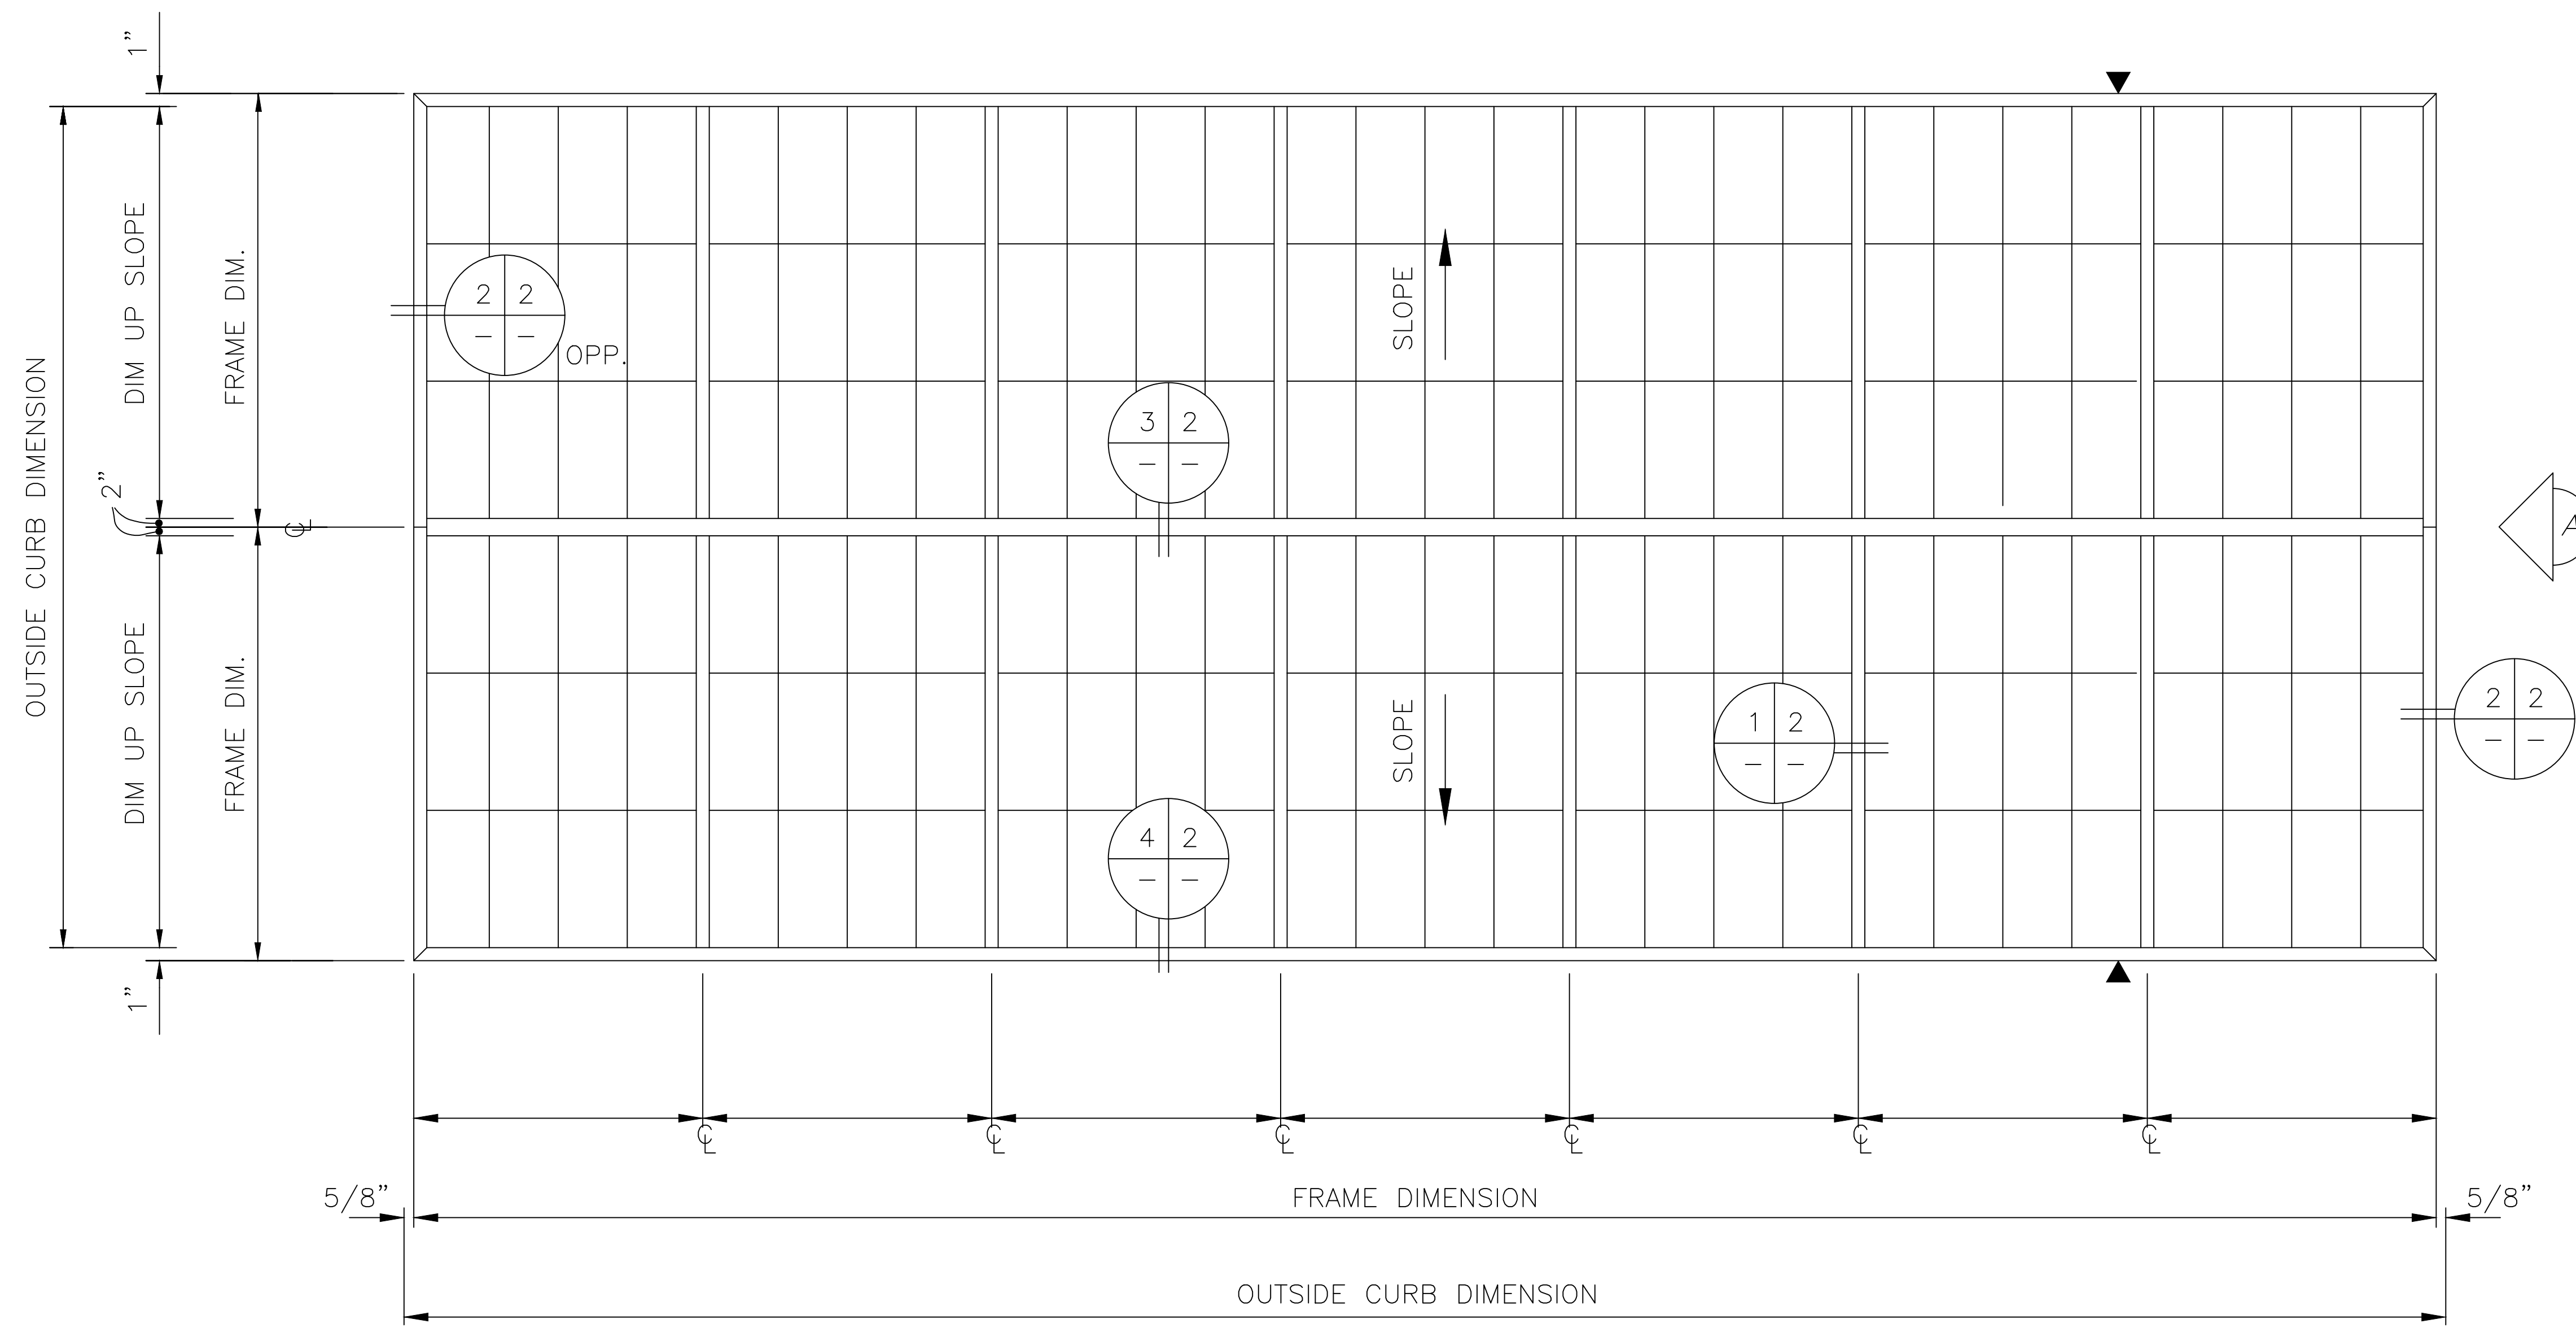

THERMALLY BROKEN PERIMETER FRAMING

INDICATES 1/4" EXPANSION JOINT (TYP.) (LENGTHS > 24'-0")

Details are subject to change and should be verified with our Architectural Support Department prior to implementation, please contact us at: [info@kingspanlightandair.us](mailto:info@kingspanlightandair.us)

GRIDSPAN™  
RIDGE SKYLIGHT

Fenestration


28662 N. Ballard Drive  
Lake Forest, IL 60045 USA  
T: +1 847.816.1060  
F: +1 847.816.0475

**Note**  
The standard details shown are for reference only.  
Please contact our Architectural Support Department for job specific details and for information regarding the usage, limitations, and or code requirements pertaining to this product, please contact us at:  
[info@kingspanlightandair.us](mailto:info@kingspanlightandair.us)


5/21/2026: CREATION OF DOCUMENT

SHEET NO.  
1 OF 2


ENG-EXT-0509-2600

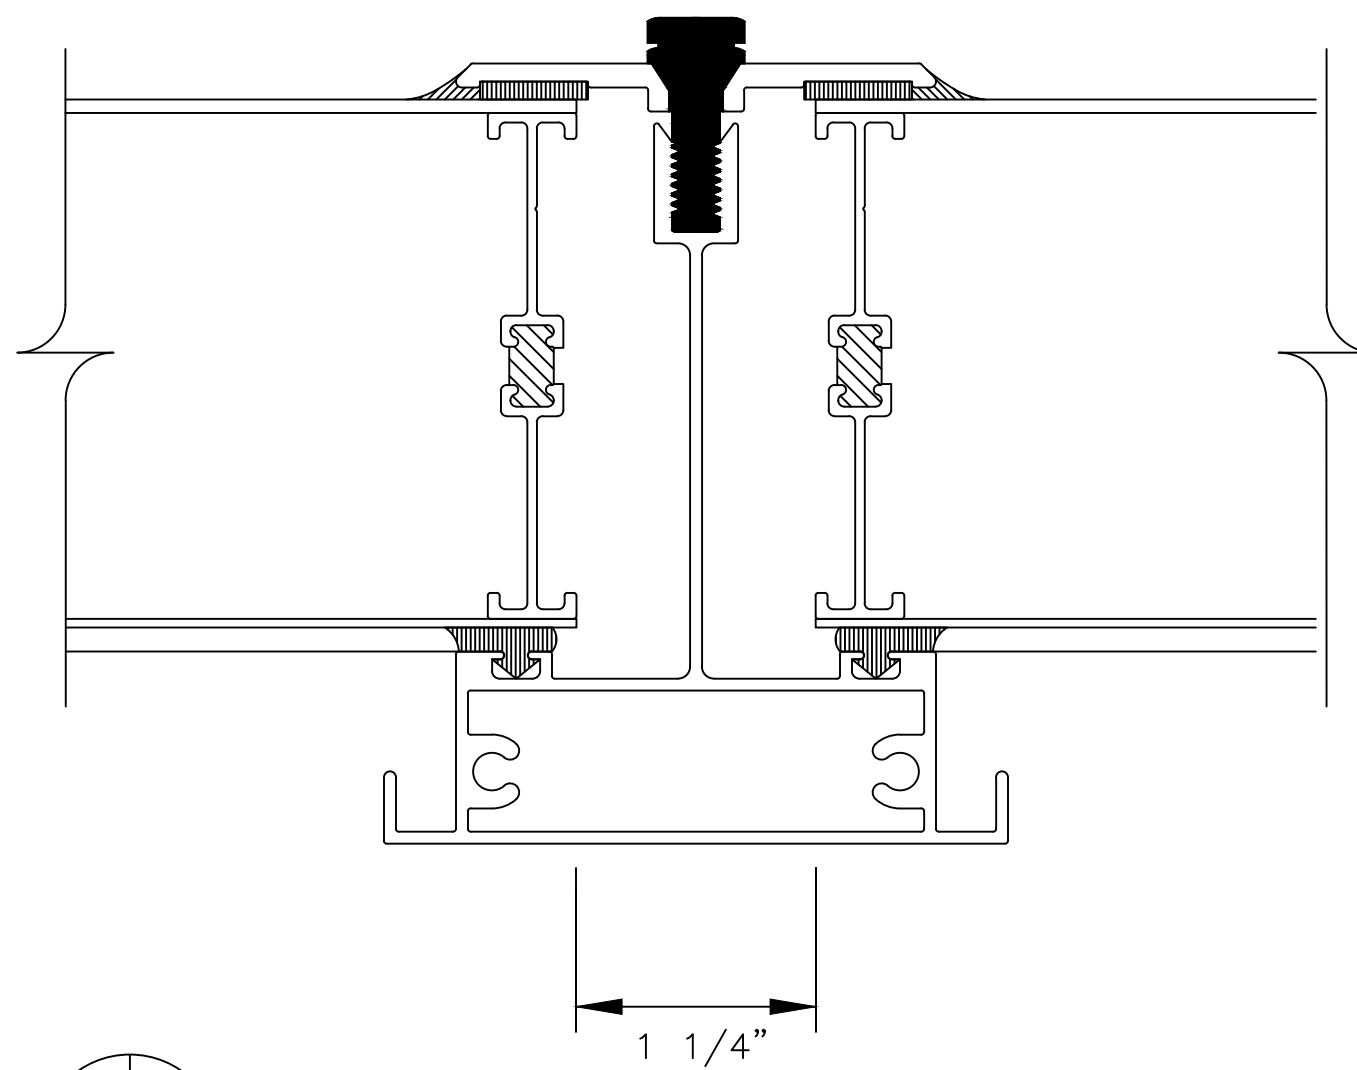


6 2 MULLION DETAIL  
— — SCALE: FULL

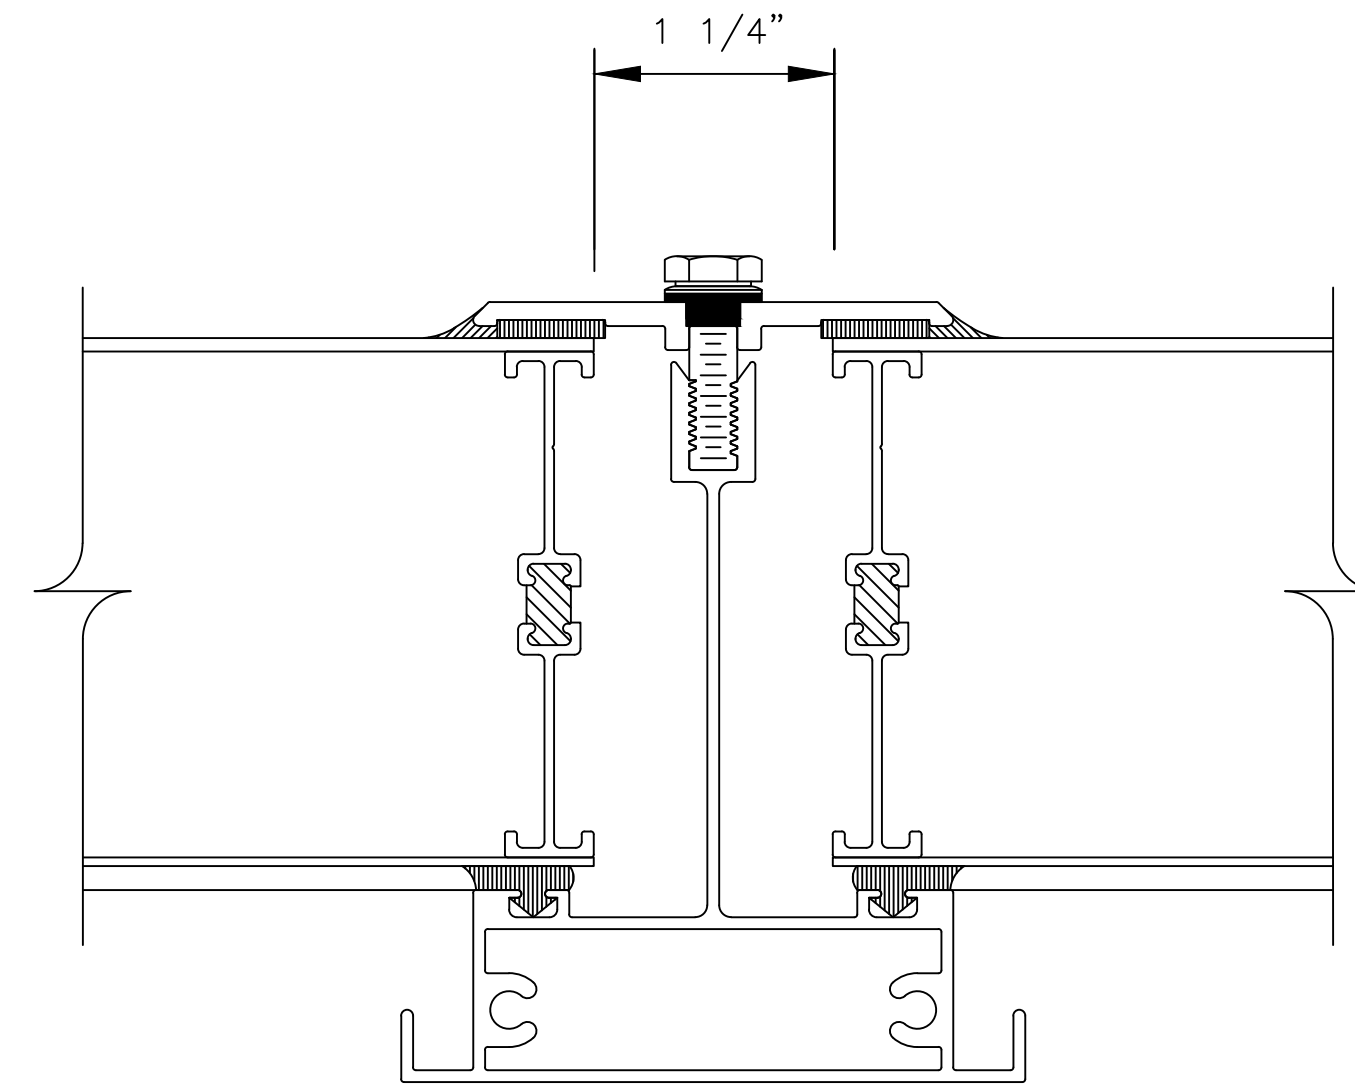


1 2 RAFTER DETAIL  
— — SCALE: FULL

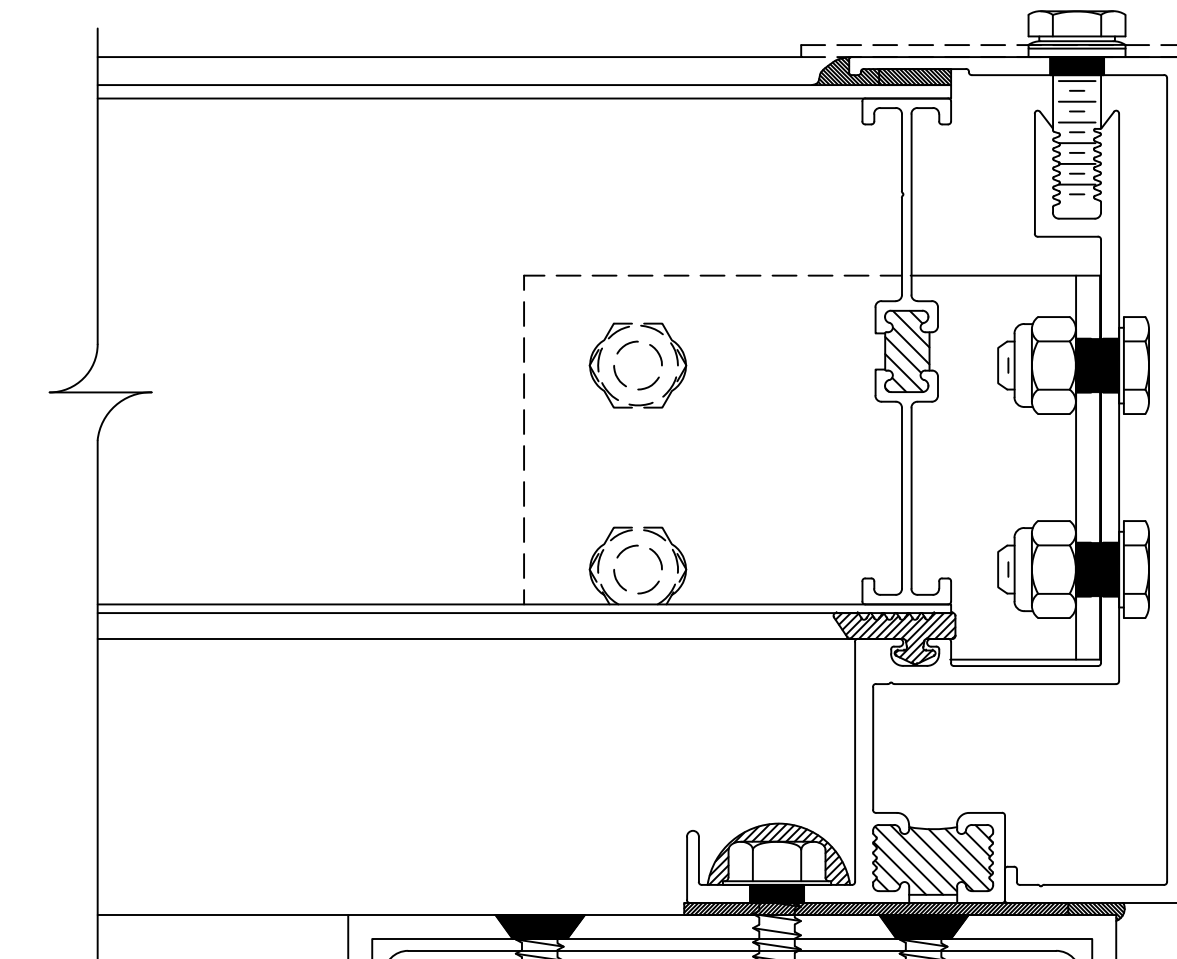

2 2 JAMB DETAIL  
— — SCALE: FULL

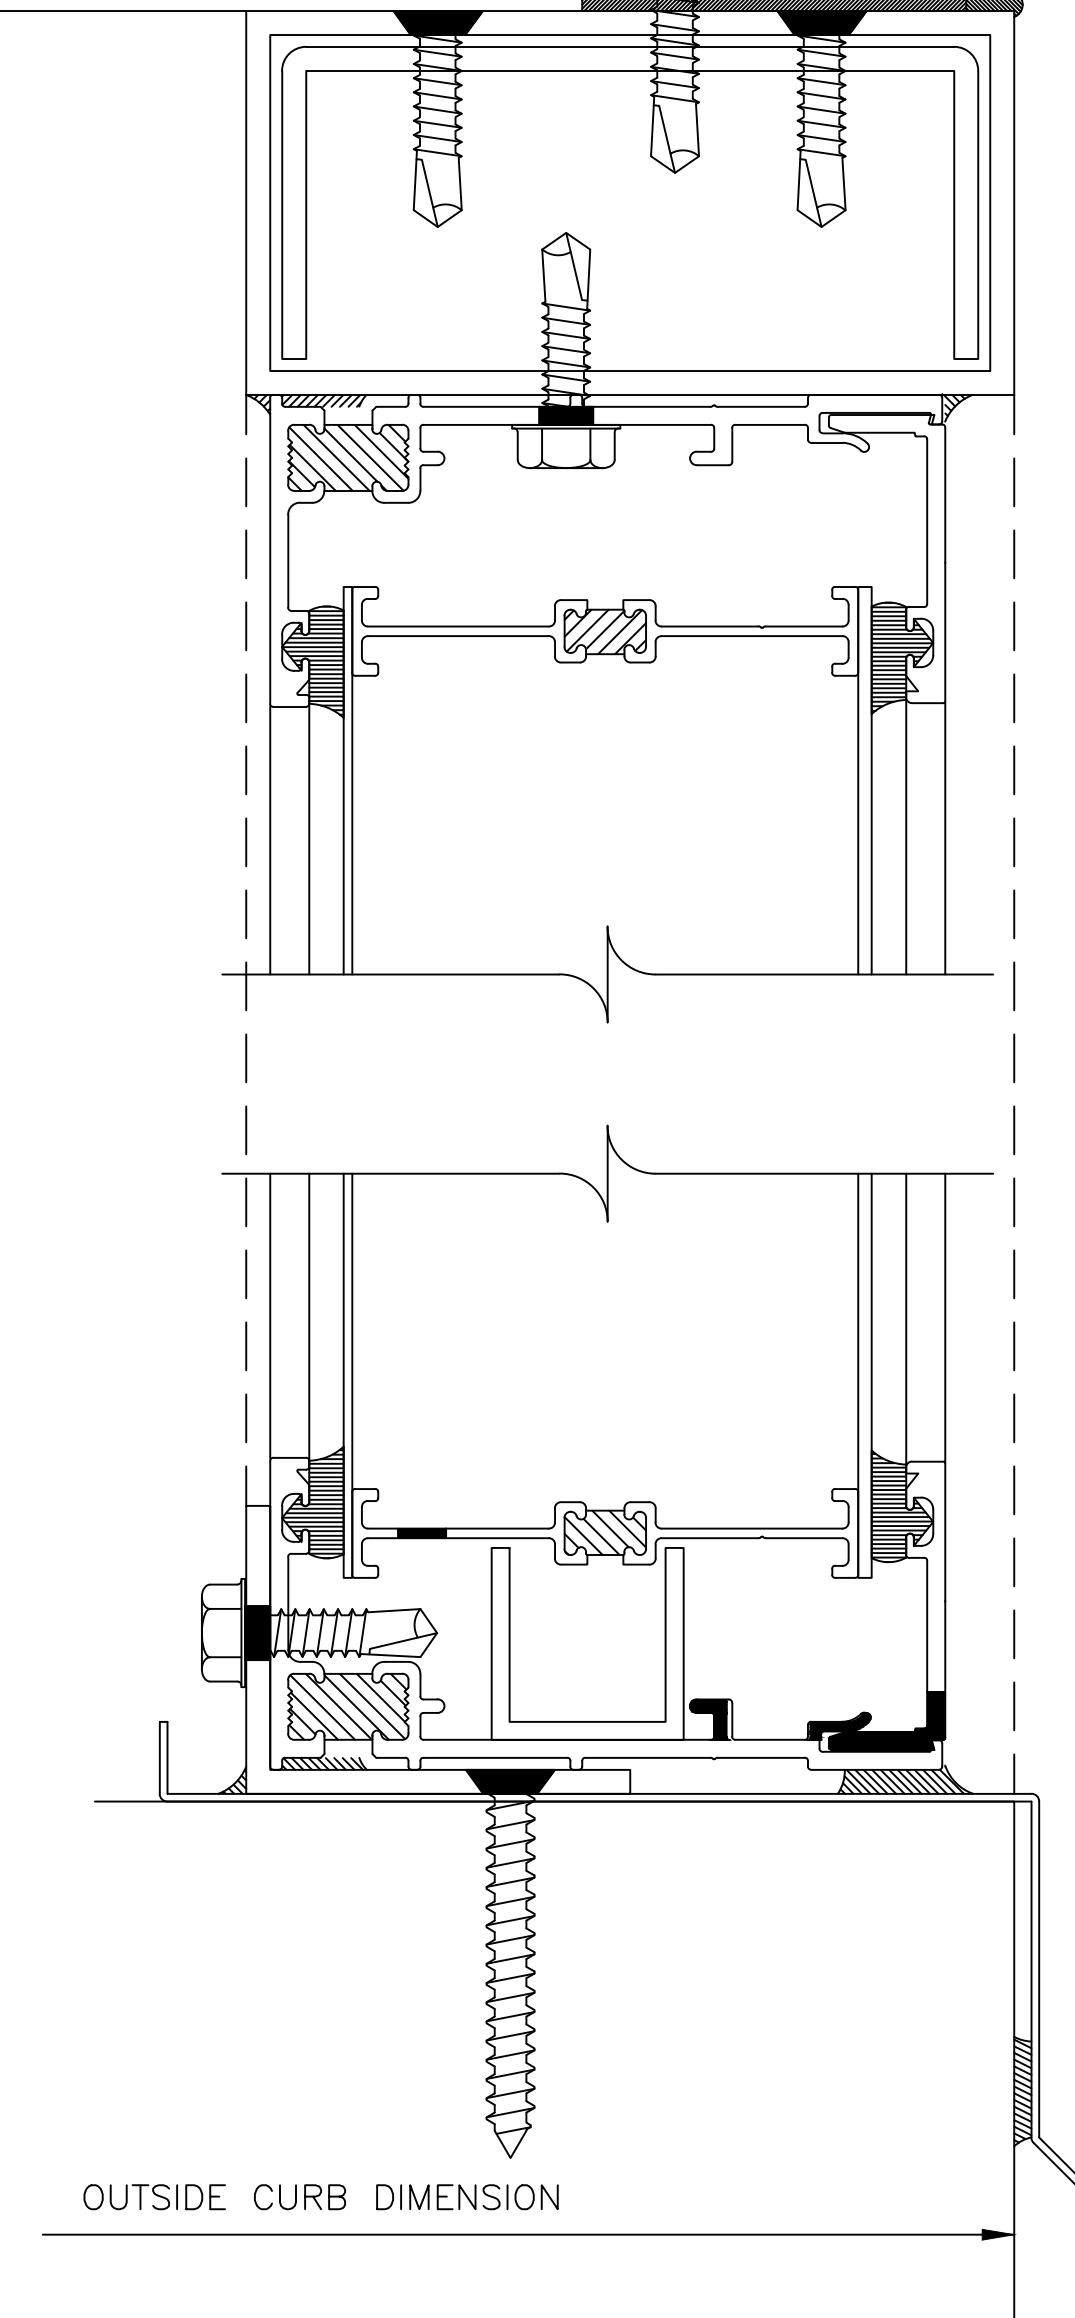

5 2 SILL DETAIL  
— — SCALE: FULL

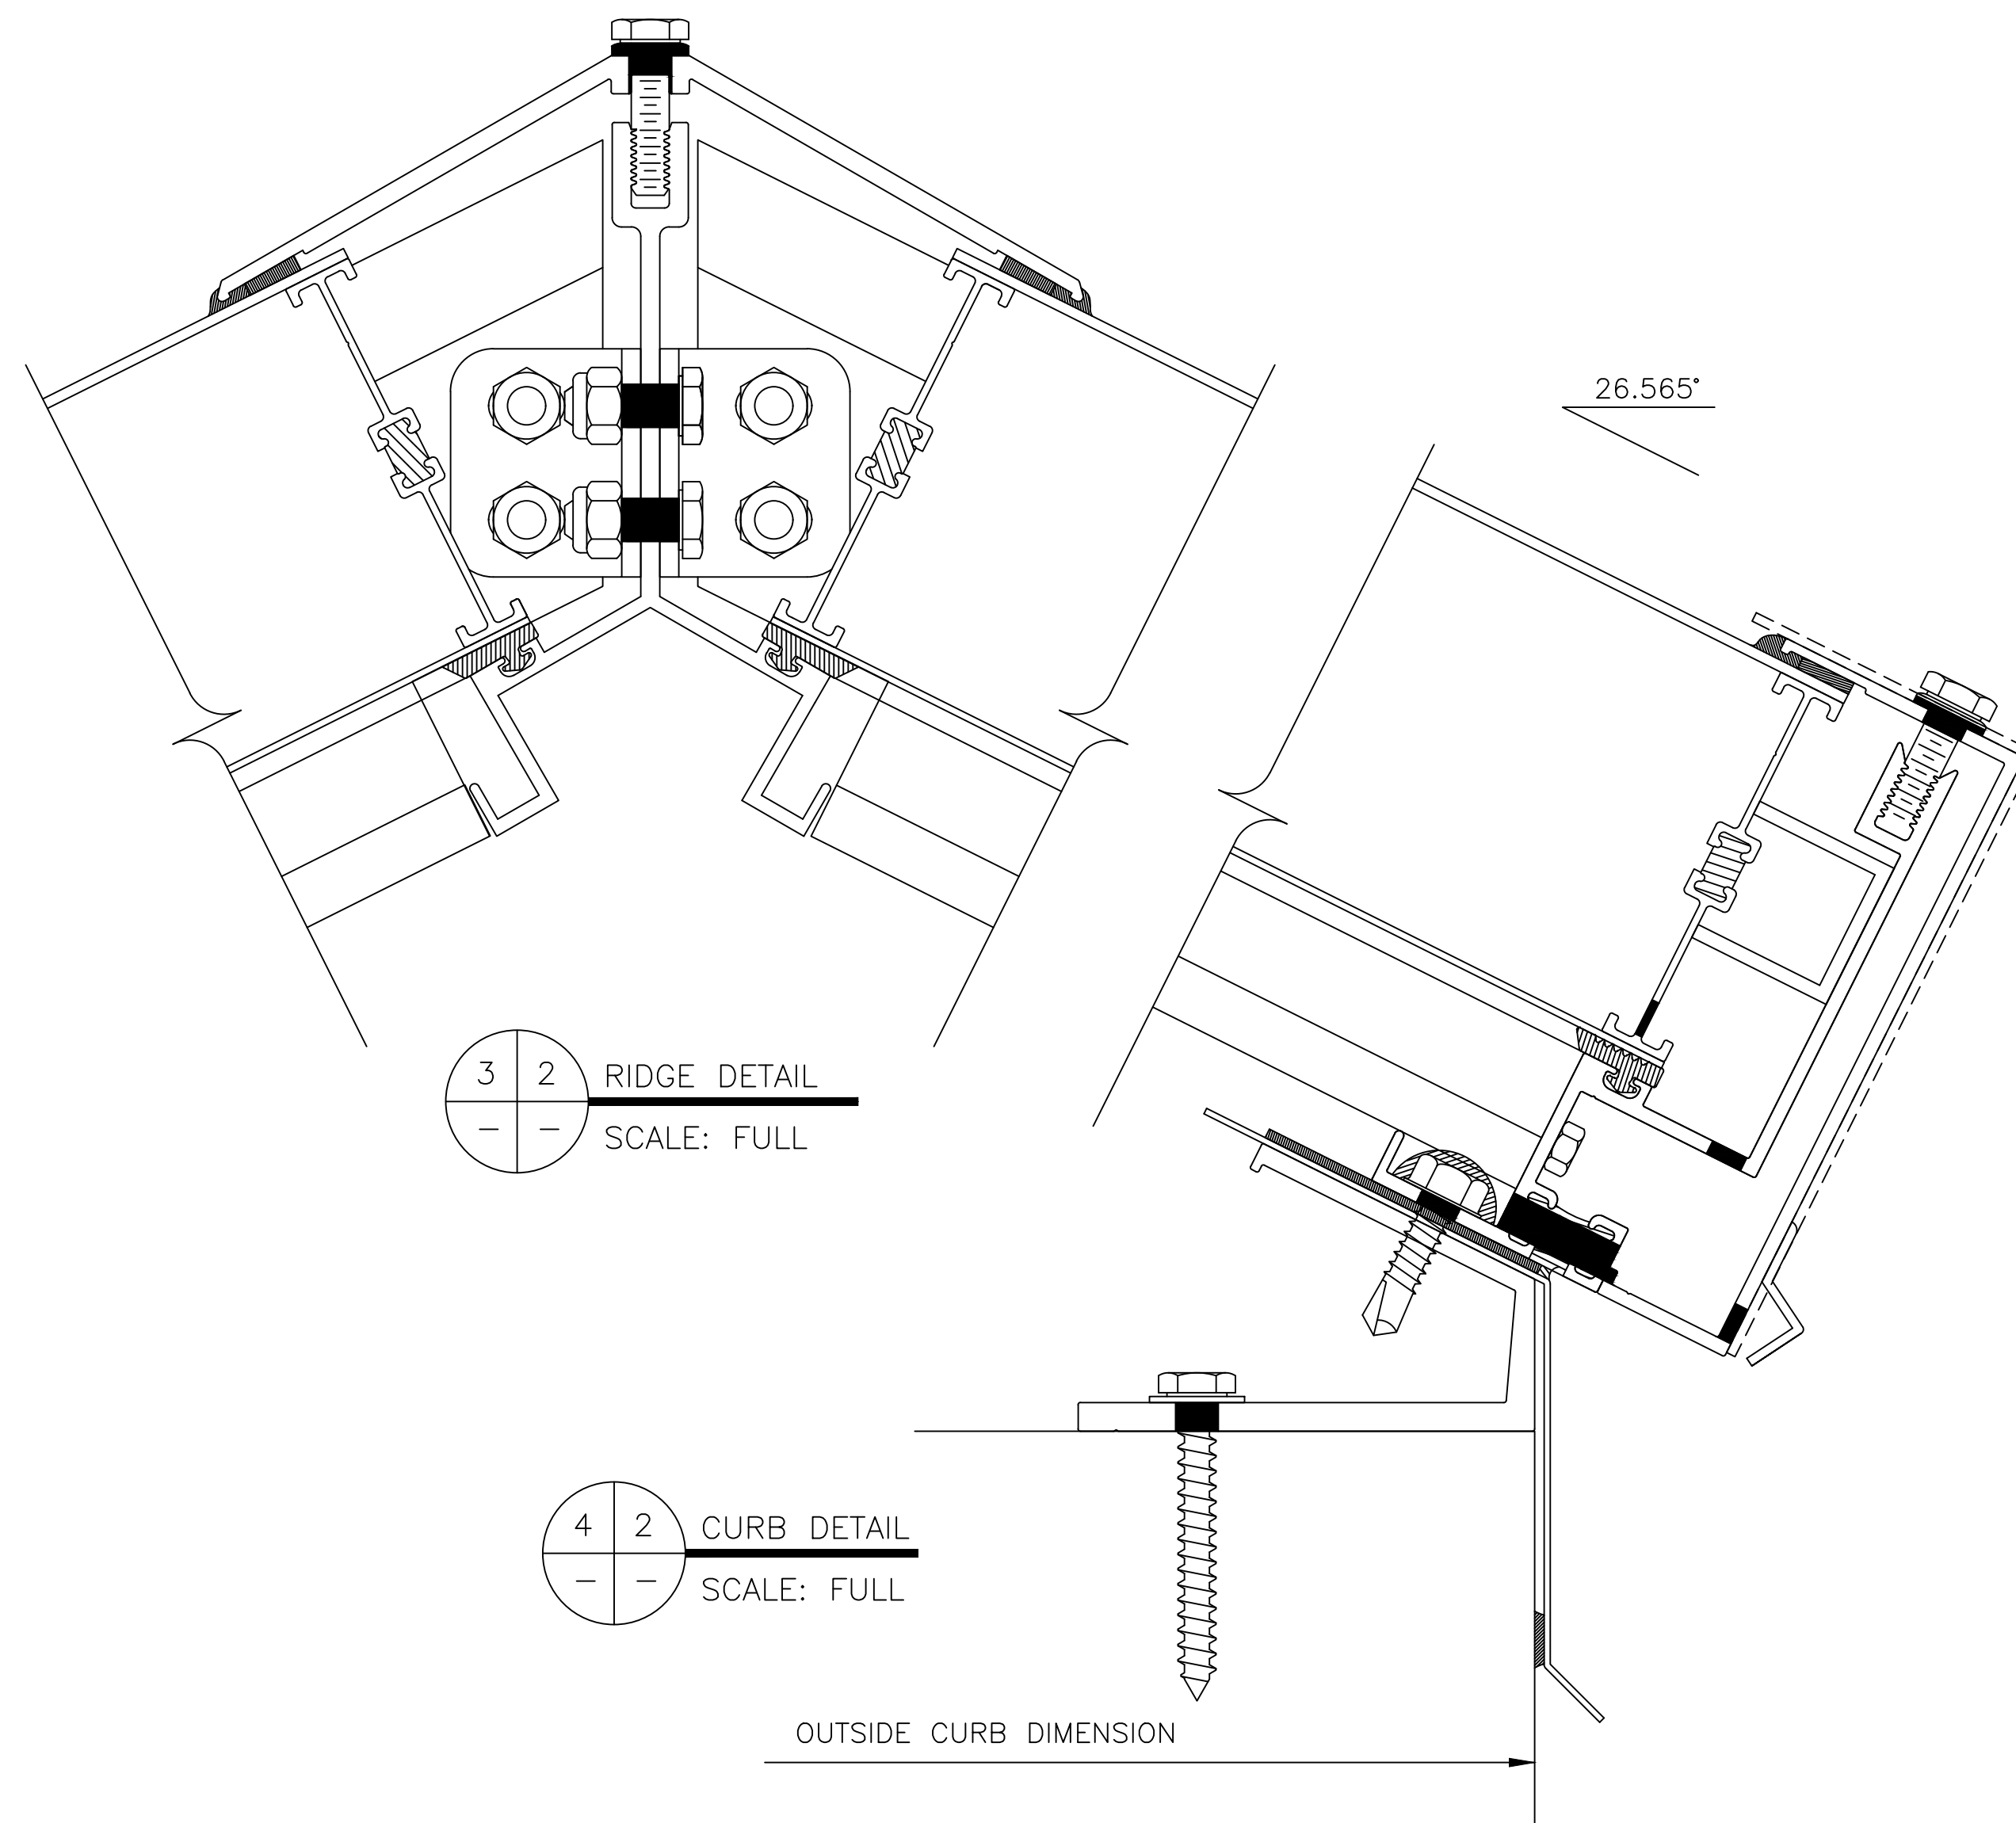

3 2 RIDGE DETAIL  
— — SCALE: FULL

4 2 CURB DETAIL  
— — SCALE: FULL

Details are subject to change and should be verified with our Architectural Support Department prior to implementation, please contact us at: [info@kingspanlightandair.us](mailto:info@kingspanlightandair.us)

# GRIDSPAN™ RIDGE SKYLIGHT



28662 N. Ballard Drive  
Lake Forest, IL 60045 USA  
T: +1 847.816.1060  
F: +1 847.816.0475

**Note**  
The standard details shown are for reference only.  
Please contact our Architectural Support Department for job specific details and for information regarding the usage, limitations, and or code requirements pertaining to this product, please contact us at:

[info@kingspanlightandair.us](mailto:info@kingspanlightandair.us)

5/21/2026: CREATION OF DOCUMENT

SHEET NO.

2 OF 2