


PLAN VIEW
NOT TO SCALE

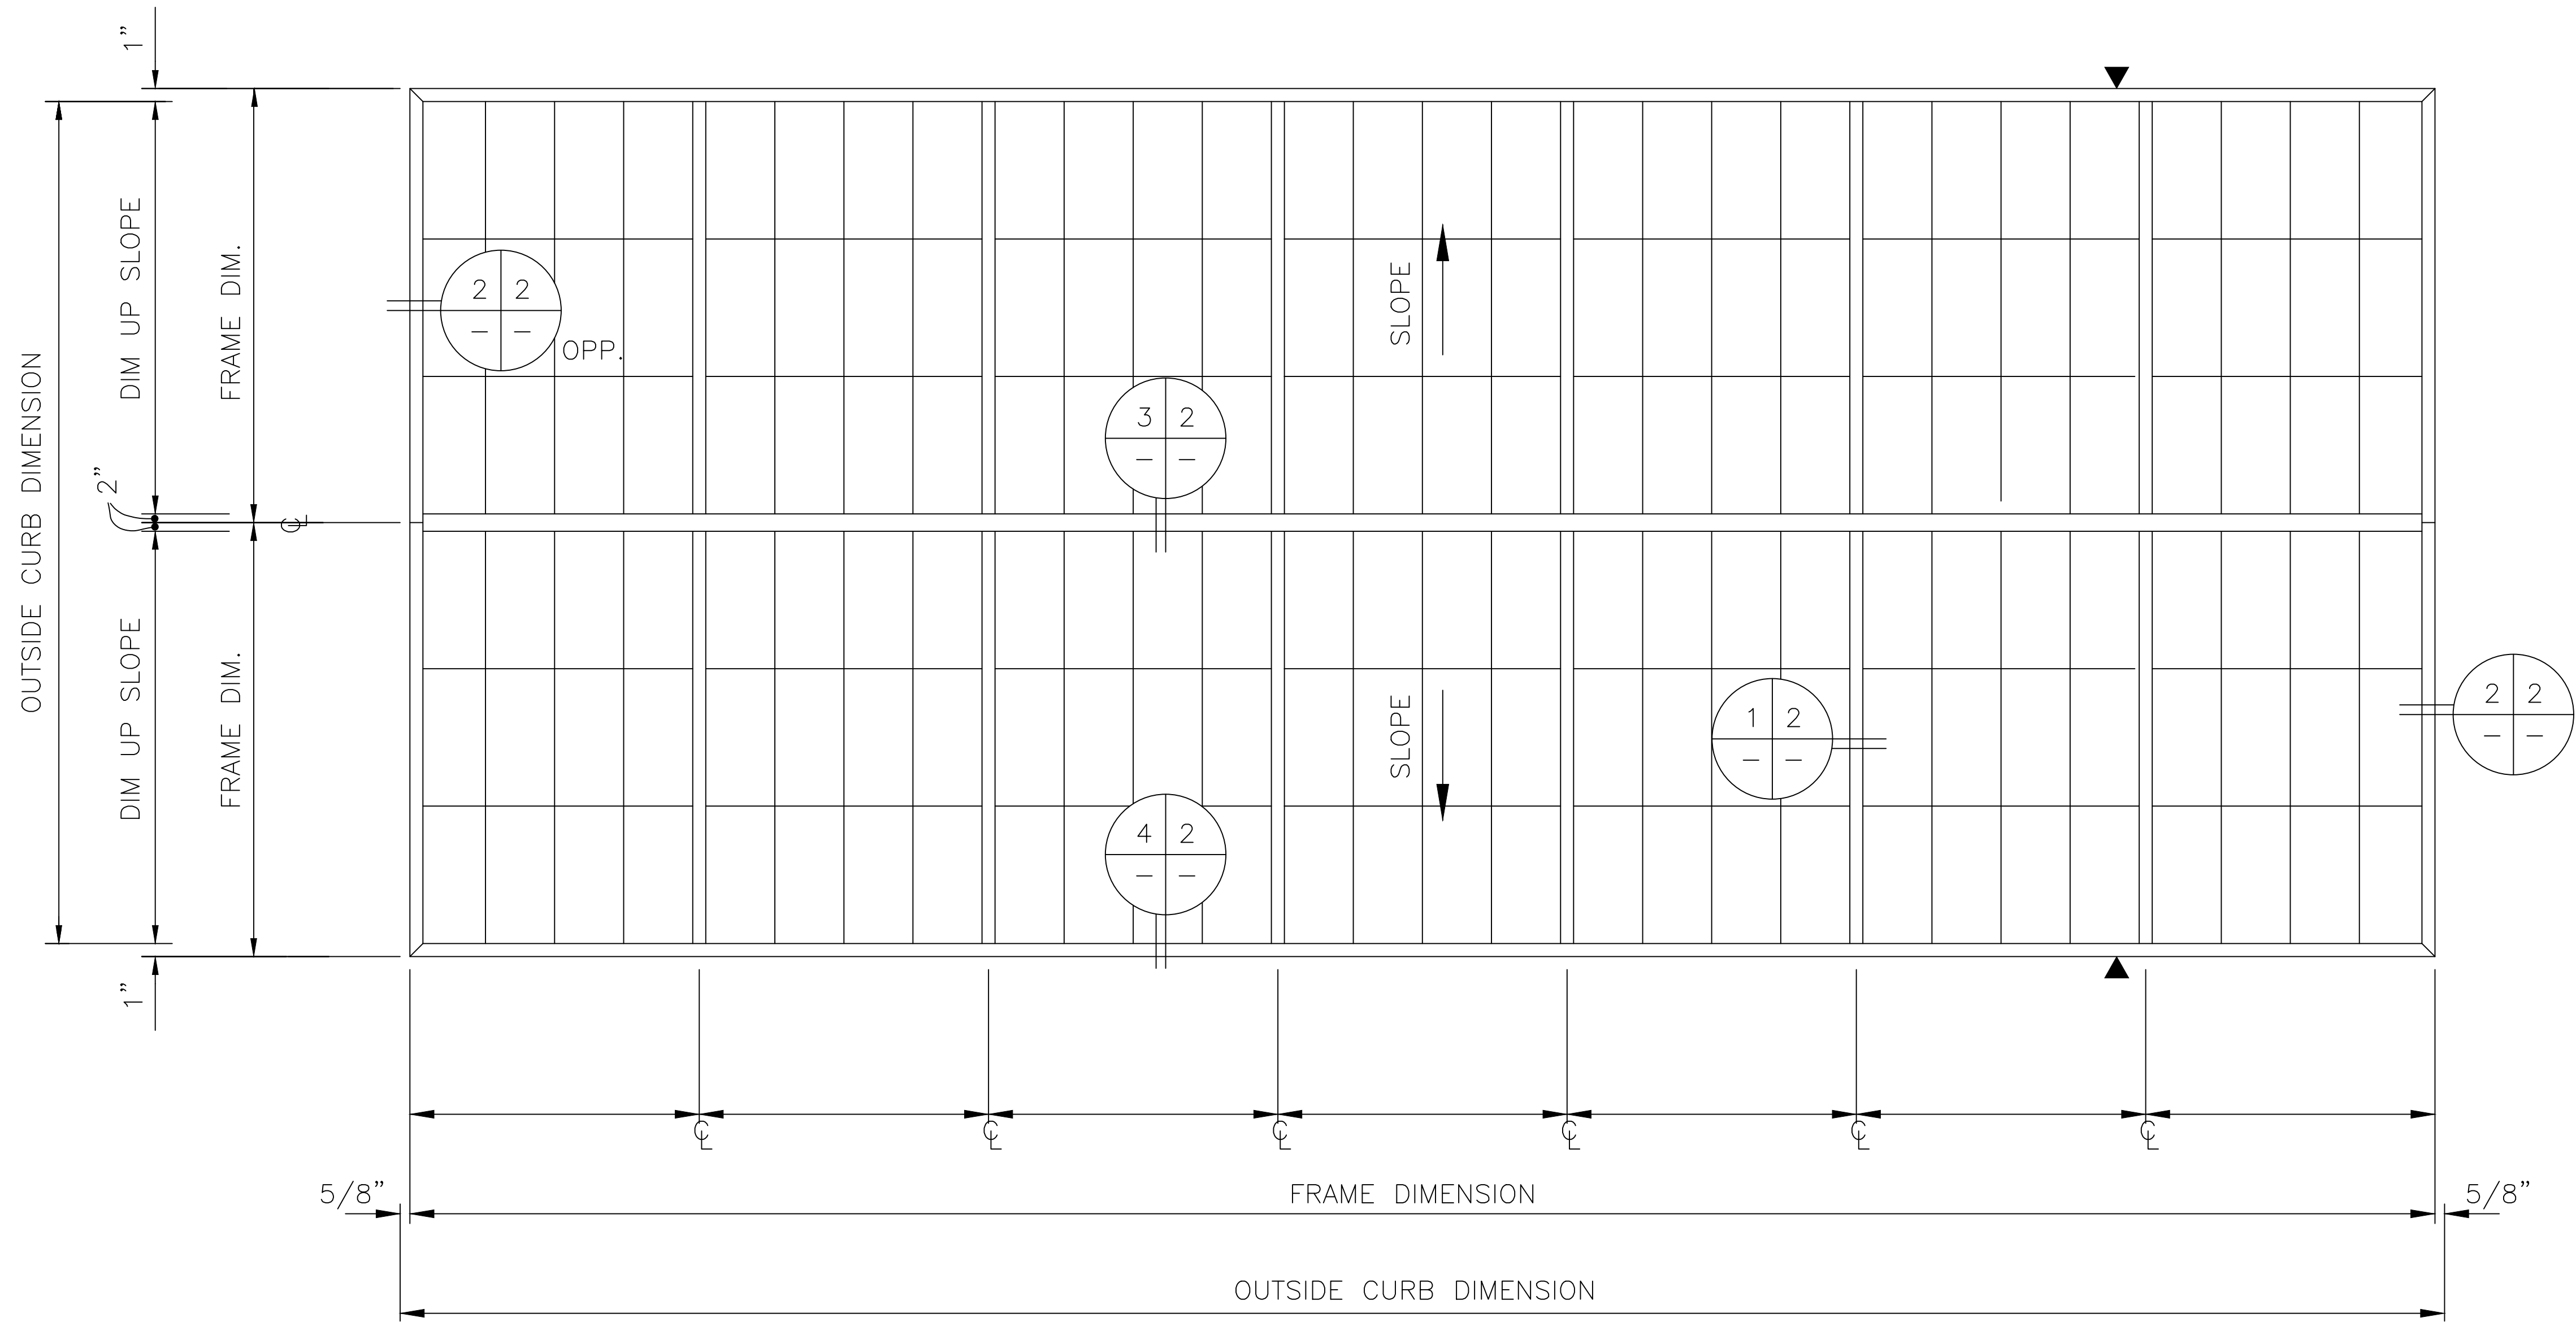

▲ INDICATES 1/4"
EXPANSION JOINT (TYP.)
(LENGTHS > 24'-0")

GRIDSPAN™
RIDGE SKYLIGHT

Fenestration

Kingspan®
Light+Air

28662 N. Ballard Drive
Lake Forest, IL 60045 USA
T: +1 847.816.1060
F: +1 847.816.0475


Note
The standard details shown
are for reference only.
Please contact our Architectural
Support Department for job
specific details and for
information regarding the usage,
limitations, and or code
requirements pertaining to this
product, please contact us at:

info@kingspanlightandair.us


5/21/2026: CREATION OF DOCUMENT

Details are subject to change and should be
verified with our Architectural Support
Department prior to implementation, please
contact us at: info@kingspanlightandair.us

SHEET NO.
1 OF 2

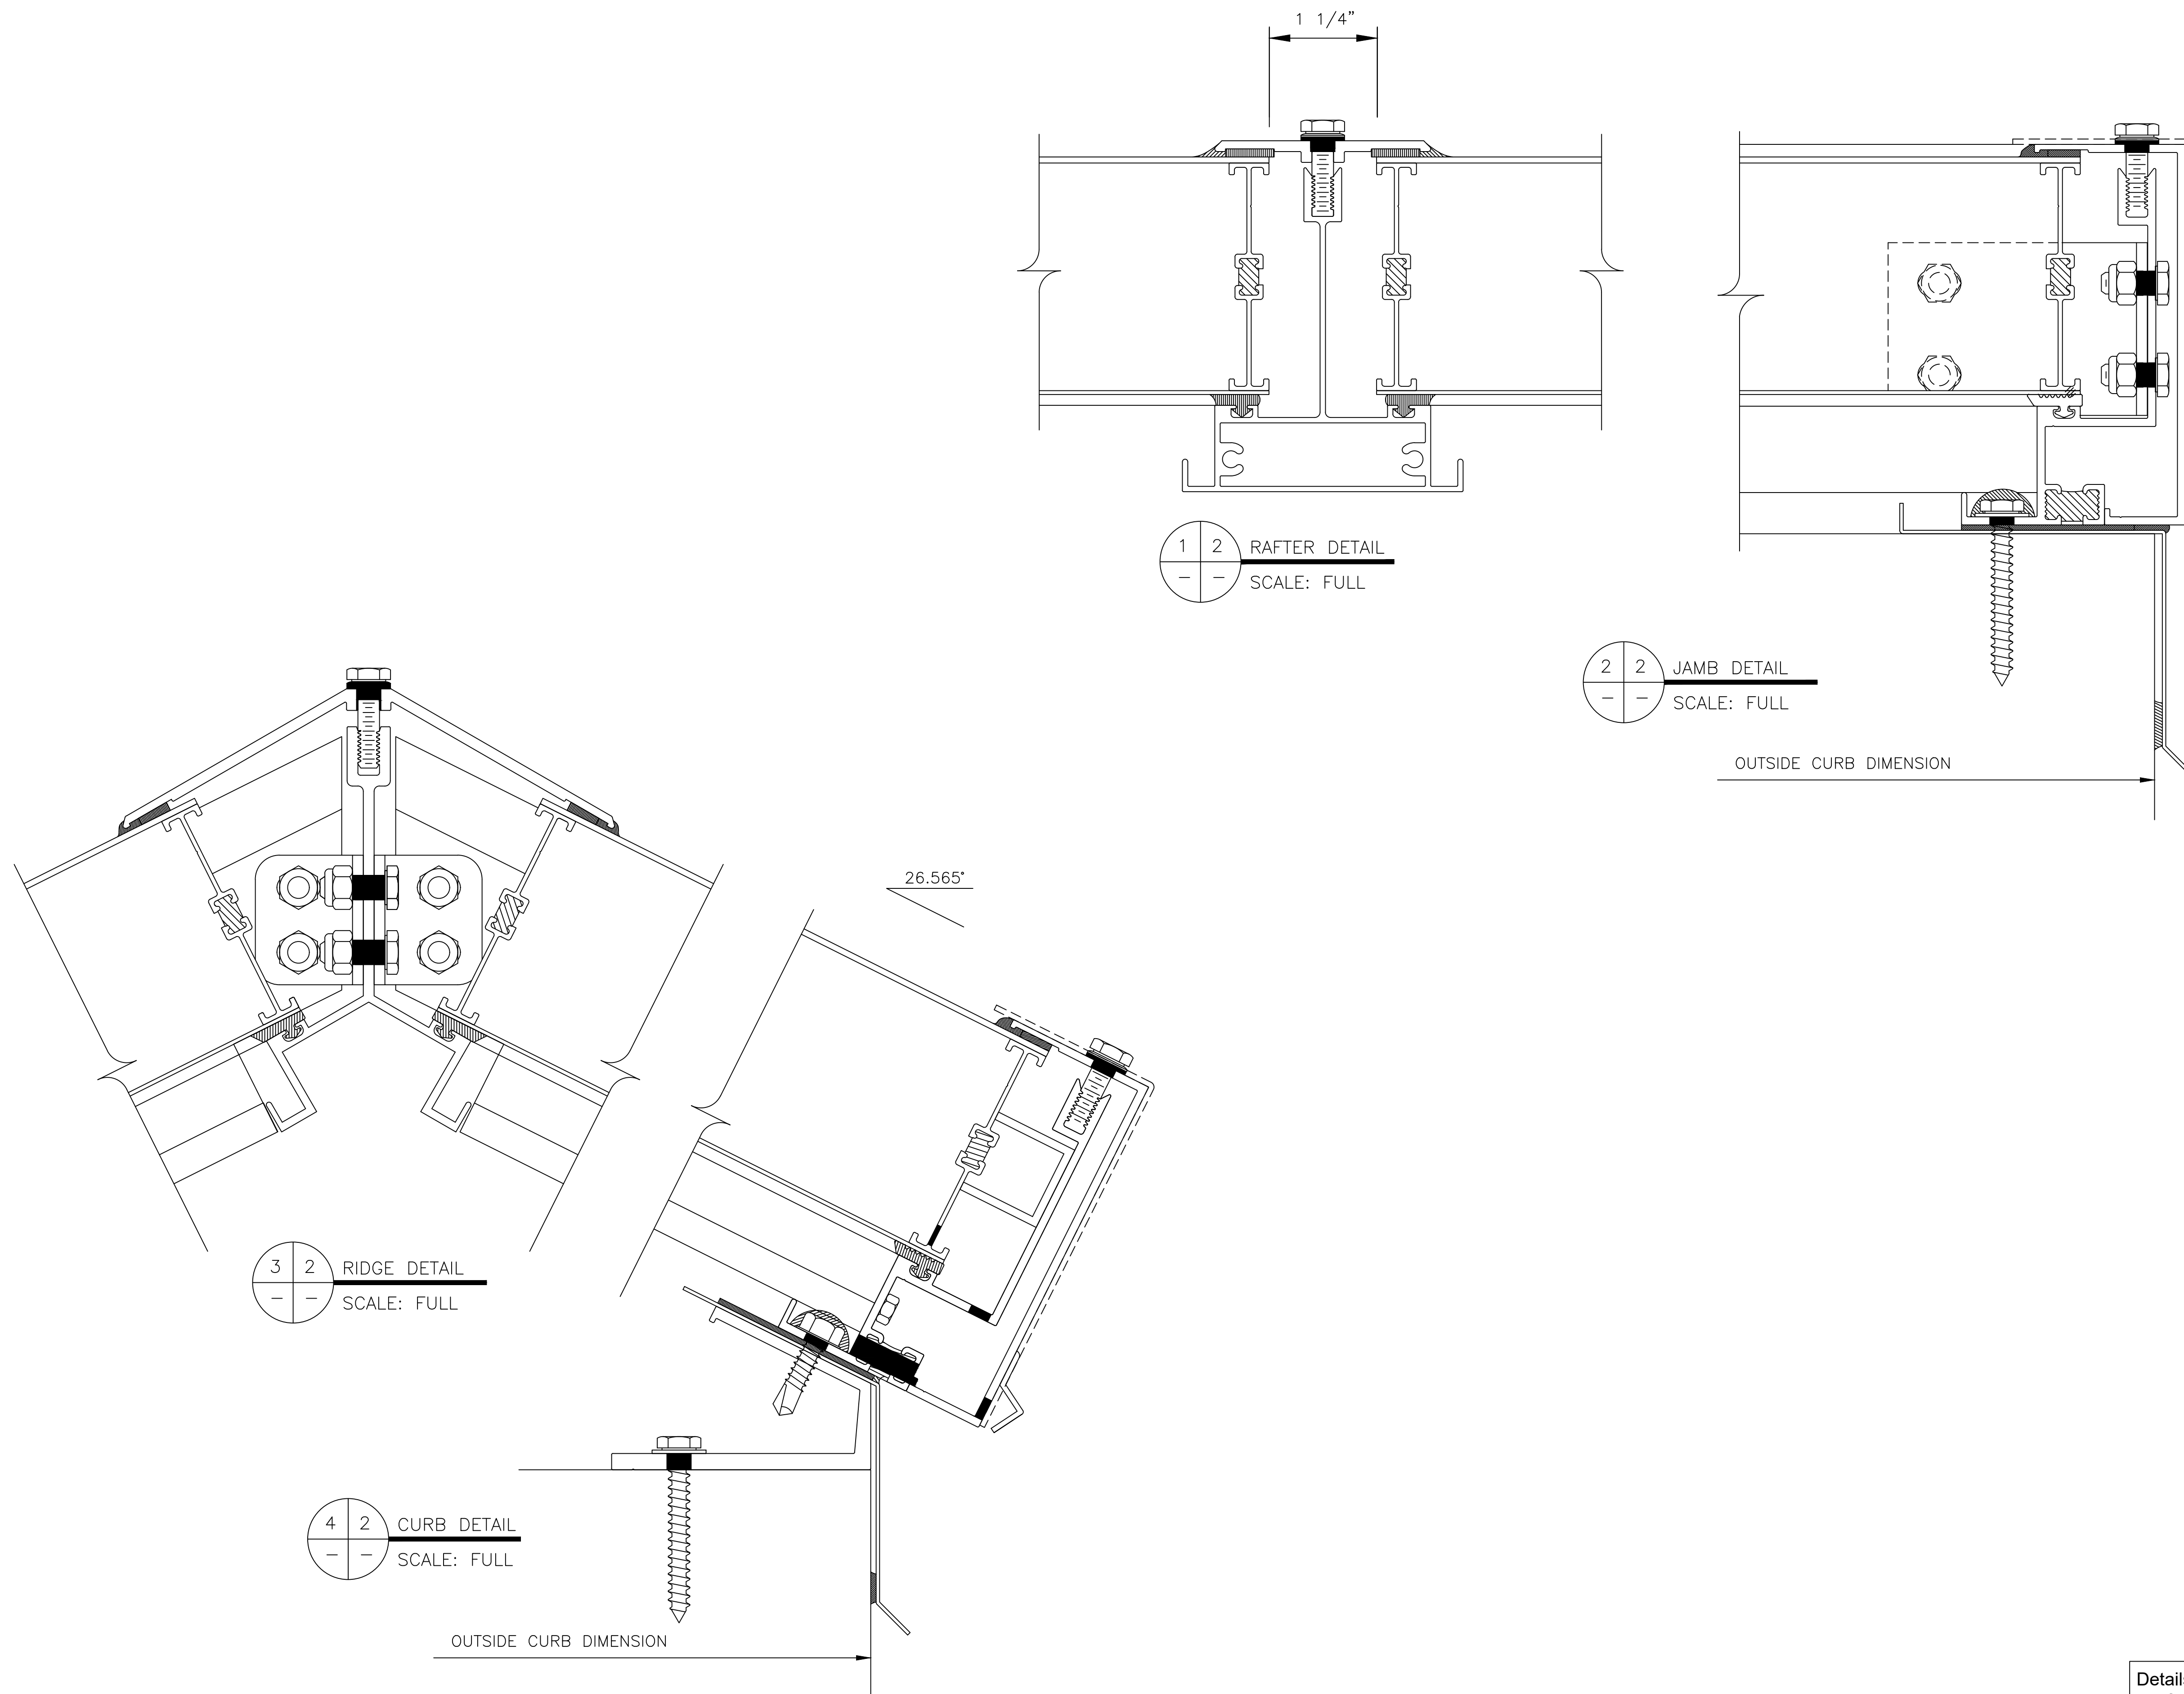

GRIDSPAN™ RIDGE SKYLIGHT

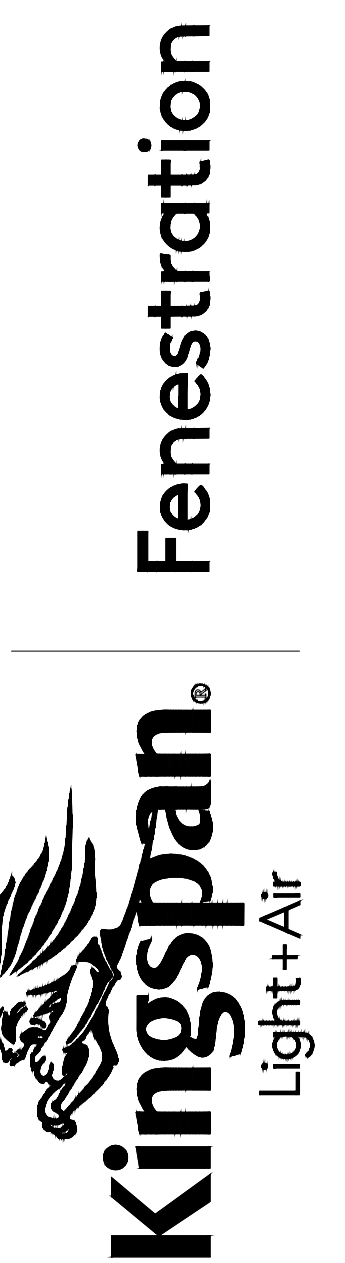

28662 N. Ballard Drive
Lake Forest, IL 60045 USA
T: +1 847.816.1060
F: +1 847.816.0475

Note
The standard details shown are for reference only.
Please contact our Architectural Support Department for job specific details and for information regarding the usage, limitations, and or code requirements pertaining to this product, please contact us at:

info@kingspanlightandair.us
5/21/2026: CREATION OF DOCUMENT

Details are subject to change and should be verified with our Architectural Support Department prior to implementation, please contact us at: info@kingspanlightandair.us