


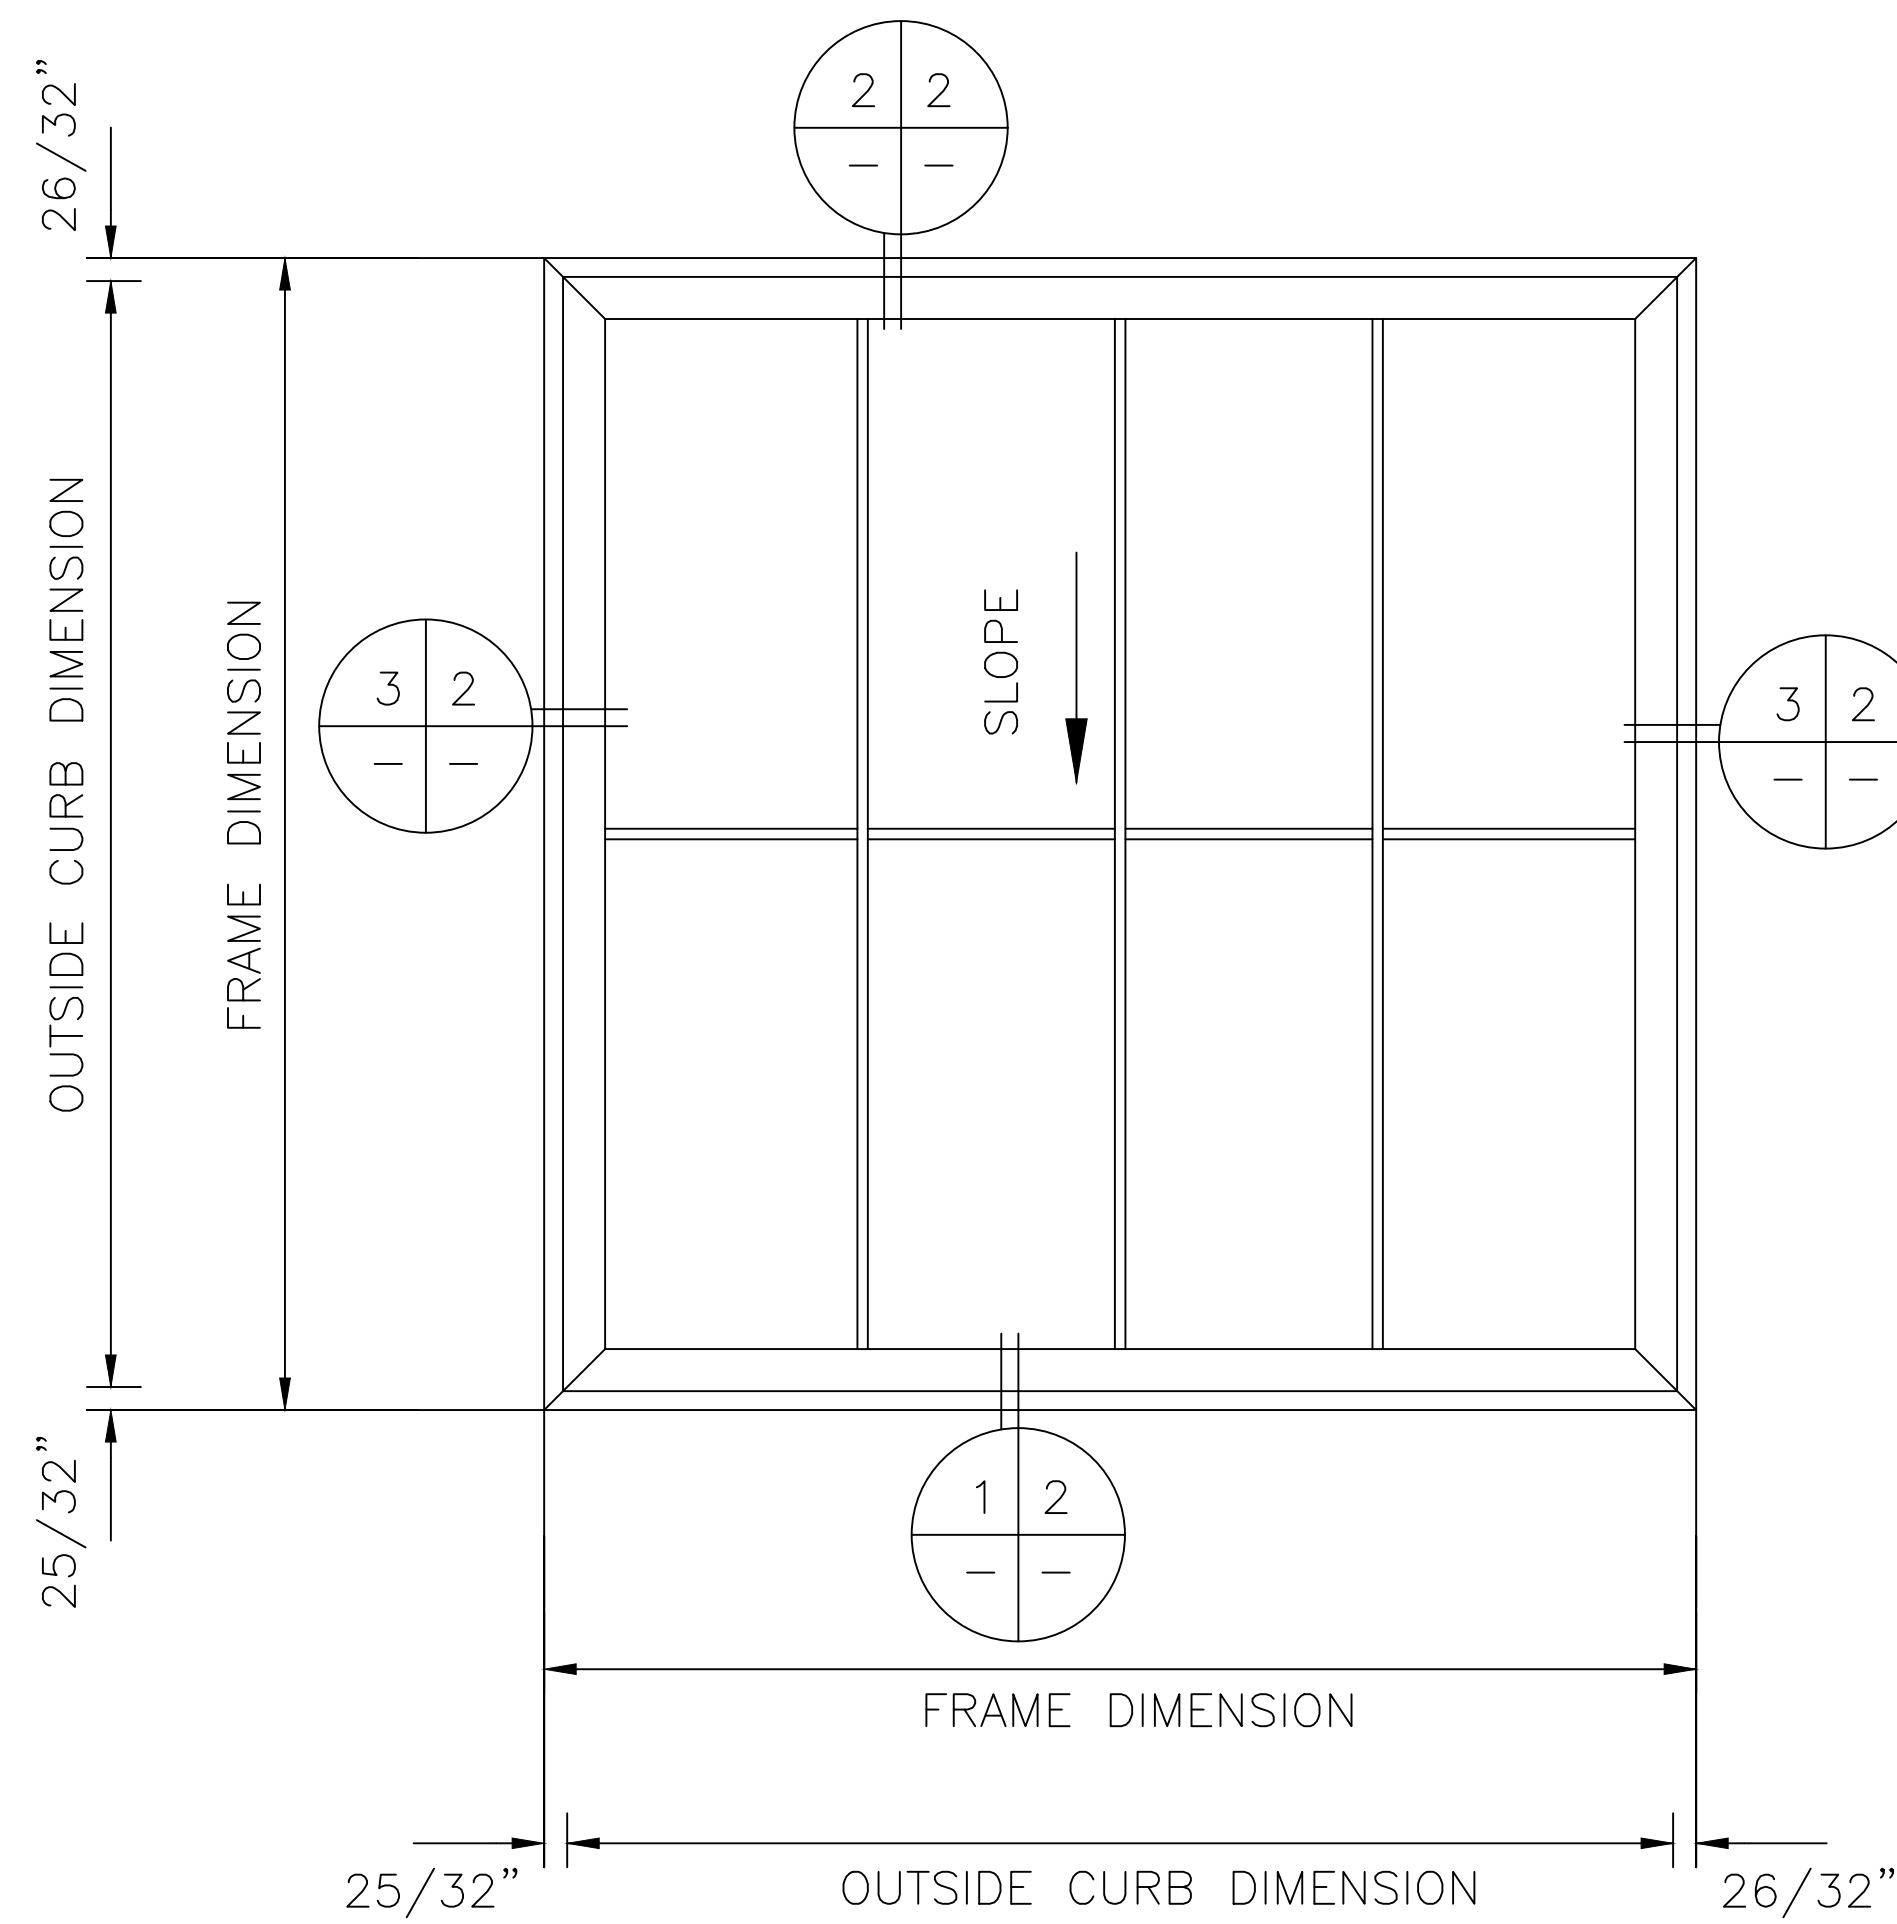

PLAN VIEW
NOT TO SCALE



Fenestration

GRIDSPAN™

SELF FLASHING SINGLE
SLOPE SKYLIGHT

ENG-EXT-0512-2600

28662 N. Ballard Drive
Lake Forest, IL 60045 USA
T: +1 847.816.1060
F: +1 847.816.0475

Note

The standard details shown are for reference only.

Please contact our Architectural Support Department for job specific details and for information regarding the usage, limitations, and or code requirements pertaining to this product, please contact us at:


info@kingspanlightandair.us

5/21/2026: CREATION OF DOCUMENT


Details are subject to change and should be verified with our Architectural Support Department prior to implementation, please contact us at: info@kingspanlightandair.us

SHEET NO.

1 OF 2


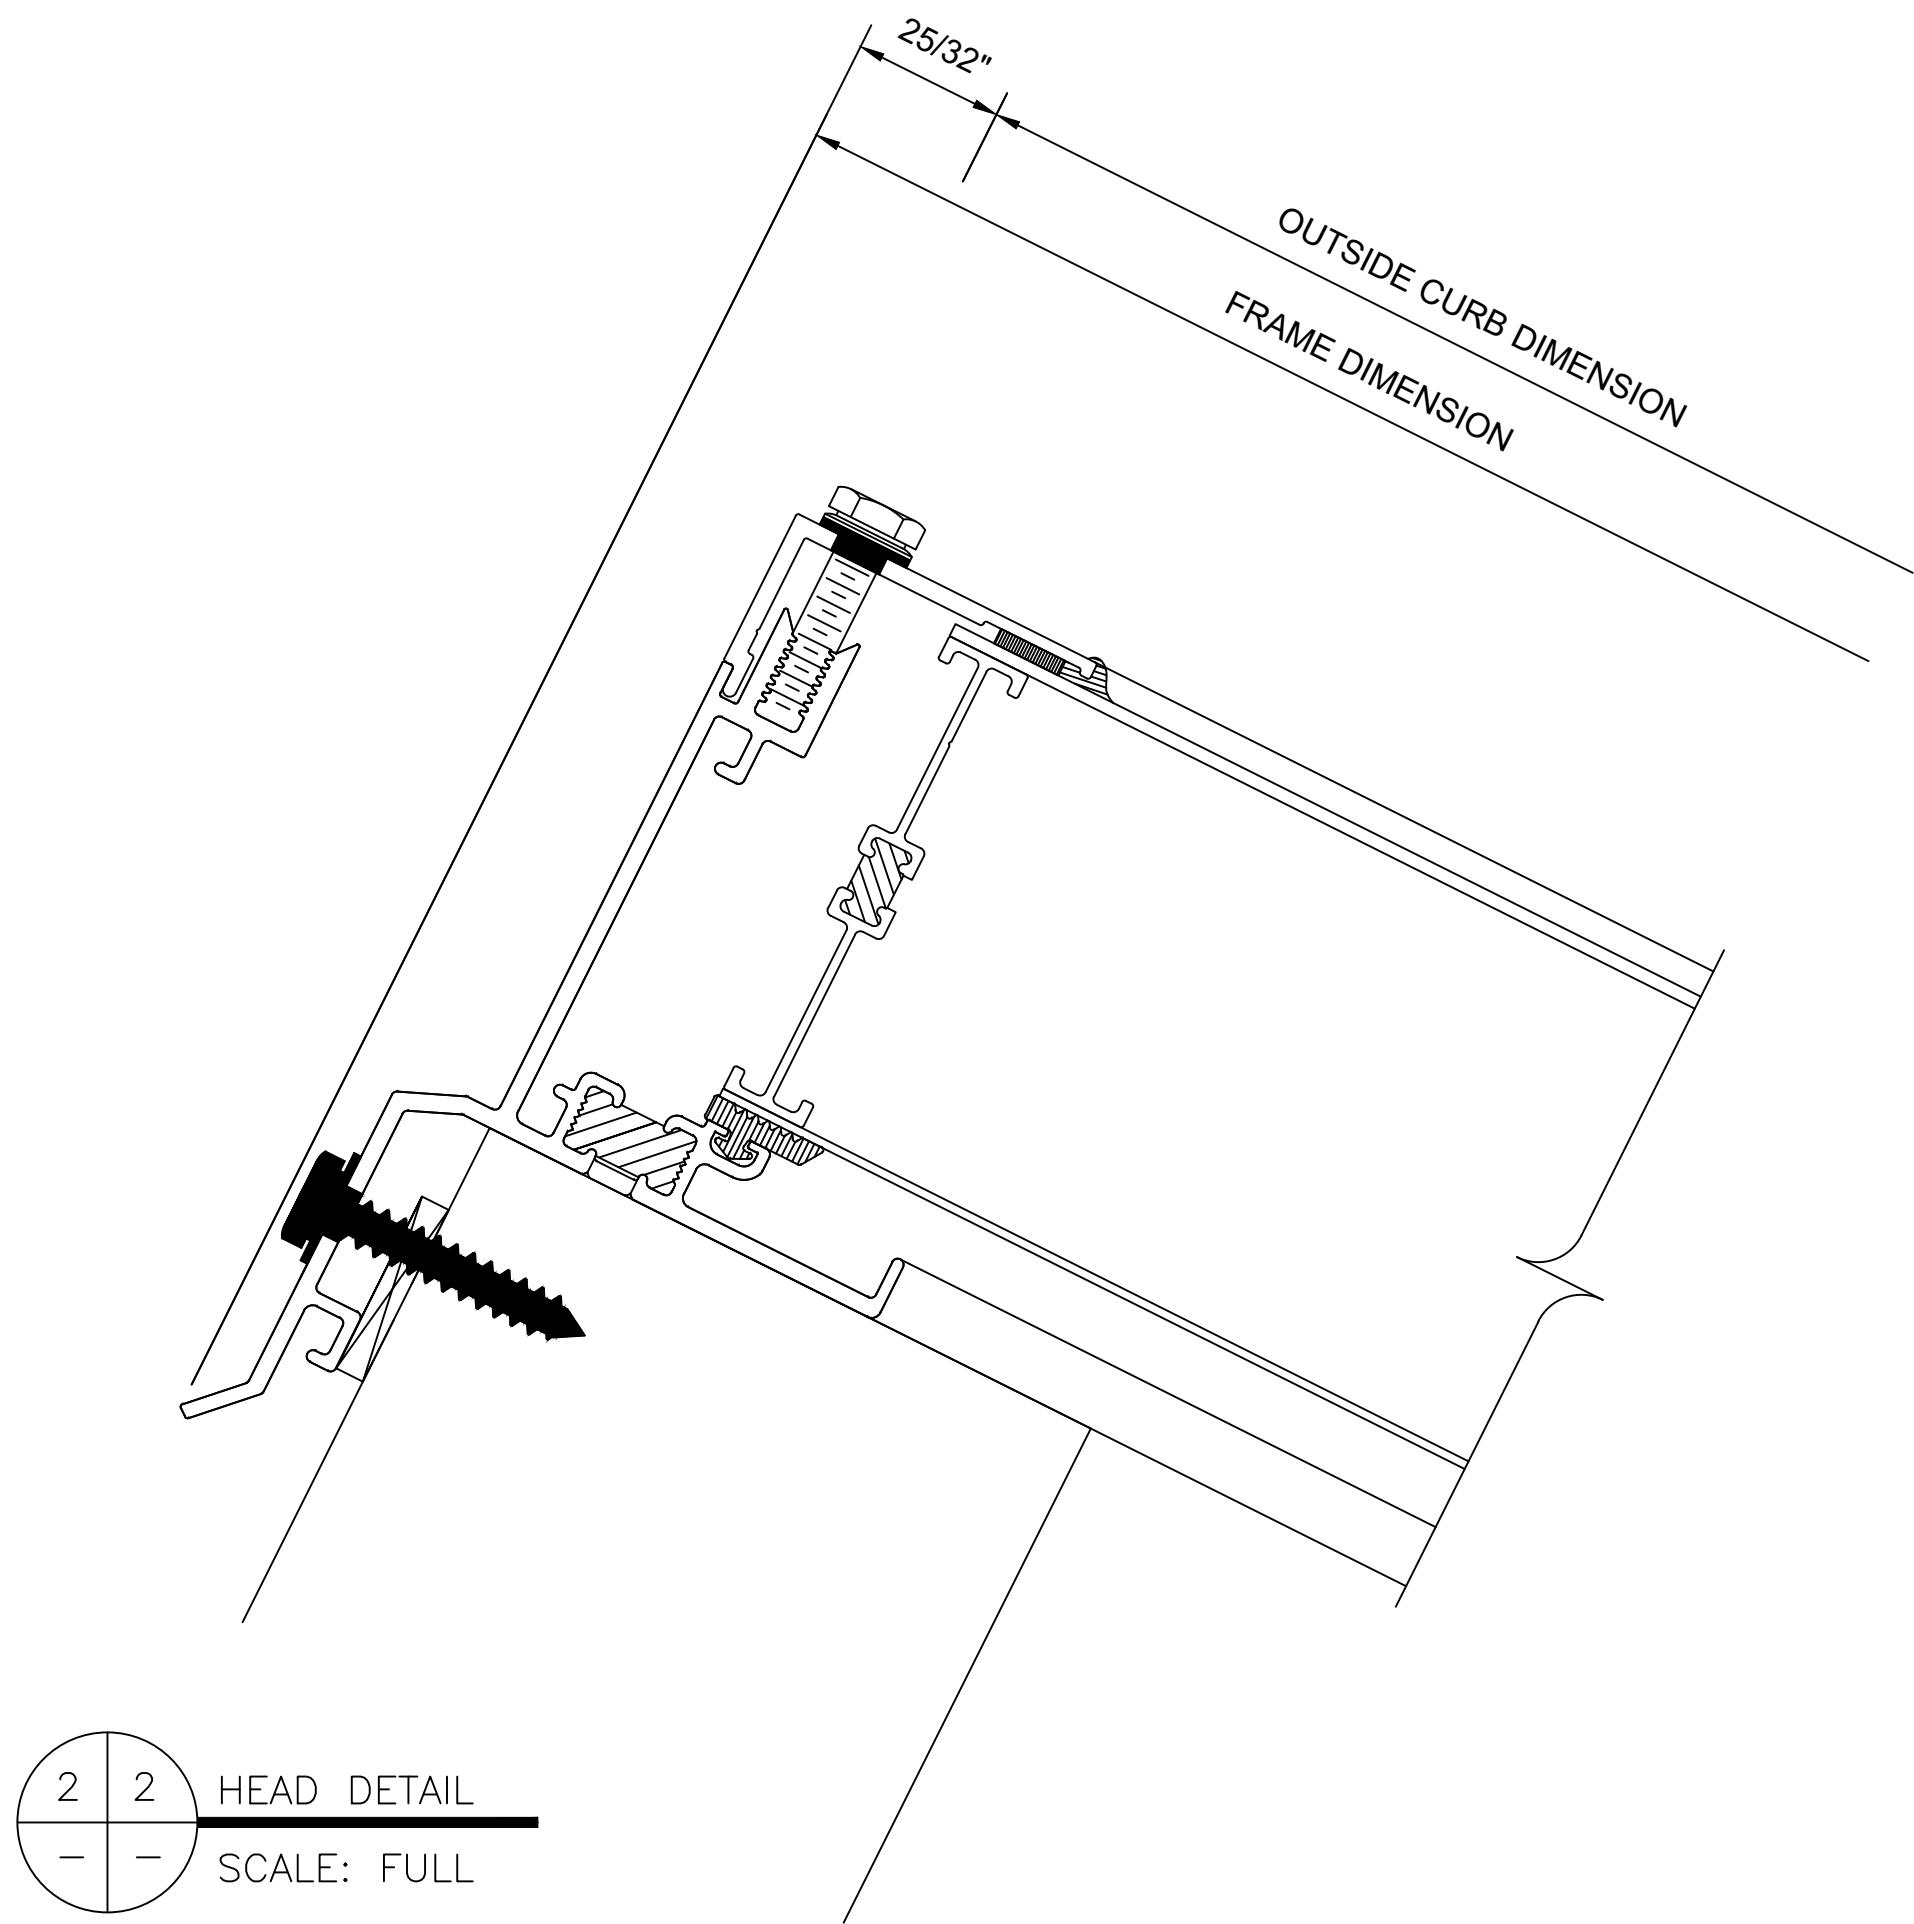


2 2 HEAD DETAIL
— — SCALE: FULL

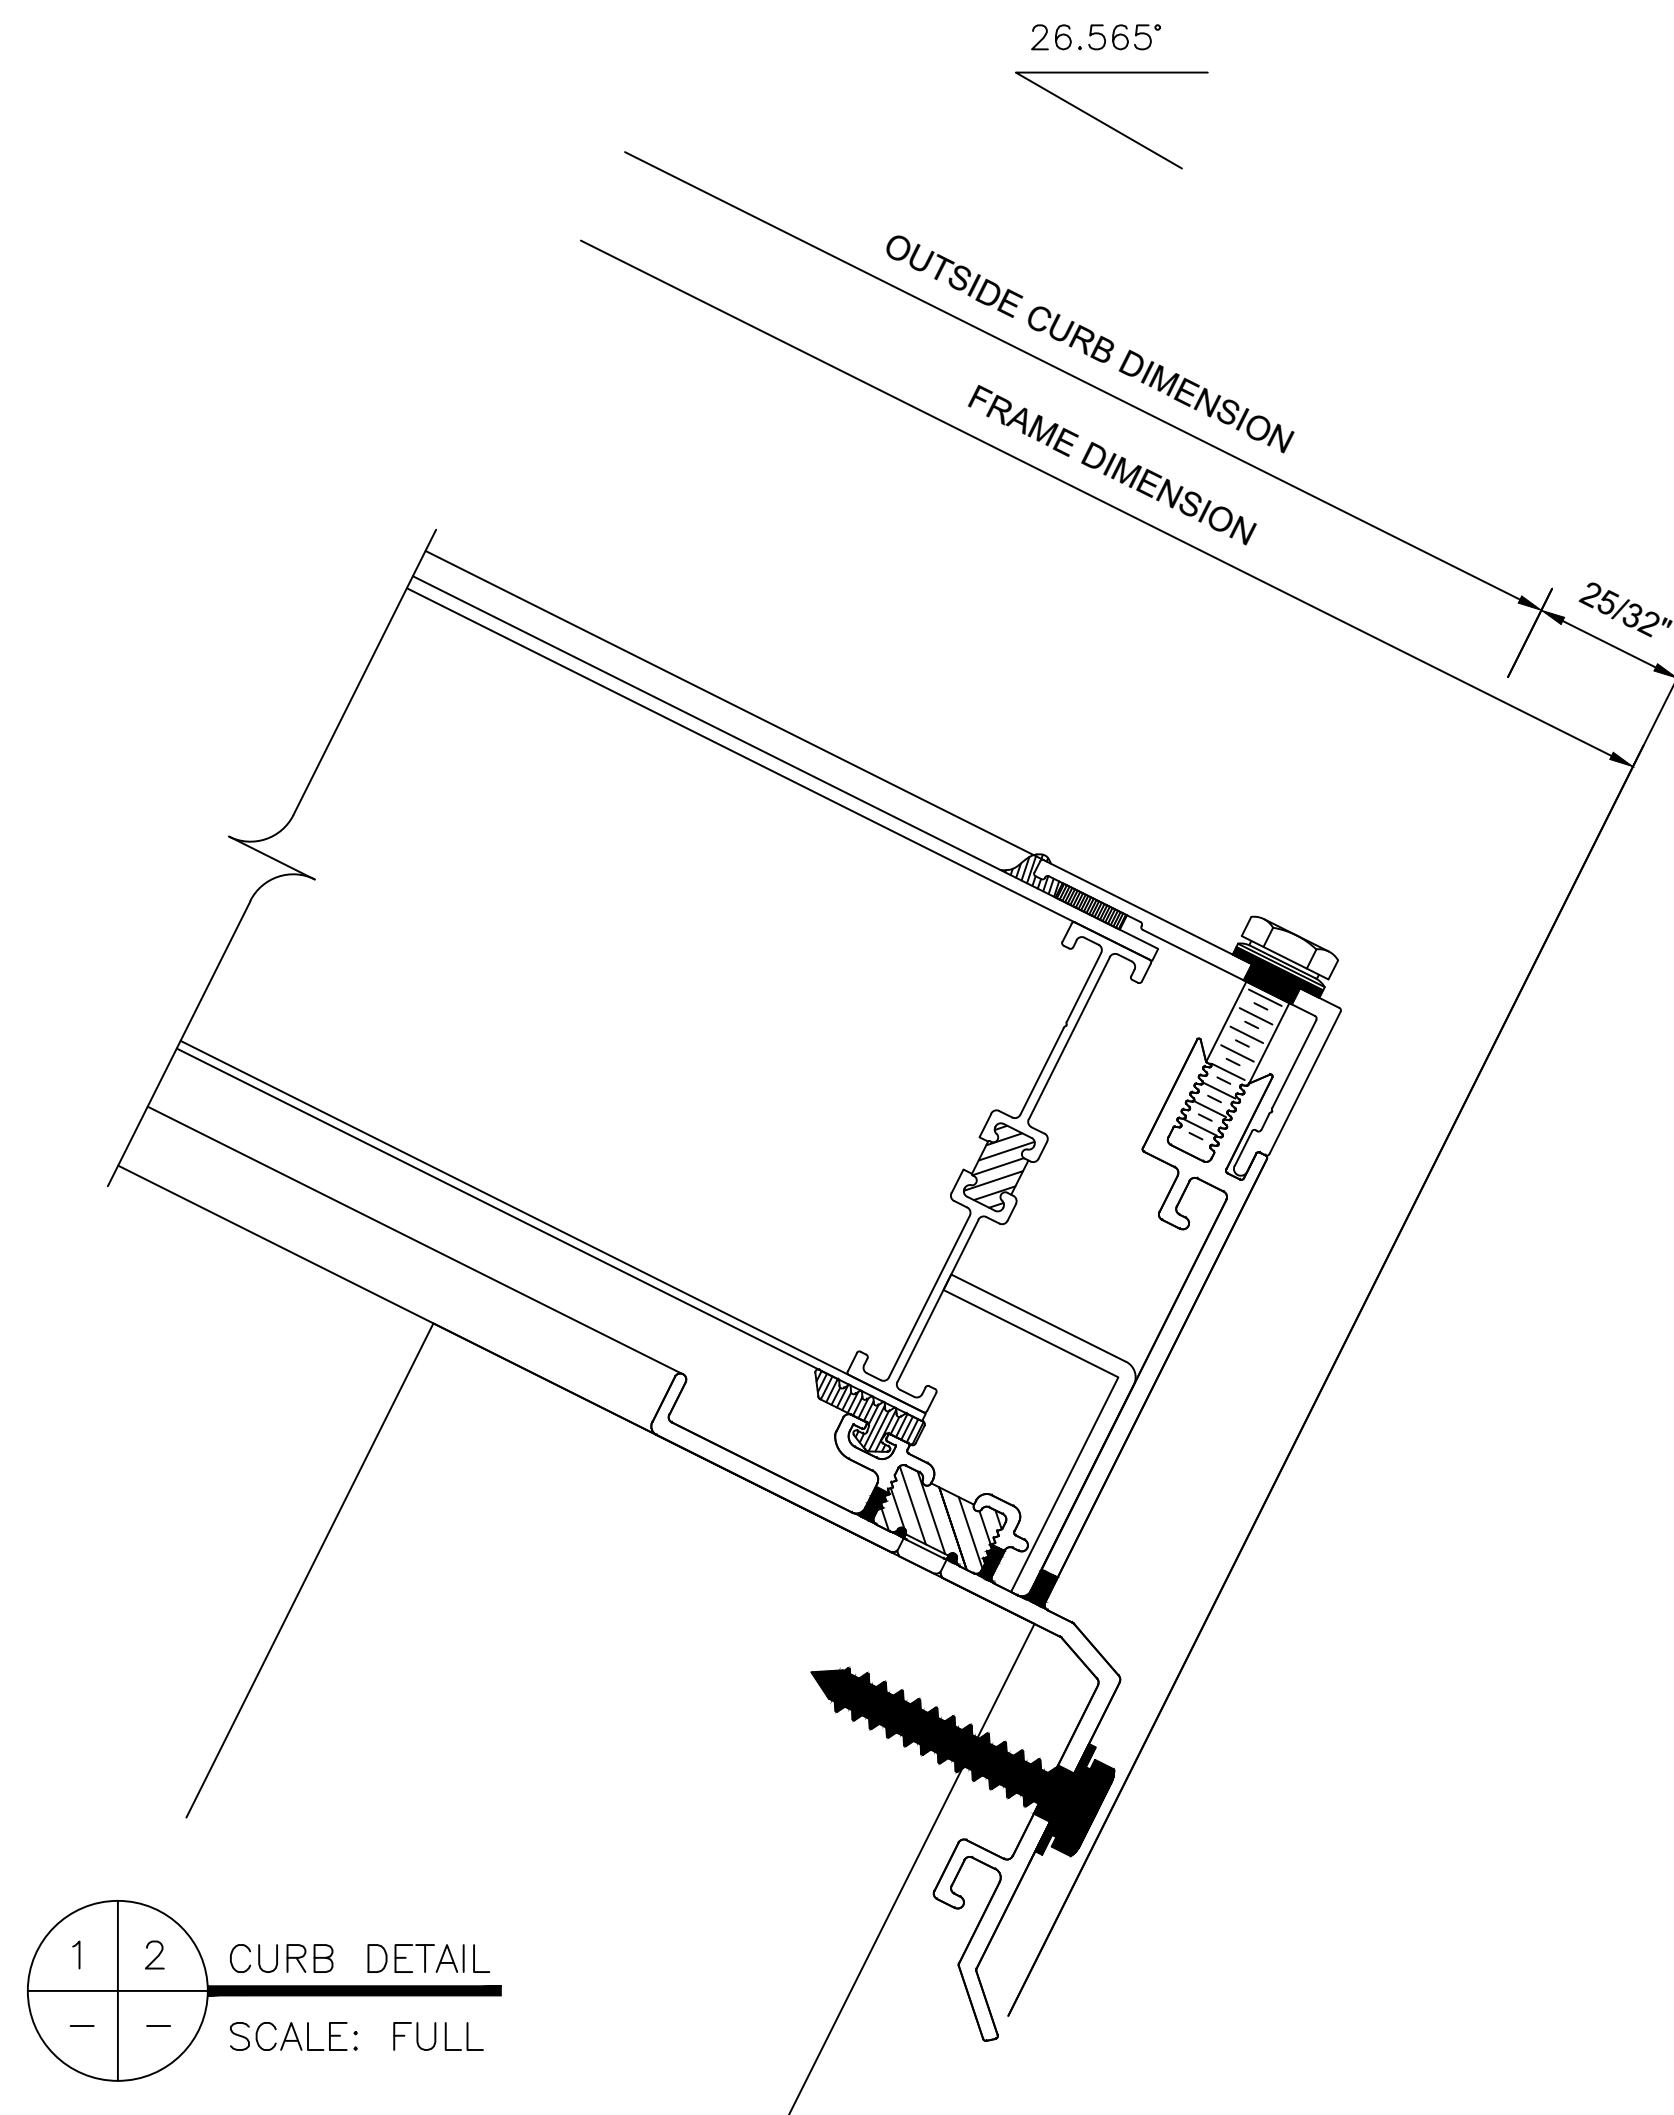

1 2 CURB DETAIL
— — SCALE: FULL


NOTE:
IT IS REQUIRED THE CURB
IS PERPENDICULAR TO THE
SKYLIGHT

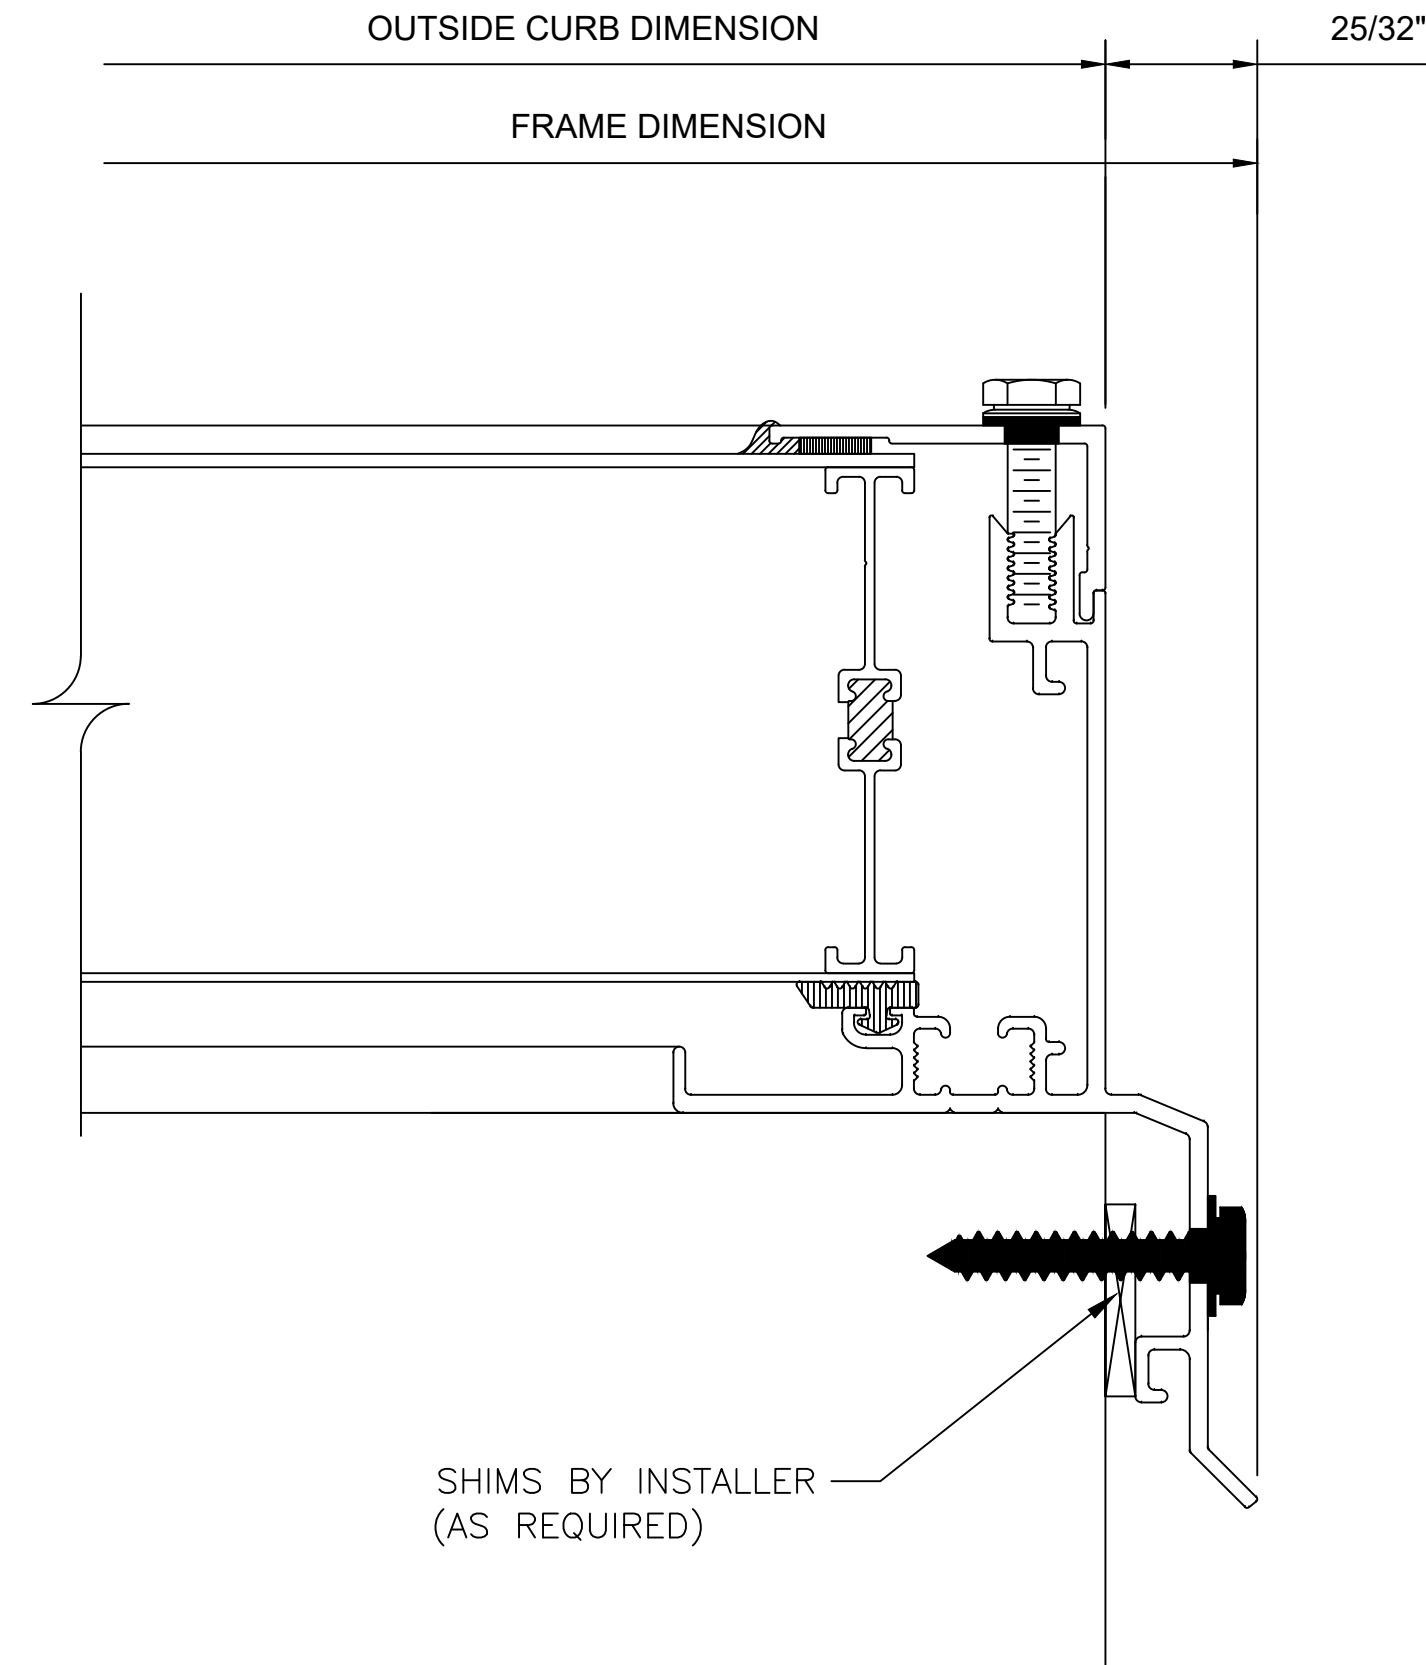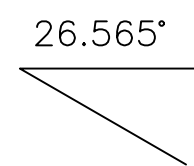

2 2 JAMB DETAIL
— — SCALE: FULL

Details are subject to change and should be verified with our Architectural Support Department prior to implementation, please contact us at: info@kingspanlightandair.us

GRIDSPAN™ SELF FLASHING SINGLE SLOPE SKYLIGHT

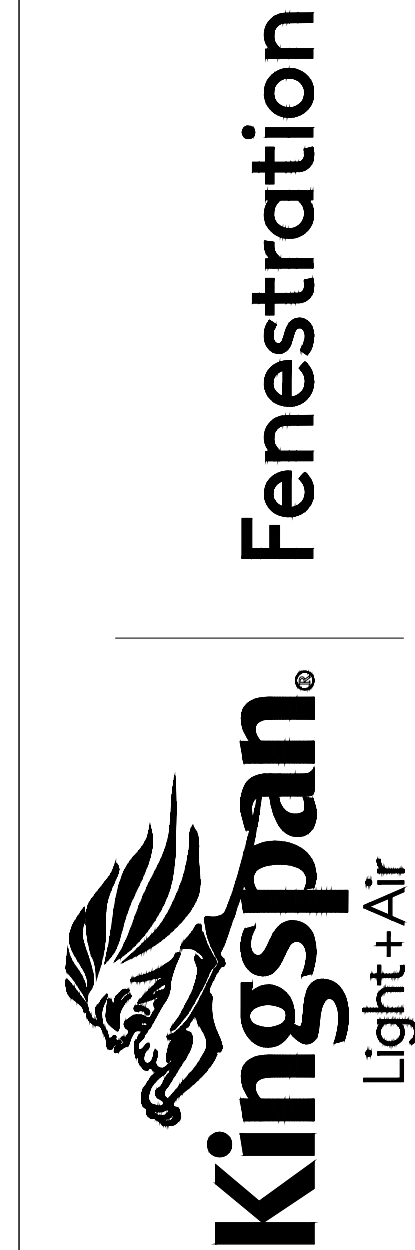

28662 N. Ballard Drive
Lake Forest, IL 60045 USA
T: +1 847.816.1060
F: +1 847.816.0475

Note
The standard details shown are for reference only.
Please contact our Architectural Support Department for job specific details and for information regarding the usage, limitations, and or code requirements pertaining to this product, please contact us at:
info@kingspanlightandair.us
5/21/2026: CREATION OF DOCUMENT