
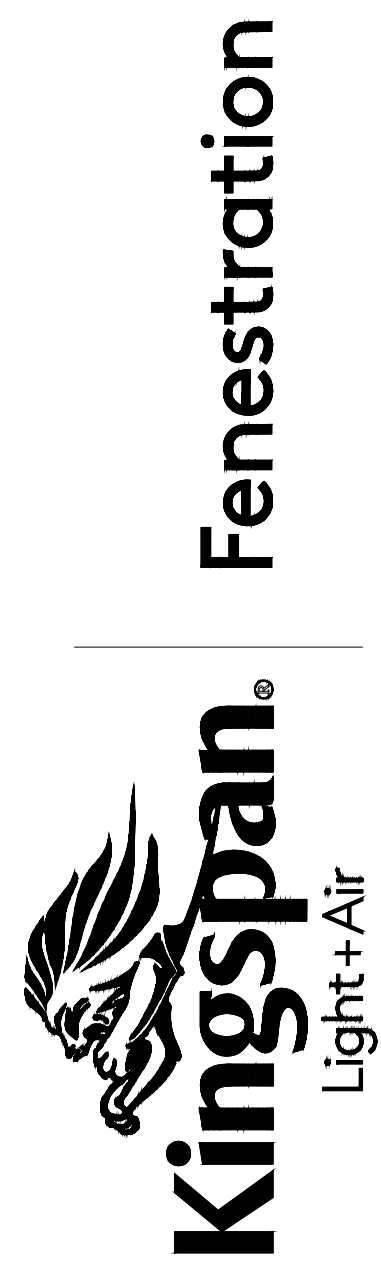


PLAN VIEW
NOT TO SCALE

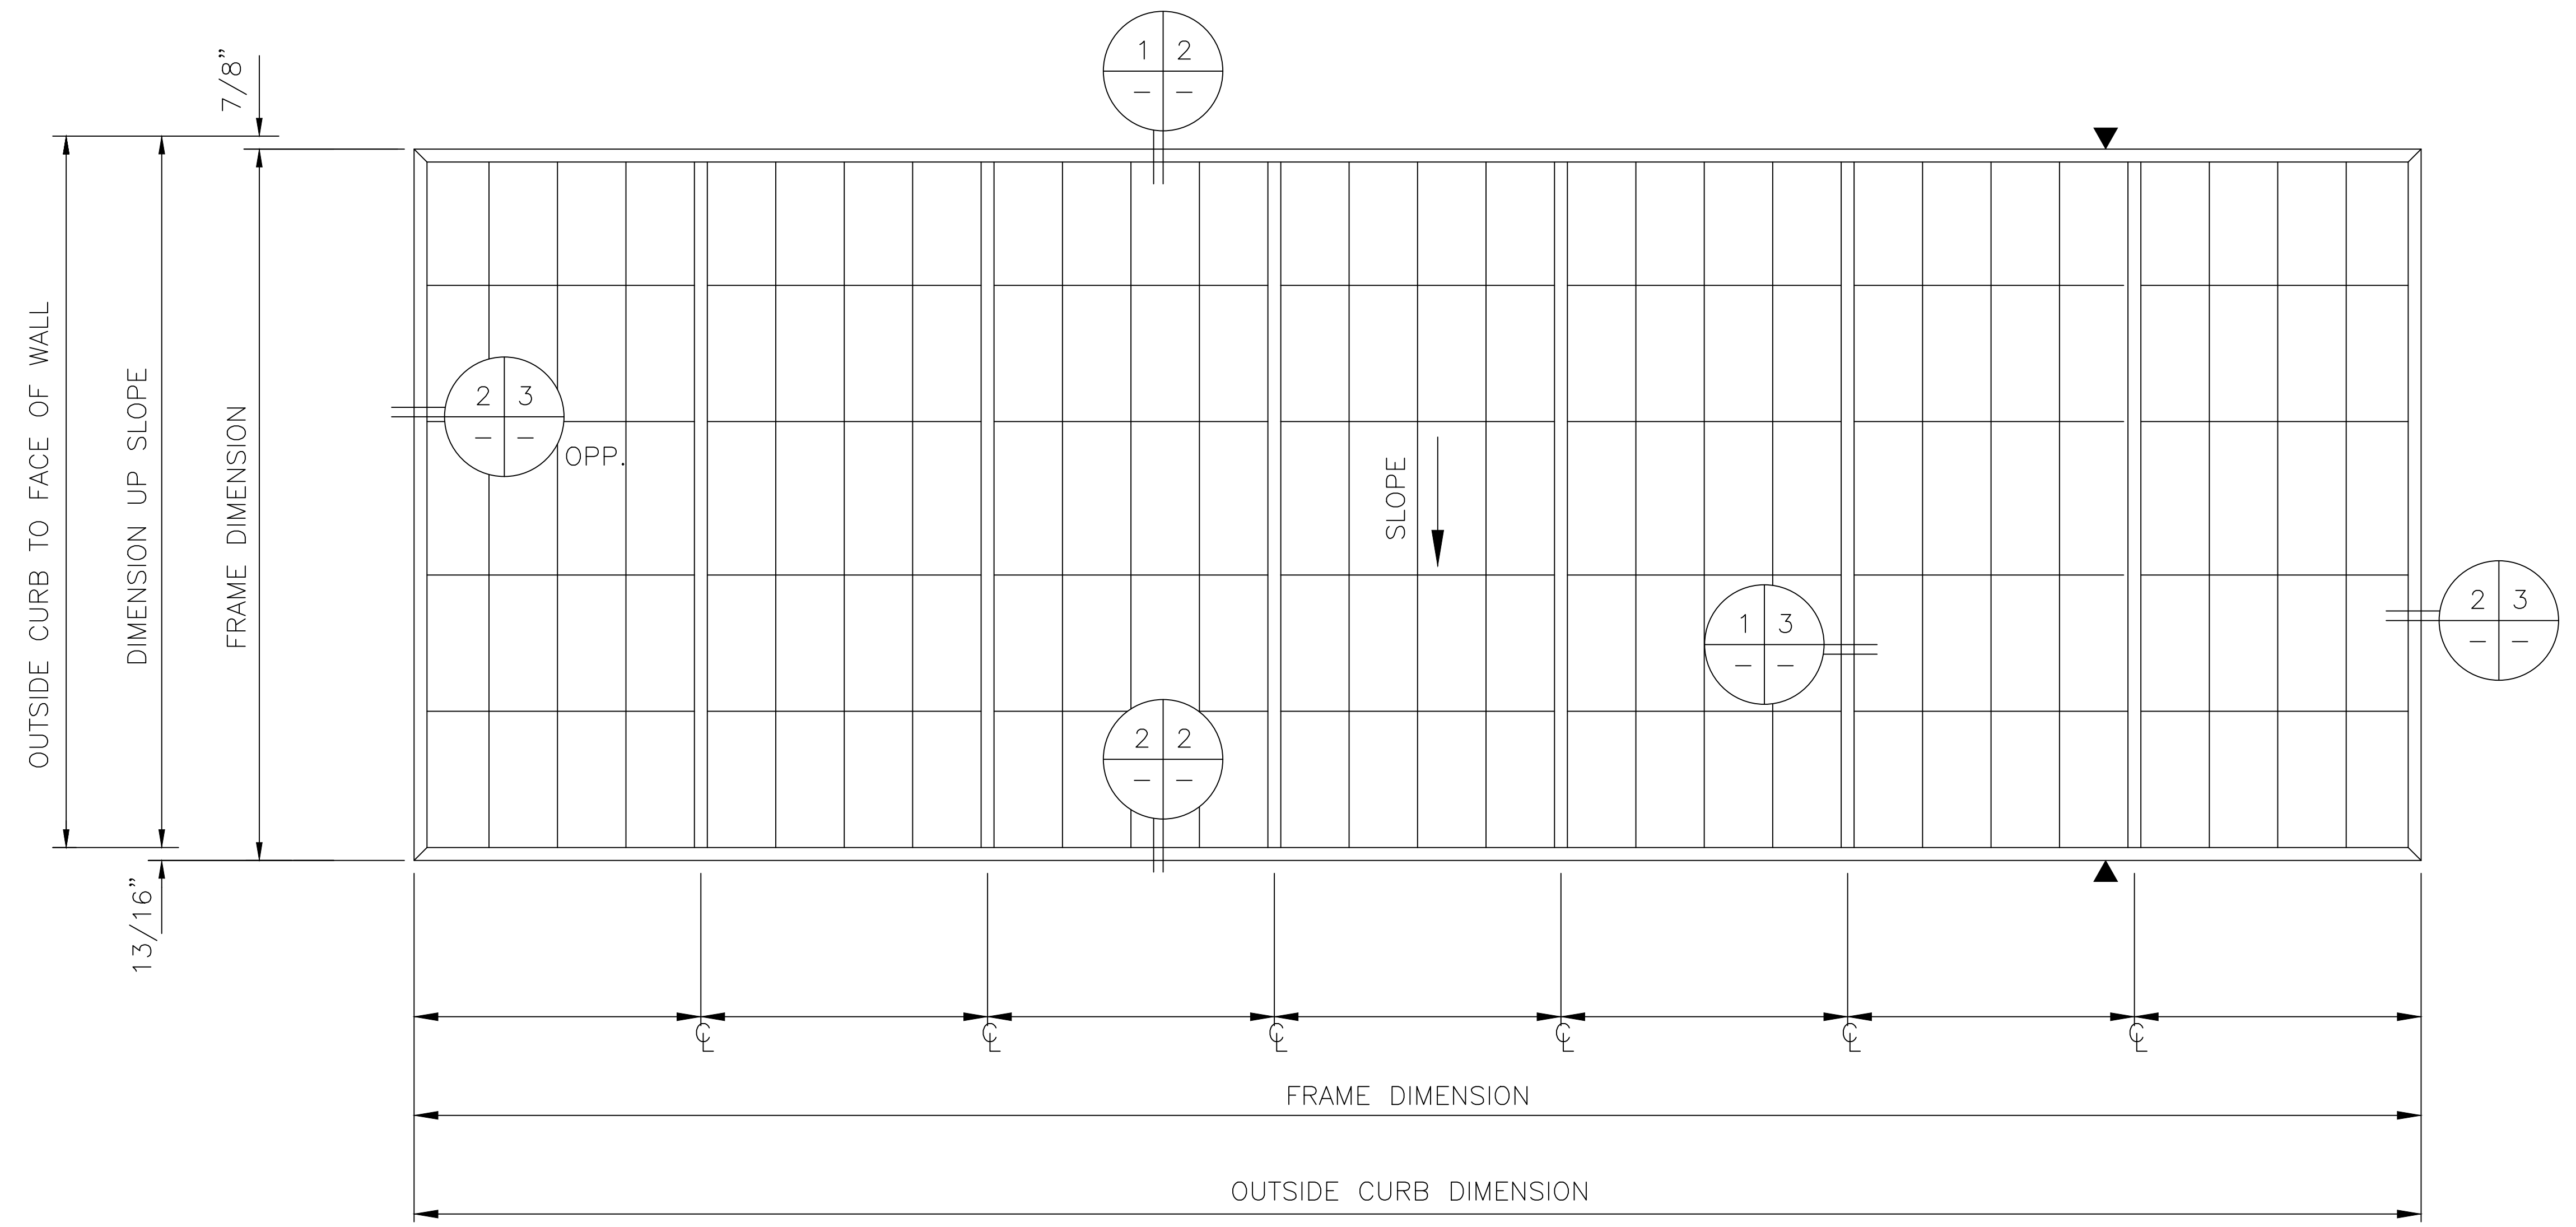


GRIDSPAN™
SINGLE SLOPE SKYLIGHT

ENG-EXT-0514-2600

28662 N. Ballard Drive
Lake Forest, IL 60045 USA
T: +1 847.816.1060
F: +1 847.816.0475

Note
The standard details shown are for reference only.
Please contact our Architectural Support Department for job specific details and for information regarding the usage, limitations, and or code requirements pertaining to this product, please contact us at:
info@kingspanlightandair.us
5/21/2026: CREATION OF DOCUMENT

Details are subject to change and should be verified with our Architectural Support Department prior to implementation, please contact us at: info@kingspanlightandair.us

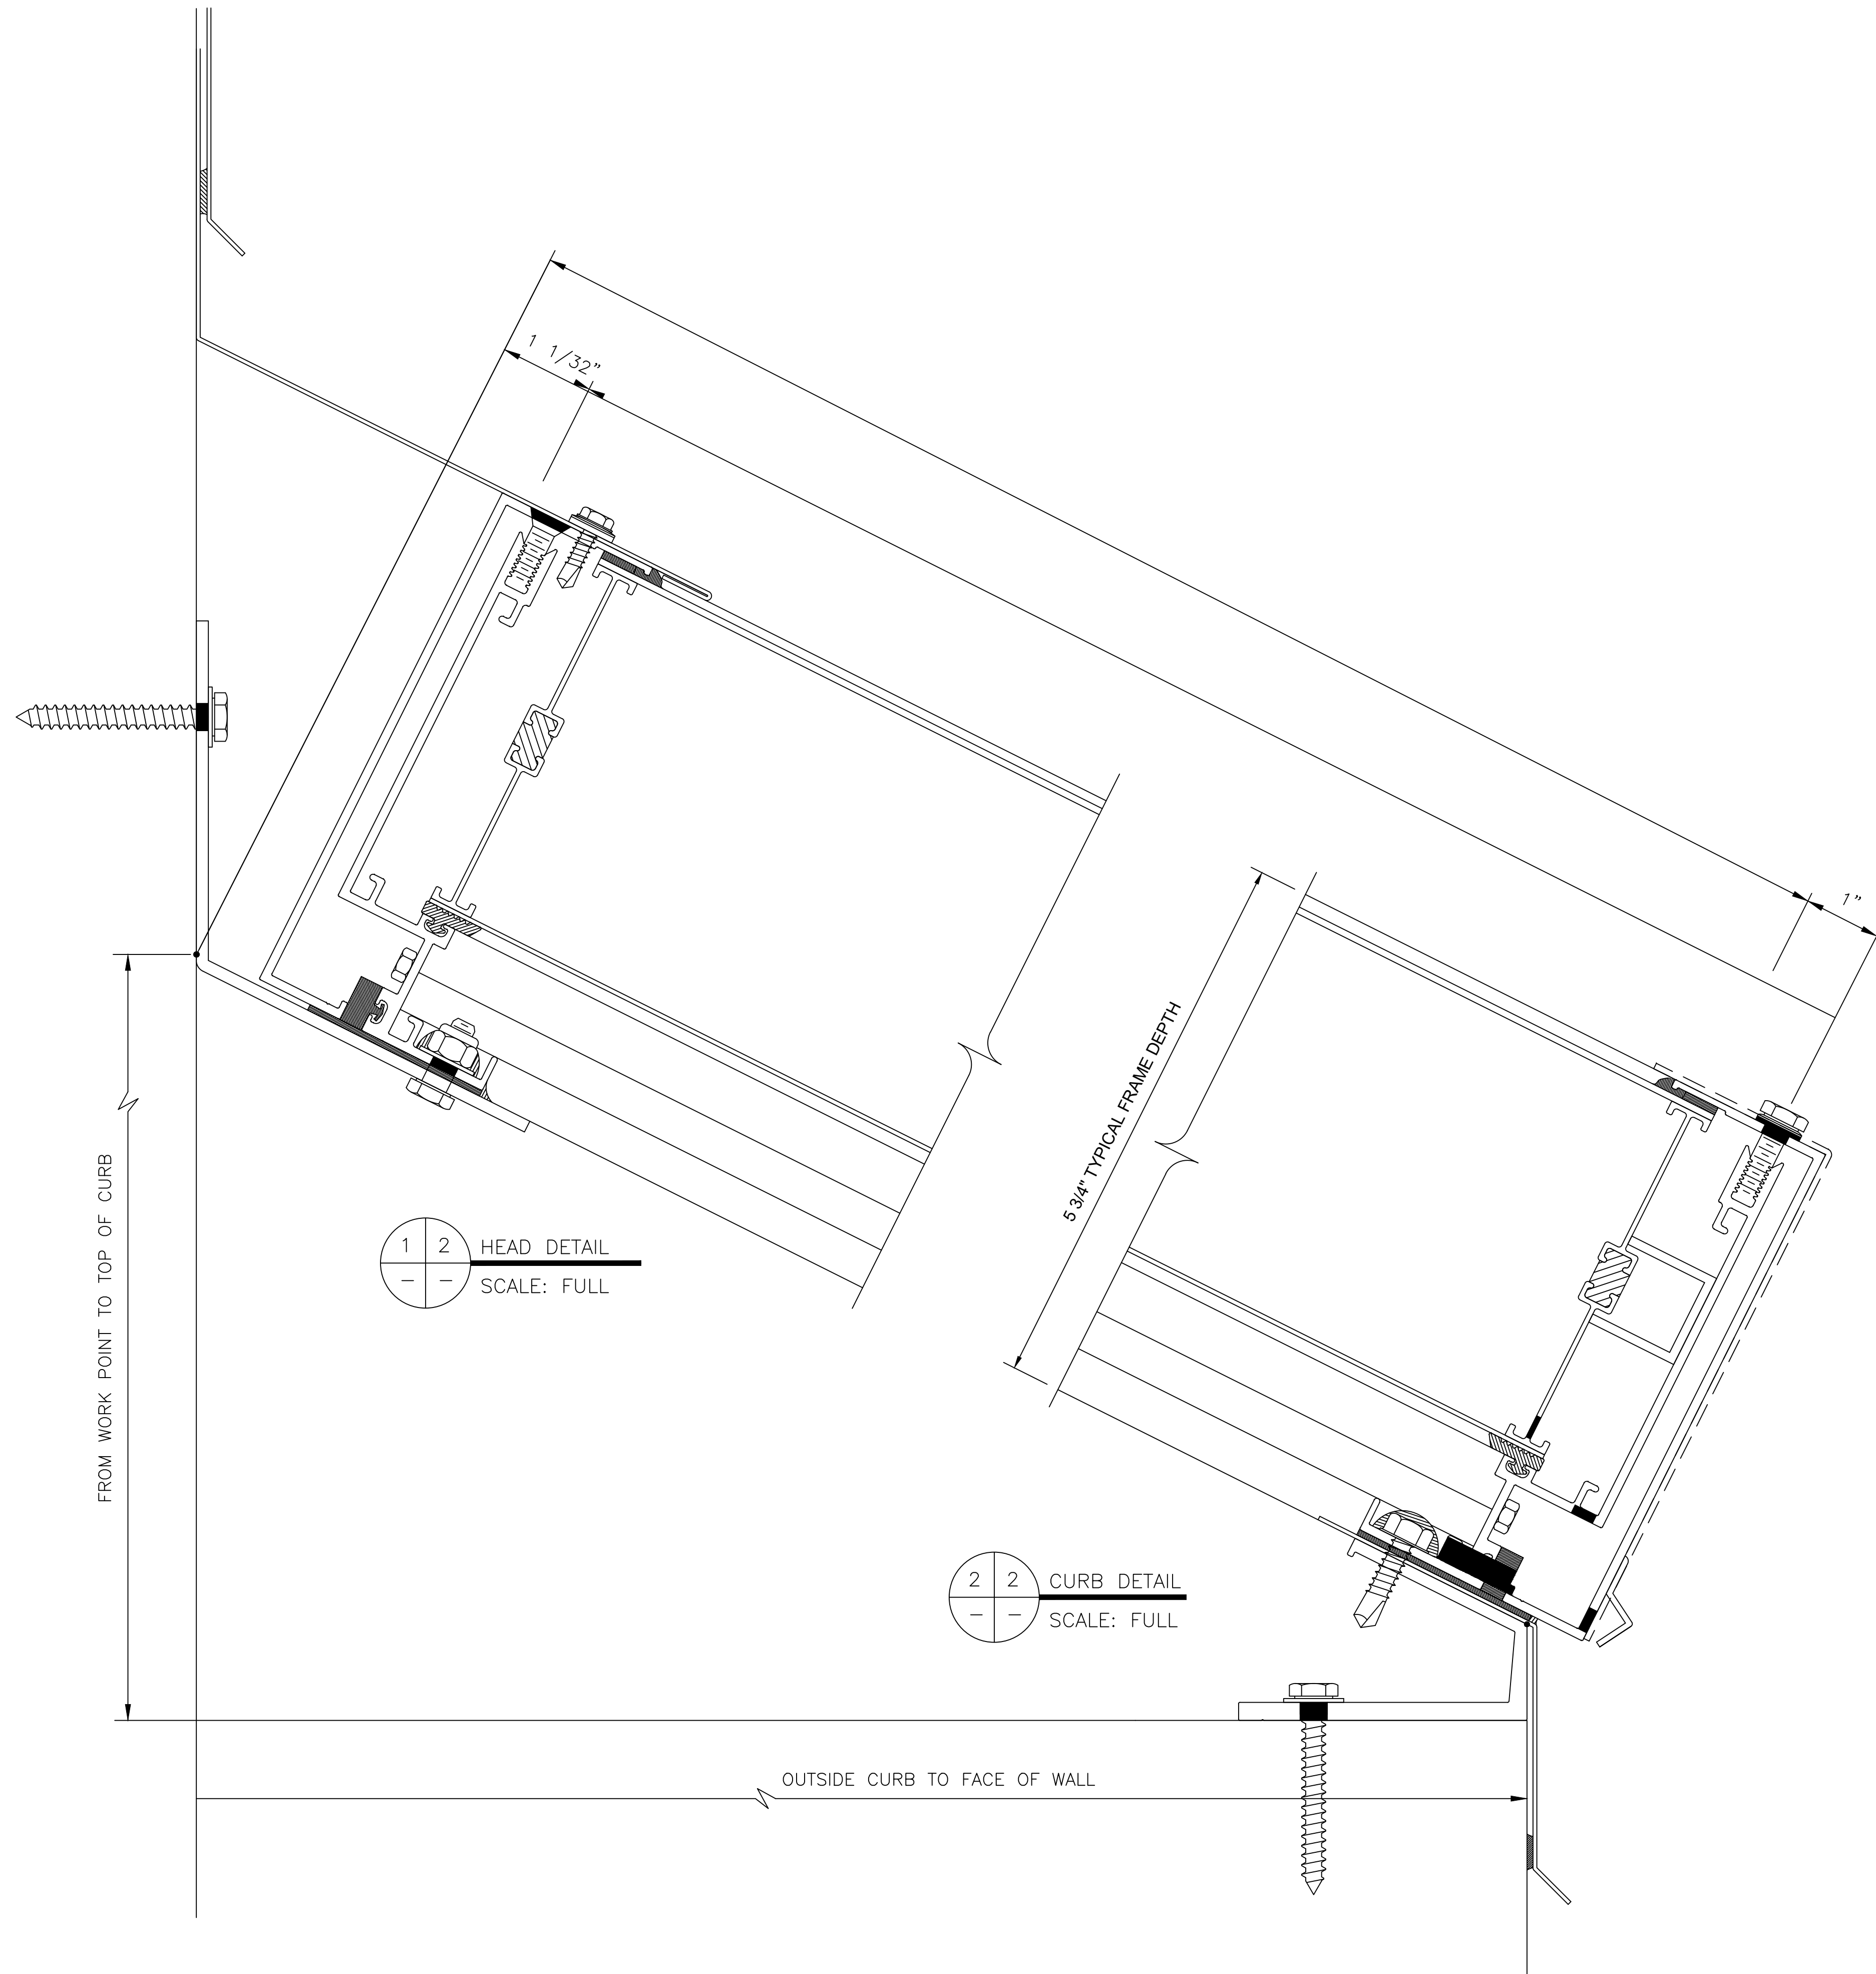

GRIDSPAN™ SINGLE SLOPE SKYLIGHT

ENG-EXT-0514-2600

Fenestration



28662 N. Ballard Drive
Lake Forest, IL 60045 USA
T: +1 847.816.1060
F: +1 847.816.0475


Note
The standard details shown are for reference only.
Please contact our Architectural Support Department for job specific details and for information regarding the usage, limitations, and or code requirements pertaining to this product, please contact us at:

info@kingspanlightandair.us


5/21/2026: CREATION OF DOCUMENT

Details are subject to change and should be verified with our Architectural Support Department prior to implementation, please contact us at: info@kingspanlightandair.us

SHEET NO.
2 OF 3

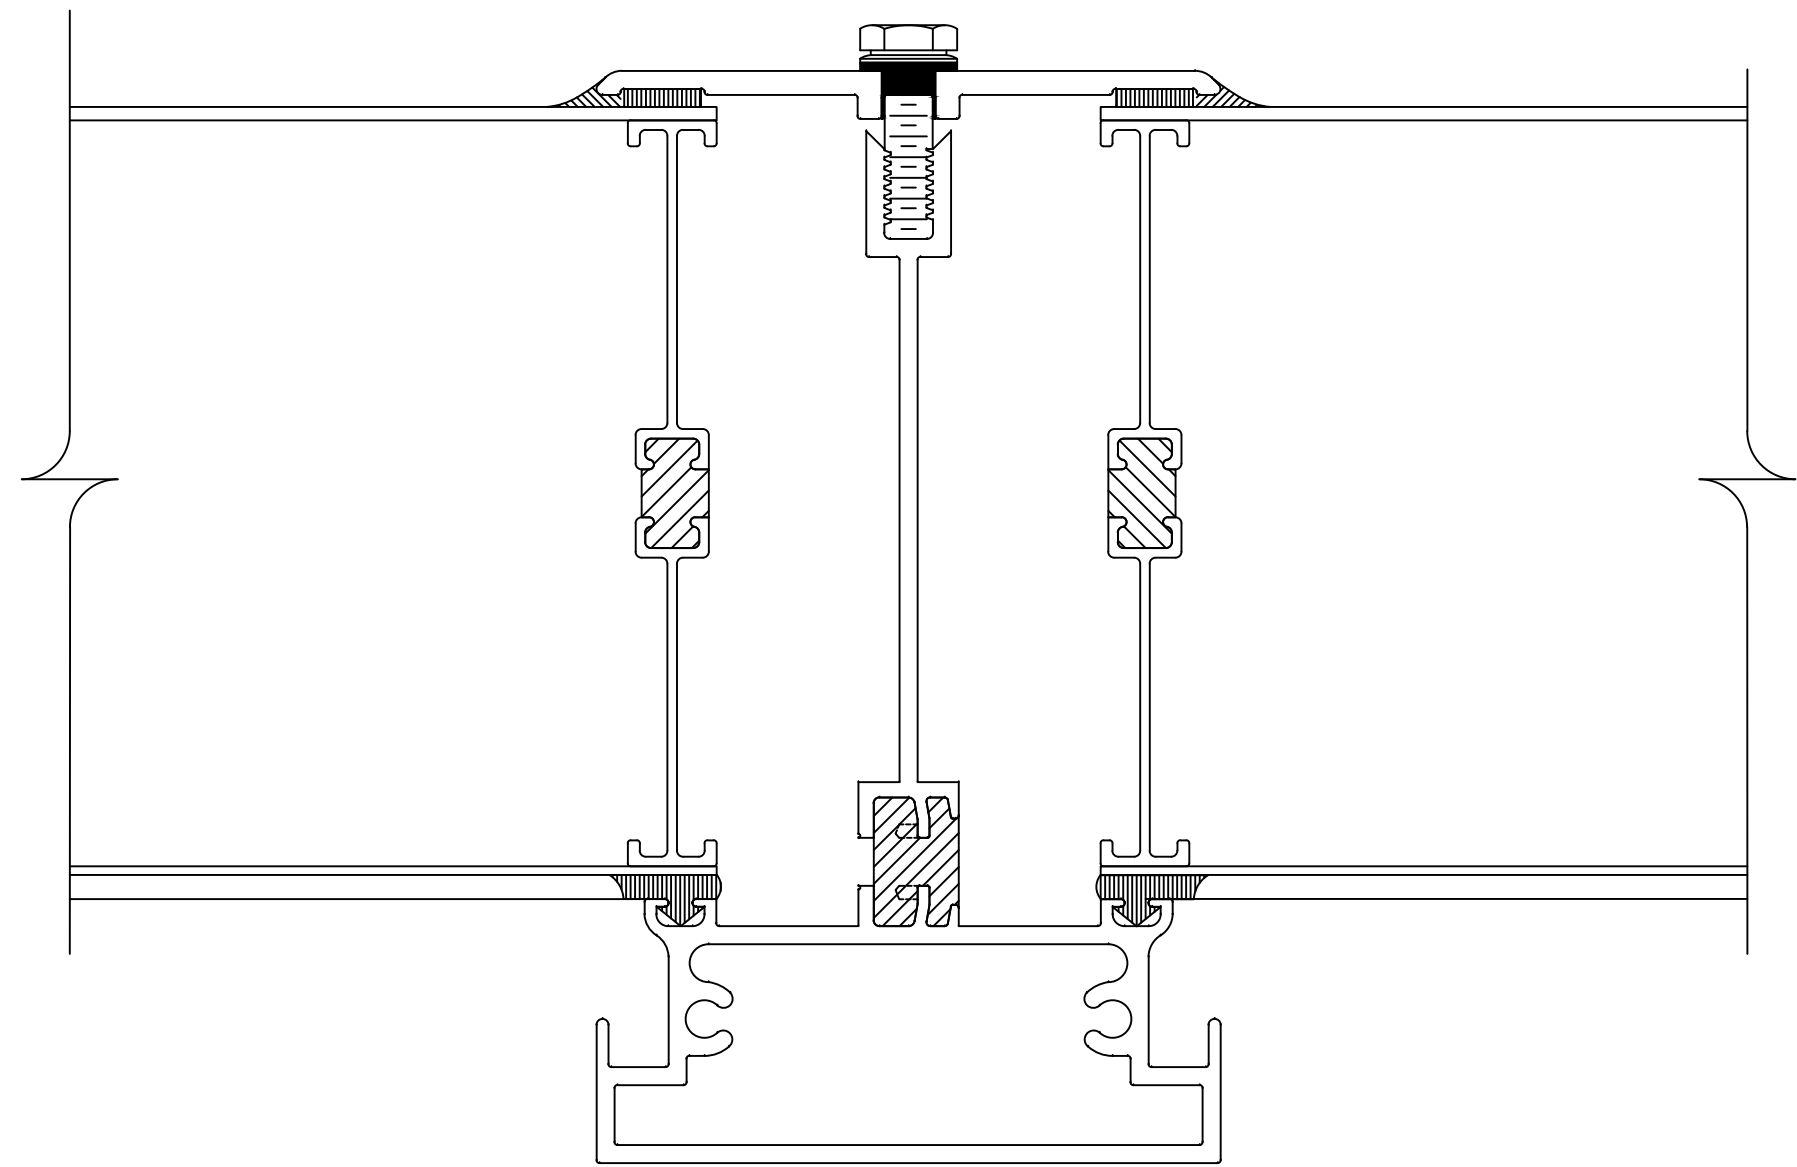


1 3 RAFTER DETAIL
- - SCALE: FULL

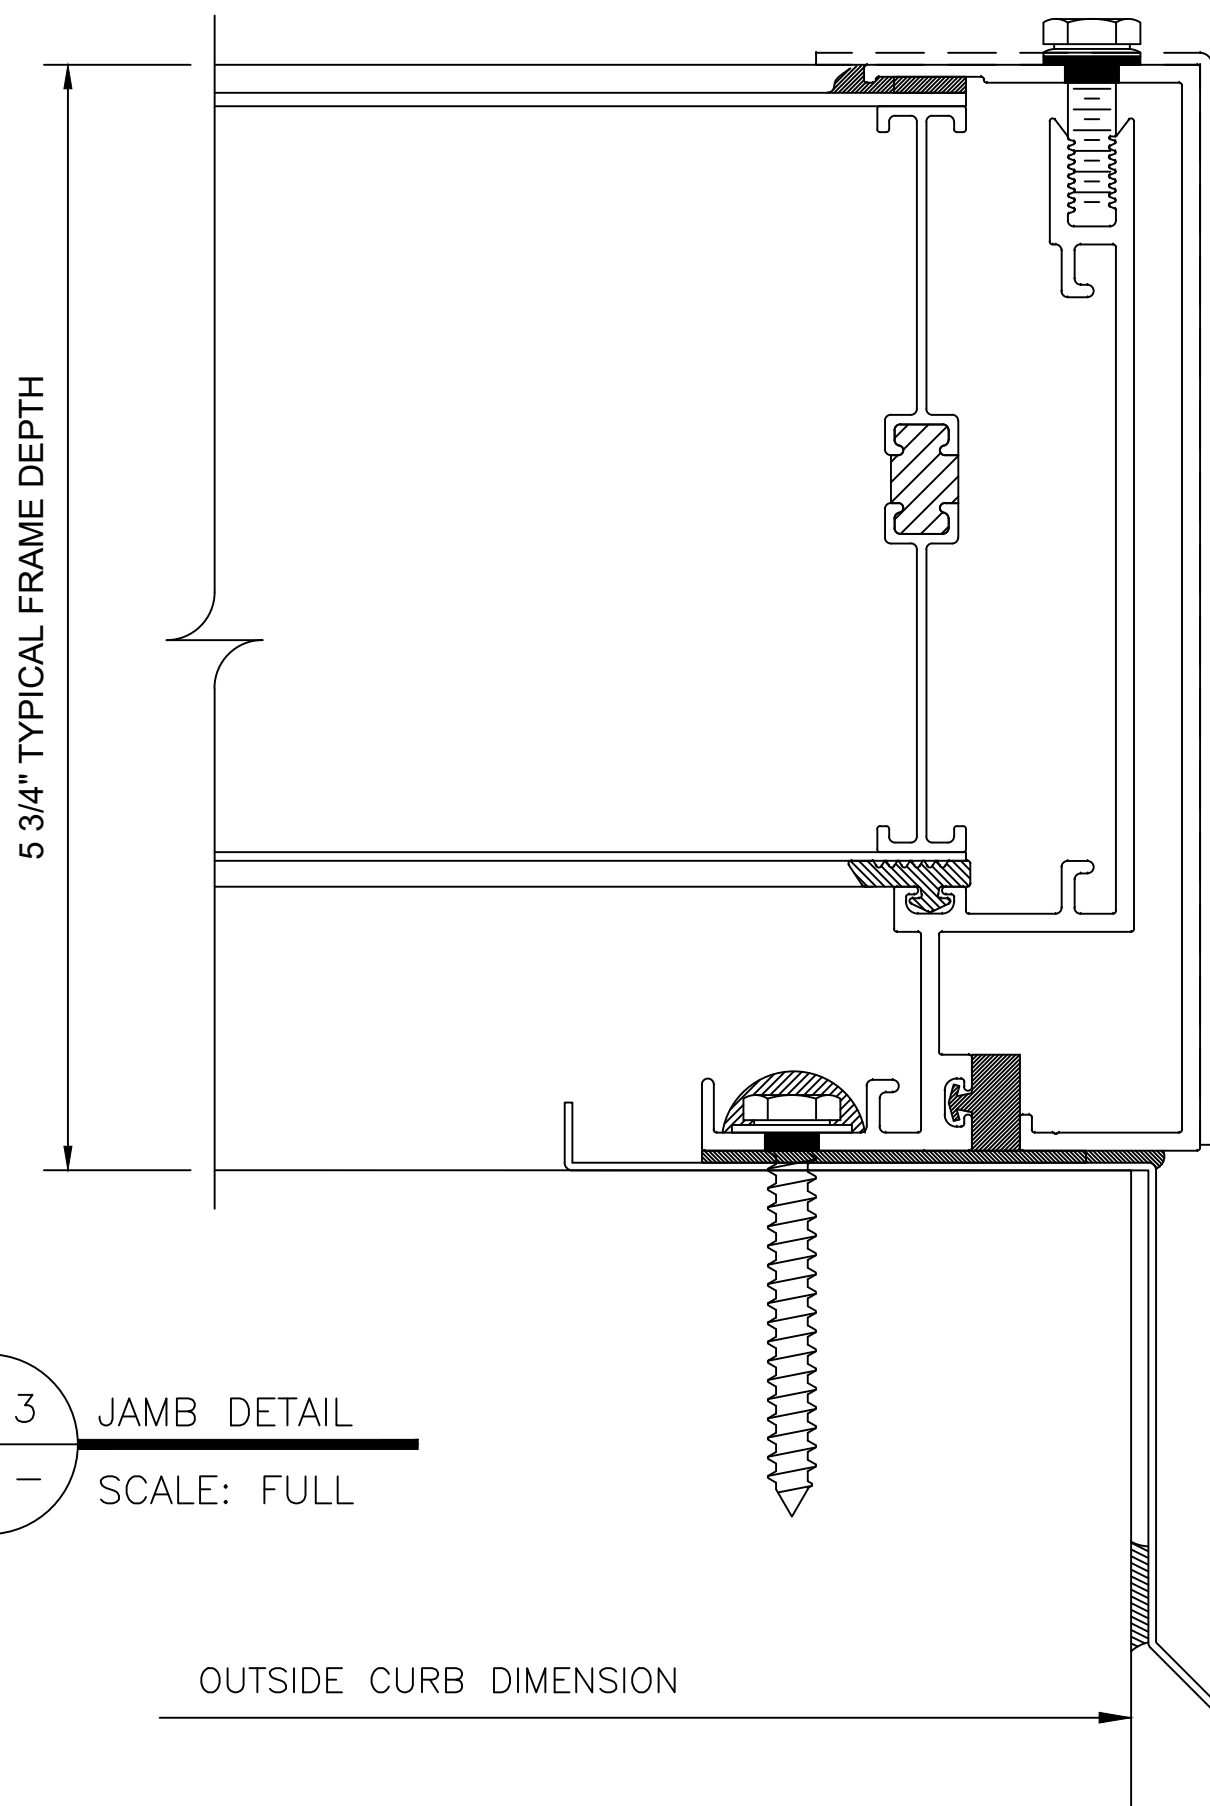

2 3 JAMB DETAIL
- - SCALE: FULL

ALTERNATE DETAIL:
W/ VERTICAL WALLS @ ENDS
(FULL SCALE)

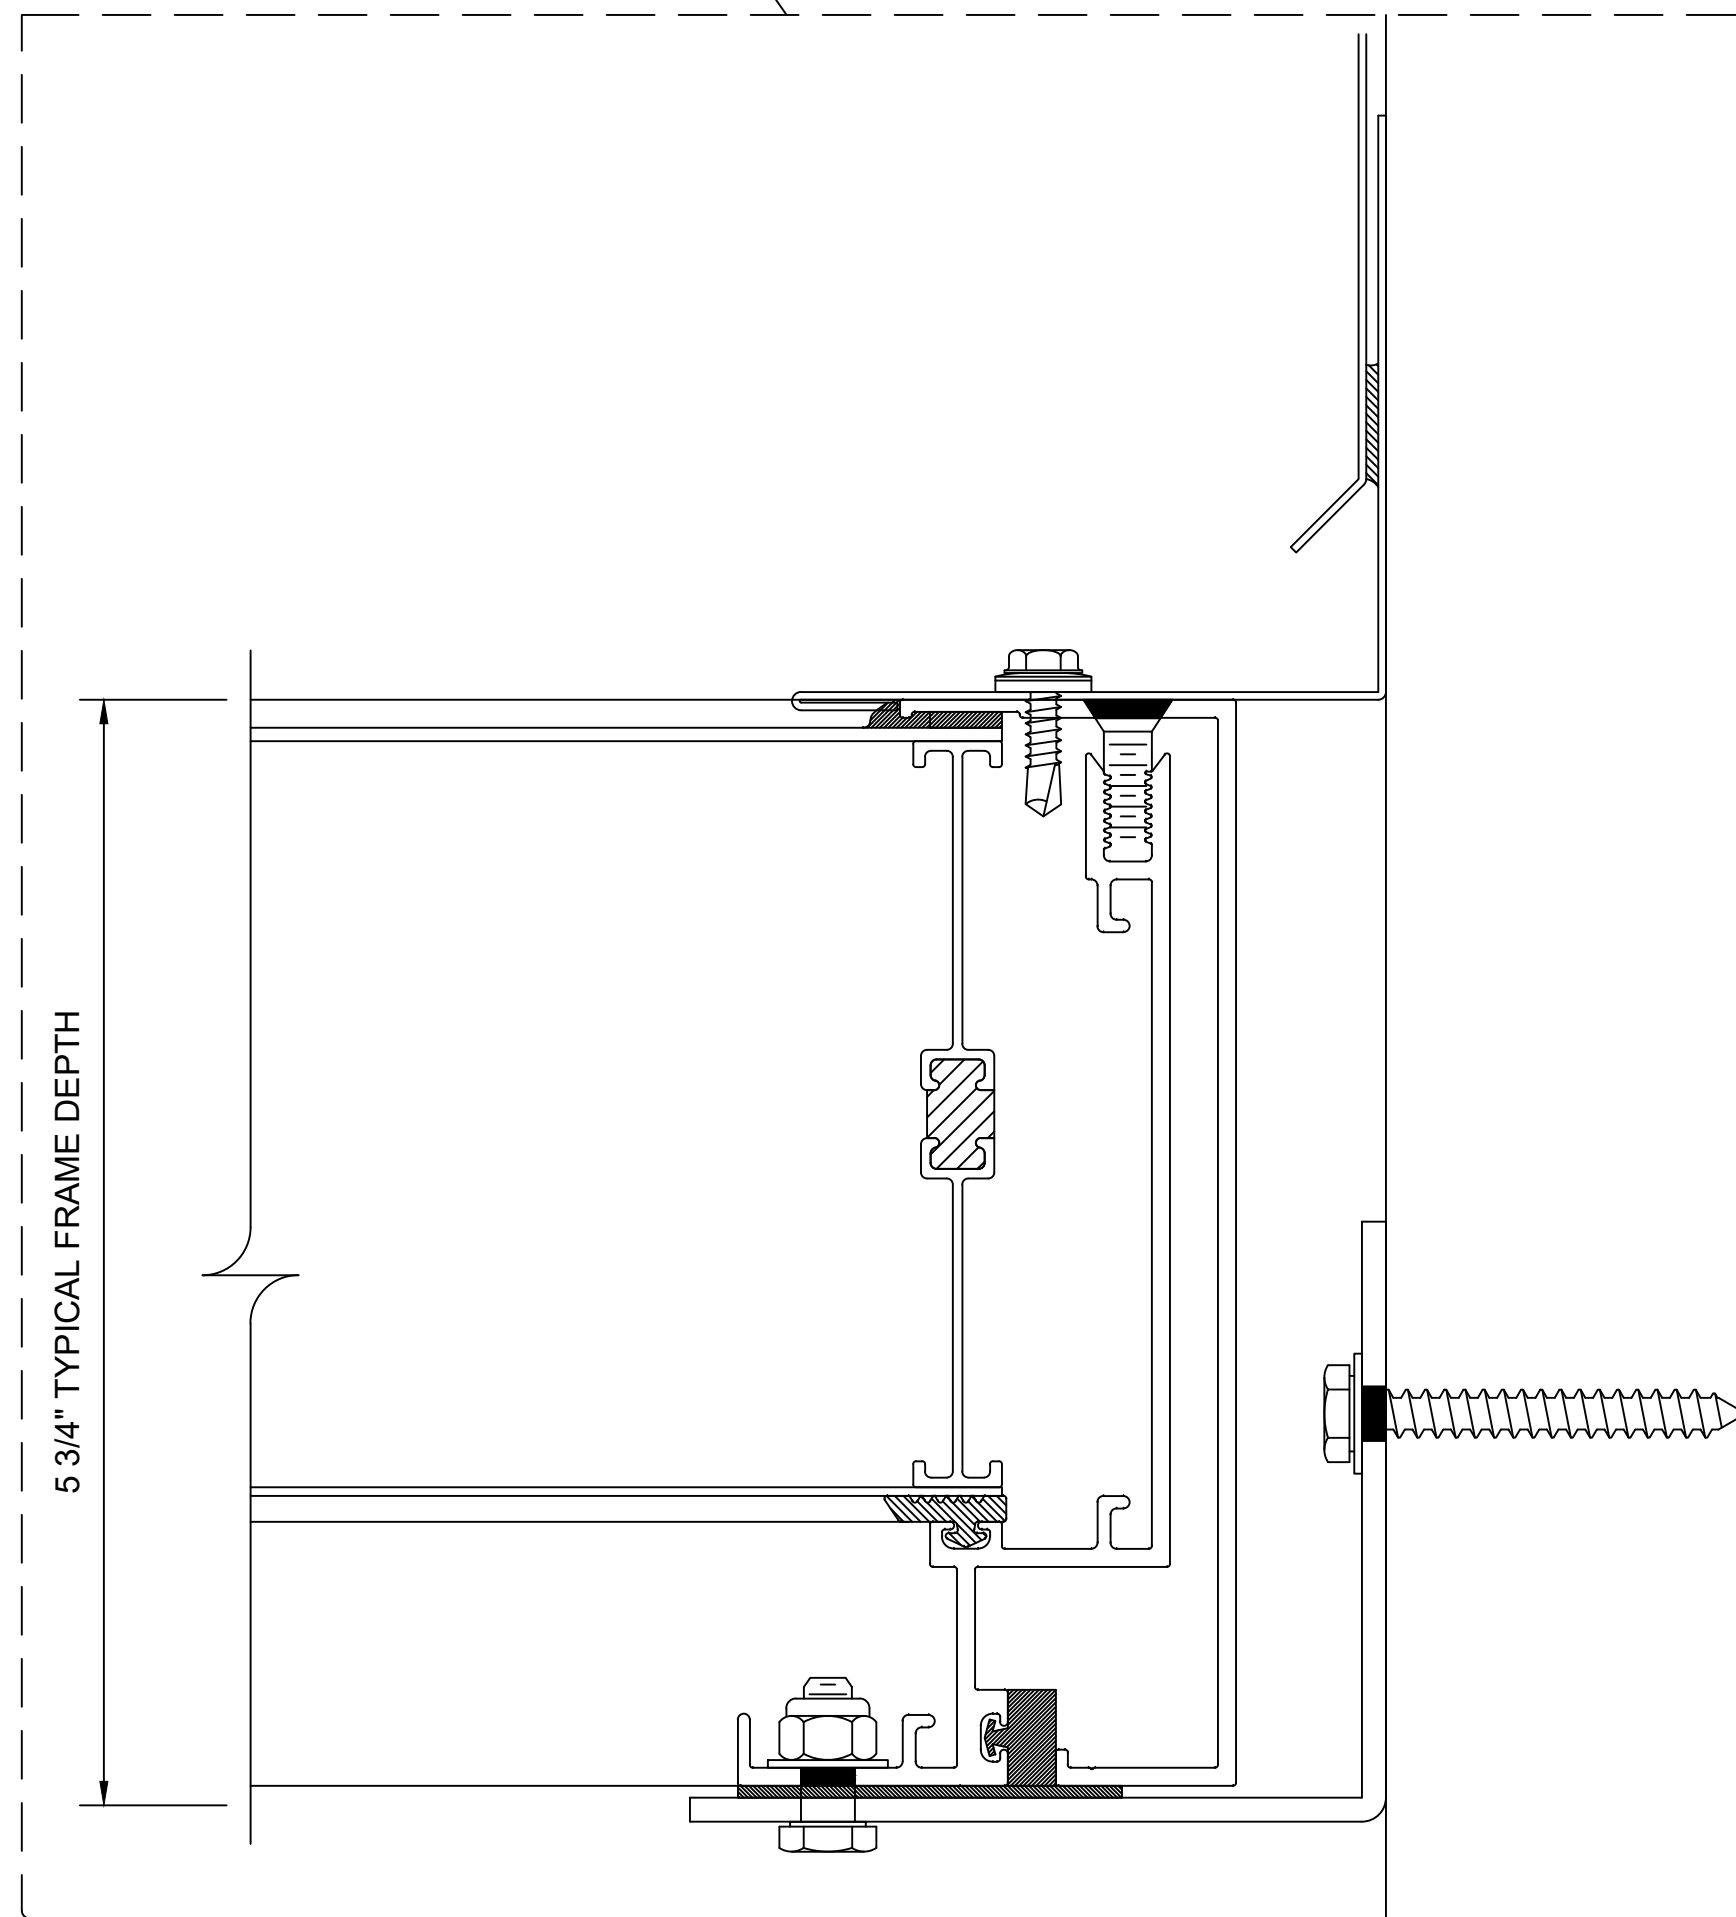

GRIDSPAN™ SINGLE SLOPE SKYLIGHT

ENG-EXT-0514-2600



28662 N. Ballard Drive
Lake Forest, IL 60045 USA
T: +1 847.816.1060
F: +1 847.816.0475

Note
The standard details shown
are for reference only.

Please contact our Architectural
Support Department for job
specific details and for
information regarding the usage,
limitations, and or code
requirements pertaining to this
product, please contact us at:

info@kingspanlightandair.us

5/21/2026: CREATION OF DOCUMENT

Details are subject to change and should be
verified with our Architectural Support
Department prior to implementation, please
contact us at: info@kingspanlightandair.us

SHEET NO.
3 OF 3