



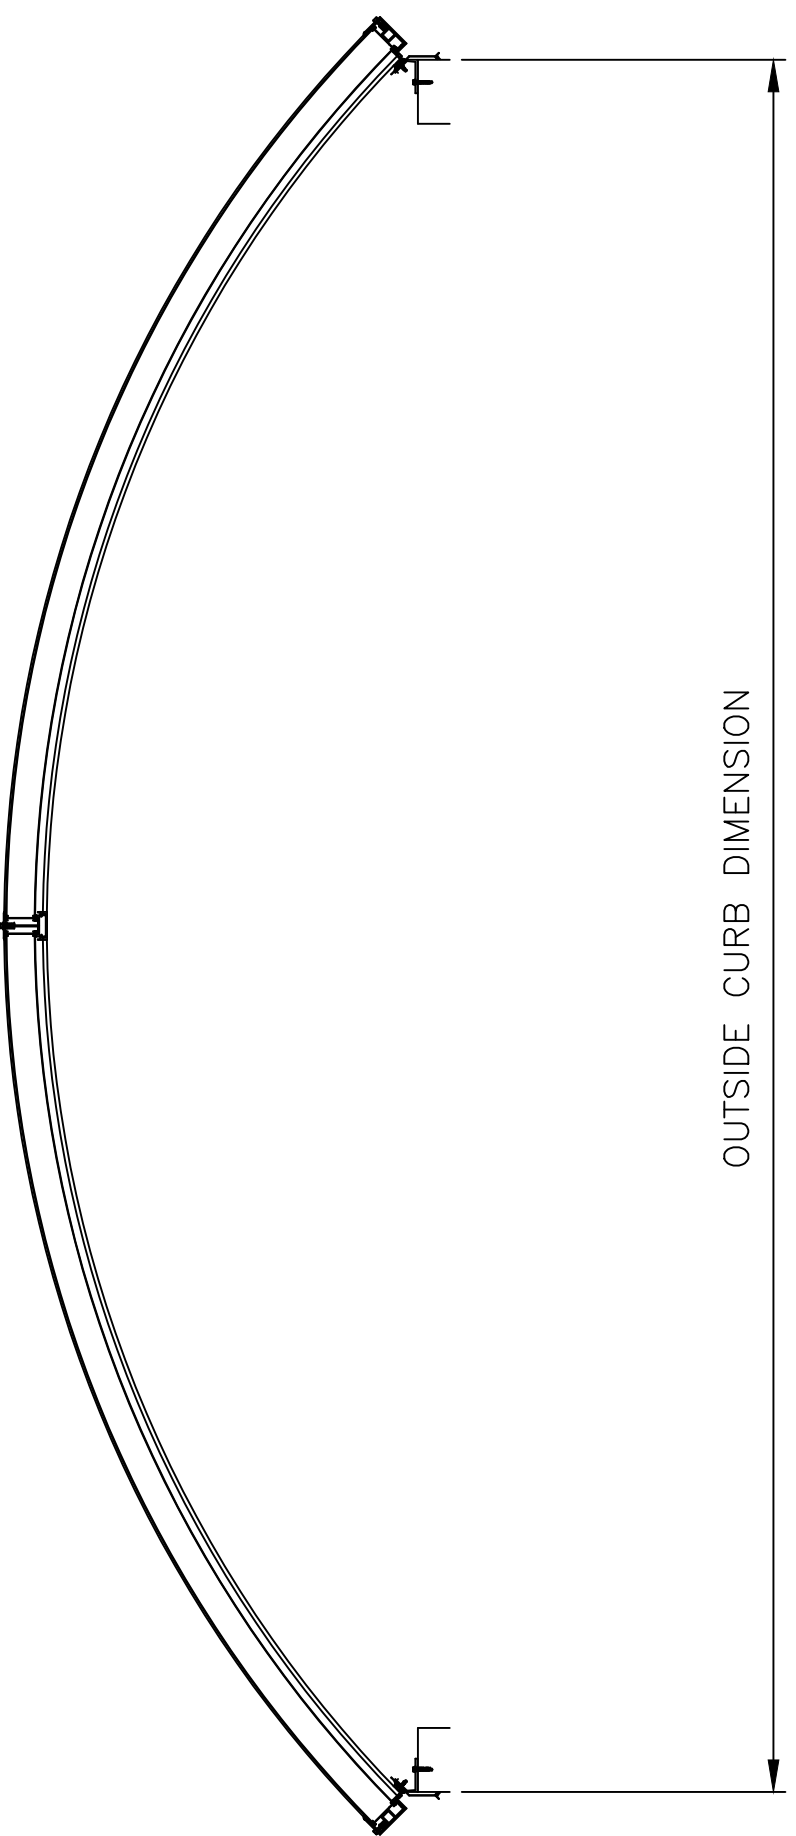

A SECTION VIEW
NOT TO SCALE

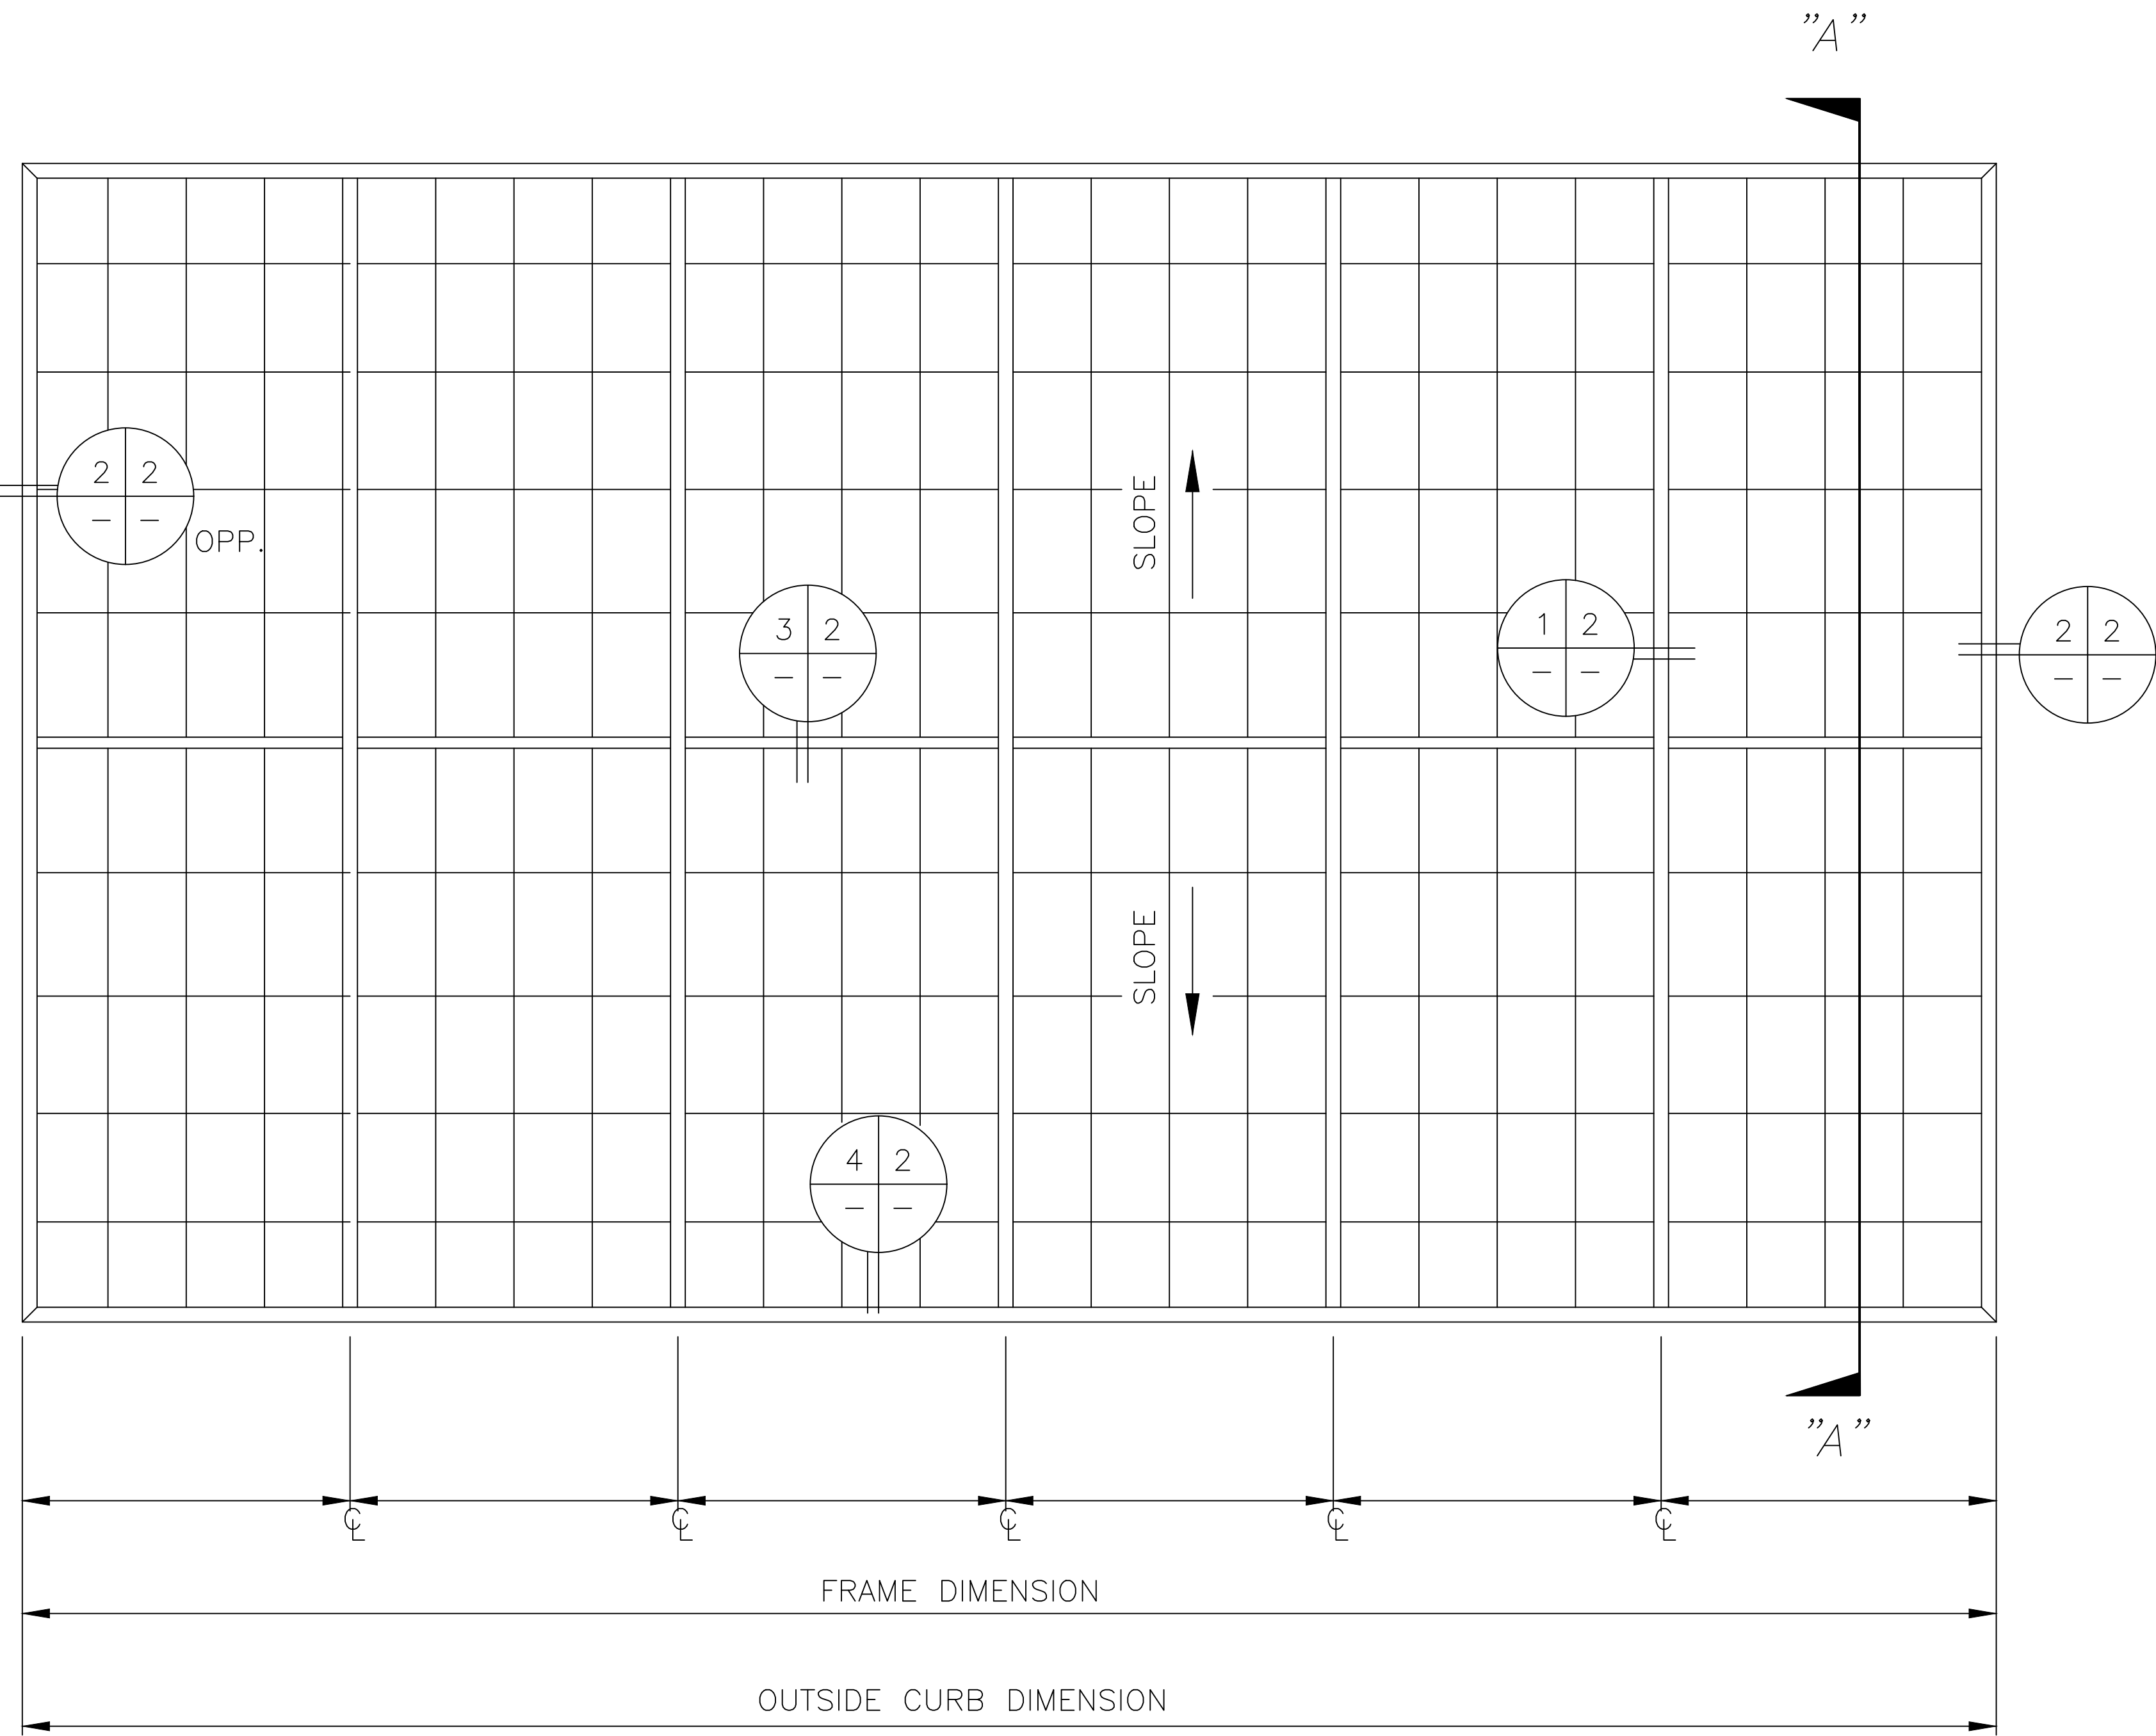

Fenestration

GRIDSPAN™
TRANSCURVE™ SKYLIGHT

ENG-EXT-0516-2600

28662 N. Ballard Drive
Lake Forest, IL 60045 USA
T: +1 847.816.1060
F: +1 847.816.0475


Note
The standard details shown are for reference only.
Please contact our Architectural Support Department for job specific details and for information regarding the usage, limitations, and or code requirements pertaining to this product, please contact us at:

info@kingspanlightandair.us


5/21/2026: CREATION OF DOCUMENT

Details are subject to change and should be verified with our Architectural Support Department prior to implementation, please contact us at: info@kingspanlightandair.us


SHEET NO.
1 OF 2

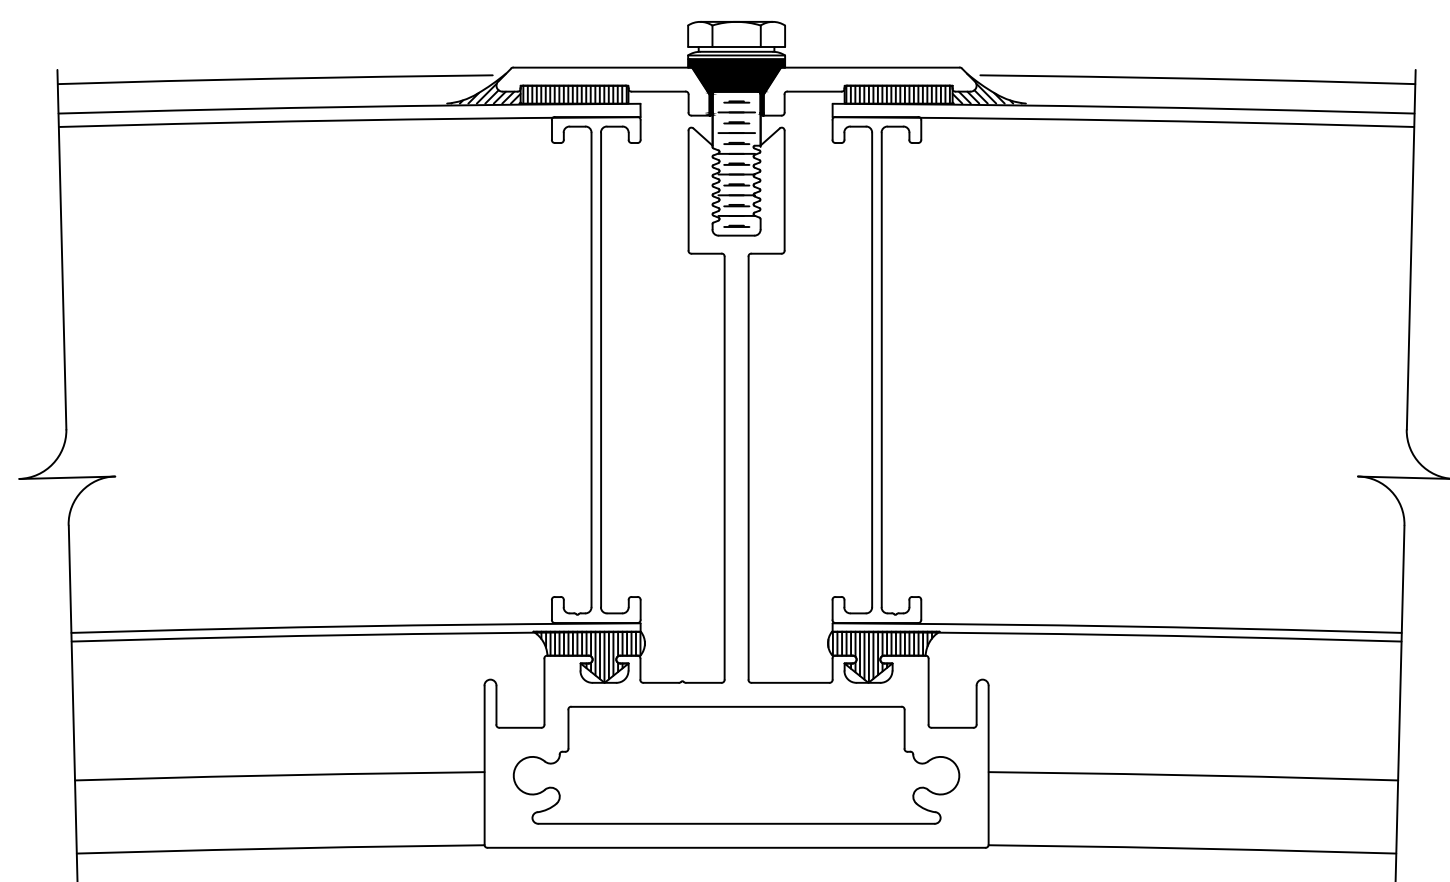

3 2 PURLIN DETAIL
- - SCALE: FULL

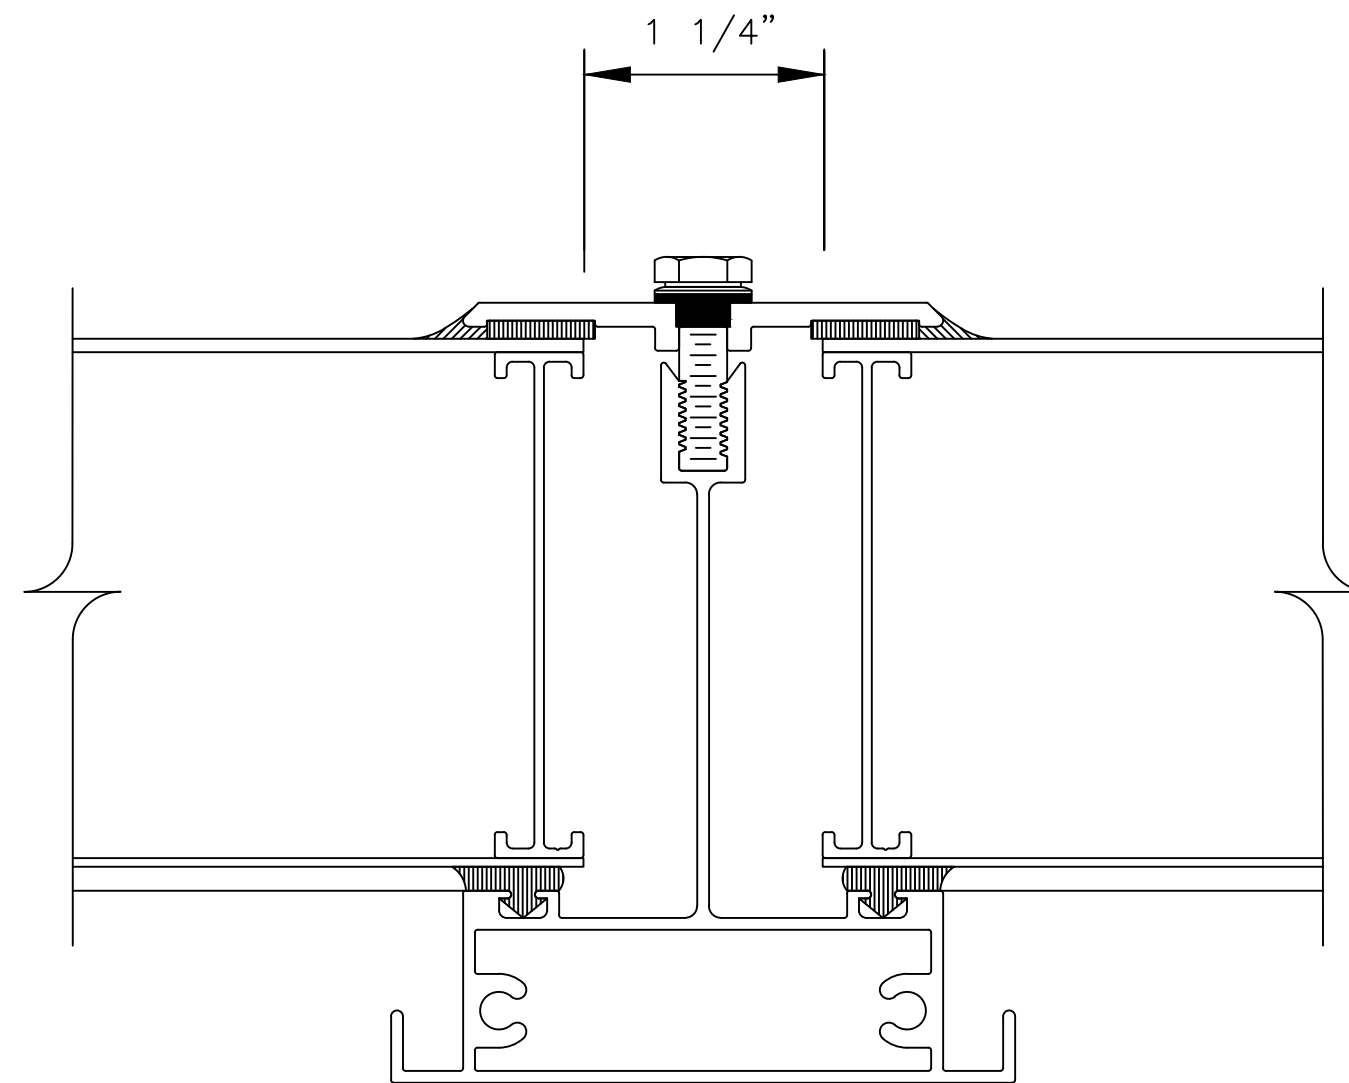


1 2 RAFTER DETAIL
- - SCALE: FULL

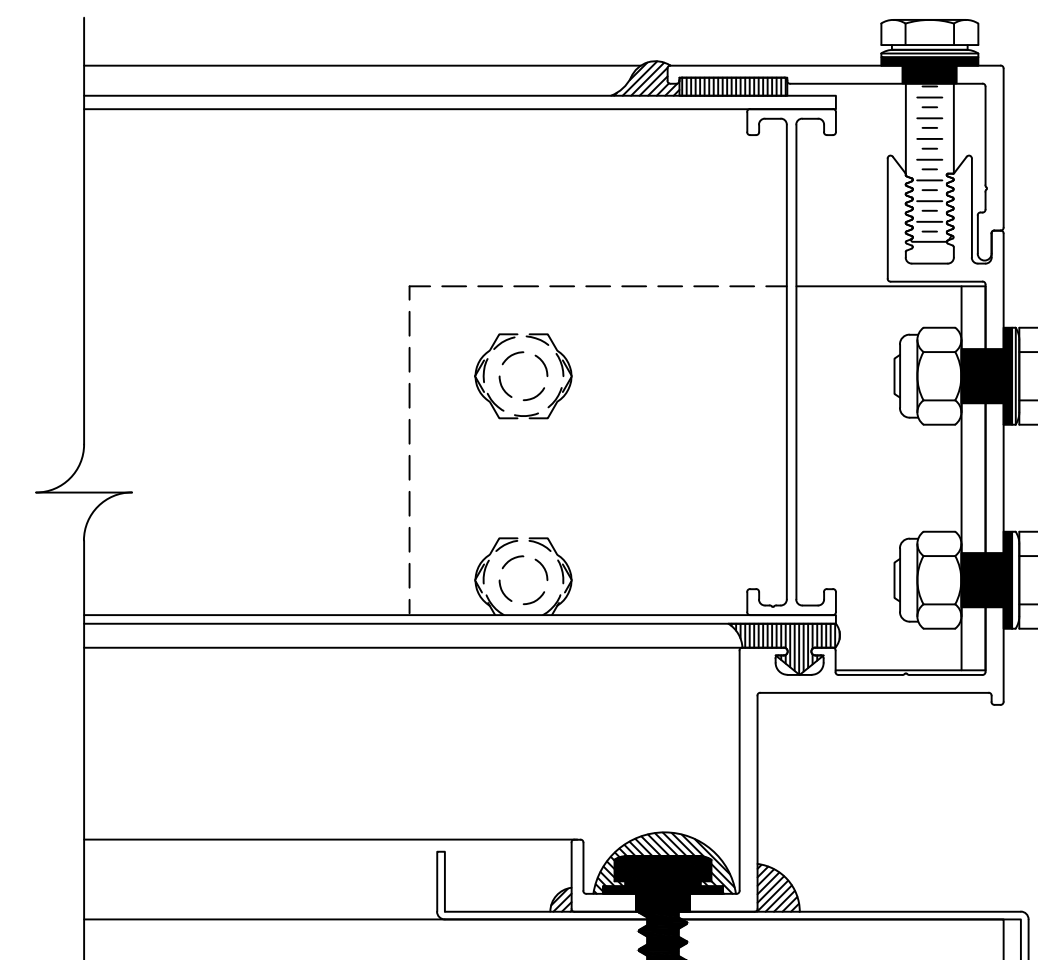

2 2 JAMB DETAIL
- - SCALE: FULL


ALTERNATE DETAIL:
W/ VERTICAL WALLS @ ENDS
(FULL SCALE)

OUTSIDE CURB DIMENSION

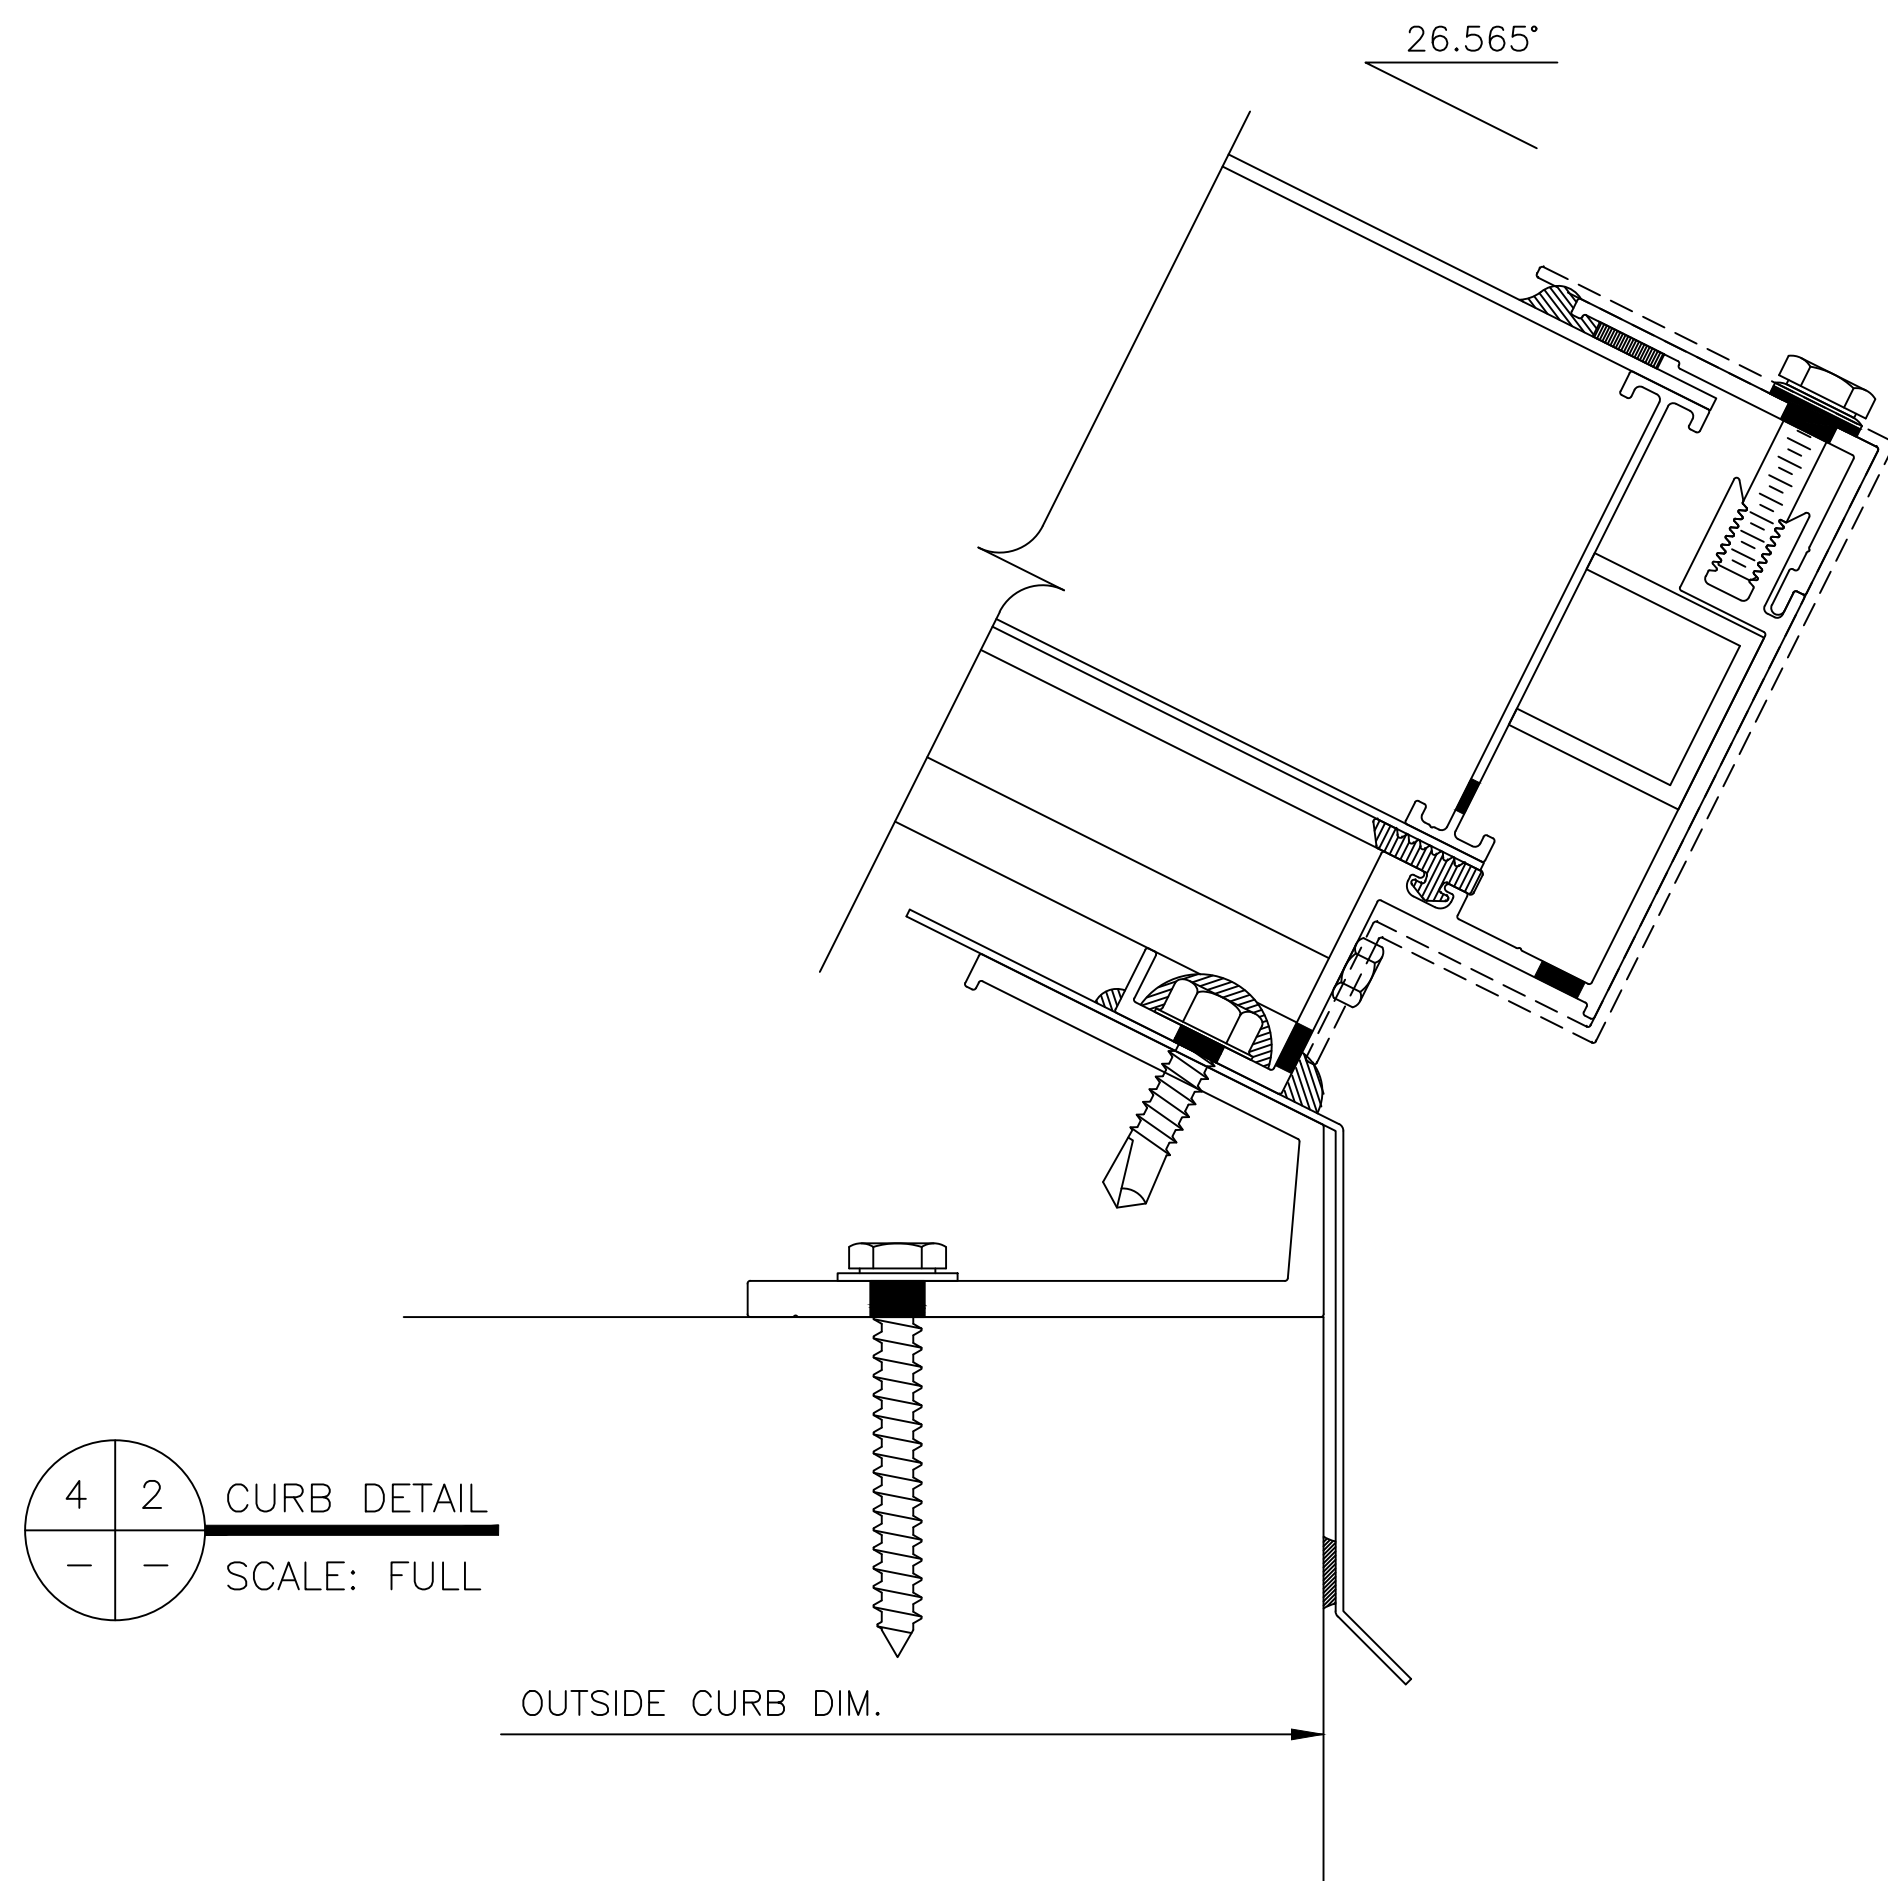

4 2 CURB DETAIL
- - SCALE: FULL

OUTSIDE CURB DIM.

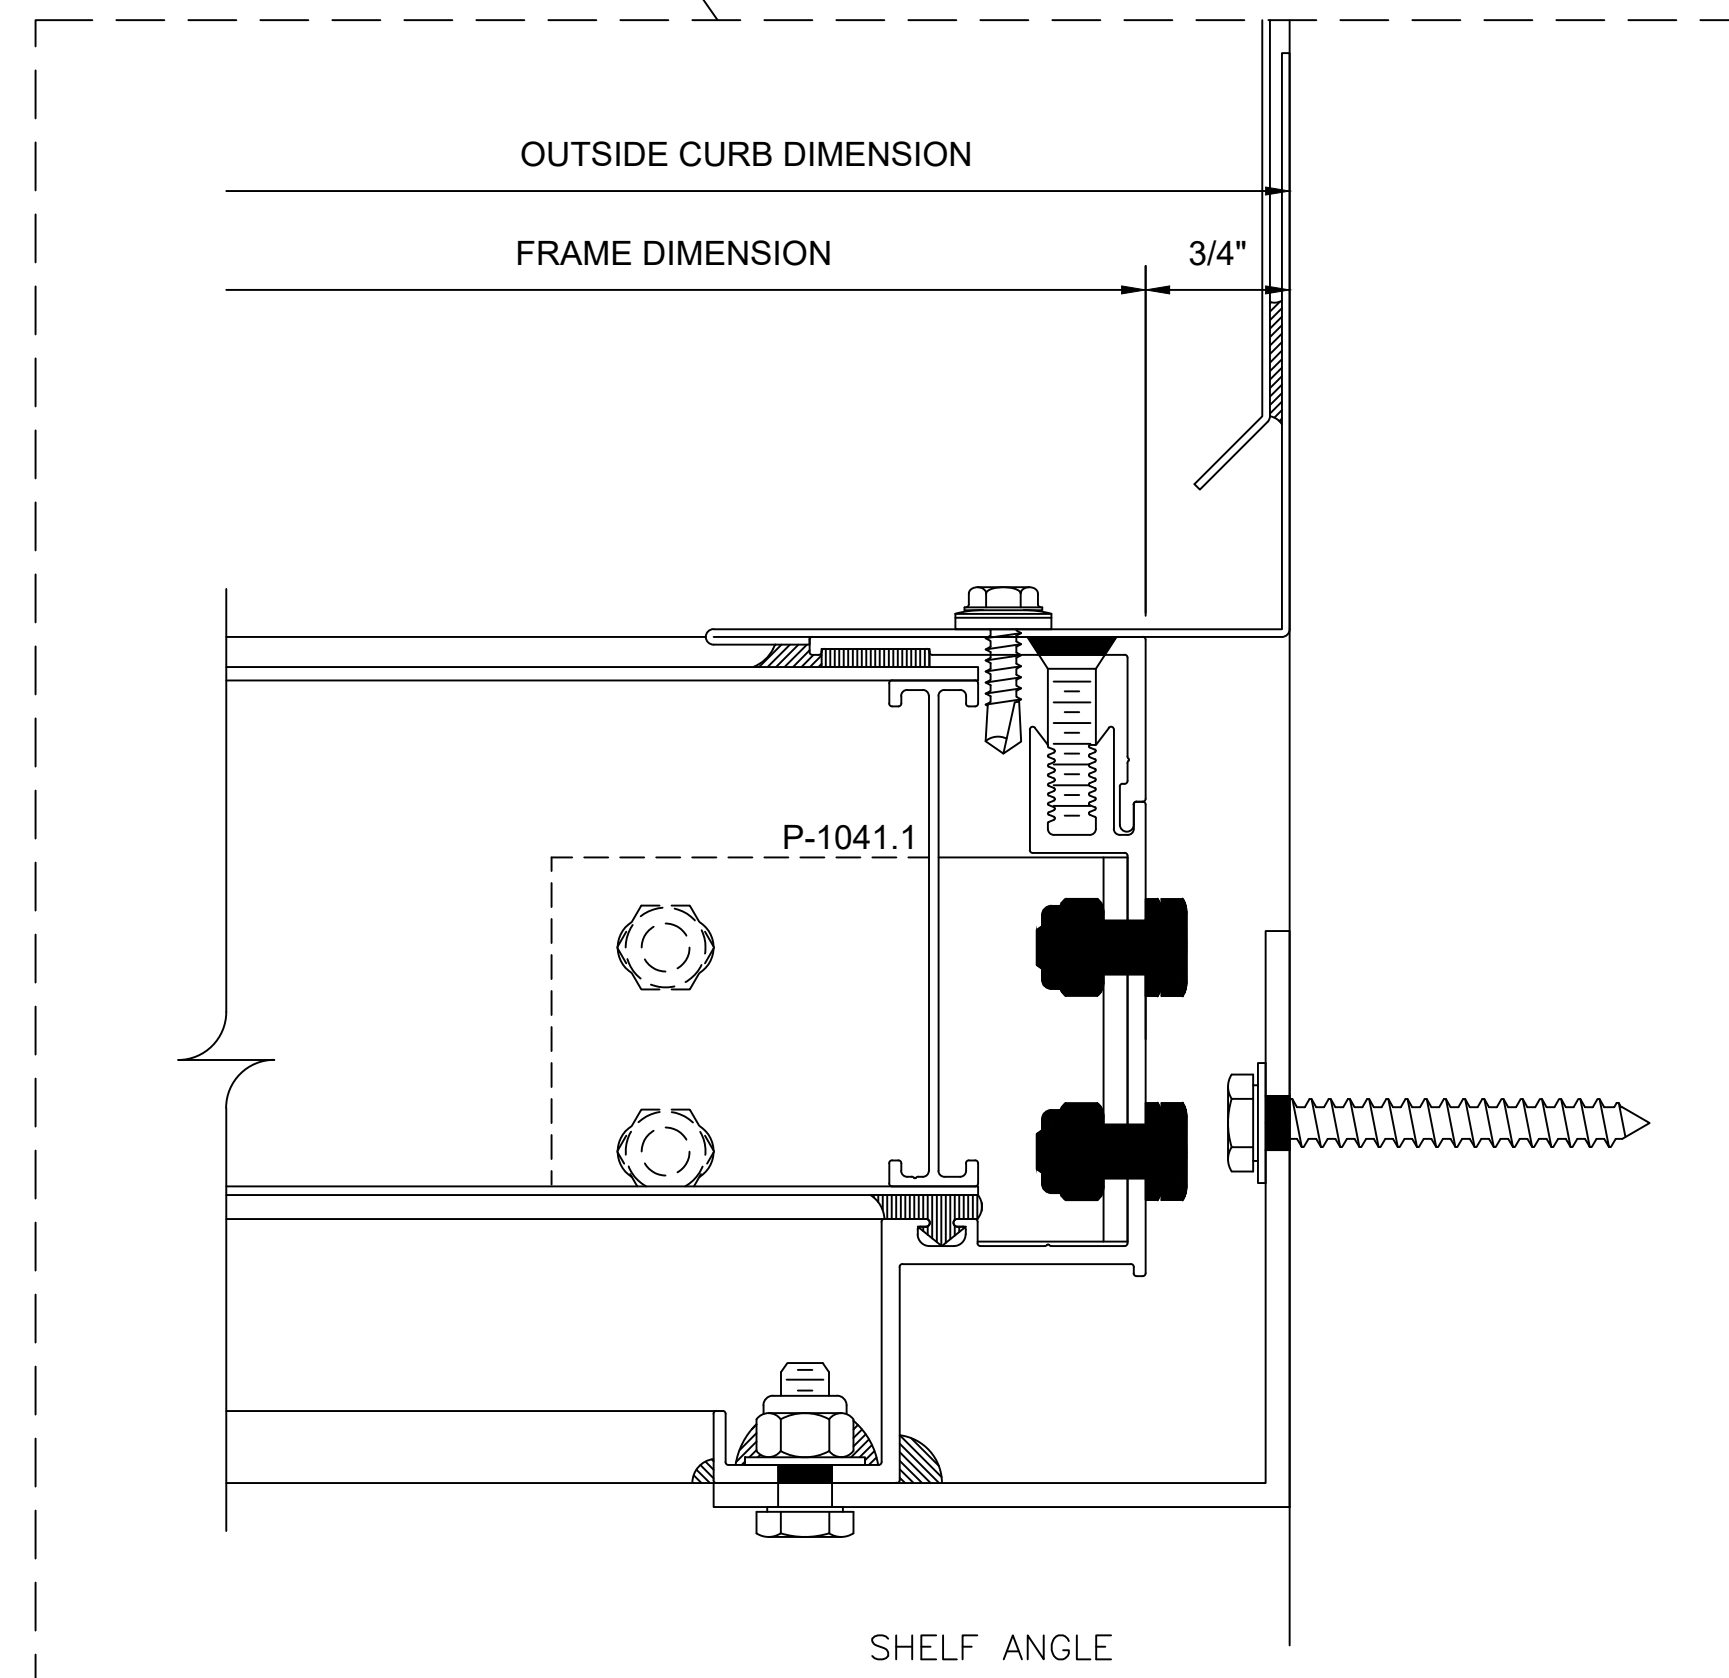

Note

The standard details shown are for reference only.

Please contact our Architectural Support Department for job specific details and for information regarding the usage, limitations, and or code requirements pertaining to this product, please contact us at:

info@kingspanlightandair.us

5/21/2026: CREATION OF DOCUMENT

Details are subject to change and should be verified with our Architectural Support Department prior to implementation, please contact us at: info@kingspanlightandair.us

SHEET NO.

1 OF 2