

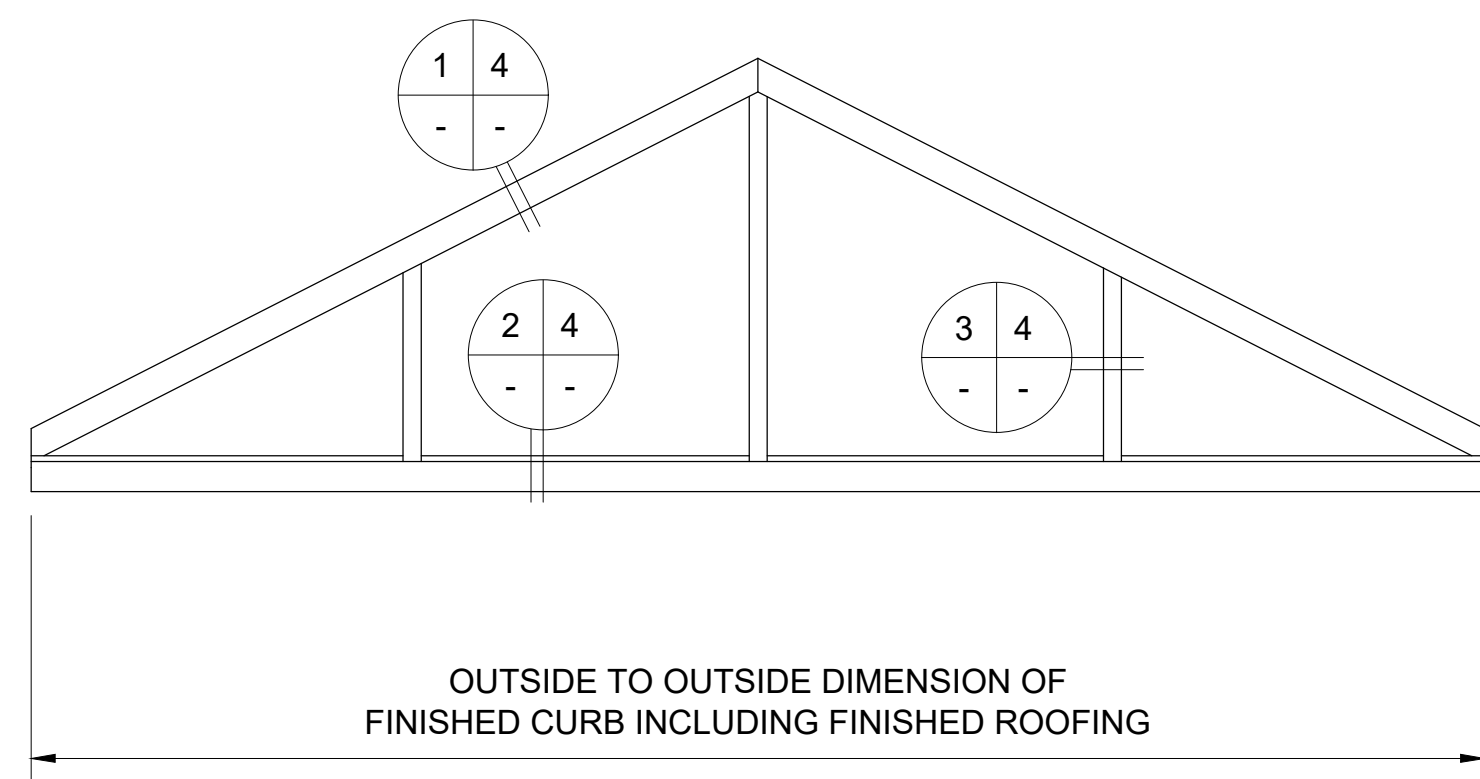


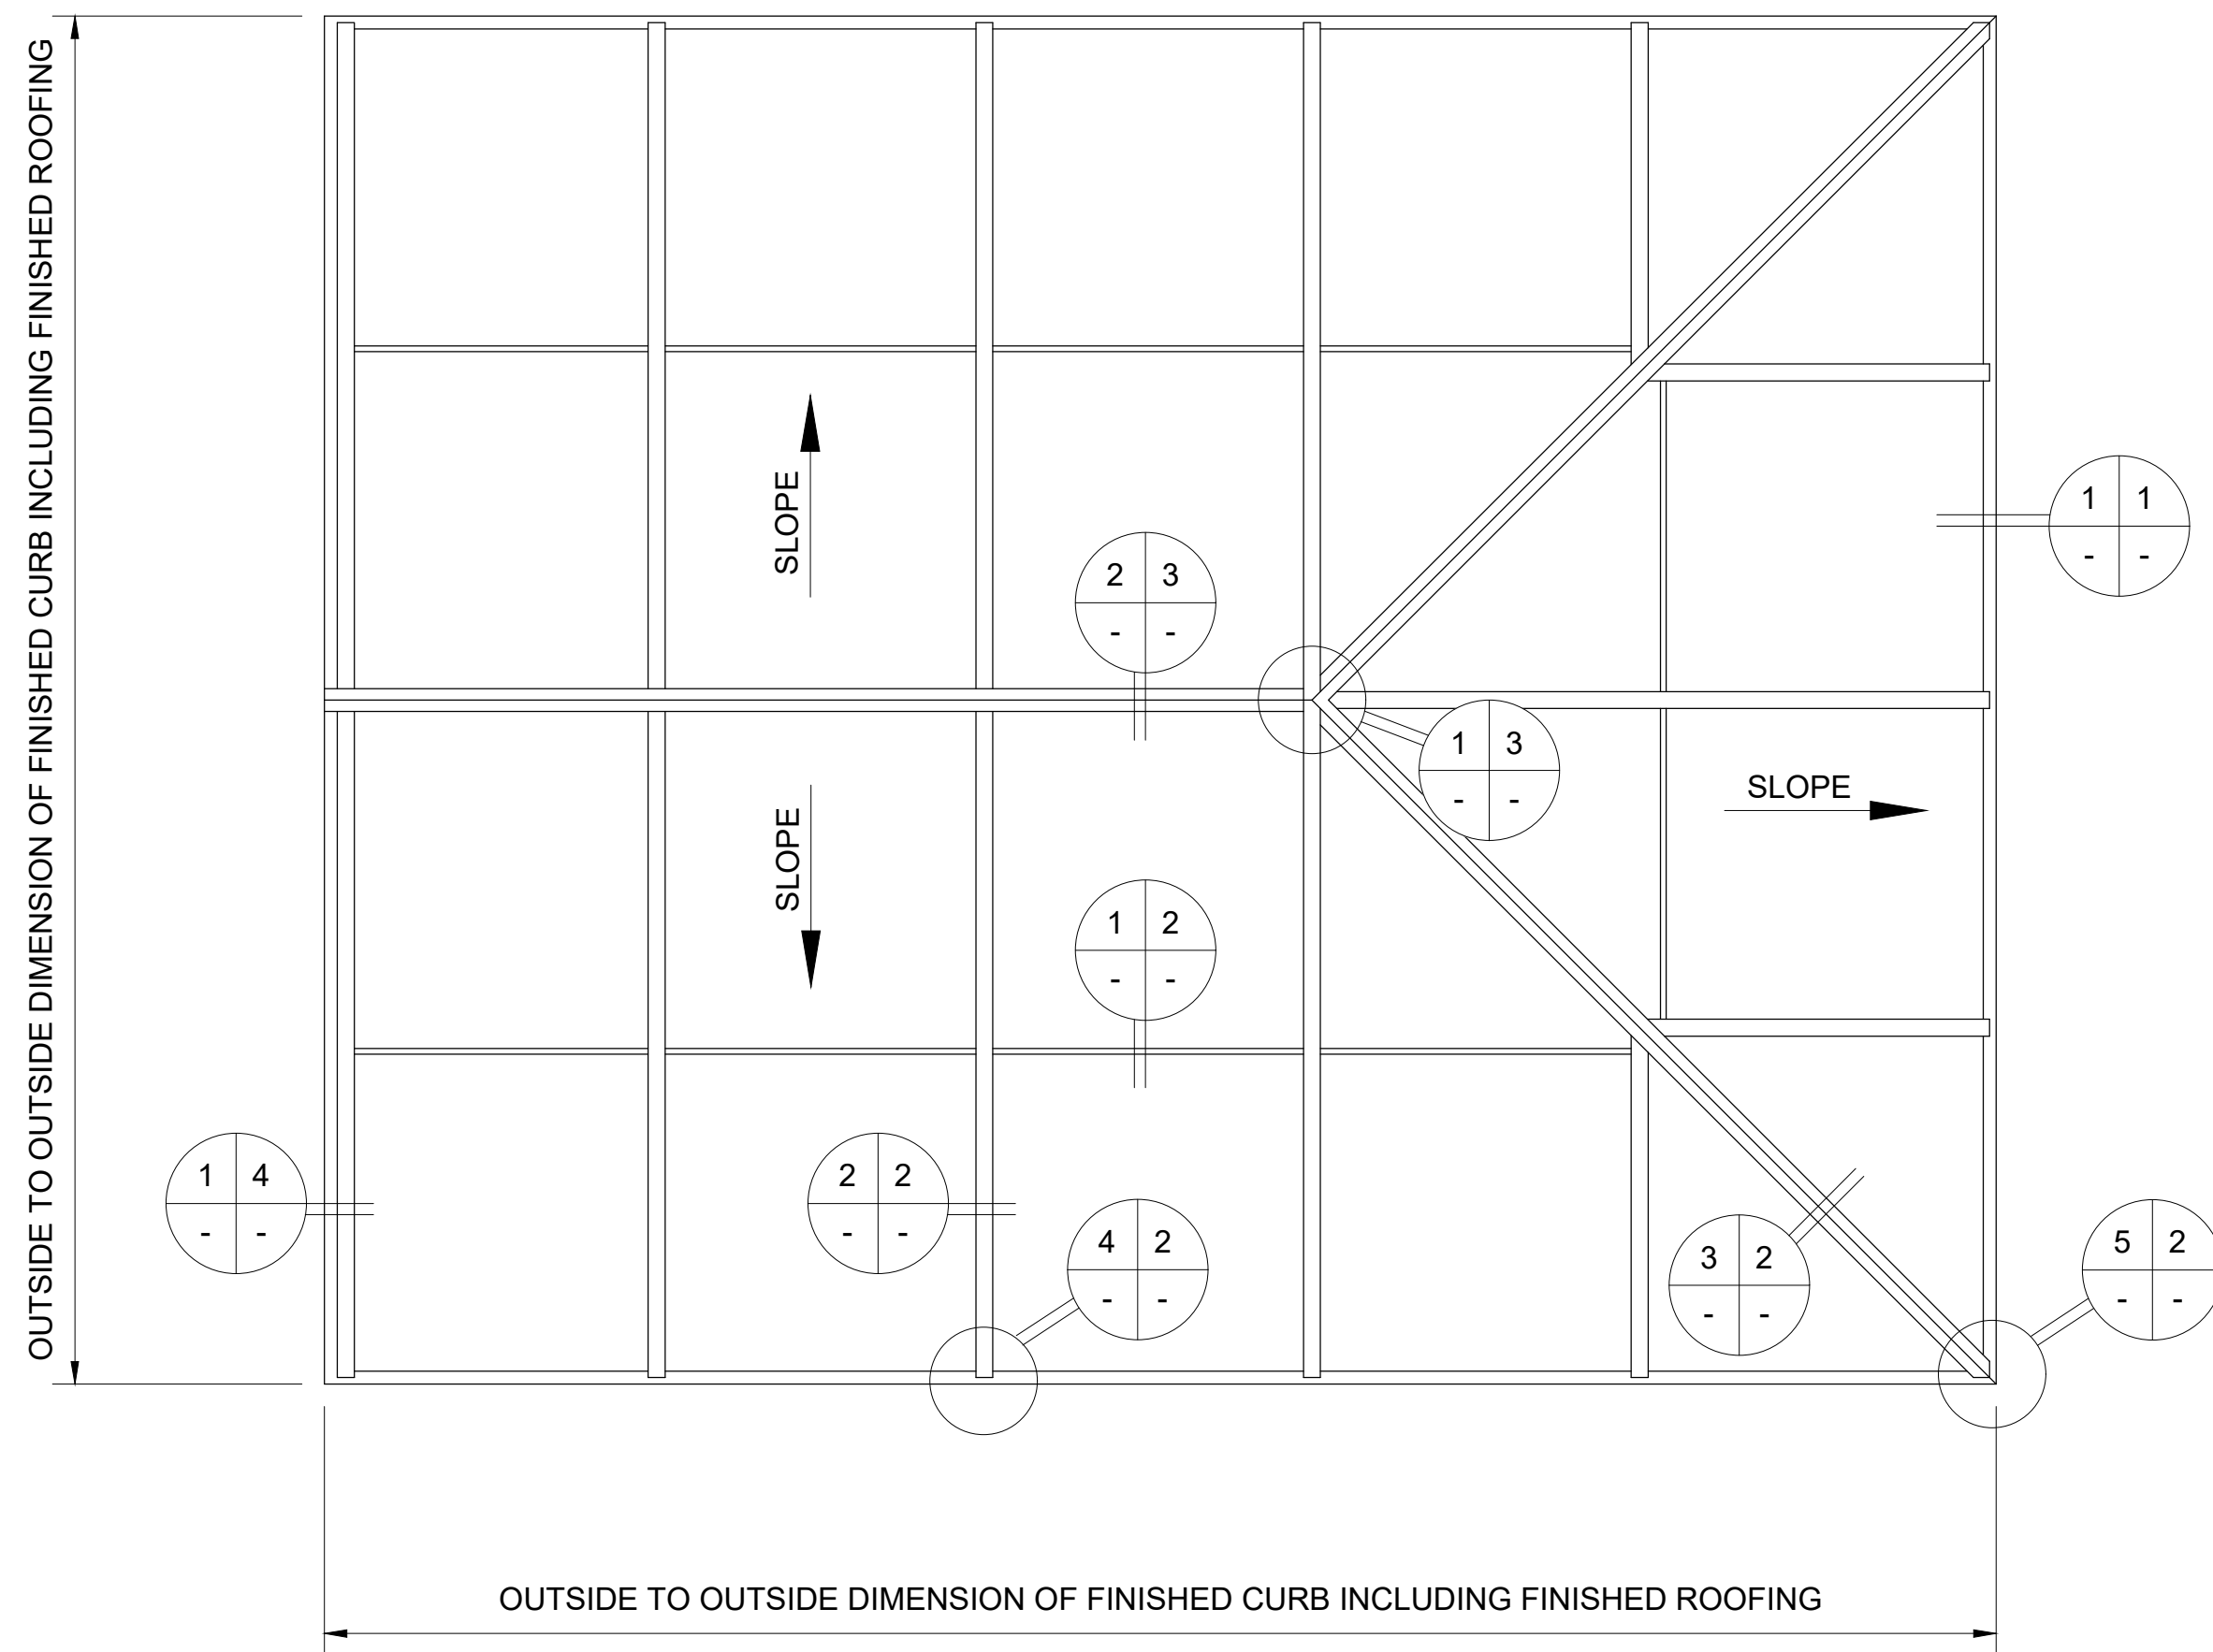

GABLE ELEVATION

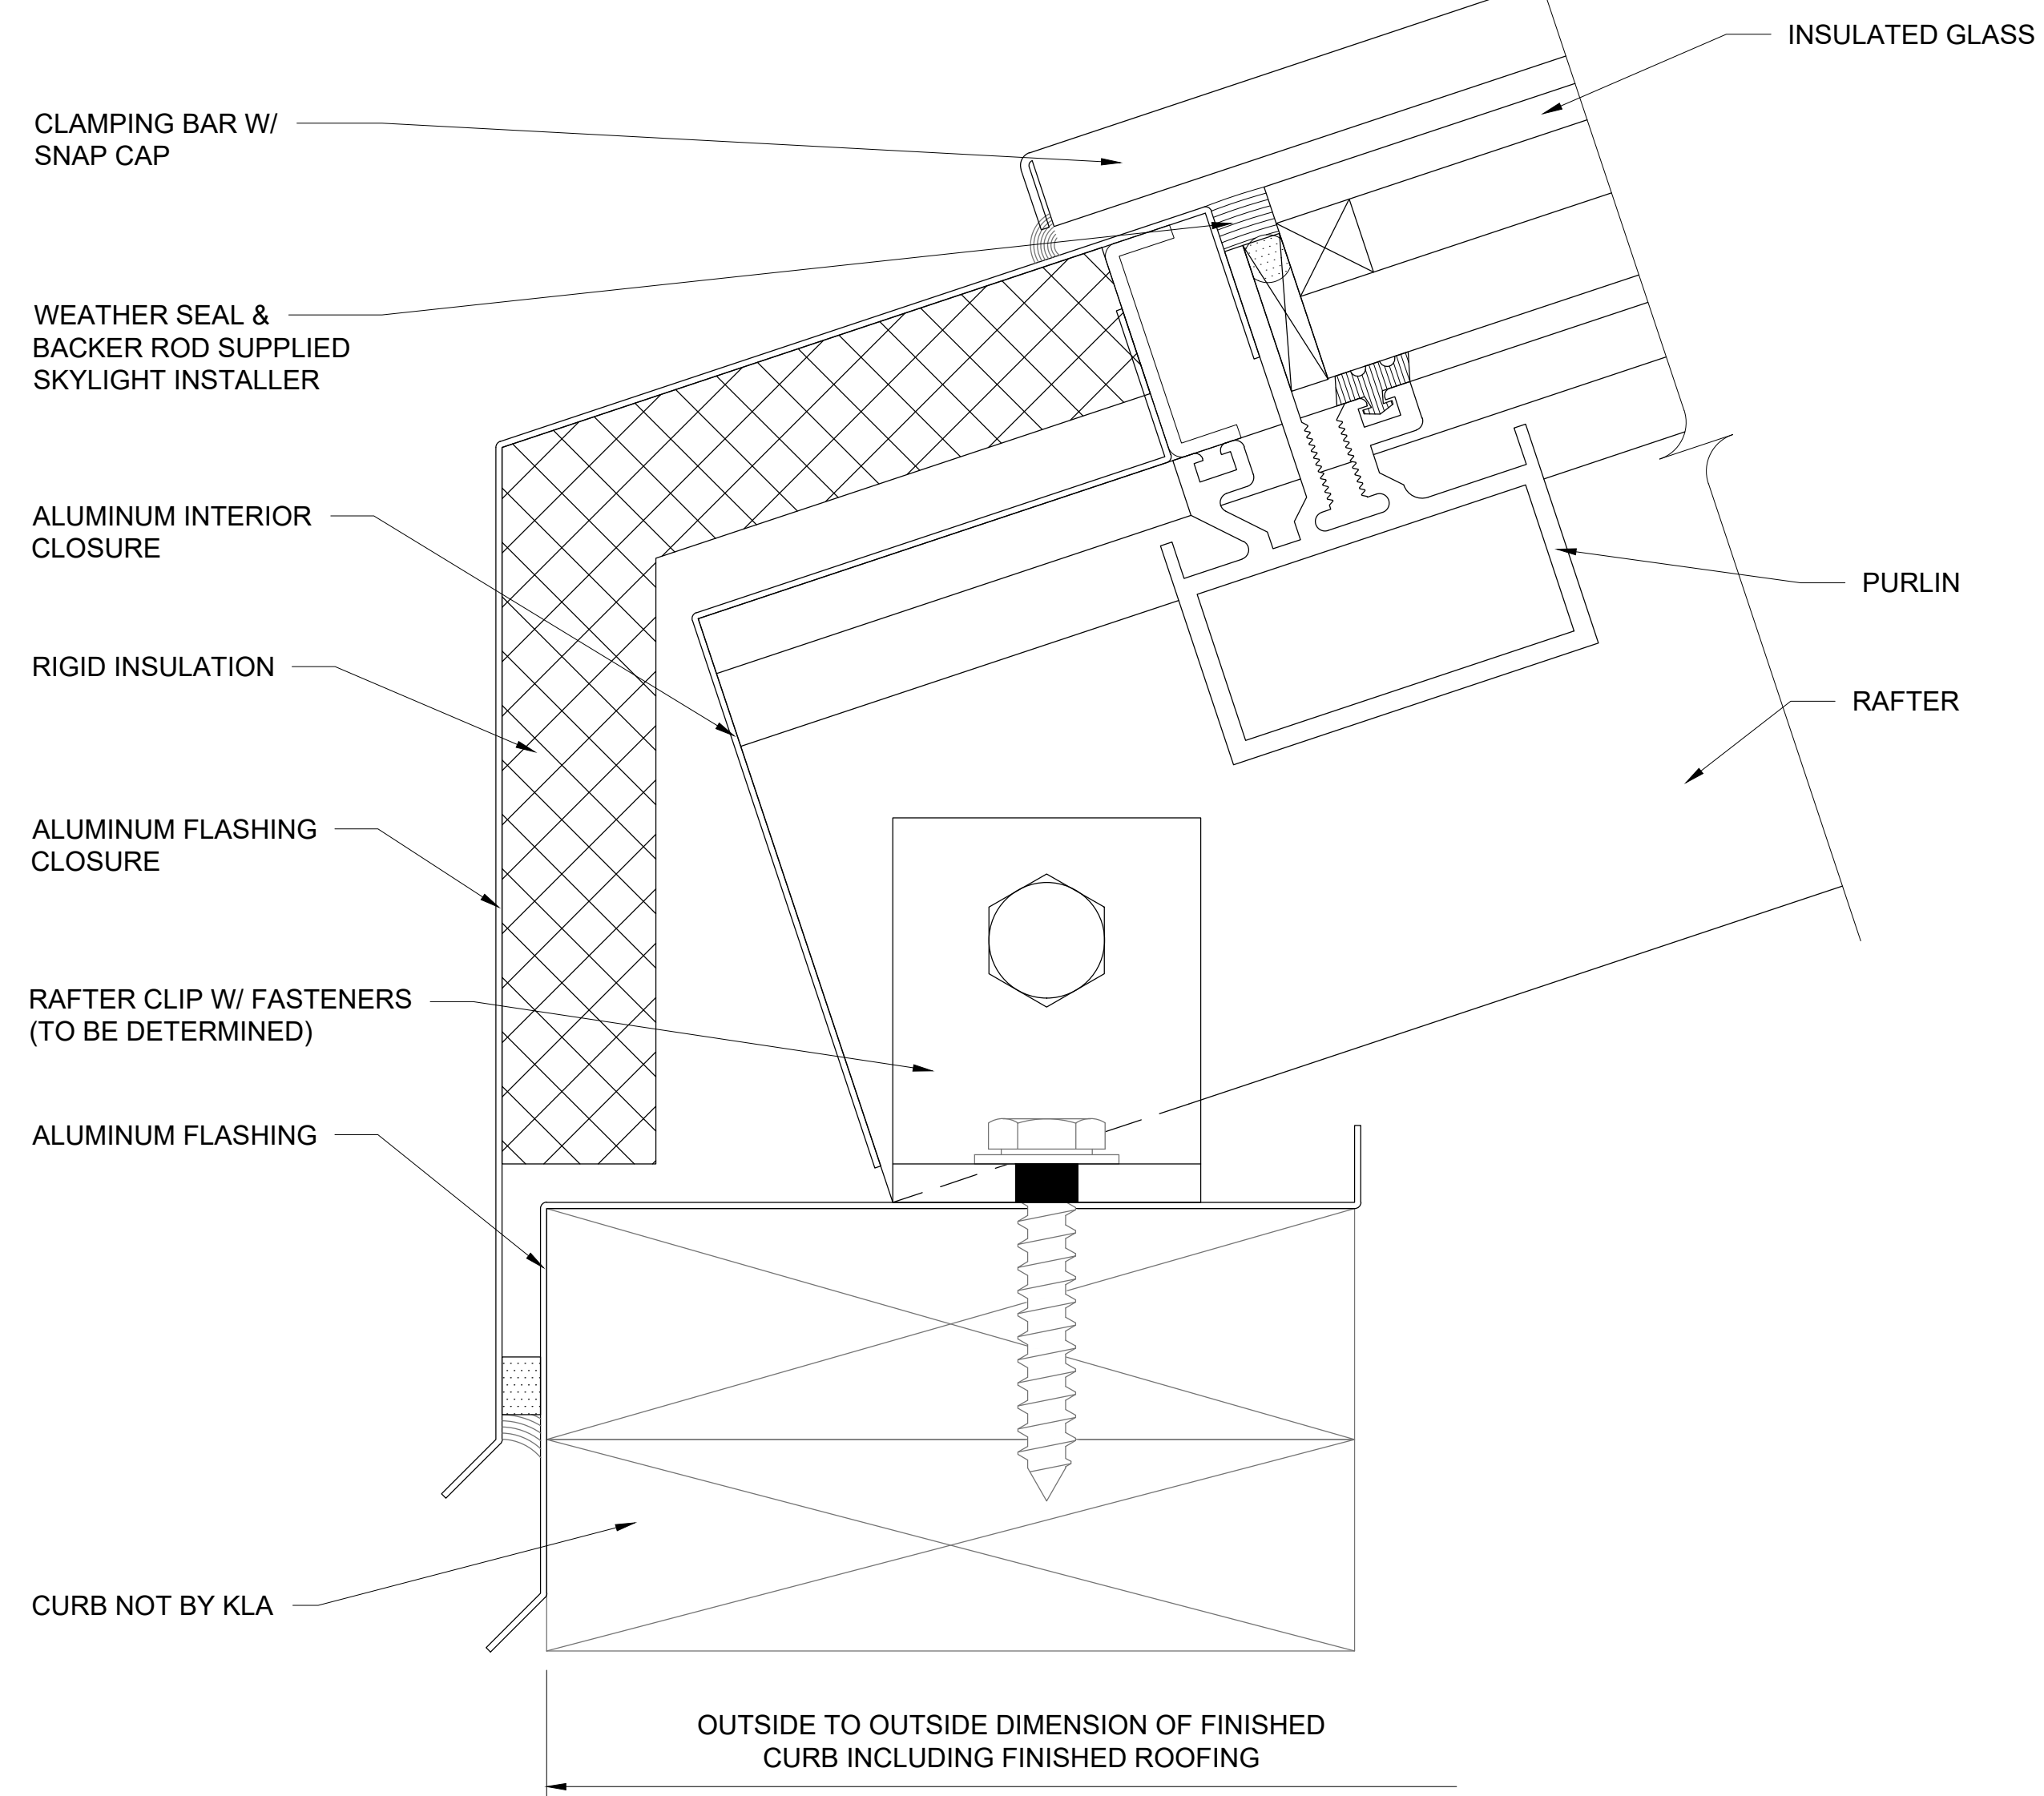

CURB DETAIL
SCALE: 6" = 1'-0"

KlearSky™ CUSTOM SKYLIGHT

RIDGE W/ HIP END & GABLE END

Kingspan® Fenestration
Light + Air

28662 N. Ballard Drive
Lake Forest, IL 60045 USA
T: +1 847.816.1060
F: +1 847.816.0475


Note
The standard details shown are for reference only.
Please contact our Architectural Support Department for job specific details and for information regarding the usage, limitations, and or code requirements pertaining to this product, please contact us at:

info@kingspanlightandair.us


11/24/2025: CREATION OF DOCUMENT

Details are subject to change and should be verified with our Architectural Support Department prior to implementation, please contact us at: info@kingspanlightandair.us


SHEET NO.
1 OF 4

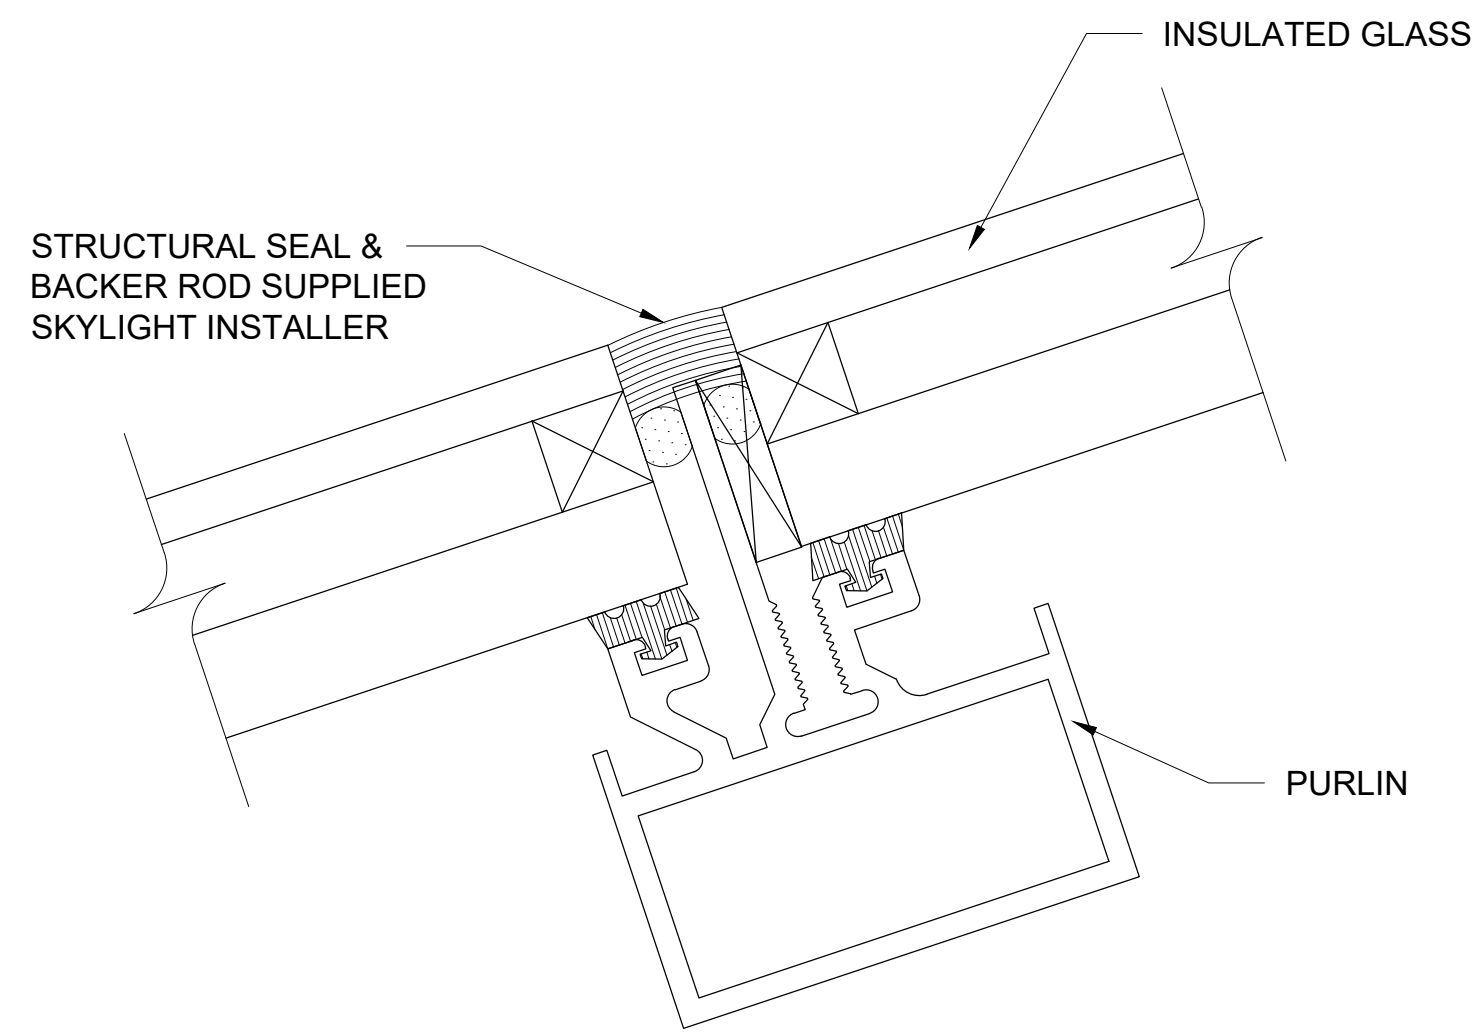


1 2
- -
PURLIN DETAIL
SCALE: 6" = 1'-0"

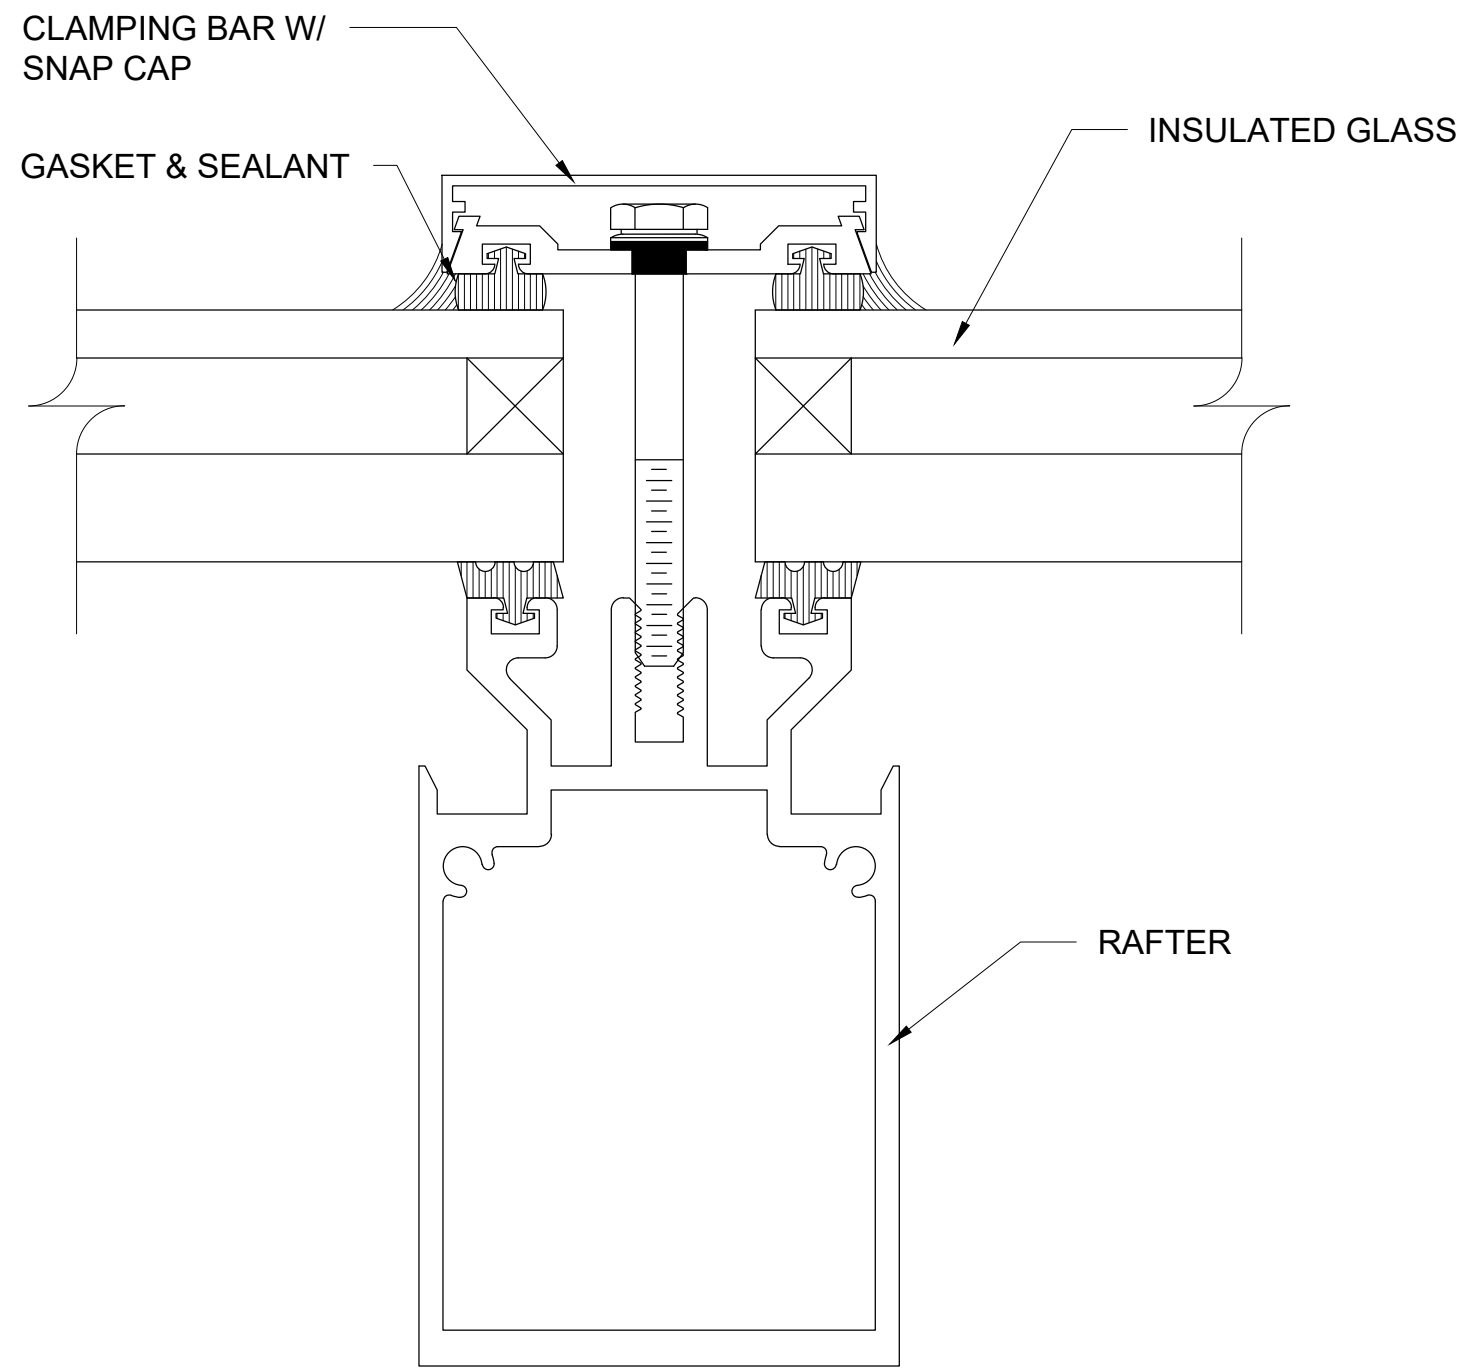


2 2
- -
RAFTER DETAIL
SCALE: 6" = 1'-0"

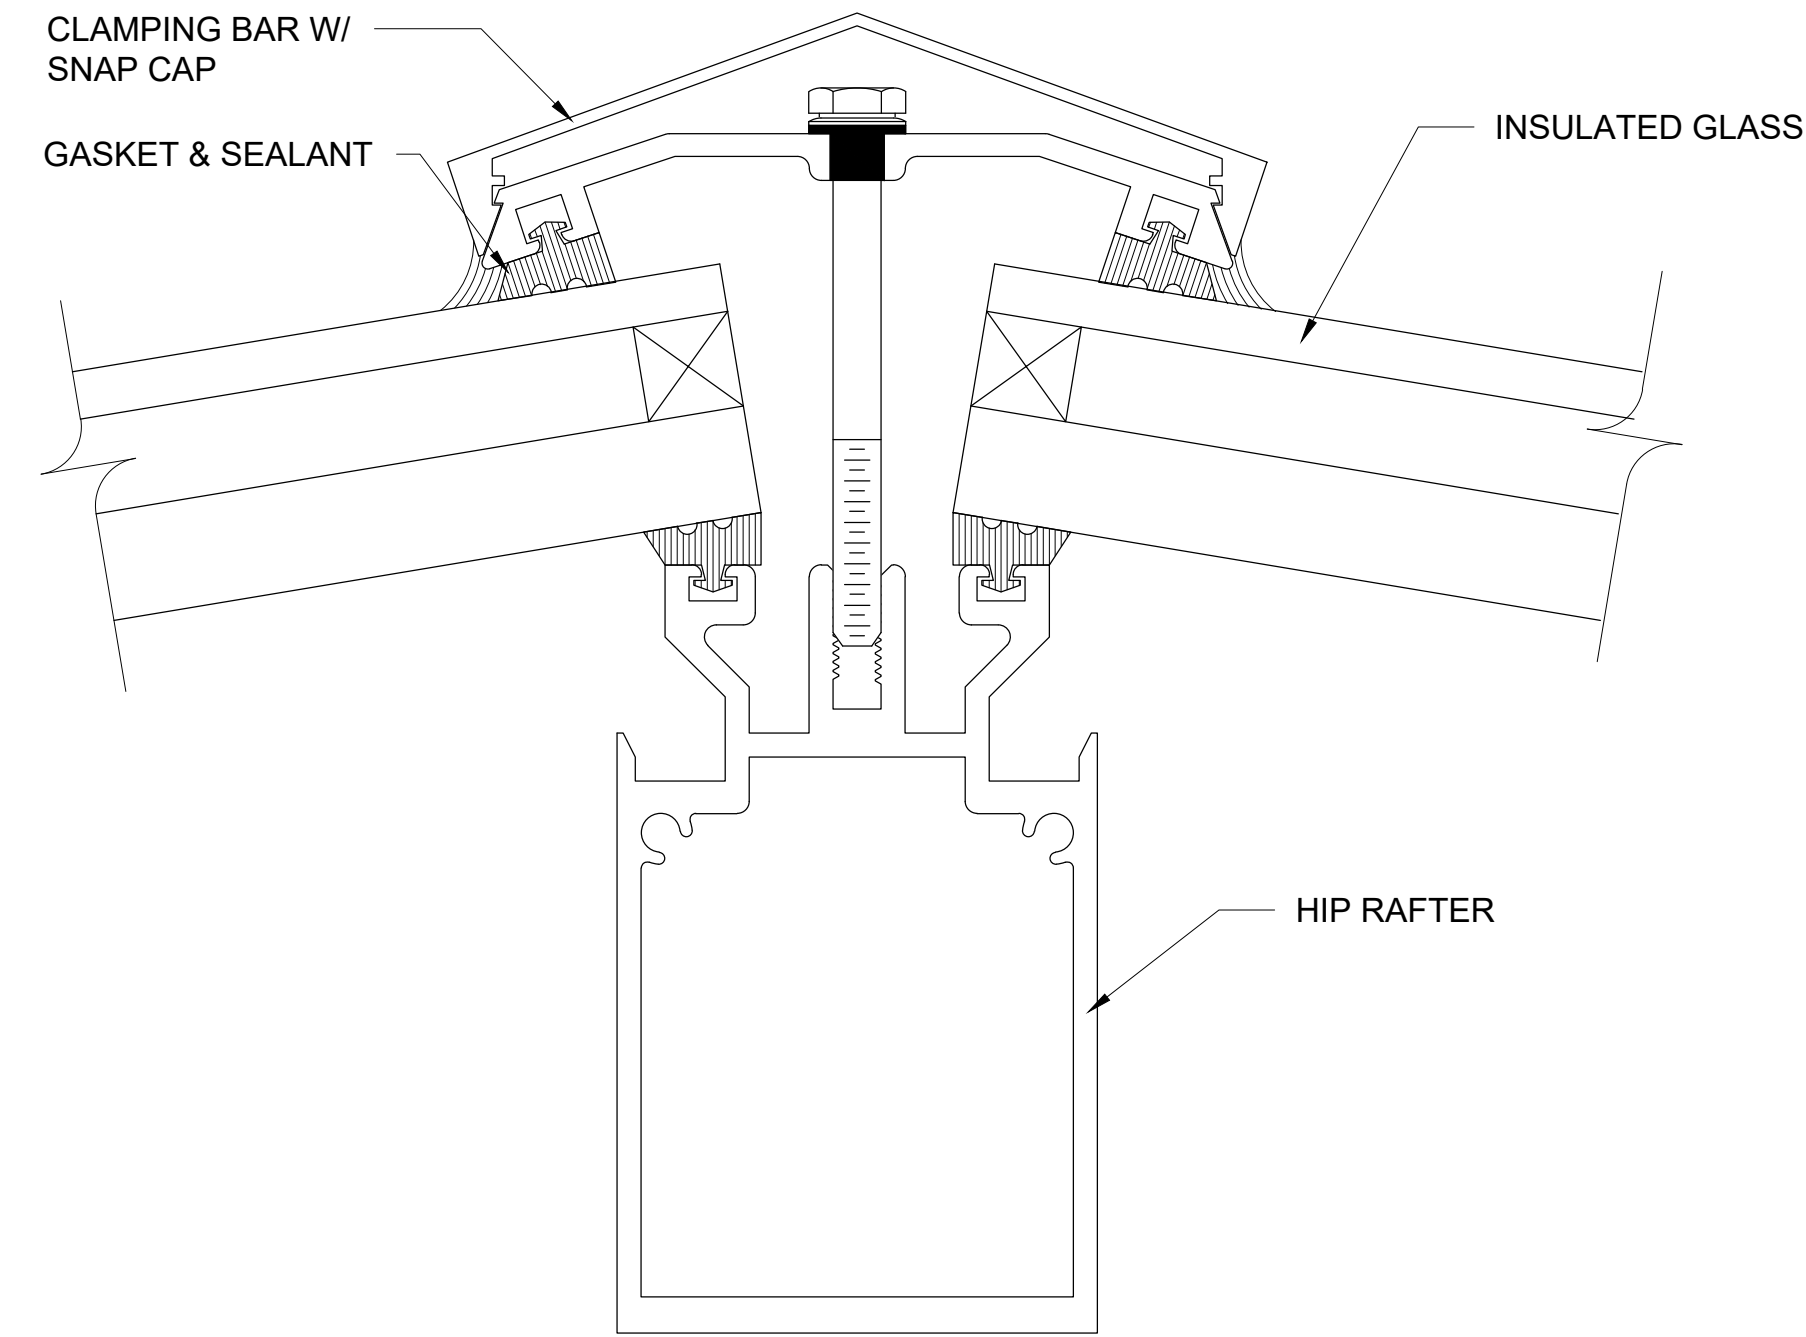

3 2
- -
HIP DETAIL
SCALE: 6" = 1'-0"

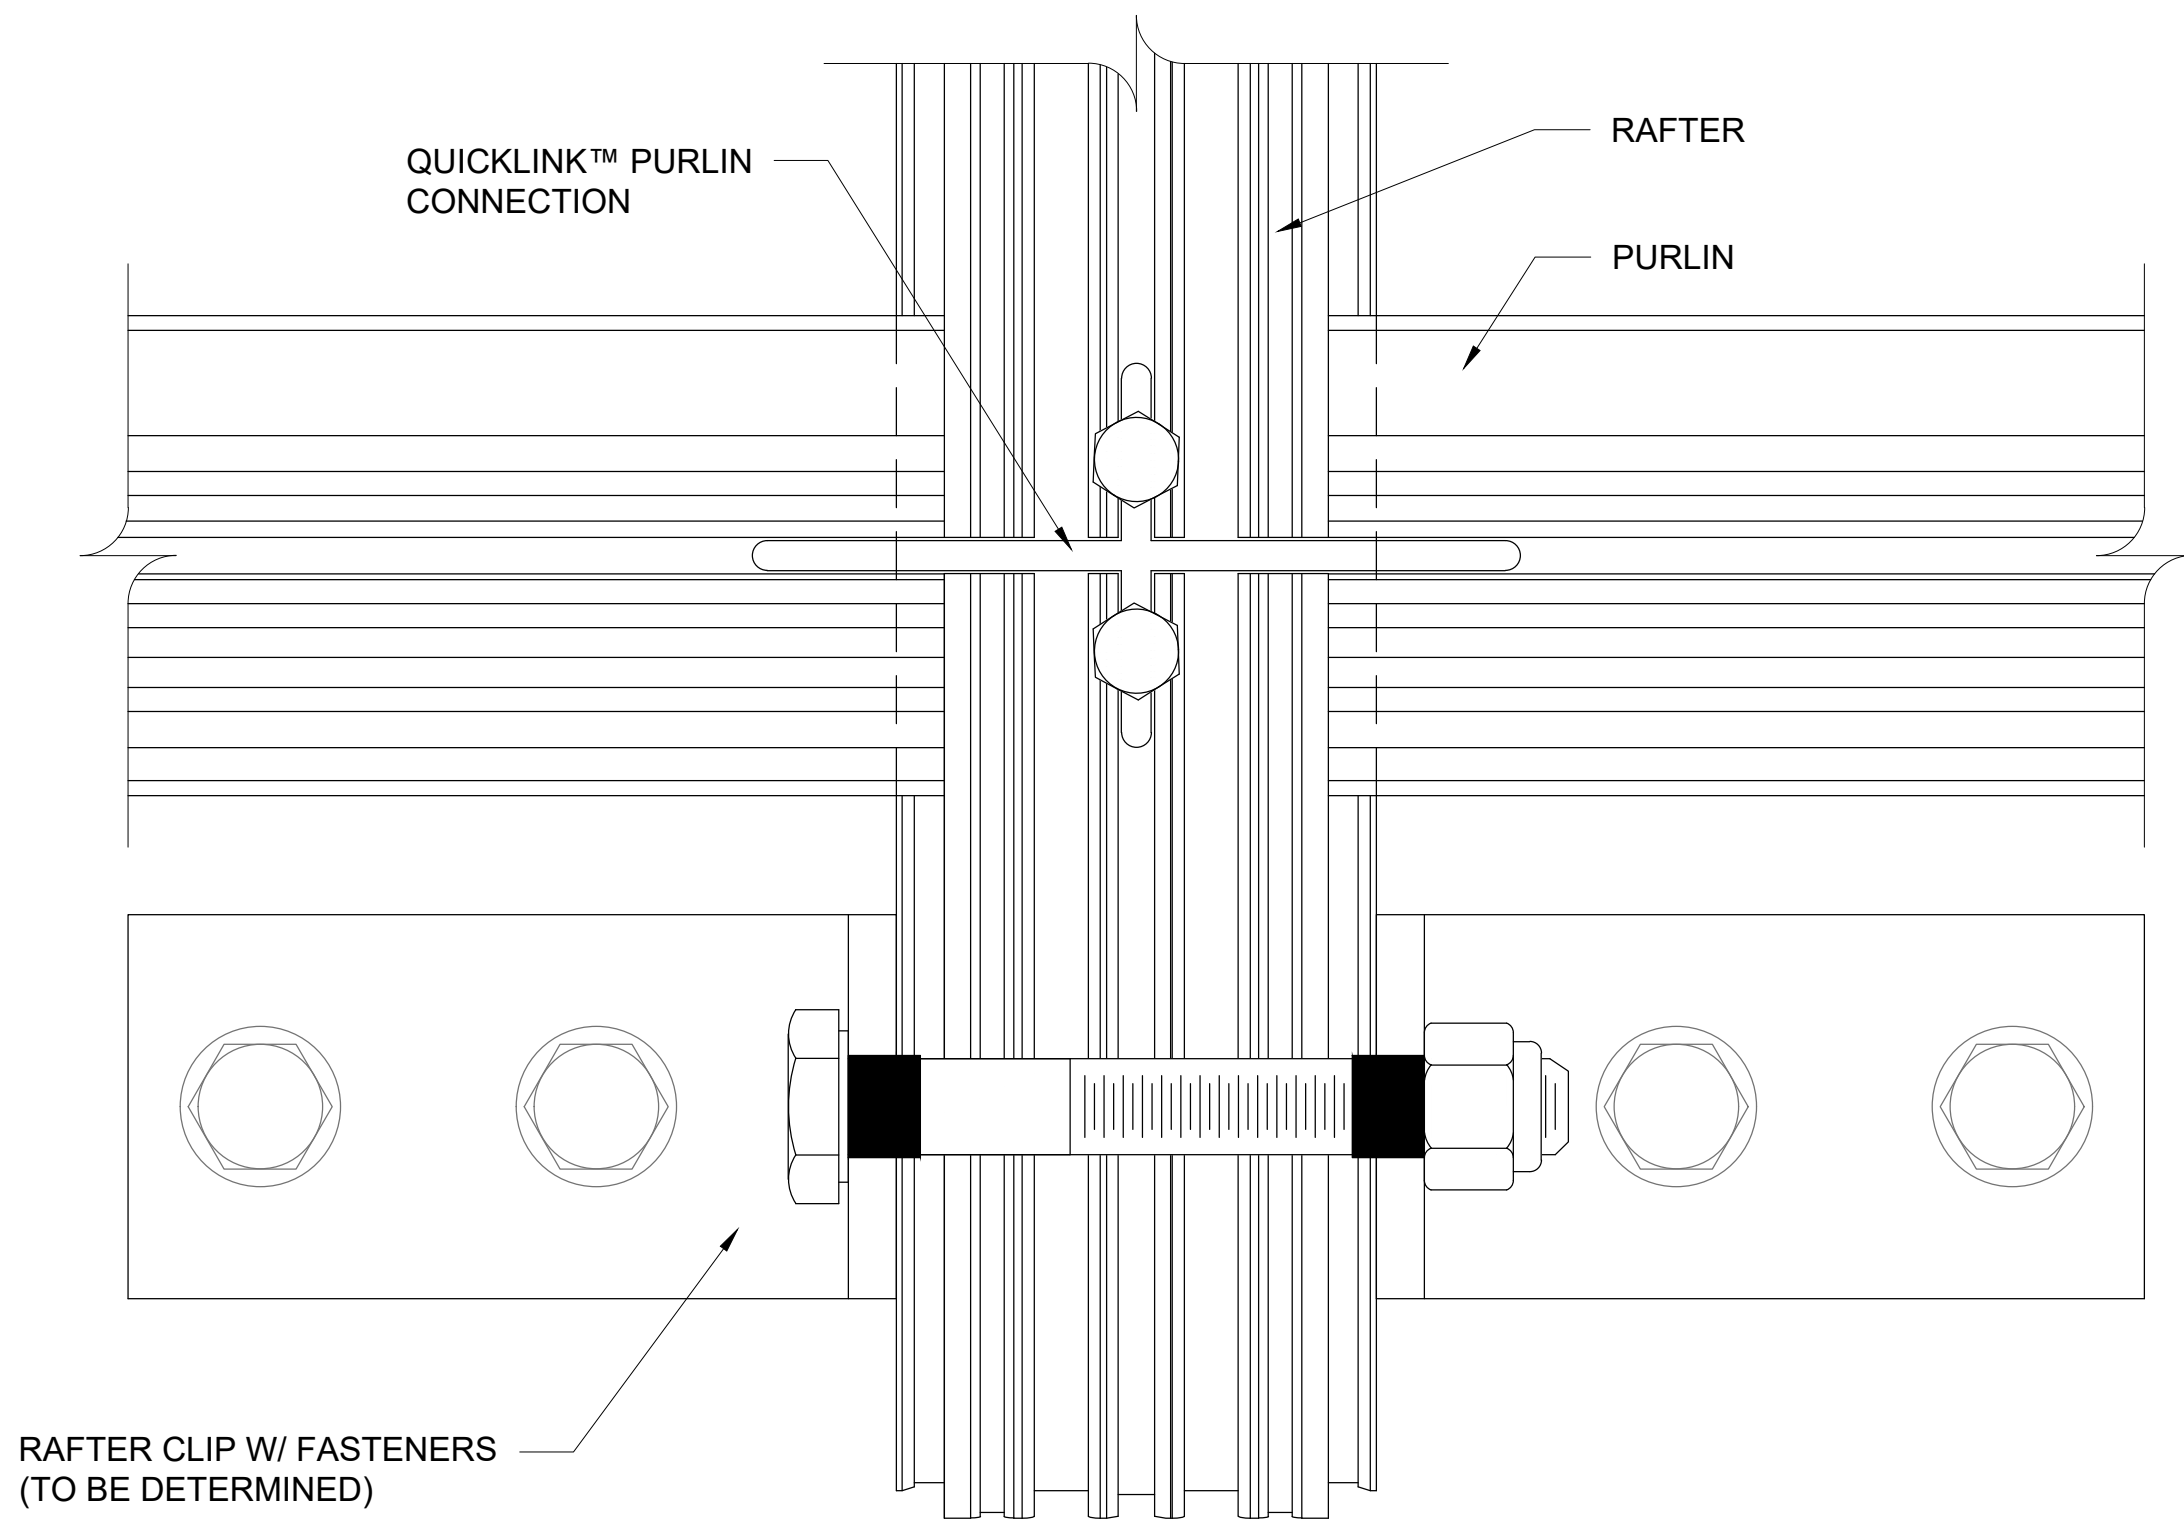

4 2
- -
RAFTER & PURLIN CONNECTION
SCALE: 6" = 1'-0"

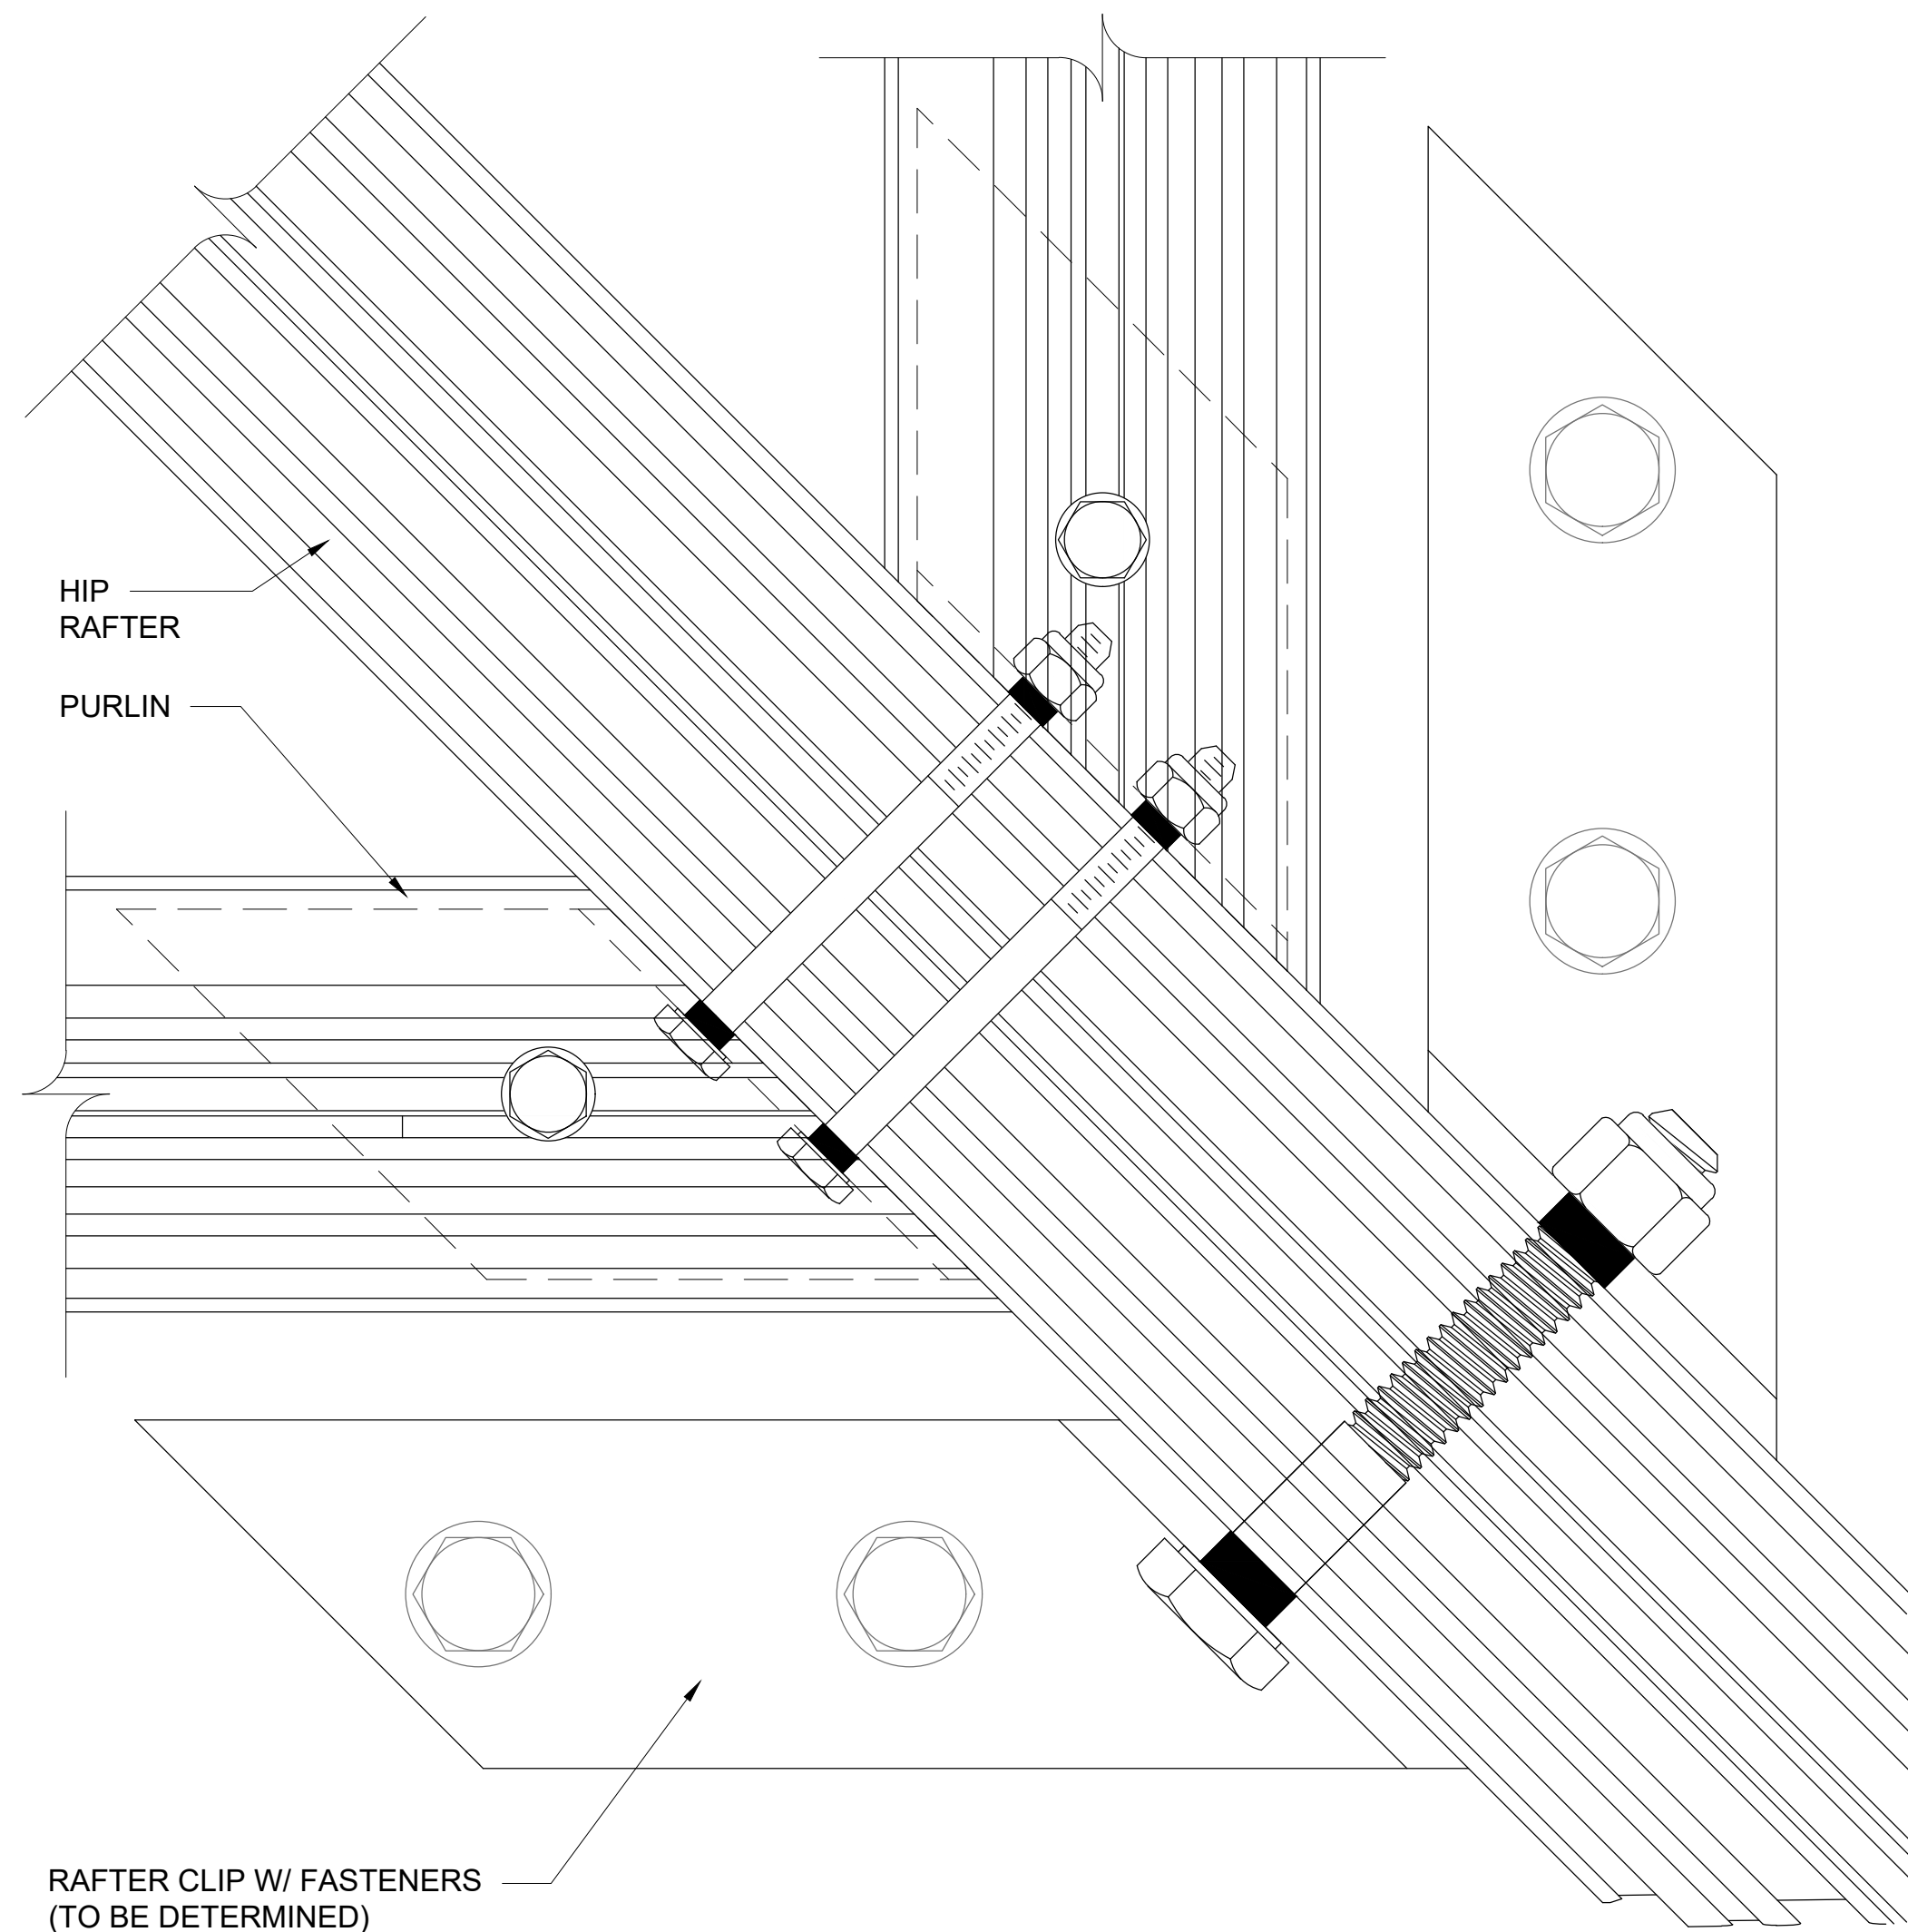

5 2
- -
HIP TO CURB CONNECTION
SCALE: 6" = 1'-0"

KlearSky™ CUSTOM SKYLIGHT

RIDGE W/ HIP END & GABLE END

Kingspan® Fenestration
Light+Air


28662 N. Ballard Drive
Lake Forest, IL 60045 USA
T: +1 847.816.1060
F: +1 847.816.0475

Note
The standard details shown are for reference only.
Please contact our Architectural Support Department for job specific details and for information regarding the usage, limitations, and or code requirements pertaining to this product, please contact us at:


info@kingspanlightandair.us

11/24/2025: CREATION OF DOCUMENT

Details are subject to change and should be verified with our Architectural Support Department prior to implementation, please contact us at: info@kingspanlightandair.us

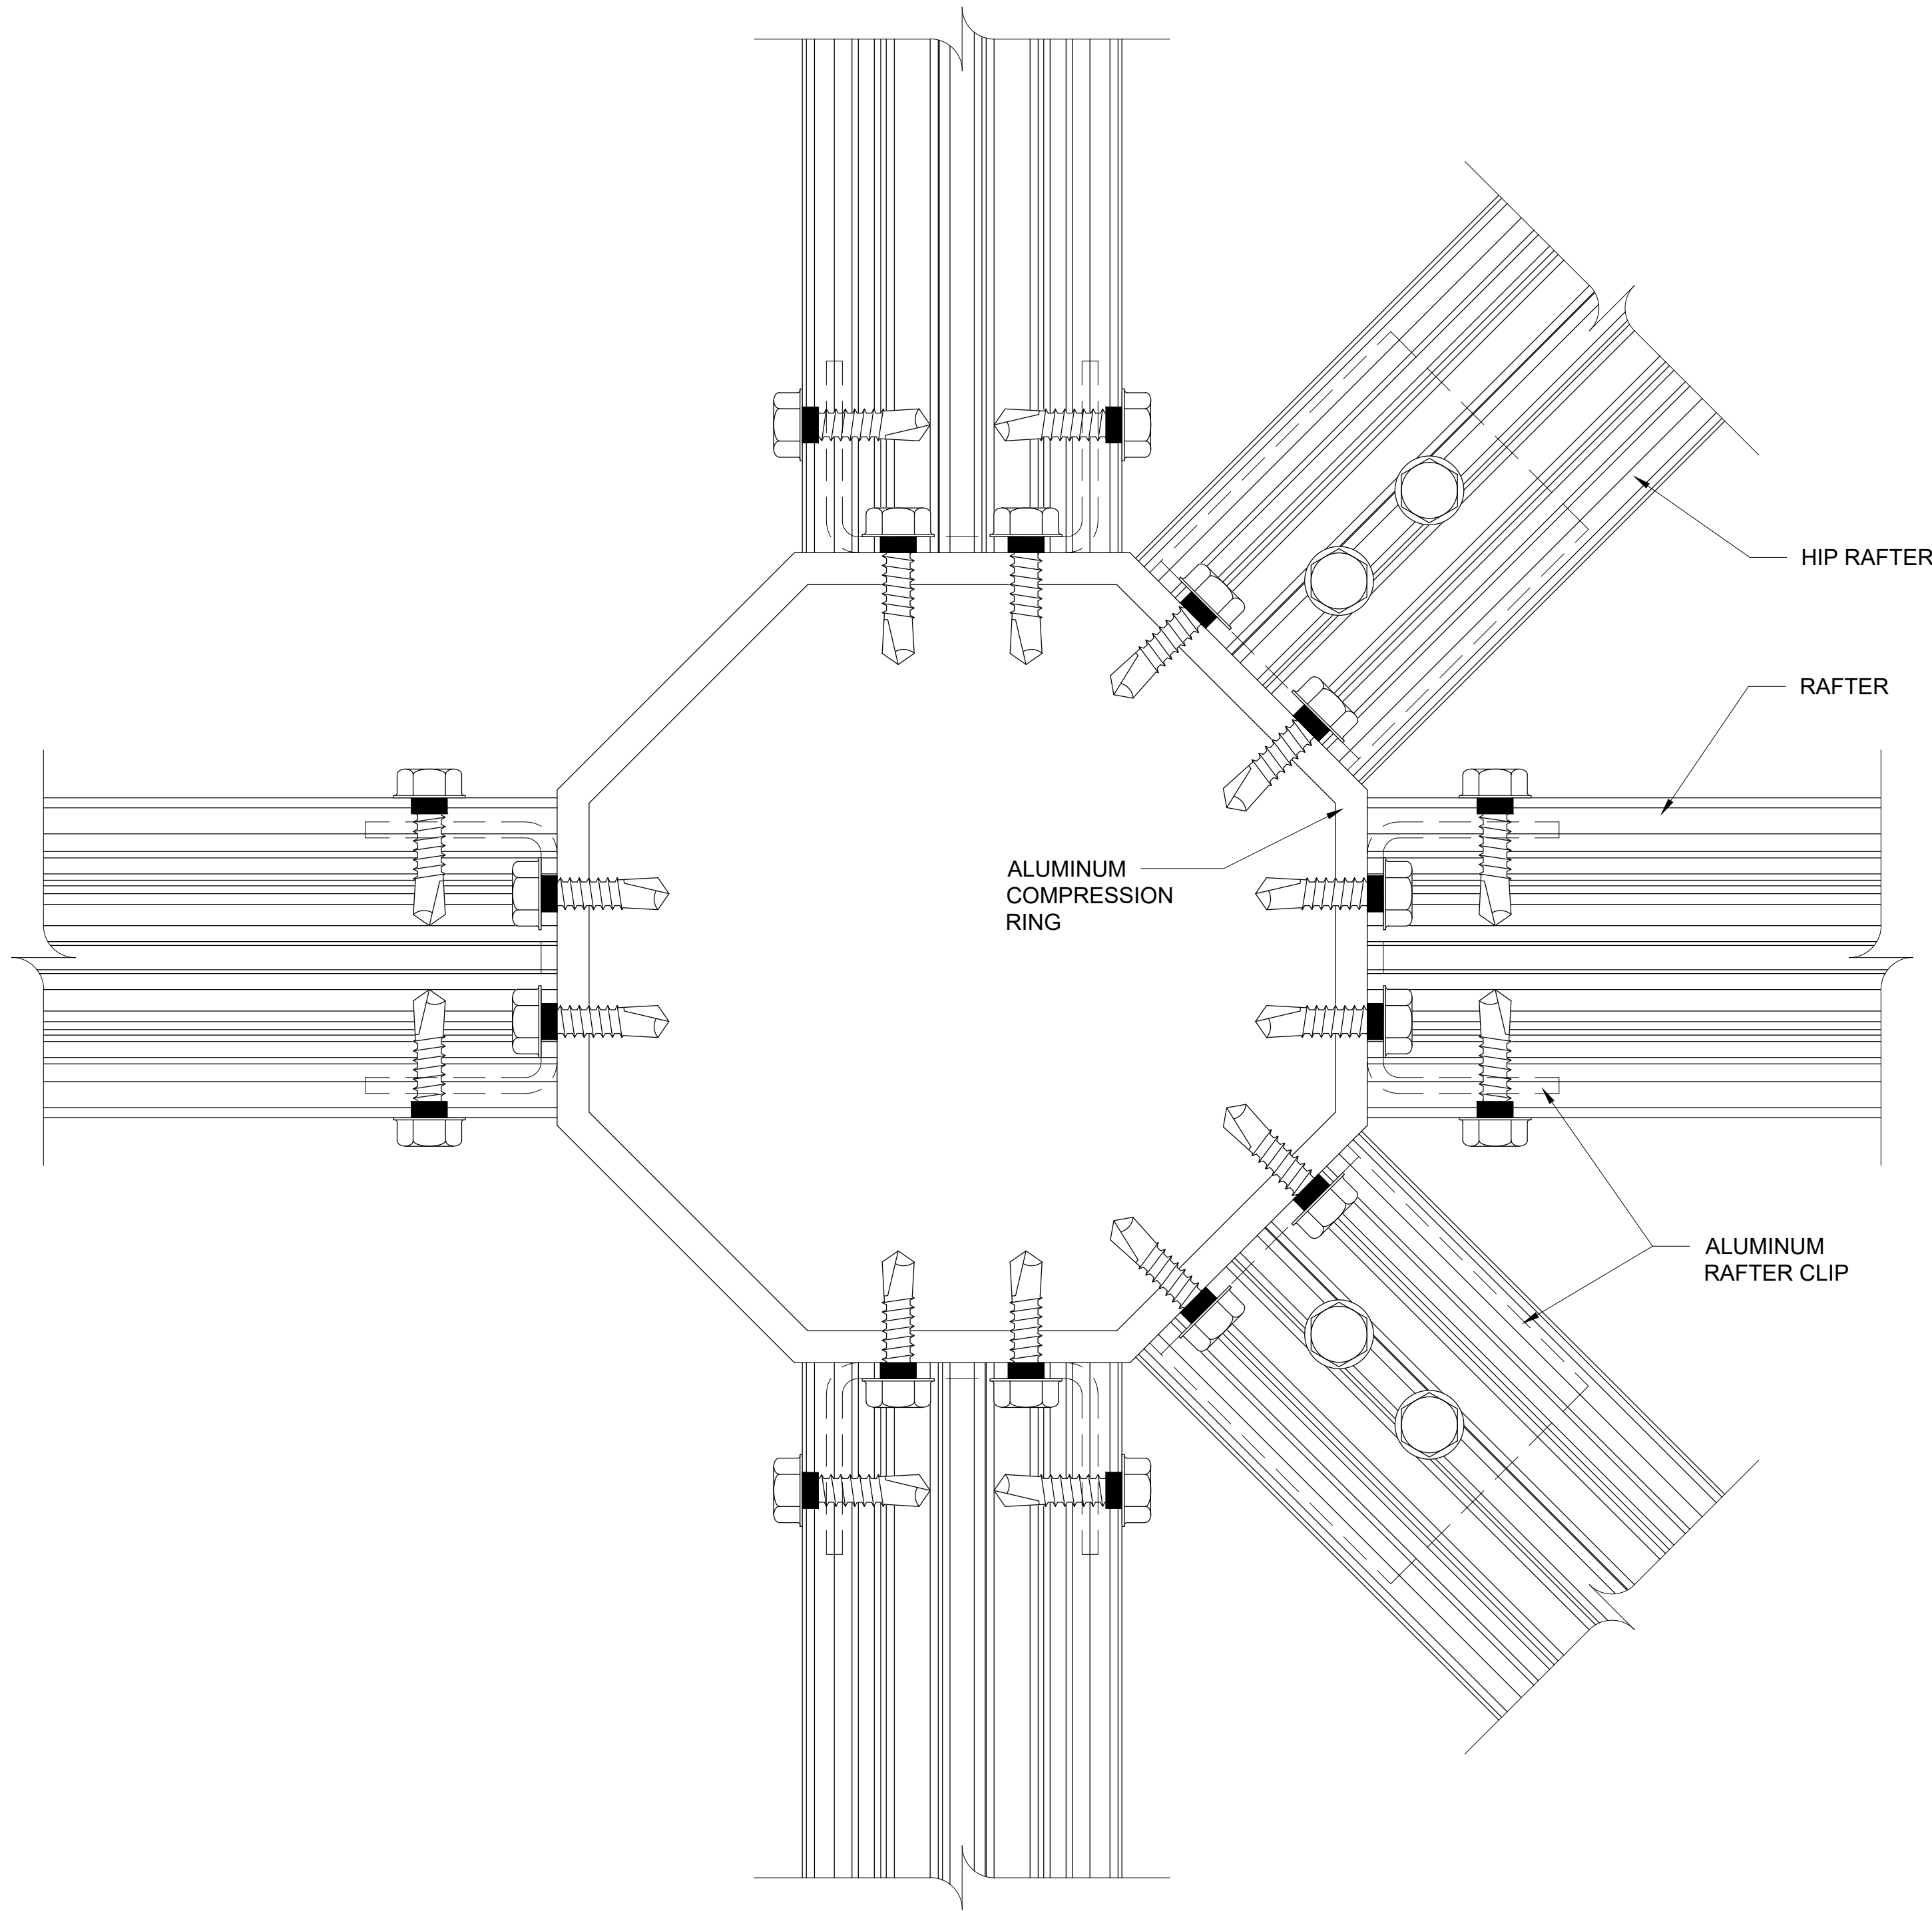

1 3
- - **COMPRESSION RING**
SCALE: 6" = 1'-0"

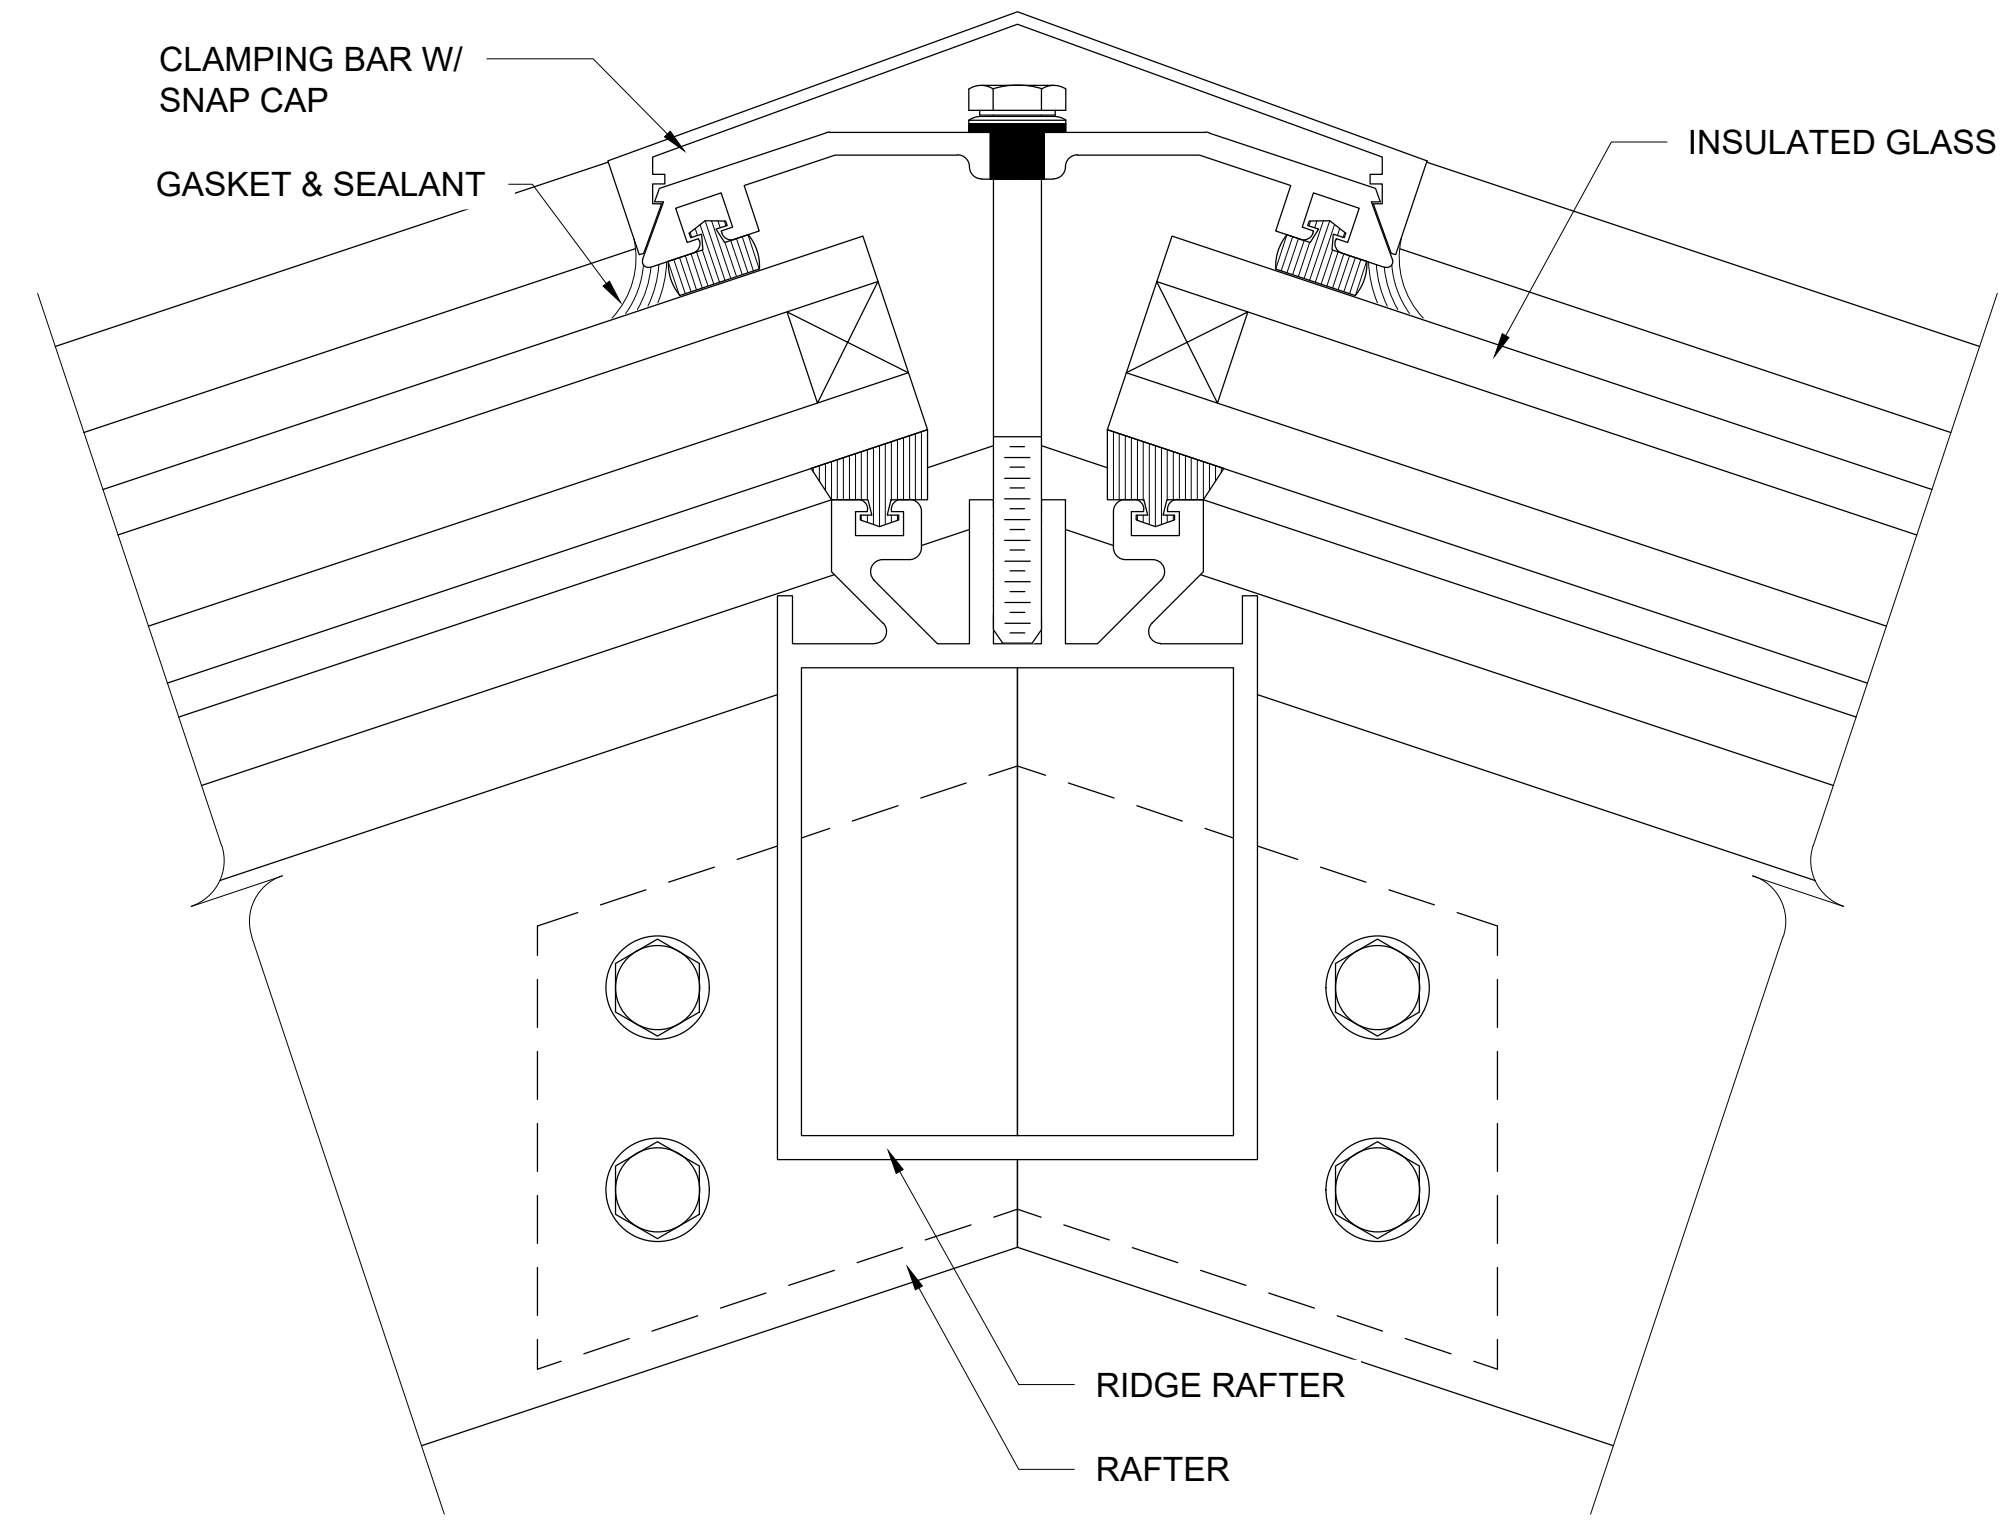

2 3
- - **RIDGE DETAIL**
SCALE: 6" = 1'-0"

KlearSky™ CUSTOM SKYLIGHT

RIDGE W/ HIP END & GABLE END

Kingspan®
Light+Air
Fenestration

28662 N. Ballard Drive
Lake Forest, IL 60045 USA
T: +1 847.816.1060
F: +1 847.816.0475

Note

The standard details shown are for reference only.

Please contact our Architectural Support Department for job specific details and for information regarding the usage, limitations, and or code requirements pertaining to this product, please contact us at:




info@kingspanlightandair.us

11/24/2025: CREATION OF DOCUMENT

Details are subject to change and should be verified with our Architectural Support Department prior to implementation, please contact us at: info@kingspanlightandair.us

SHEET NO.

3 OF 4

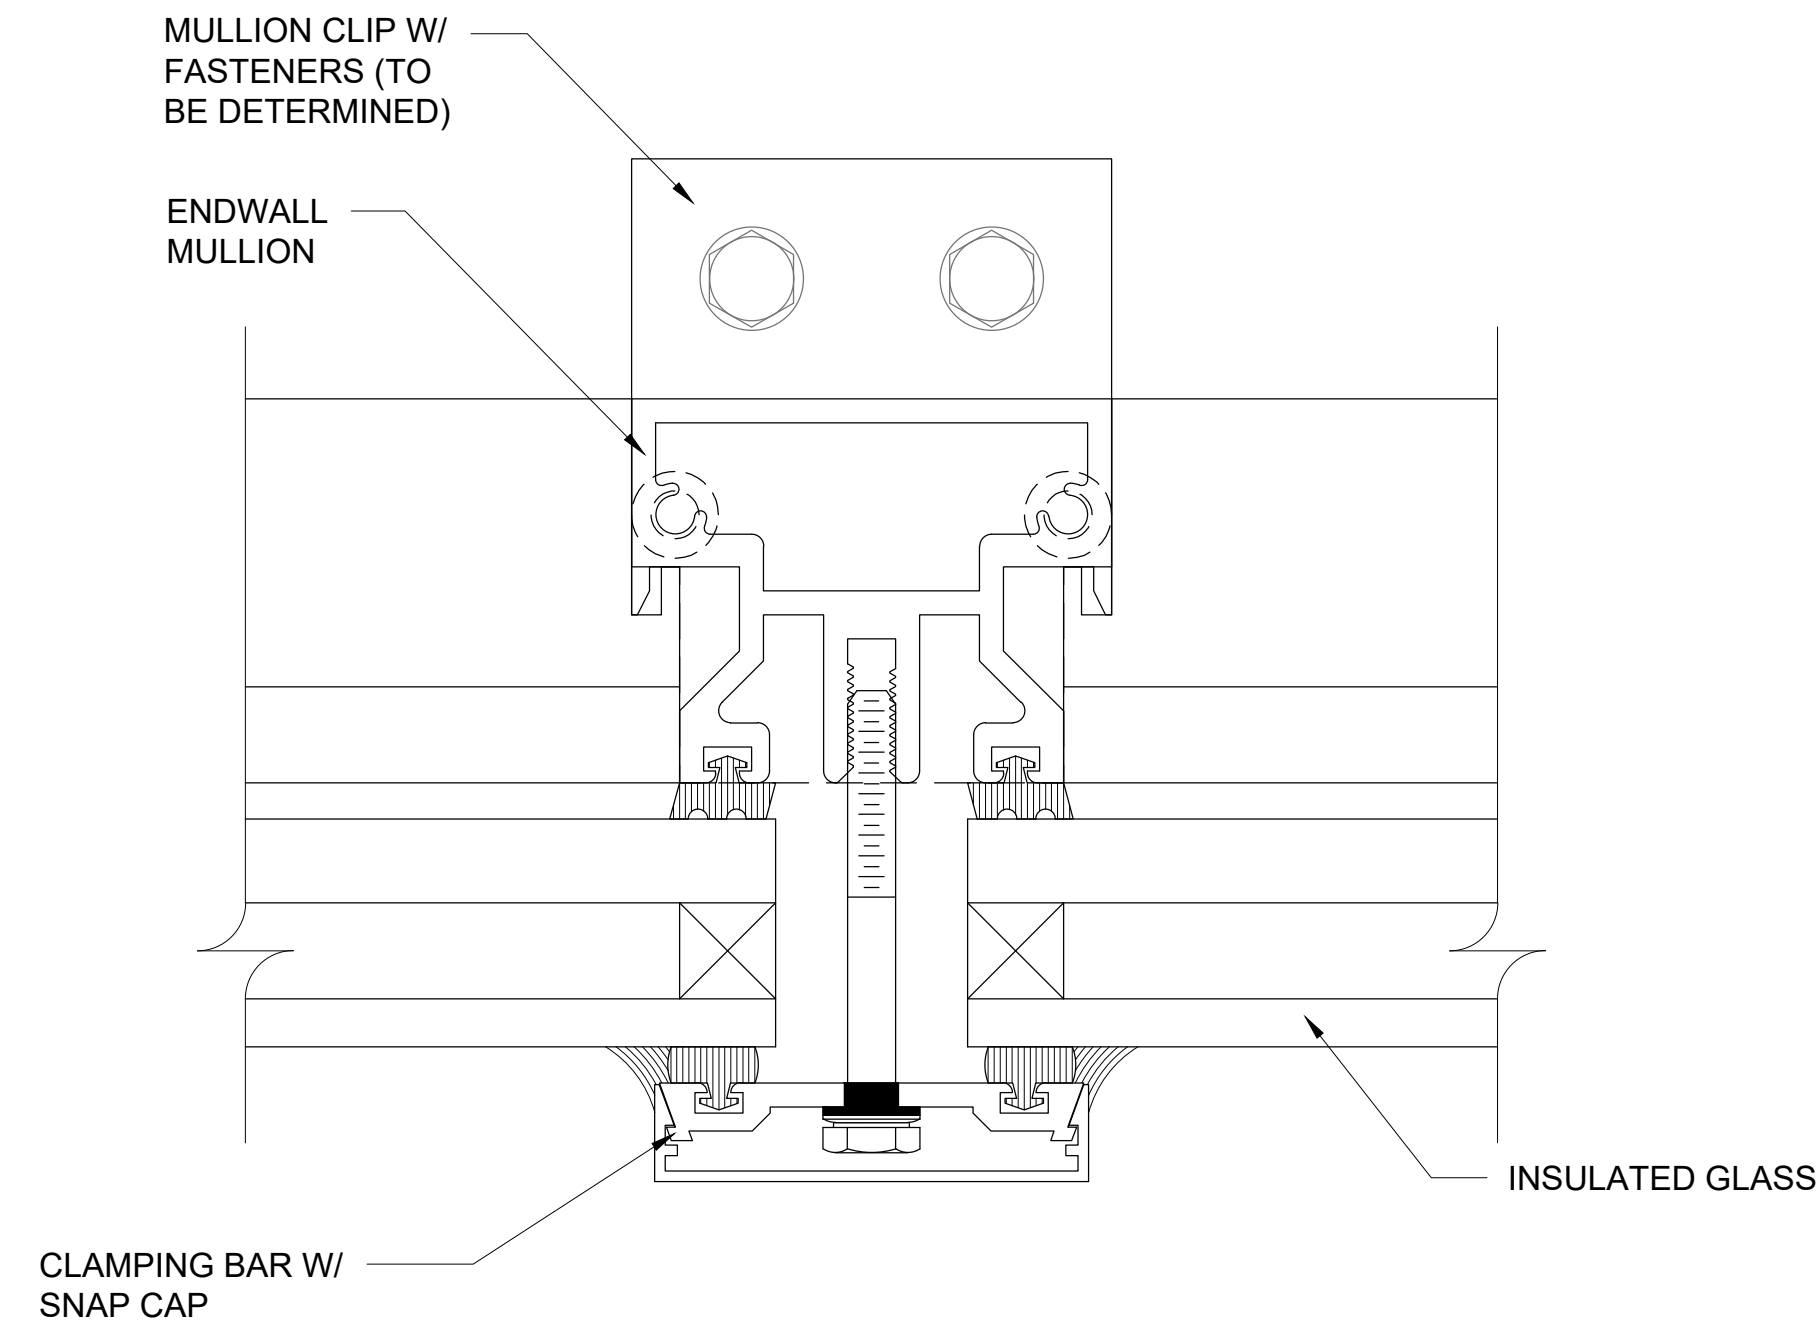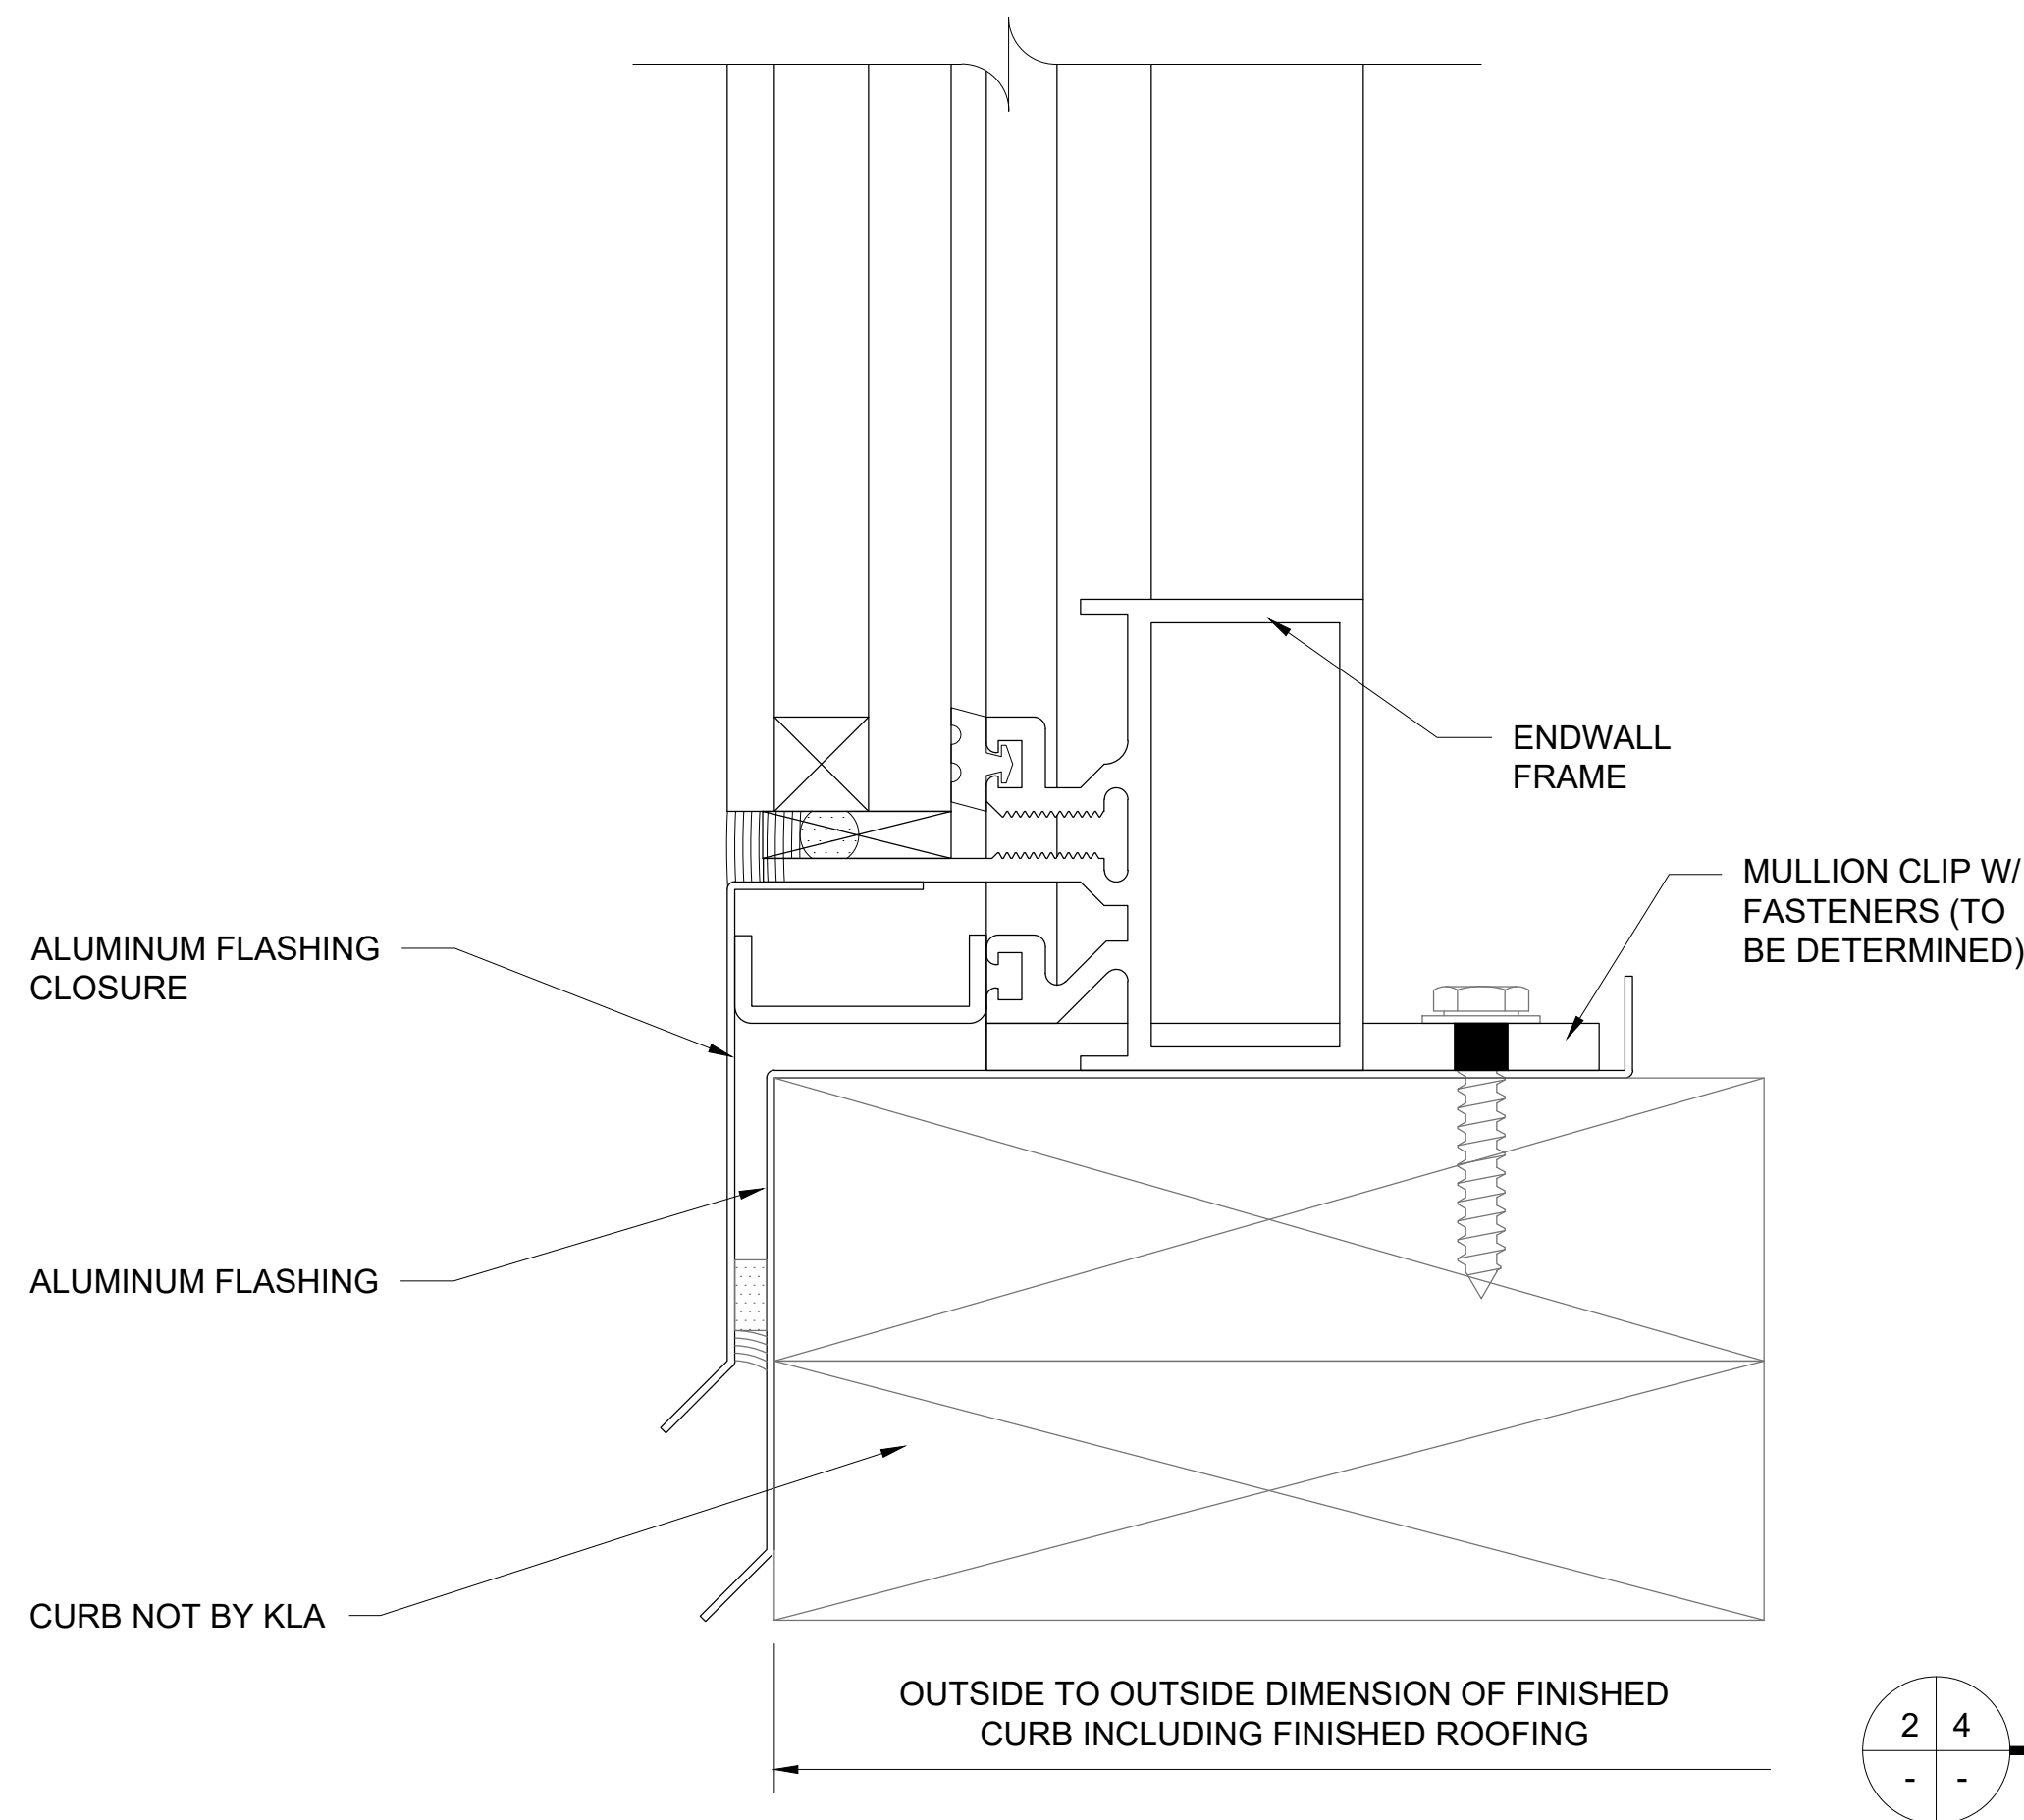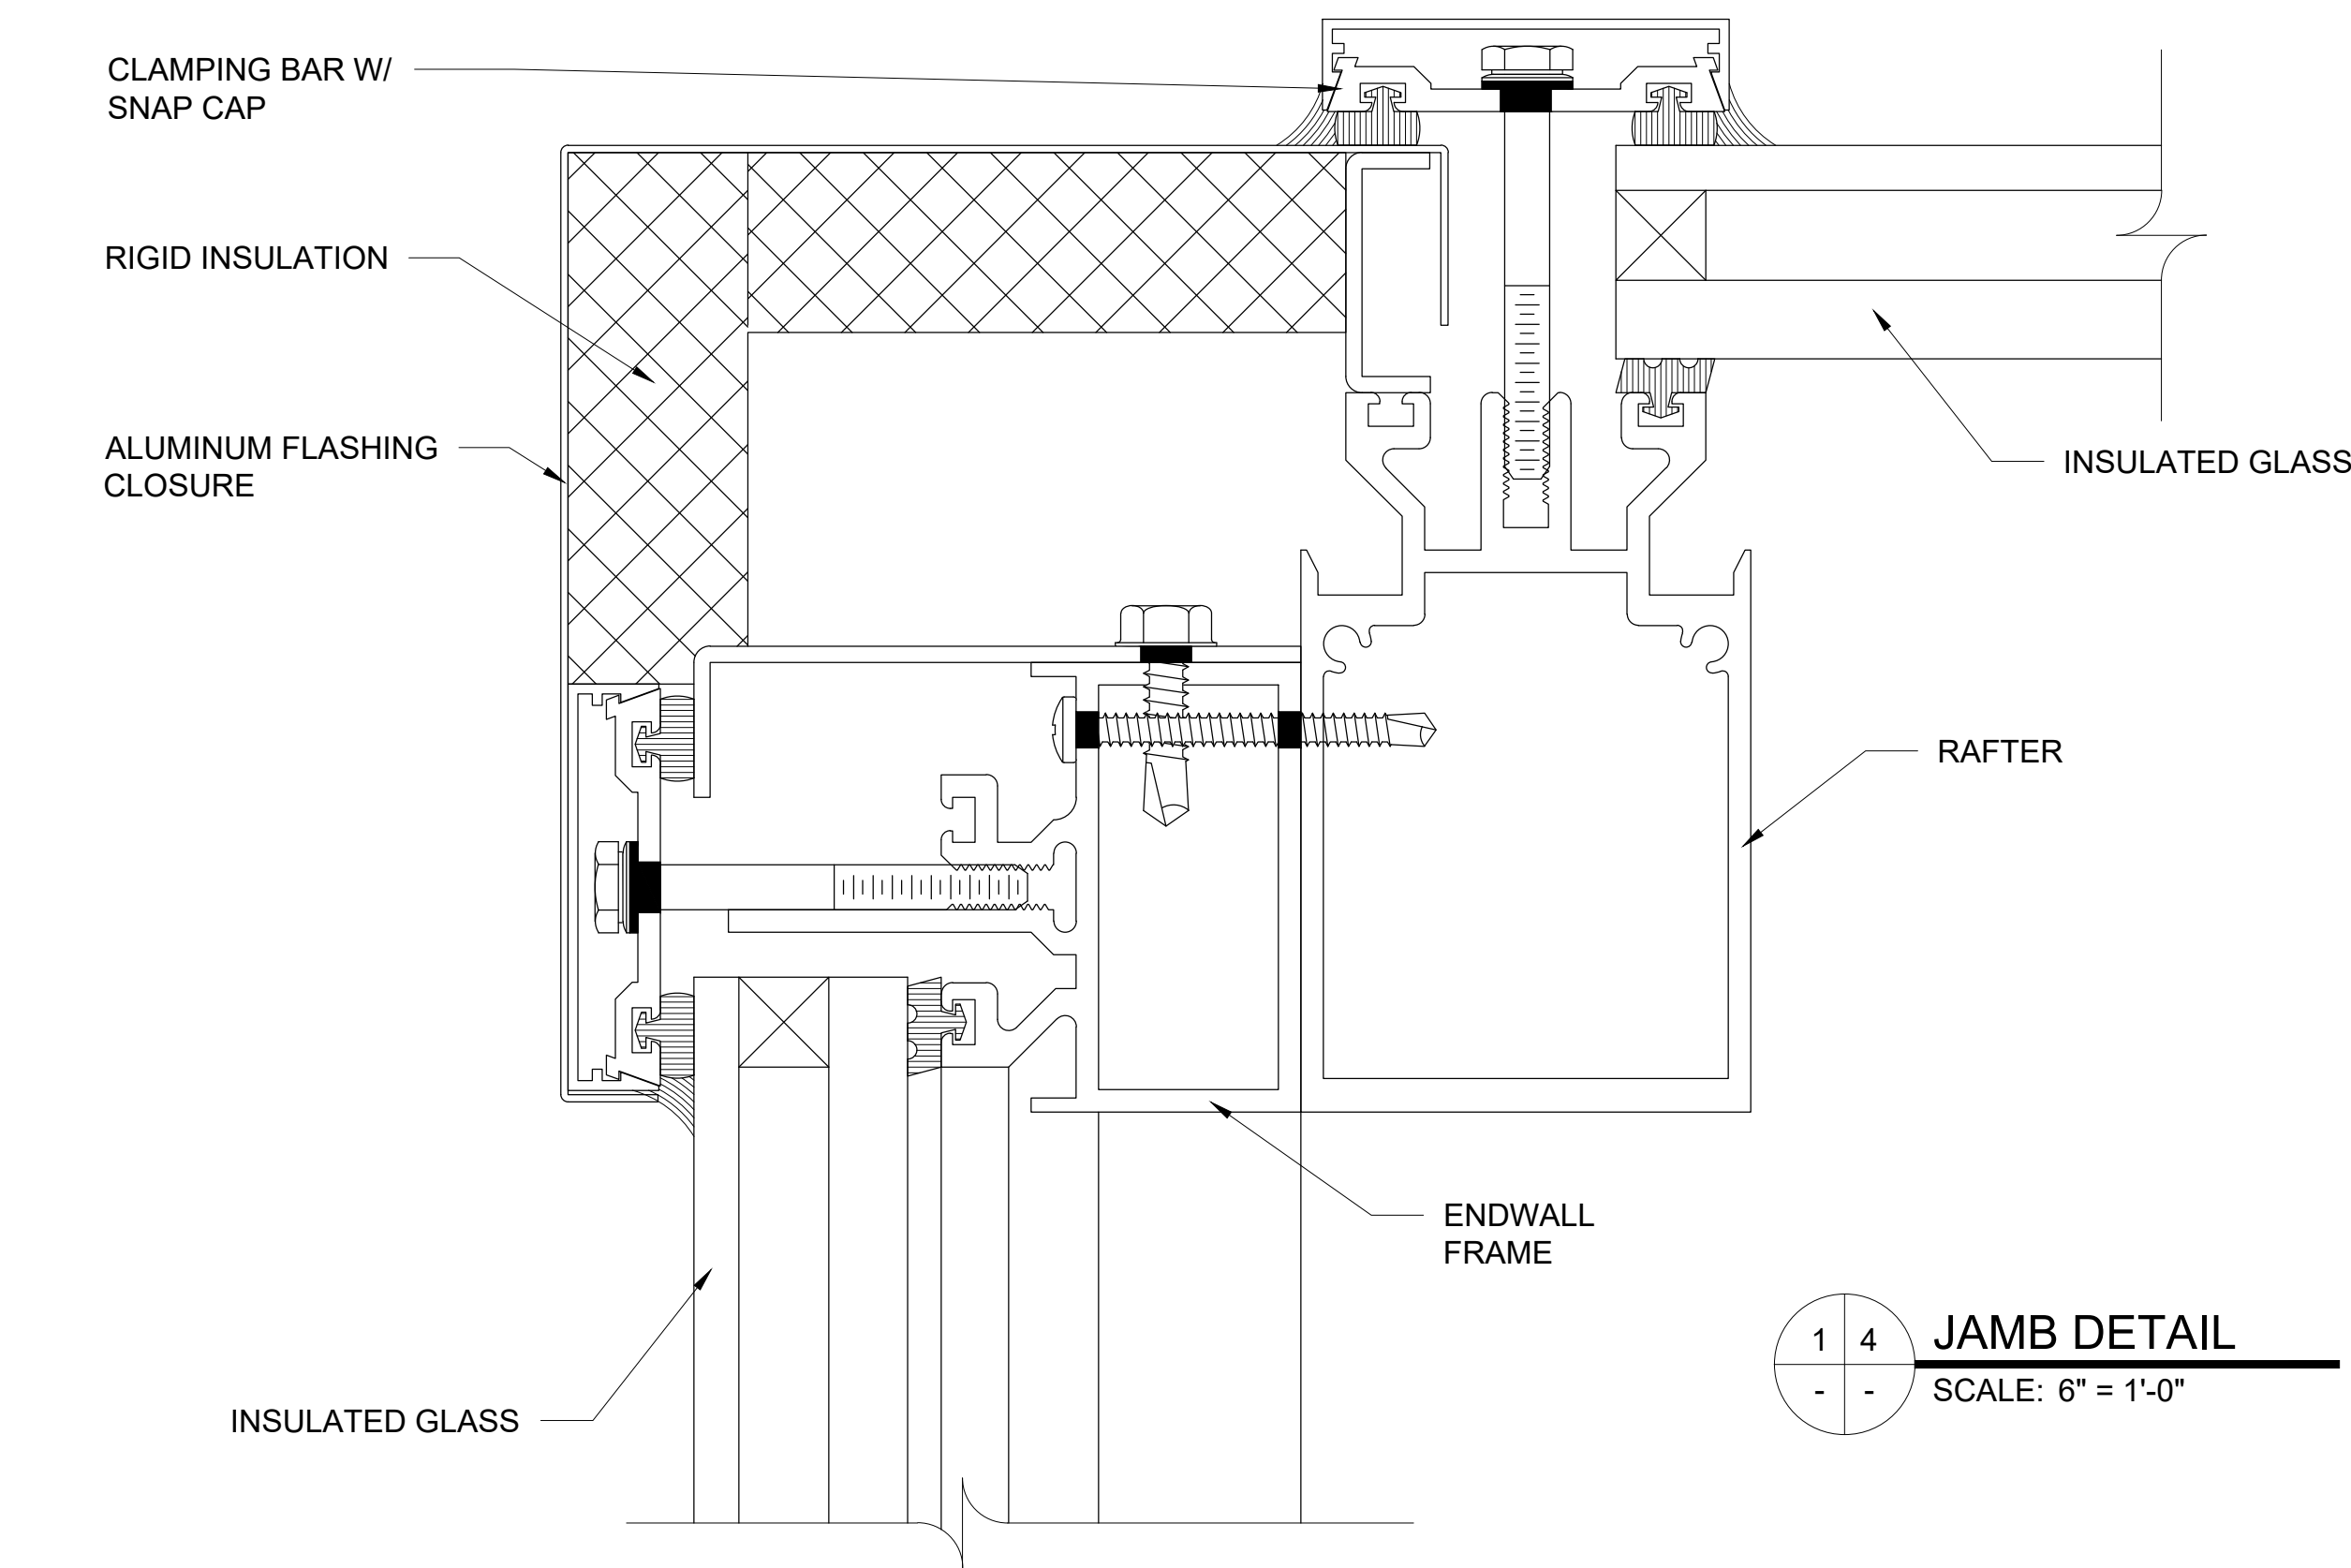

KlearSky™ CUSTOM SKYLIGHT

RIDGE W/ HIP END & GABLE END

Kingspan®
Light+Air
Fenestration

28662 N. Ballard Drive
Lake Forest, IL 60045 USA
T: +1 847.816.1060
F: +1 847.816.0475

Note
The standard details shown are for reference only.
Please contact our Architectural Support Department for job specific details and for information regarding the usage, limitations, and or code requirements pertaining to this product, please contact us at:

info@kingspanlightandair.us

11/24/2025: CREATION OF DOCUMENT

Details are subject to change and should be verified with our Architectural Support Department prior to implementation, please contact us at: info@kingspanlightandair.us

SHEET NO.
4 OF 4