


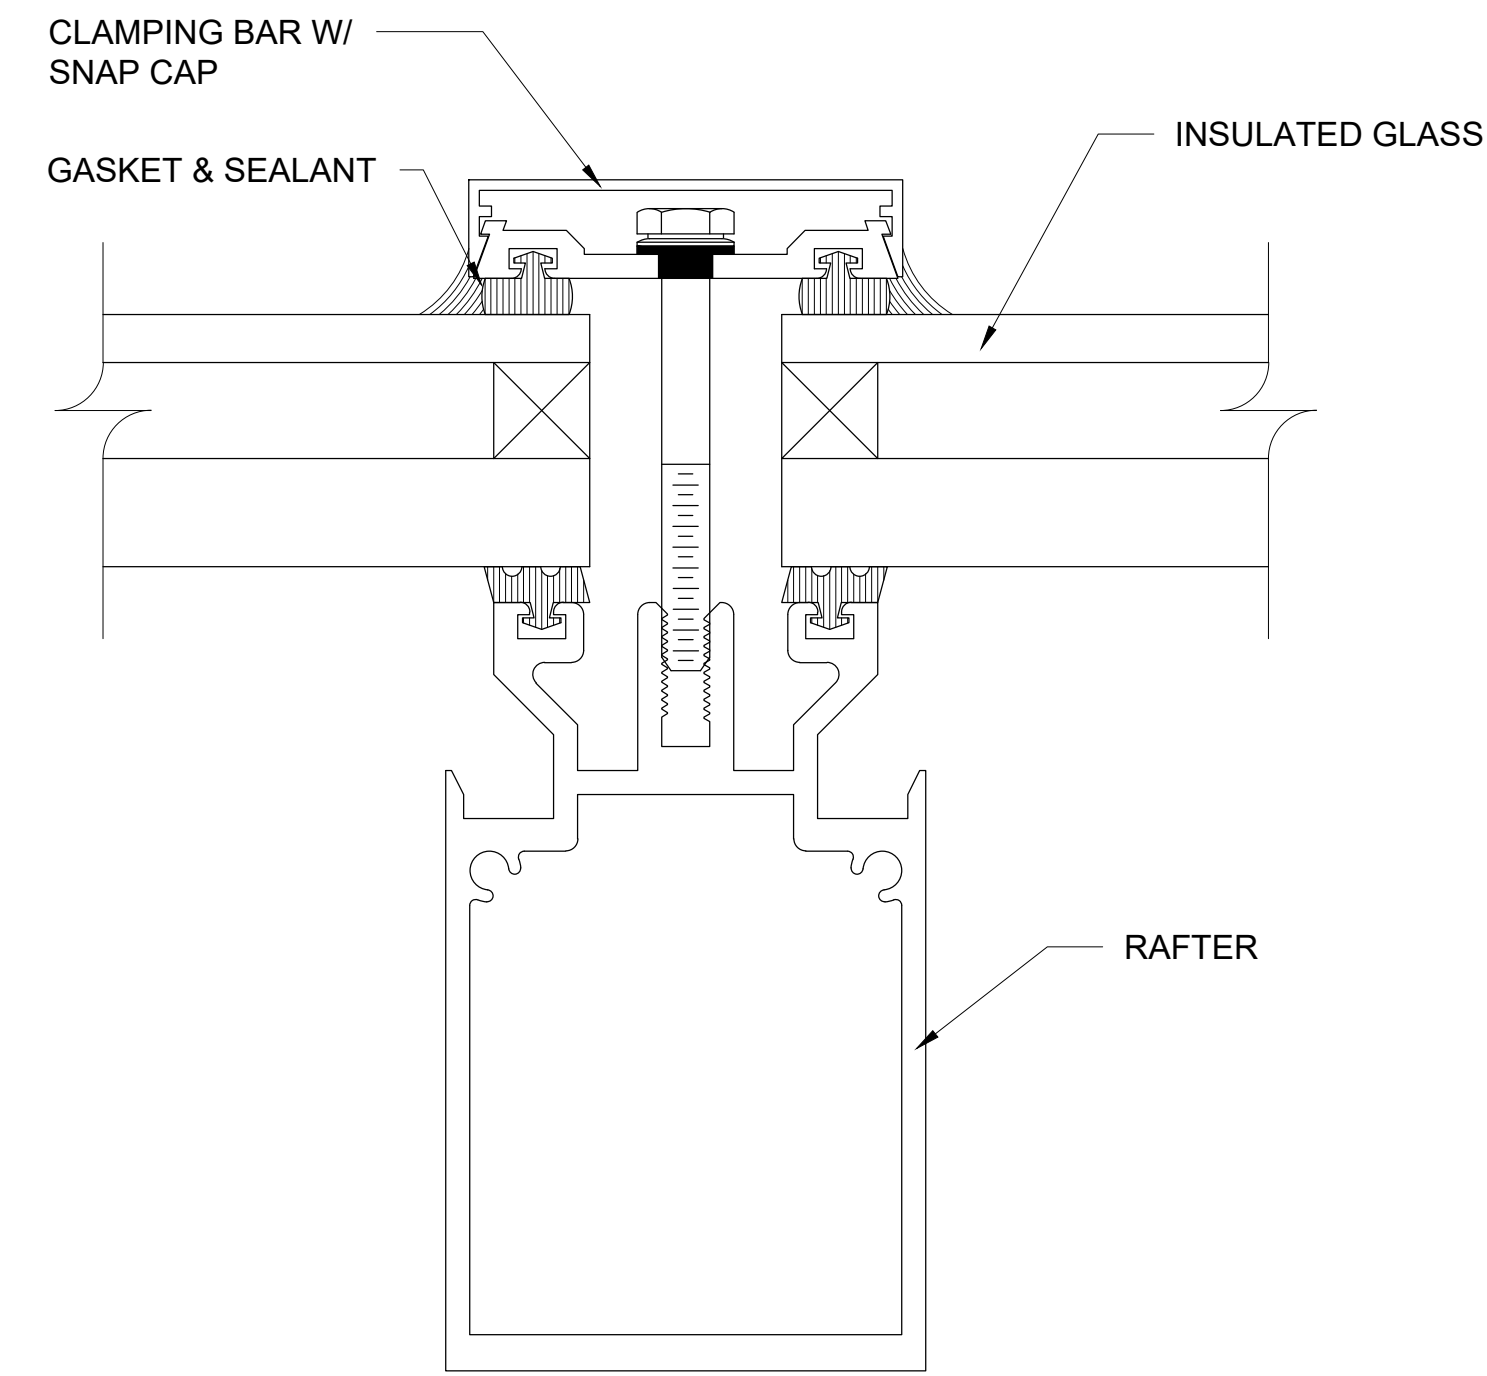


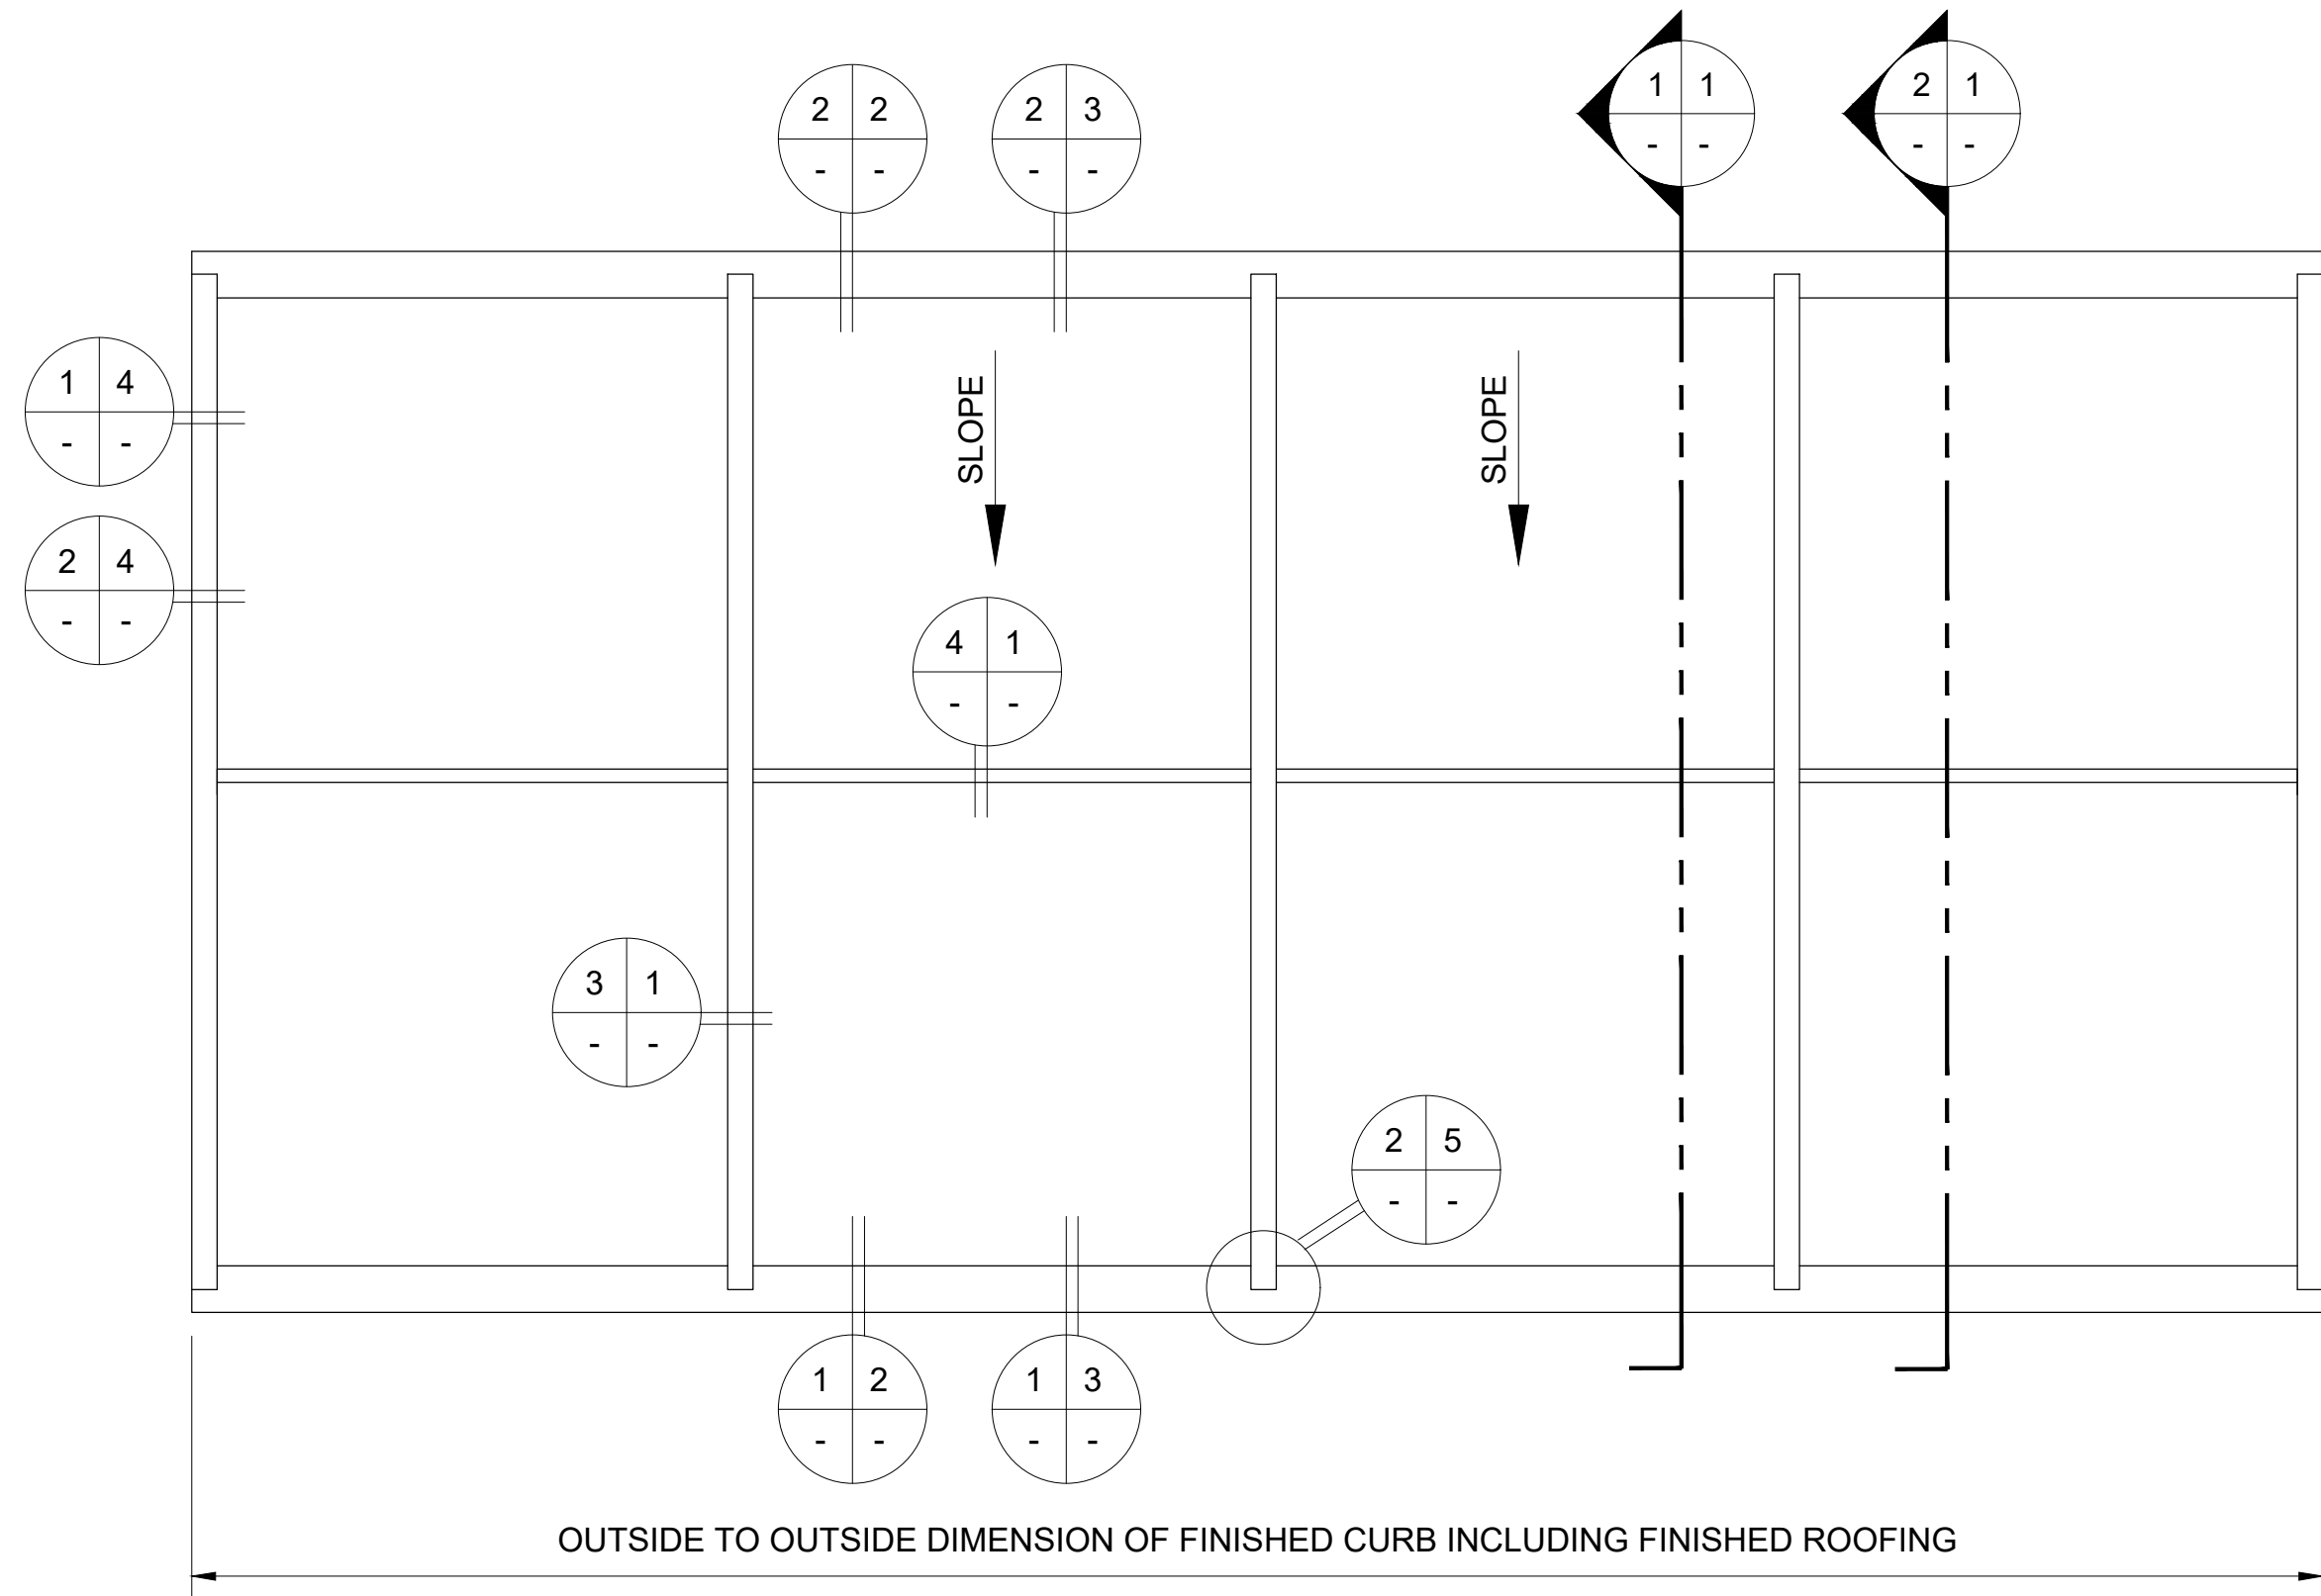


3 1
- -
RAFTER DETAIL
 SCALE: 6" = 1'-0"

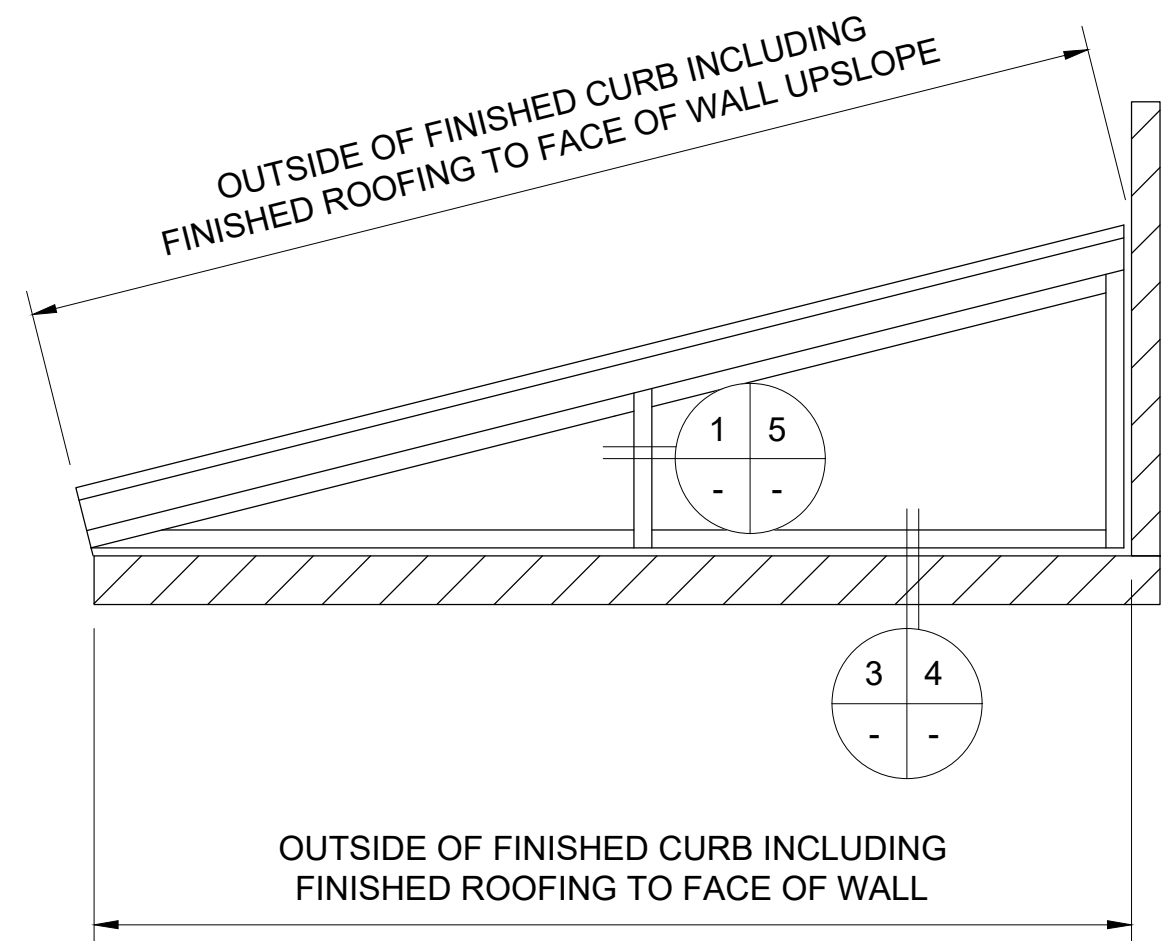

1 1
- -
UNIT SECTION
 SCALE: 6" = 1'-0"

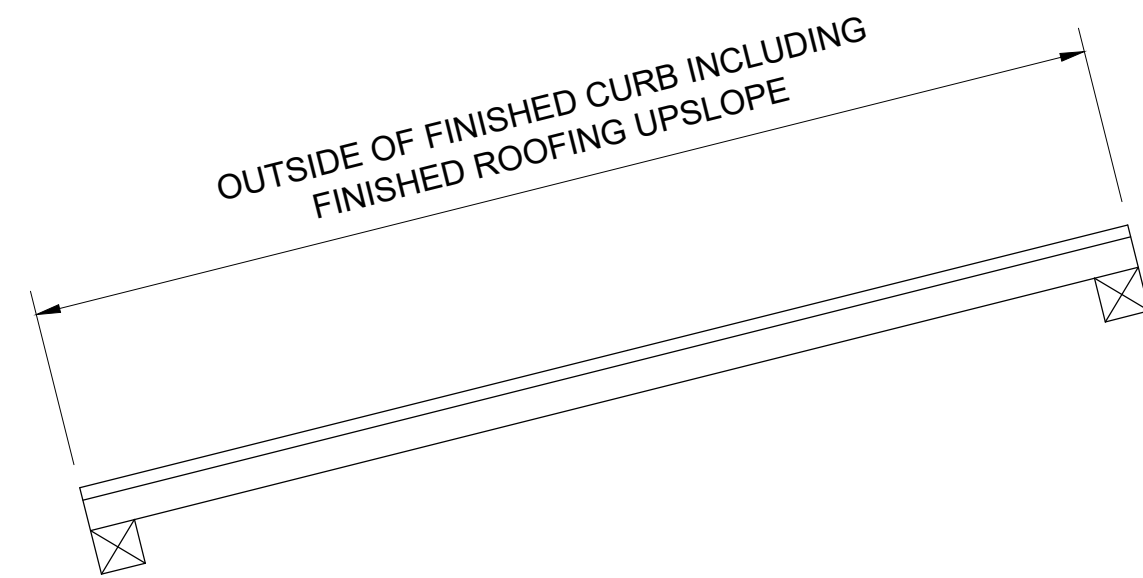

2 1
- -
UNIT SECTION
 SCALE: 6" = 1'-0"

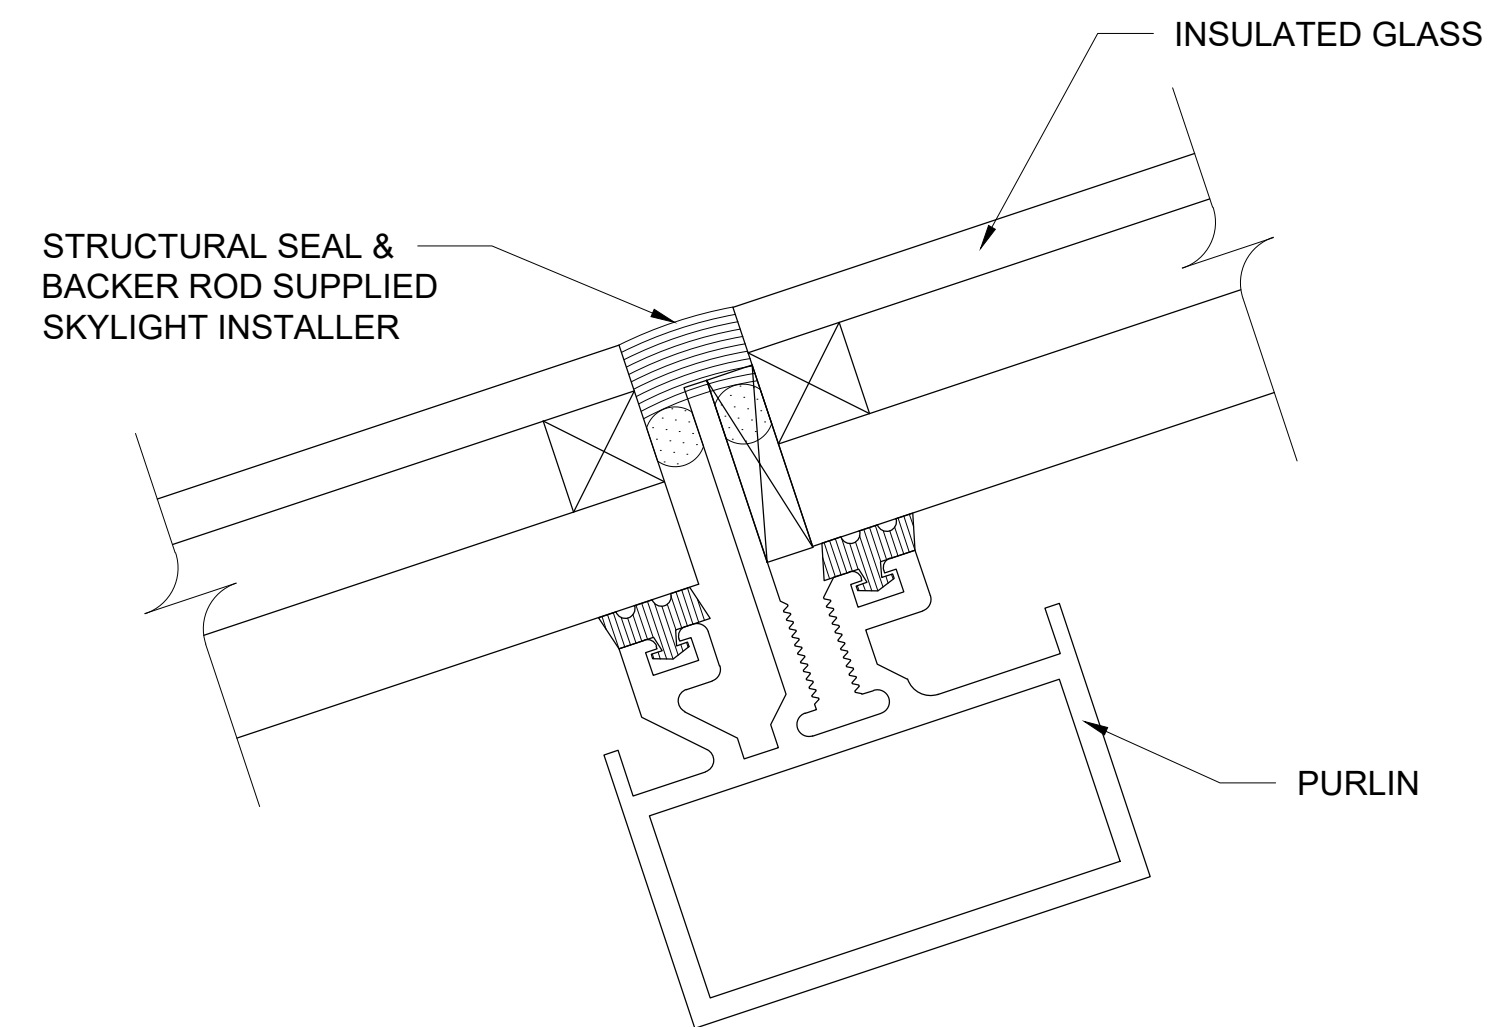

4 1
- -
PURLIN DETAIL
 SCALE: 6" = 1'-0"

KlearSky™ CUSTOM SKYLIGHT

SINGLE SLOPE

Kingspan® Fenestration
 Light + Air

28662 N. Ballard Drive
 Lake Forest, IL 60045 USA
 T: +1 847.816.1060
 F: +1 847.816.0475

Note

The standard details shown are for reference only.

Please contact our Architectural Support Department for job specific details and for information regarding the usage, limitations, and or code requirements pertaining to this product, please contact us at:


info@kingspanlightandair.us

11/24/2025: CREATION OF DOCUMENT


Details are subject to change and should be verified with our Architectural Support Department prior to implementation, please contact us at: info@kingspanlightandair.us

SHEET NO.

1 OF 5

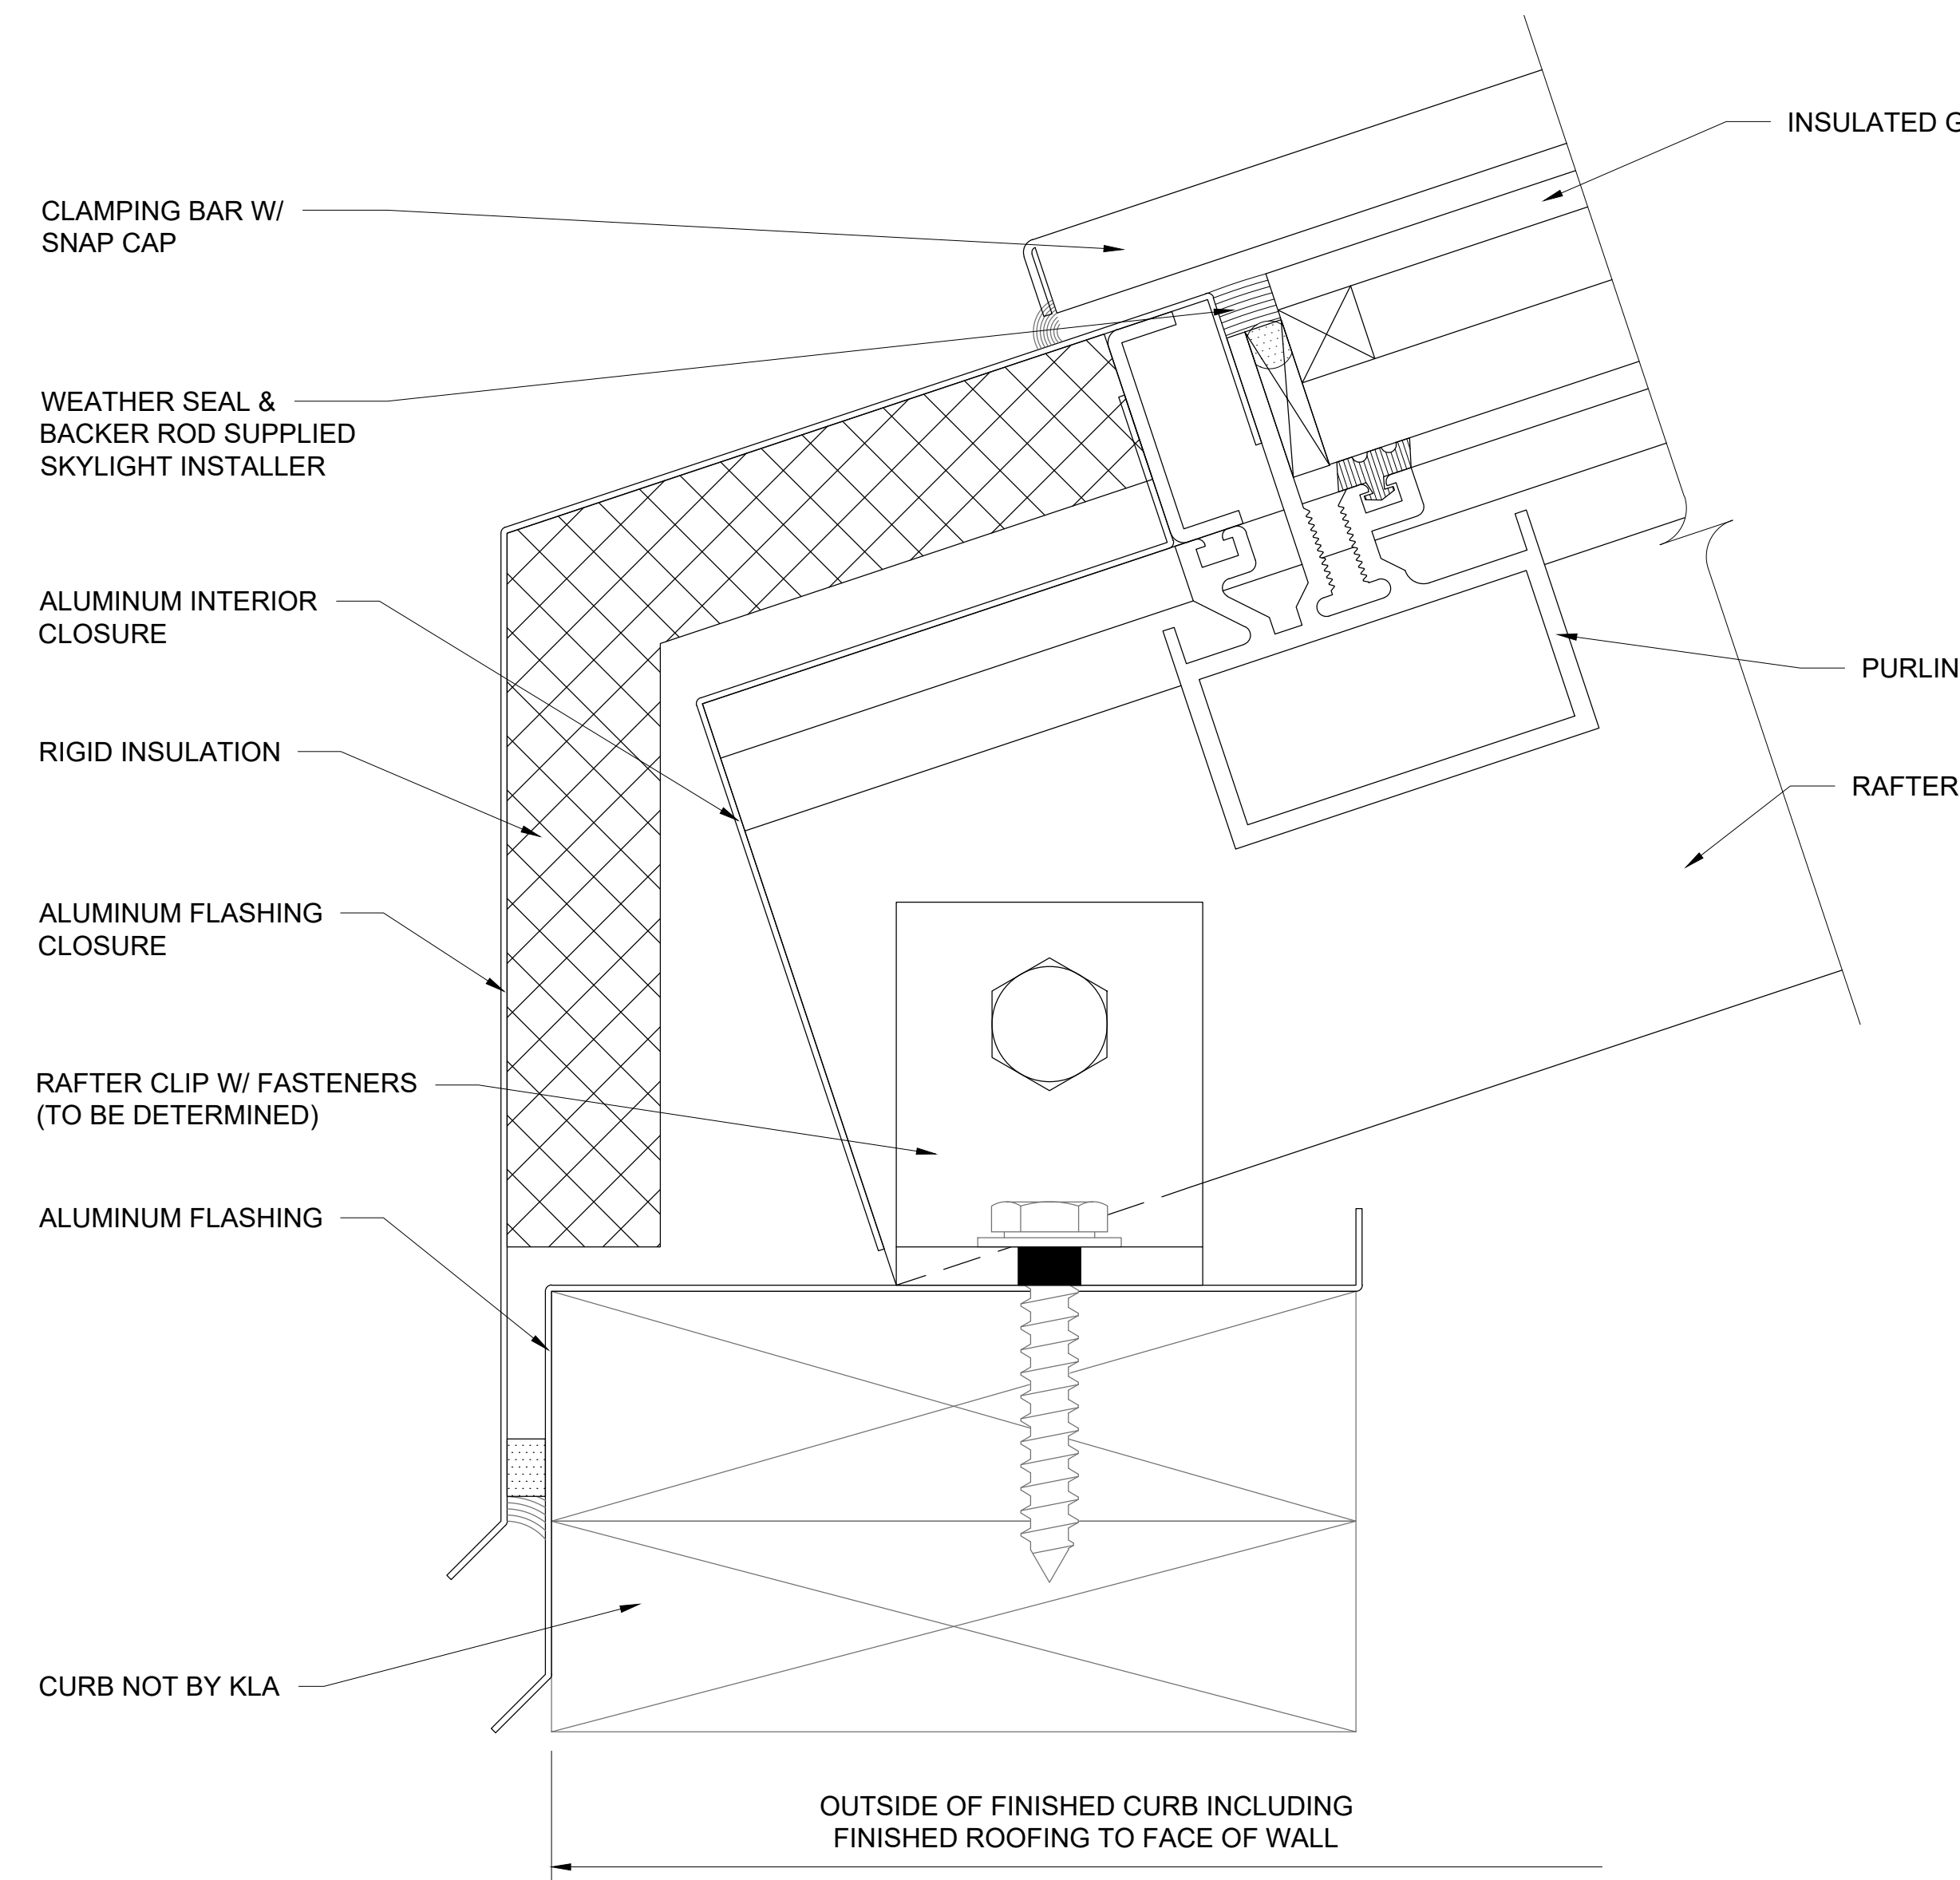

1 2 CURB DETAIL
- - SCALE: 6" = 1'-0"

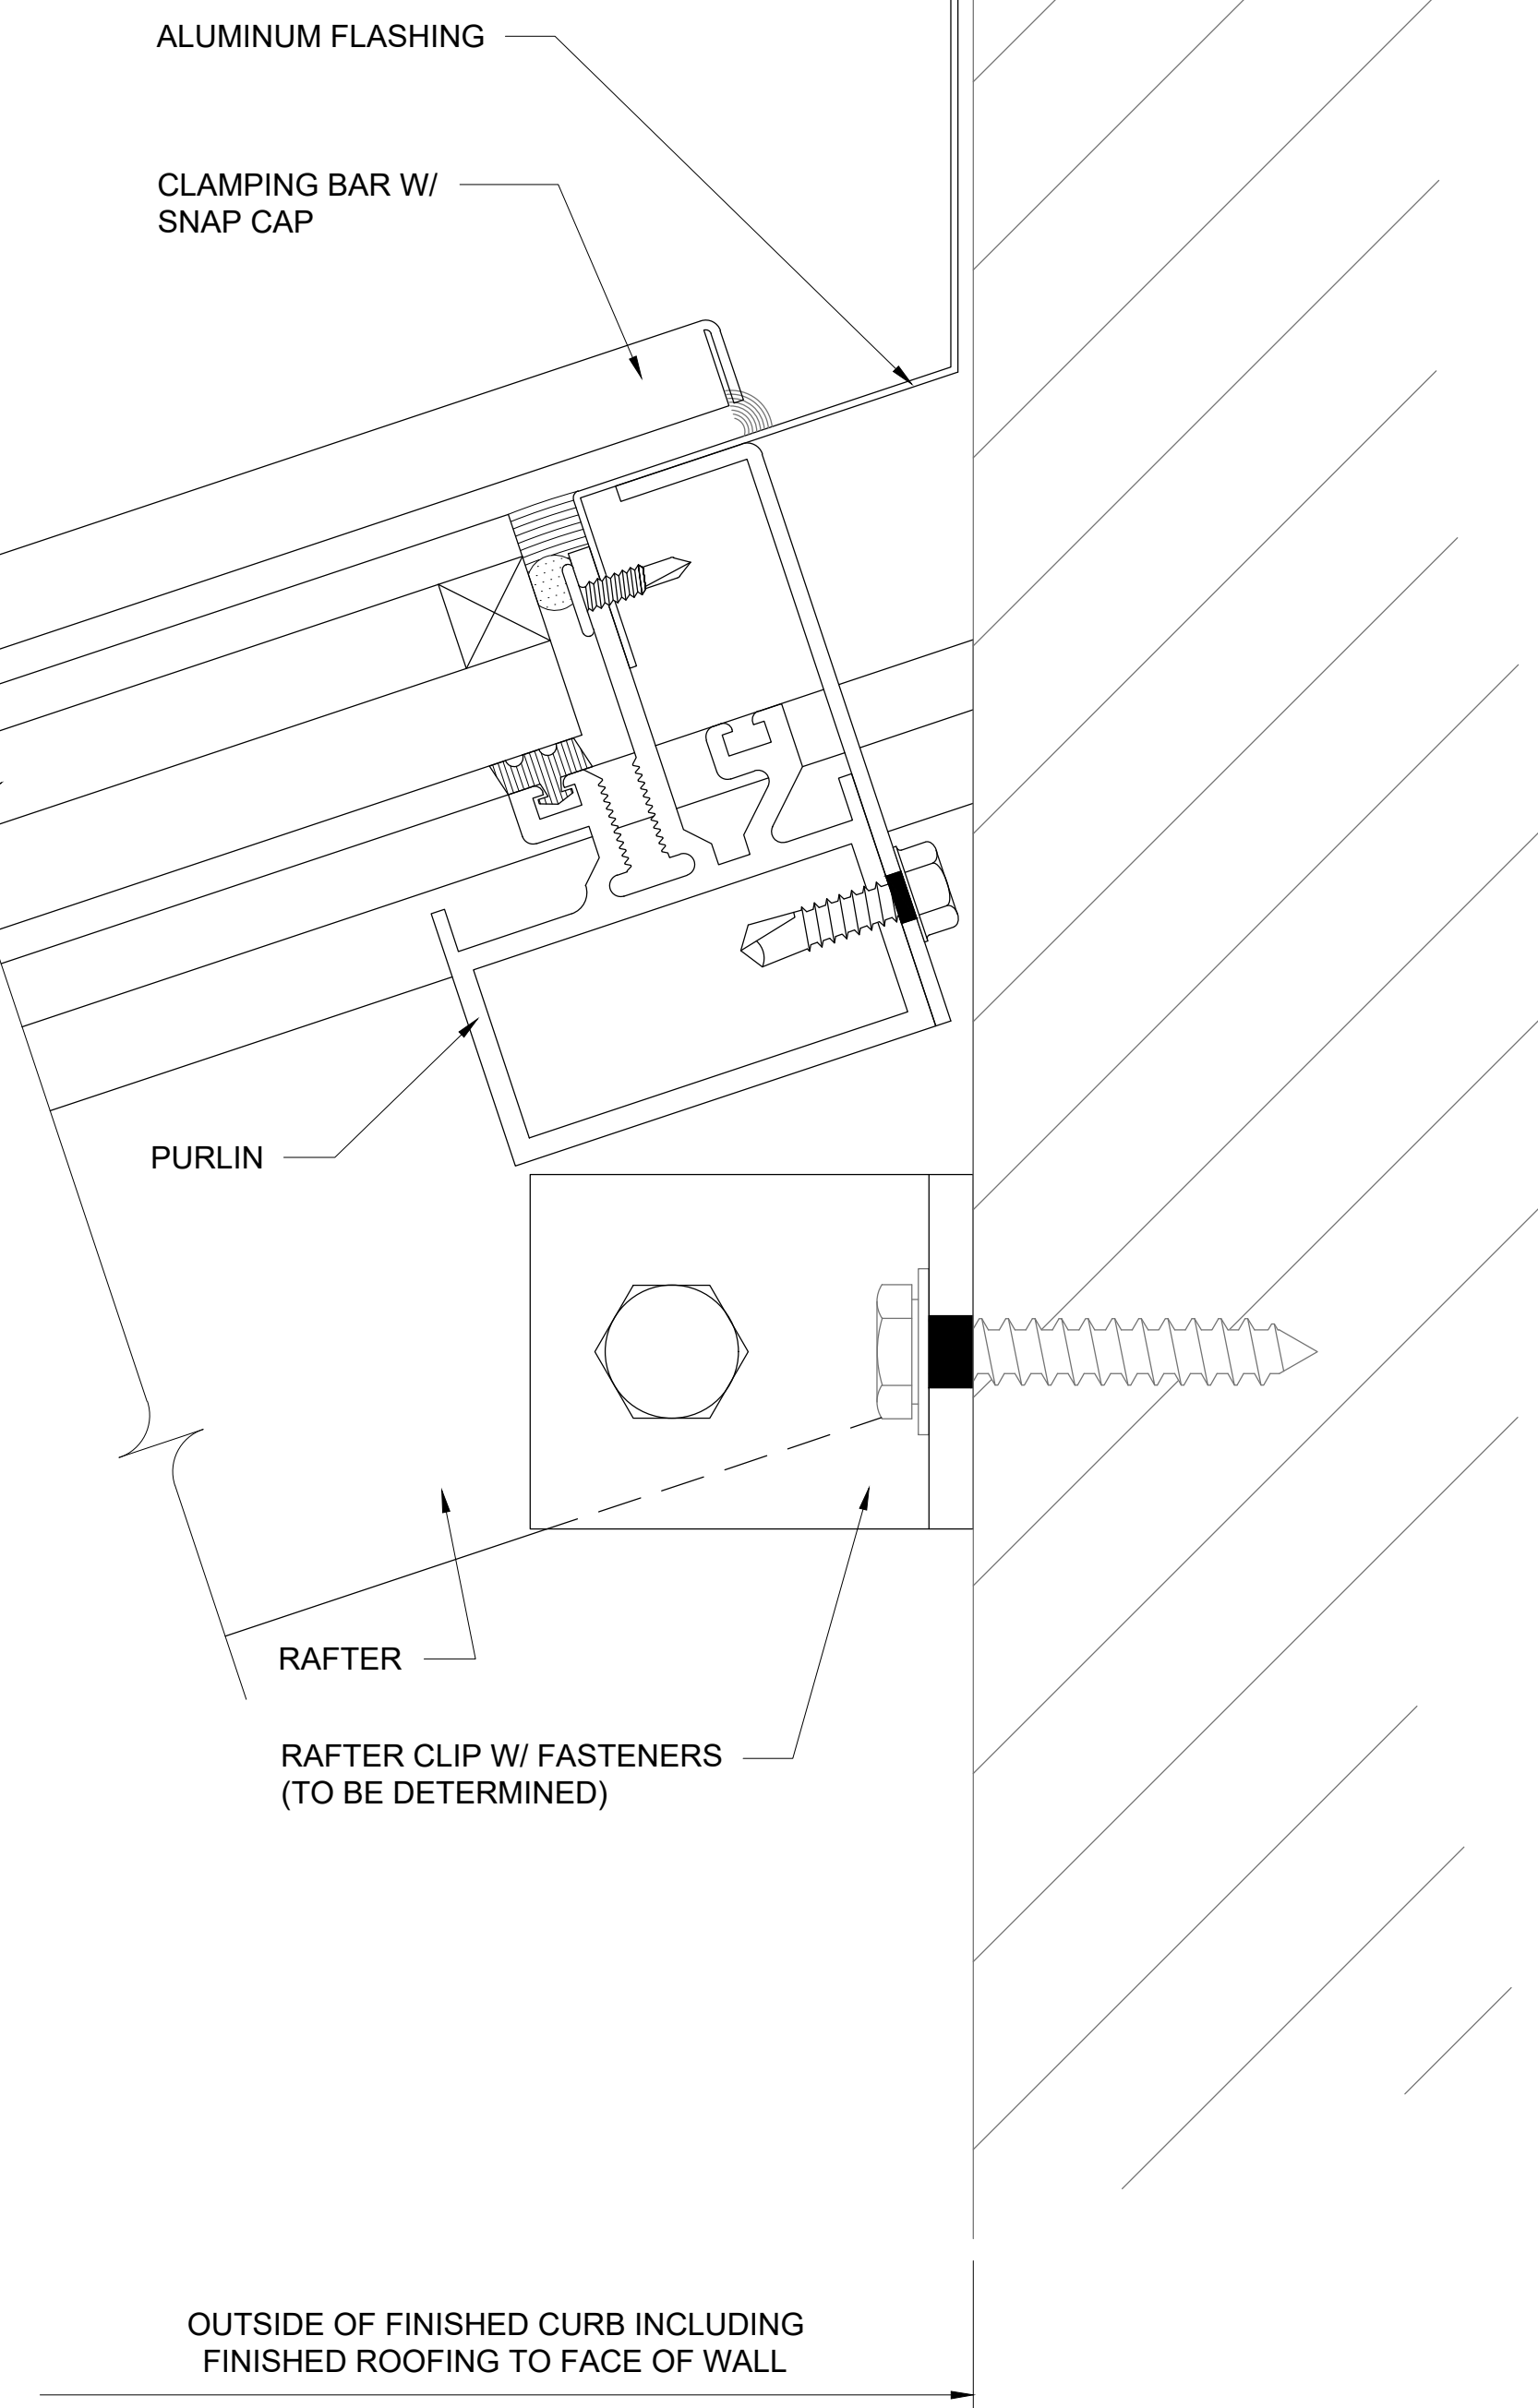

2 2 HEAD DETAIL
- - SCALE: 6" = 1'-0"

Details are subject to change and should be verified with our Architectural Support Department prior to implementation, please contact us at: info@kingspanlightandair.us

KlearSky™ CUSTOM SKYLIGHT

SINGLE SLOPE


Kingspan®
Light+Air
Fenestration

28662 N. Ballard Drive
Lake Forest, IL 60045 USA
T: +1 847.816.1060
F: +1 847.816.0475

Note
The standard details shown are for reference only.
Please contact our Architectural Support Department for job specific details and for information regarding the usage, limitations, and or code requirements pertaining to this product, please contact us at:

info@kingspanlightandair.us

11/24/2025: CREATION OF DOCUMENT

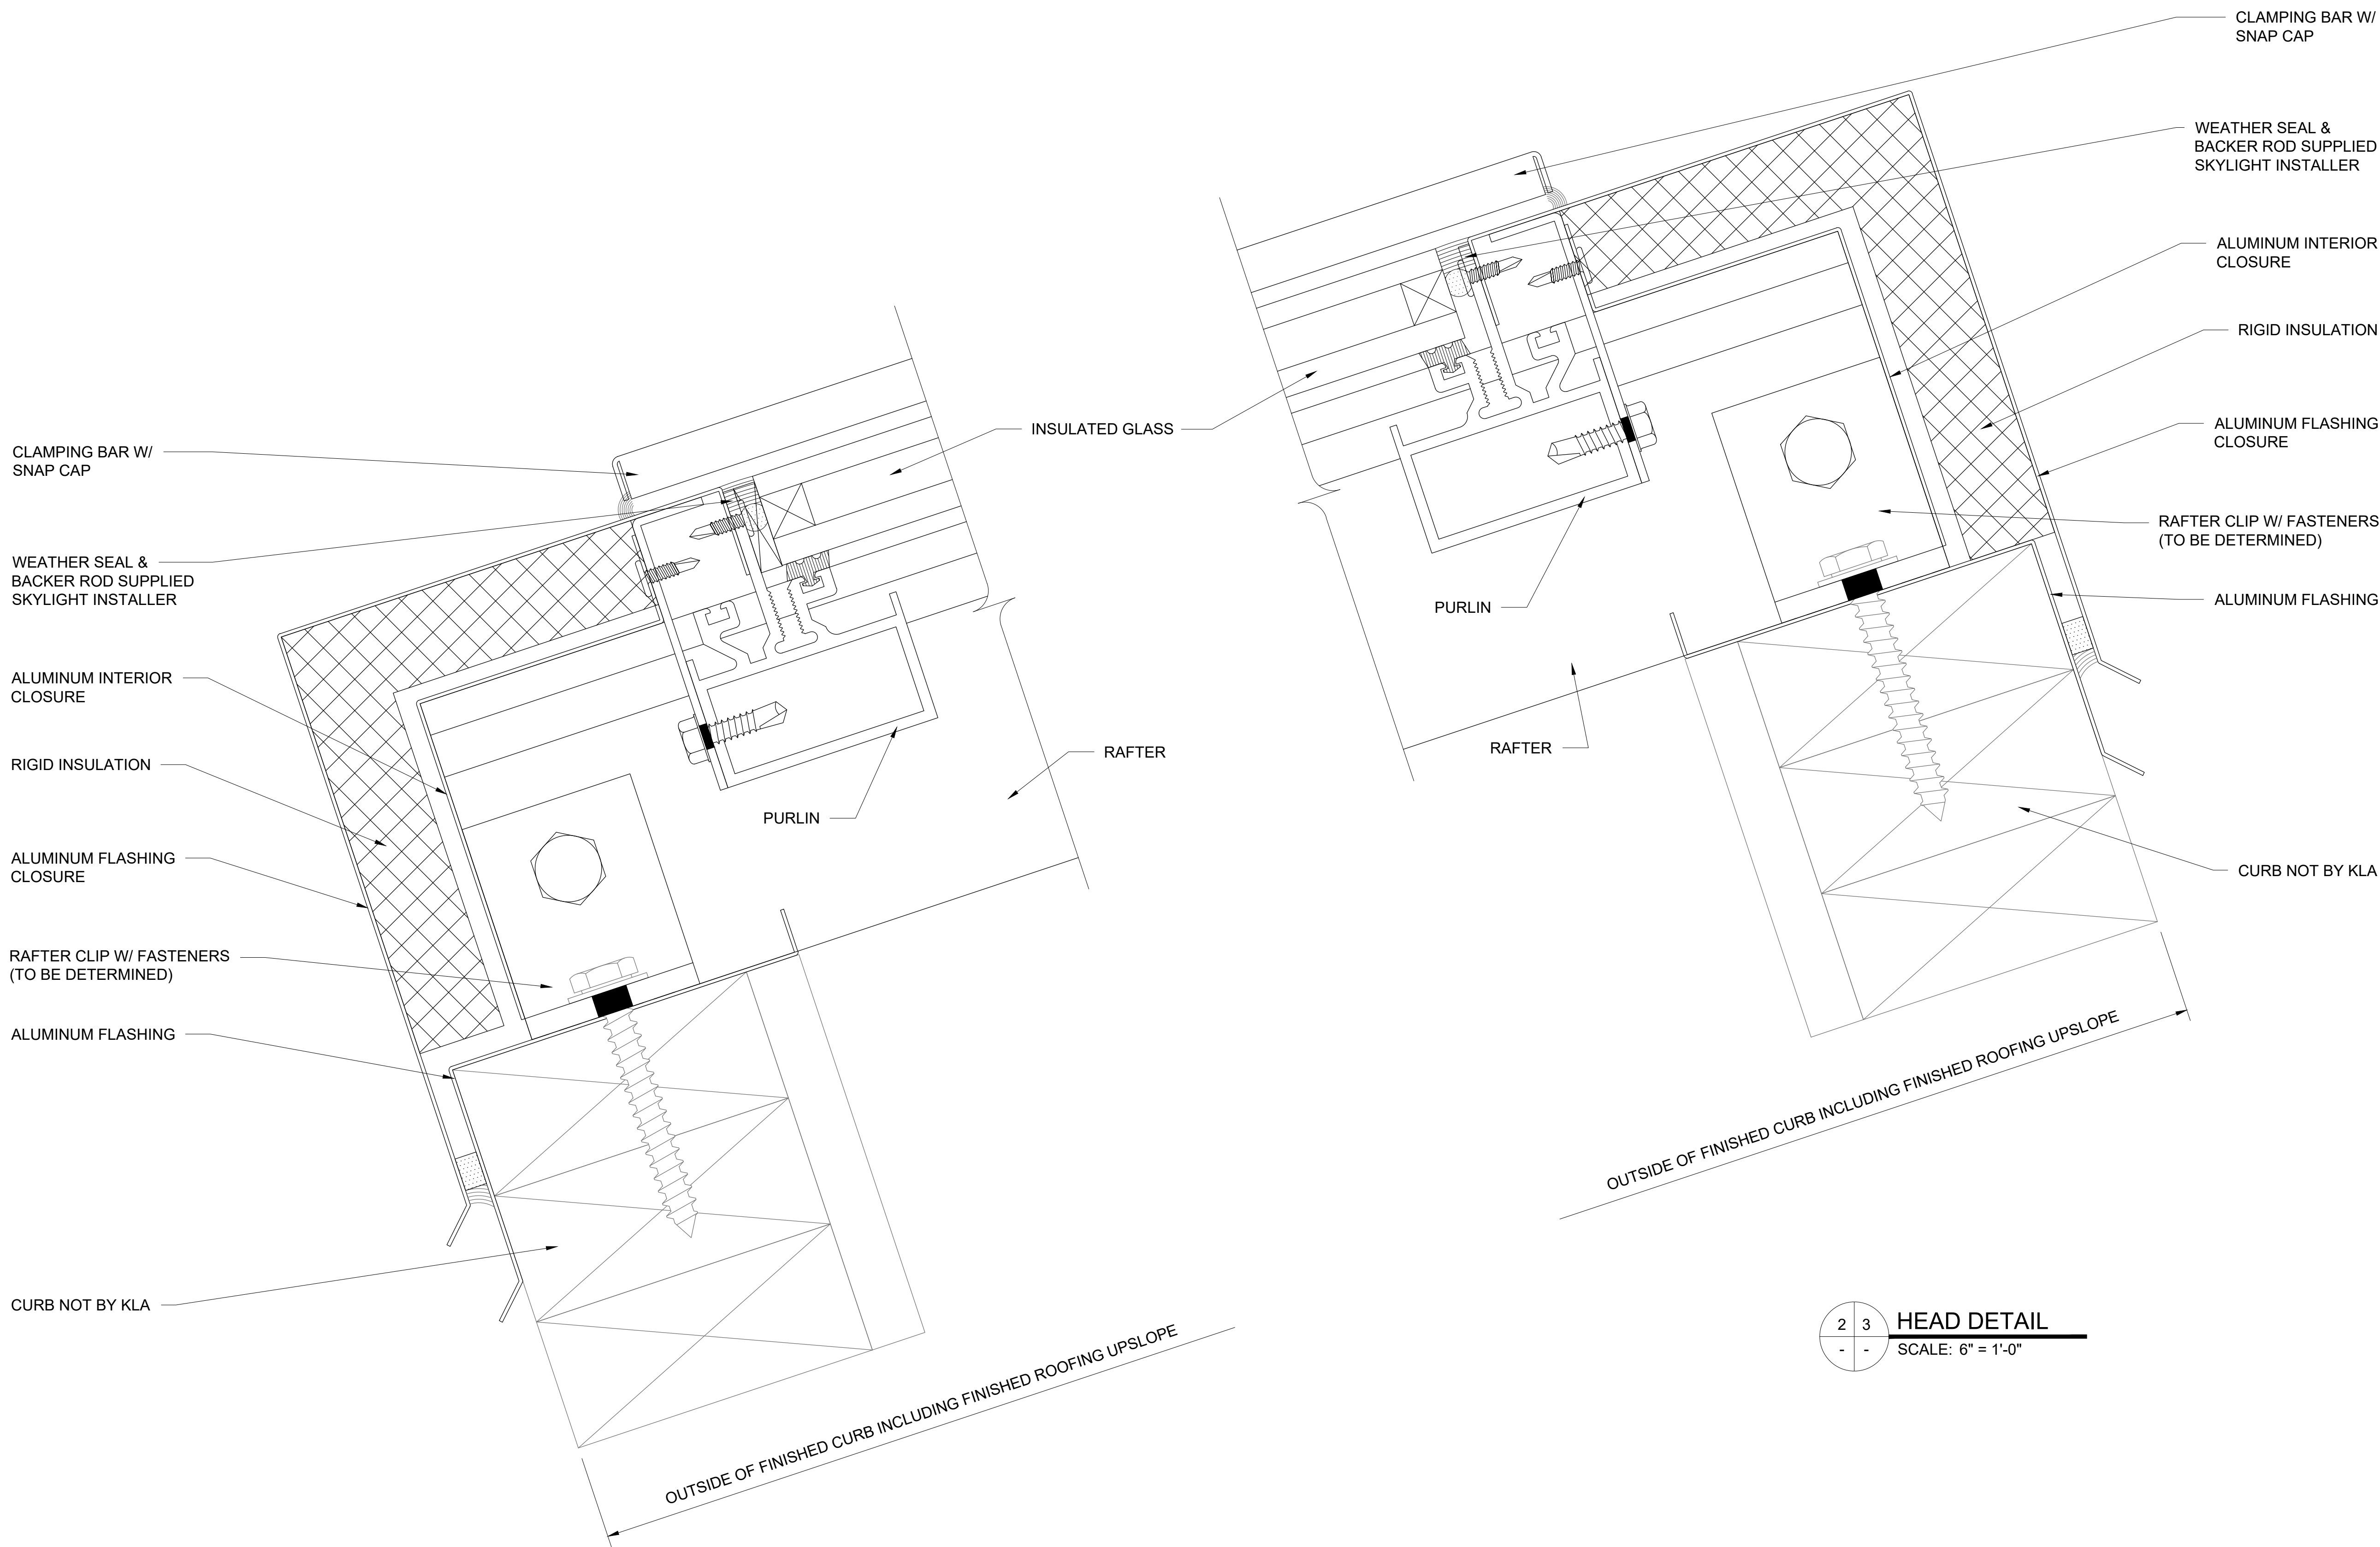

KlearSky™ CUSTOM SKYLIGHT

SINGLE SLOPE

Kingspan®
Light+Air
Fenestration

28662 N. Ballard Drive
Lake Forest, IL 60045 USA
T: +1 847.816.1060
F: +1 847.816.0475

Note
The standard details shown are for reference only.
Please contact our Architectural Support Department for job specific details and for information regarding the usage, limitations, and or code requirements pertaining to this product, please contact us at:


info@kingspanlightandair.us

11/24/2025: CREATION OF DOCUMENT


Details are subject to change and should be verified with our Architectural Support Department prior to implementation, please contact us at: info@kingspanlightandair.us

SHEET NO.


3 OF 5

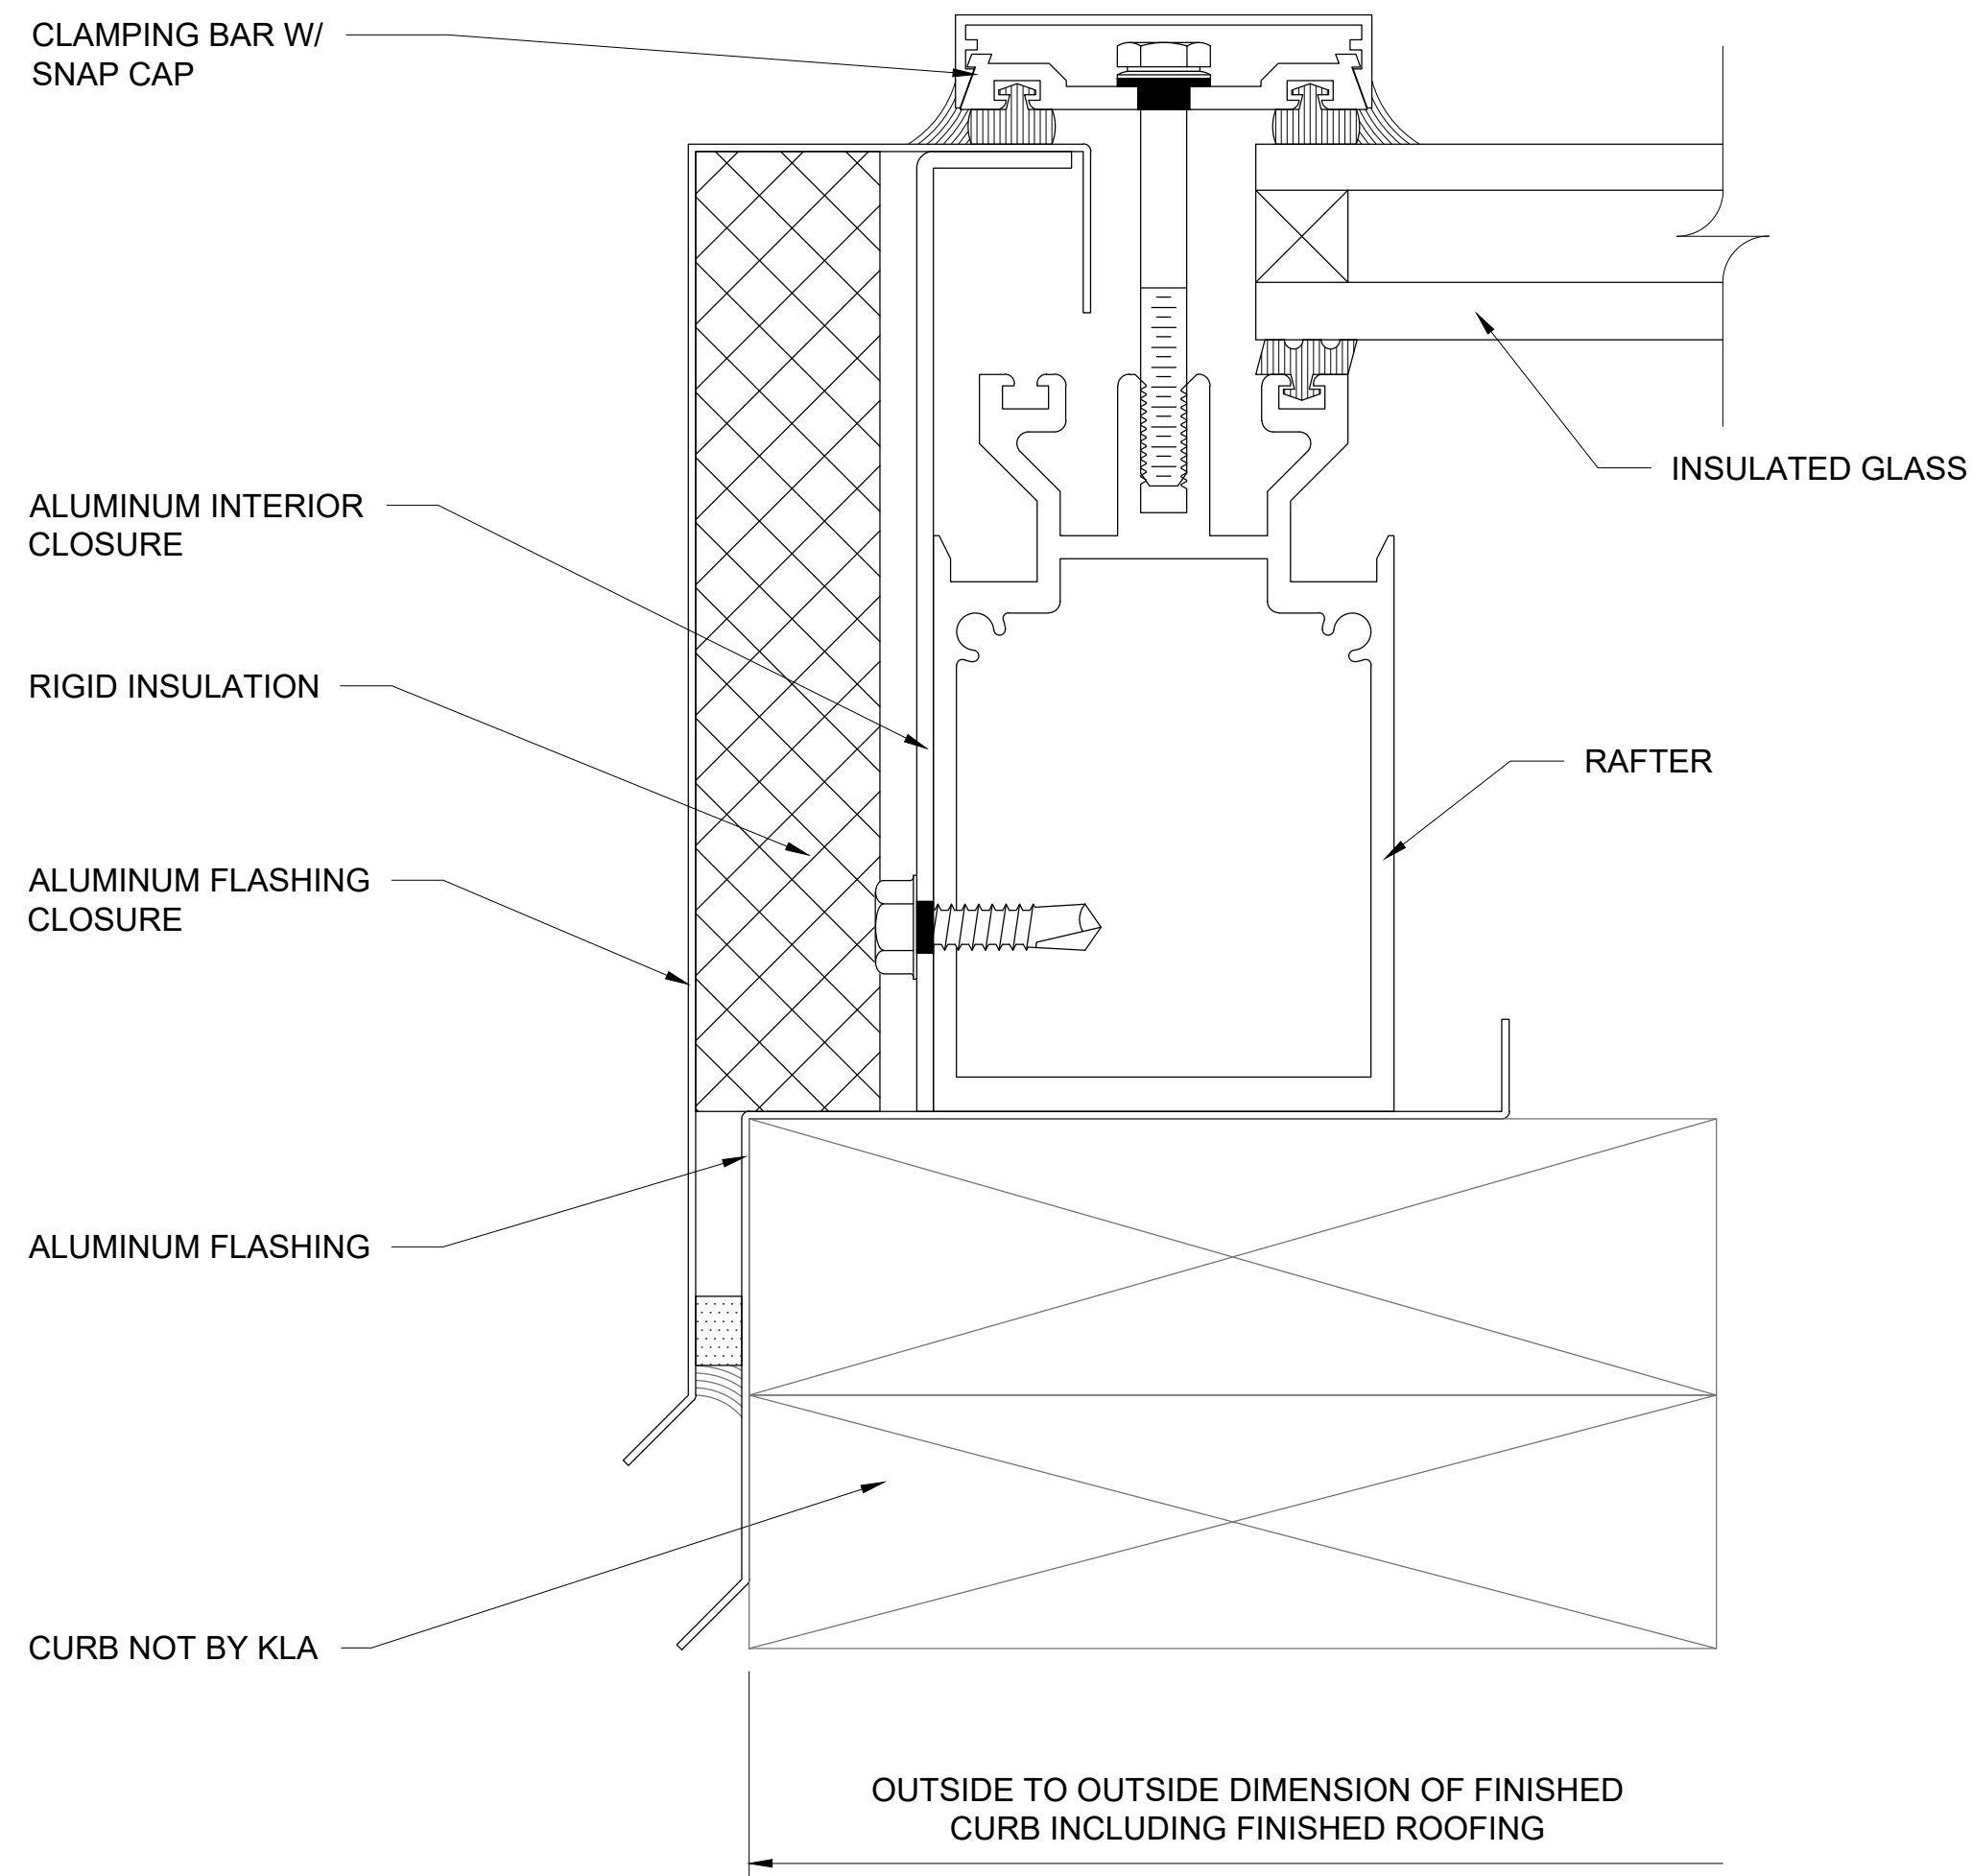

1 4 JAMB DETAIL
- - SCALE: 6" = 1'-0"

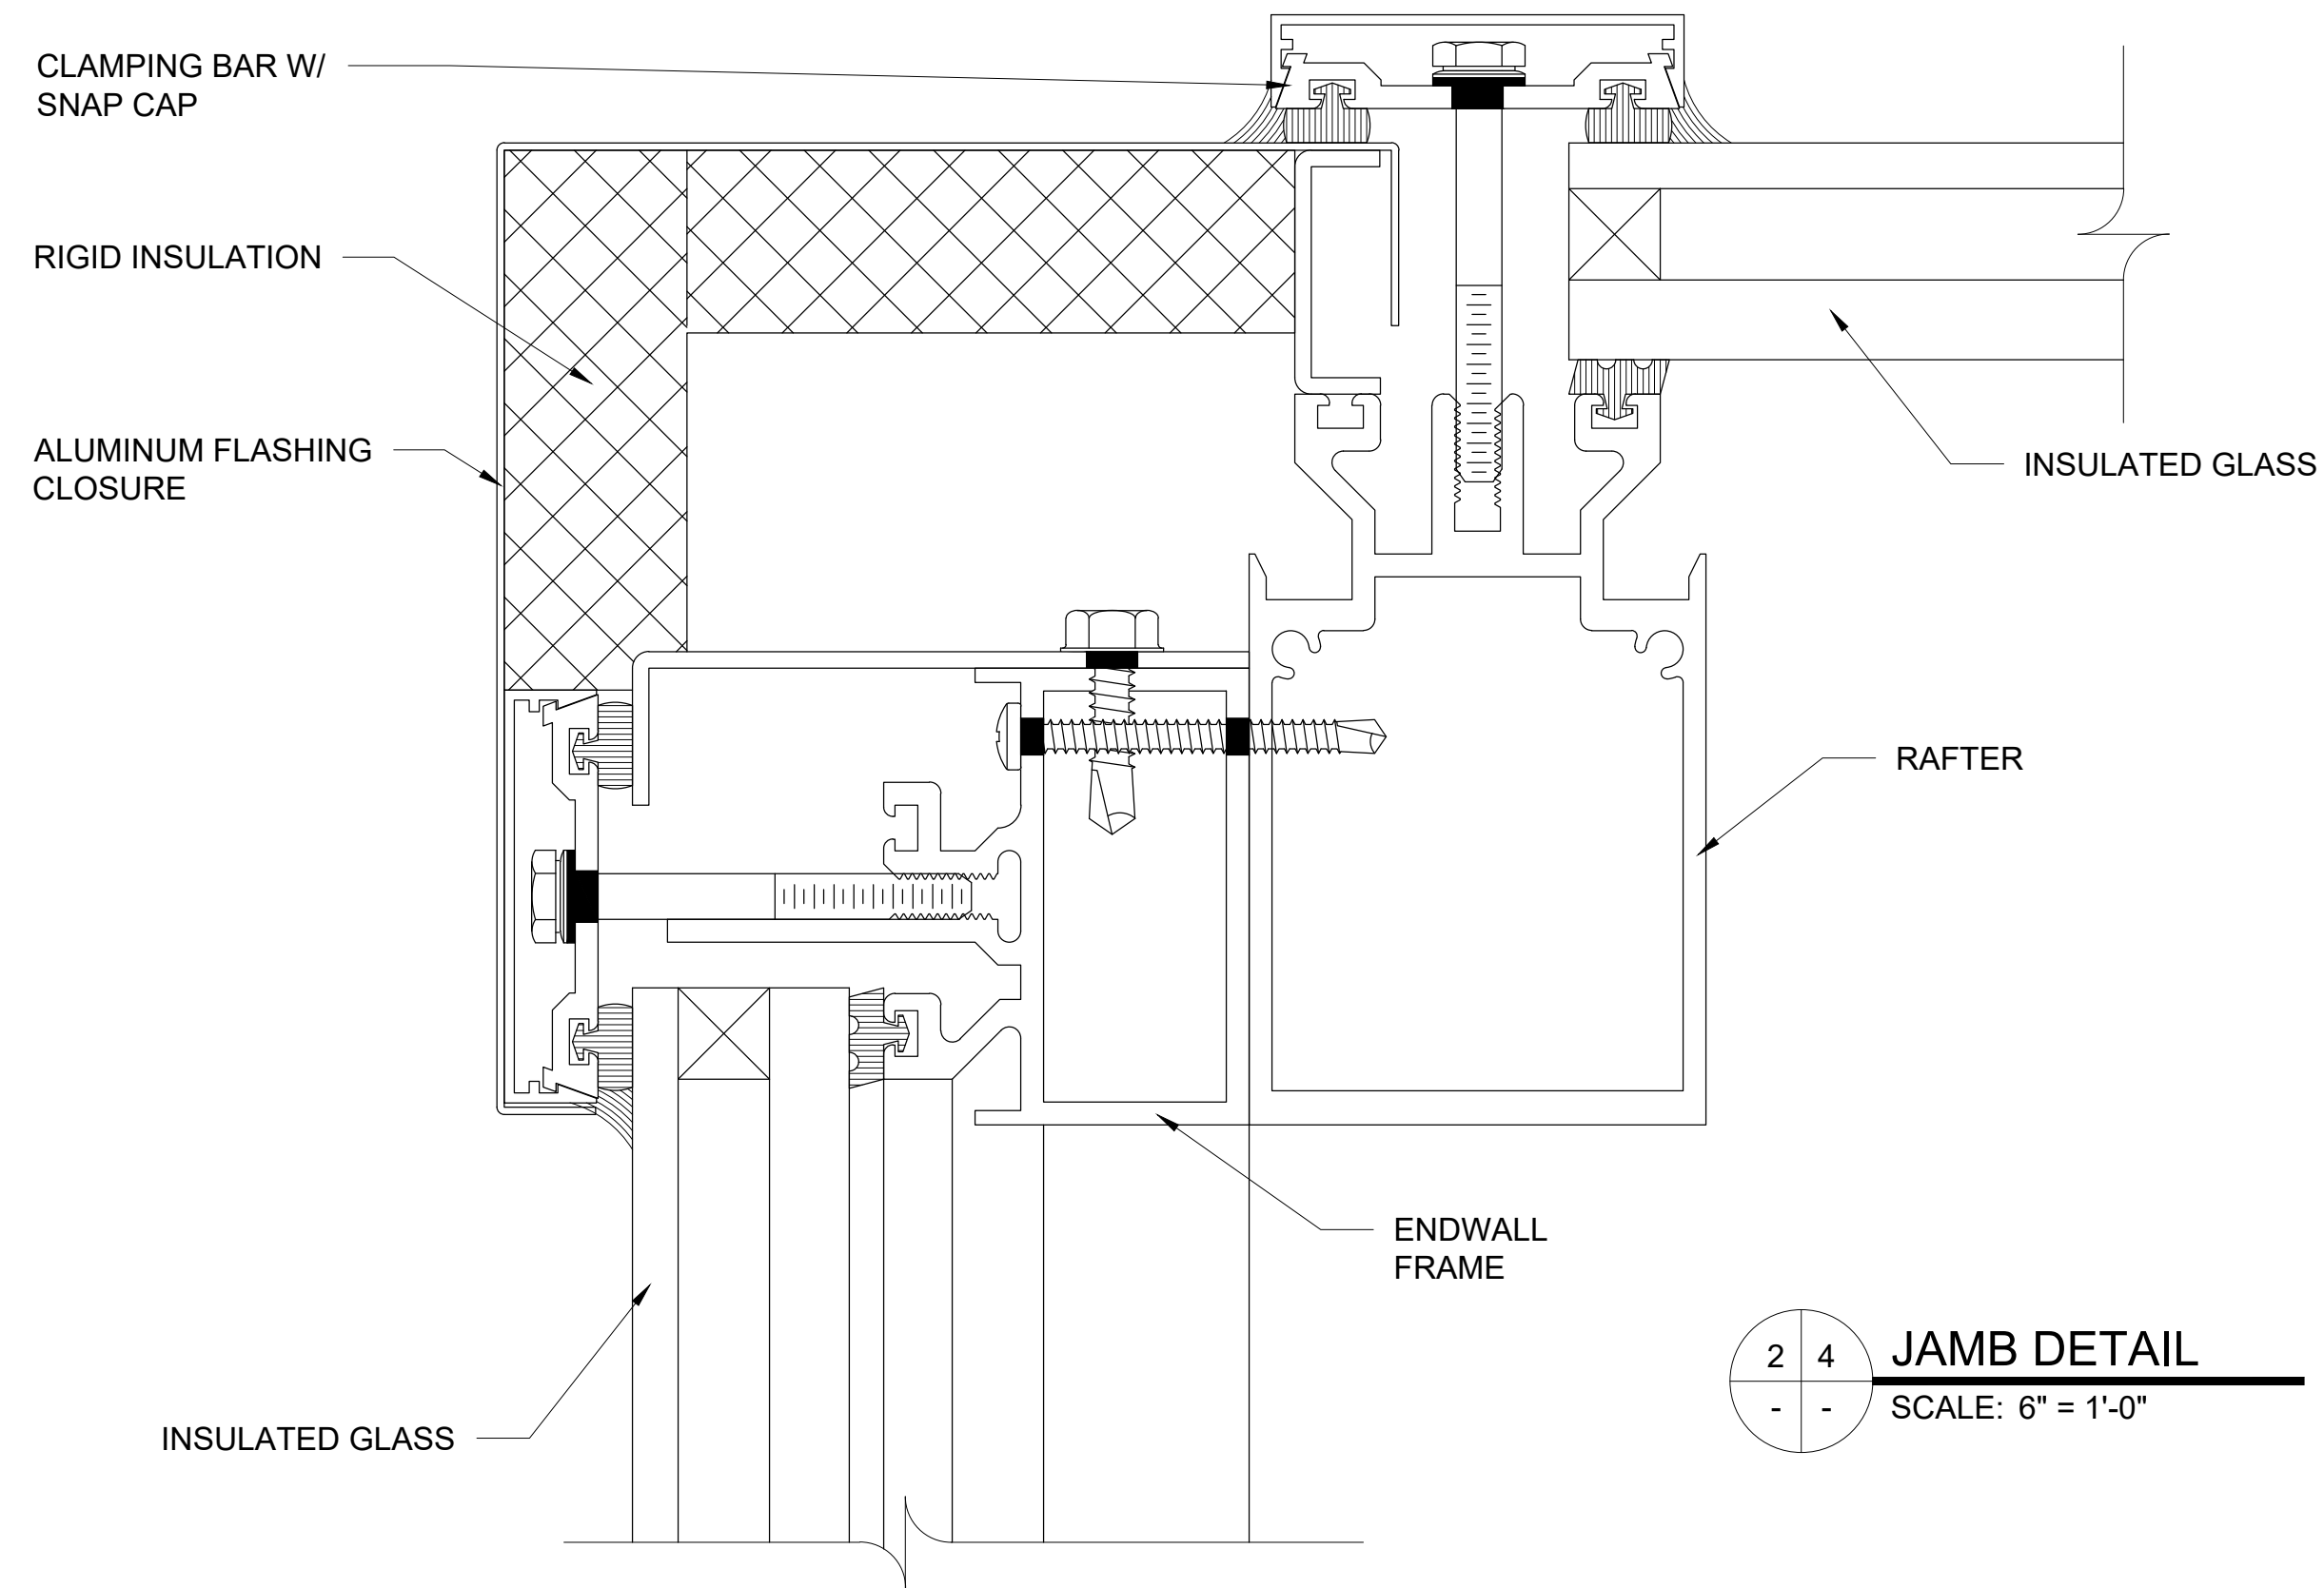

2 4 JAMB DETAIL
- - SCALE: 6" = 1'-0"

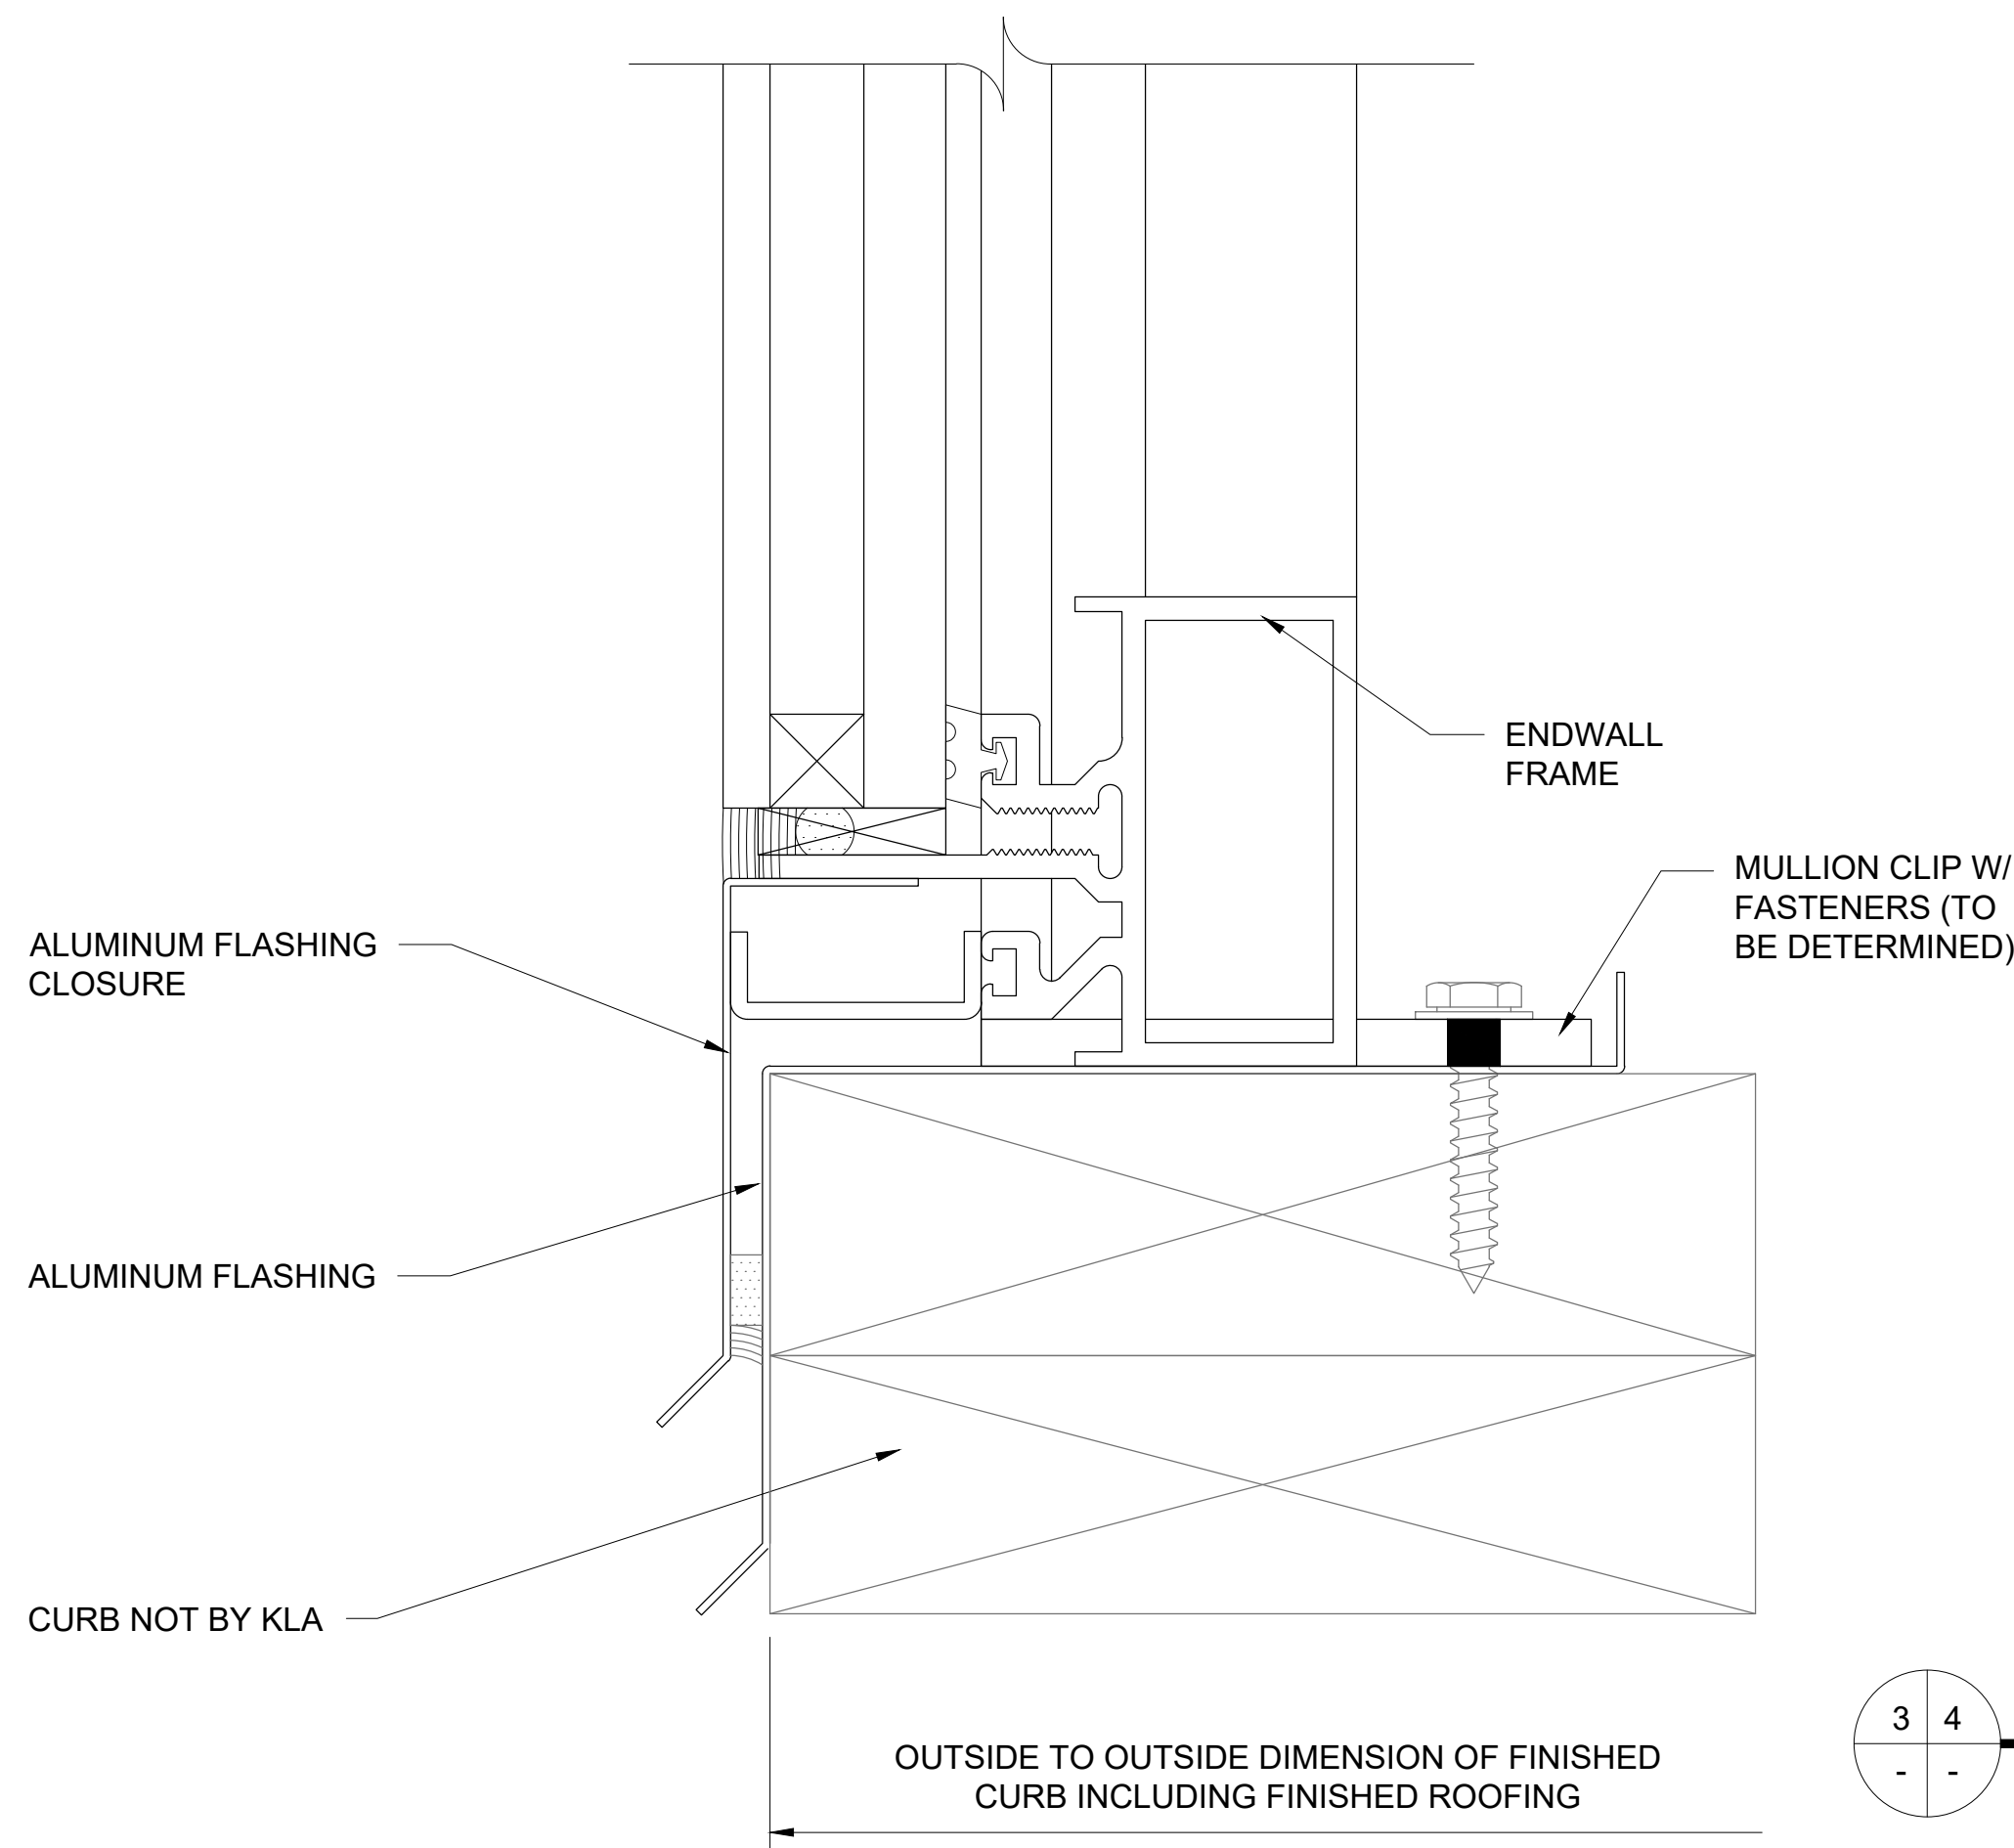

3 4 ENDWALL SILL DETAIL
- - SCALE: 6" = 1'-0"

KlearSky™ CUSTOM SKYLIGHT
SINGLE SLOPE

Kingspan® Fenestration
Light+Air

28662 N. Ballard Drive
Lake Forest, IL 60045 USA
T: +1 847.816.1060
F: +1 847.816.0475


Note
The standard details shown are for reference only.
Please contact our Architectural Support Department for job specific details and for information regarding the usage, limitations, and or code requirements pertaining to this product, please contact us at:

info@kingspanlightandair.us


11/24/2025: CREATION OF DOCUMENT

Details are subject to change and should be verified with our Architectural Support Department prior to implementation, please contact us at: info@kingspanlightandair.us

SHEET NO.
4 OF 5

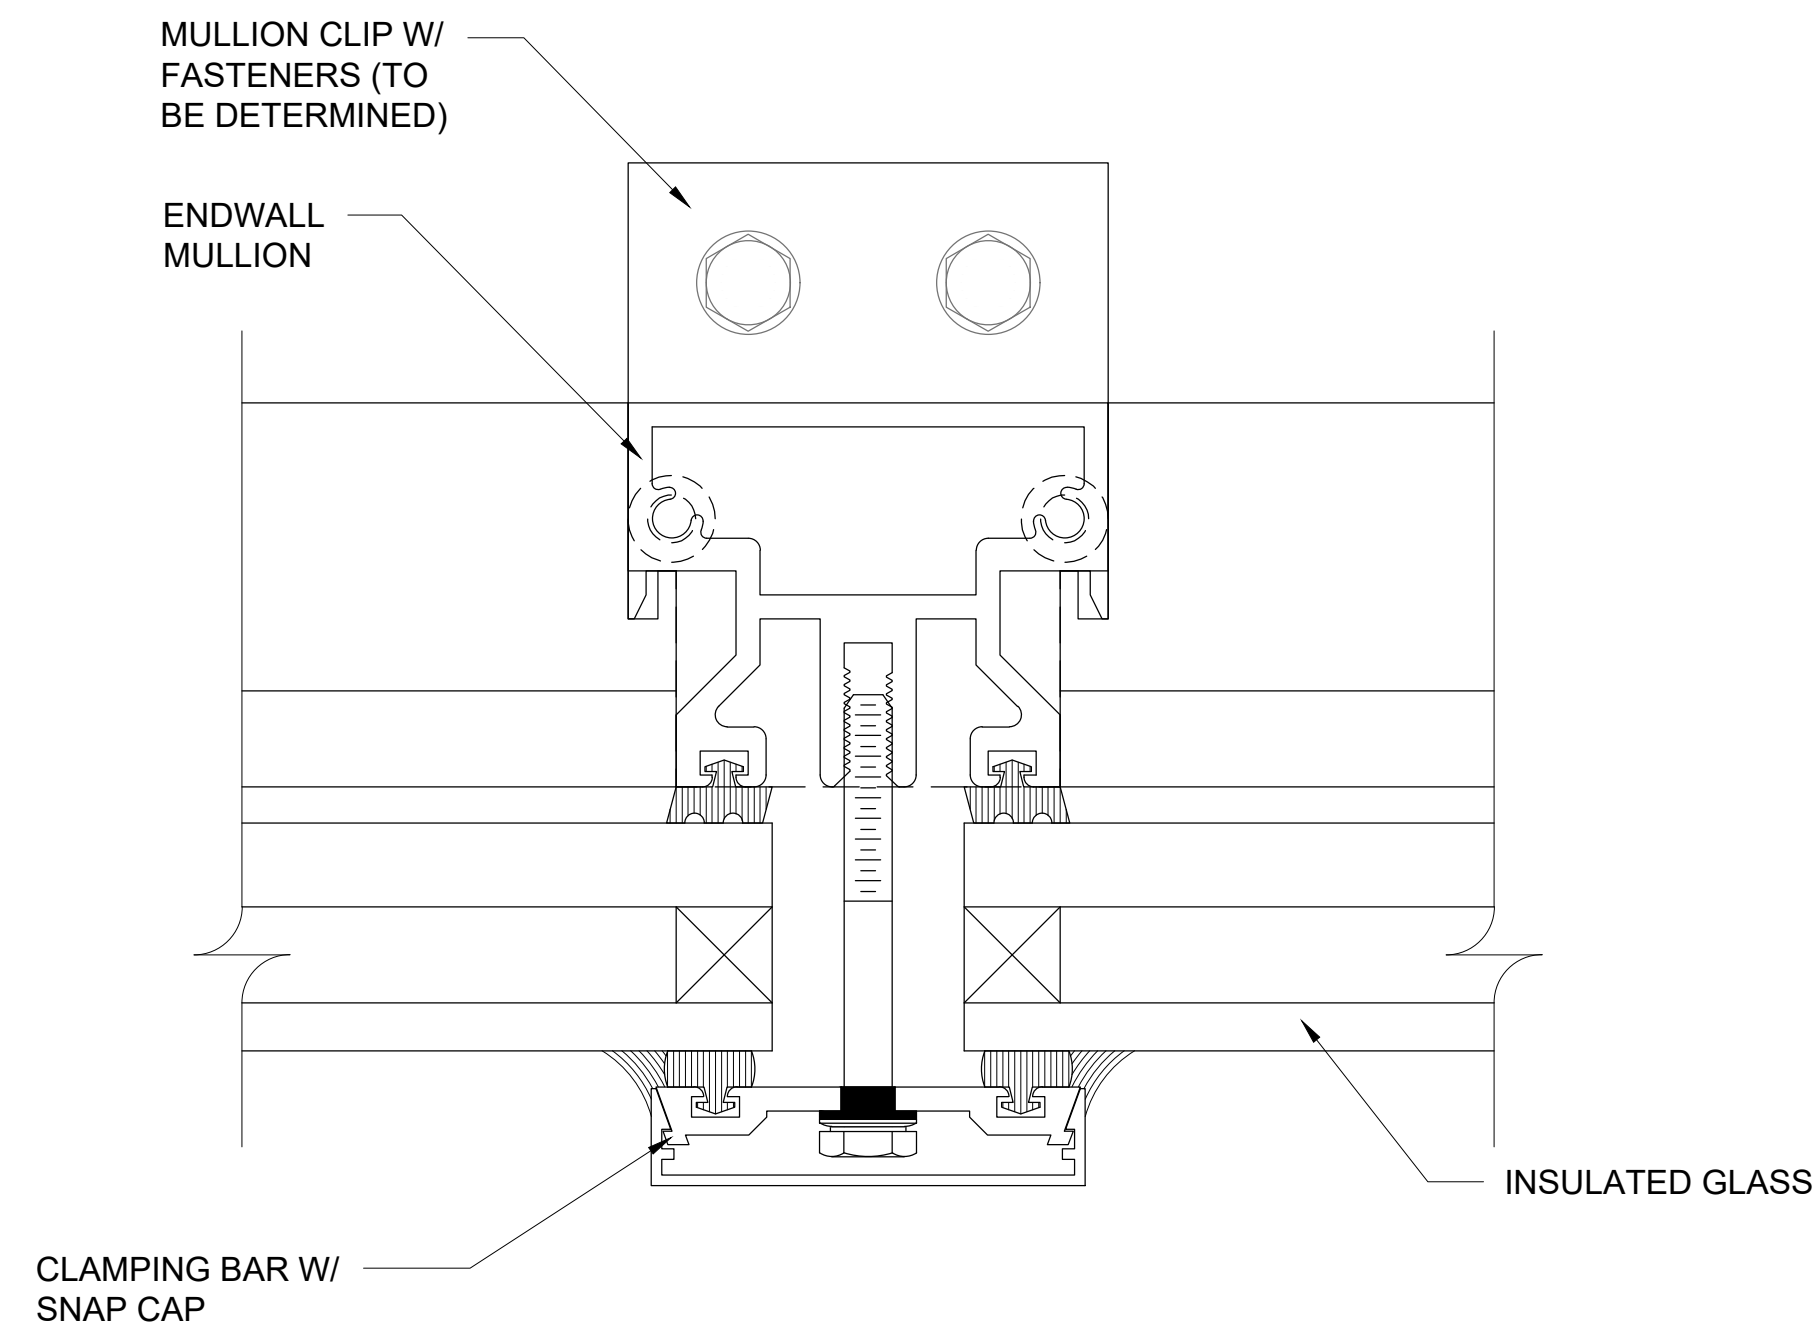

1 5 MULLION DETAIL
- - SCALE: 6" = 1'-0"

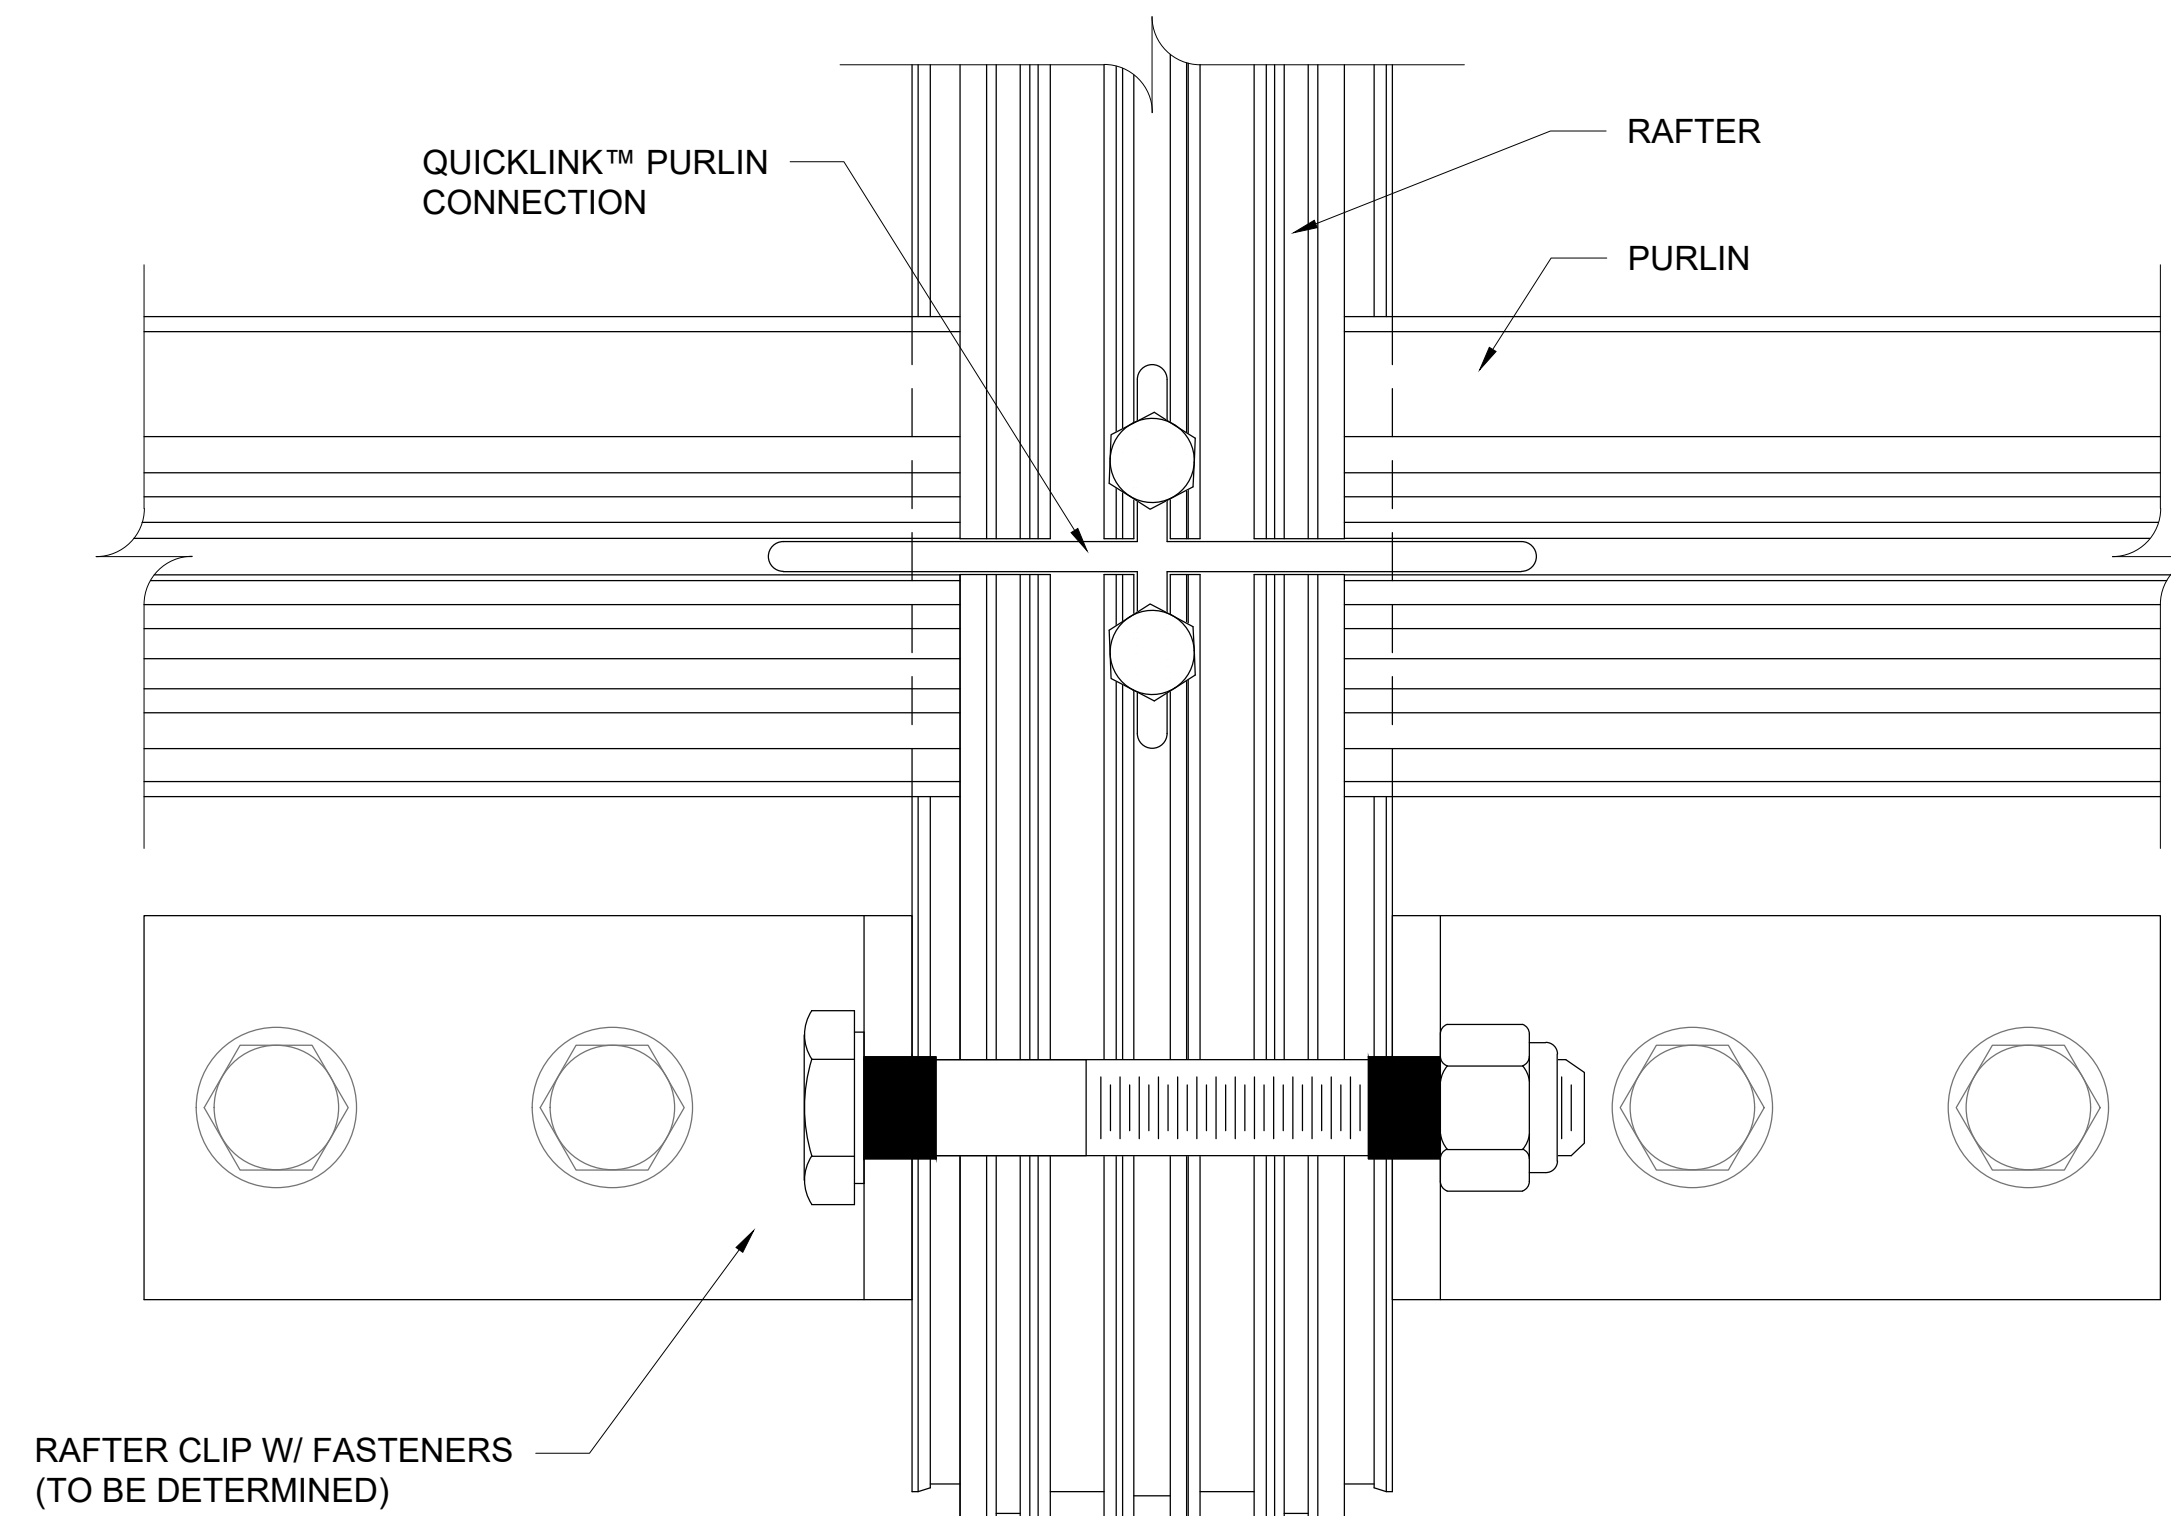

2 5 RAFTER & PURLIN CONNECTION
- - SCALE: 6" = 1'-0"

KlearSky™ CUSTOM SKYLIGHT
SINGLE SLOPE

Kingspan®
Light+Air
Fenestration

28662 N. Ballard Drive
Lake Forest, IL 60045 USA
T: +1 847.816.1060
F: +1 847.816.0475

Note

The standard details shown are for reference only.

Please contact our Architectural Support Department for job specific details and for information regarding the usage, limitations, and or code requirements pertaining to this product, please contact us at:

info@kingspanlightandair.us

11/24/2025: CREATION OF DOCUMENT

Details are subject to change and should be verified with our Architectural Support Department prior to implementation, please contact us at: info@kingspanlightandair.us

SHEET NO.
5 OF 5