



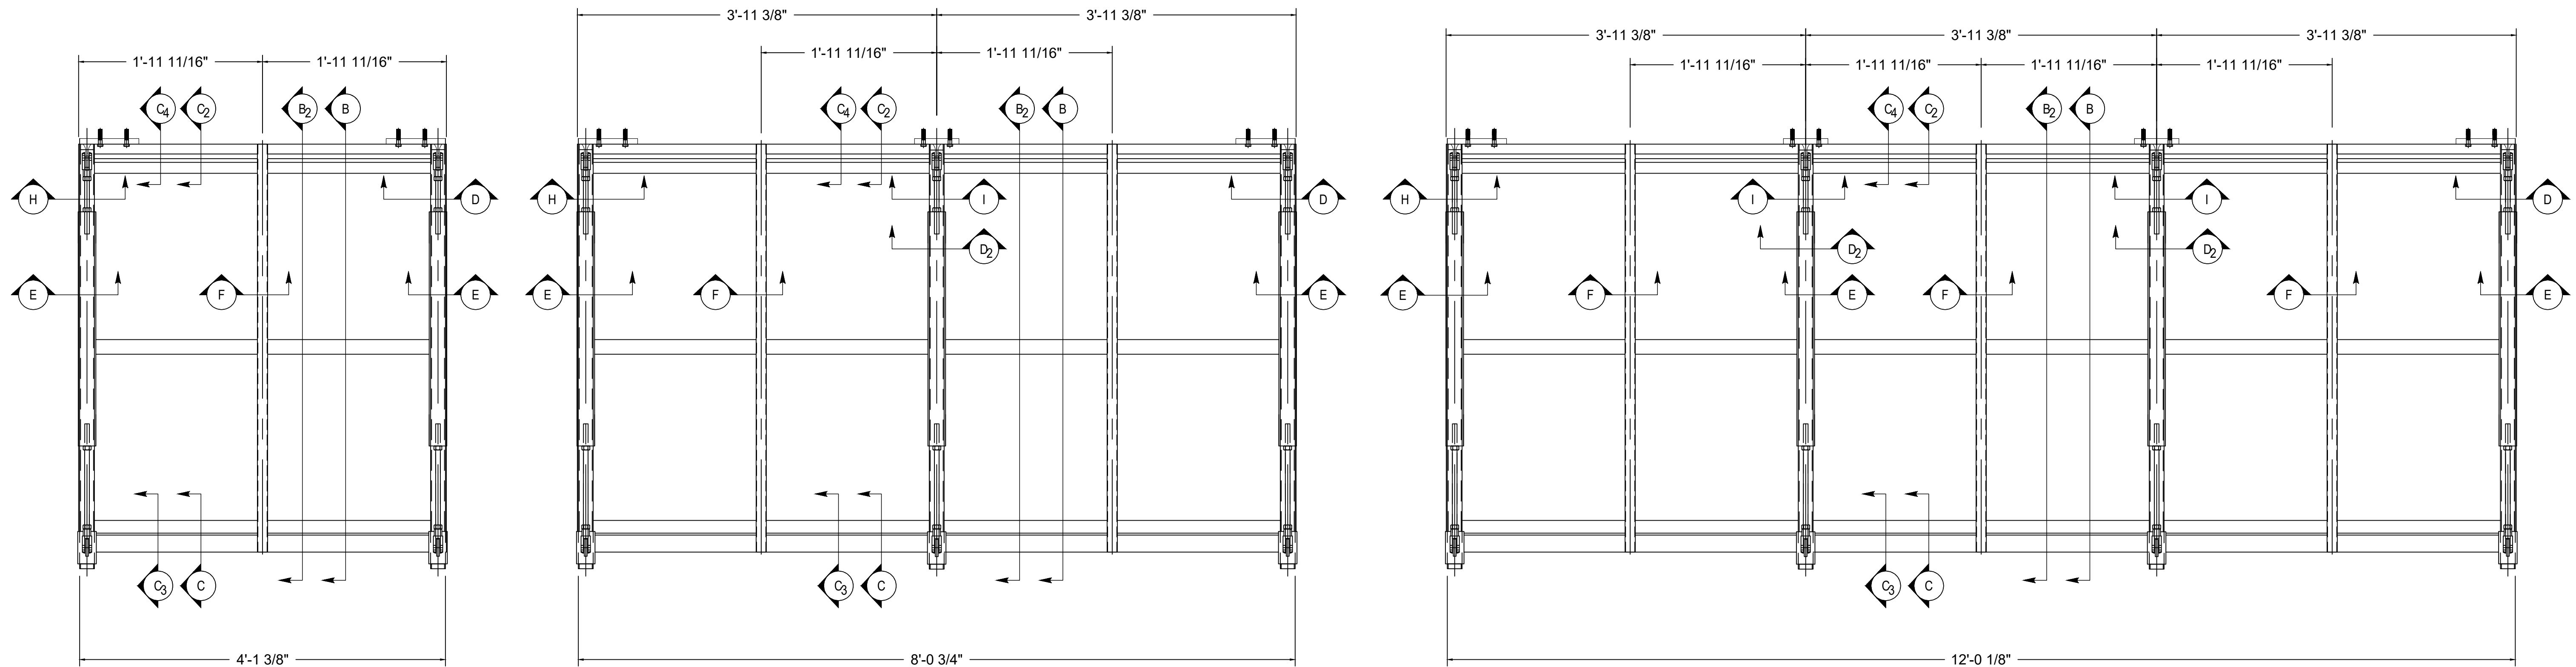

PLANVIEW

CONNECTION TO STEEL SUPPORT:


VERIFY THICKNESS $\geq 1/4"$
VERIFY HEIGHT $\geq 6"$
VERIFY STEEL $F_y \geq 36$ ksi

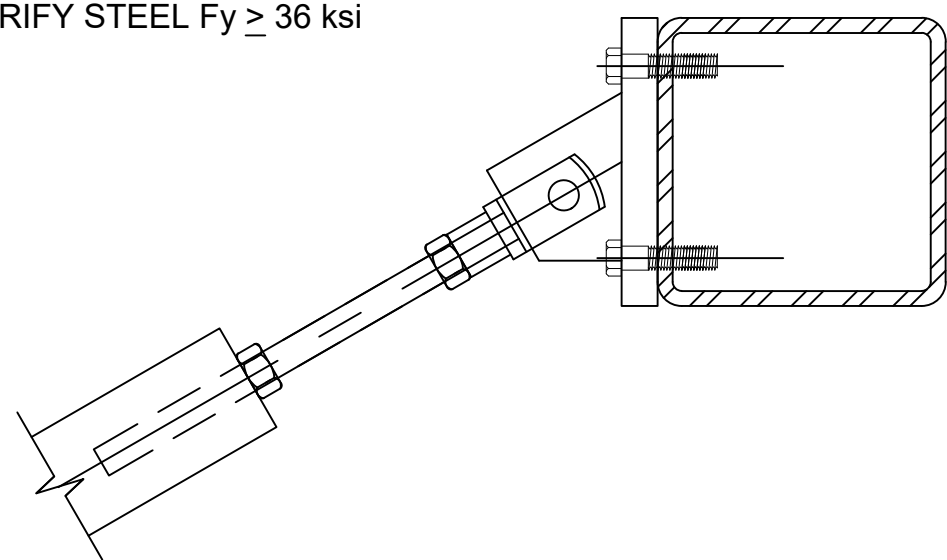

STEEL

CONNECTION TO CONCRETE:


VERIFY THICKNESS (t) $\geq 7 1/2"$
VERIFY $f'_c \geq 3000$ psi

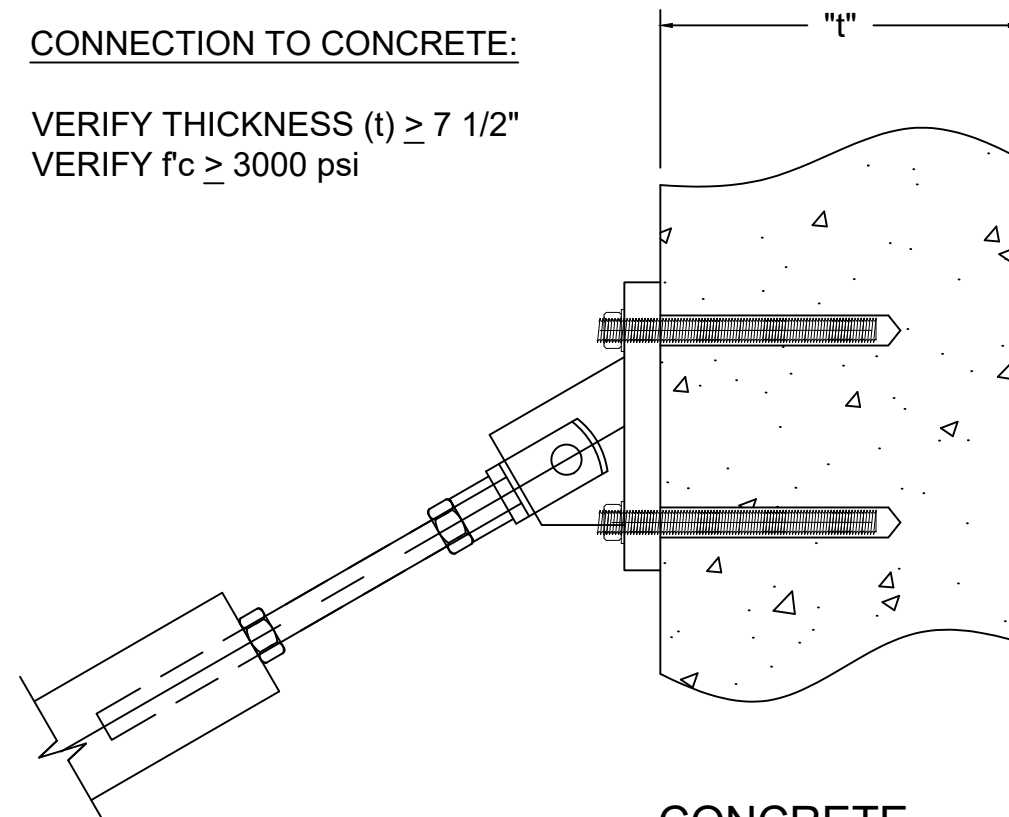

CONCRETE

CONNECTION TO BLOCK WALL
OR BRICK WITH STUDS:

PROVIDE WALL THICKNESS (t)
VERIFY WALL CONSTRUCTION

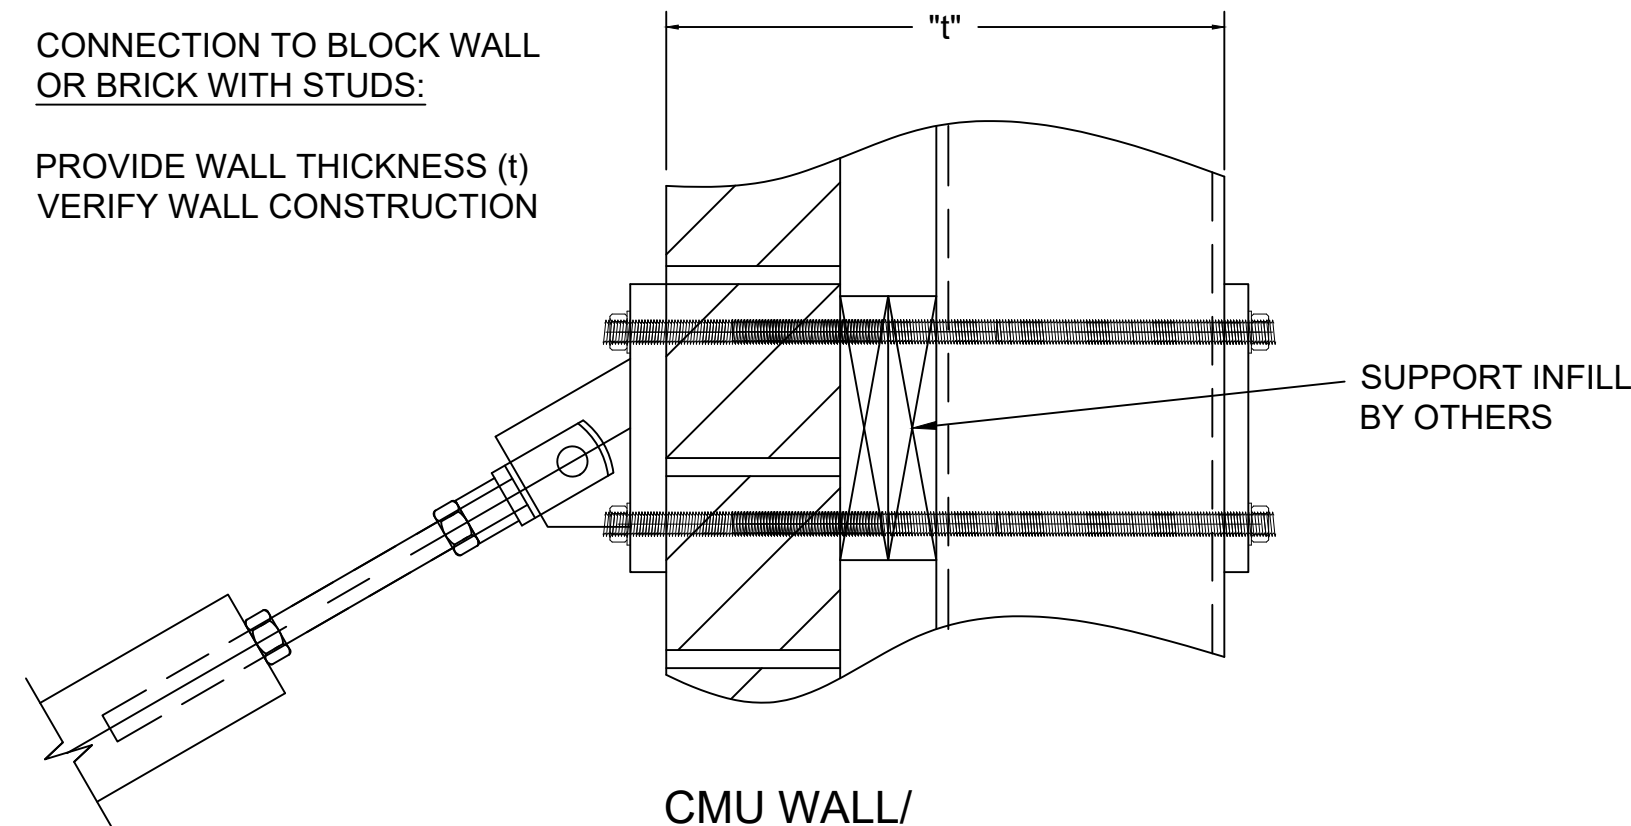

CMU WALL/
BRICK WITH STUDS

NOTE:
RECOMMENDED MINIMUM PITCH 2:12.
FOR INSTALLATIONS REQUIRING A LESSER
PITCH PLEASE CONTACT OUR ARCHITECTURAL
SUPPORT DEPARTMENT

Details are subject to change and should be
verified with our Architectural Support
Department prior to implementation, please
contact us at: info@kingspanlightandair.us

SUSPENDED CANOPIES

LiteBrow™

SINGLE SLOPE

Fenestration



28662 N. Ballard Drive
Lake Forest, IL 60045 USA
T: +1 847.816.1060
F: +1 847.816.0475

Note
The standard details shown
are for reference only.


Please contact our Architectural
Support Department for job
specific details and for
information regarding the usage,
limitations, and or code
requirements pertaining to this
product, please contact us at:

info@kingspanlightandair.us


5/19/2026: CREATION OF DOCUMENT

SHEET NO.


1 OF 3

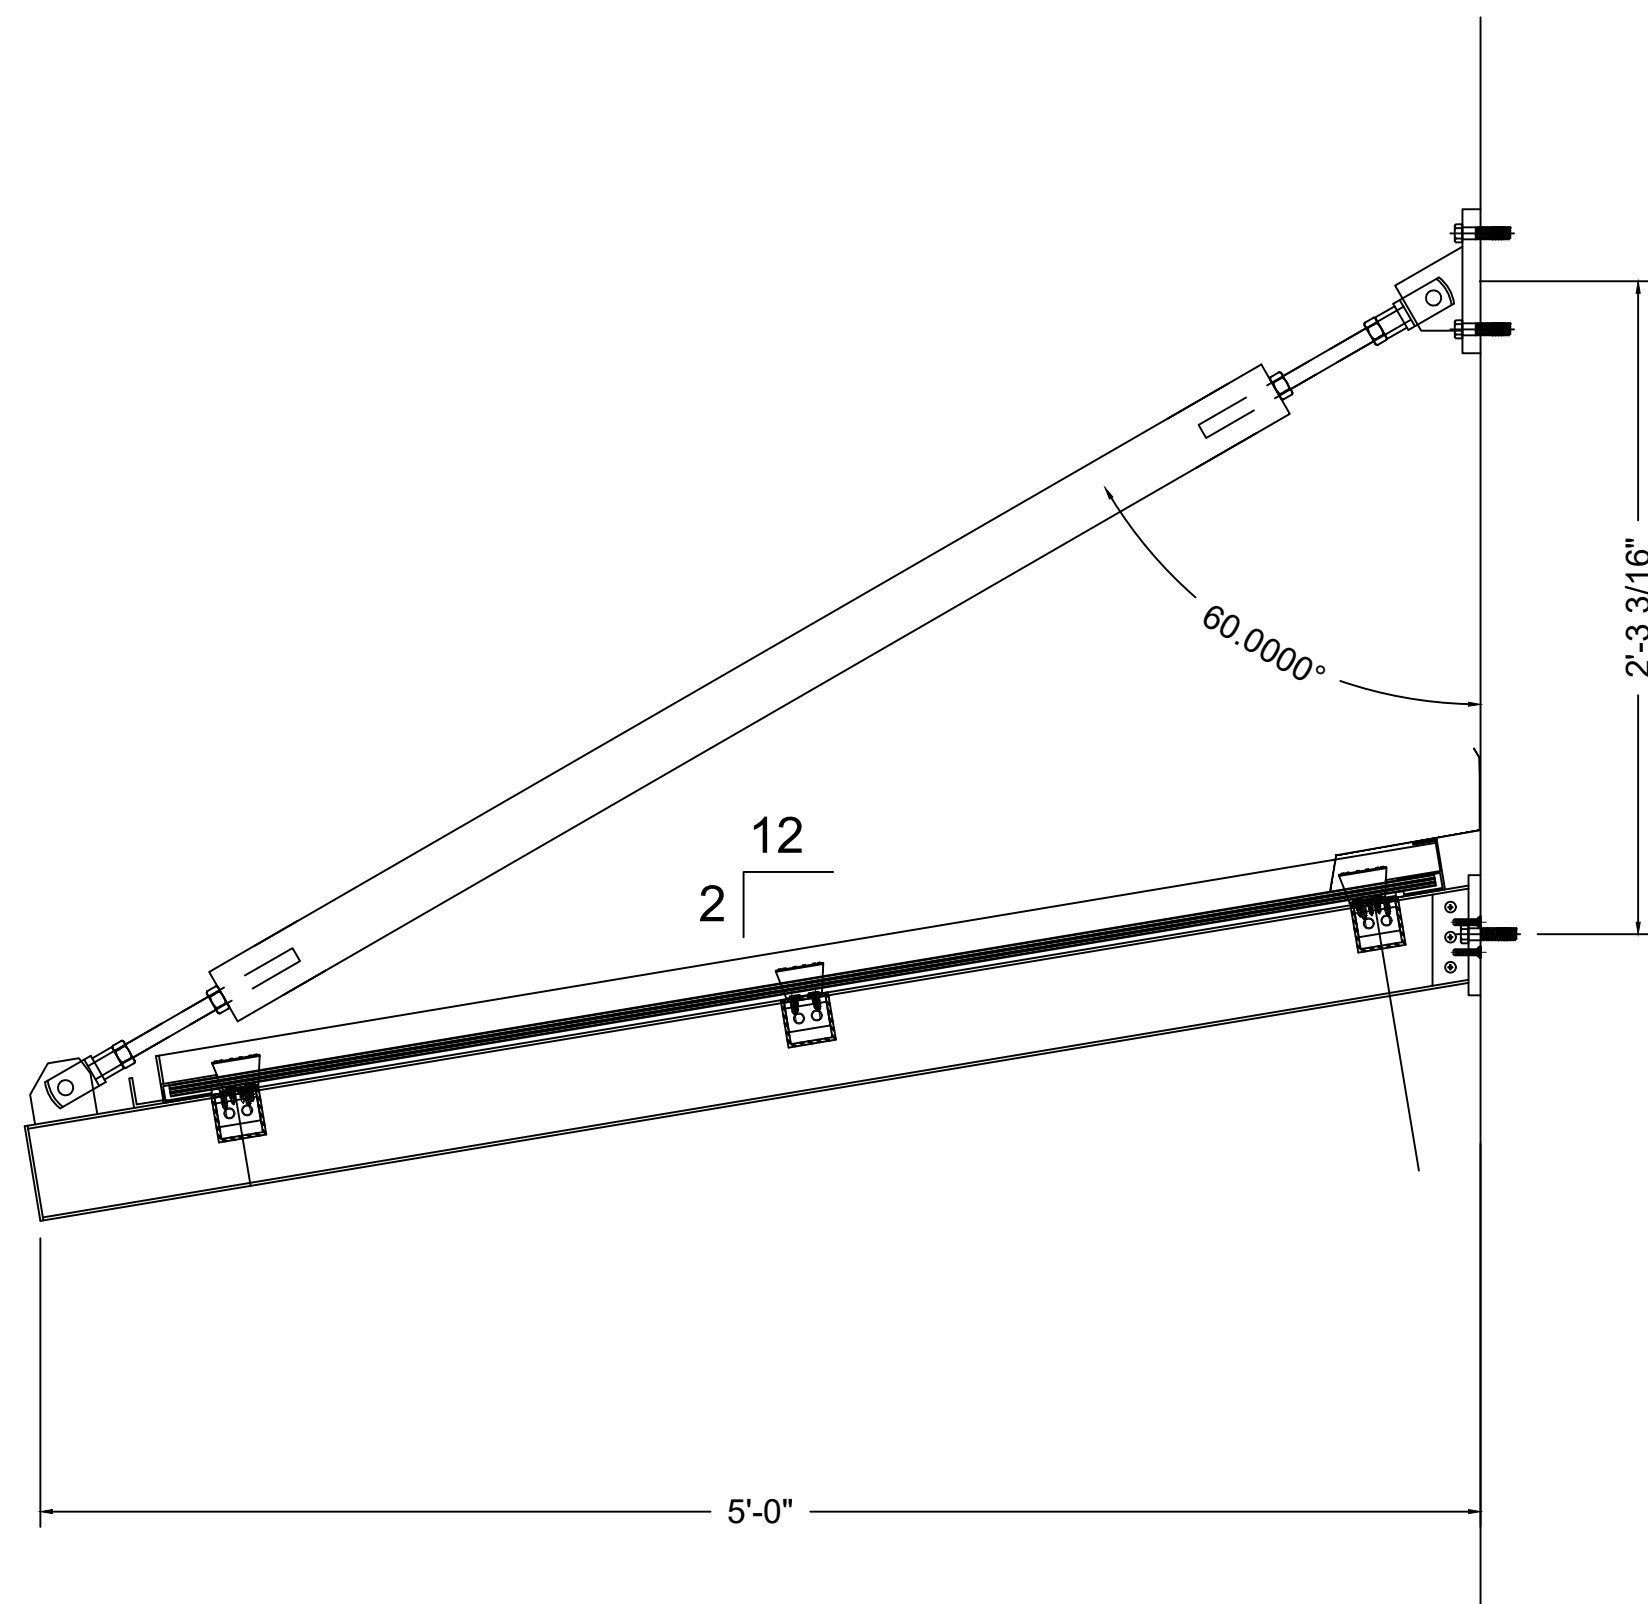


B SECTION-STANDARD MODEL

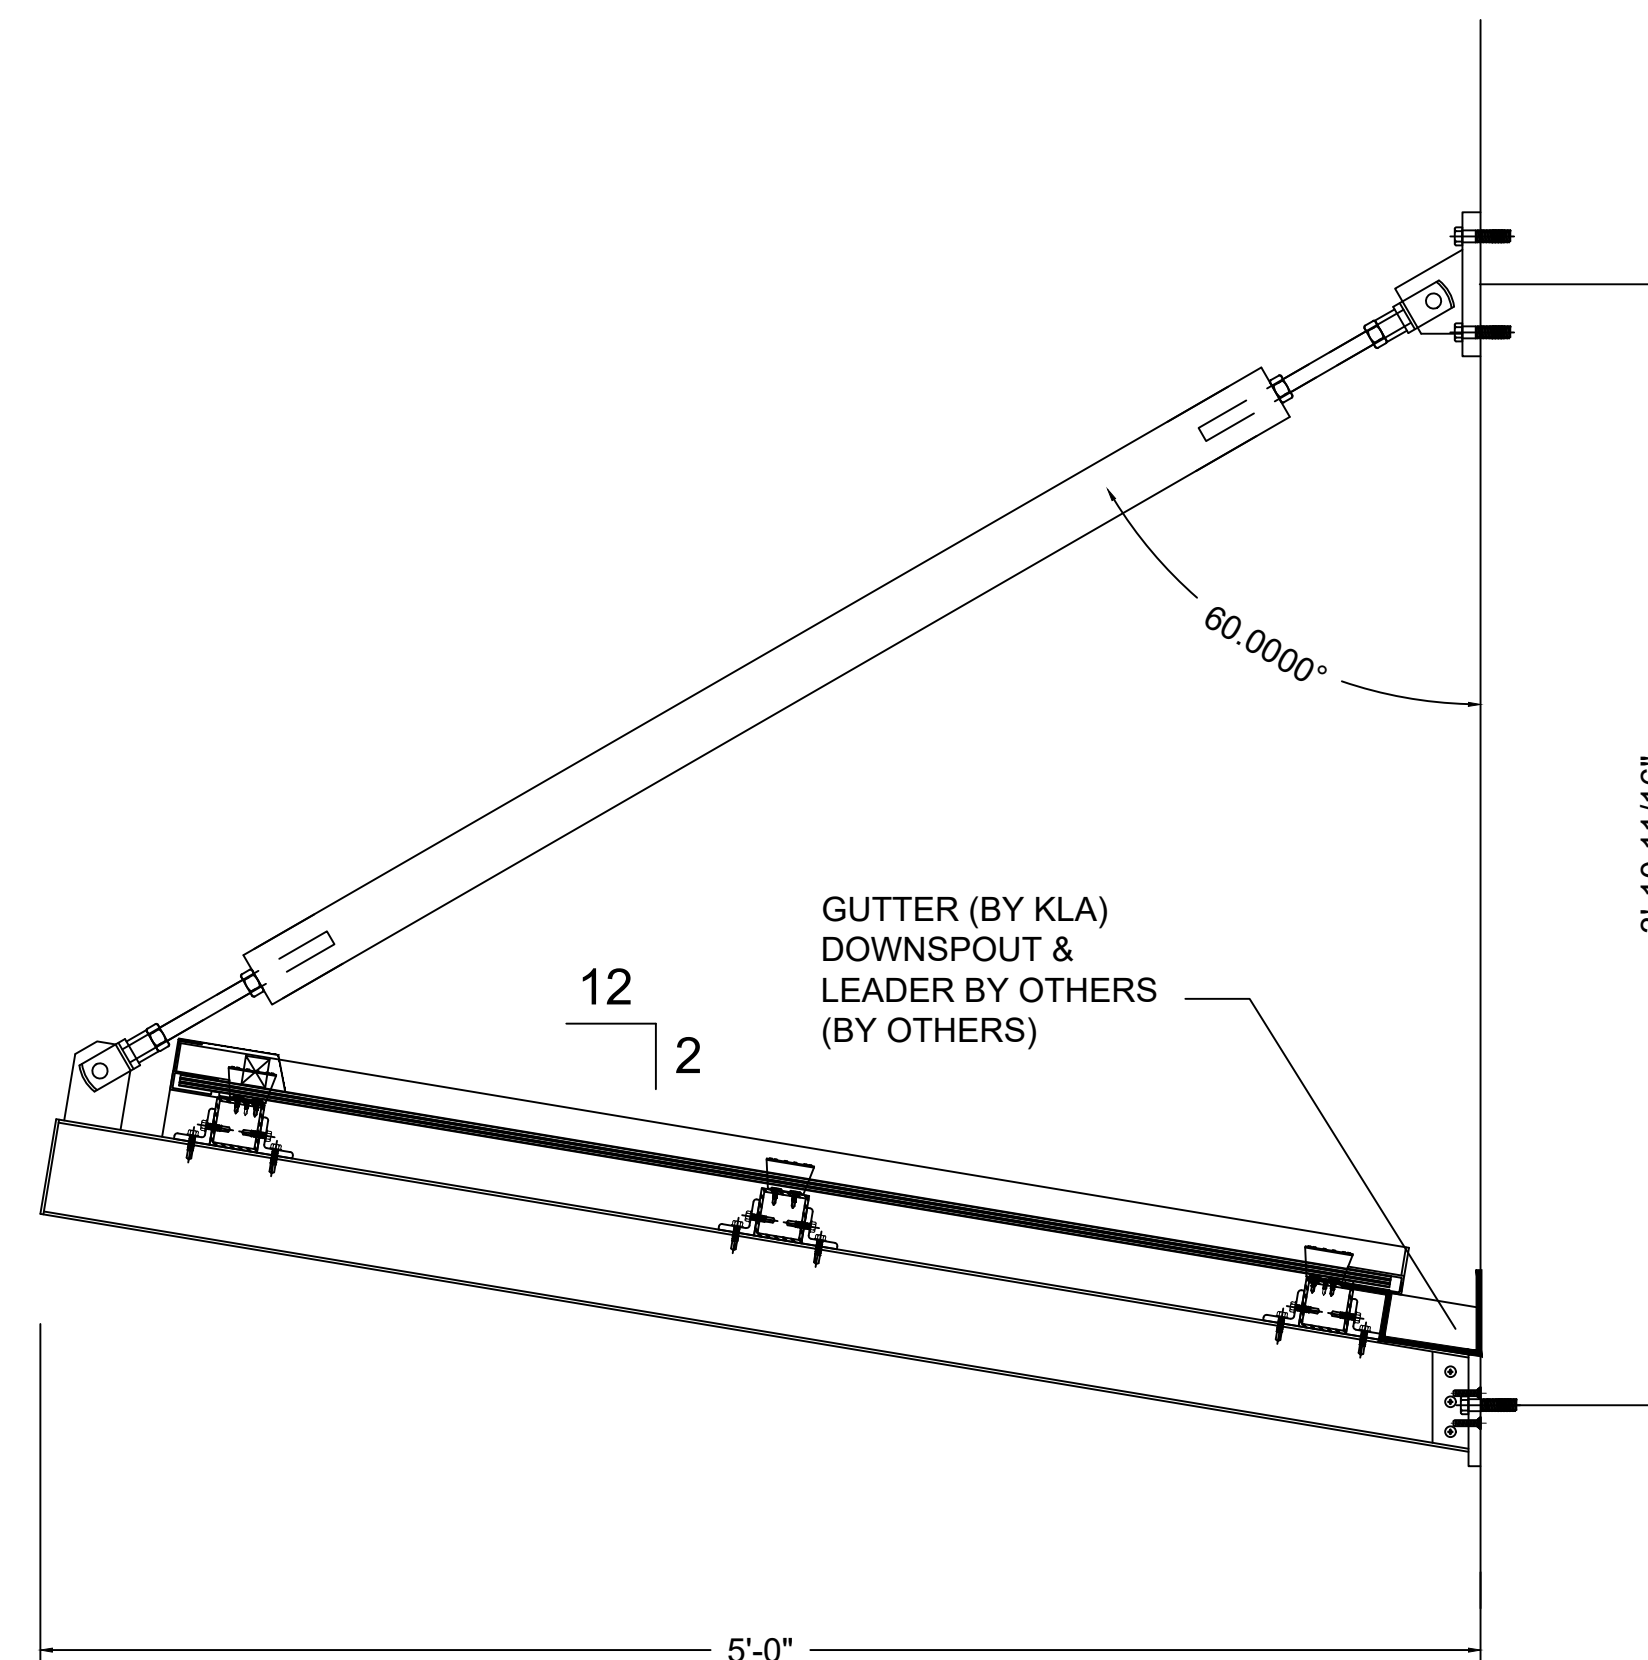


B2 SECTION-REVERSE INCLINE

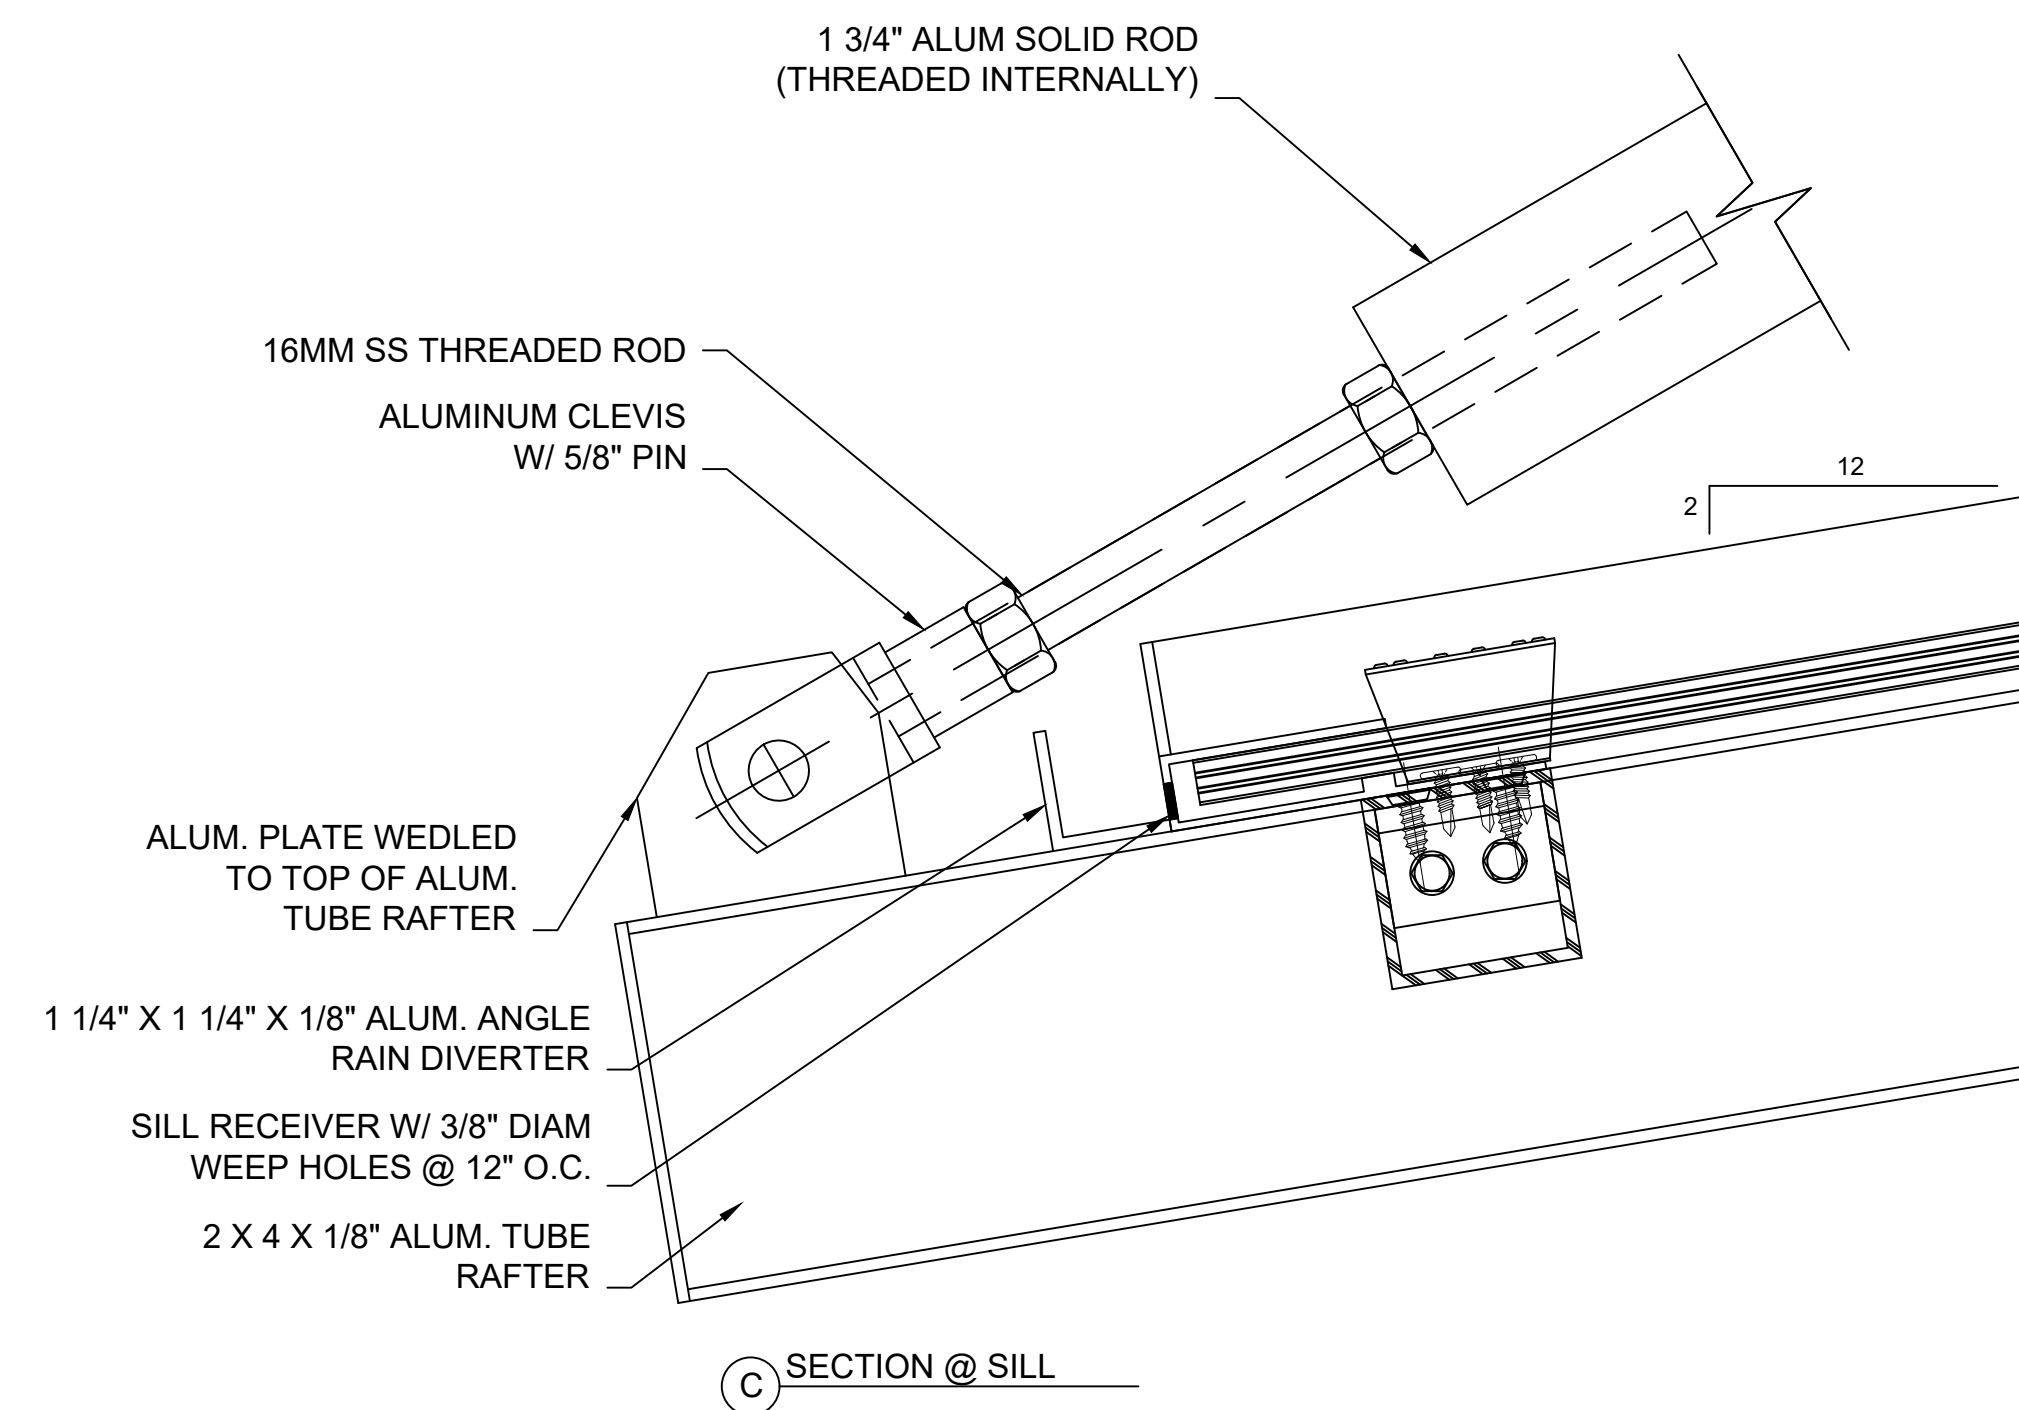


C SECTION @ SILL

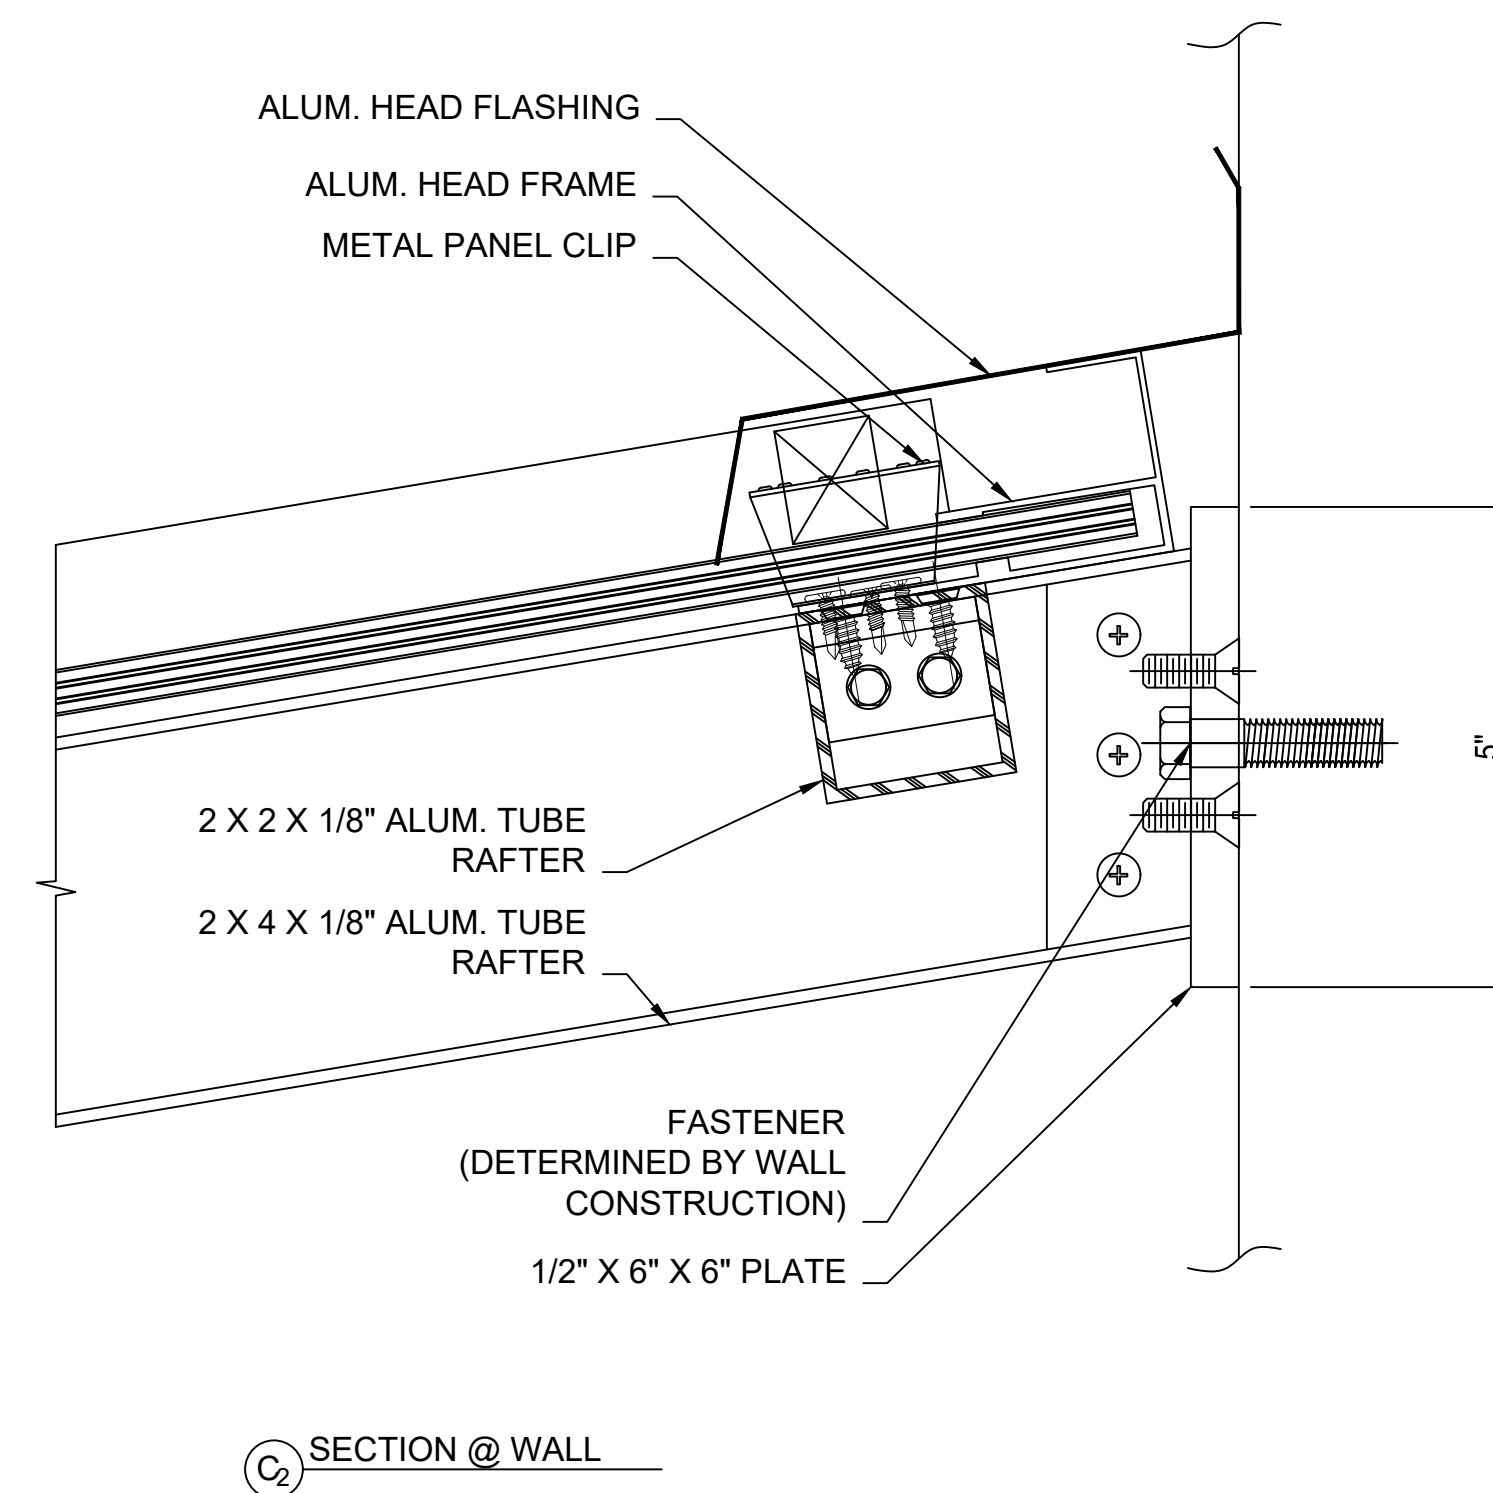

C2 SECTION @ WALL

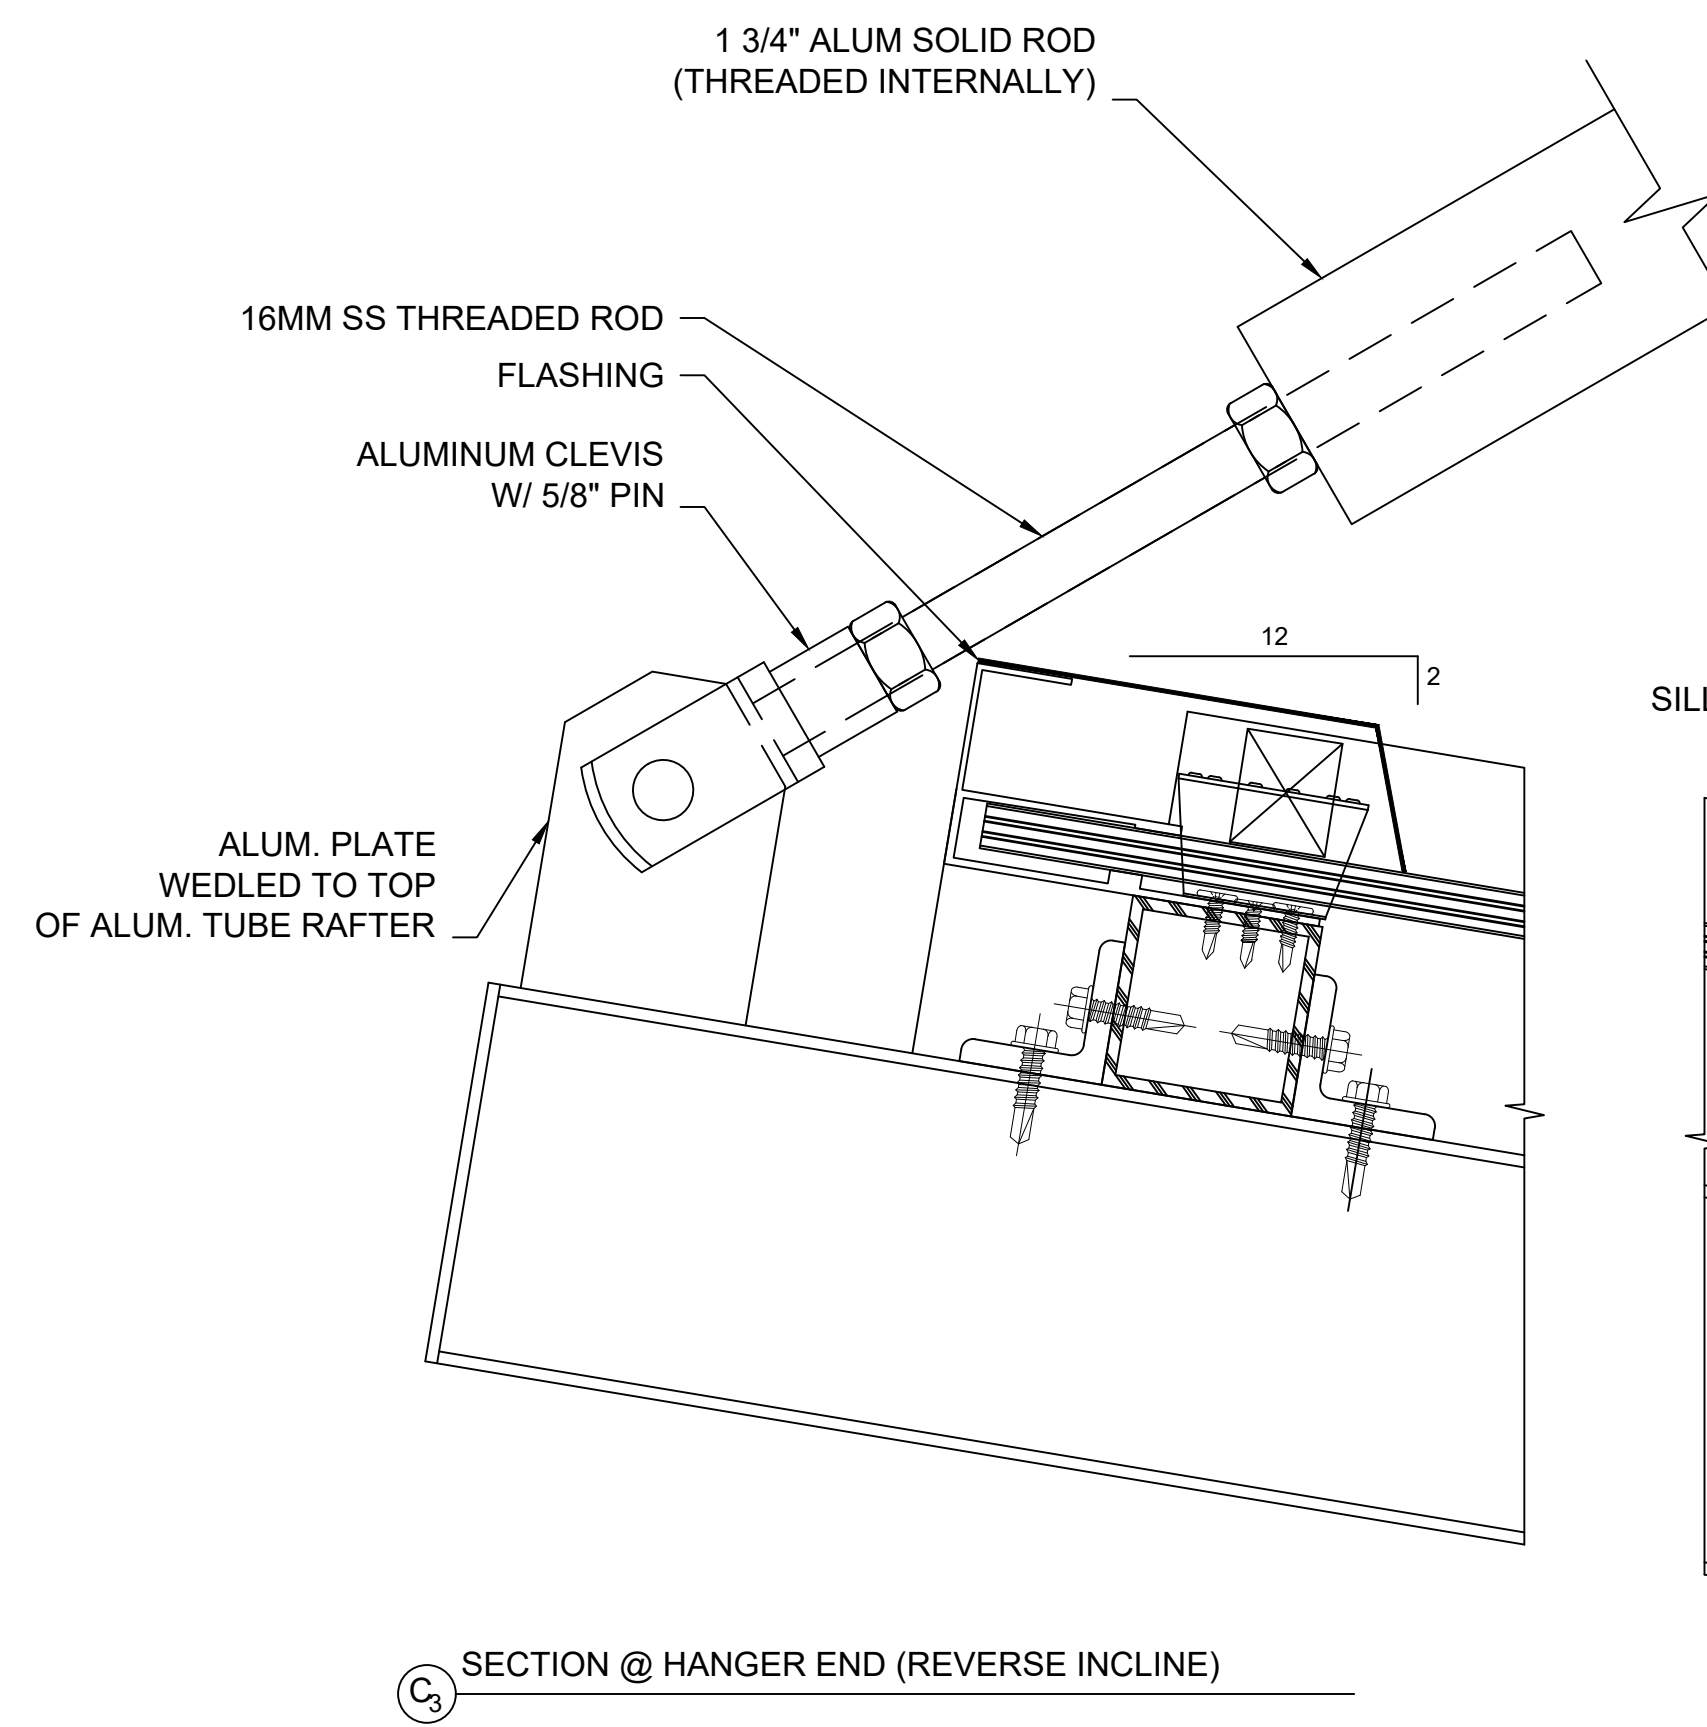

C3 SECTION @ HANGER END (REVERSE INCLINE)

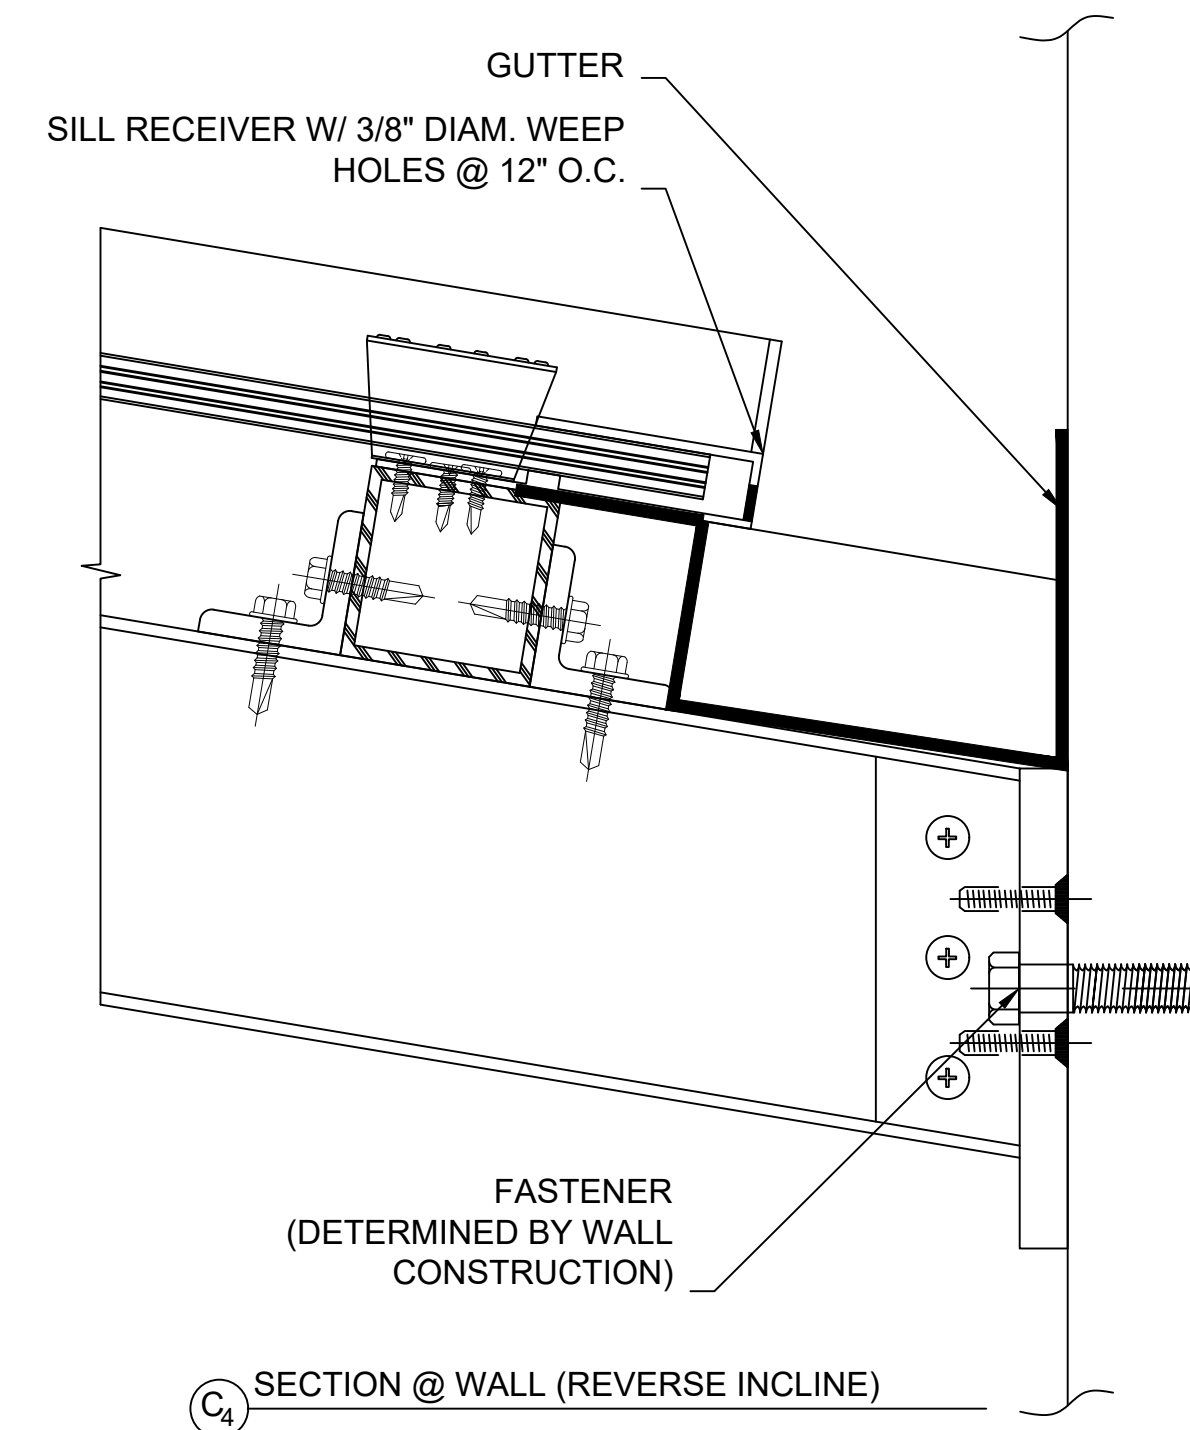

C4 SECTION @ WALL (REVERSE INCLINE)

Details are subject to change and should be verified with our Architectural Support Department prior to implementation, please contact us at: info@kingspanlightandair.us

SUSPENDED CANOPIES

LiteBrow™

SINGLE SLOPE



28662 N. Ballard Drive
Lake Forest, IL 60045 USA
T: +1 847.816.1060
F: +1 847.816.0475


Note
The standard details shown are for reference only.
Please contact our Architectural Support Department for job specific details and for information regarding the usage, limitations, and or code requirements pertaining to this product, please contact us at:

info@kingspanlightandair.us


5/19/2026: CREATION OF DOCUMENT

SHEET NO.


2 OF 3

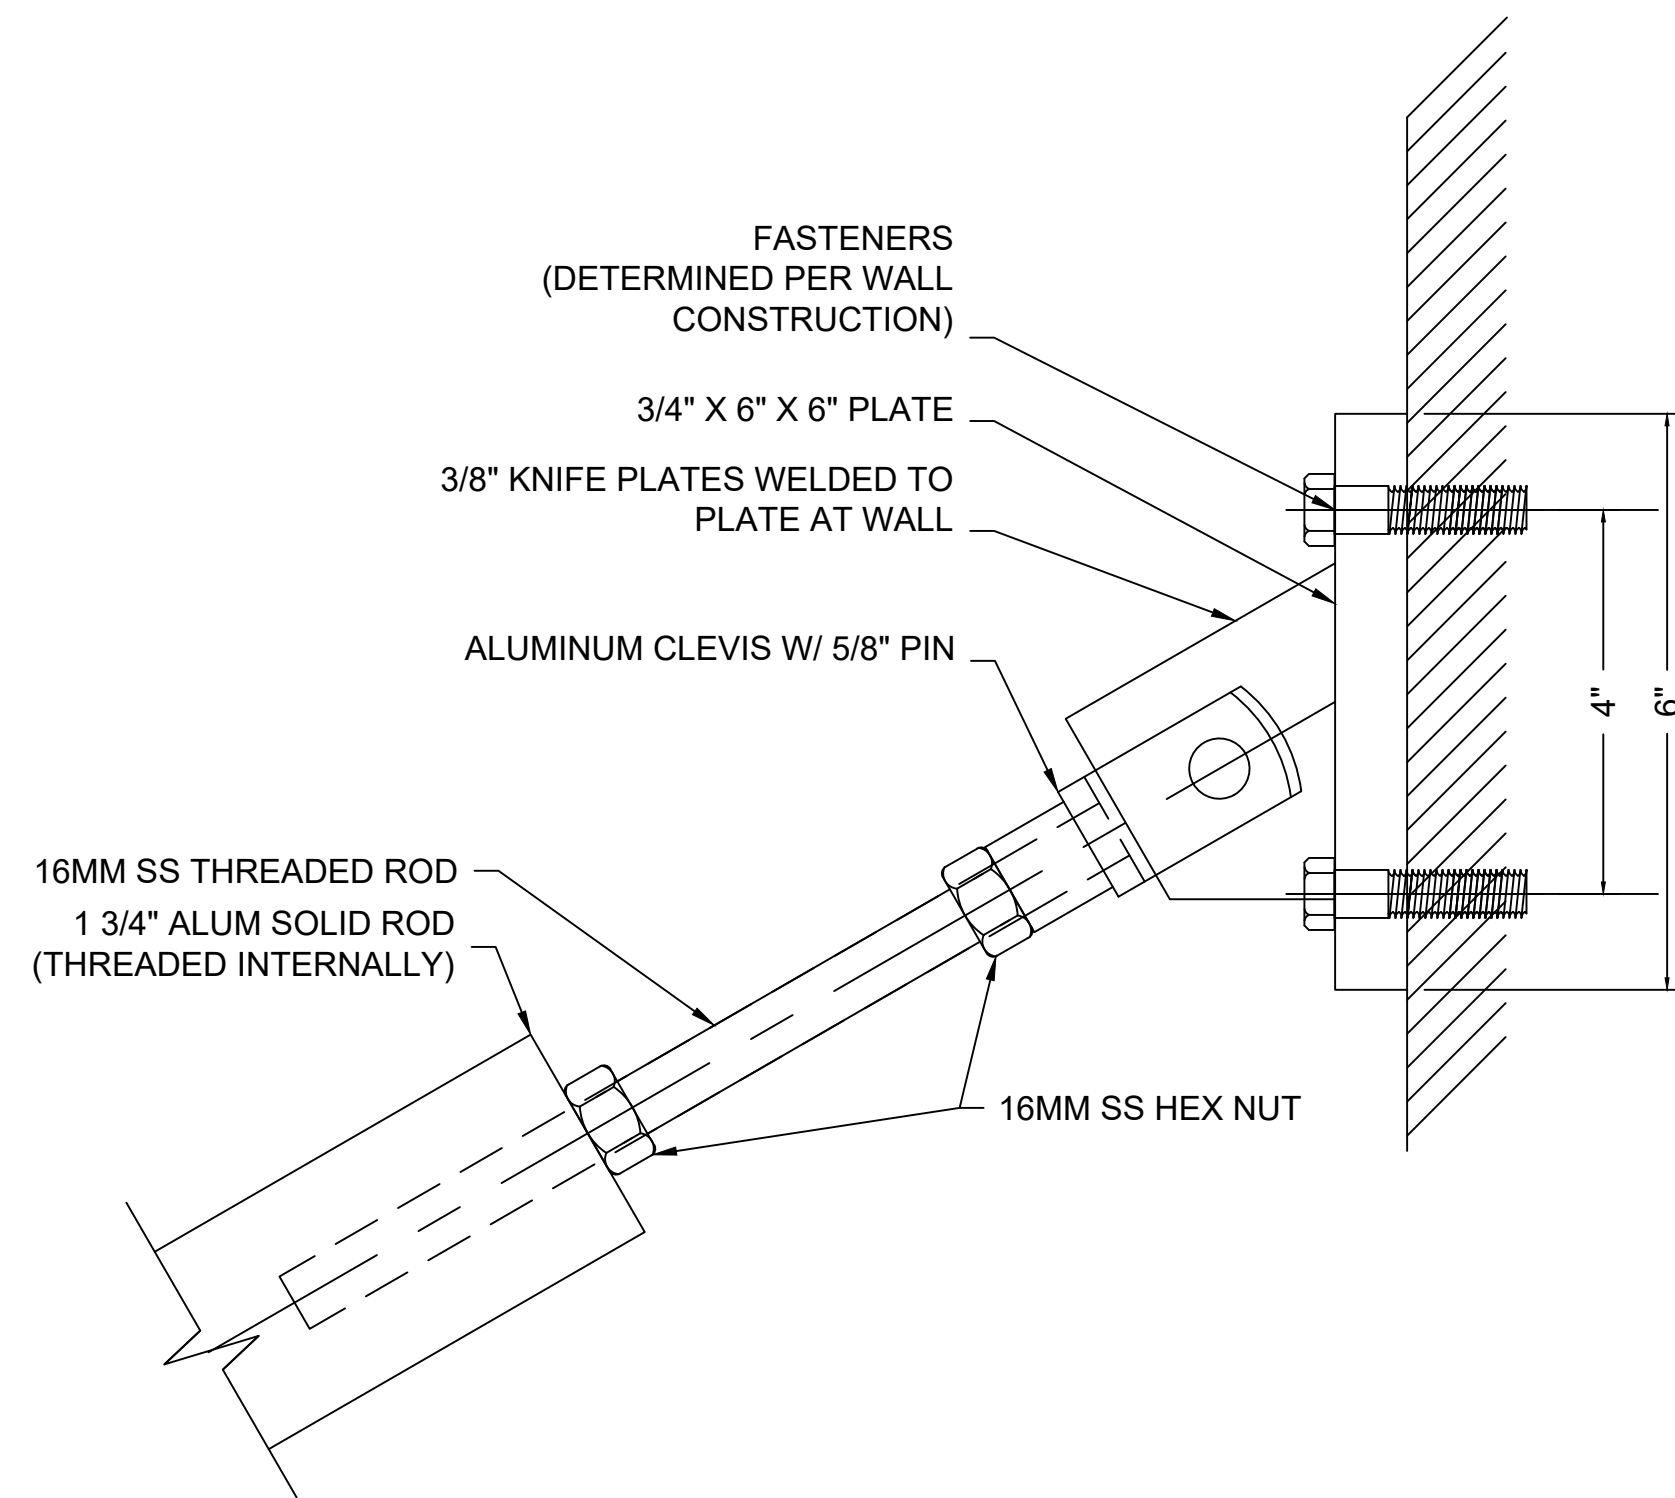


D SECTION @ HANGER CONNECTION

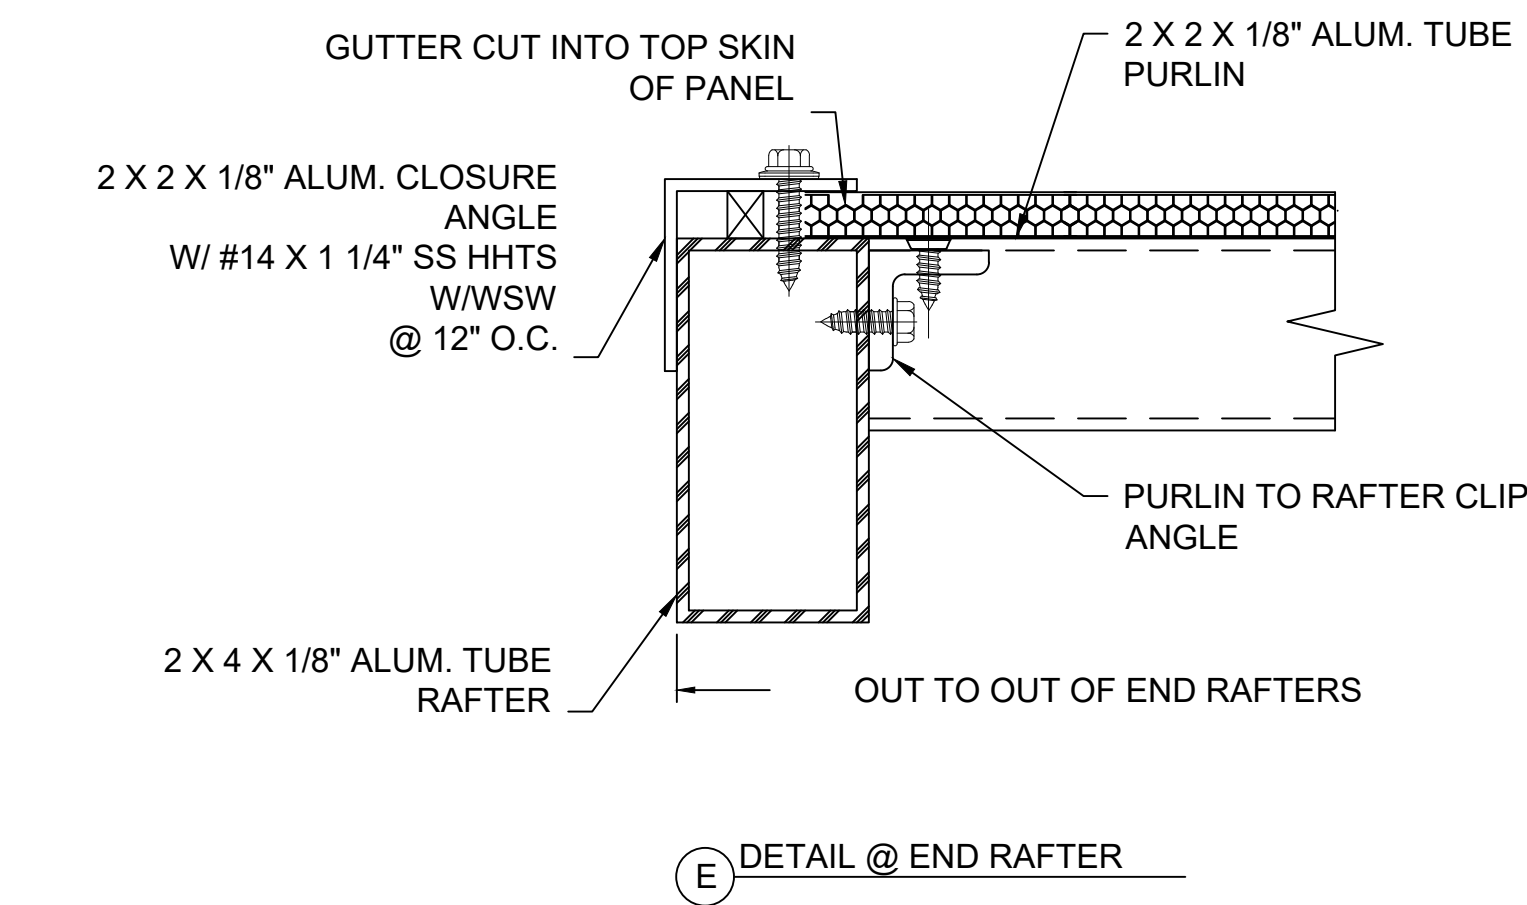


E DETAIL @ END RAFTER

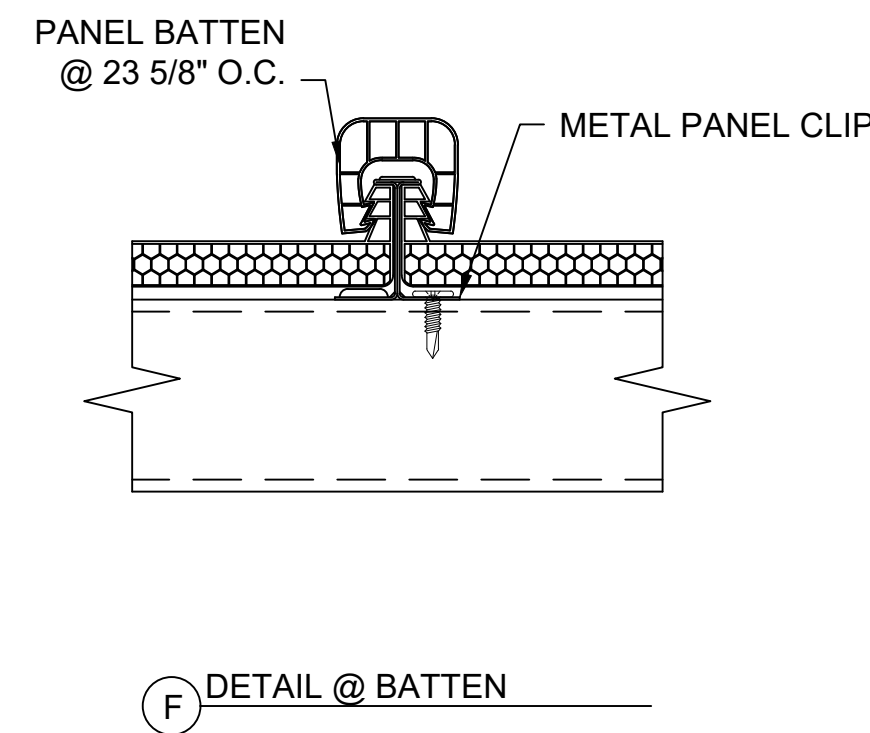


F DETAIL @ BATTEN

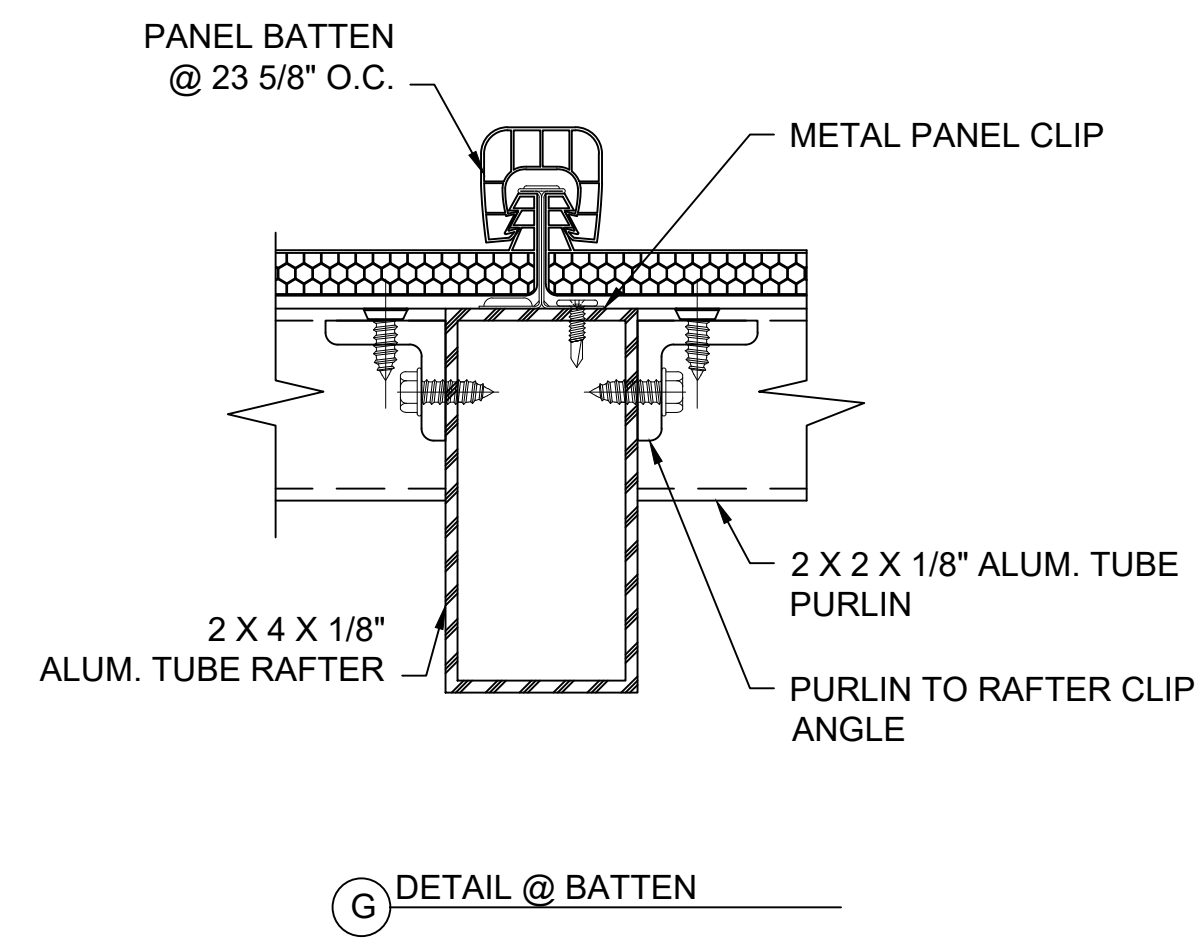


G DETAIL @ BATTEN

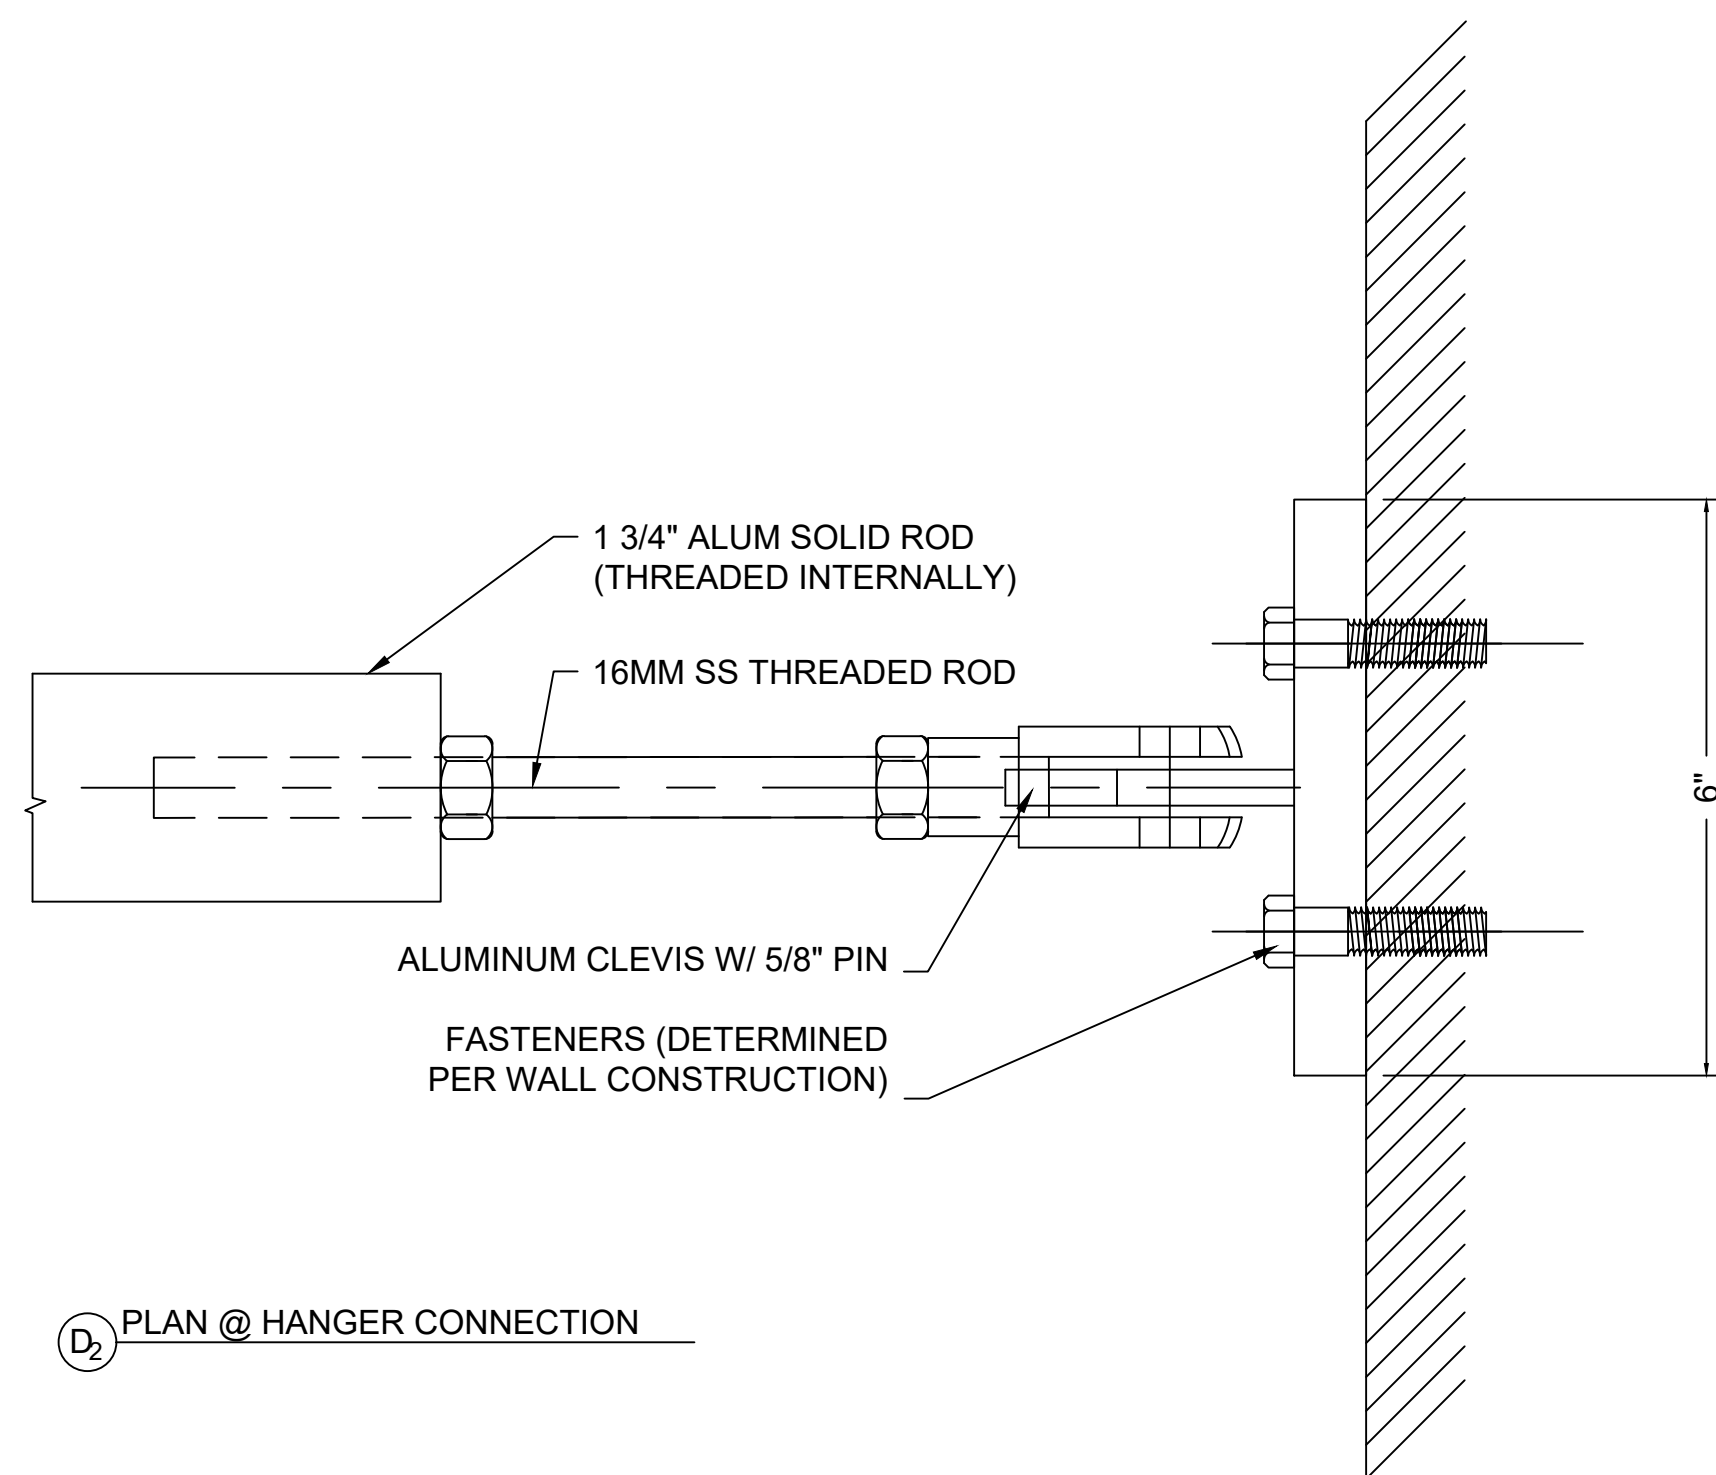

D2 PLAN @ HANGER CONNECTION

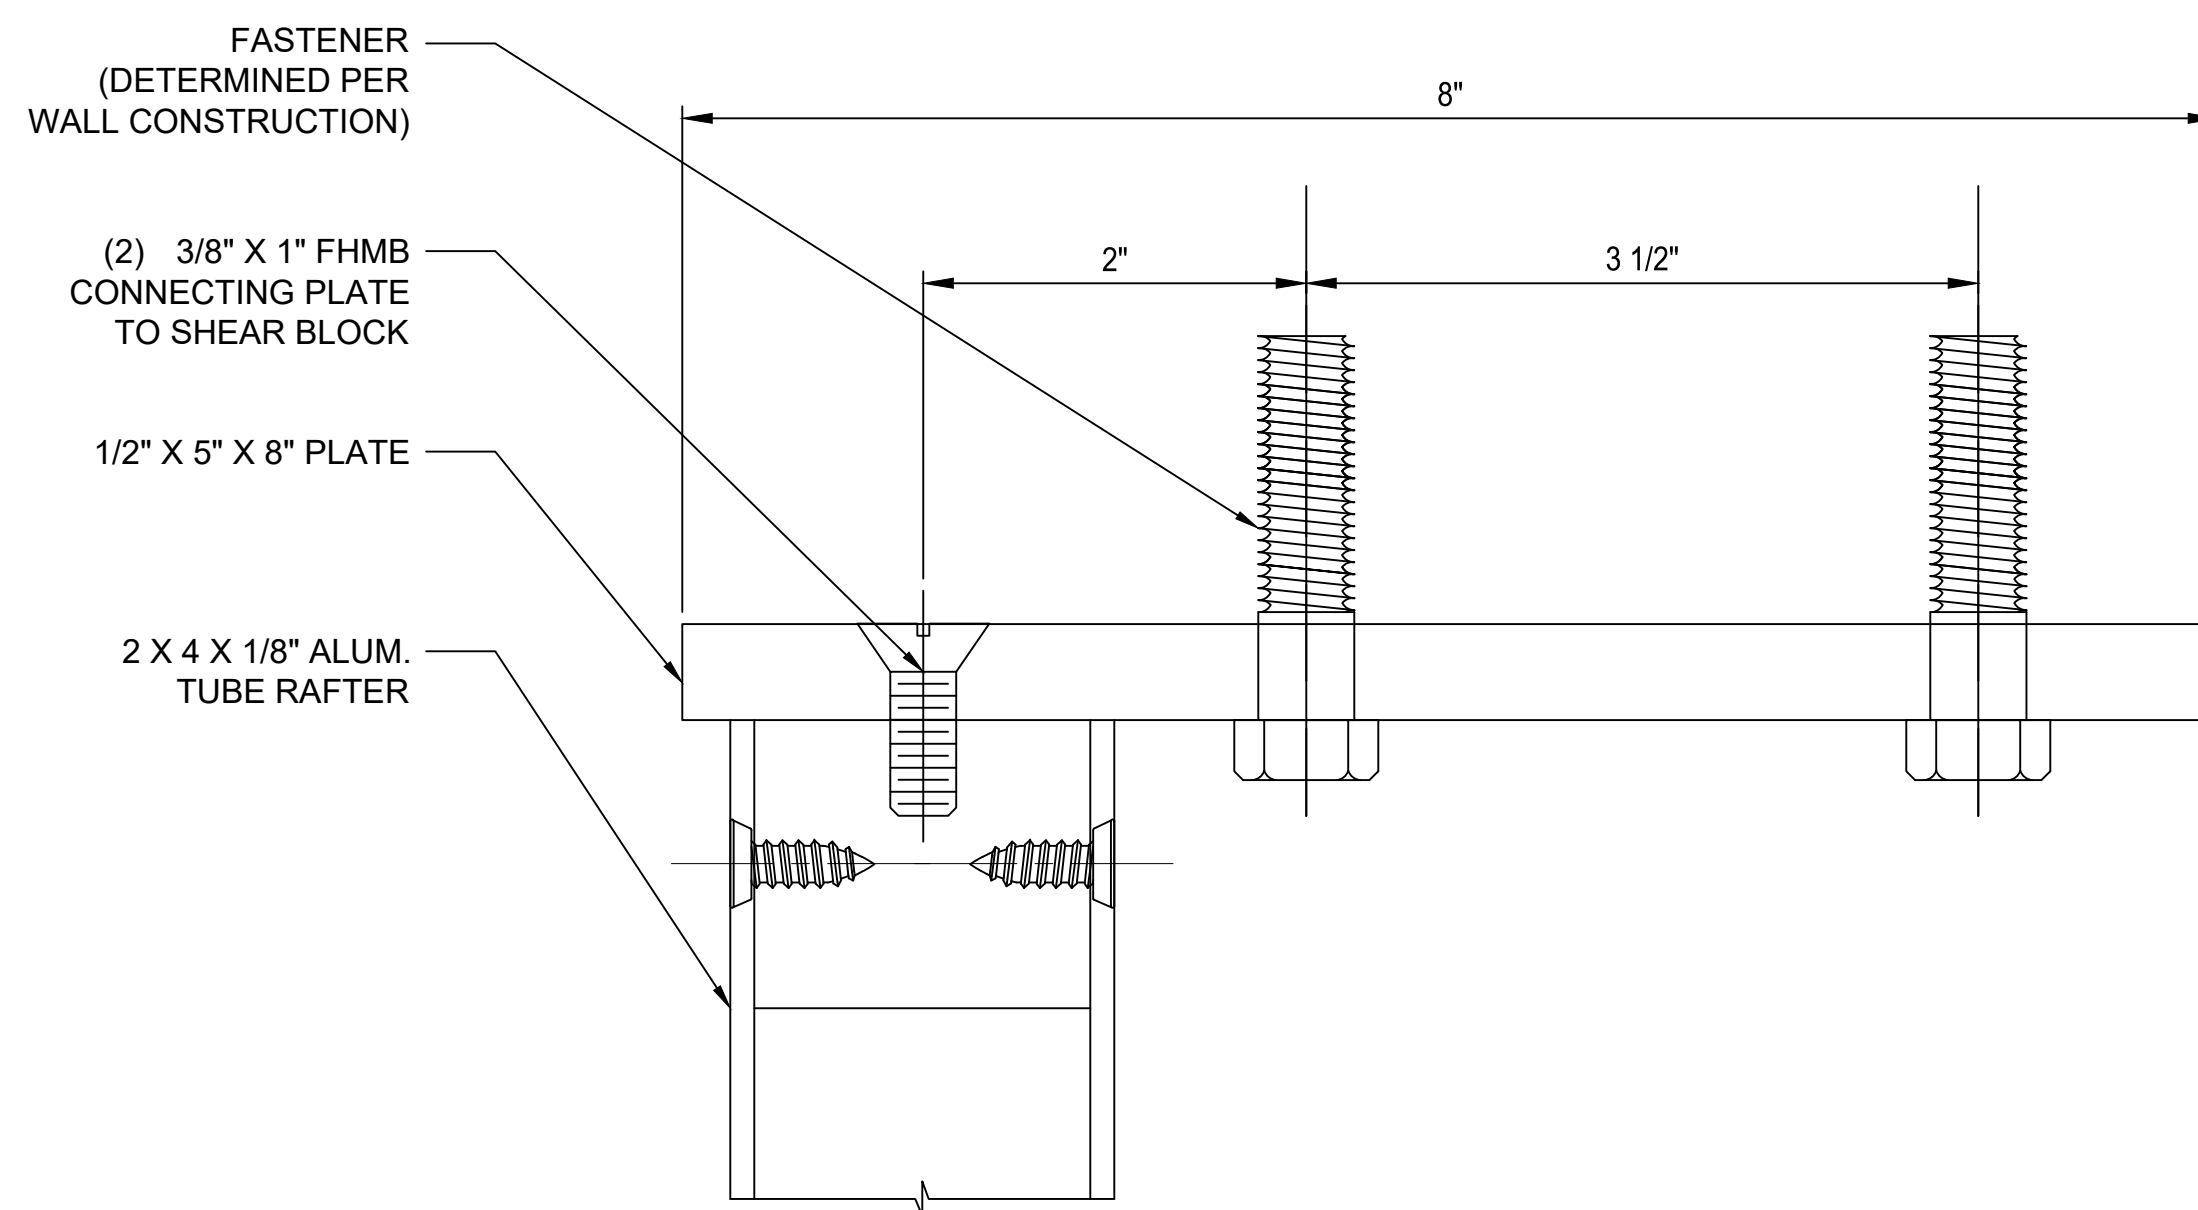

H PLAN @ BOTTOM CONNECTION (END)

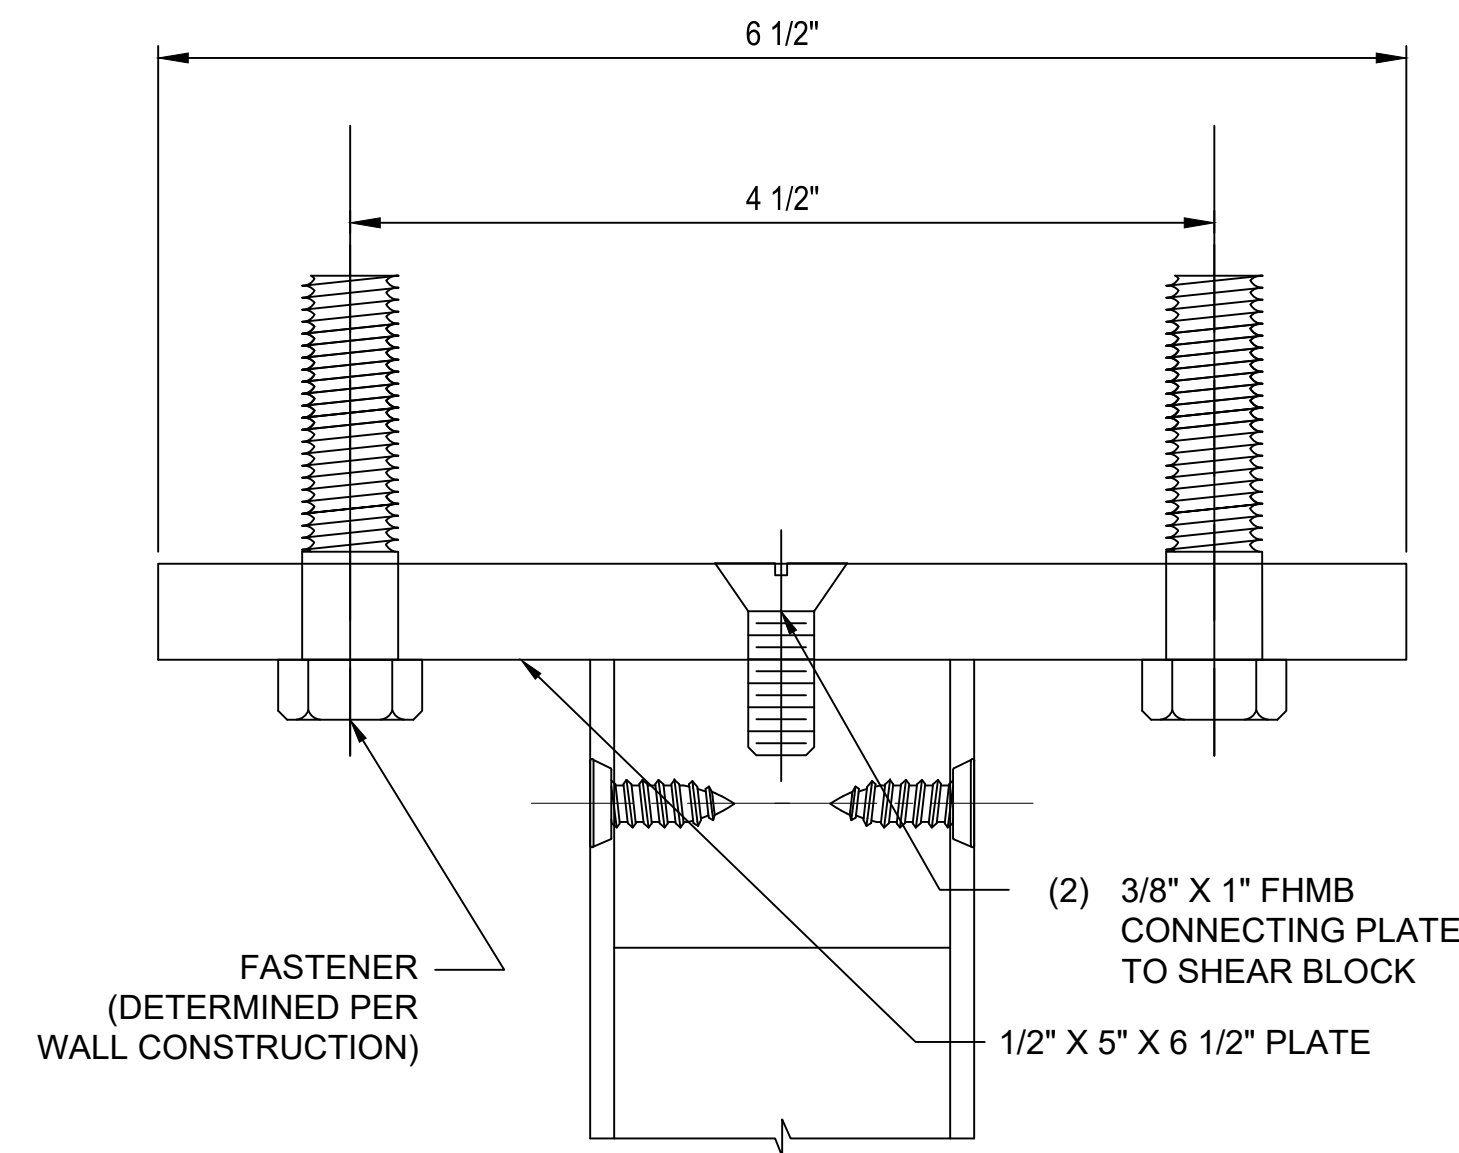

I PLAN @ BOTTOM CONNECTION (MIDDLE)

Details are subject to change and should be verified with our Architectural Support Department prior to implementation, please contact us at: info@kingspanlightandair.us

SUSPENDED CANOPIES

LiteBrow™

SINGLE SLOPE



28662 N. Ballard Drive
Lake Forest, IL 60045 USA
T: +1 847.816.1060
F: +1 847.816.0475

Note
The standard details shown are for reference only.
Please contact our Architectural Support Department for job specific details and for information regarding the usage, limitations, and or code requirements pertaining to this product, please contact us at:

info@kingspanlightandair.us

5/19/2026: CREATION OF DOCUMENT

SHEET NO.

3 OF 3