


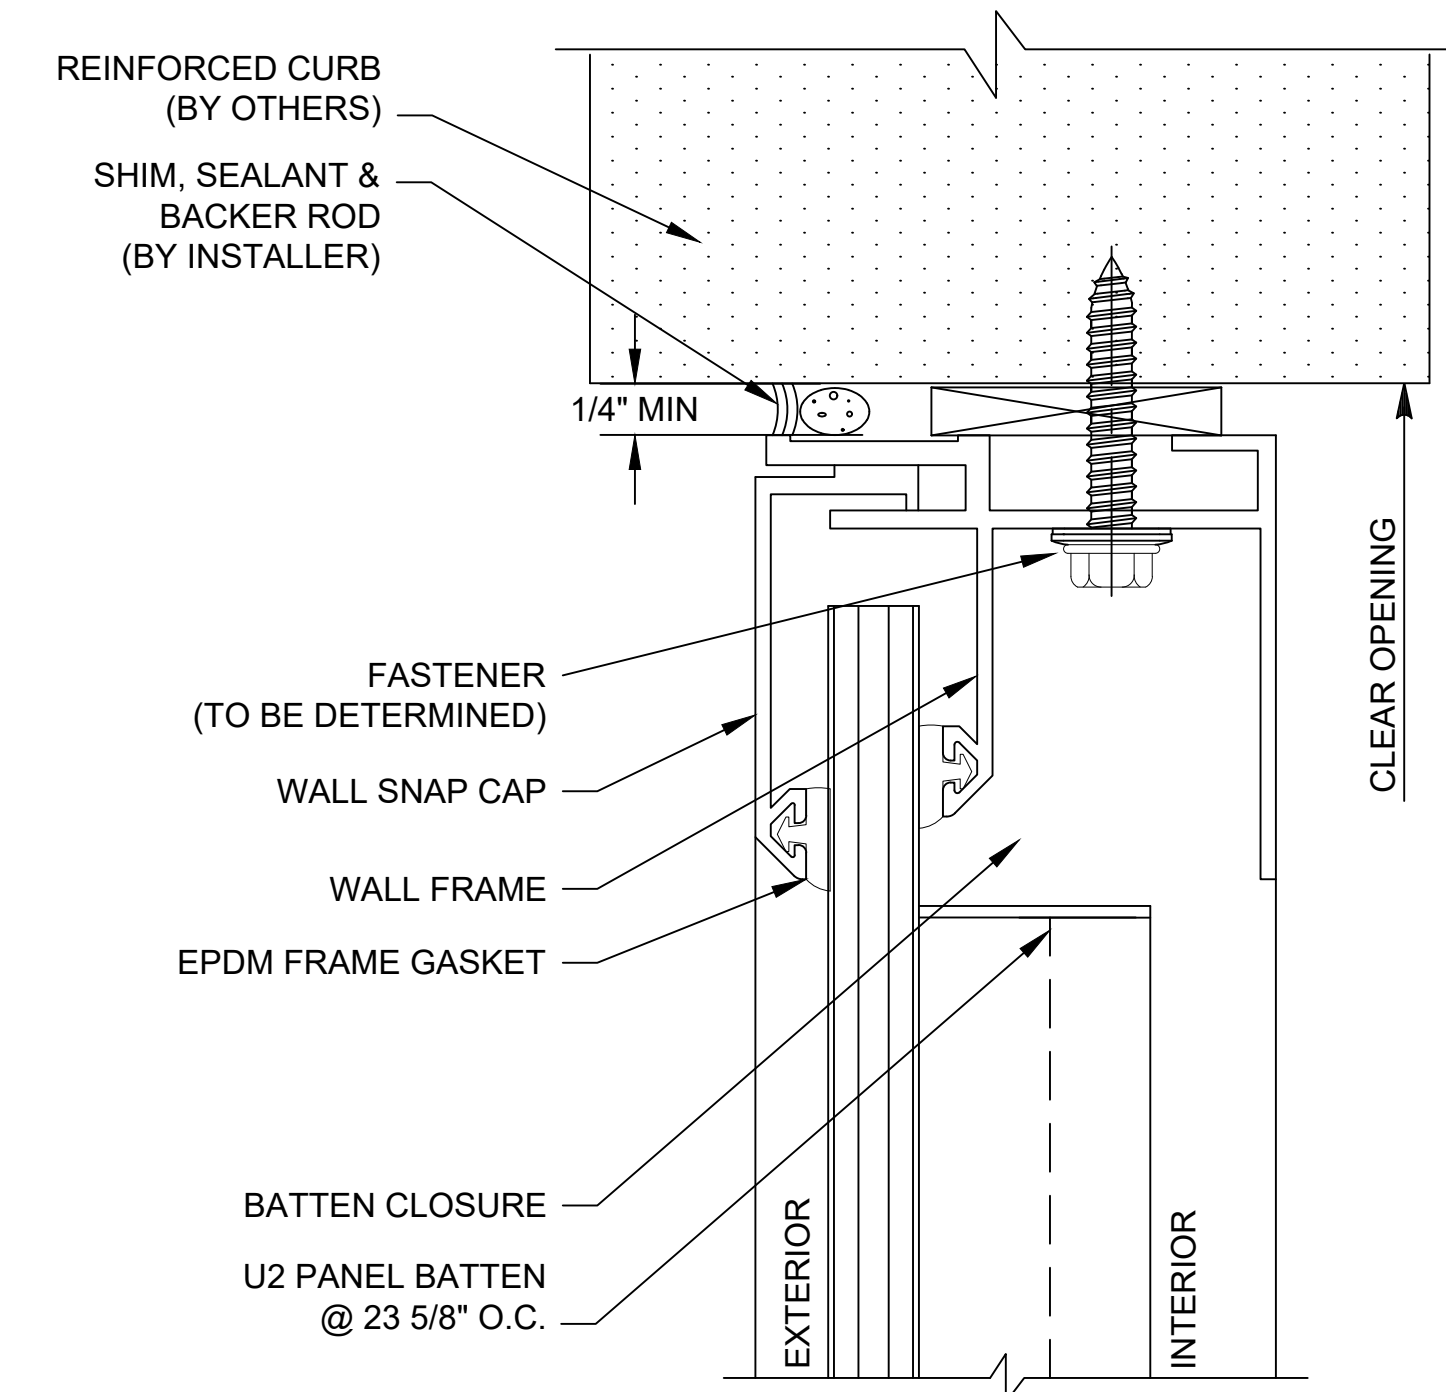


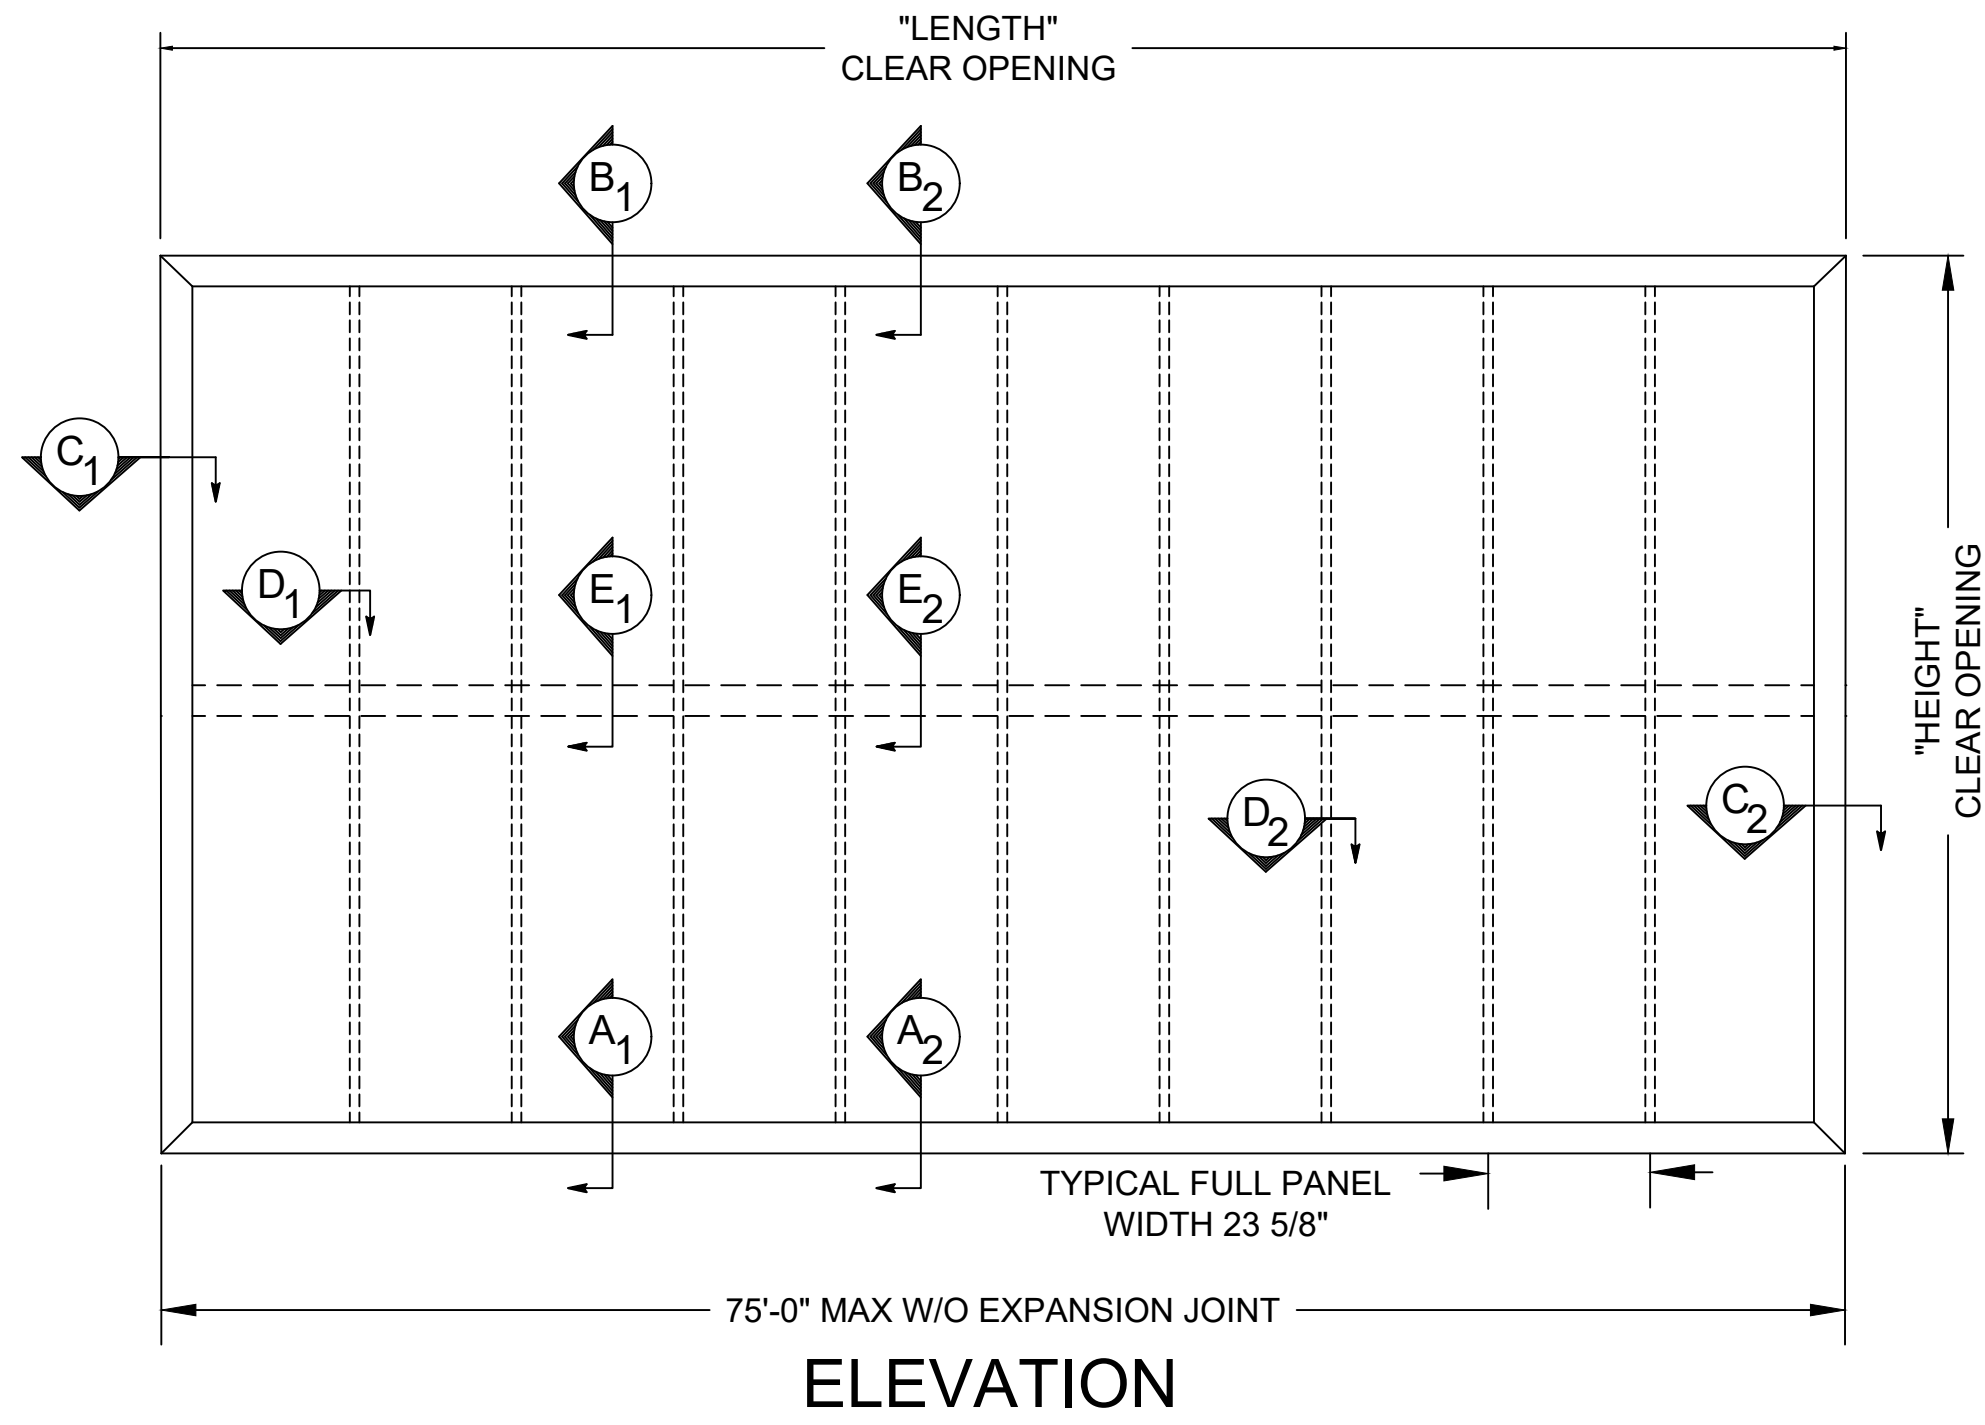


B₁ SECTION @ HEAD - POLY BATTEN
SINGLE PANEL - FLUSH

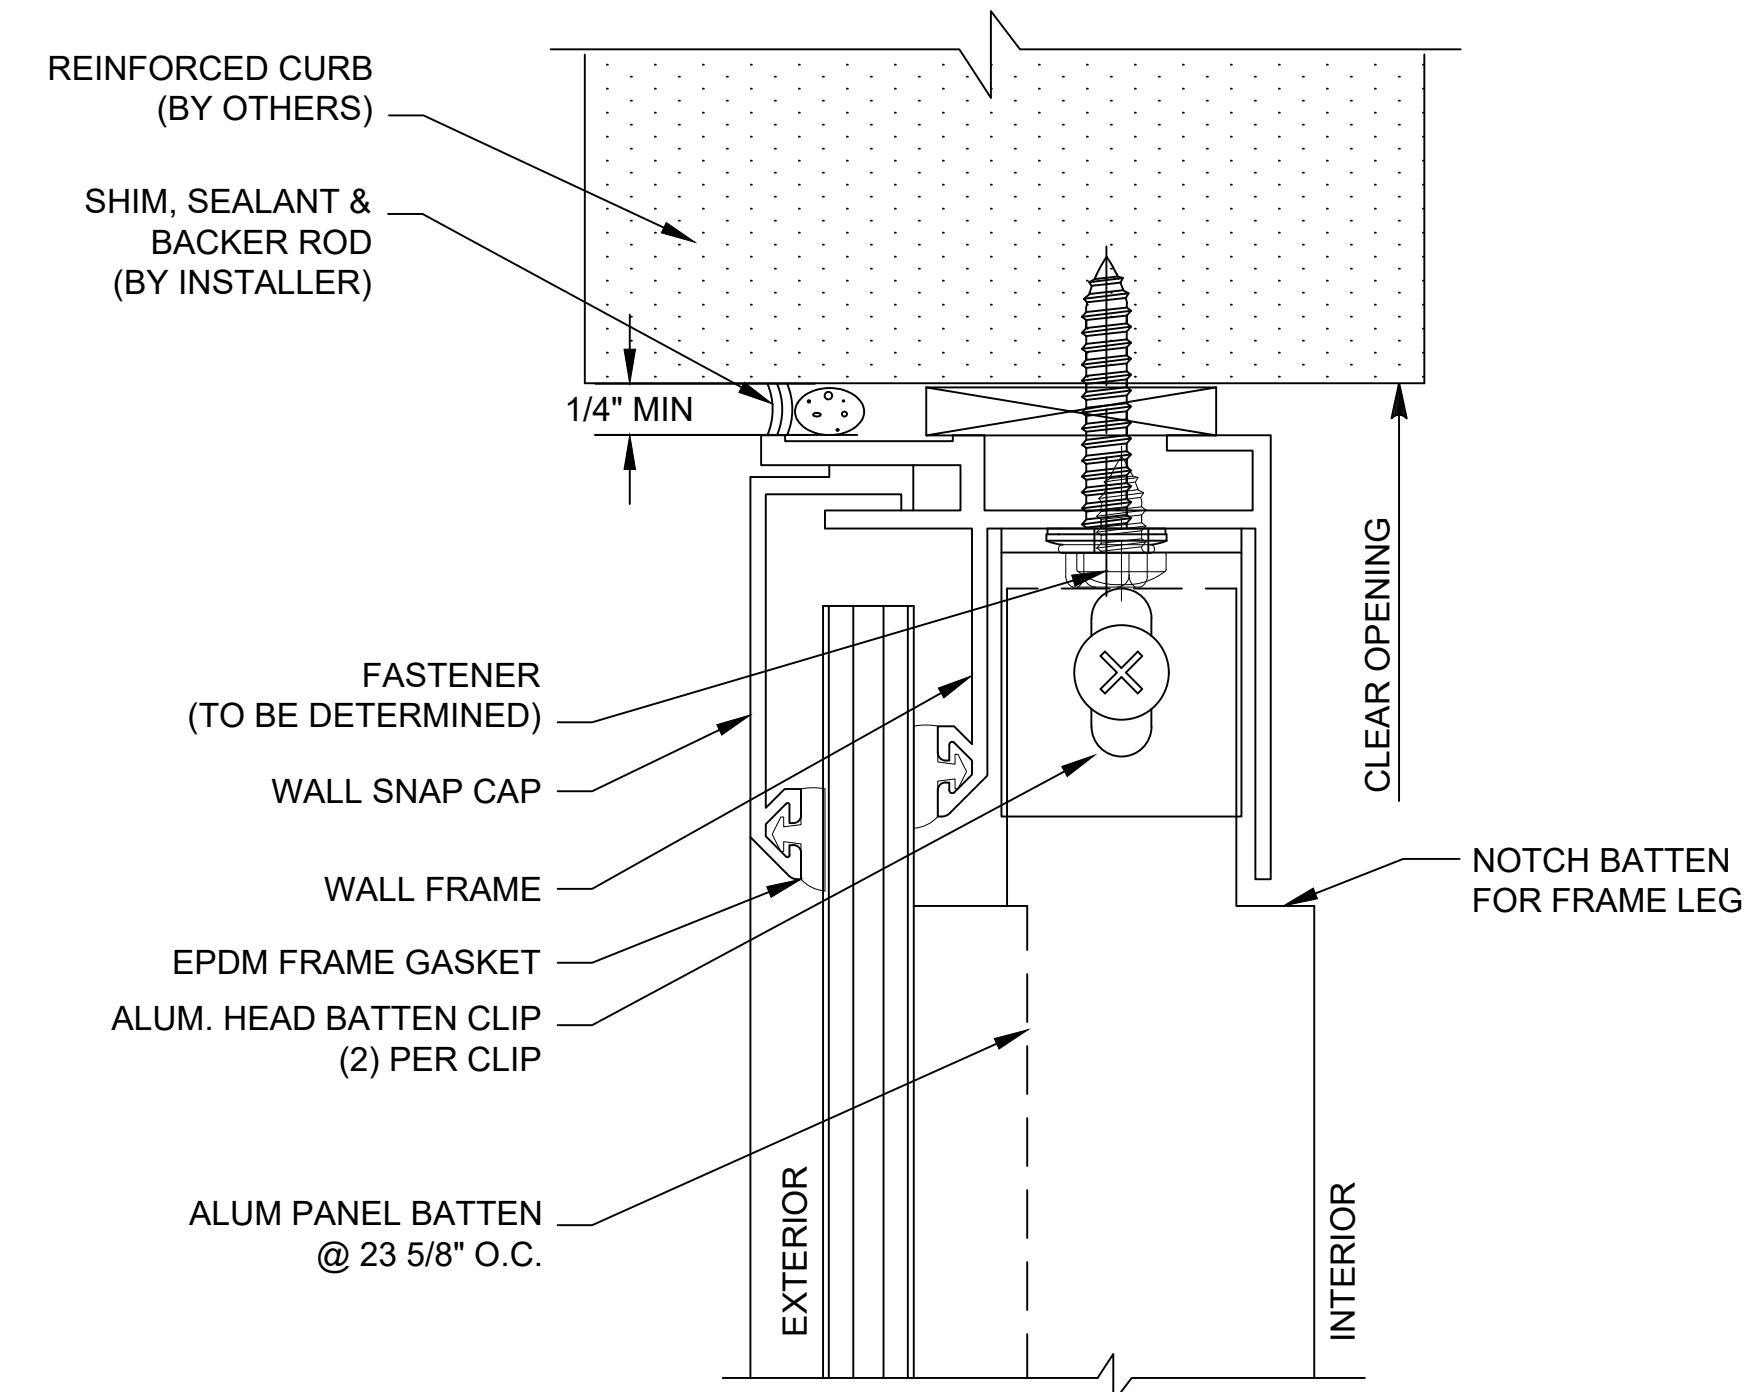


B₂ SECTION @ HEAD - ALUM BATTEN
SINGLE PANEL - FLUSH

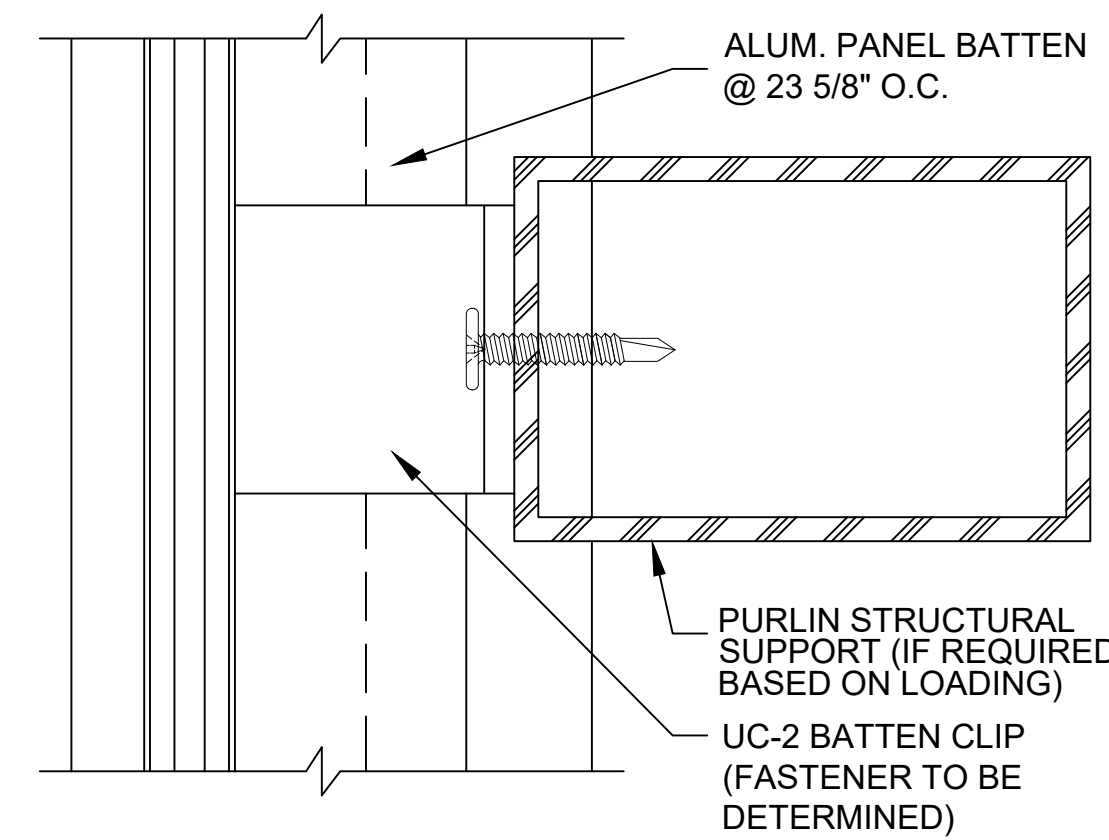


E₁ SECTION @ PURLIN - POLY BATTEN
SINGLE PANEL - FLUSH

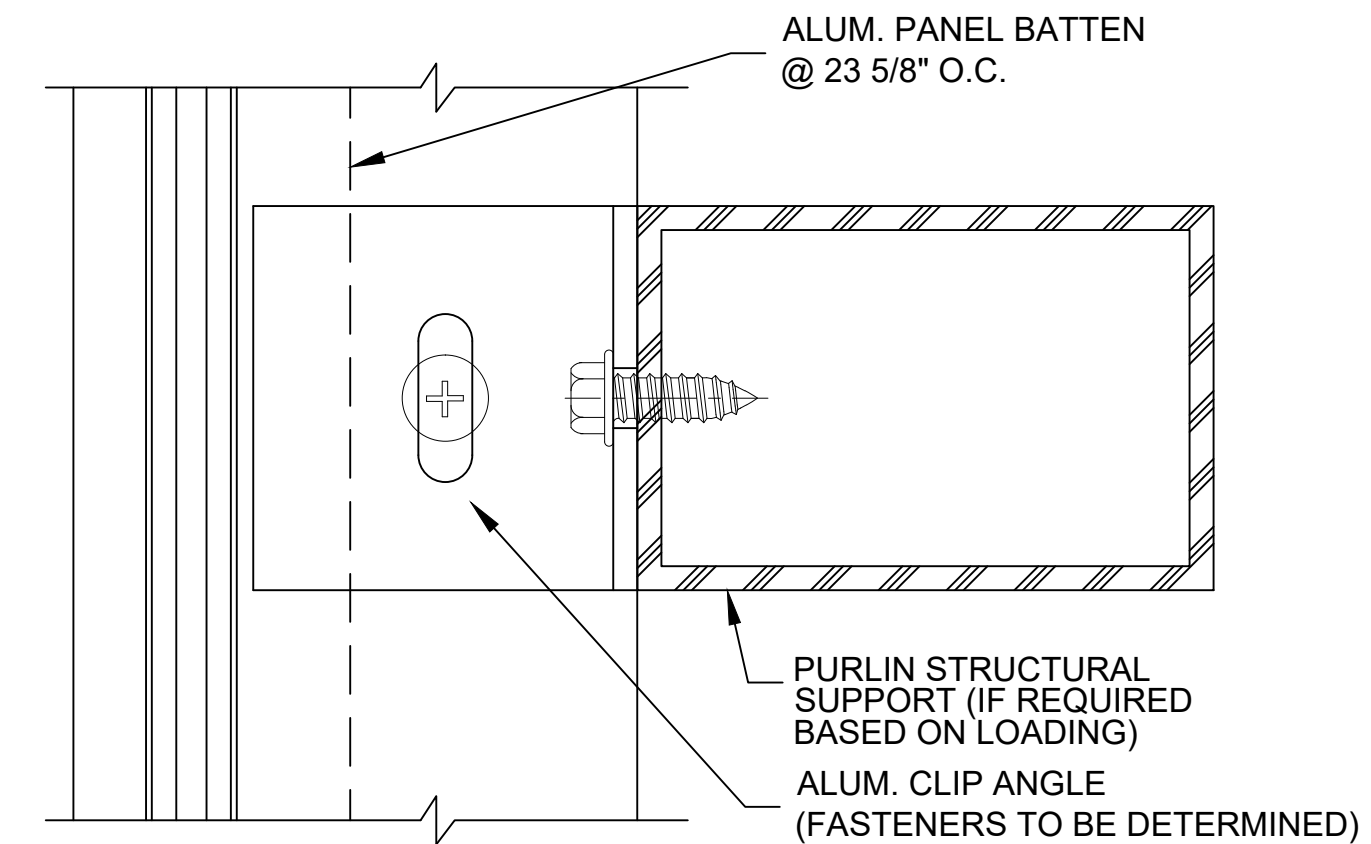

E₂ SECTION @ PURLIN - ALUM BATTEN
SINGLE PANEL - FLUSH

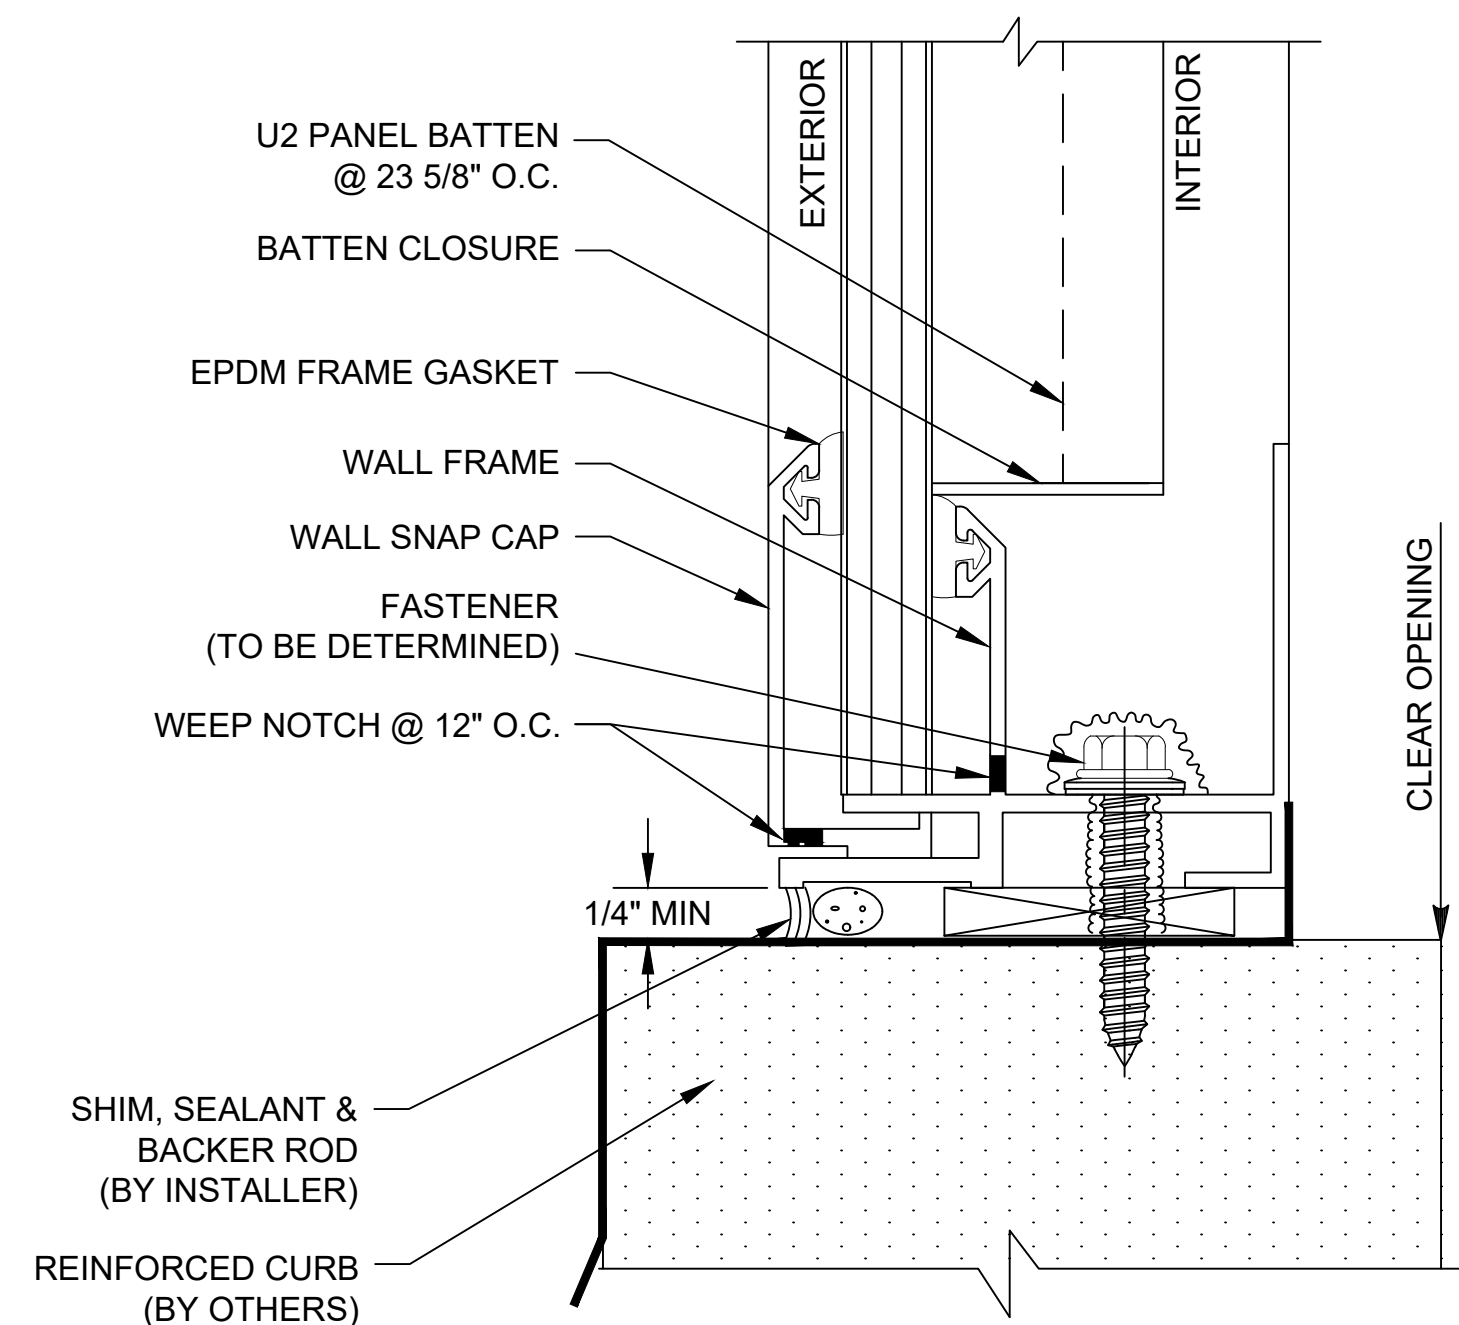

A₁ SECTION @ SILL - POLY BATTEN
SINGLE PANEL - FLUSH

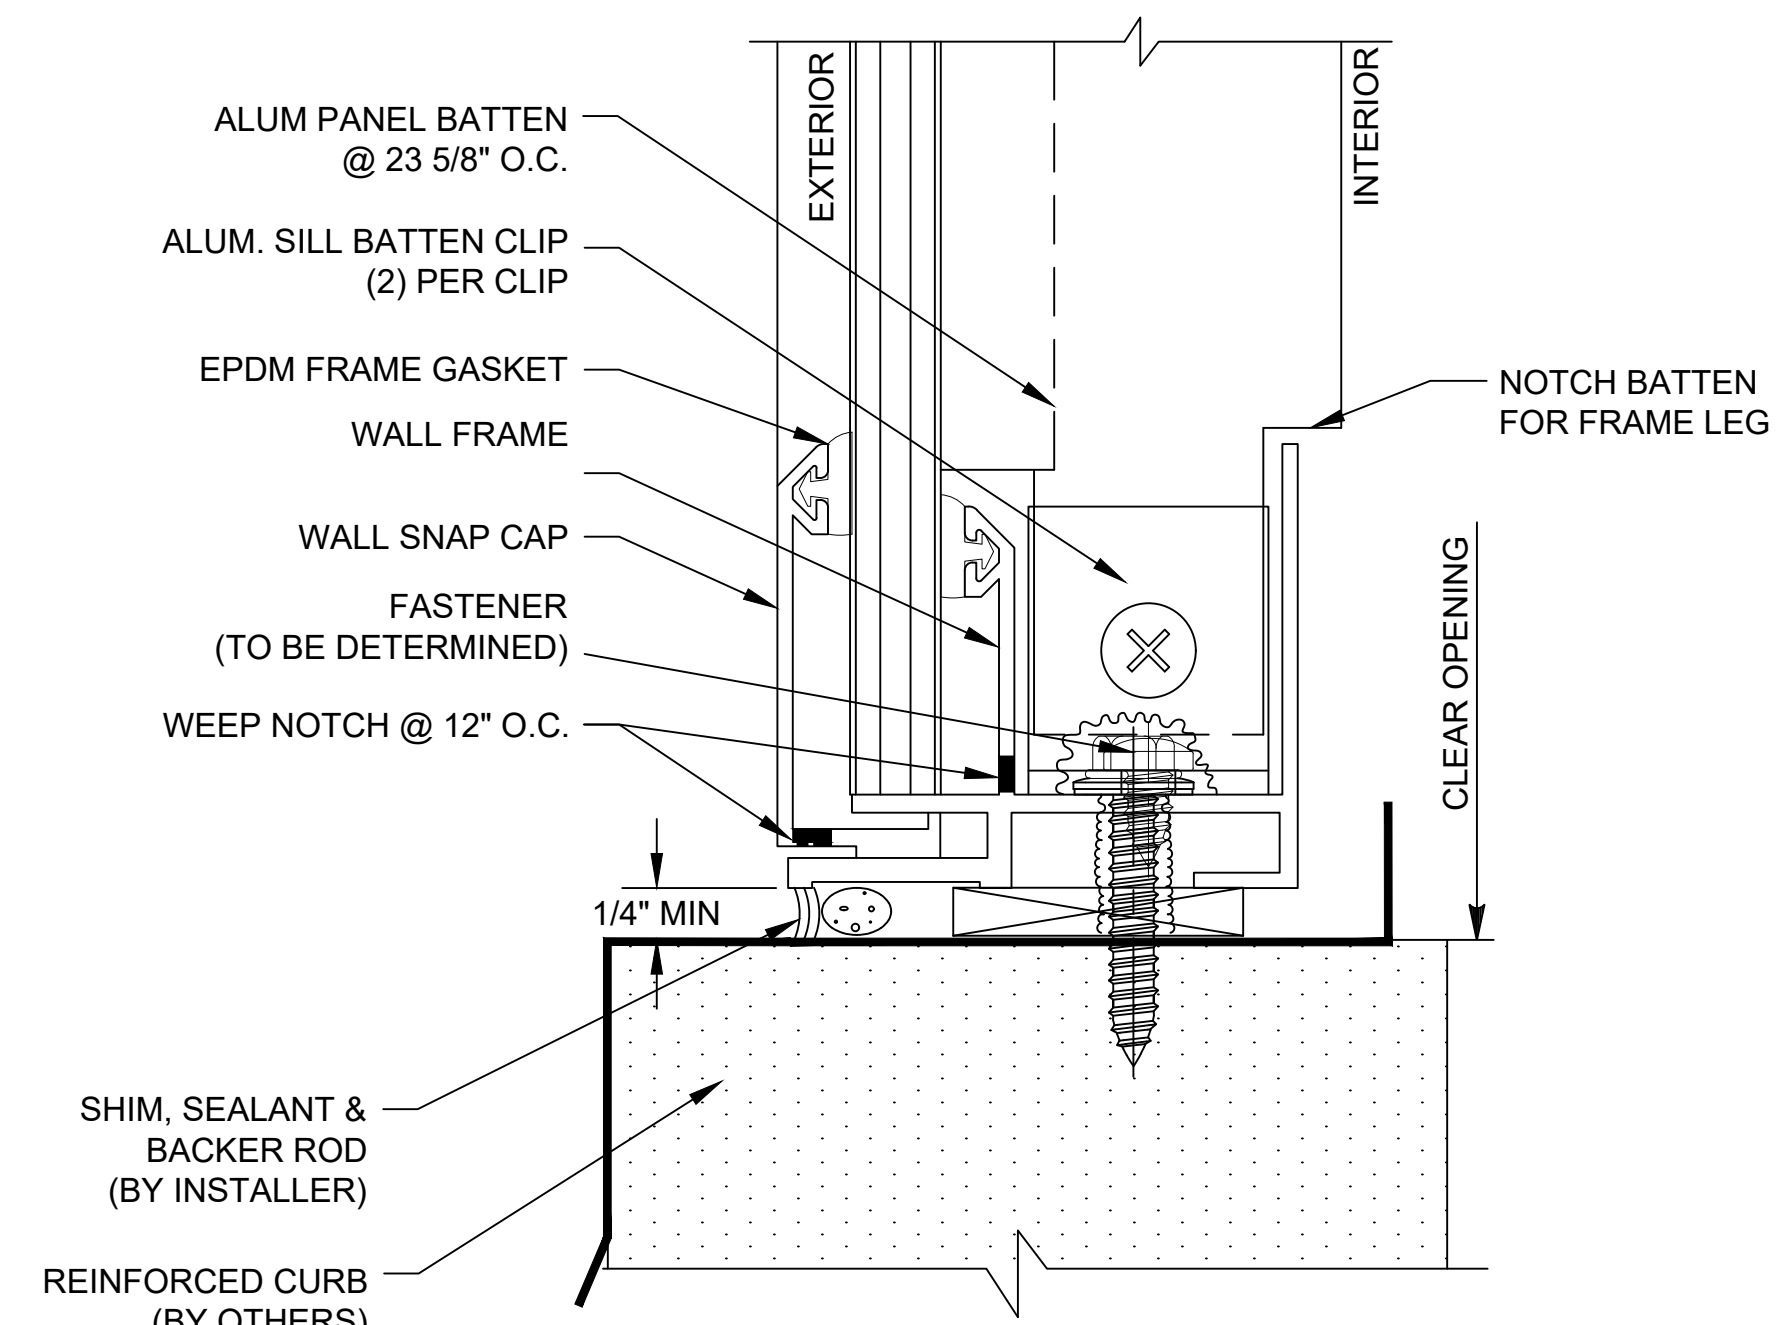


A₂ SECTION @ SILL - ALUM BATTEN
SINGLE PANEL - FLUSH

Details are subject to change and should be verified with our Architectural Support Department prior to implementation, please contact us at: info@kingspanlightandair.us

POLYCARBONATE CLADDING

PentaClad™

UNCONDITIONED SPACE

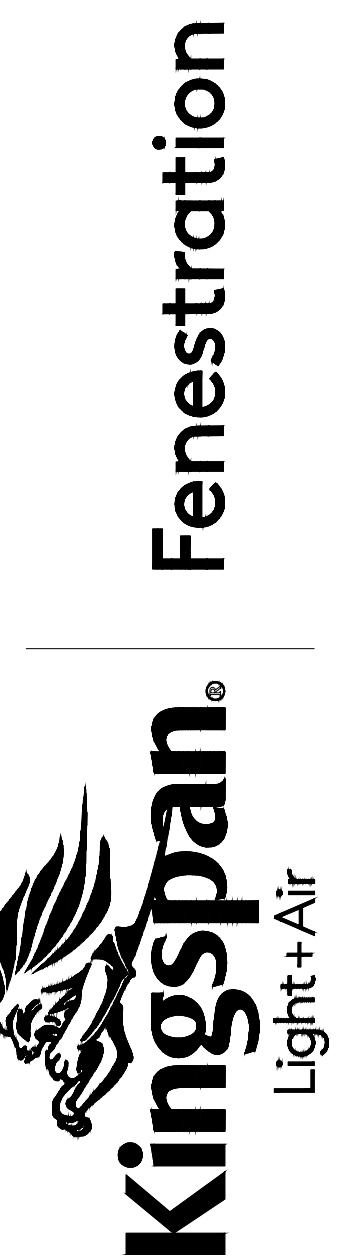

28662 N. Ballard Drive
Lake Forest, IL 60045 USA

T: +1 847.816.1060
F: +1 847.816.0475

Note

The standard details shown are for reference only.


Please contact our Architectural Support Department for job specific details and for information regarding the usage, limitations, and or code requirements pertaining to this product, please contact us at:

info@kingspanlightandair.us


5/19/2026: CREATION OF DOCUMENT

SHEET NO.


1 OF 2

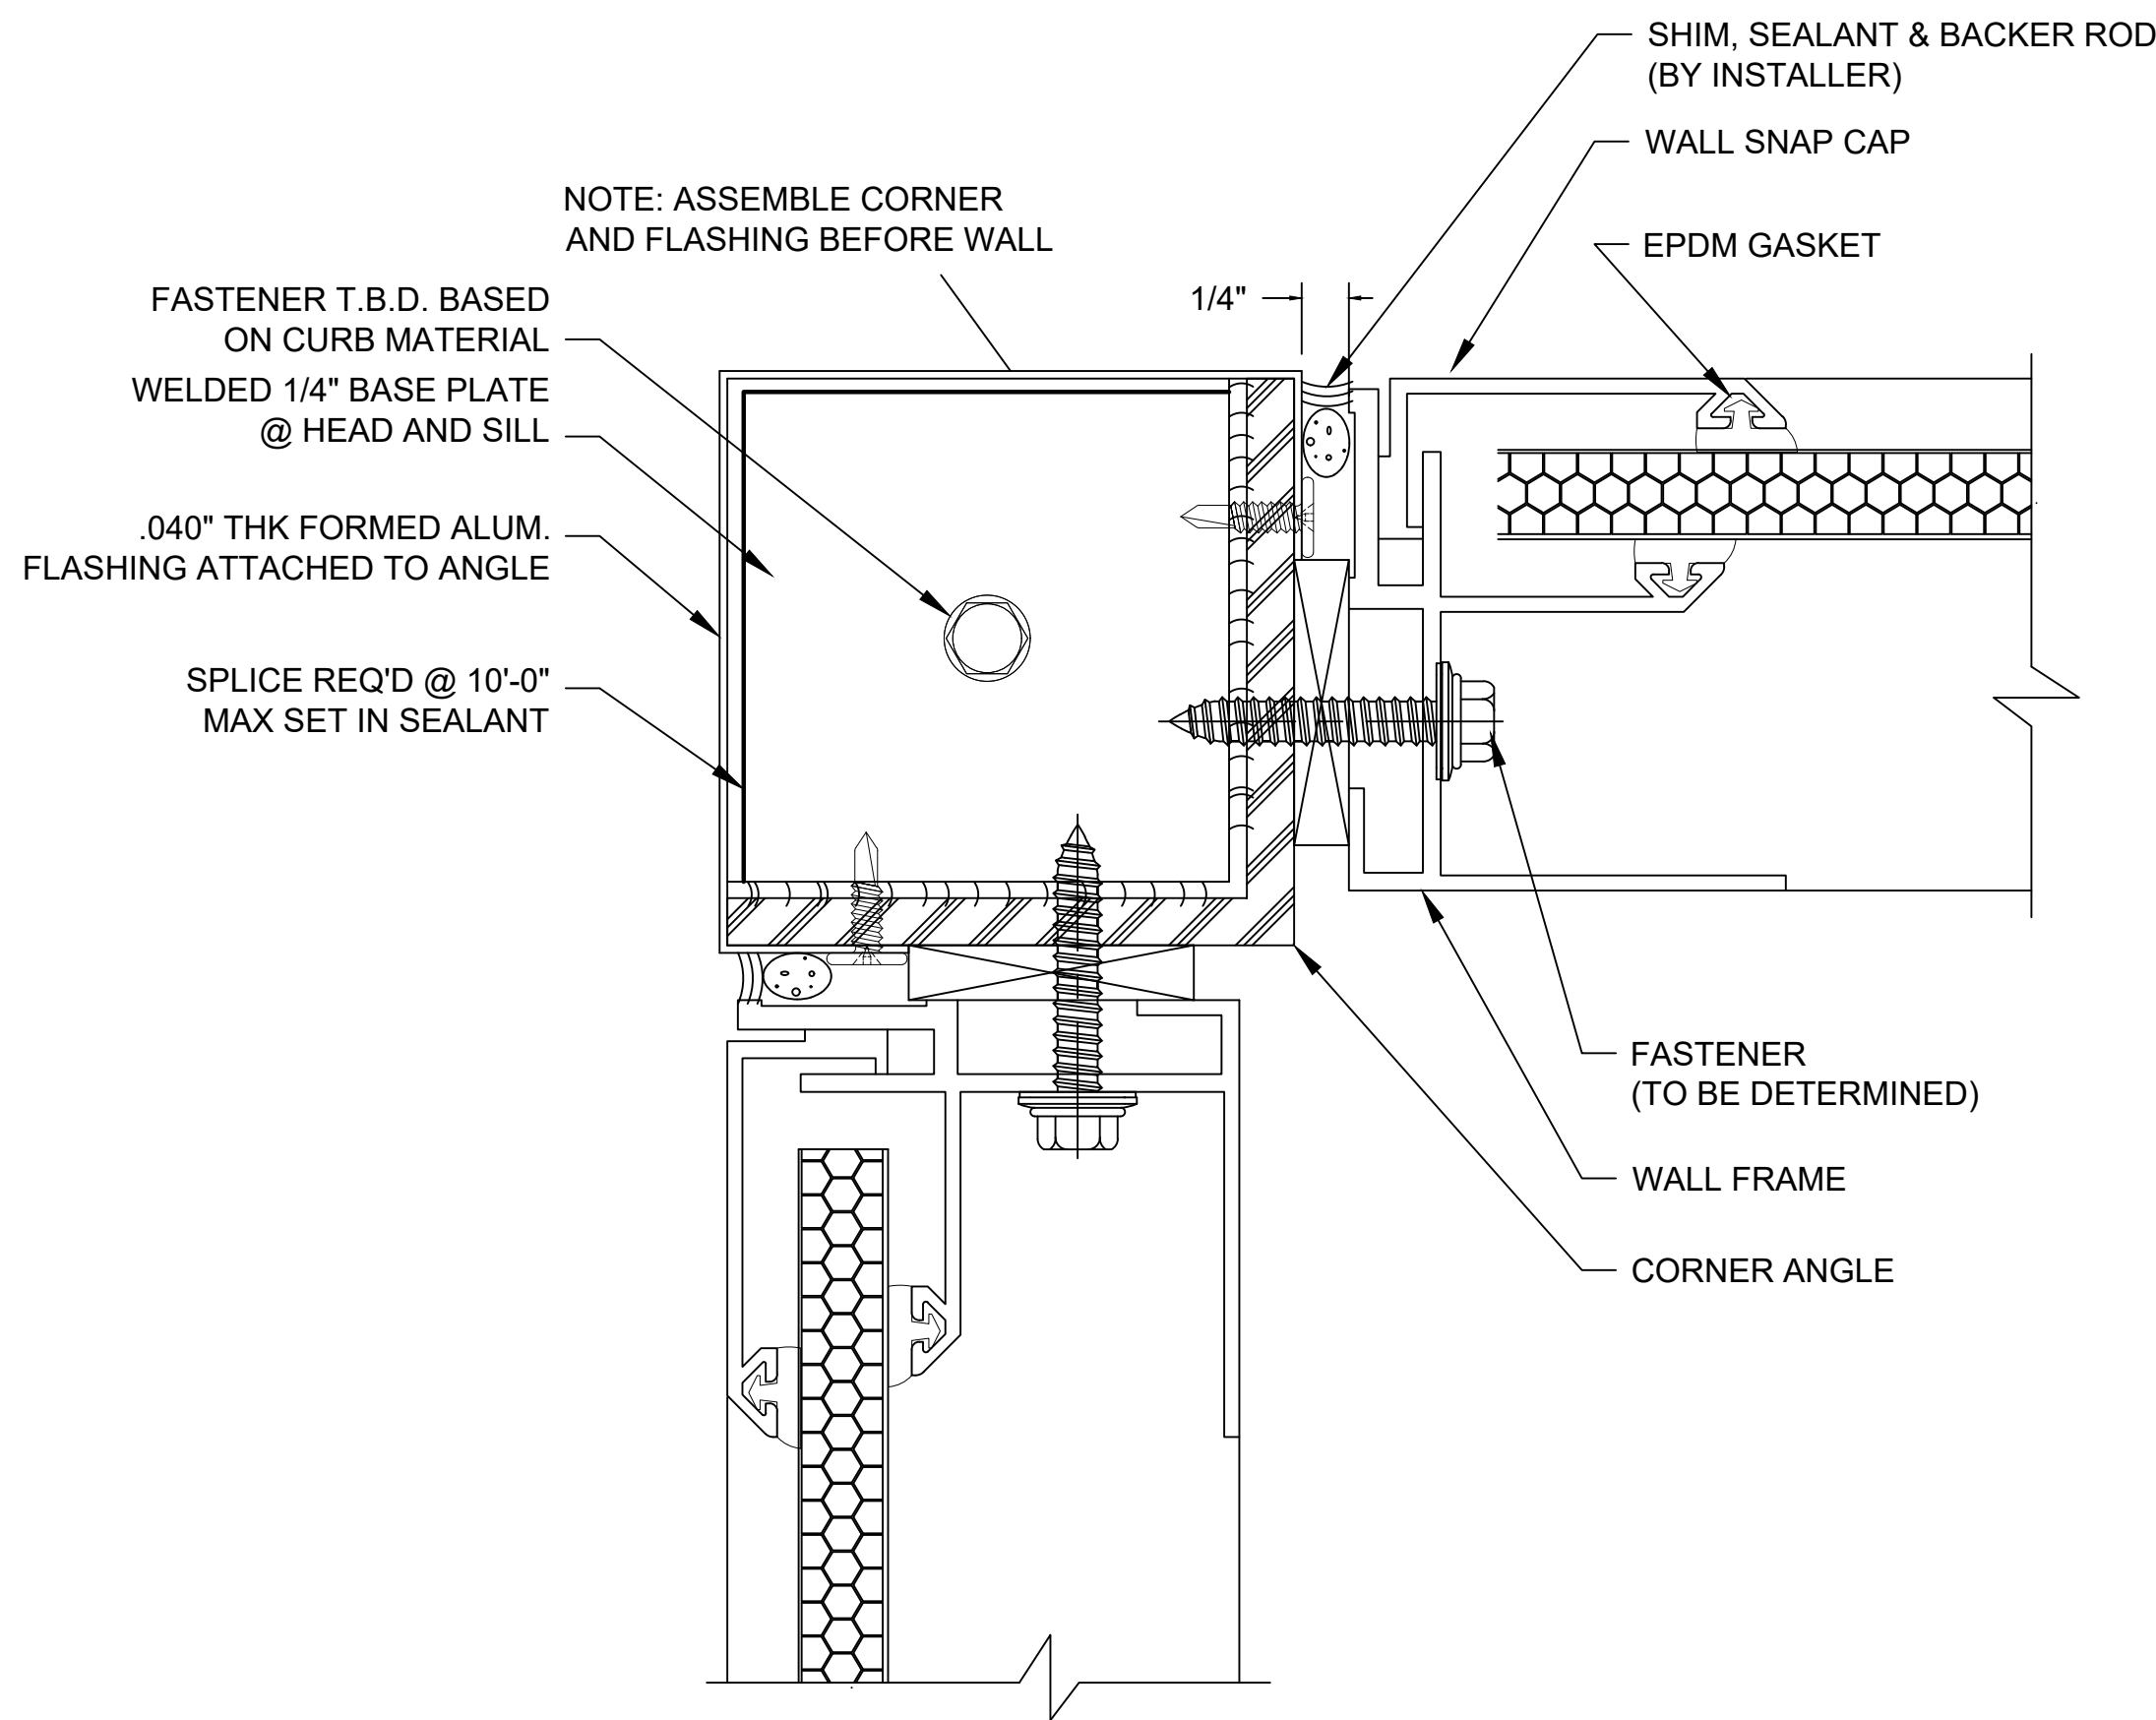


C2 SECTION @ CORNER
SINGLE PANEL - FLUSH

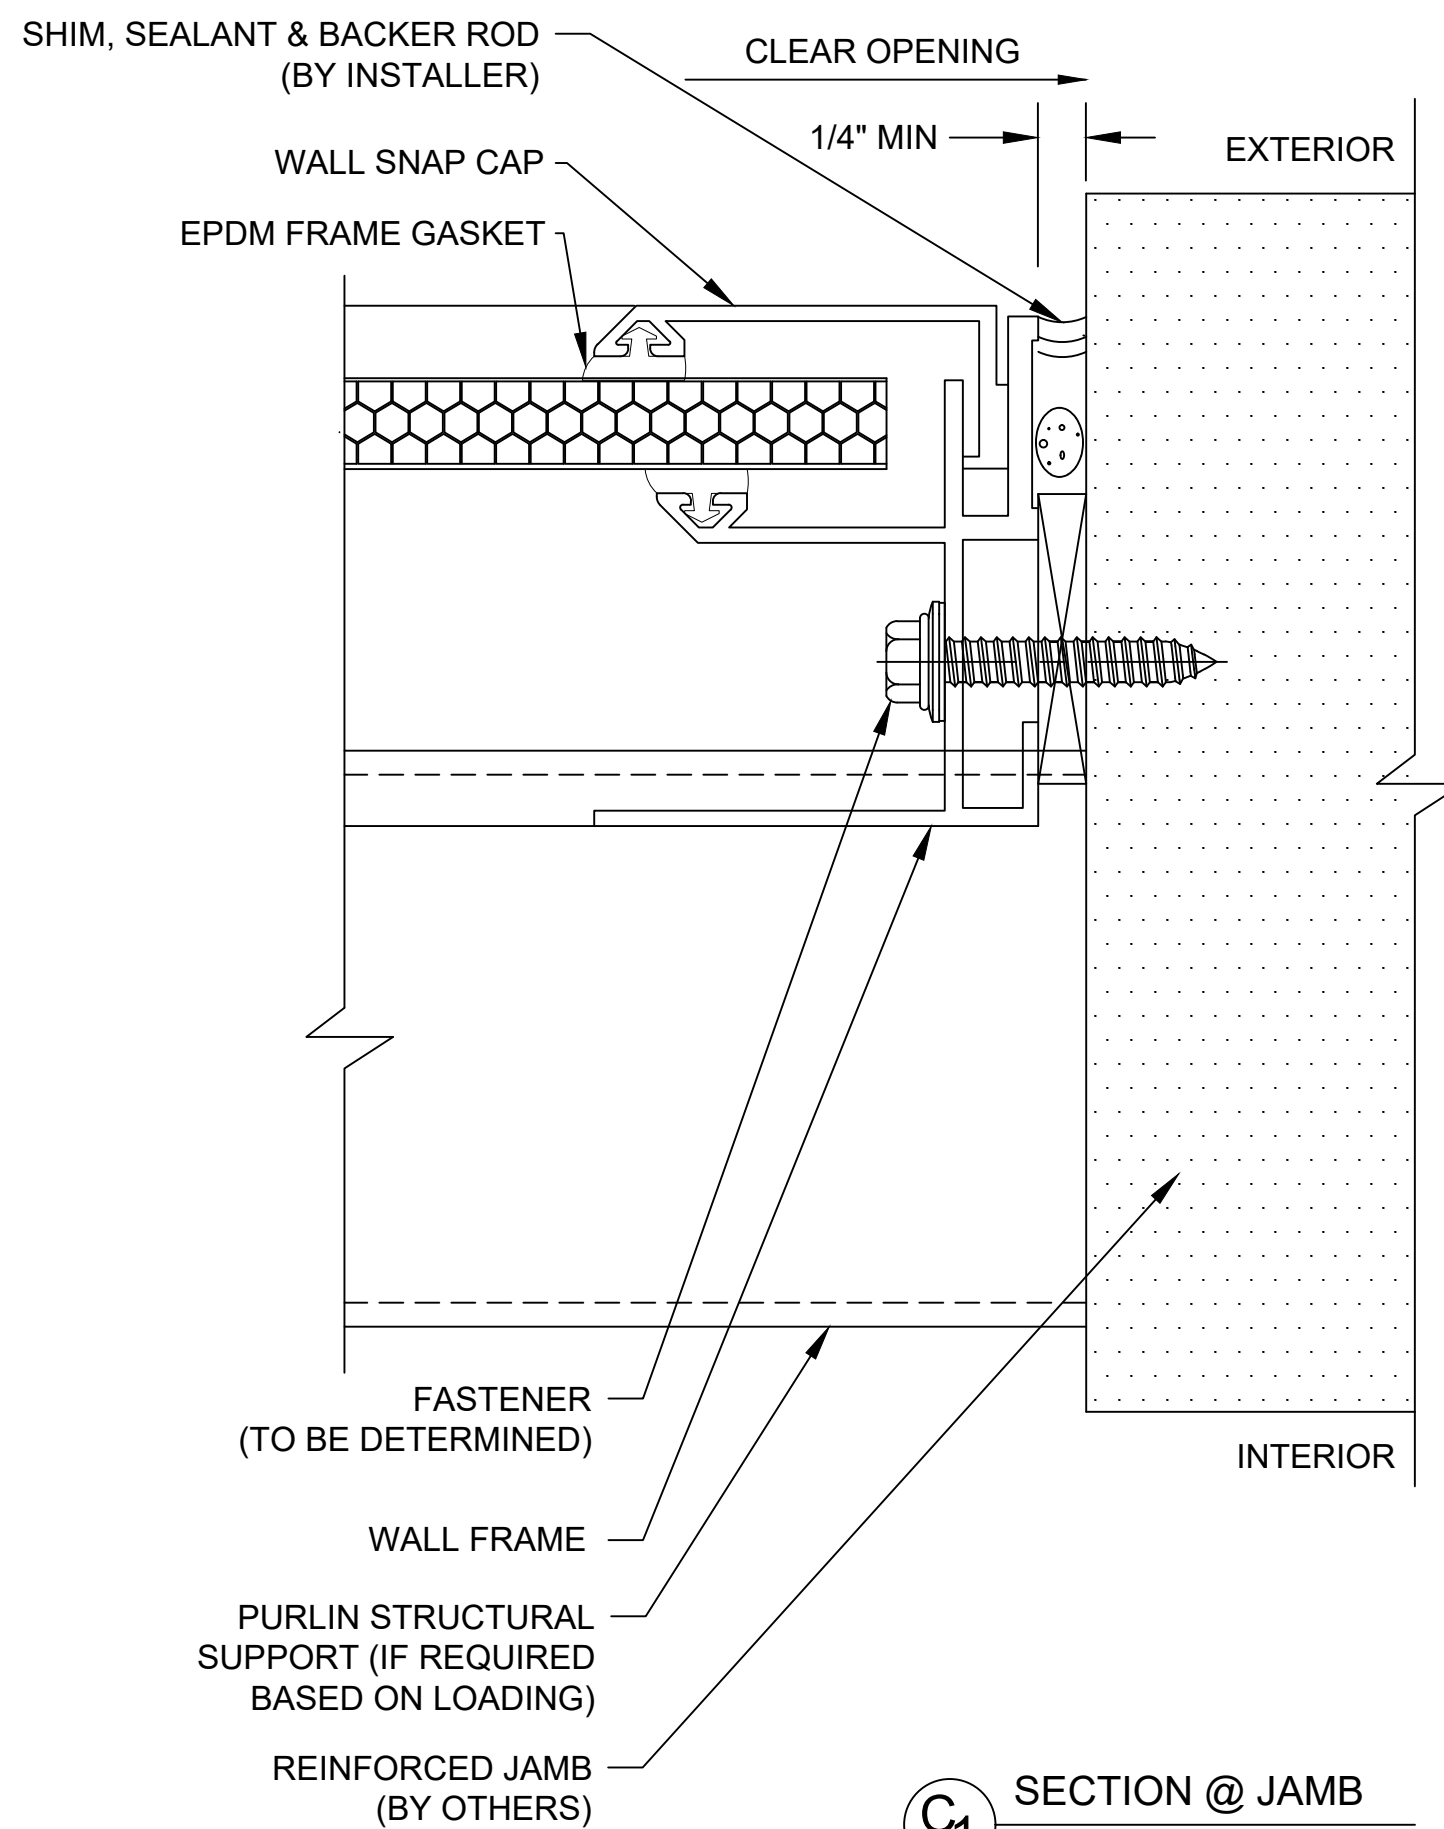

C1 SECTION @ JAMB
SINGLE PANEL - FLUSH

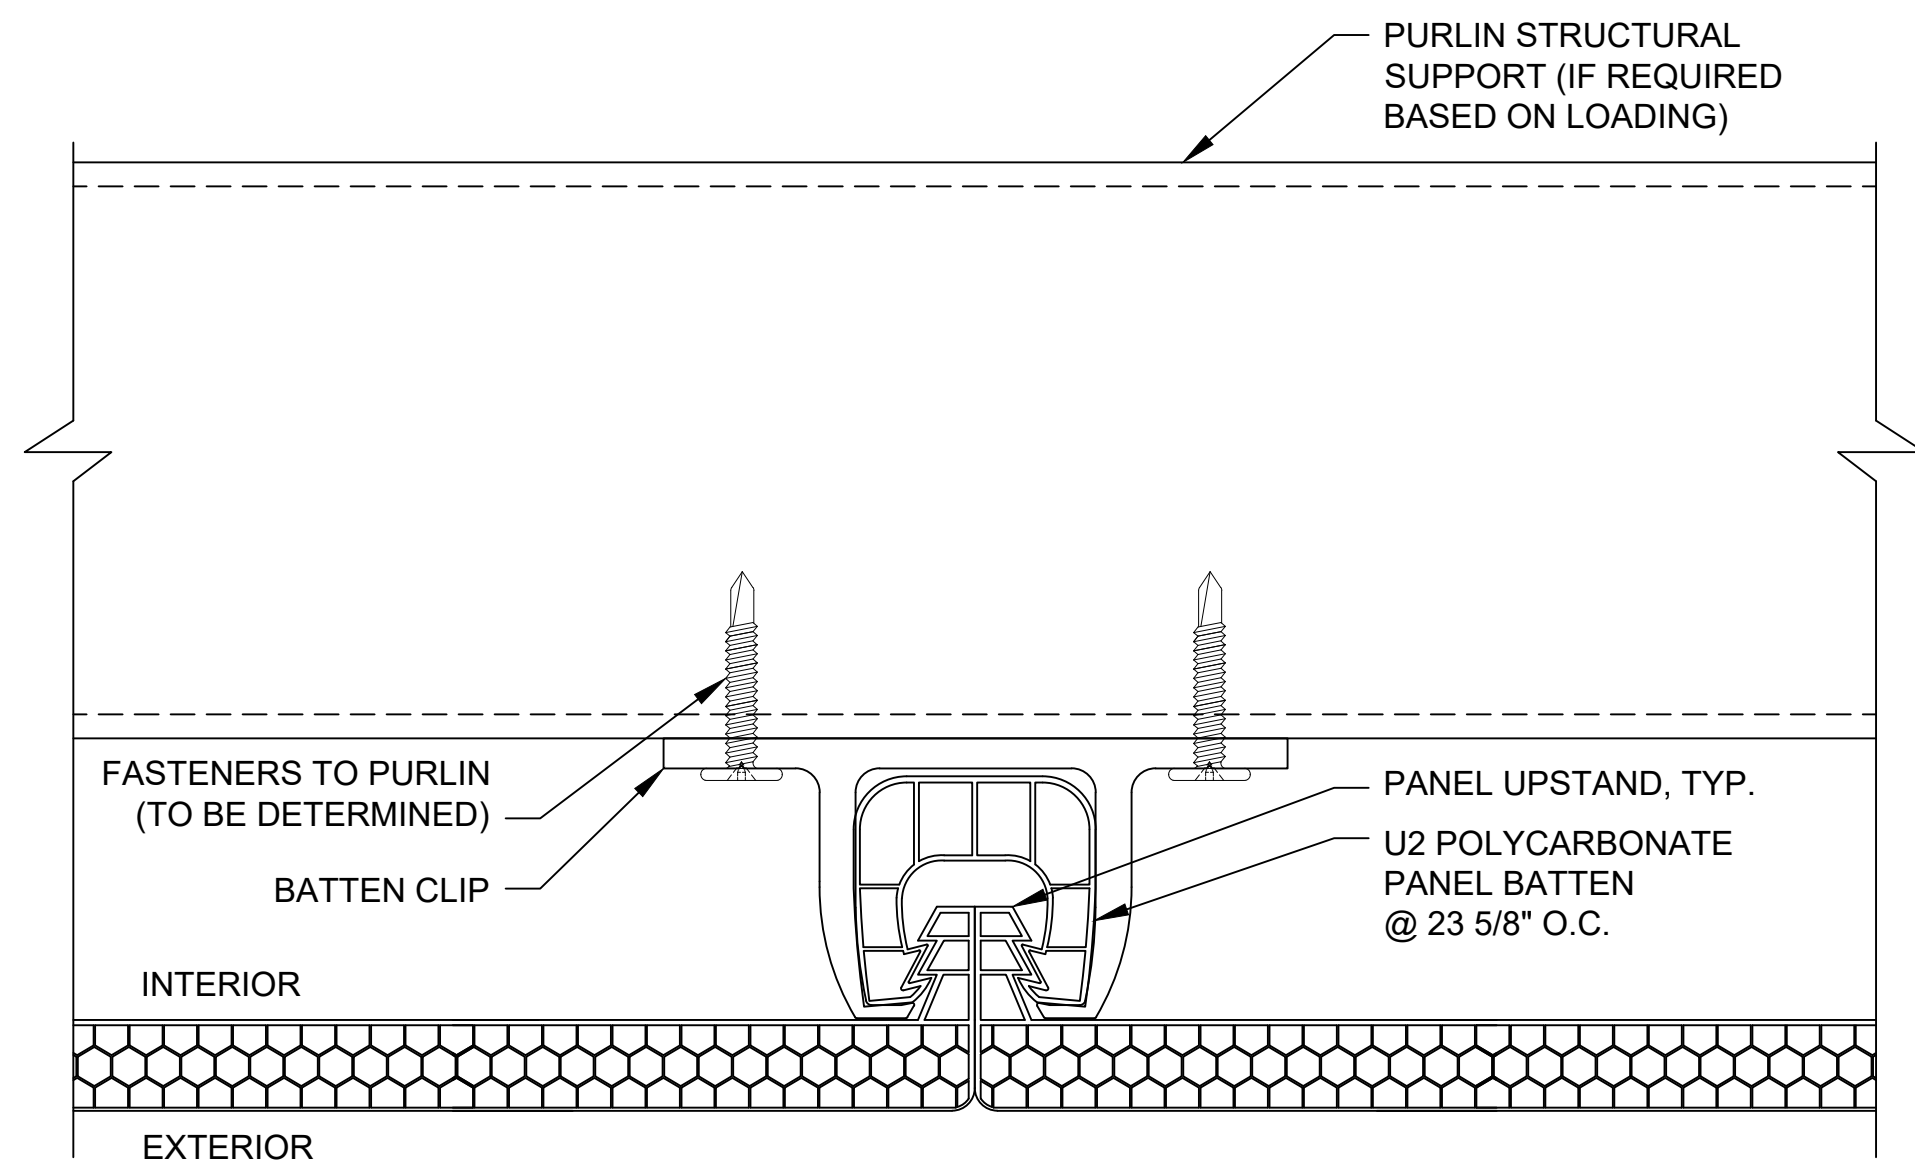

D1 SECTION @ BATTEN
SINGLE PANEL - FLUSH

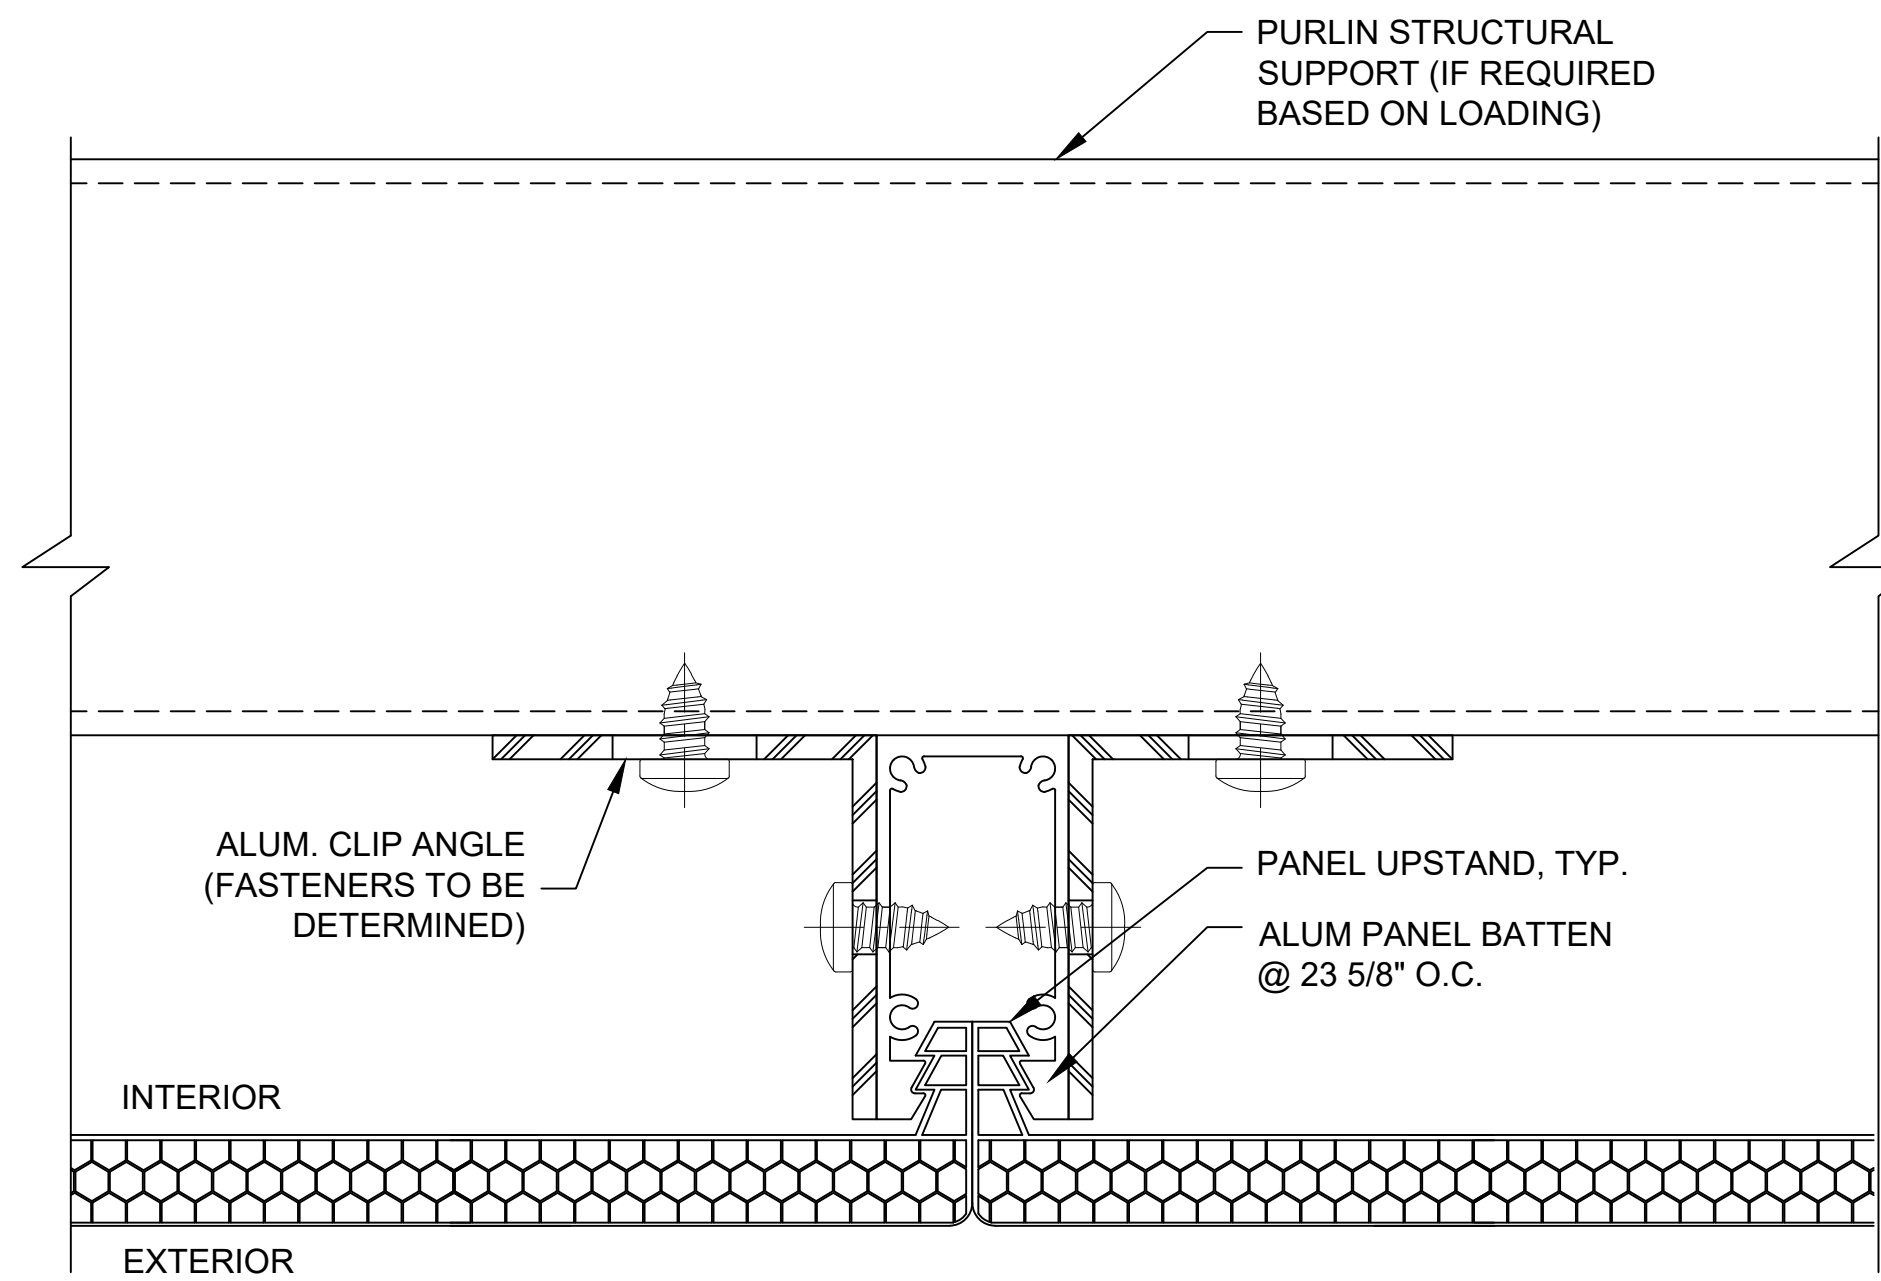

D2 SECTION @ BATTEN
SINGLE PANEL - FLUSH

POLYCARBONATE CLADDING

PentaClad™
UNCONDITIONED SPACE

Fenestration



28662 N. Ballard Drive
Lake Forest, IL 60045 USA

T: +1 847.816.1060
F: +1 847.816.0475

Note

The standard details shown are for reference only.

Please contact our Architectural Support Department for job specific details and for information regarding the usage, limitations, and or code requirements pertaining to this product, please contact us at:

info@kingspanlightandair.us

5/19/2026: CREATION OF DOCUMENT

Details are subject to change and should be verified with our Architectural Support Department prior to implementation, please contact us at: info@kingspanlightandair.us

SHEET NO.

2 OF 2

ENG-EXT-0480-2600