




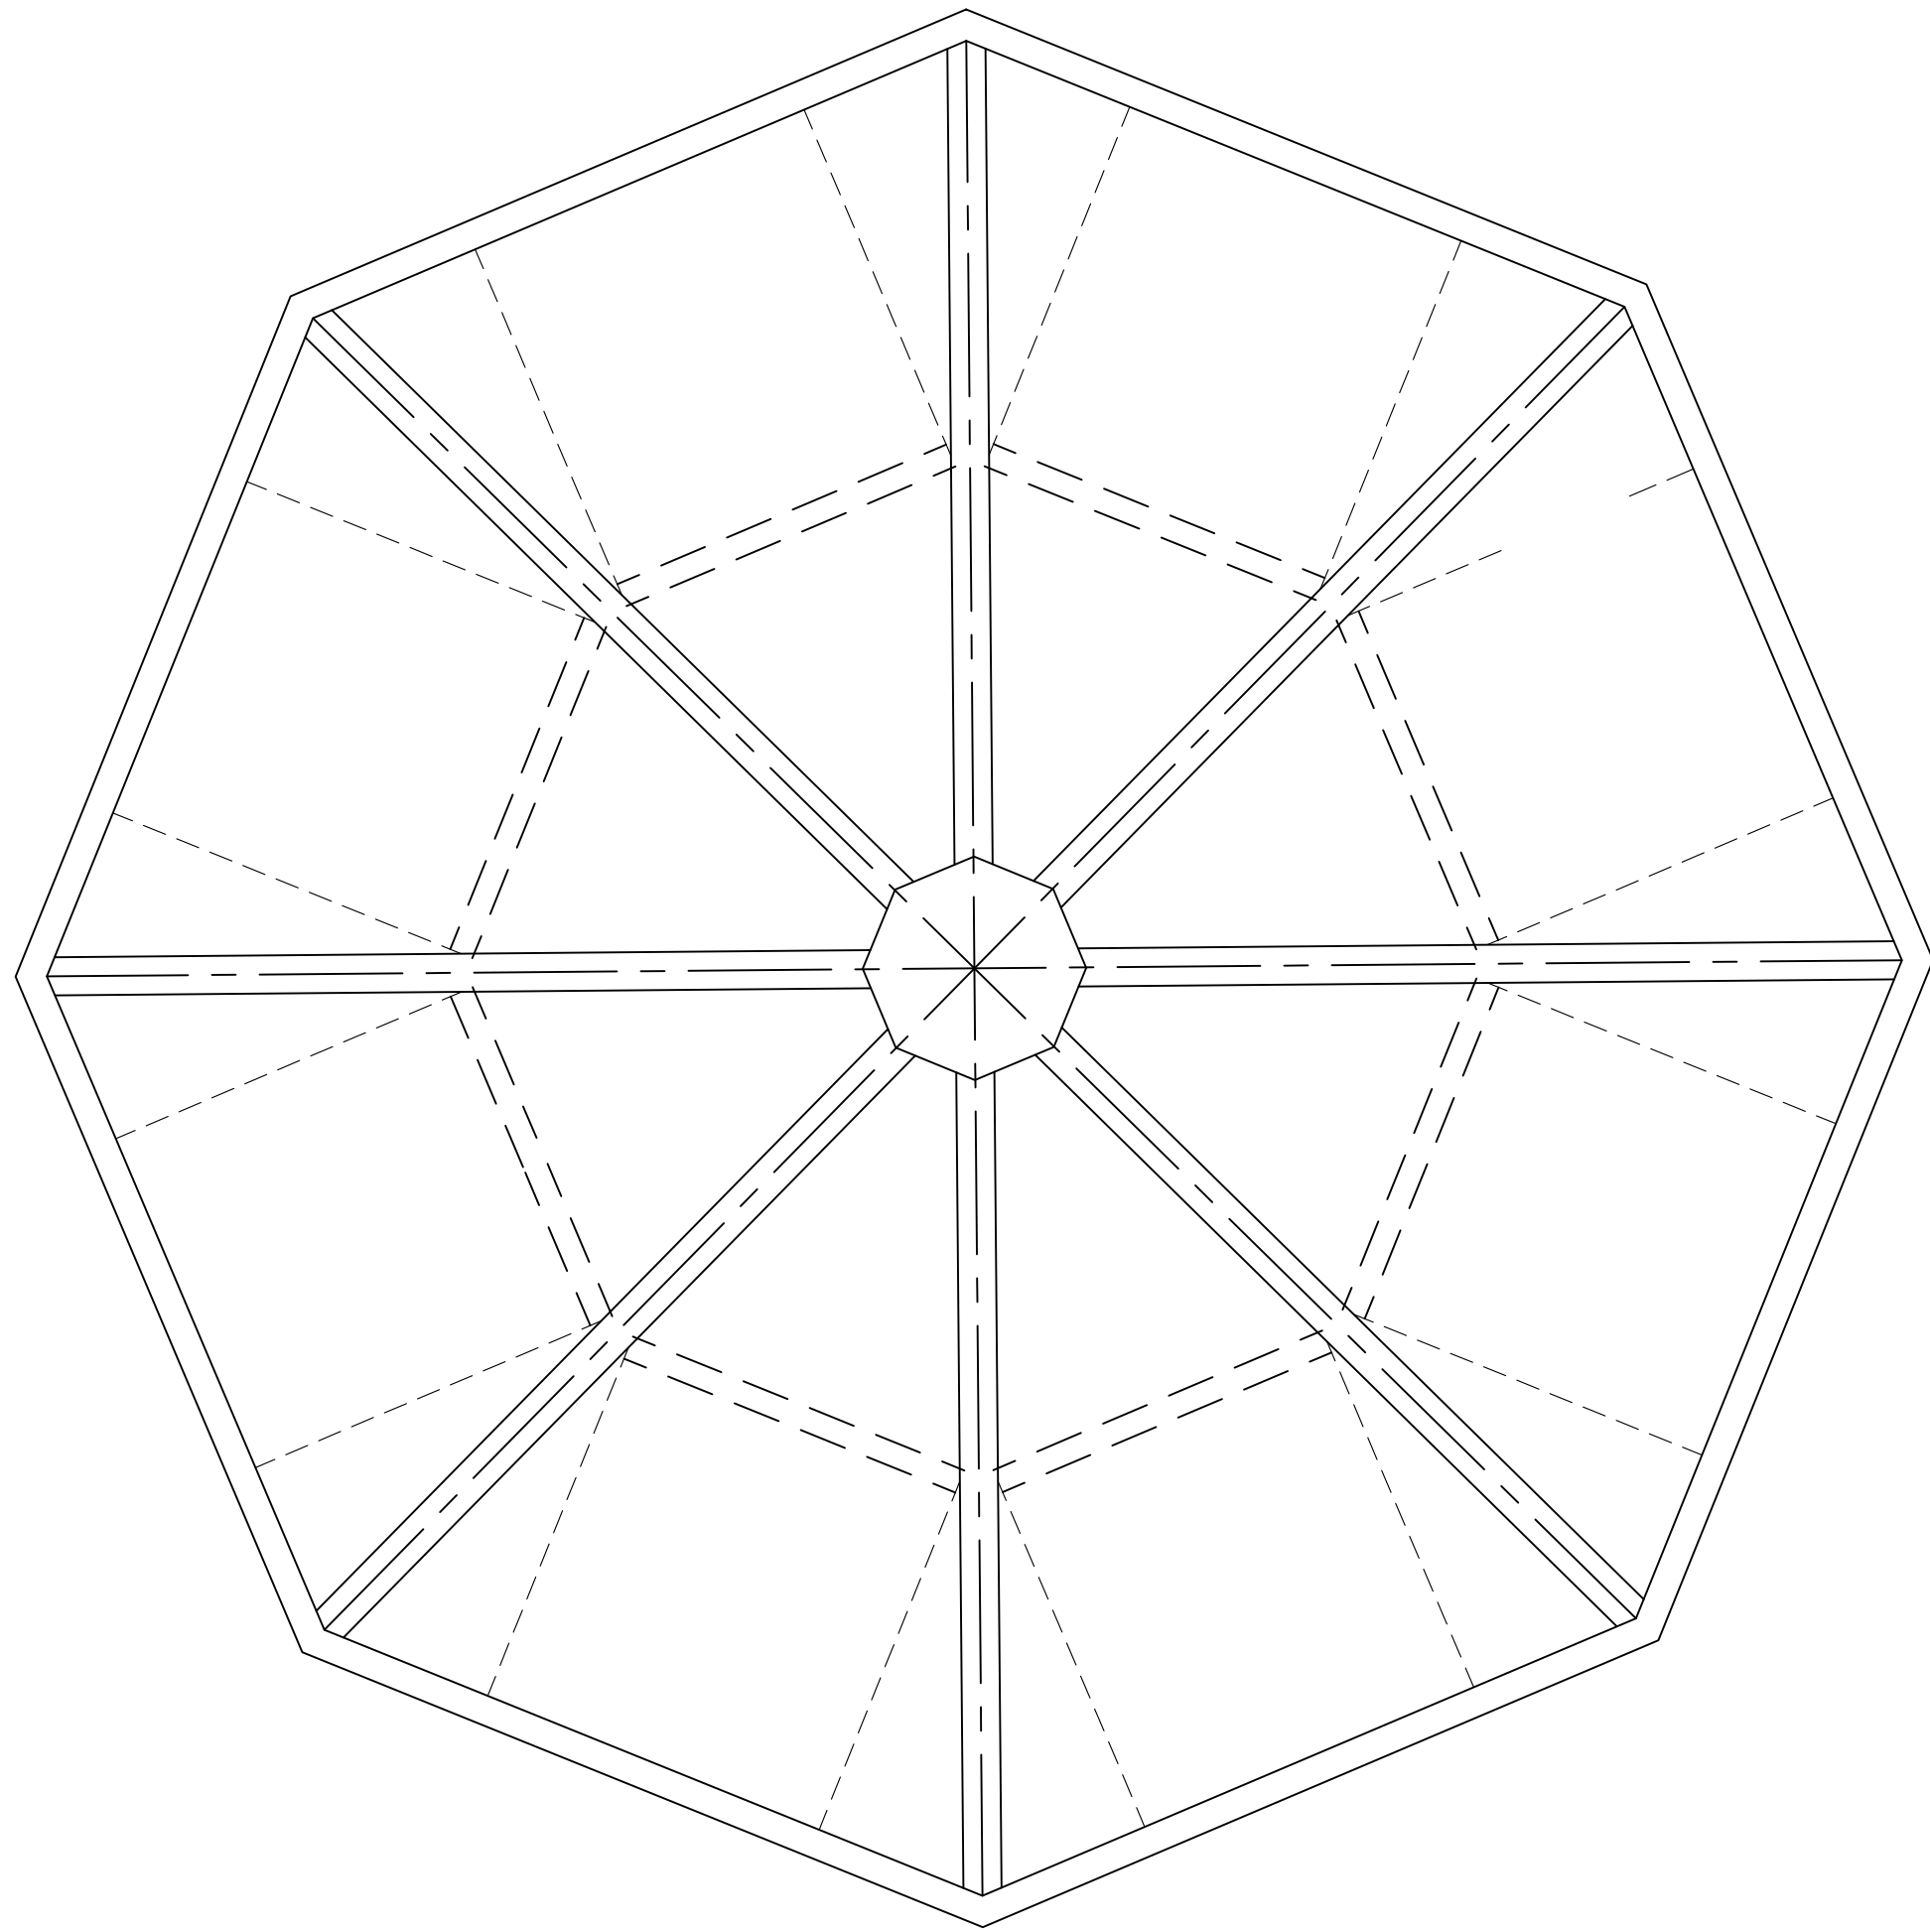


PLANVIEW
EIGHT (8) SIDED UNIT

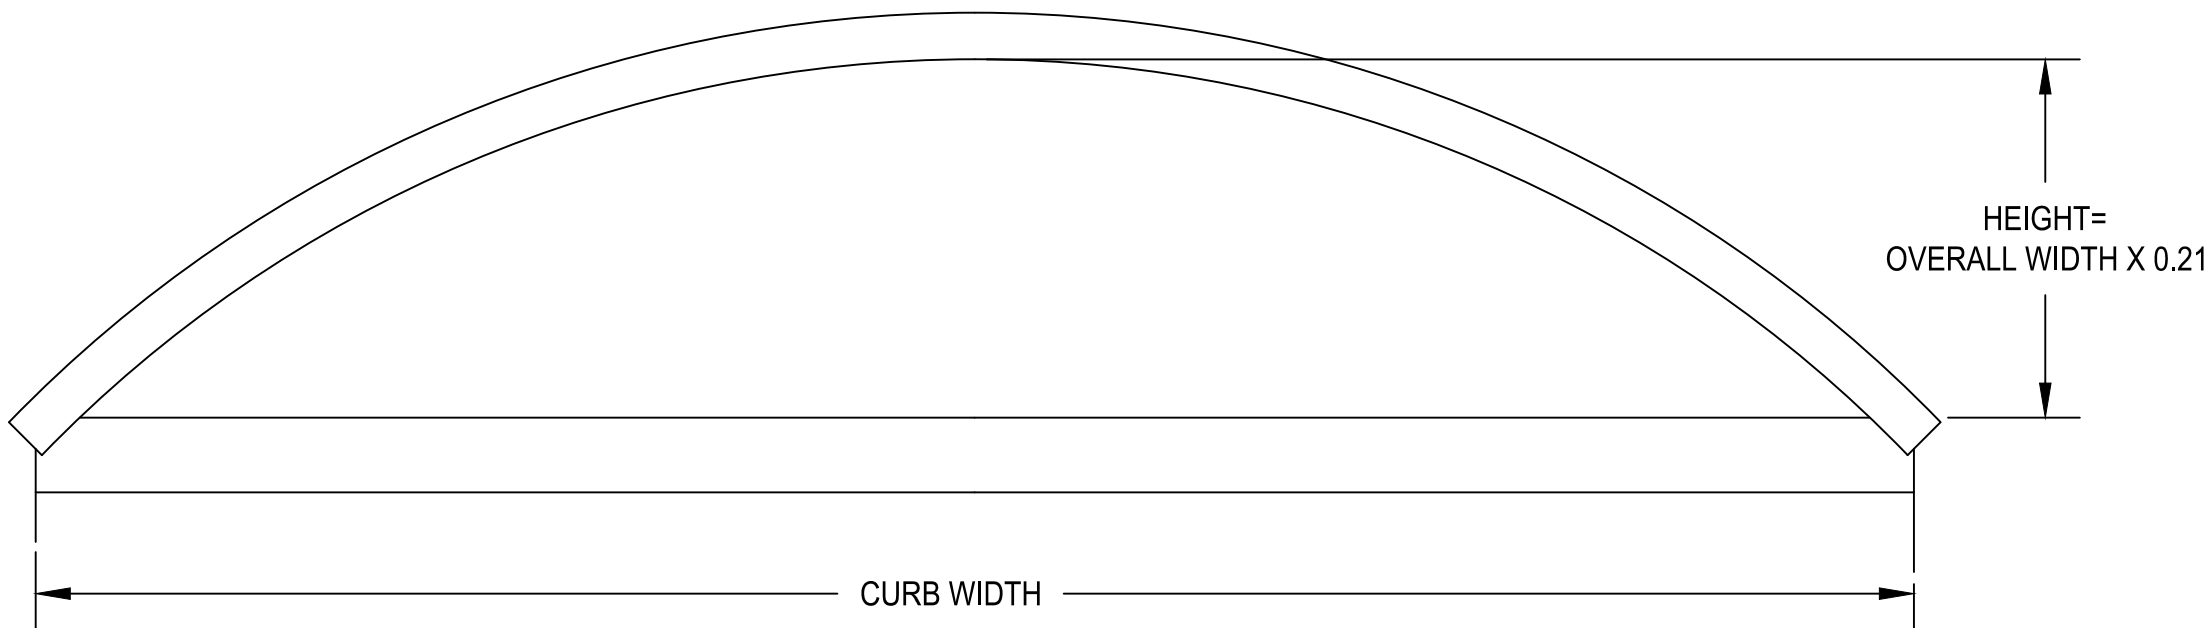


LOW-RISE ELEVATION

SYSTEM IS SHOWN AS 2.75" QuadSpan™ PANEL THICKNESS. A 4" QuadSpan™ PANEL THICKNESS SYSTEM IS USED BASED ON SPAN AND LOADING CONSIDERATIONS.

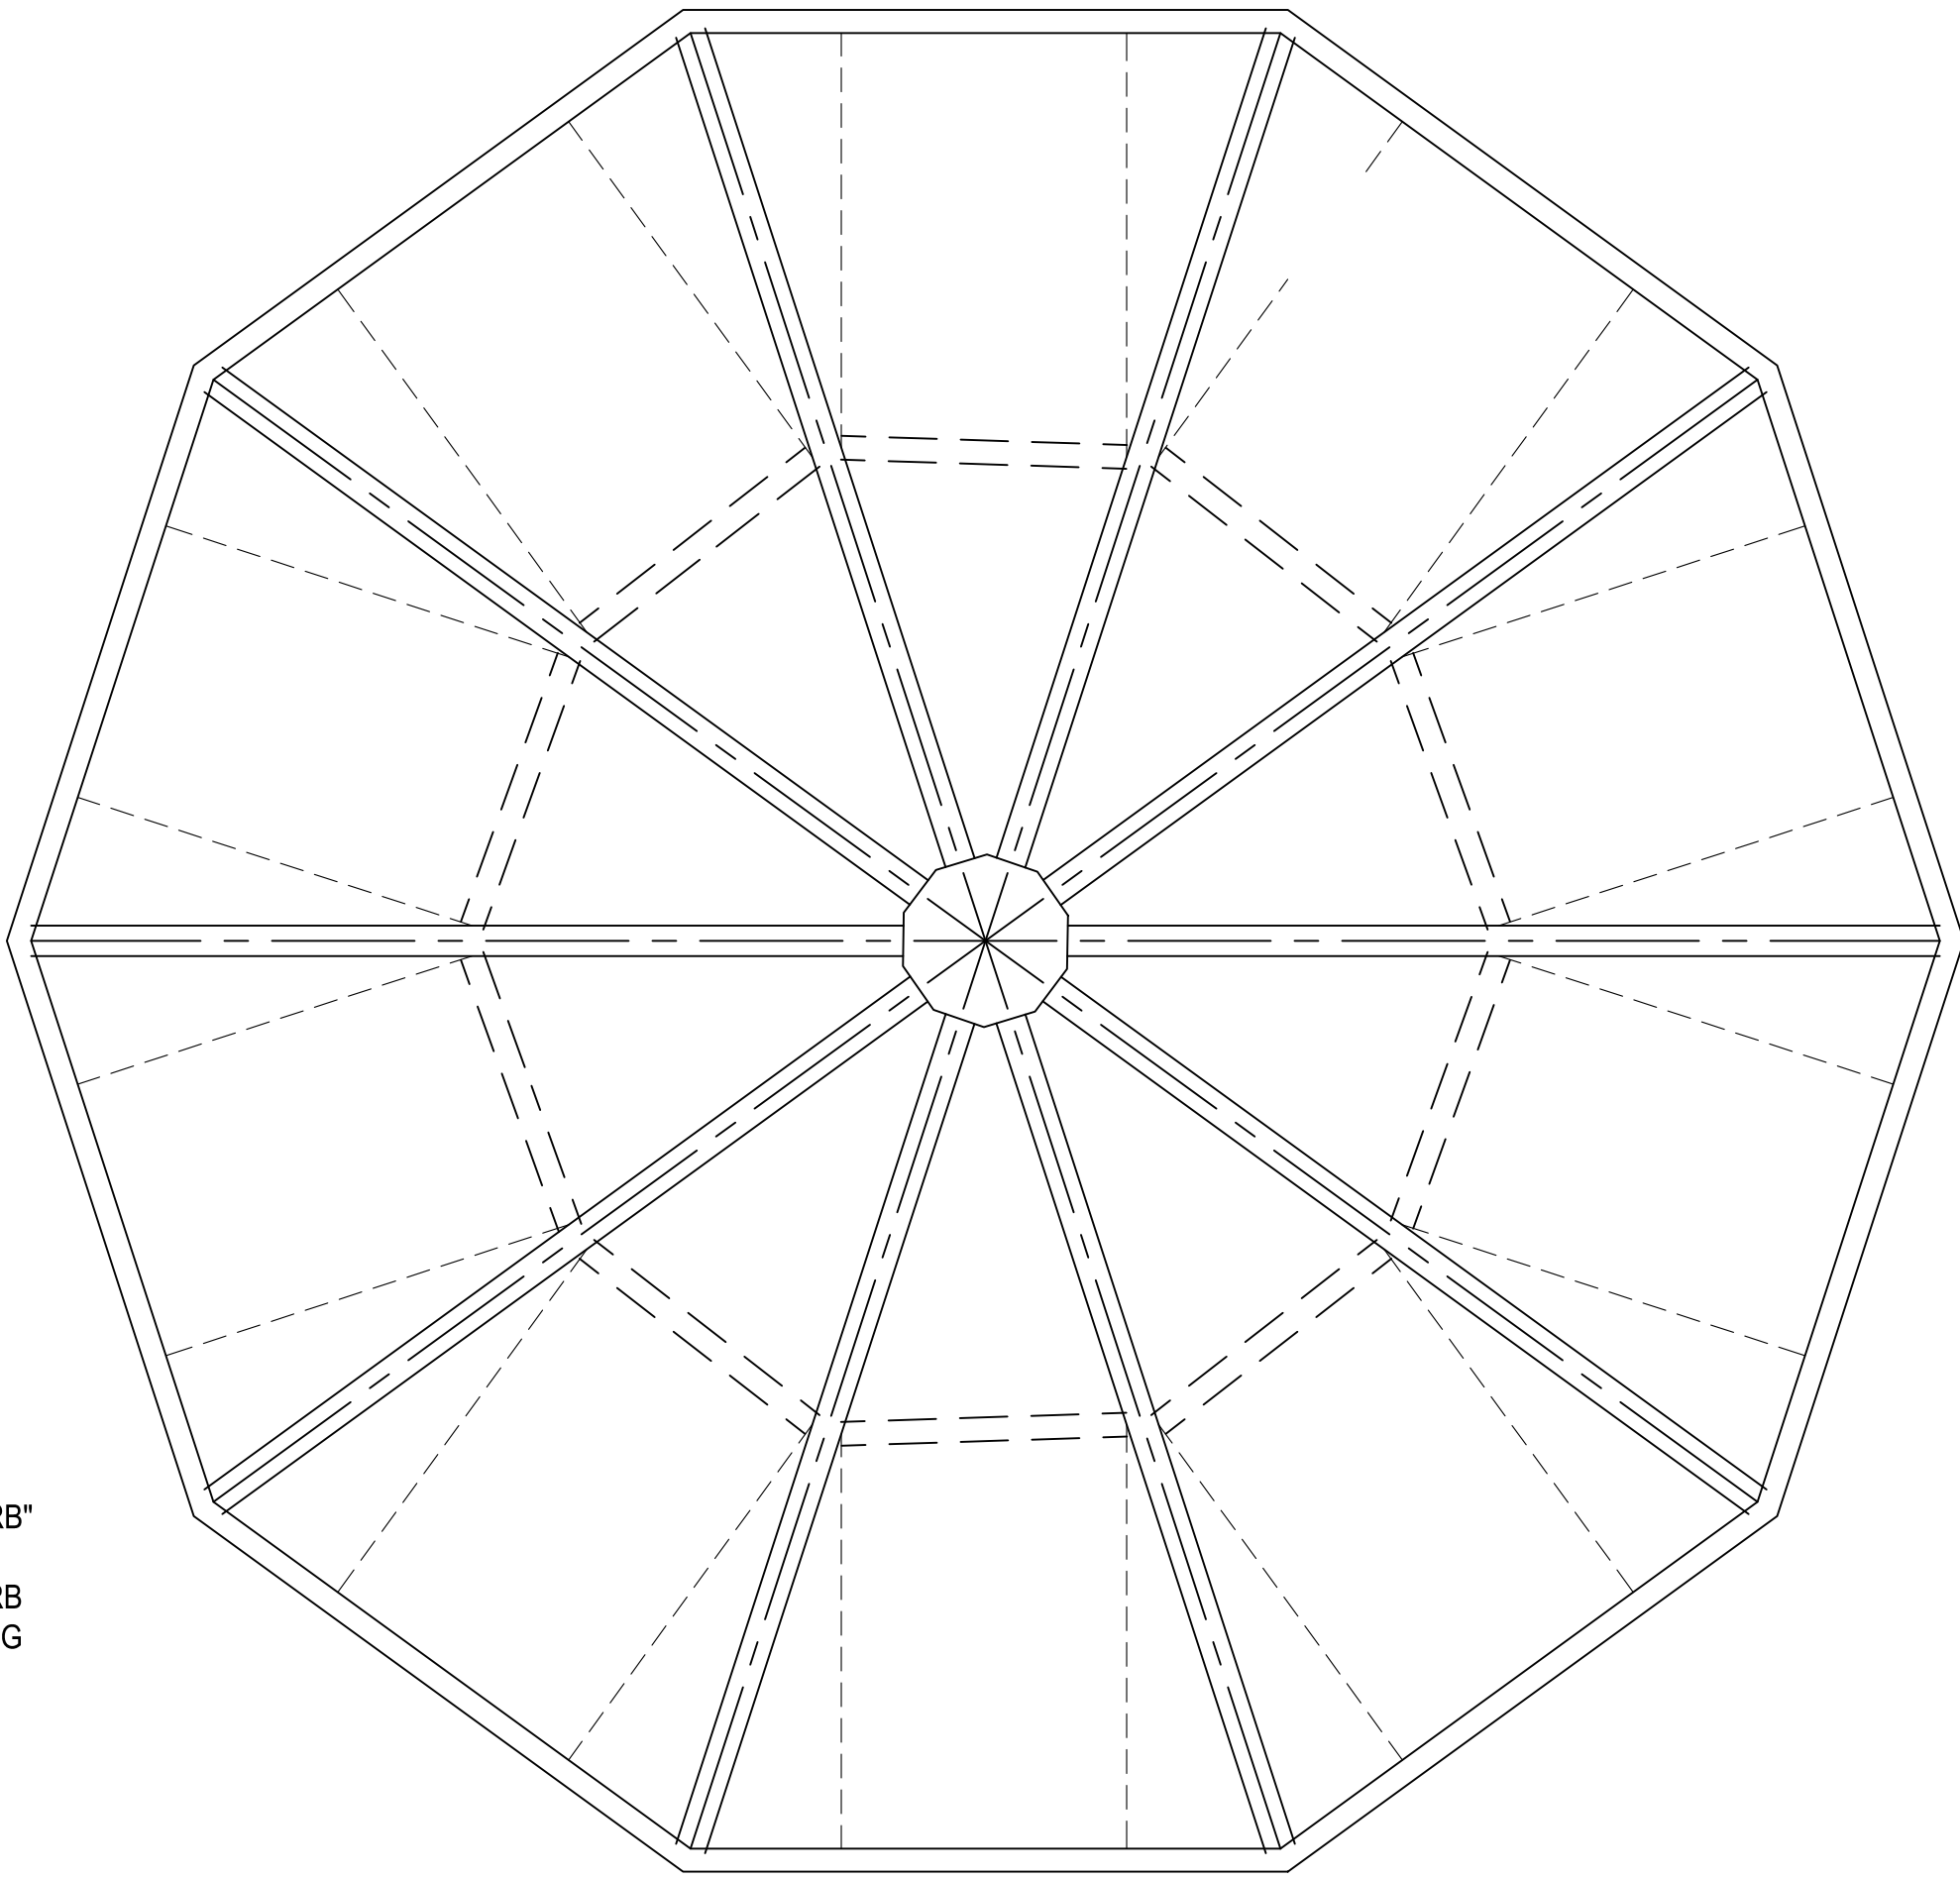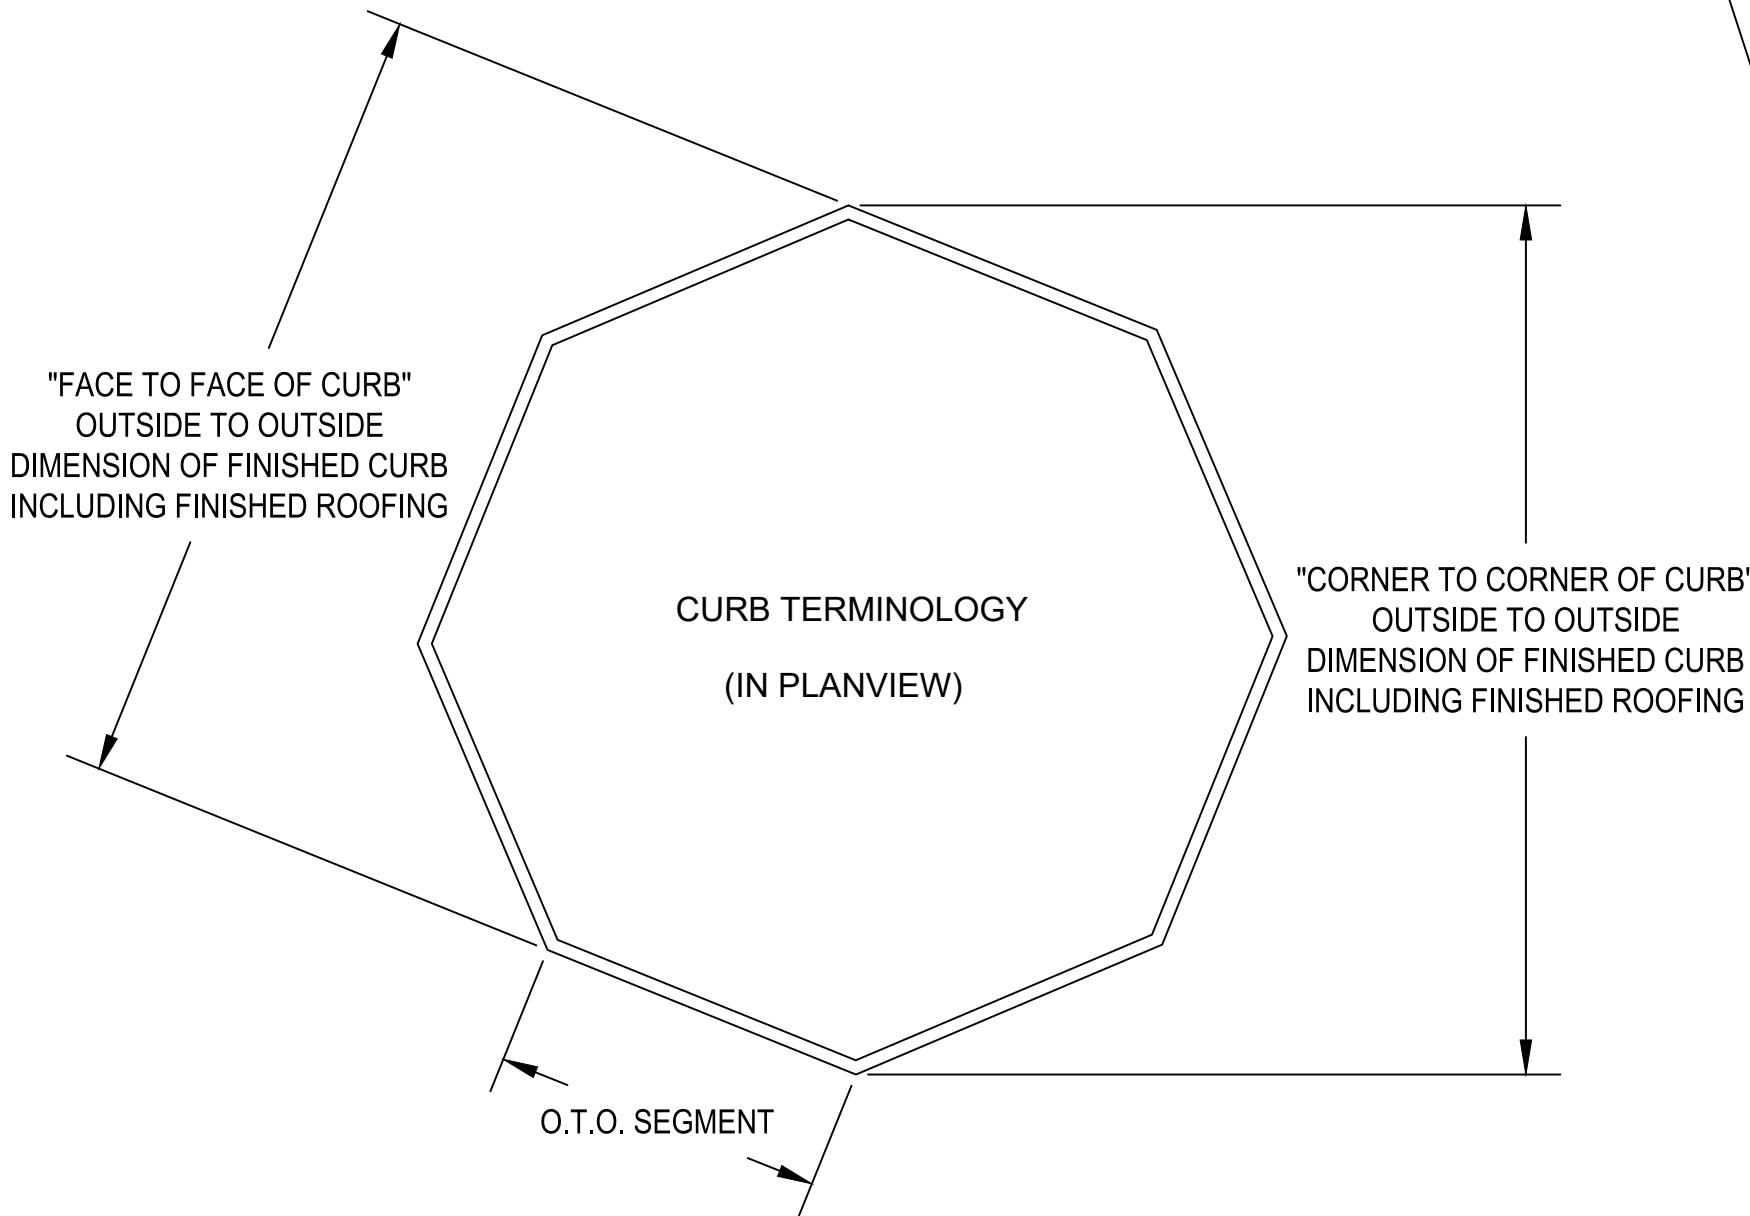

PLANVIEW
TEN (10) SIDED UNIT

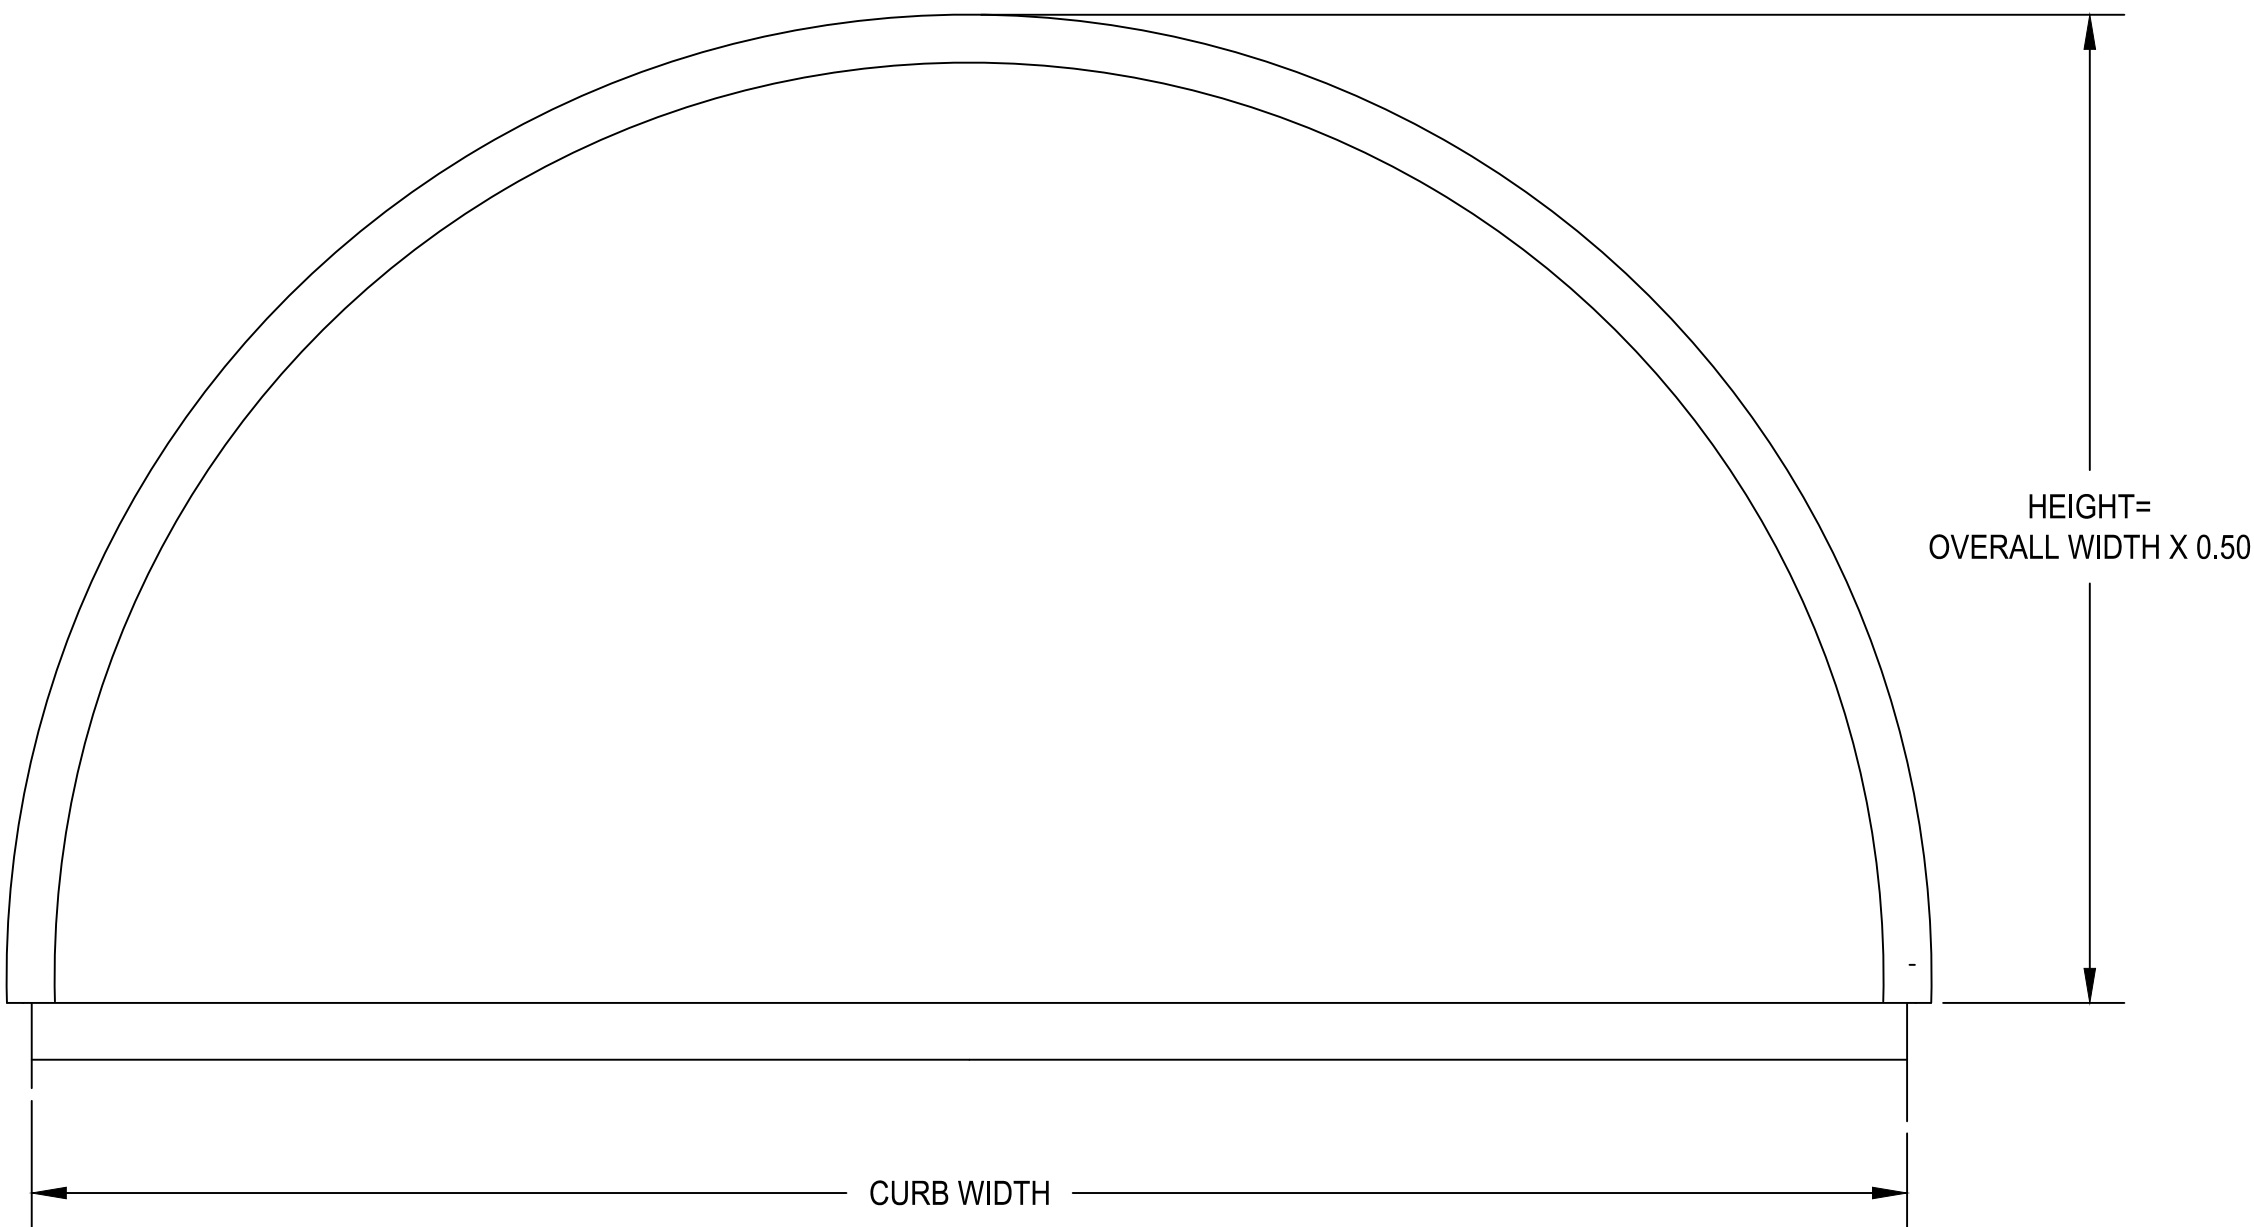


HALF ROUND ELEVATION

NOMINAL HEIGHT:
FROM TOP OF CURB TO BOTTOM OF RAFTER AT APEX OF SKYLIGHT

CUSTOM SKYLIGHTS

QuadSpan™ - LARGE SPAN w/ ADDED STRUCTURE
DOME - SYSTEM (2.75" OR 4") DETERMINED BY DESIGN LOADS

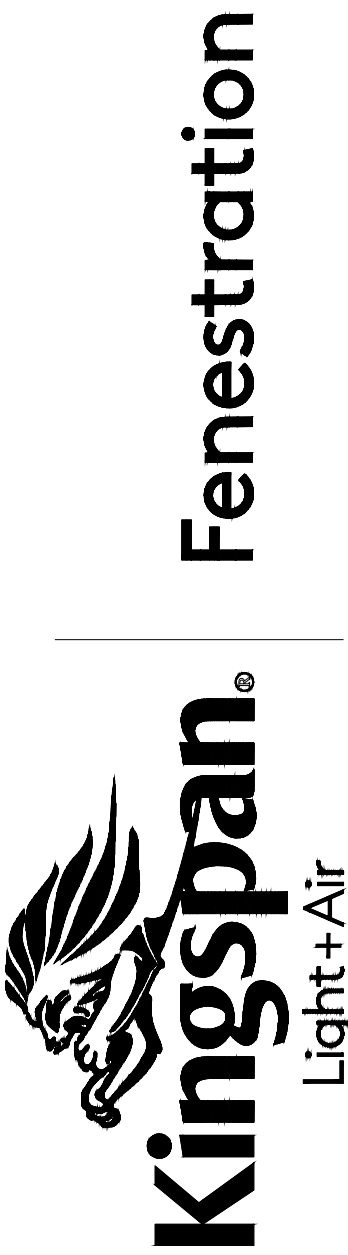

28662 N. Ballard Drive
Lake Forest, IL 60045 USA
T: +1 847.816.1060
F: +1 847.816.0475

Note
The standard details shown are for reference only.
Please contact our Architectural Support Department for job specific details and for information regarding the usage, limitations, and or code requirements pertaining to this product, please contact us at:


info@kingspanlightandair.us

5/19/2026: CREATION OF DOCUMENT


SHEET NO.

1 OF 3


Details are subject to change and should be verified with our Architectural Support Department prior to implementation, please contact us at: info@kingspanlightandair.us

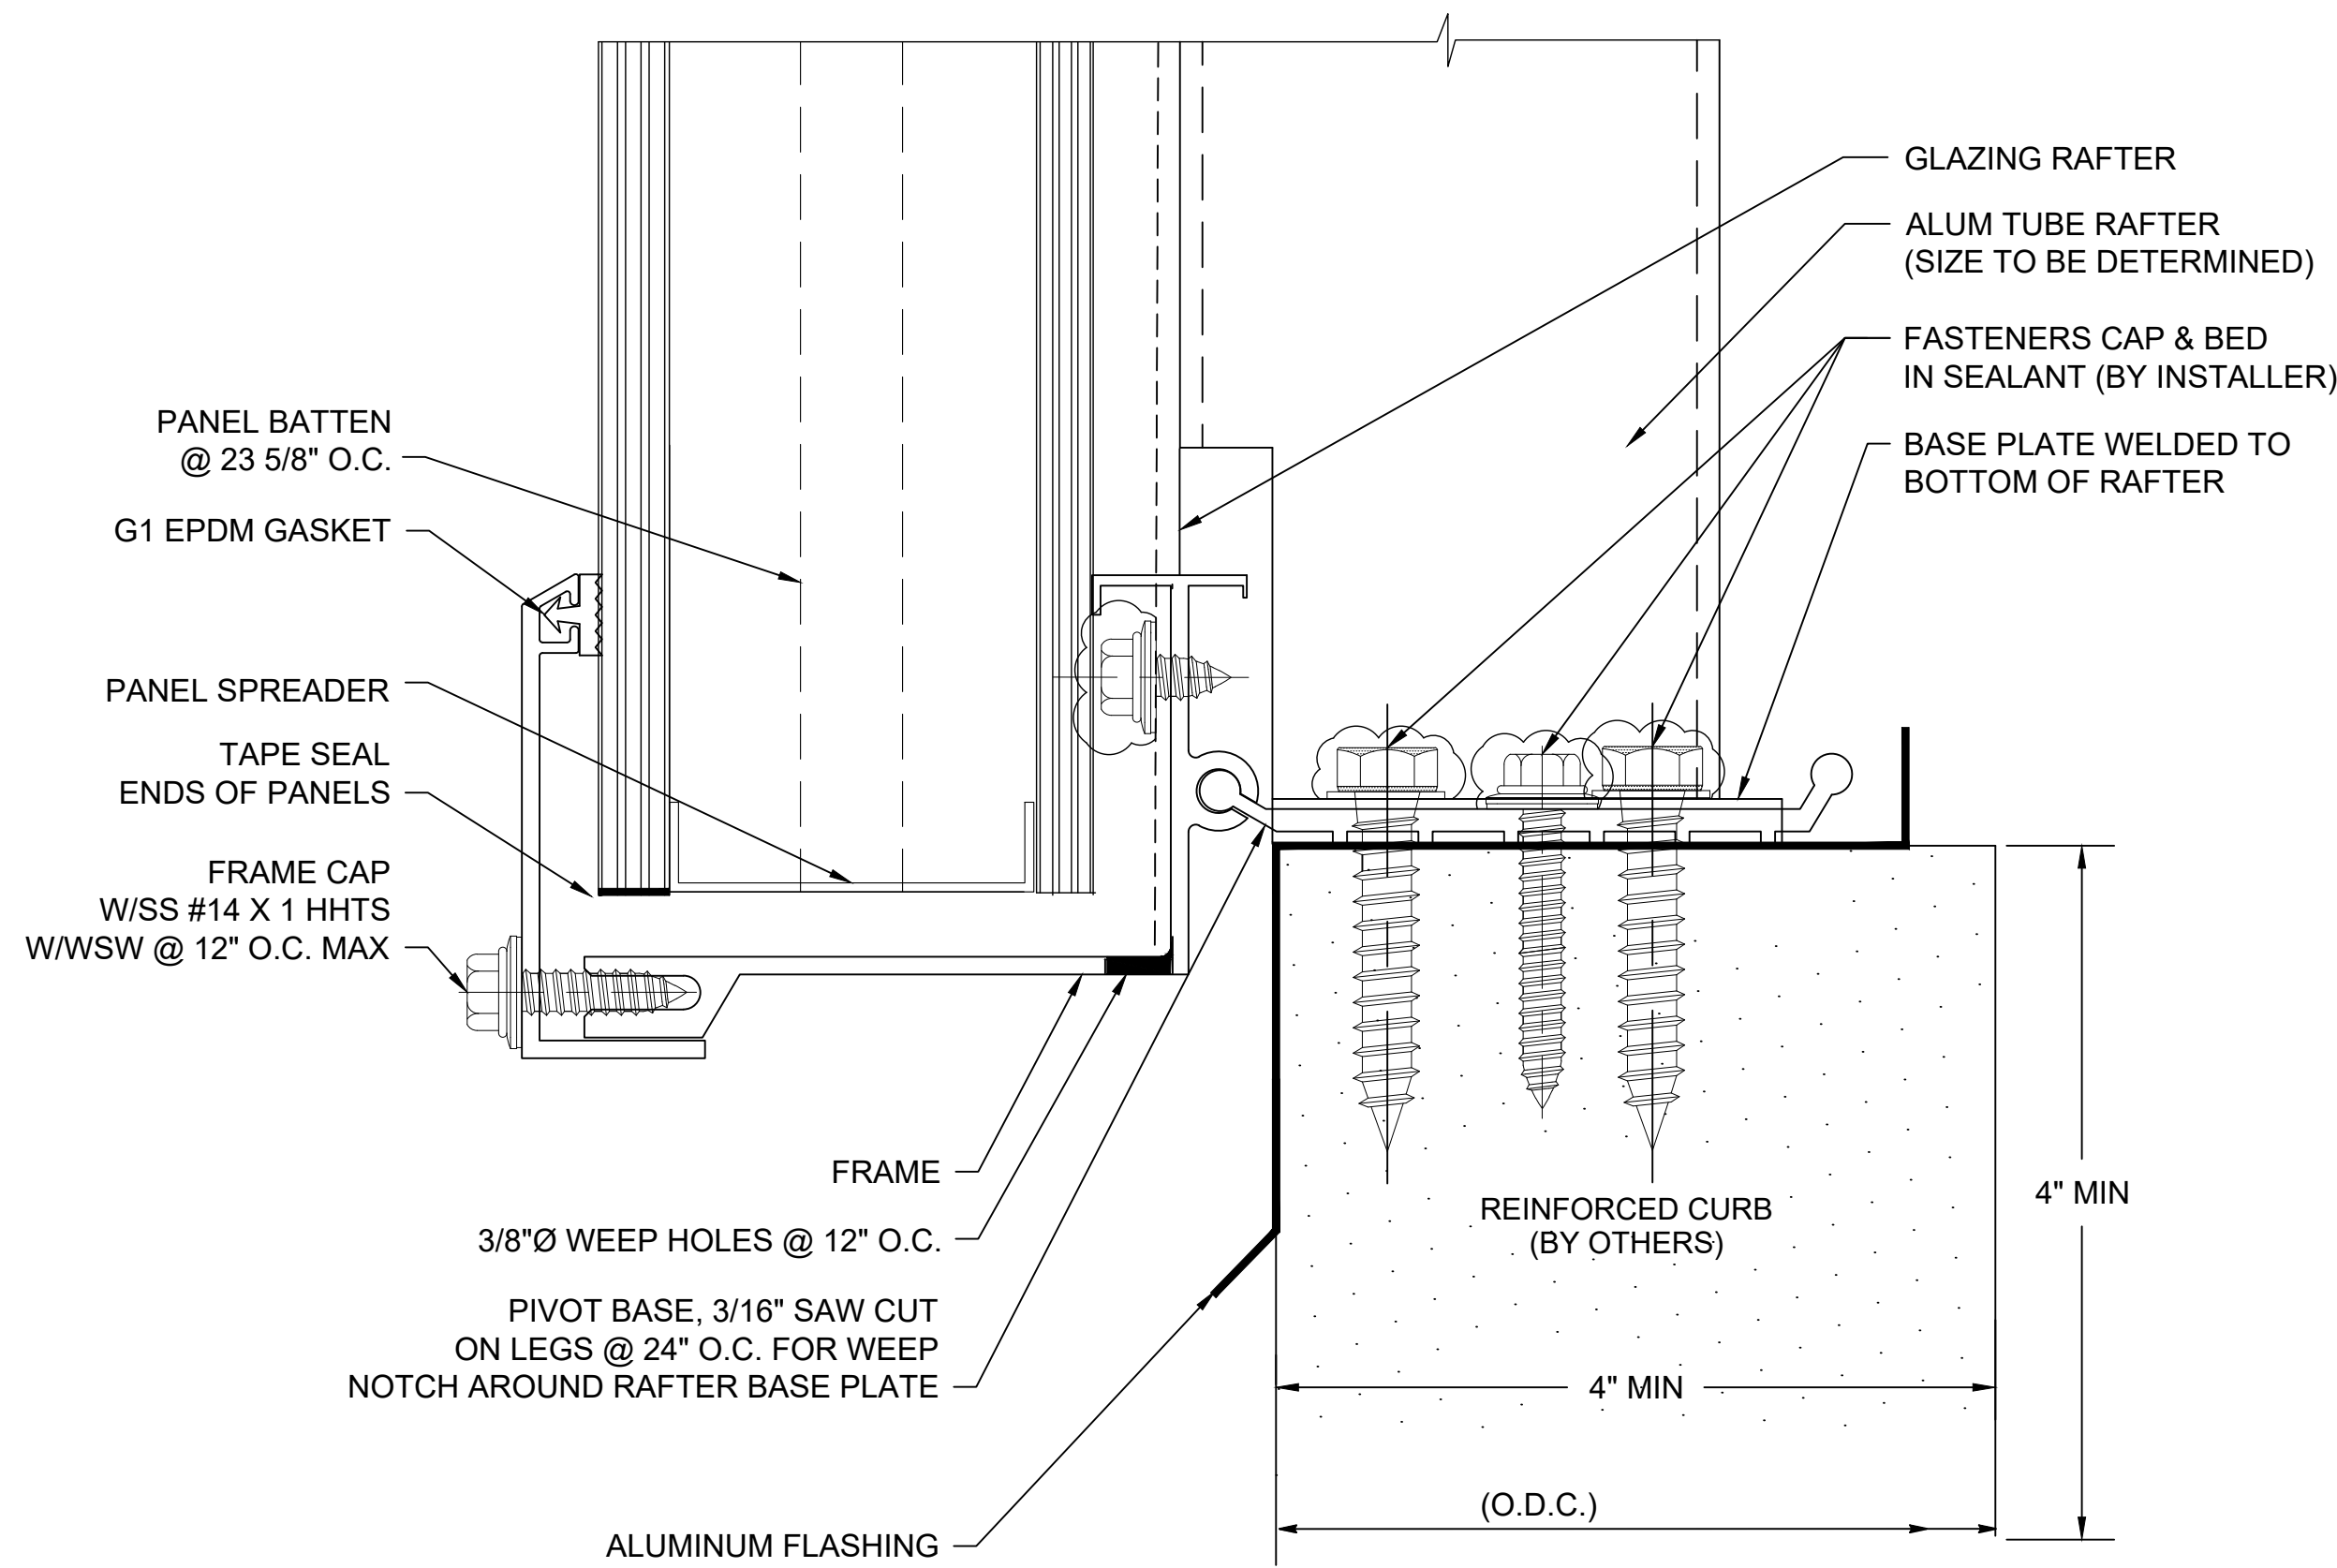

B SECTION @ SILL (HALF ROUND)
2.75" QuadSpan™ SYSTEM
(4" QuadSpan™ SYSTEM SIMILAR)

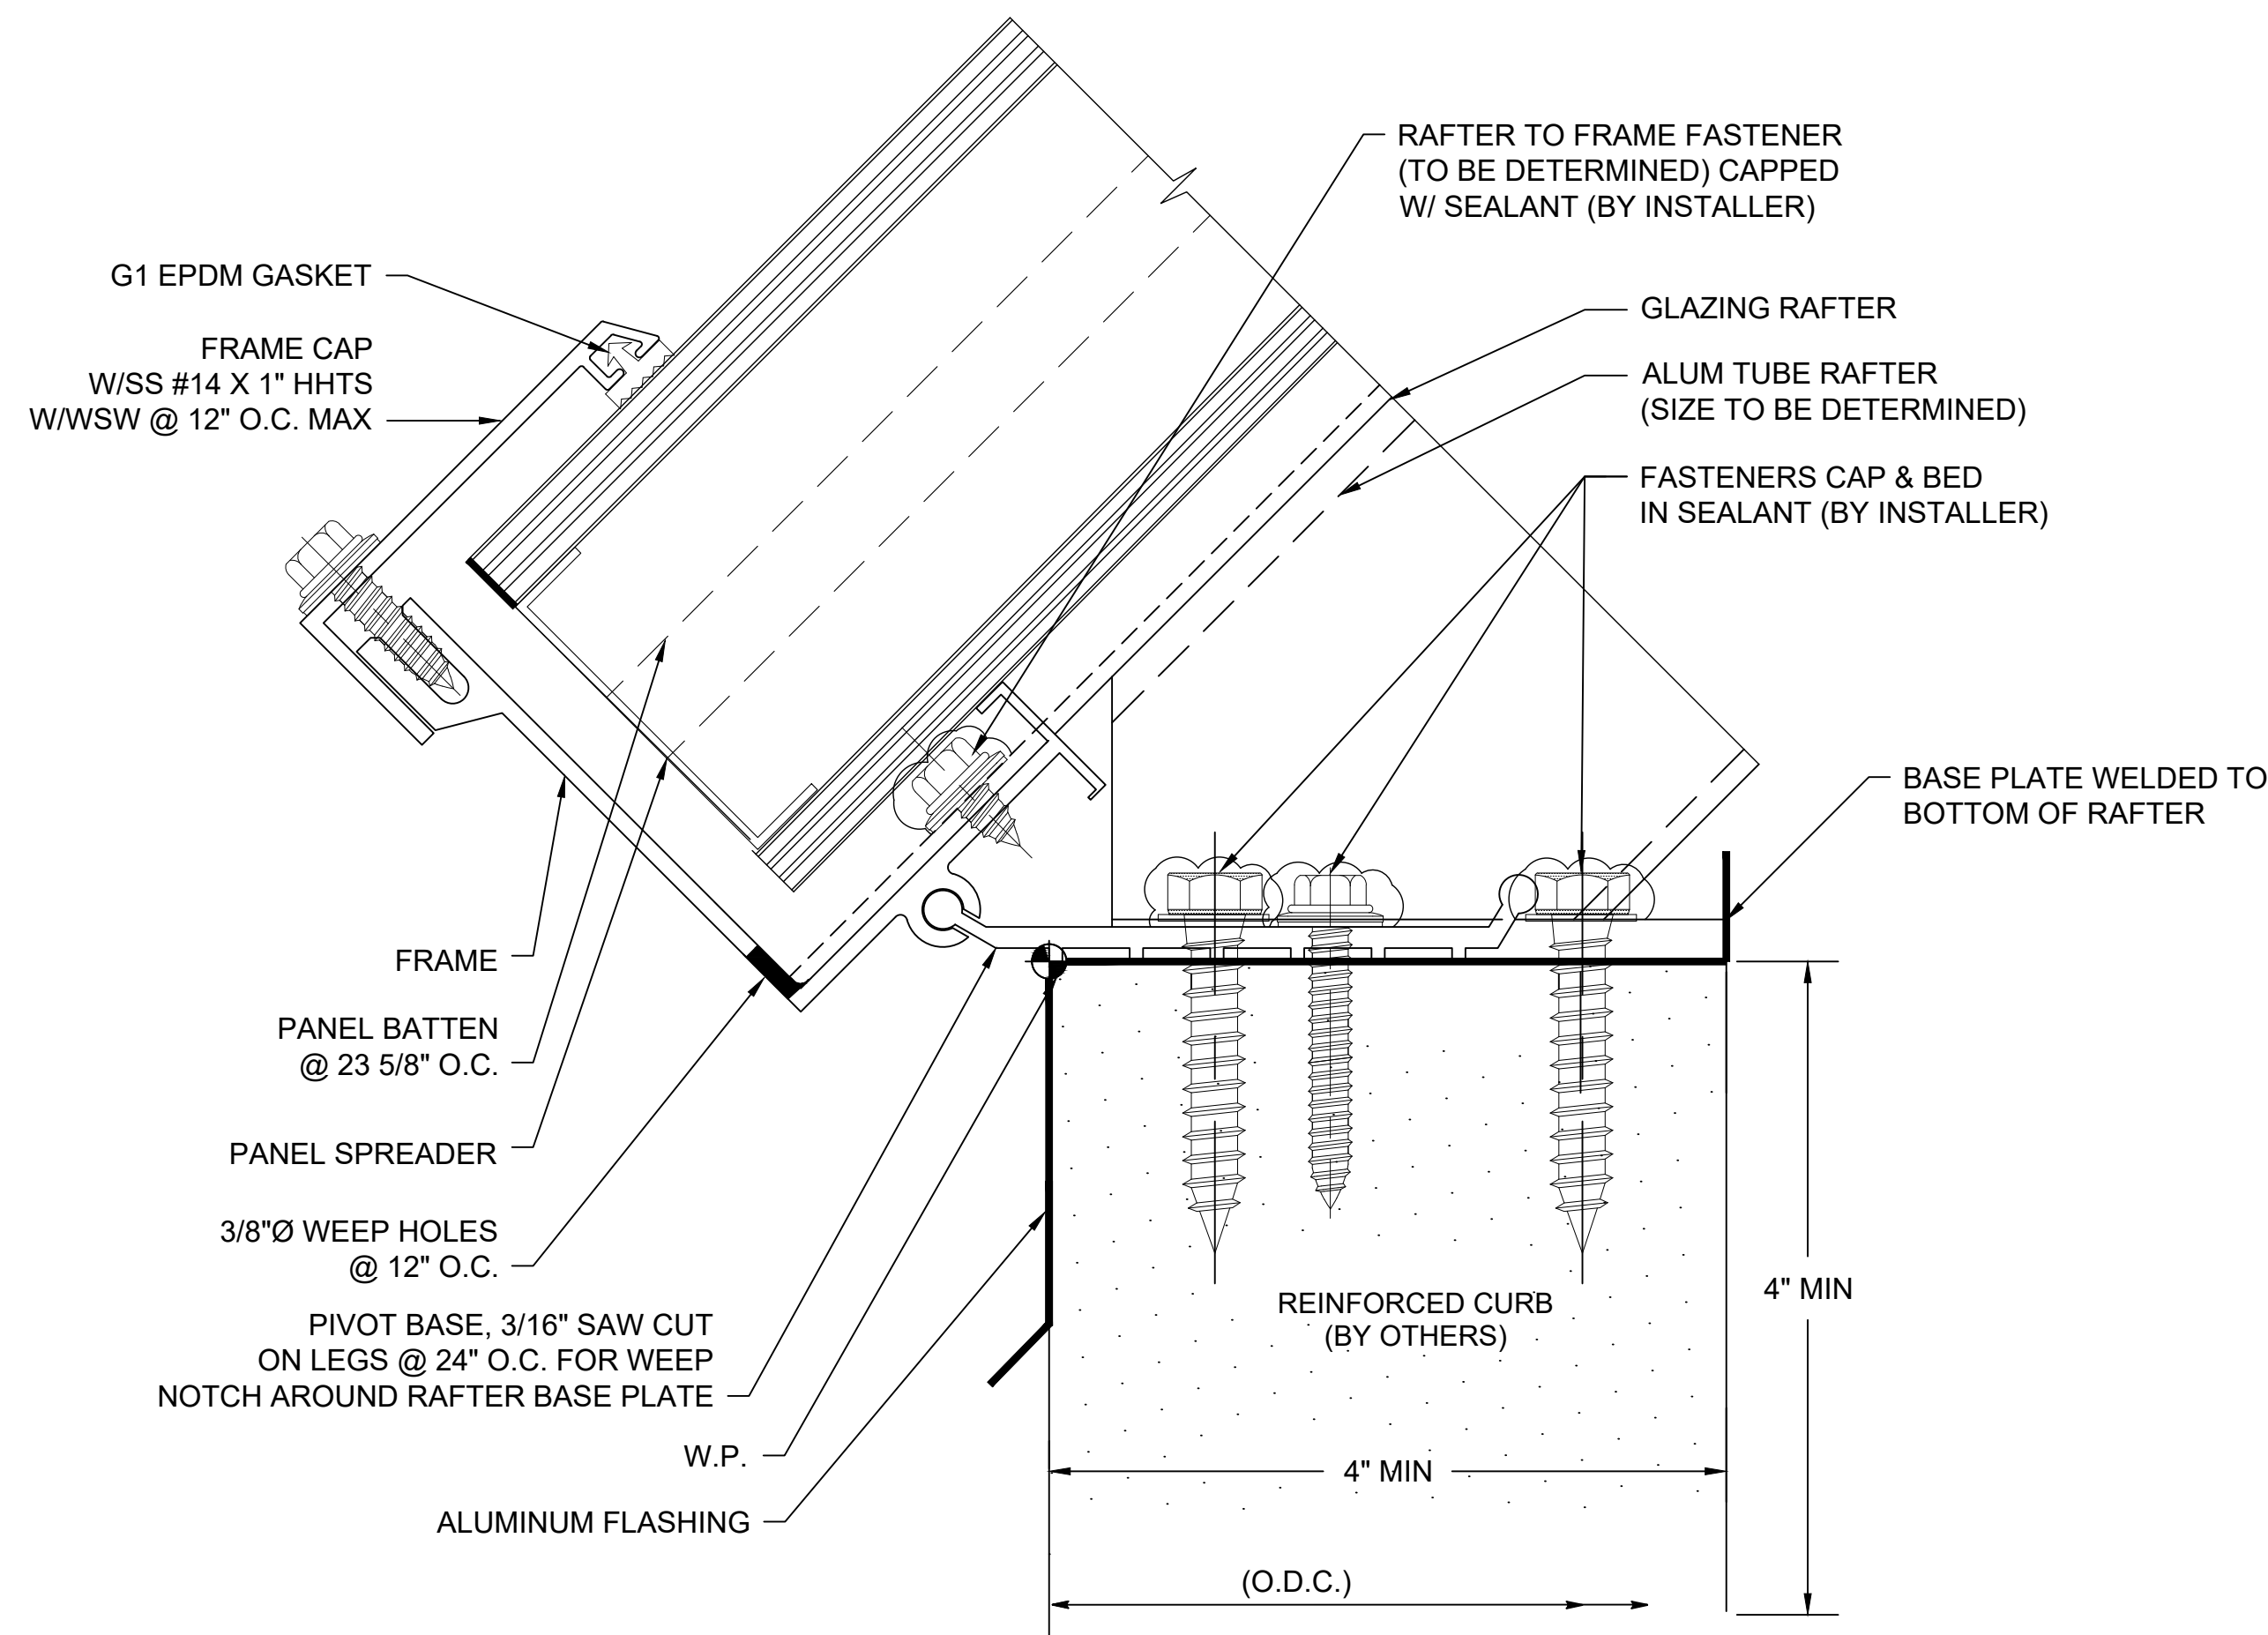


A SECTION @ SILL (FLAT CURB)
2.75" QuadSpan™ SYSTEM
(4" QuadSpan™ SYSTEM SIMILAR)

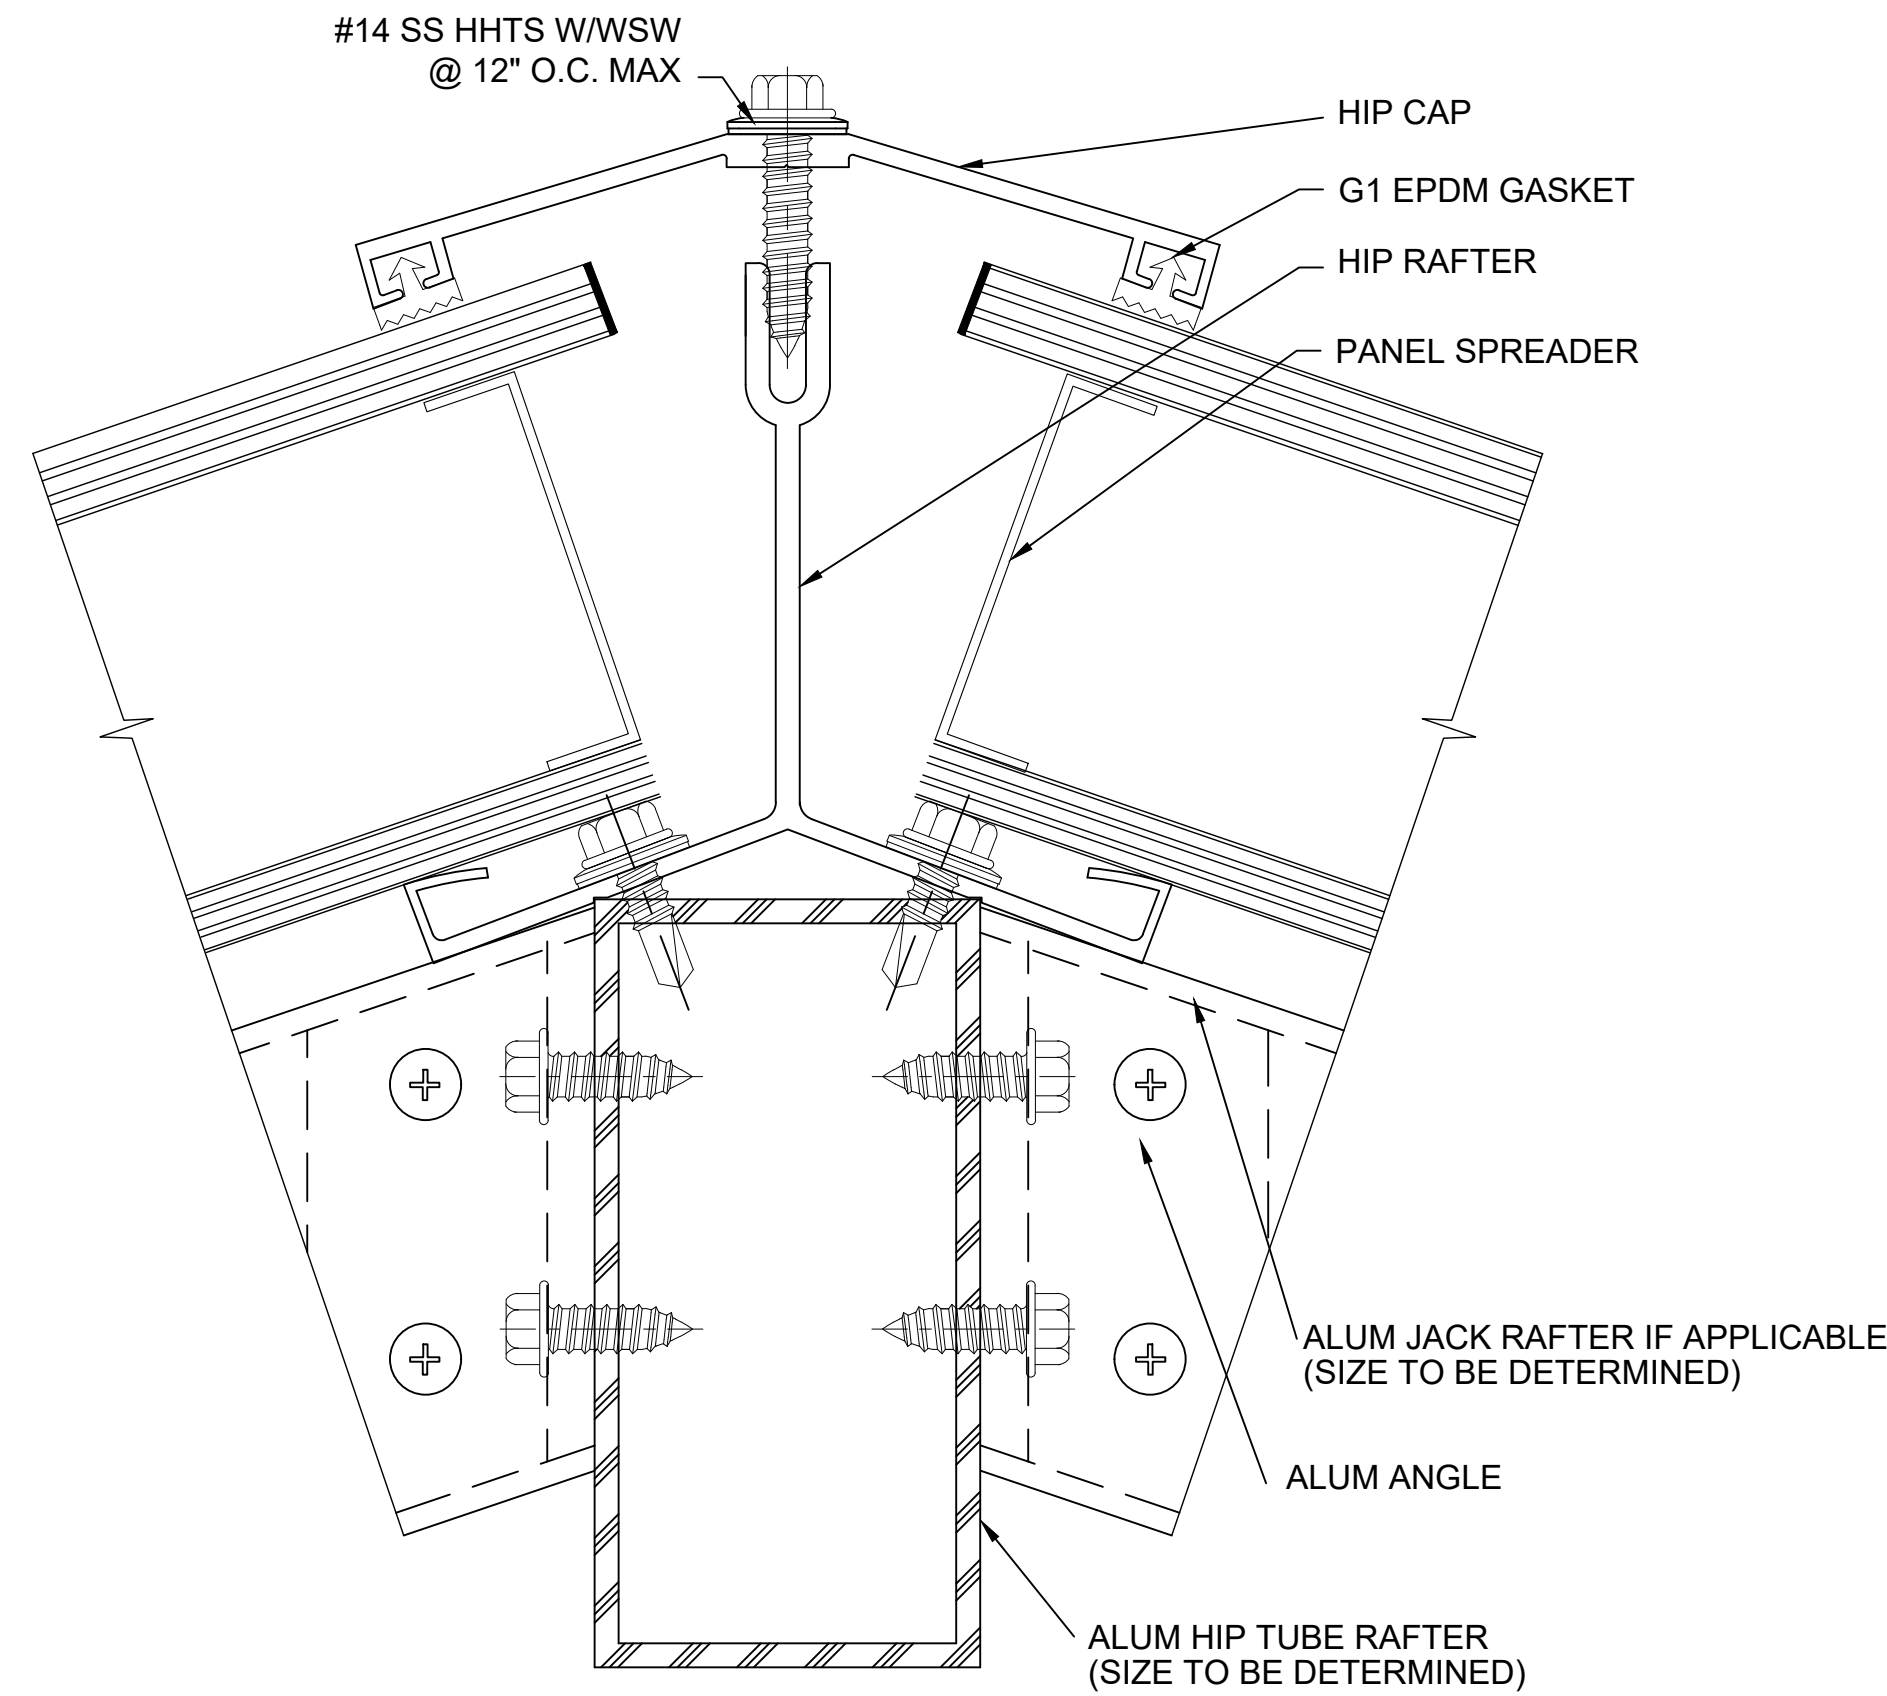

P SECTION @ HIP
2.75" QuadSpan™ SYSTEM
(4" QuadSpan™ SYSTEM SIMILAR)

NOTE: AT JACK RAFTER LOCATIONS
IF APPLICABLE

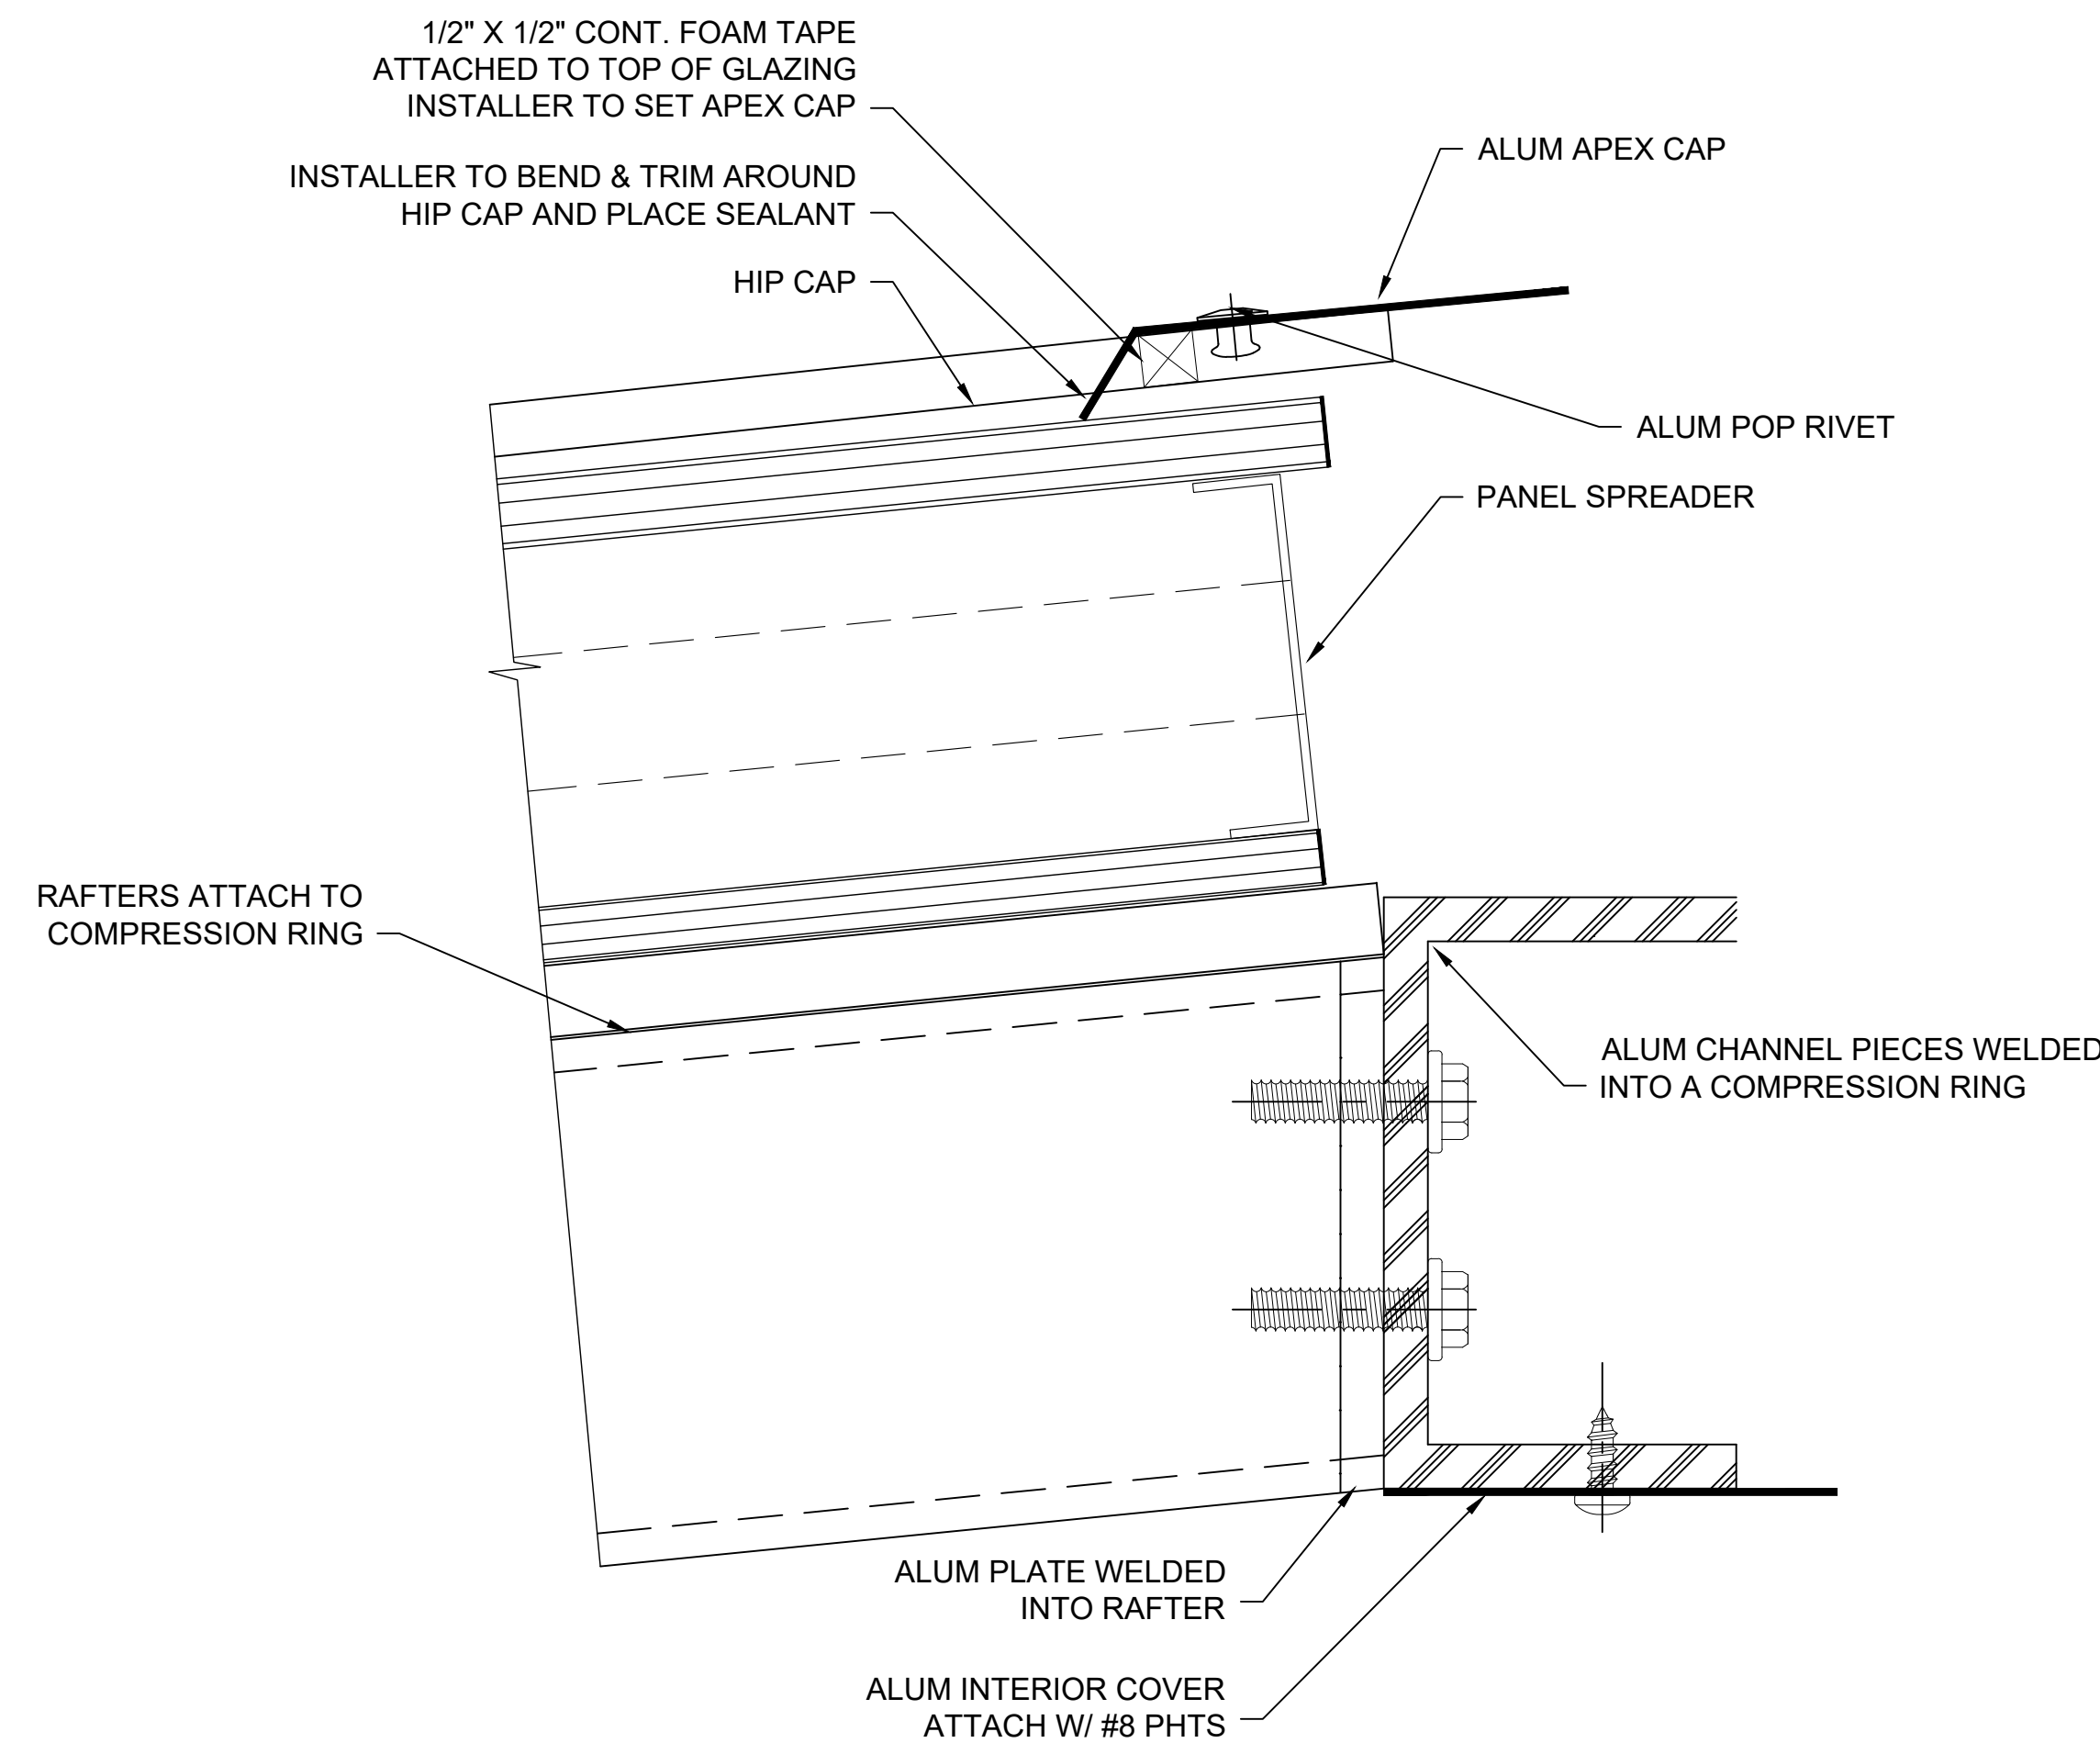


V SECTION @ APEX
2.75" QuadSpan™ SYSTEM

Details are subject to change and should be verified with our Architectural Support Department prior to implementation, please contact us at: info@kingspanlightandair.us

CUSTOM SKYLIGHTS

QuadSpan™ - LARGE SPAN w/ ADDED STRUCTURE
DOME - SYSTEM (2.75" OR 4") DETERMINED BY DESIGN LOADS

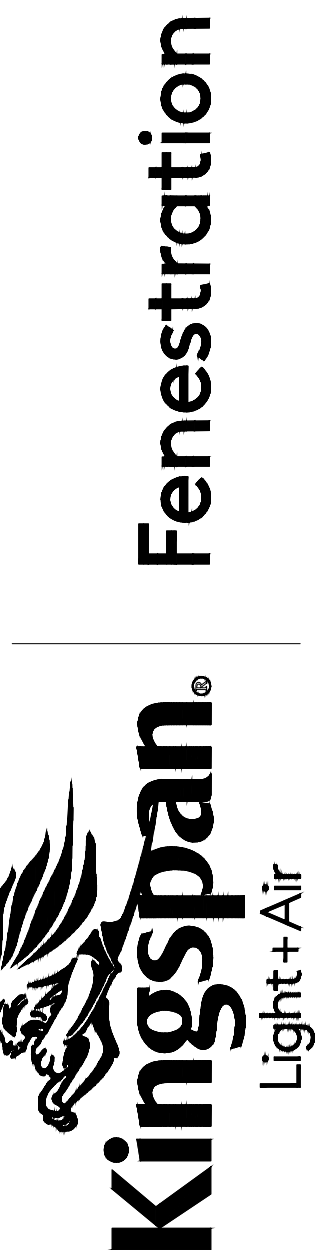

28662 N. Ballard Drive
Lake Forest, IL 60045 USA

T: +1 847.816.1060
F: +1 847.816.0475

Note

The standard details shown are for reference only.


Please contact our Architectural Support Department for job specific details and for information regarding the usage, limitations, and or code requirements pertaining to this product, please contact us at:

info@kingspanlightandair.us


5/19/2026: CREATION OF DOCUMENT

SHEET NO.


2 OF 3

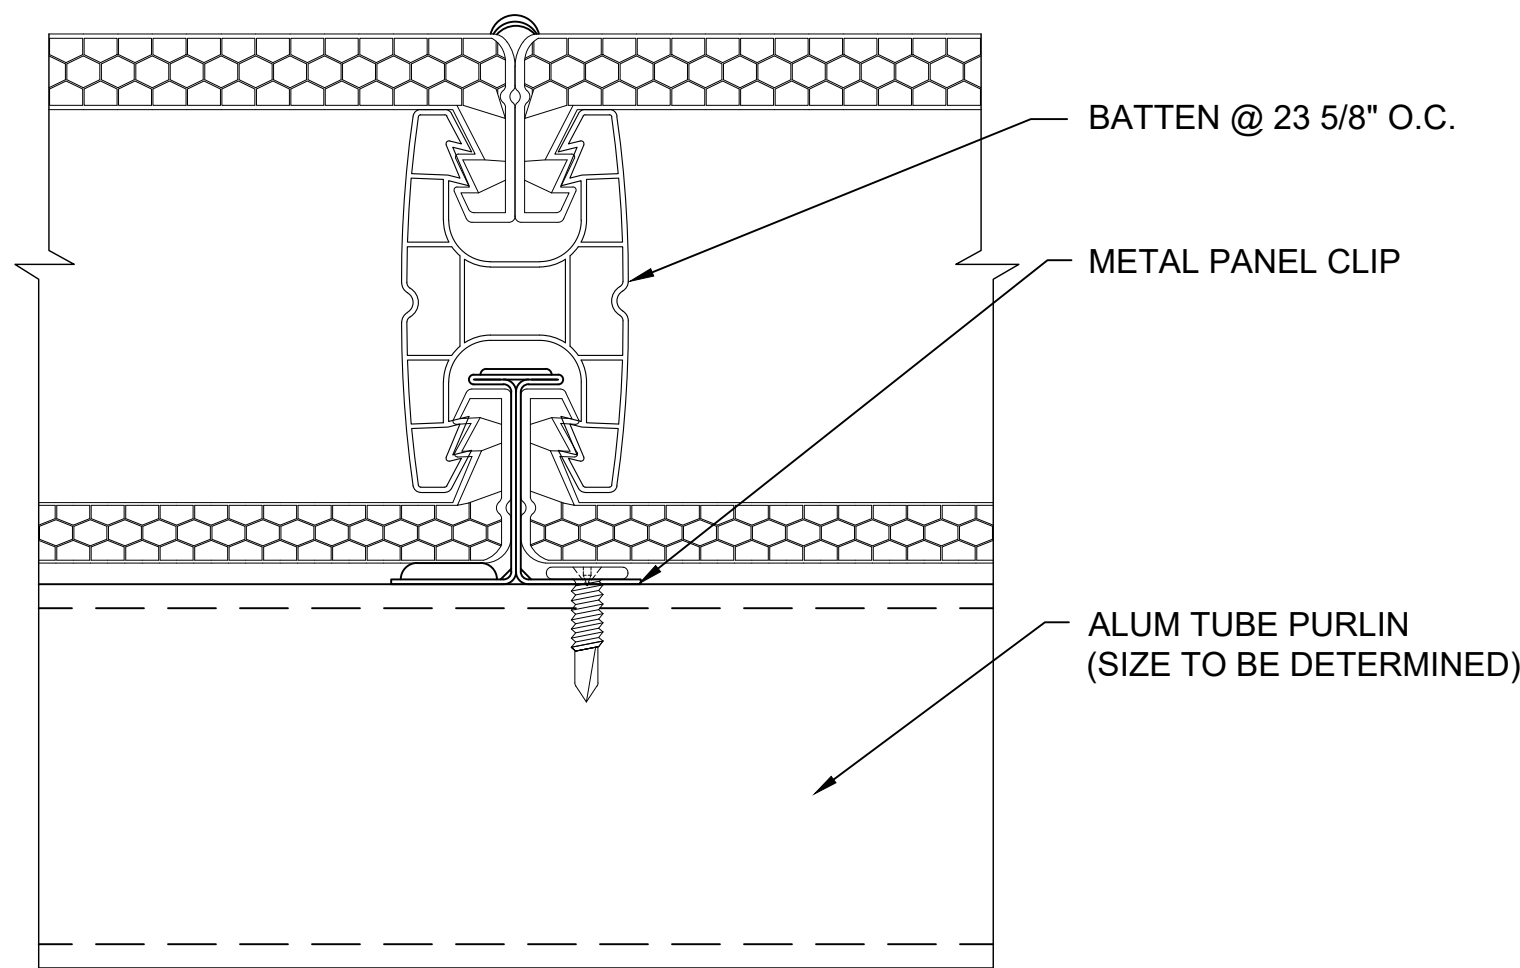


L SECTION @ BATTEN
2.75" QuadSpan™ SYSTEM

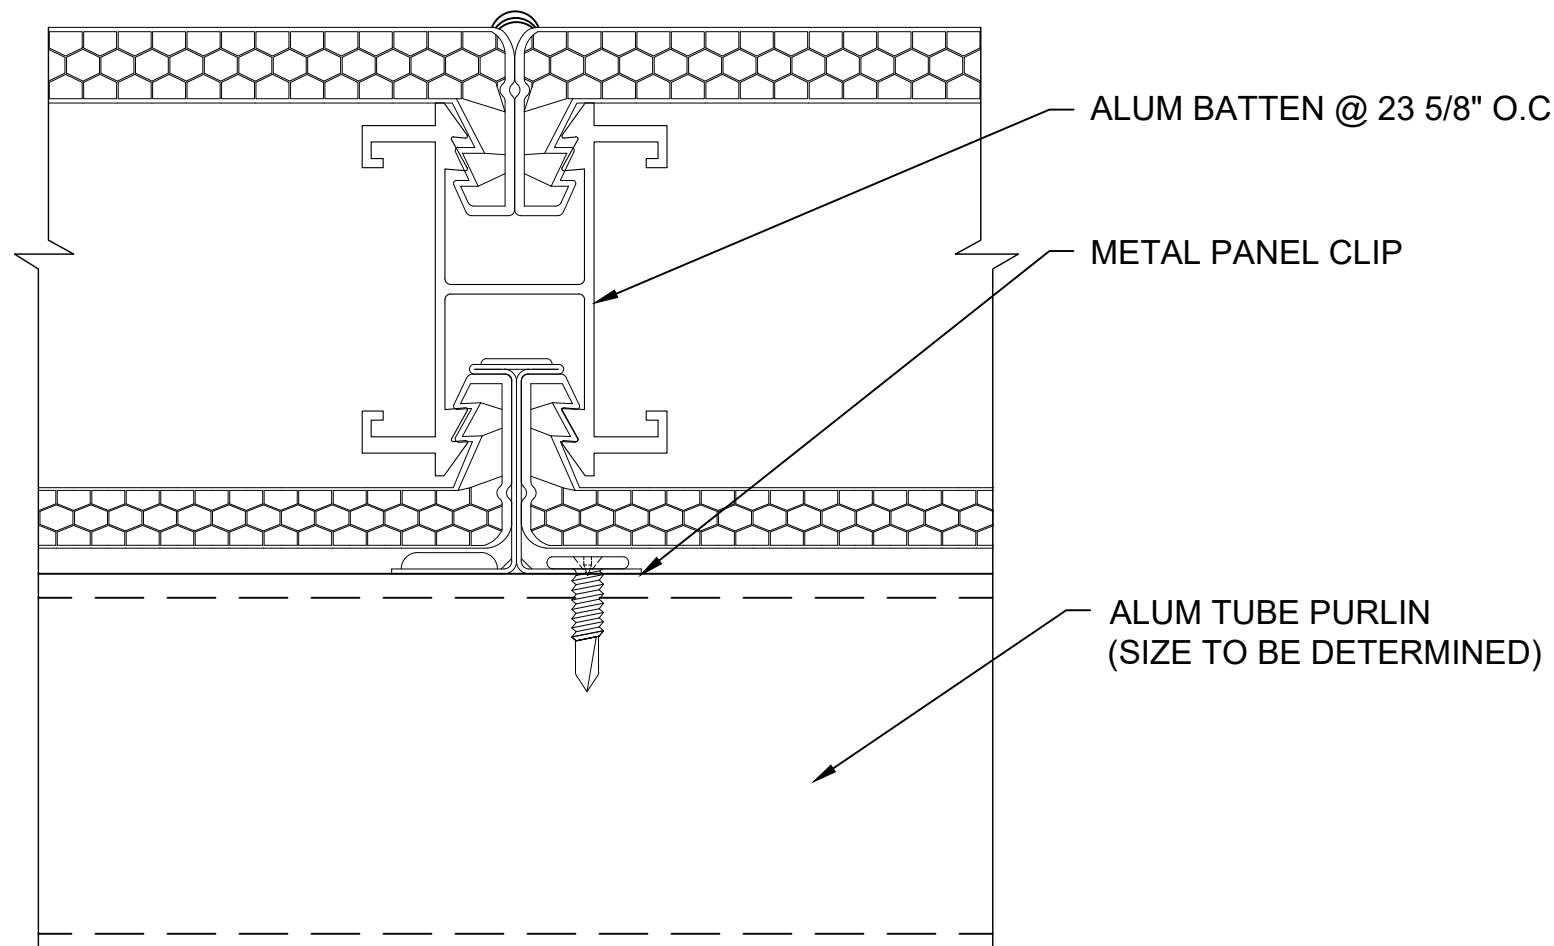


L₂ SECTION @ BATTEN
2.75" QuadSpan™ SYSTEM

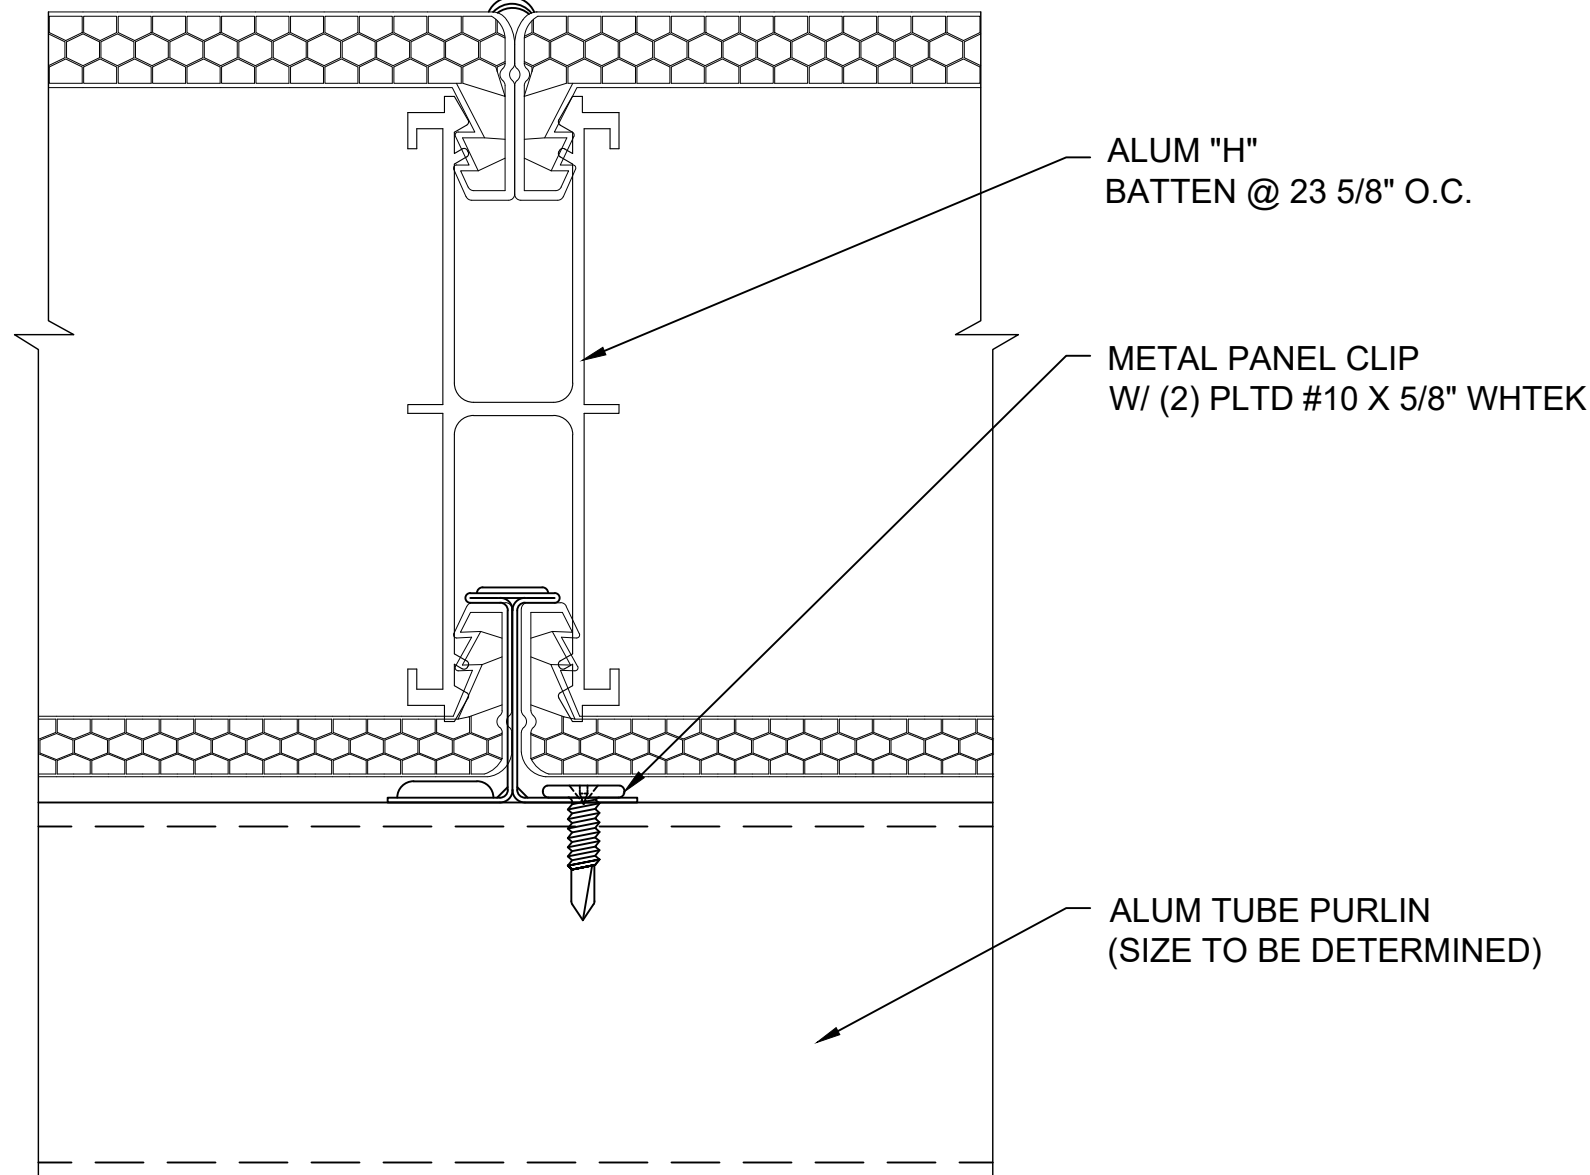


L₃ SECTION @ BATTEN
4" QuadSpan™ SYSTEM
NOTE: DETAILS L-L3 OCCUR WHEN GLAZING IS SHIPPED KNOCKED DOWN.

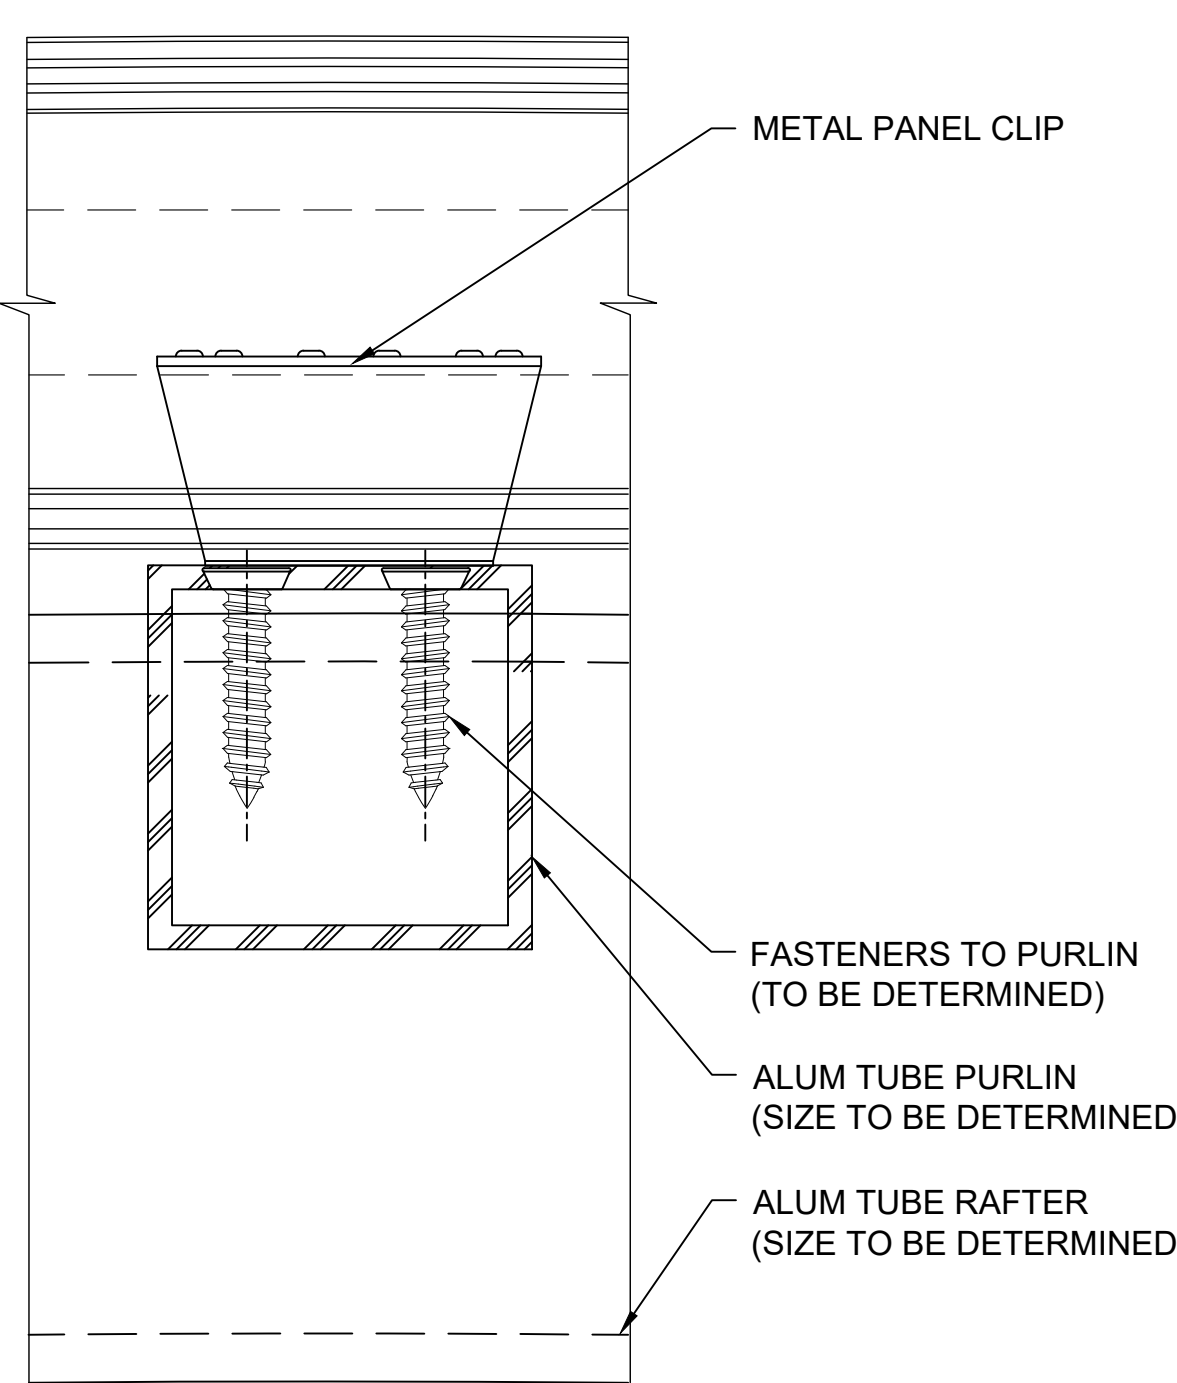


O SECTION @ PURLINS
2.75" QuadSpan™ SYSTEM
(4" QuadSpan™ SYSTEM SIMILAR)
NOTE: THIS DETAIL OCCURS WHEN GLAZING IS SHIPPED KNOCKED DOWN.

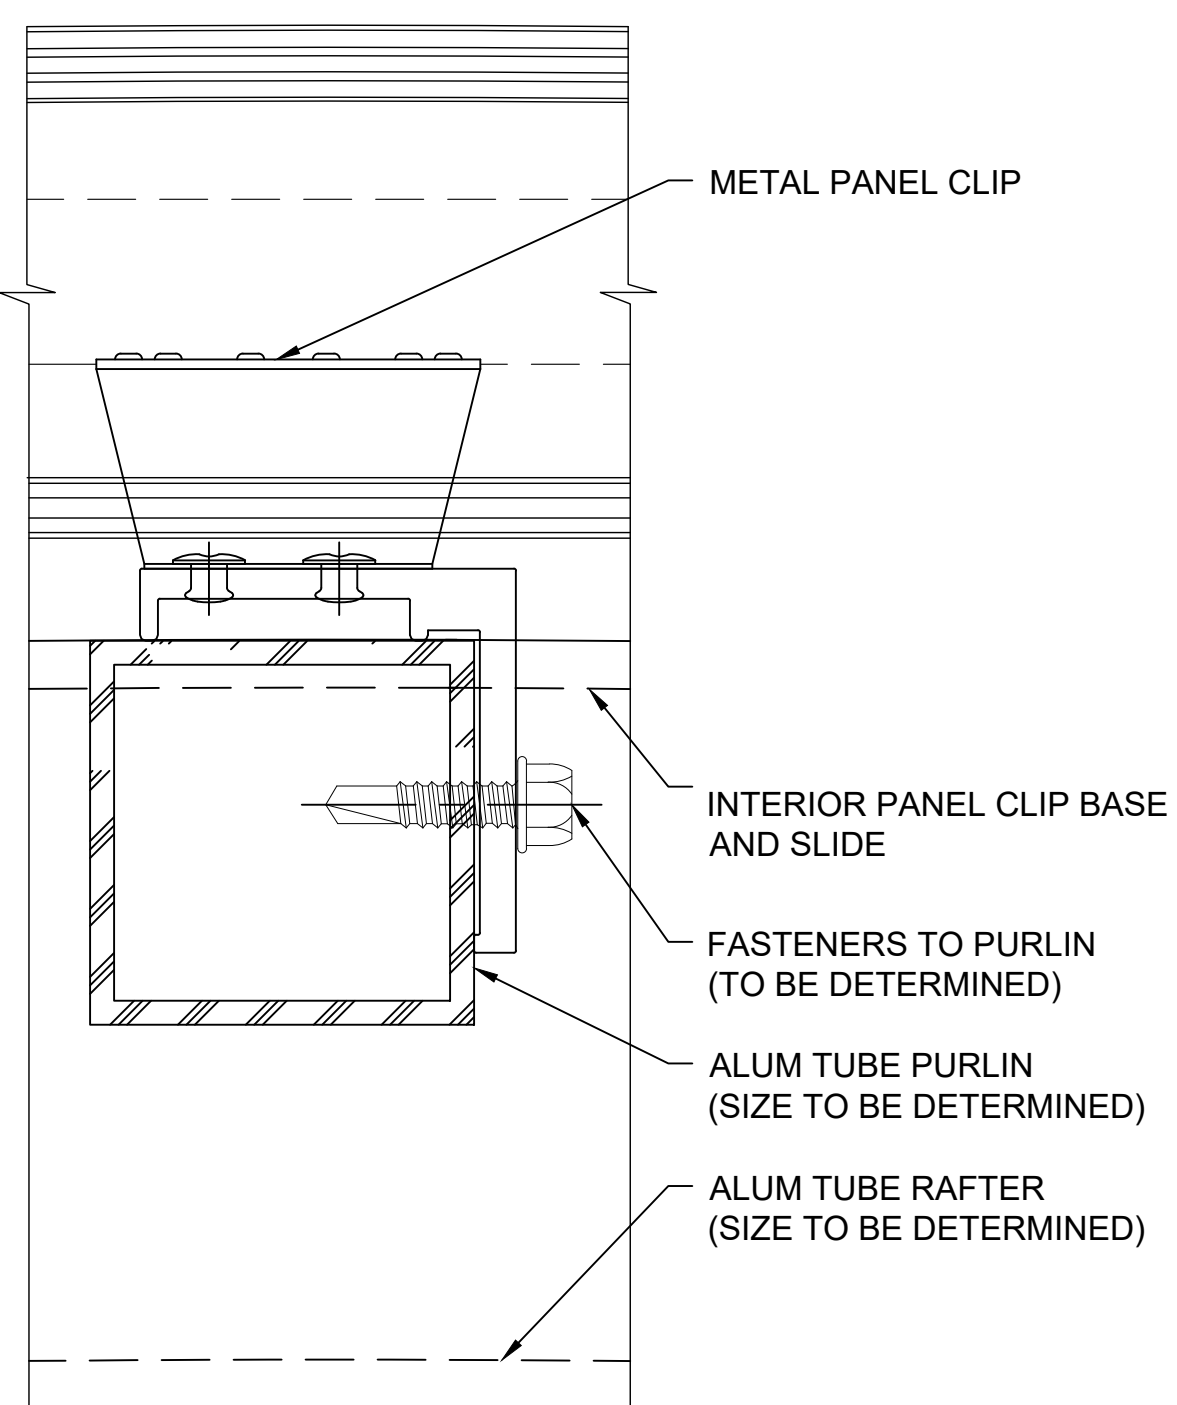


O₂ SECTION @ PURLINS
2.75" QuadSpan™ SYSTEM
(4" QuadSpan™ SYSTEM SIMILAR)
NOTE: THIS DETAIL OCCURS WHEN GLAZING IS SHIPPED IN PANELIZED SECTIONS.

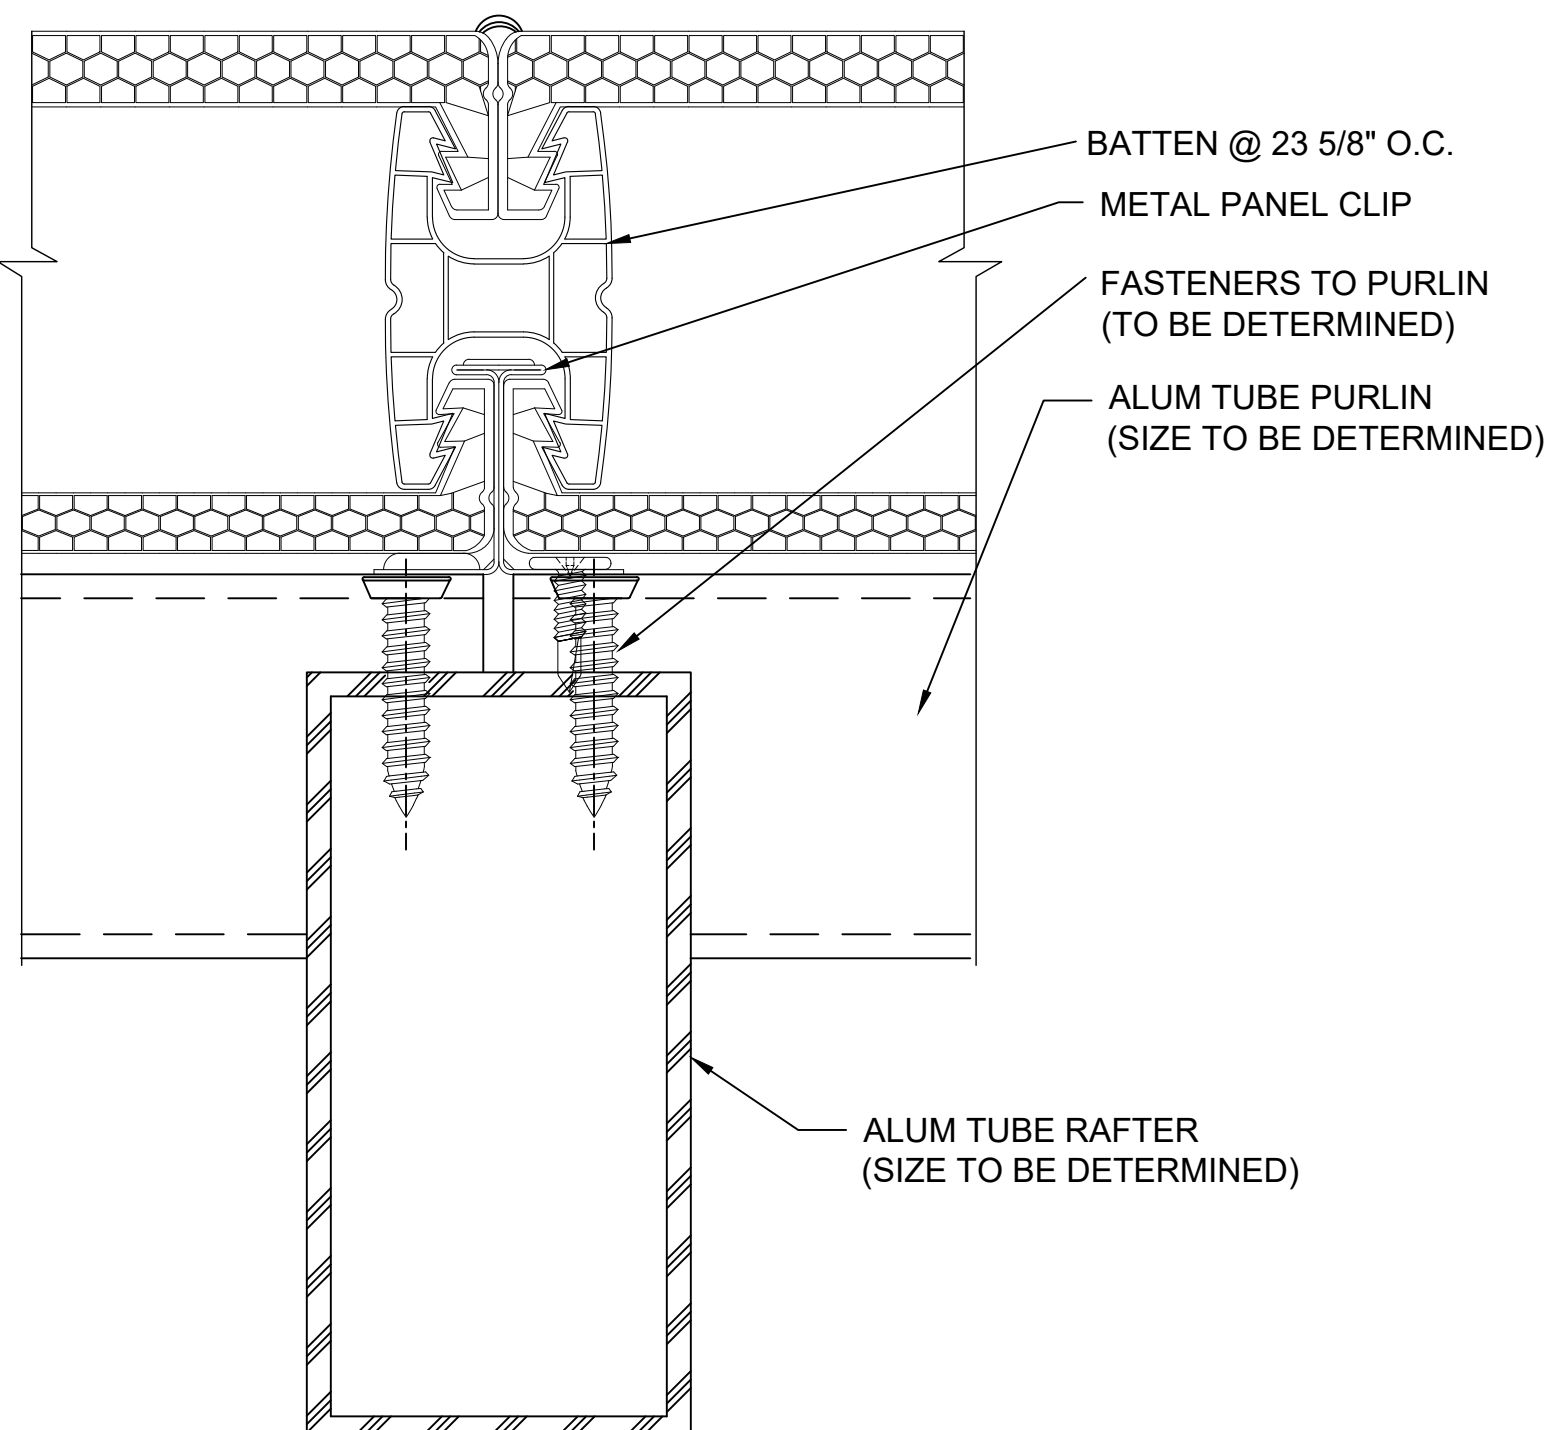


N SECTION @ RAFTER
2.75" QuadSpan™ SYSTEM
(4" QuadSpan™ SYSTEM SIMILAR)

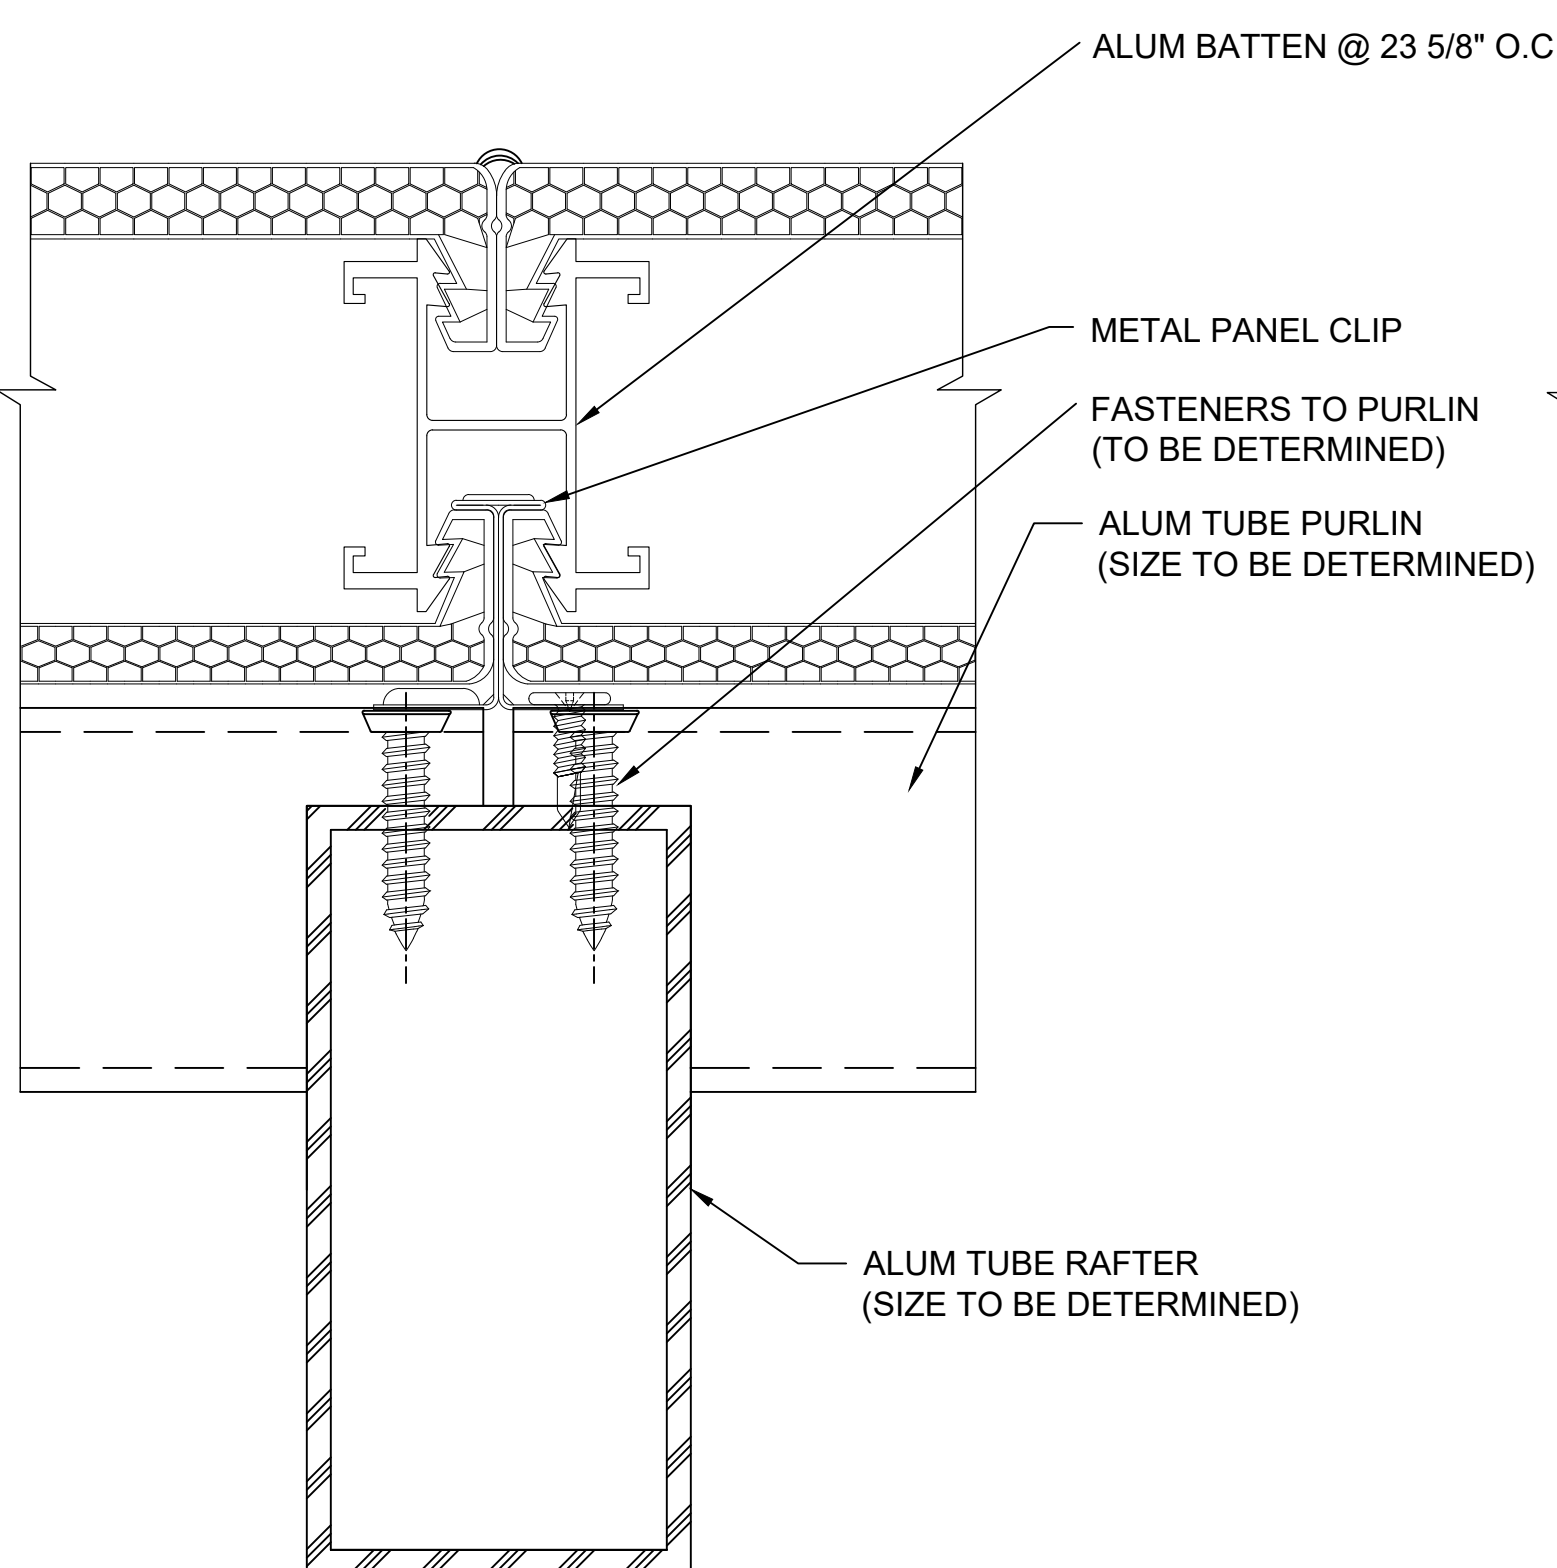

N₂ SECTION @ RAFTER
2.75" QuadSpan™ SYSTEM
(4" QuadSpan™ SYSTEM SIMILAR)
NOTE: DETAILS N-N2 OCCUR WHEN GLAZING IS SHIPPED KNOCKED DOWN.

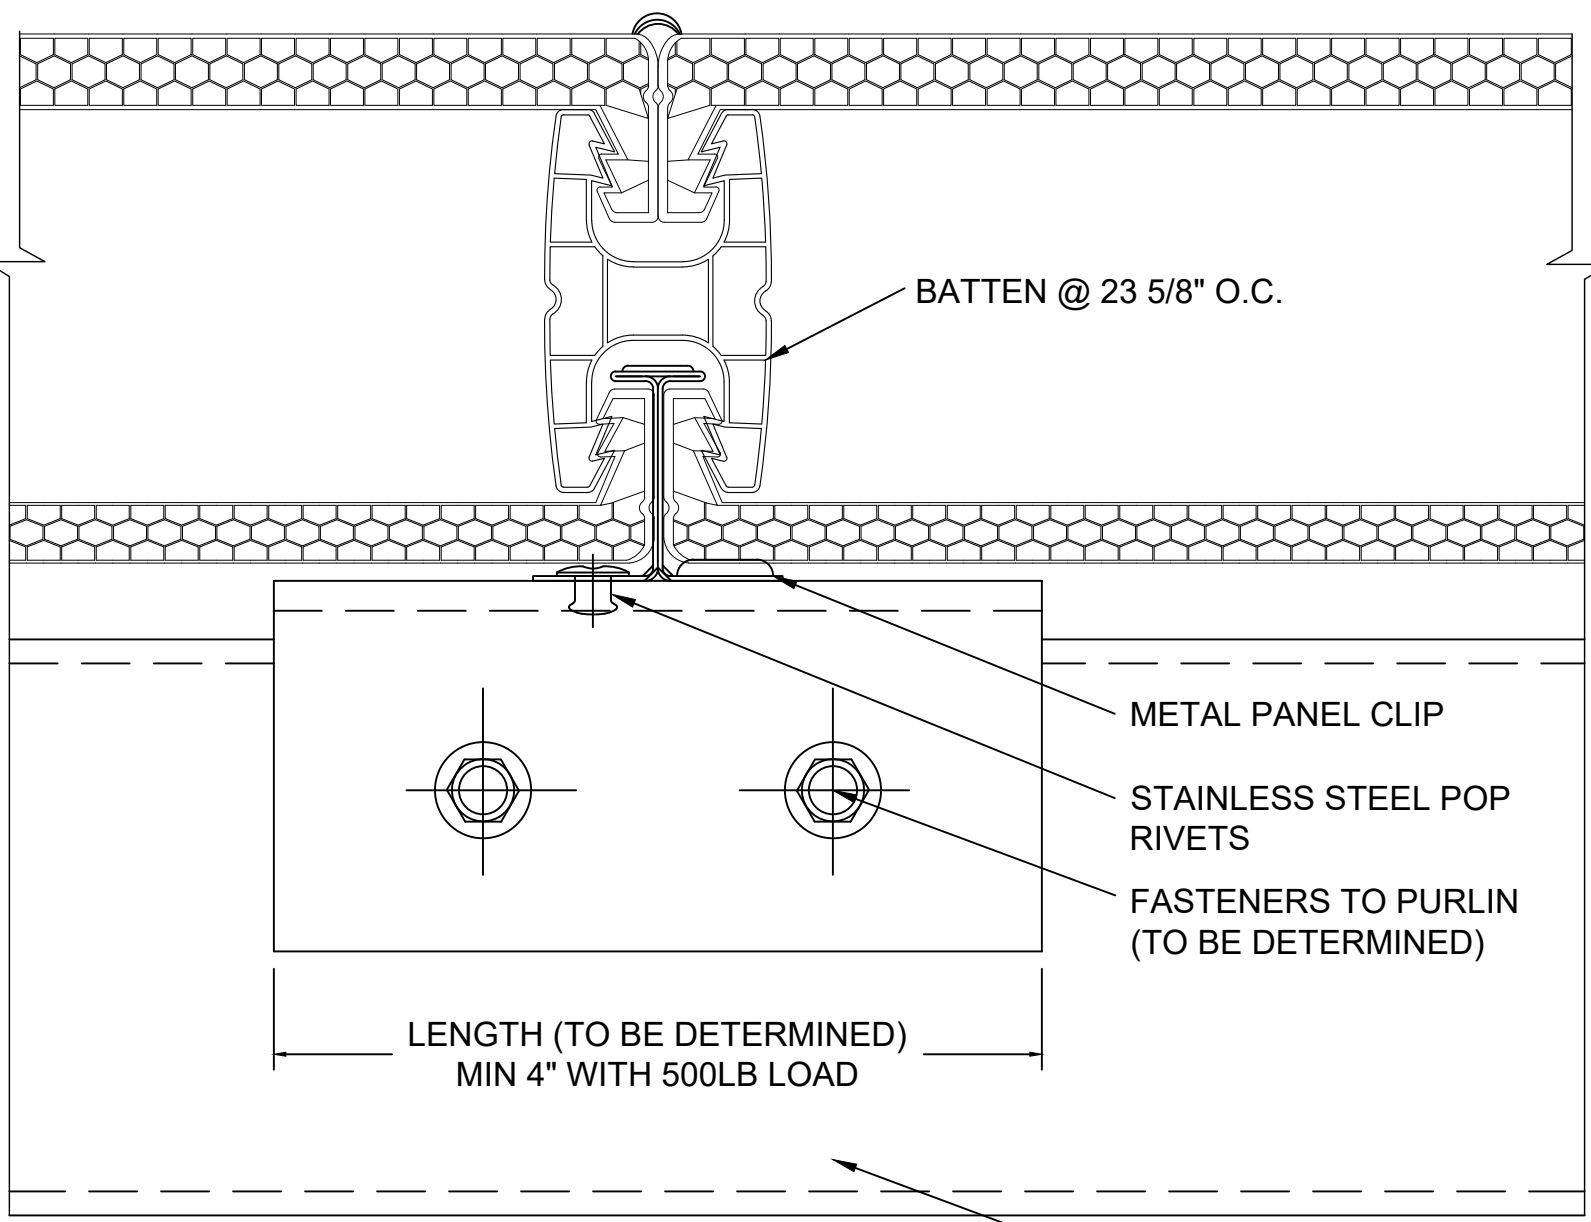

K SECTION @ BATTEN
2.75" QuadSpan™ SYSTEM
(4" QuadSpan™ SYSTEM SIMILAR)

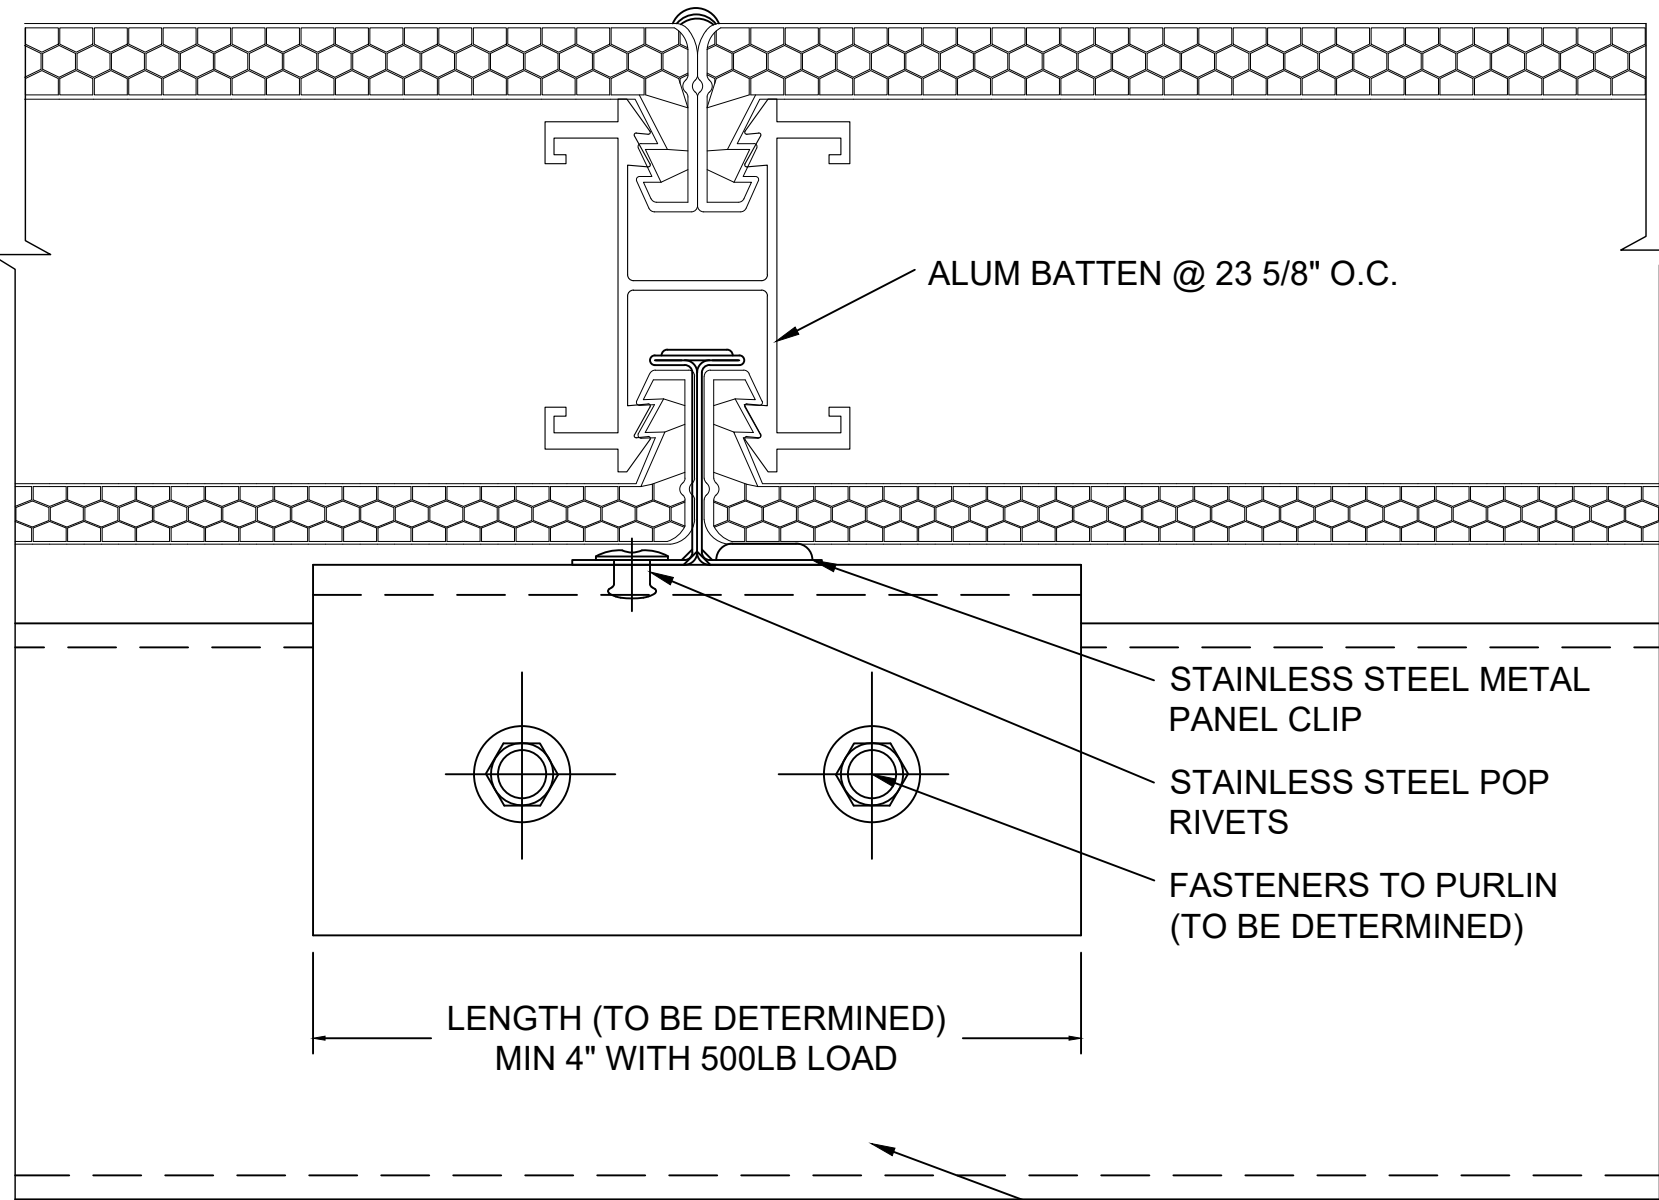


K₂ SECTION @ BATTEN
2.75" QuadSpan™ SYSTEM
(4" QuadSpan™ SYSTEM SIMILAR)
NOTE: DETAILS K-K2 OCCUR WHEN GLAZING IS SHIPPED IN PANELIZED SECTIONS.

Details are subject to change and should be verified with our Architectural Support Department prior to implementation, please contact us at: info@kingspanlightandair.us

CUSTOM SKYLIGHTS

QuadSpan™ - LARGE SPAN w/ ADDED STRUCTURE
DOME - SYSTEM (2.75" OR 4") DETERMINED BY DESIGN LOADS

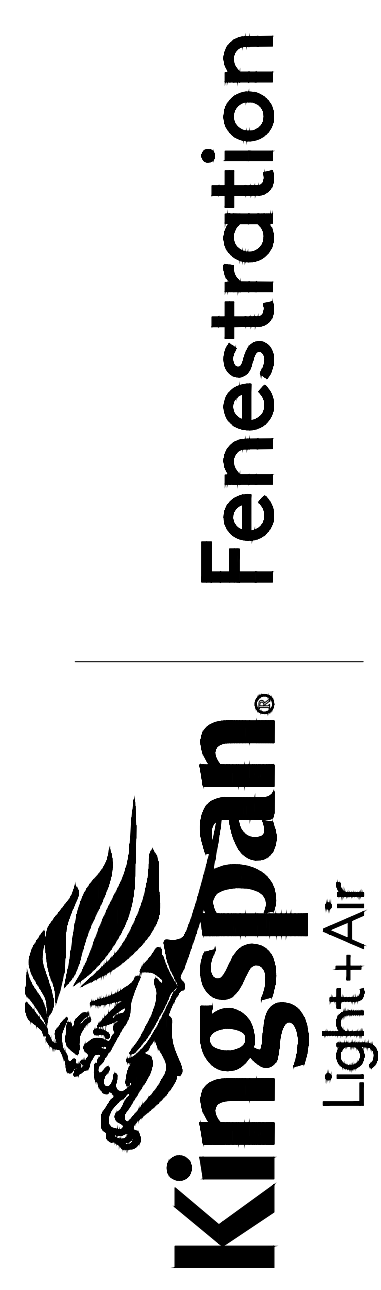

28662 N. Ballard Drive
Lake Forest, IL 60045 USA
T: +1 847.816.1060
F: +1 847.816.0475

Note
The standard details shown are for reference only.
Please contact our Architectural Support Department for job specific details and for information regarding the usage, limitations, and or code requirements pertaining to this product, please contact us at:

info@kingspanlightandair.us
5/19/2026: CREATION OF DOCUMENT