



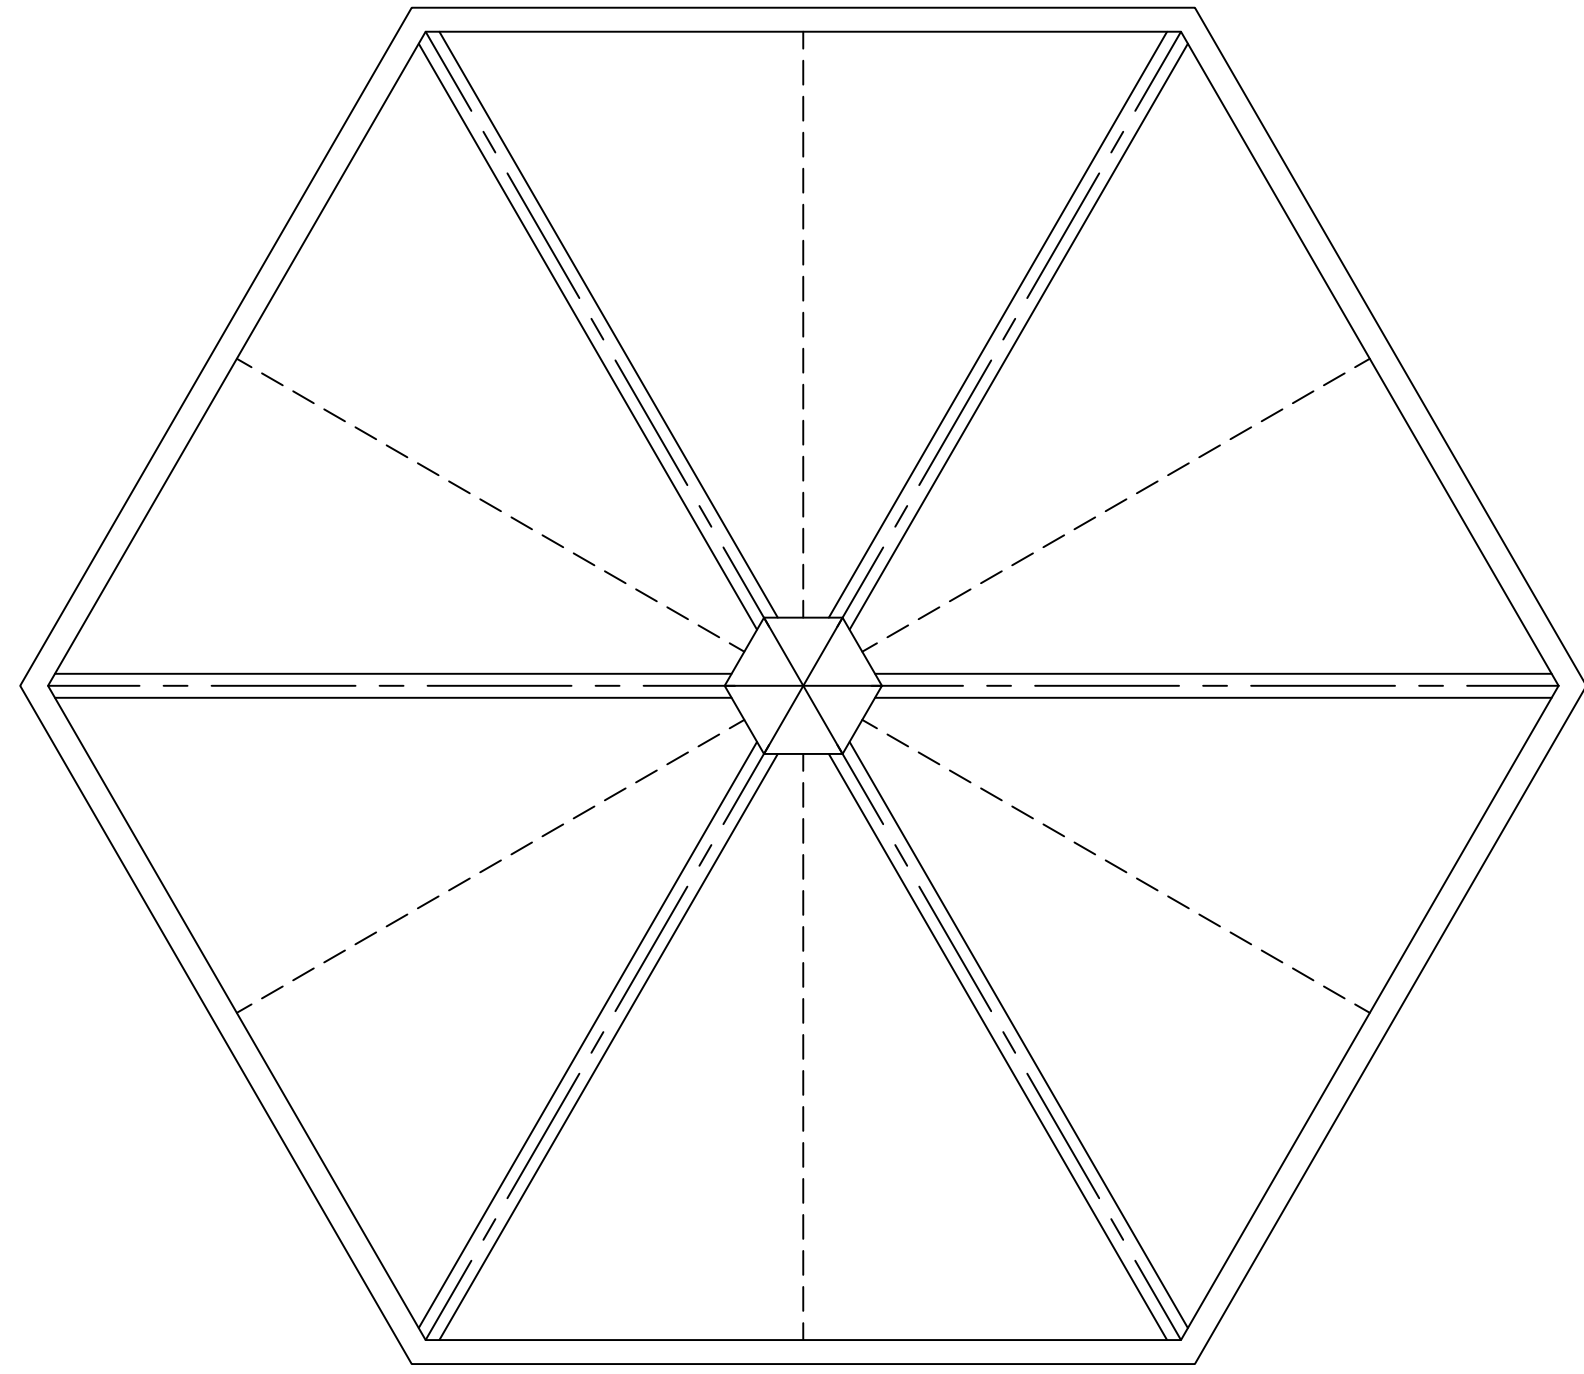


PLANVIEW
SIX (6) SIDED UNIT


NOTE:
POLYGON DESIGN NOT LIMITED TO PLANS
SHOWN. THE NUMBER OF SIDES MAY VARY
ACCORDING TO SPAN, LOADS, AND DESIRED
AESTHETIC

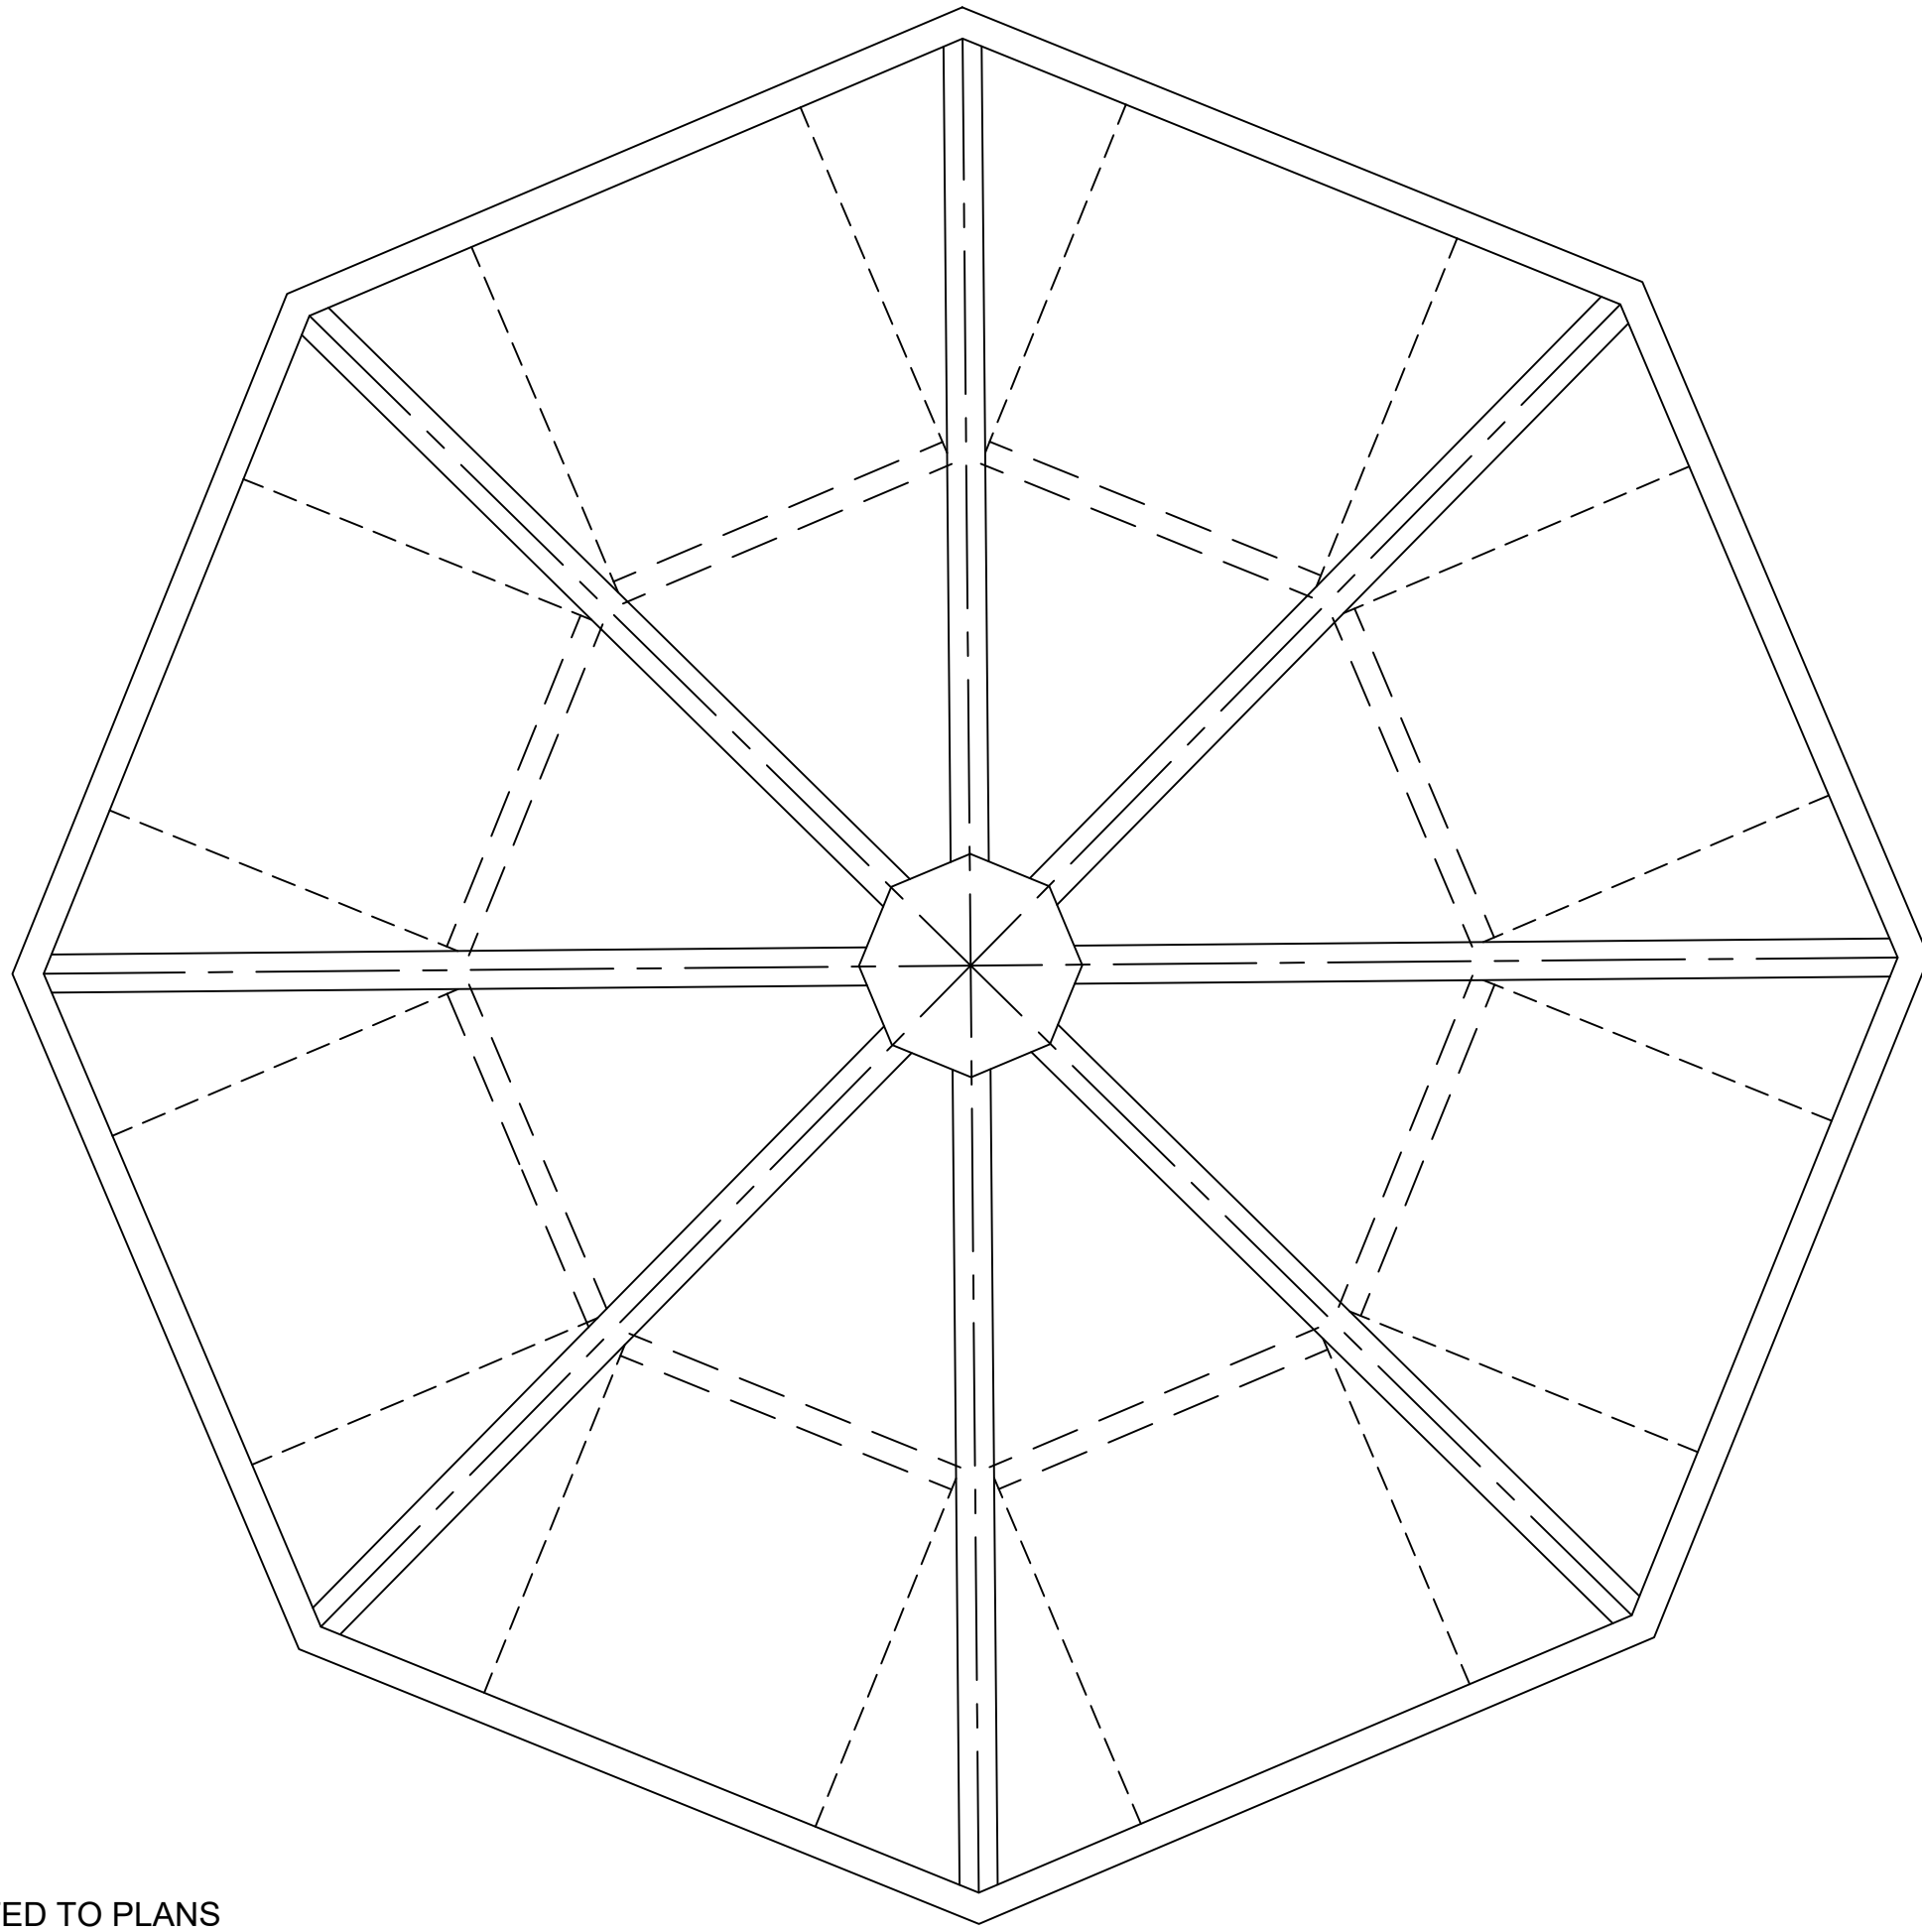


PLANVIEW
EIGHT (8) SIDED UNIT

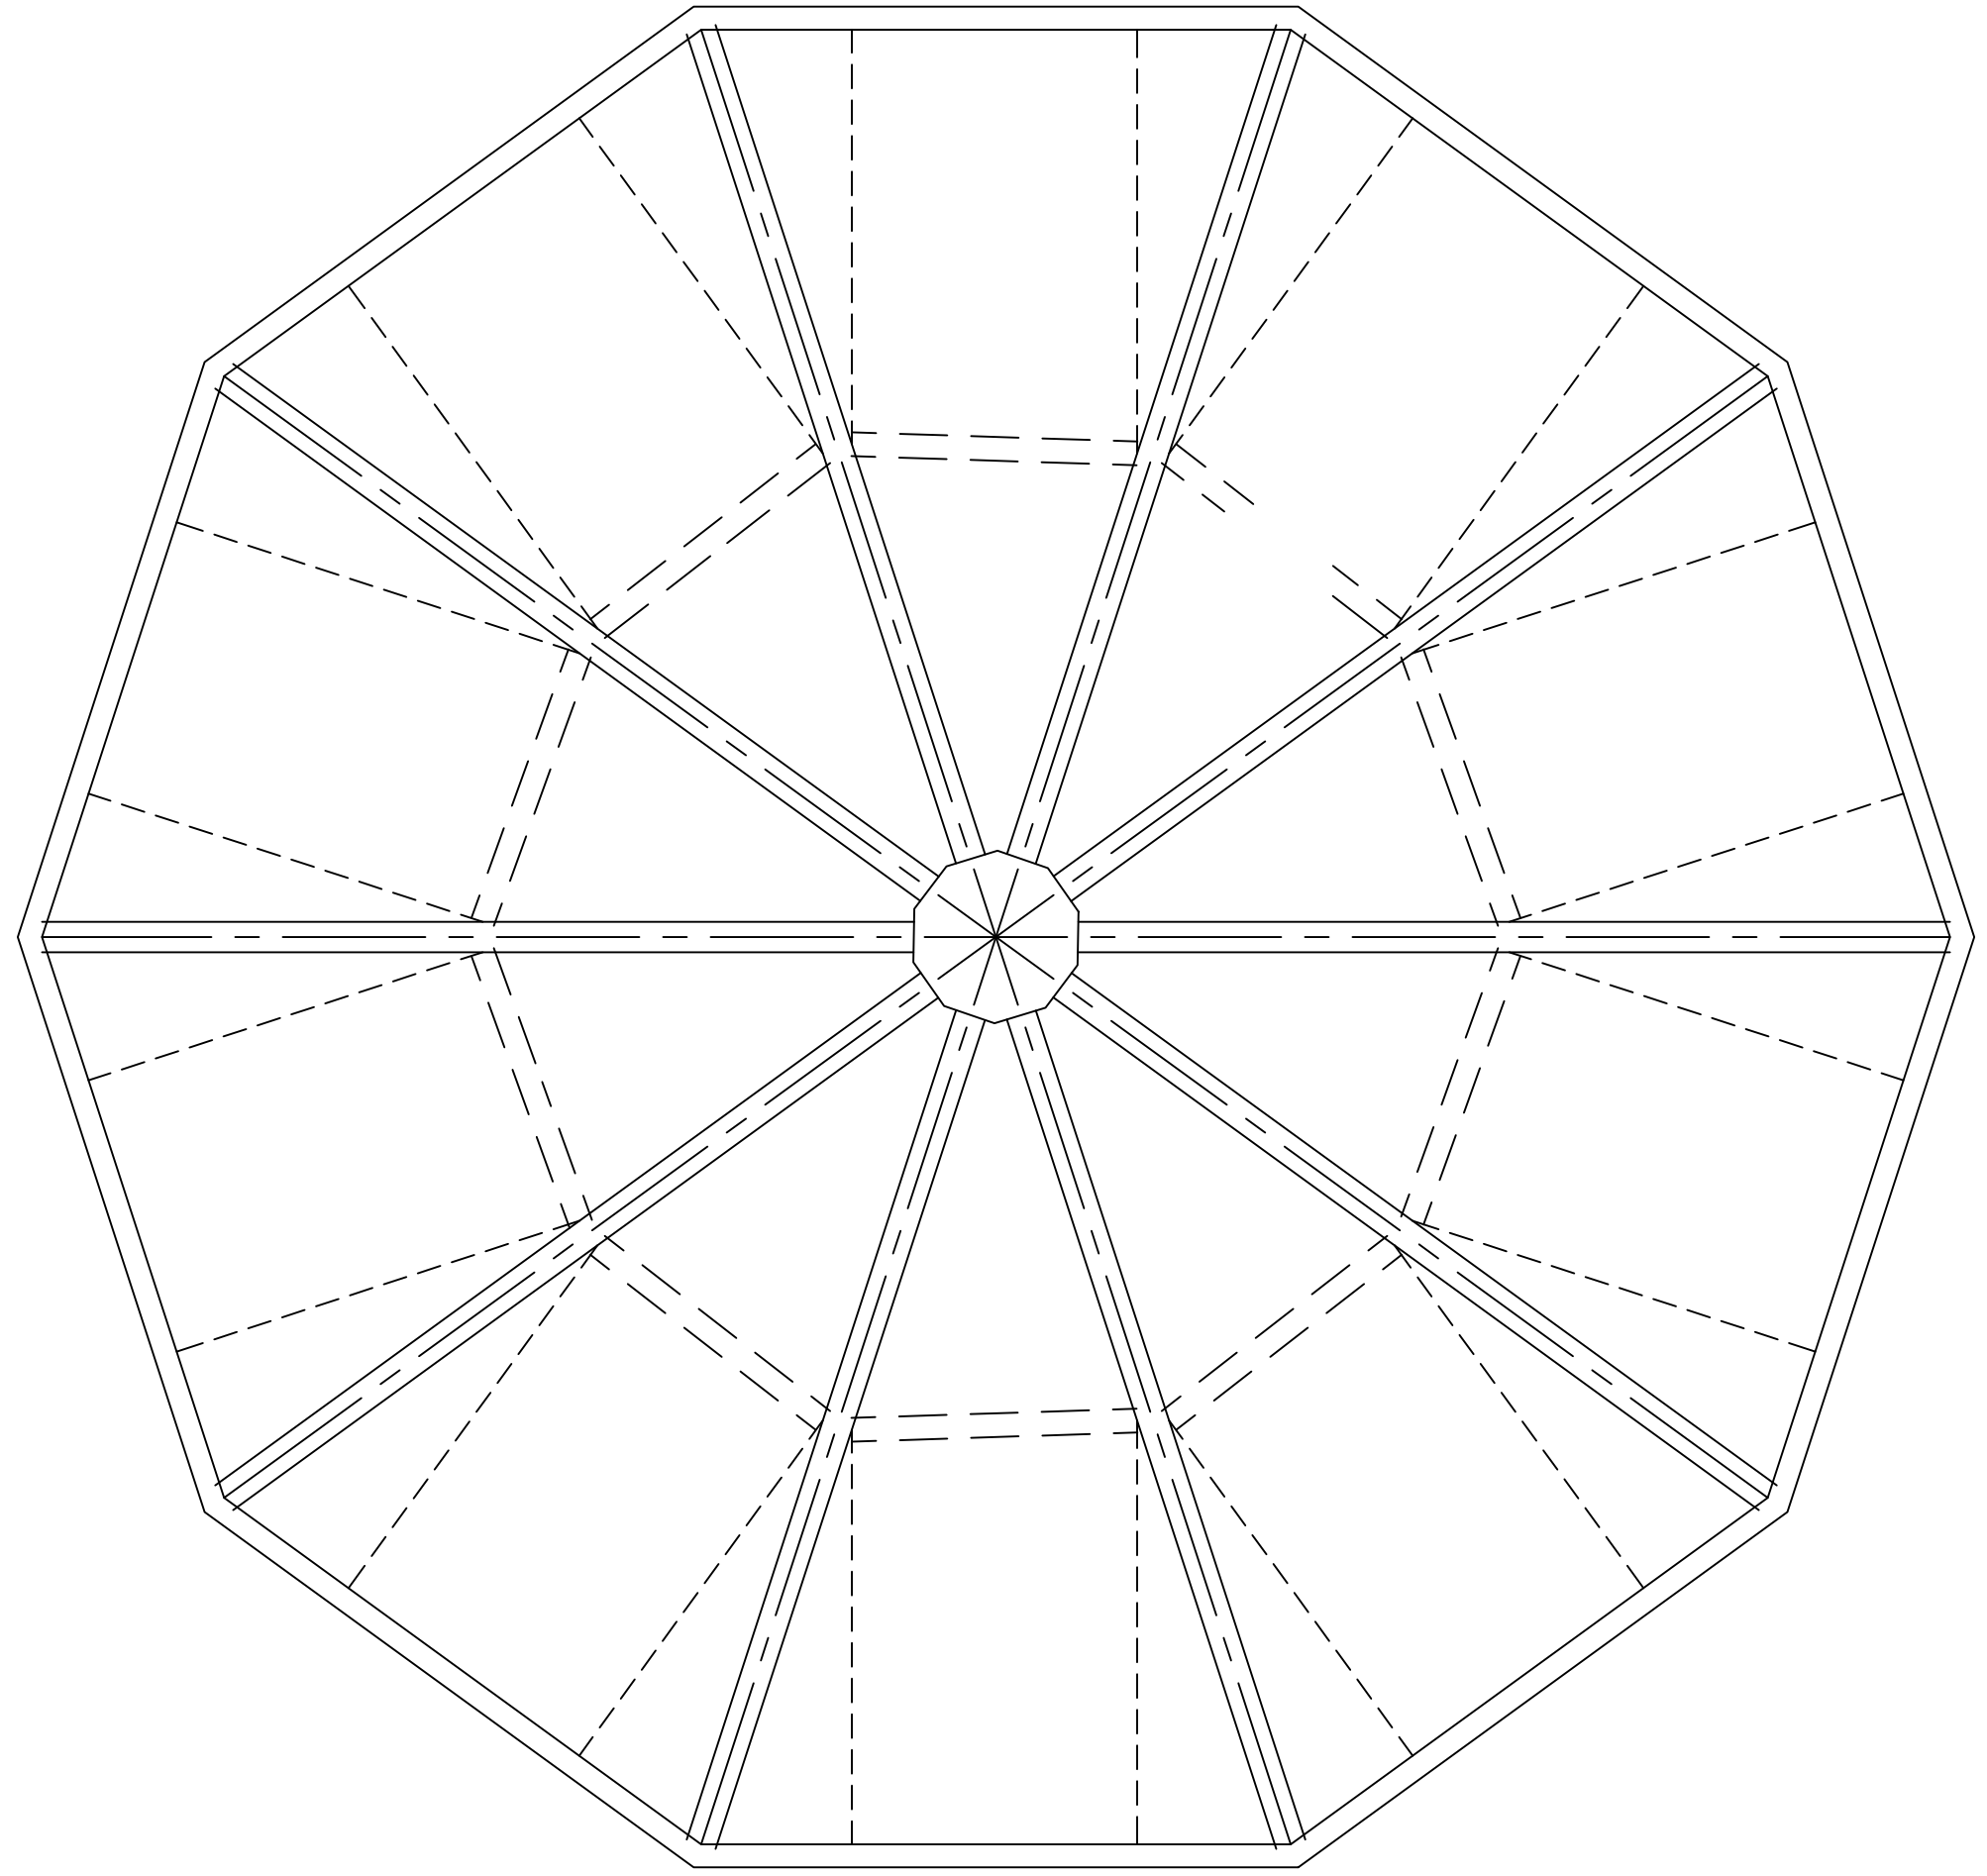


PLANVIEW
TEN (10) SIDED UNIT

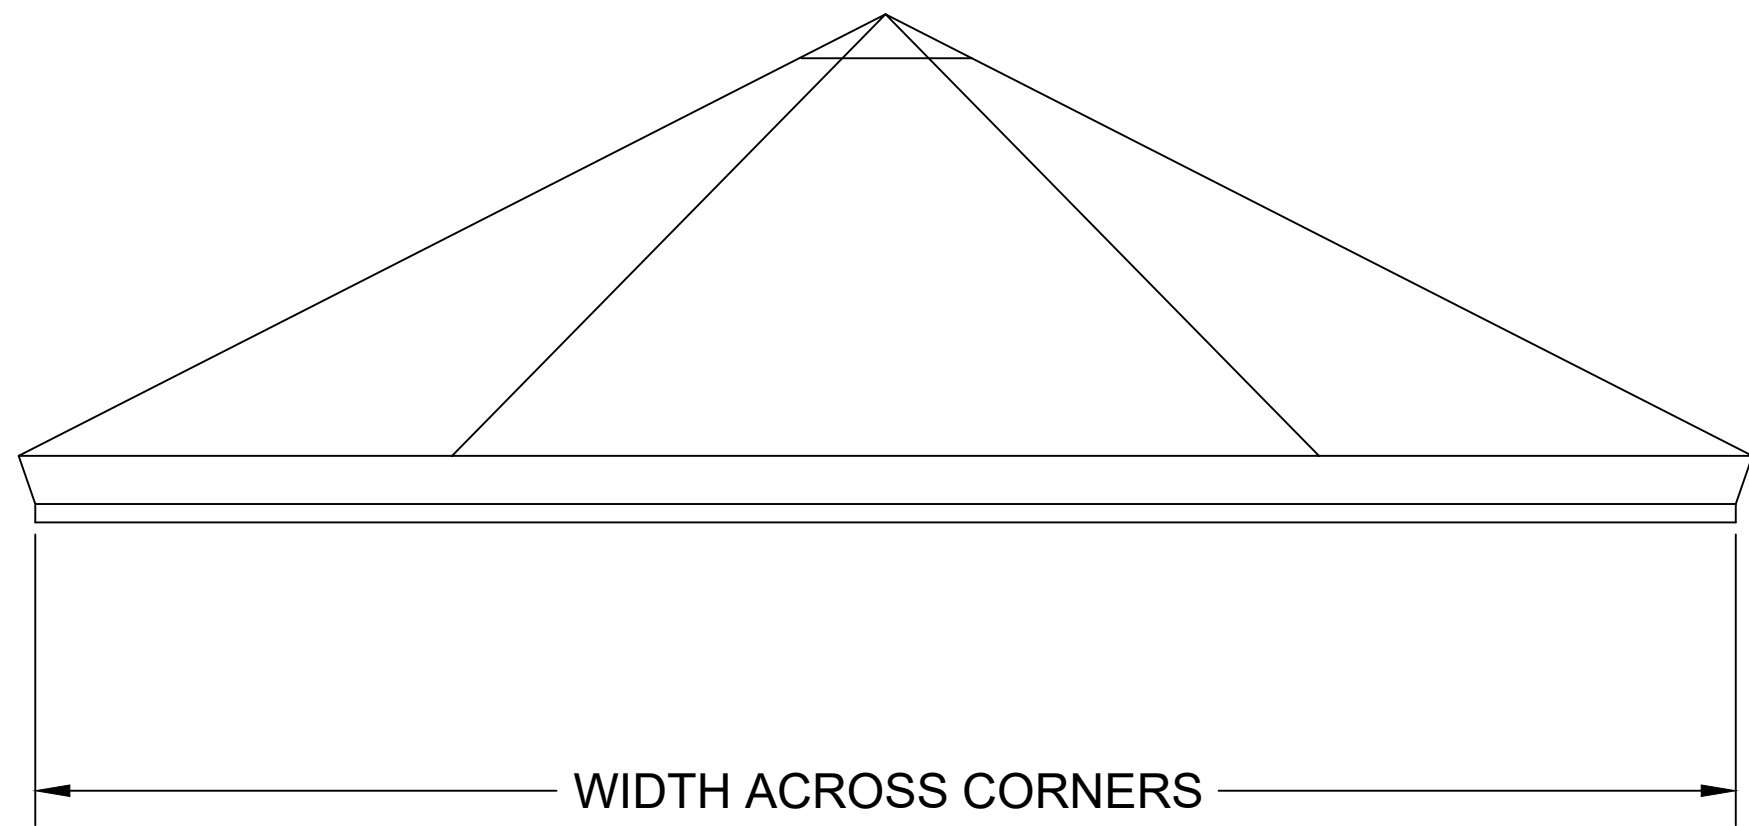

ELEVATION

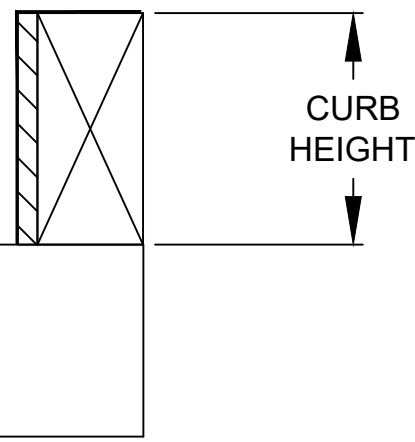


NOTE:
RECOMMENDED MINIMUM PITCH 2:12.
FOR INSTALLATIONS REQUIRING A LESSER
PITCH PLEASE CONTACT OUR ARCHITECTURAL
SUPPORT DEPARTMENT

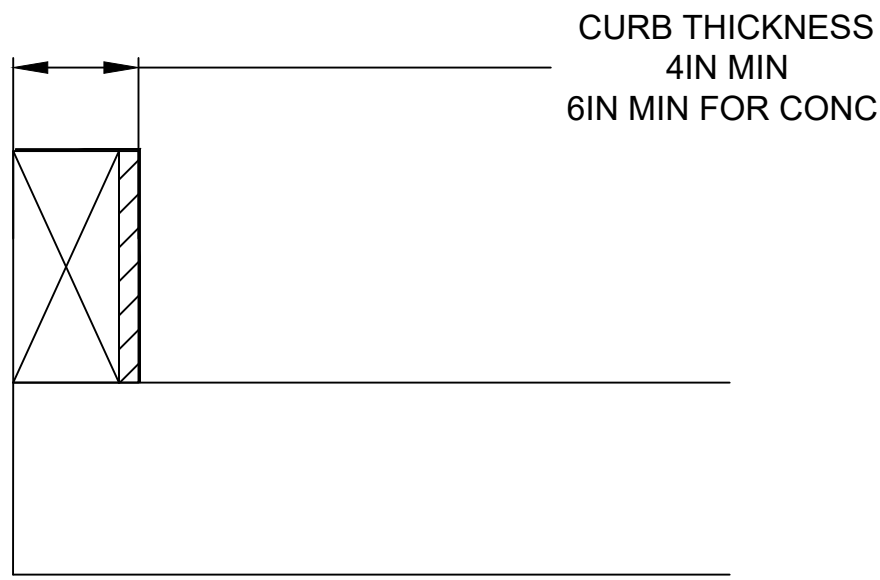

SYSTEM IS SHOWN AS 2.75" QuadSpan™ PANEL
THICKNESS. A 4" QuadSpan™ PANEL THICKNESS
SYSTEM IS USED BASED ON SPAN AND LOADING
CONSIDERATIONS.

"FACE TO FACE OF CURB"
OUTSIDE TO OUTSIDE
DIMENSION OF FINISHED CURB
INCLUDING FINISHED ROOFING

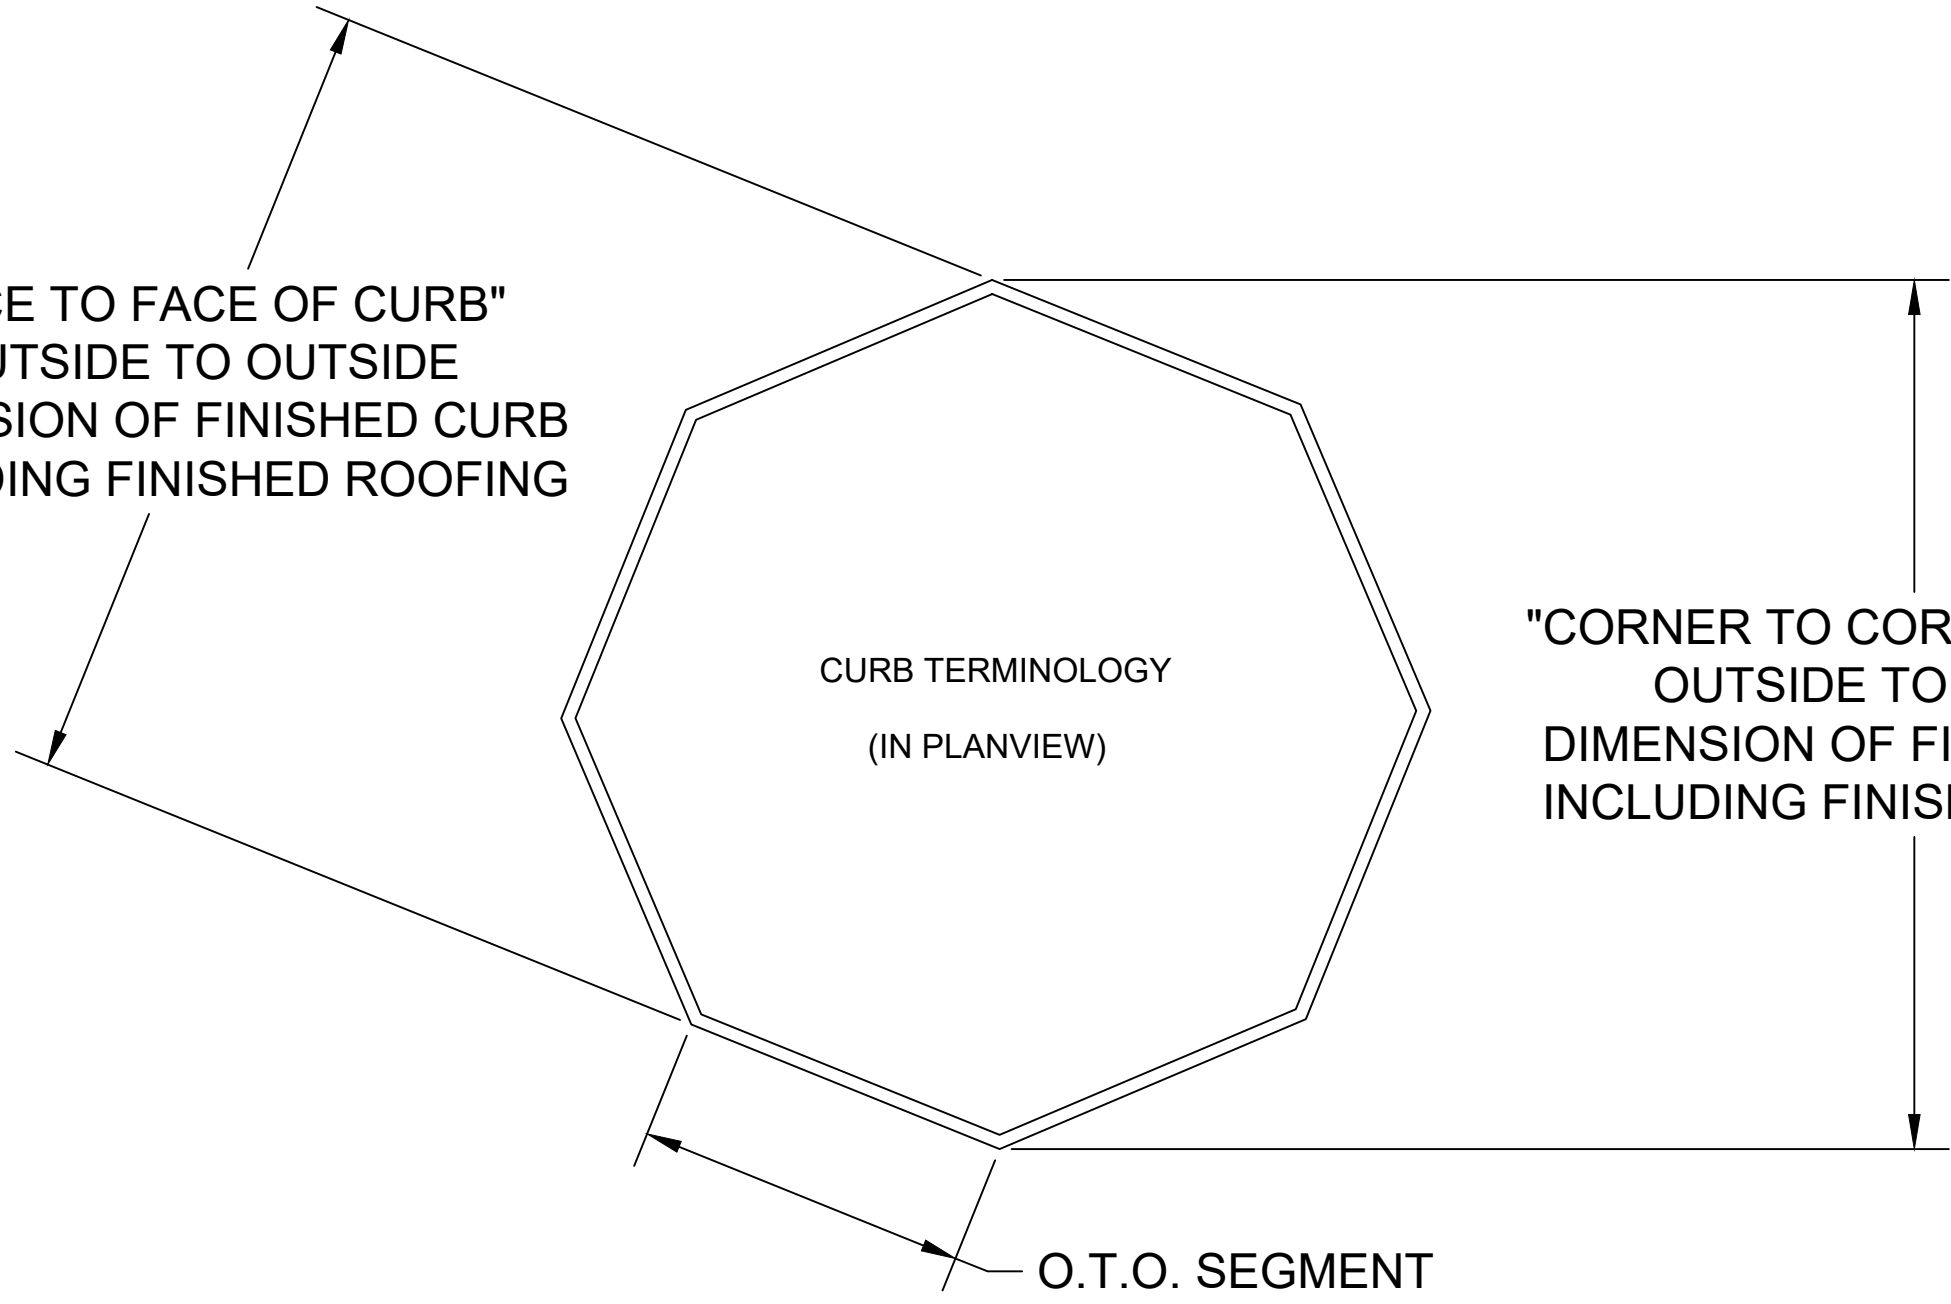

CURB TERMINOLOGY
(IN PLANVIEW)

"CORNER TO CORNER OF CURB"
OUTSIDE TO OUTSIDE
DIMENSION OF FINISHED CURB
INCLUDING FINISHED ROOFING

O.T.O. SEGMENT

CUSTOM SKYLIGHTS

QuadSpan™ - LARGE SPAN w/ ADDED STRUCTURE
POLYGON - SYSTEM (2.75" OR 4") DETERMINED BY DESIGN LOADS

ENG-EXT-0482-2600

Fenestration



28662 N. Ballard Drive
Lake Forest, IL 60045 USA
T: +1 847.816.1060
F: +1 847.816.0475

Note

The standard details shown
are for reference only.




Please contact our Architectural
Support Department for job
specific details and for
information regarding the usage,
limitations, and or code
requirements pertaining to this
product, please contact us at:

info@kingspanlightandair.us

5/19/2026: CREATION OF DOCUMENT

Details are subject to change and should be
verified with our Architectural Support
Department prior to implementation, please
contact us at: info@kingspanlightandair.us

SHEET NO.
1 OF 3

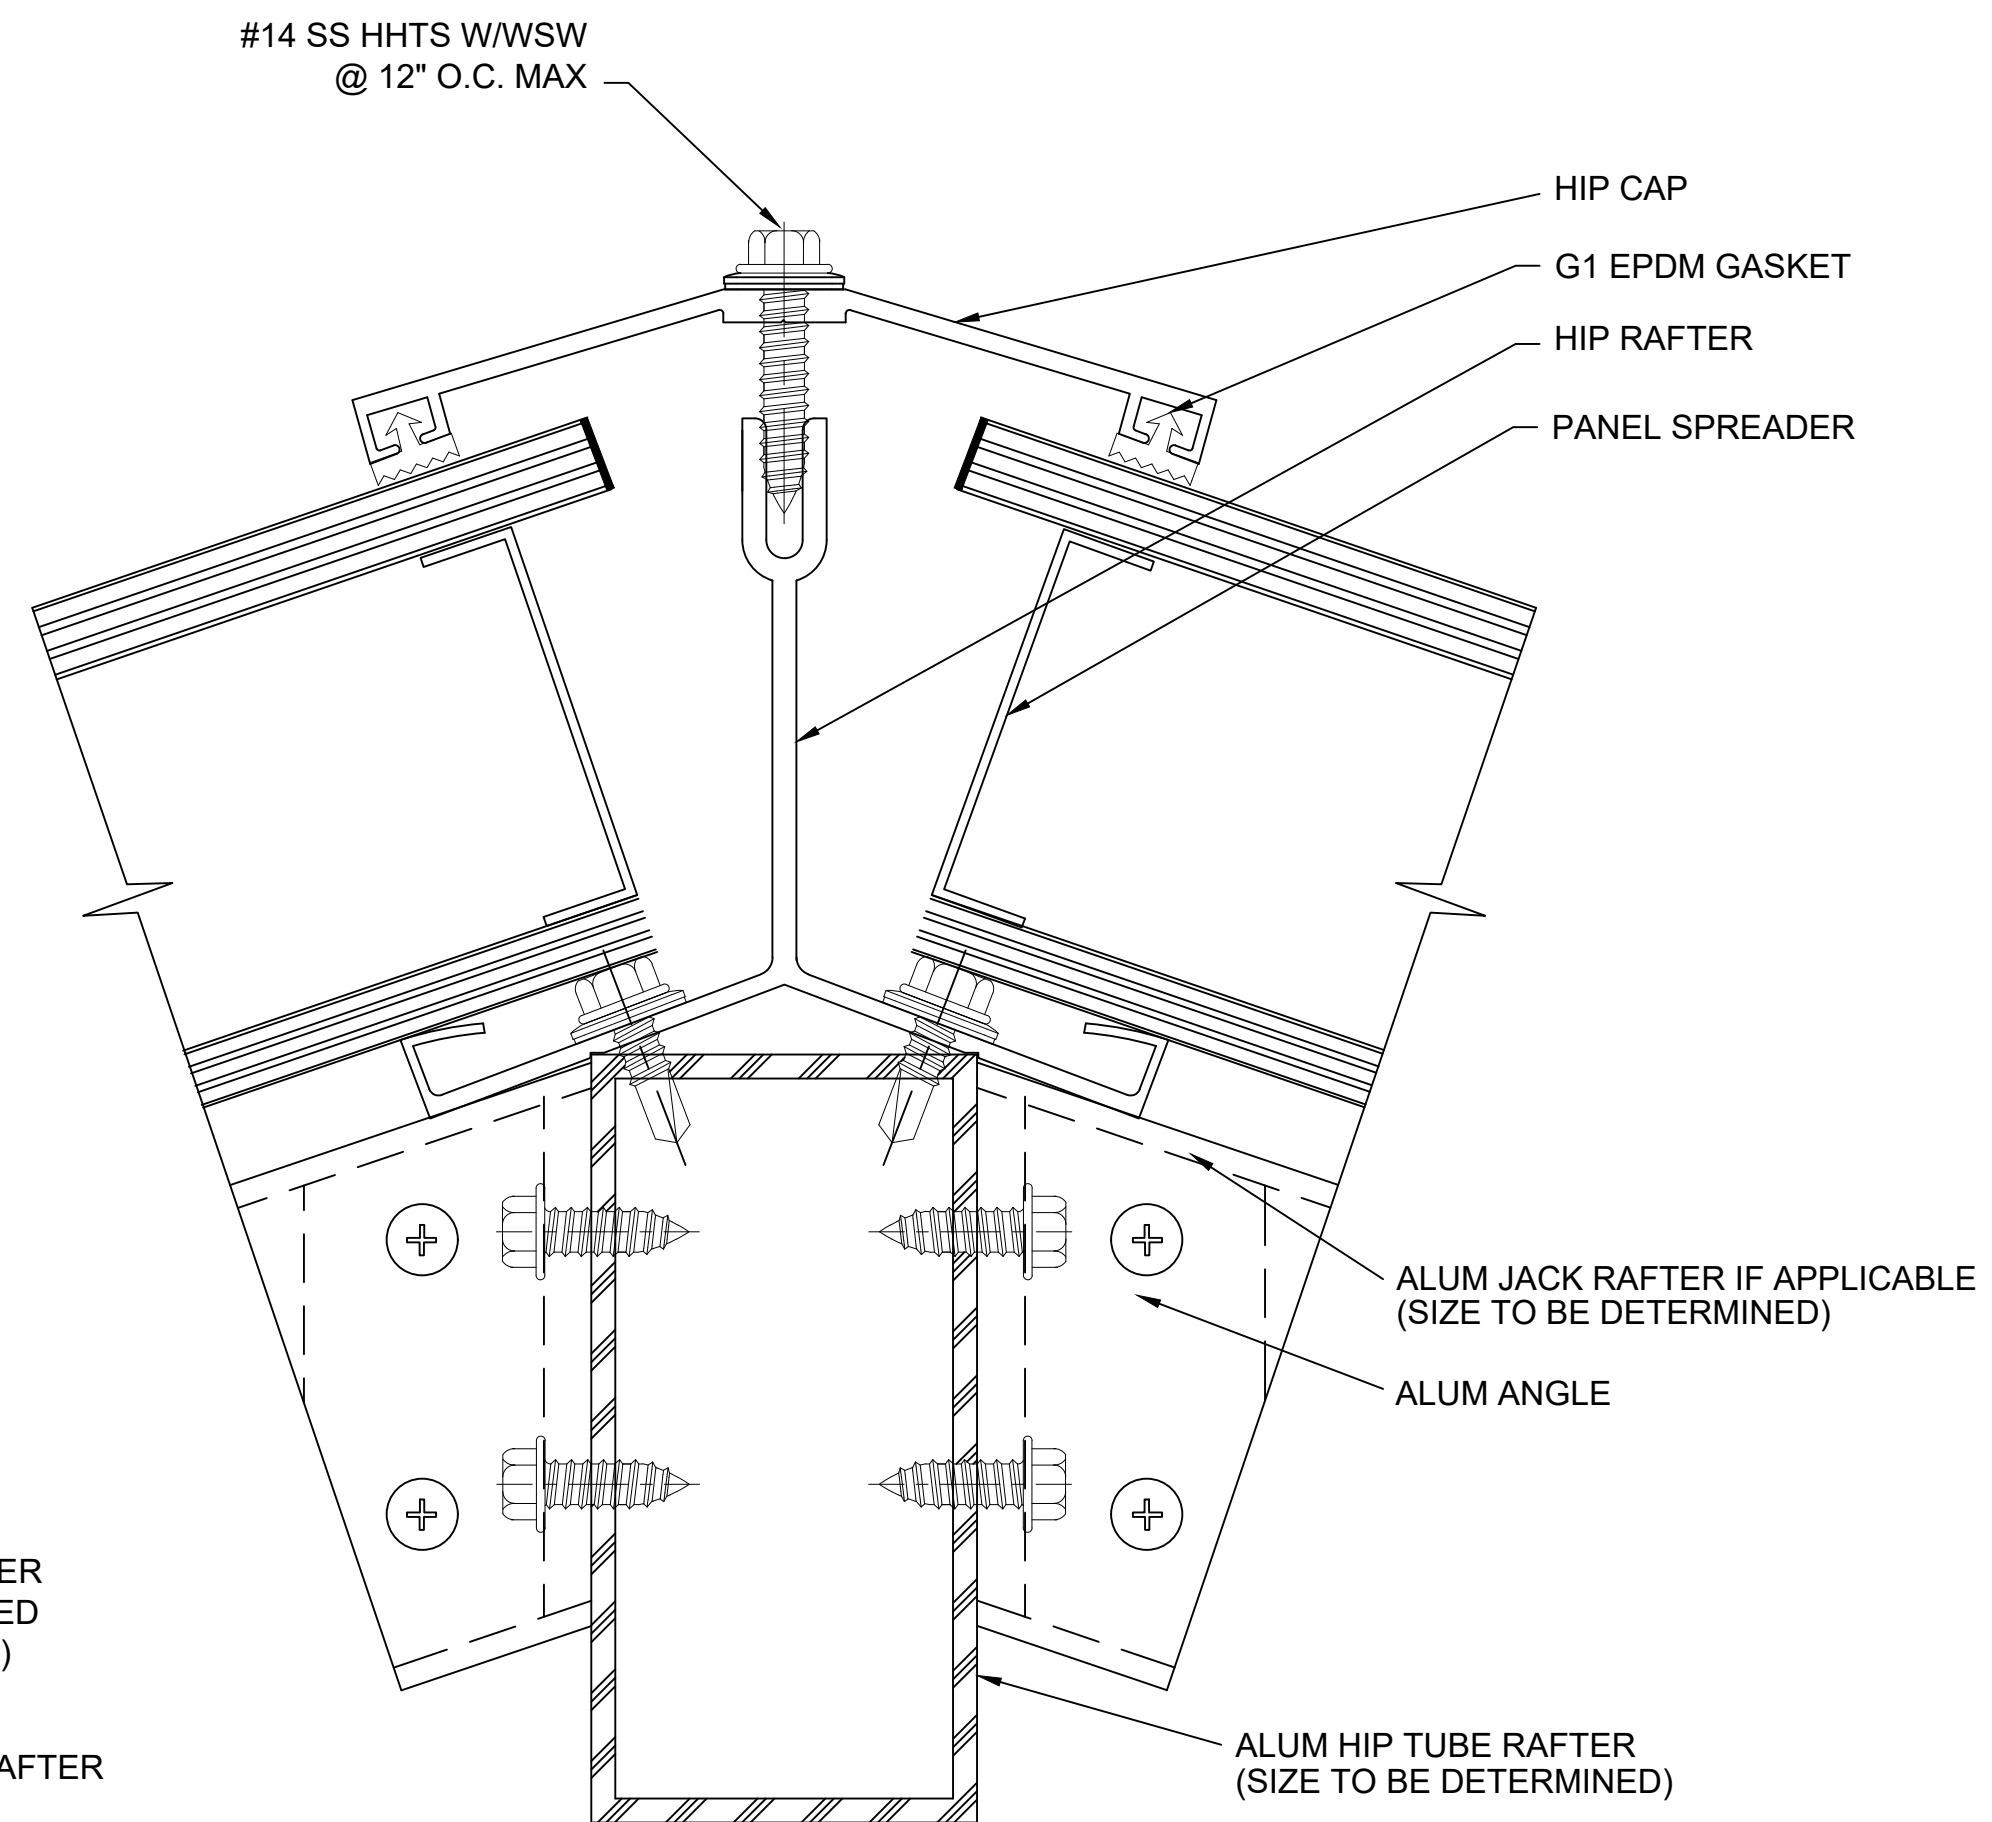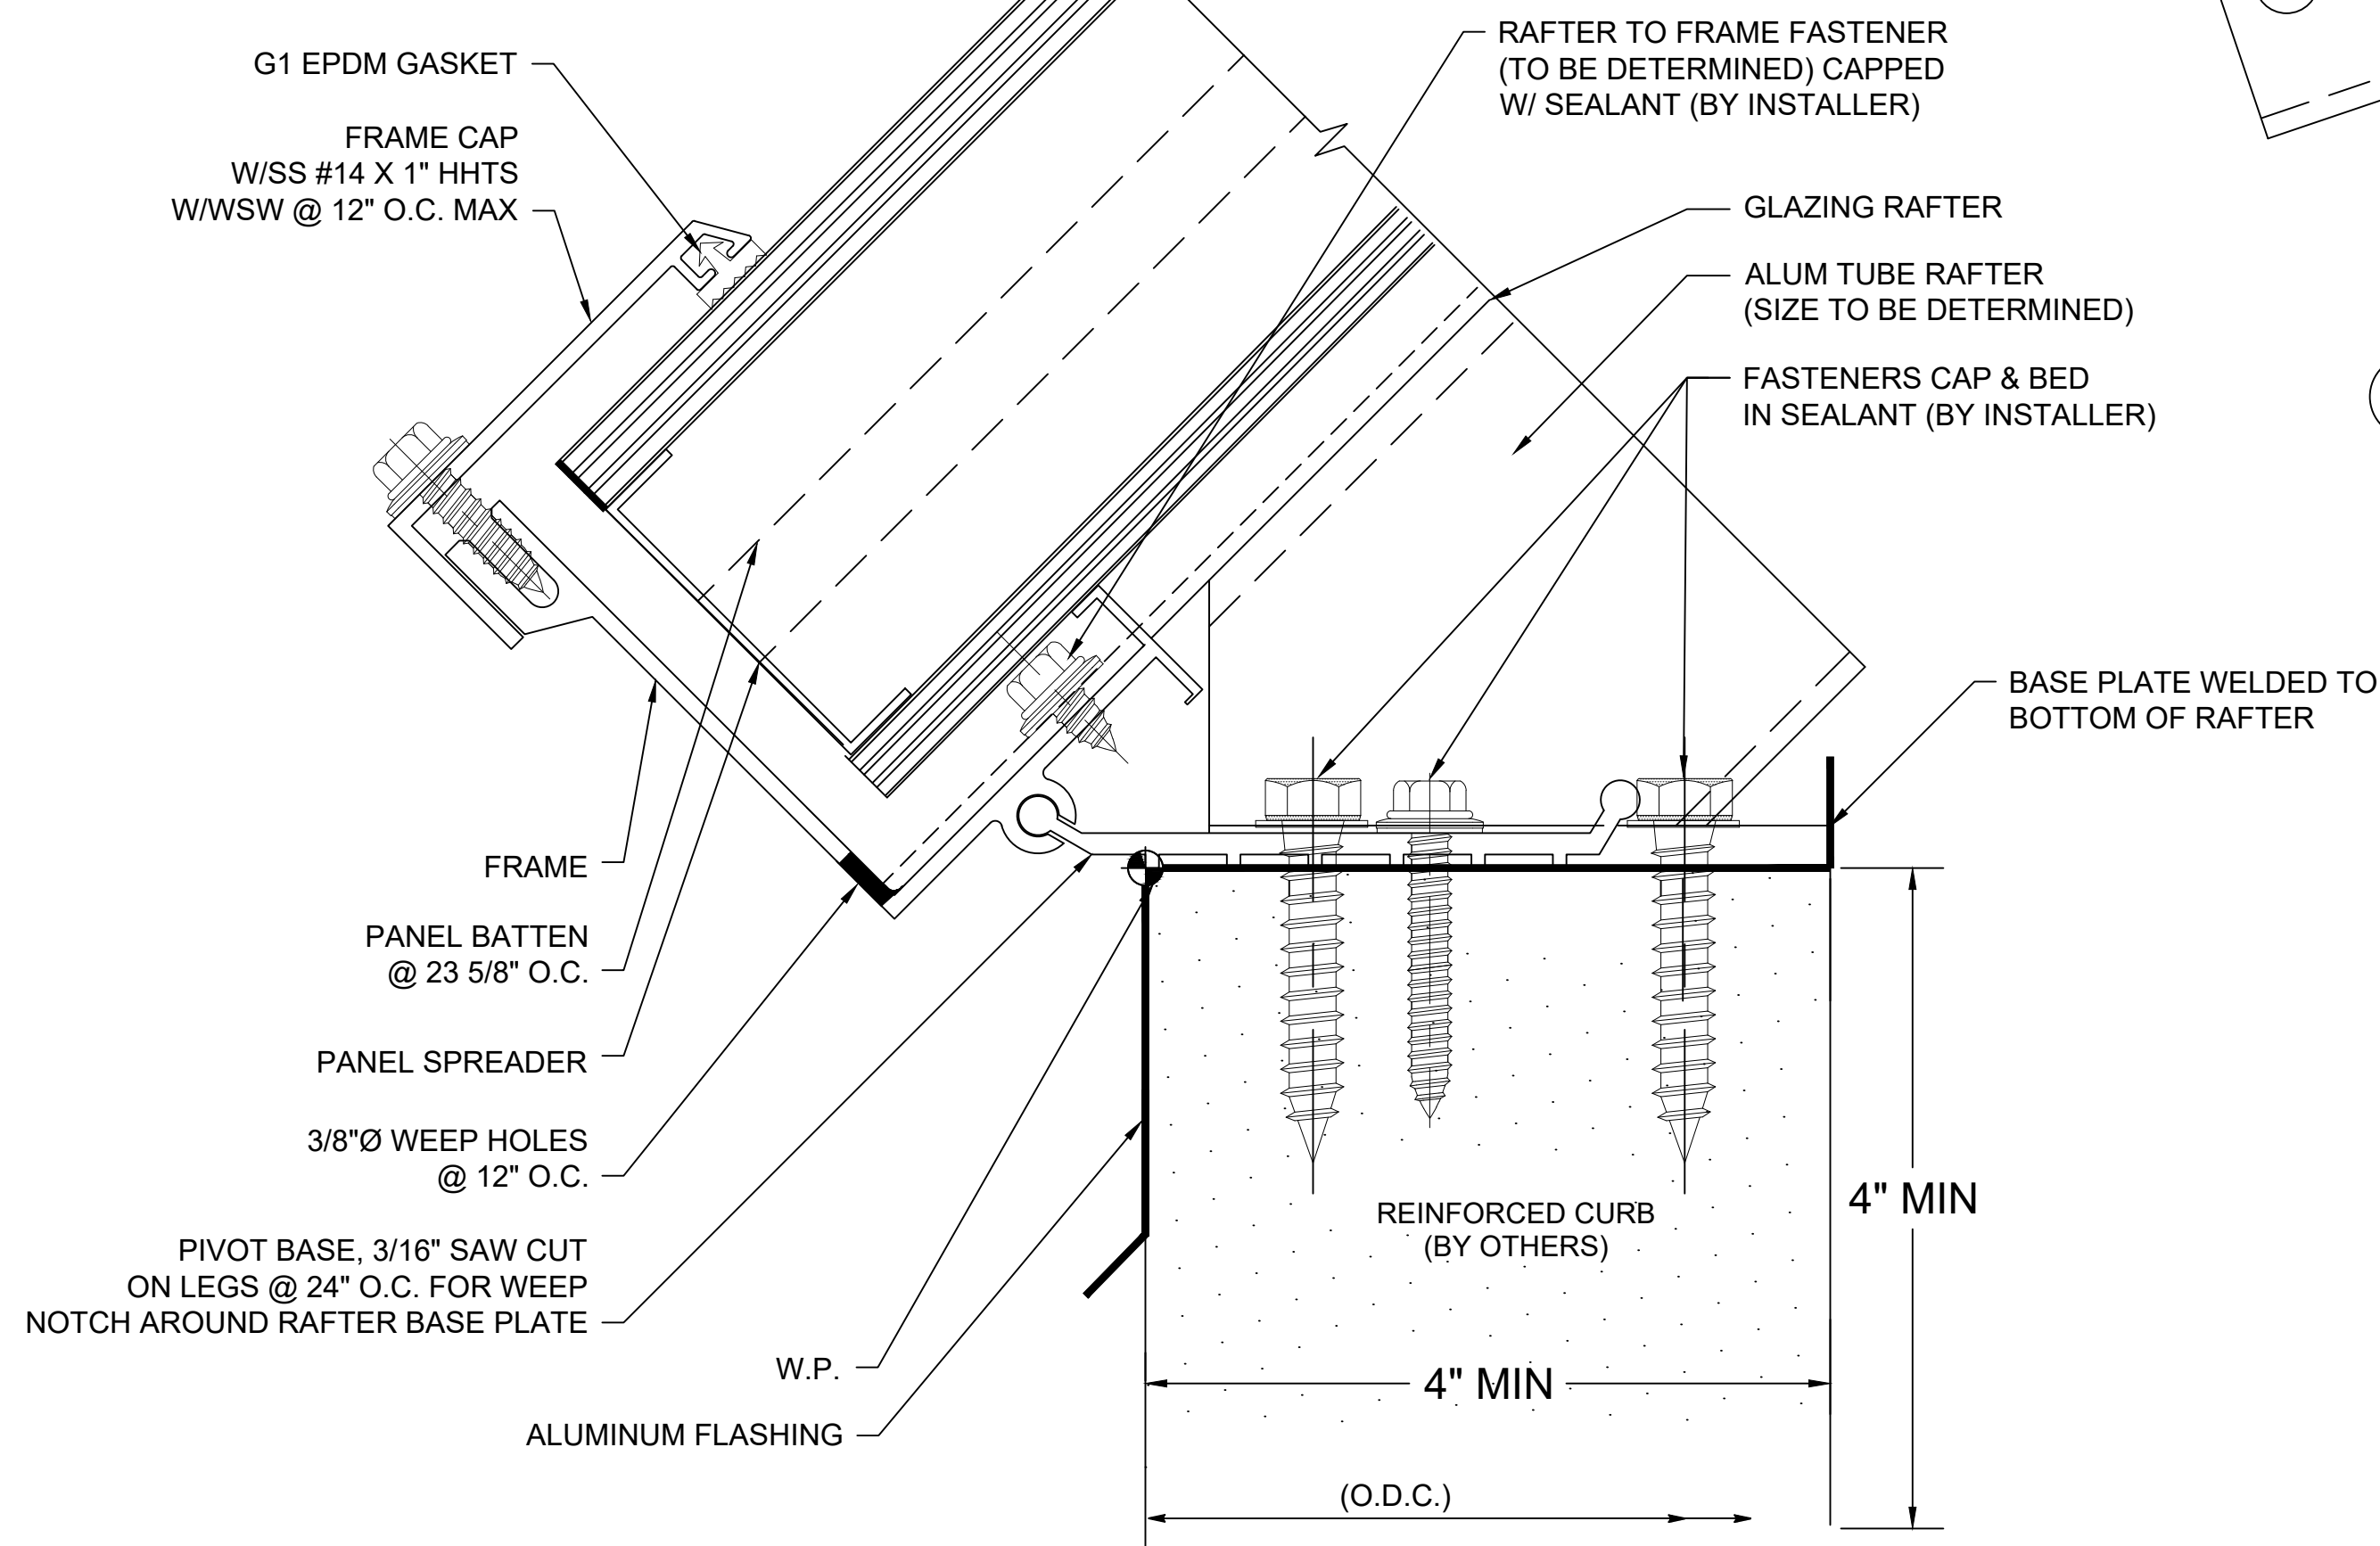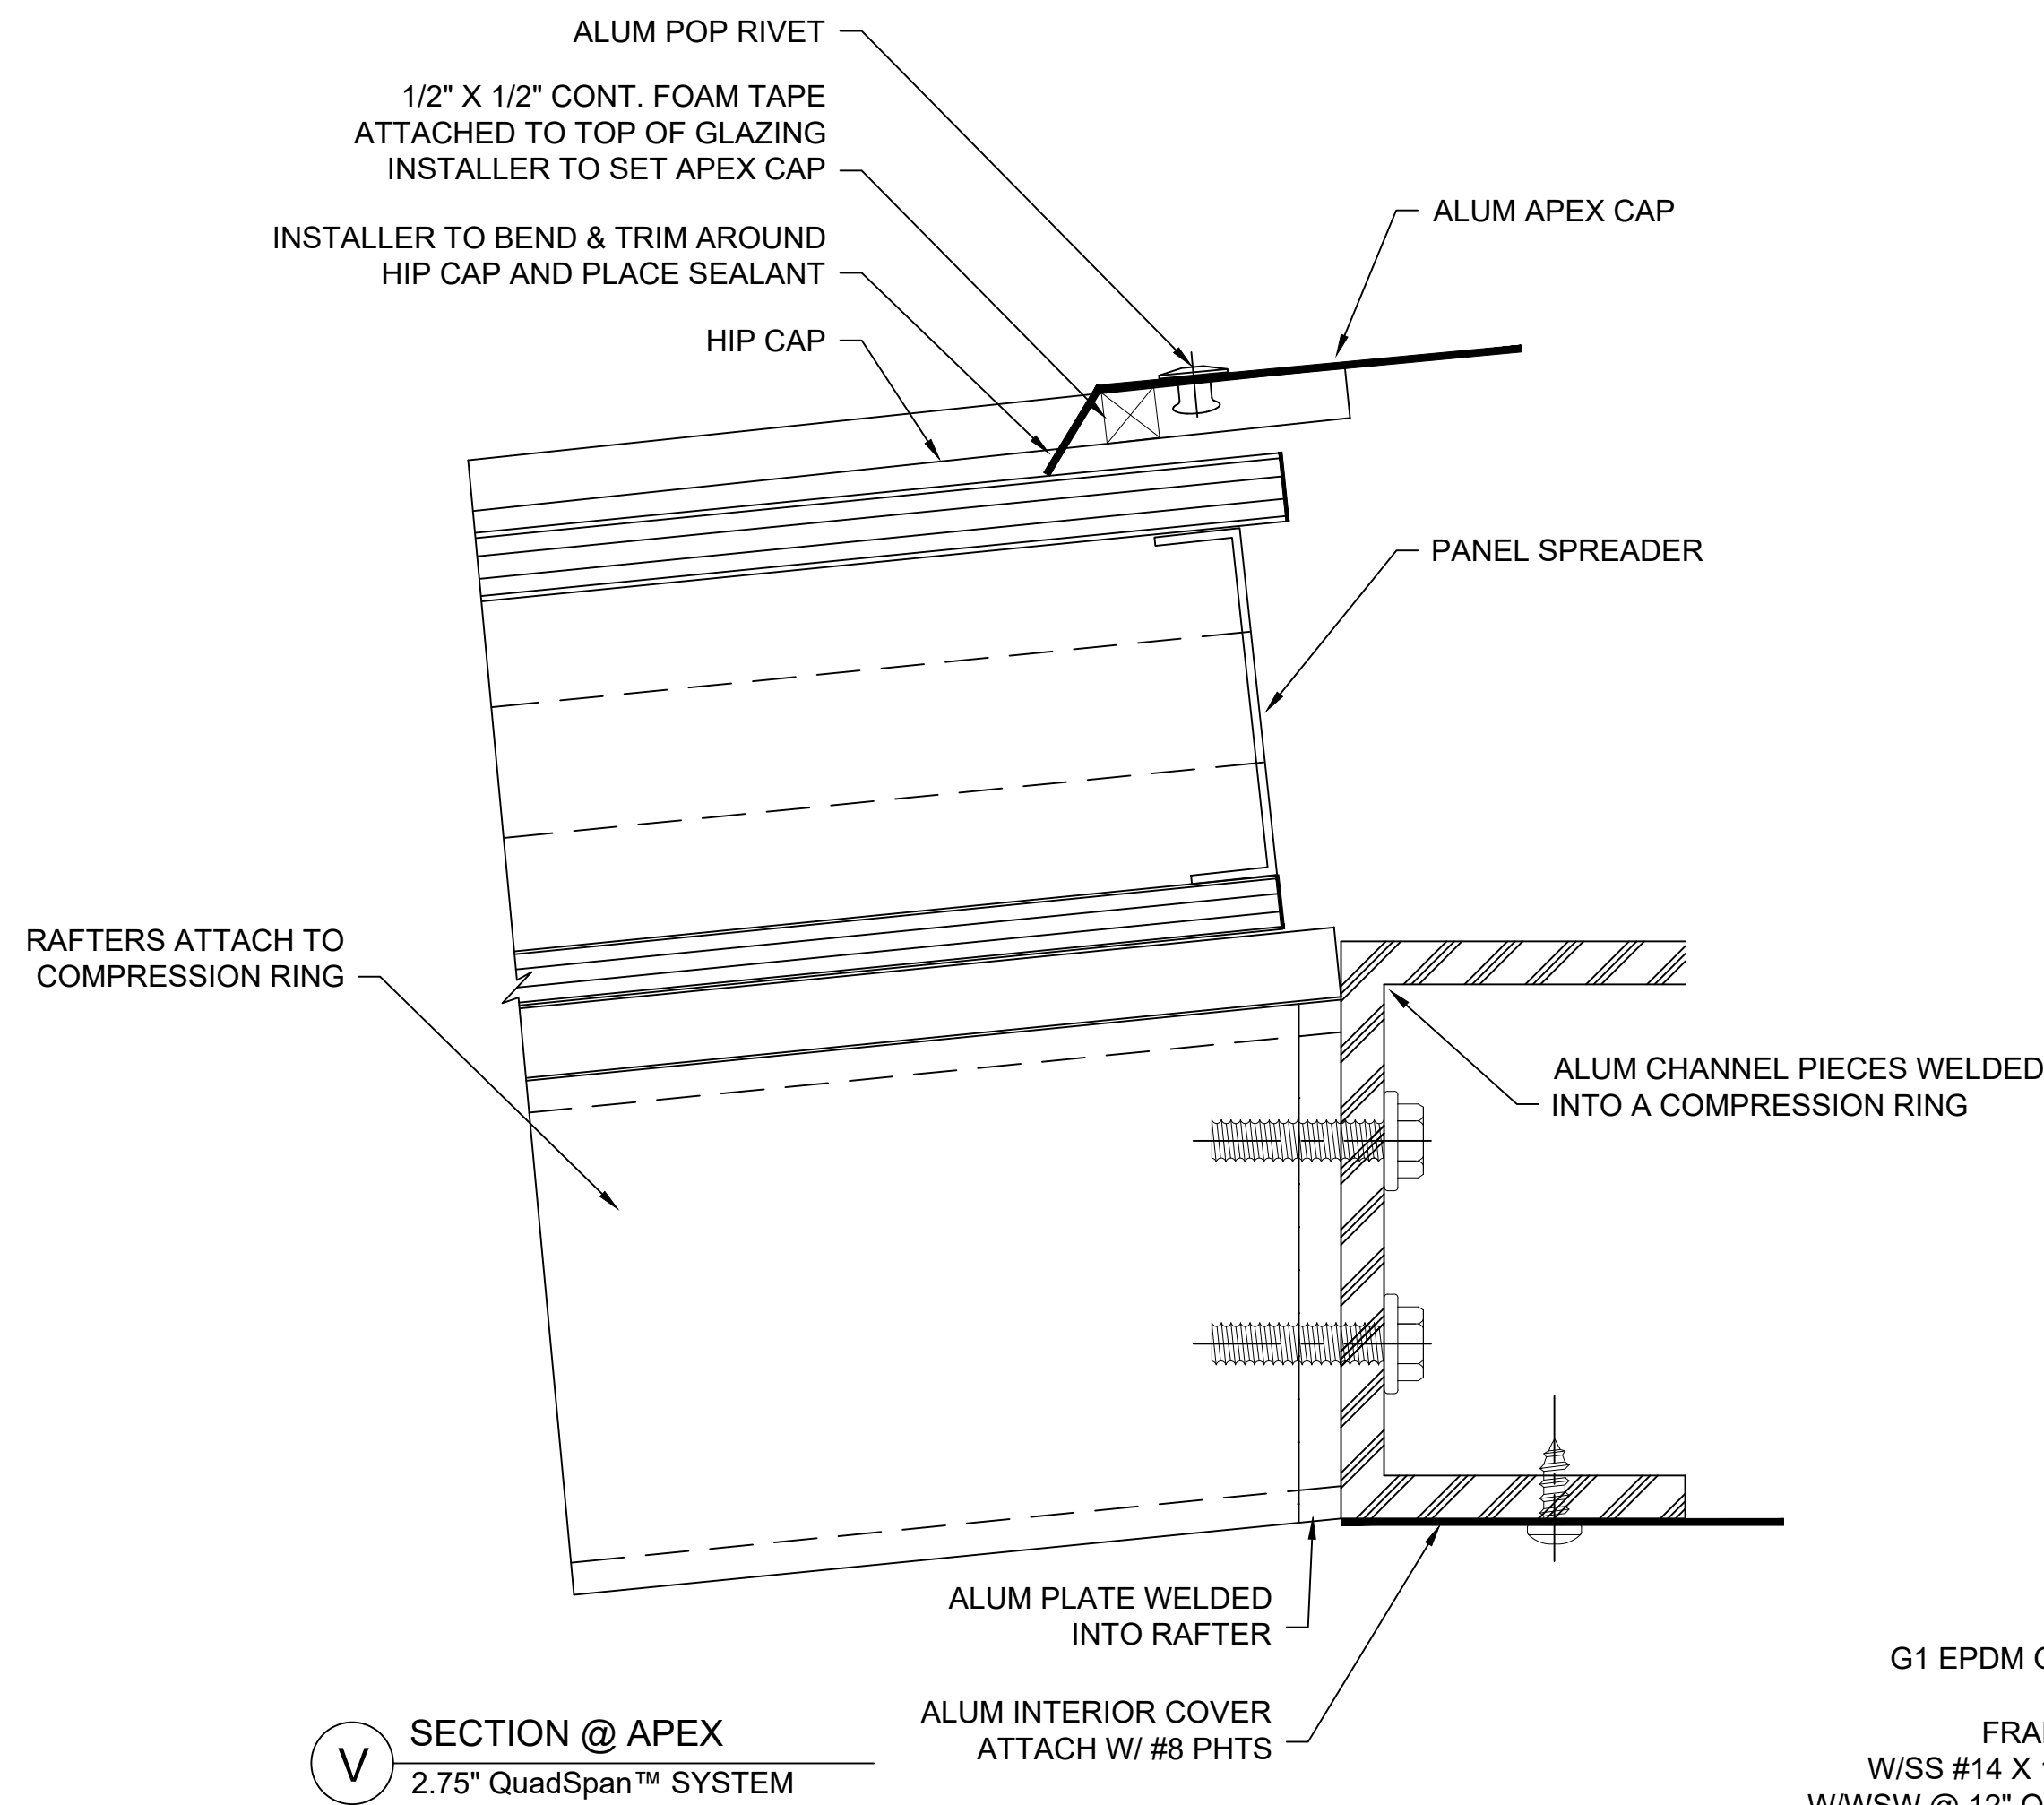

NOTE: AT JACK RAFTER LOCATIONS
IF APPLICABLE

CUSTOM SKYLIGHTS

QuadSpan™ - LARGE SPAN w/ ADDED STRUCTURE
POLYGON - SYSTEM (2.75" OR 4") DETERMINED BY DESIGN LOADS

ENG-EXT-0482-2600

Fenestration



28662 N. Ballard Drive
Lake Forest, IL 60045 USA

T: +1 847.816.1060
F: +1 847.816.0475

Note

The standard details shown
are for reference only.

Please contact our Architectural
Support Department for job
specific details and for
information regarding the usage,
limitations, and or code
requirements pertaining to this
product, please contact us at:


info@kingspanlightandair.us

5/19/2026: CREATION OF DOCUMENT


Details are subject to change and should be
verified with our Architectural Support
Department prior to implementation, please
contact us at: info@kingspanlightandair.us

SHEET NO.


2 OF 3

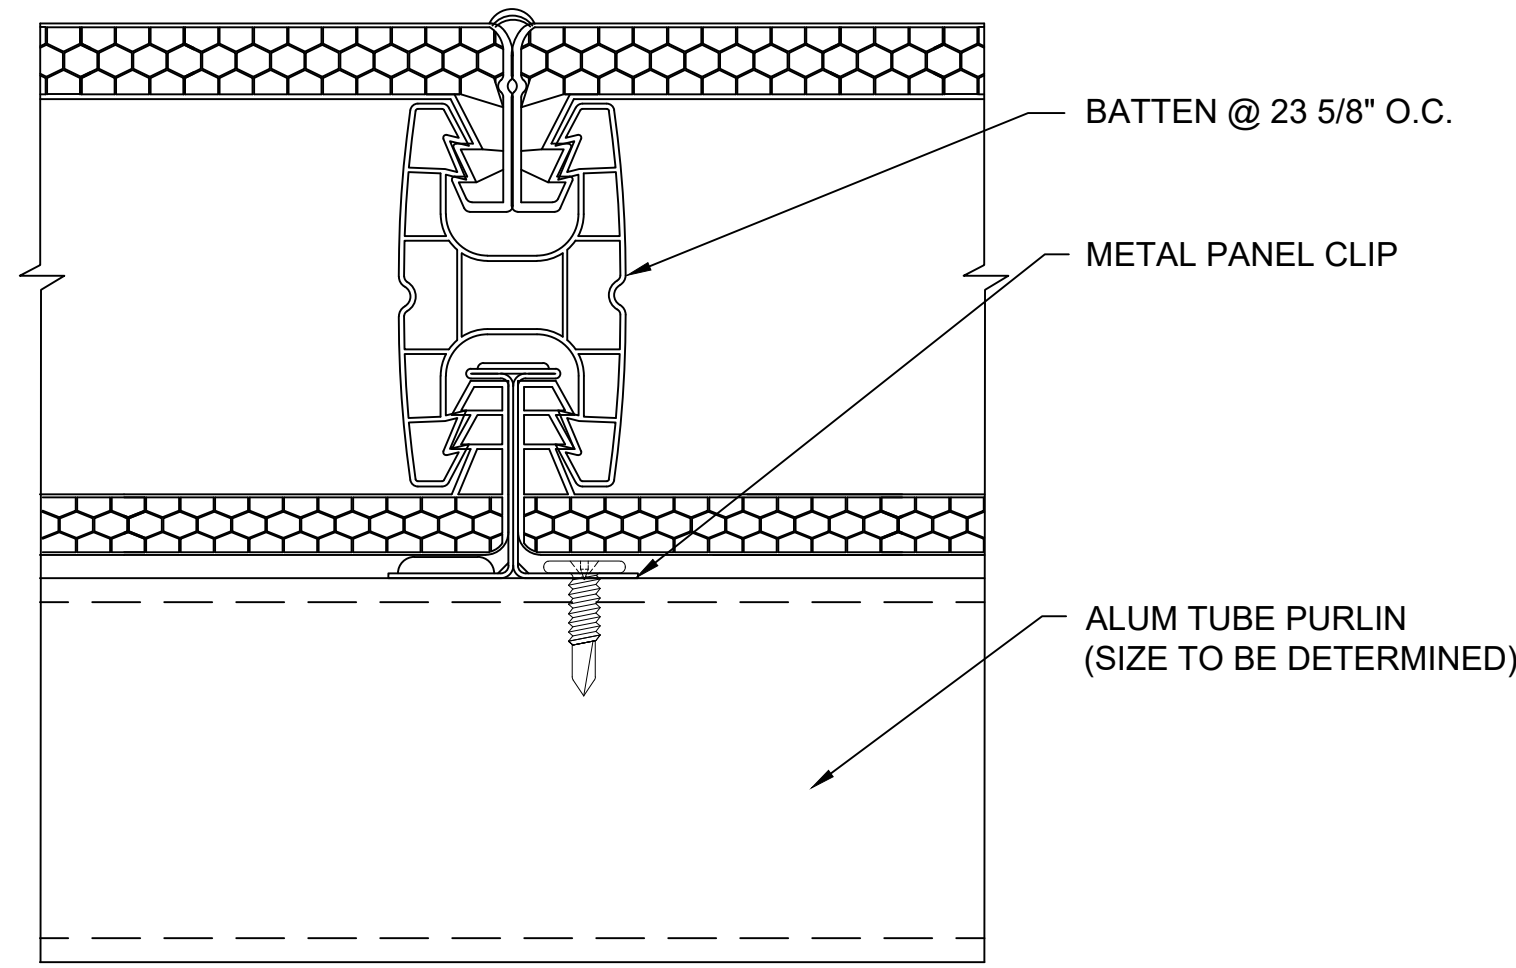


L SECTION @ BATTEN
2.75" QuadSpan™ SYSTEM

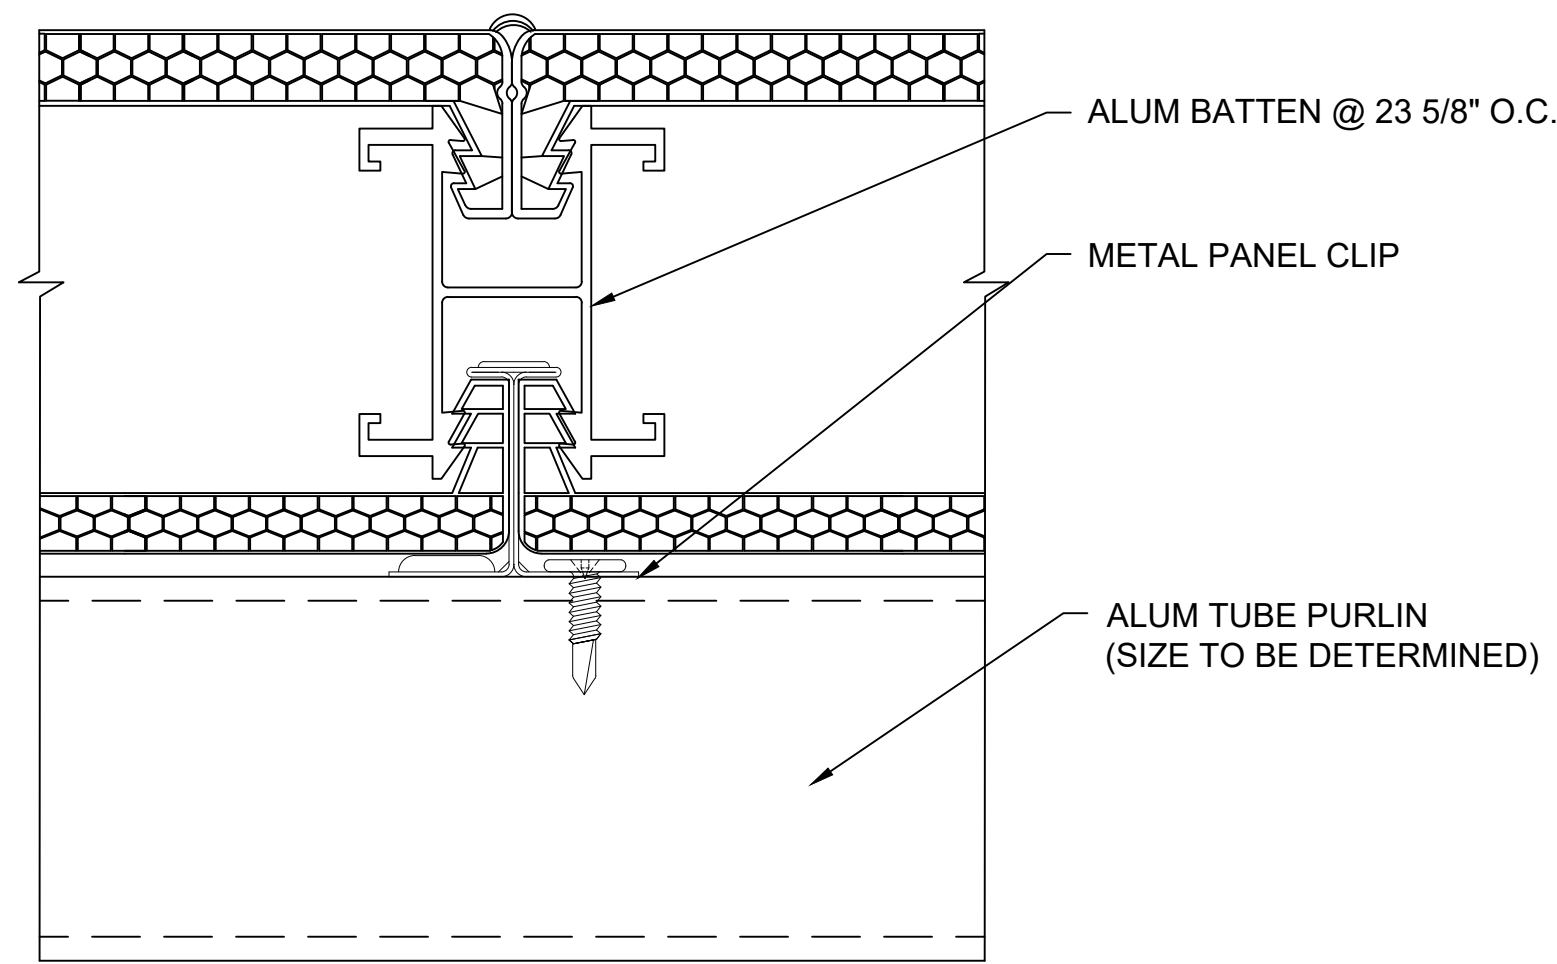


L₂ SECTION @ BATTEN
2.75" QuadSpan™ SYSTEM

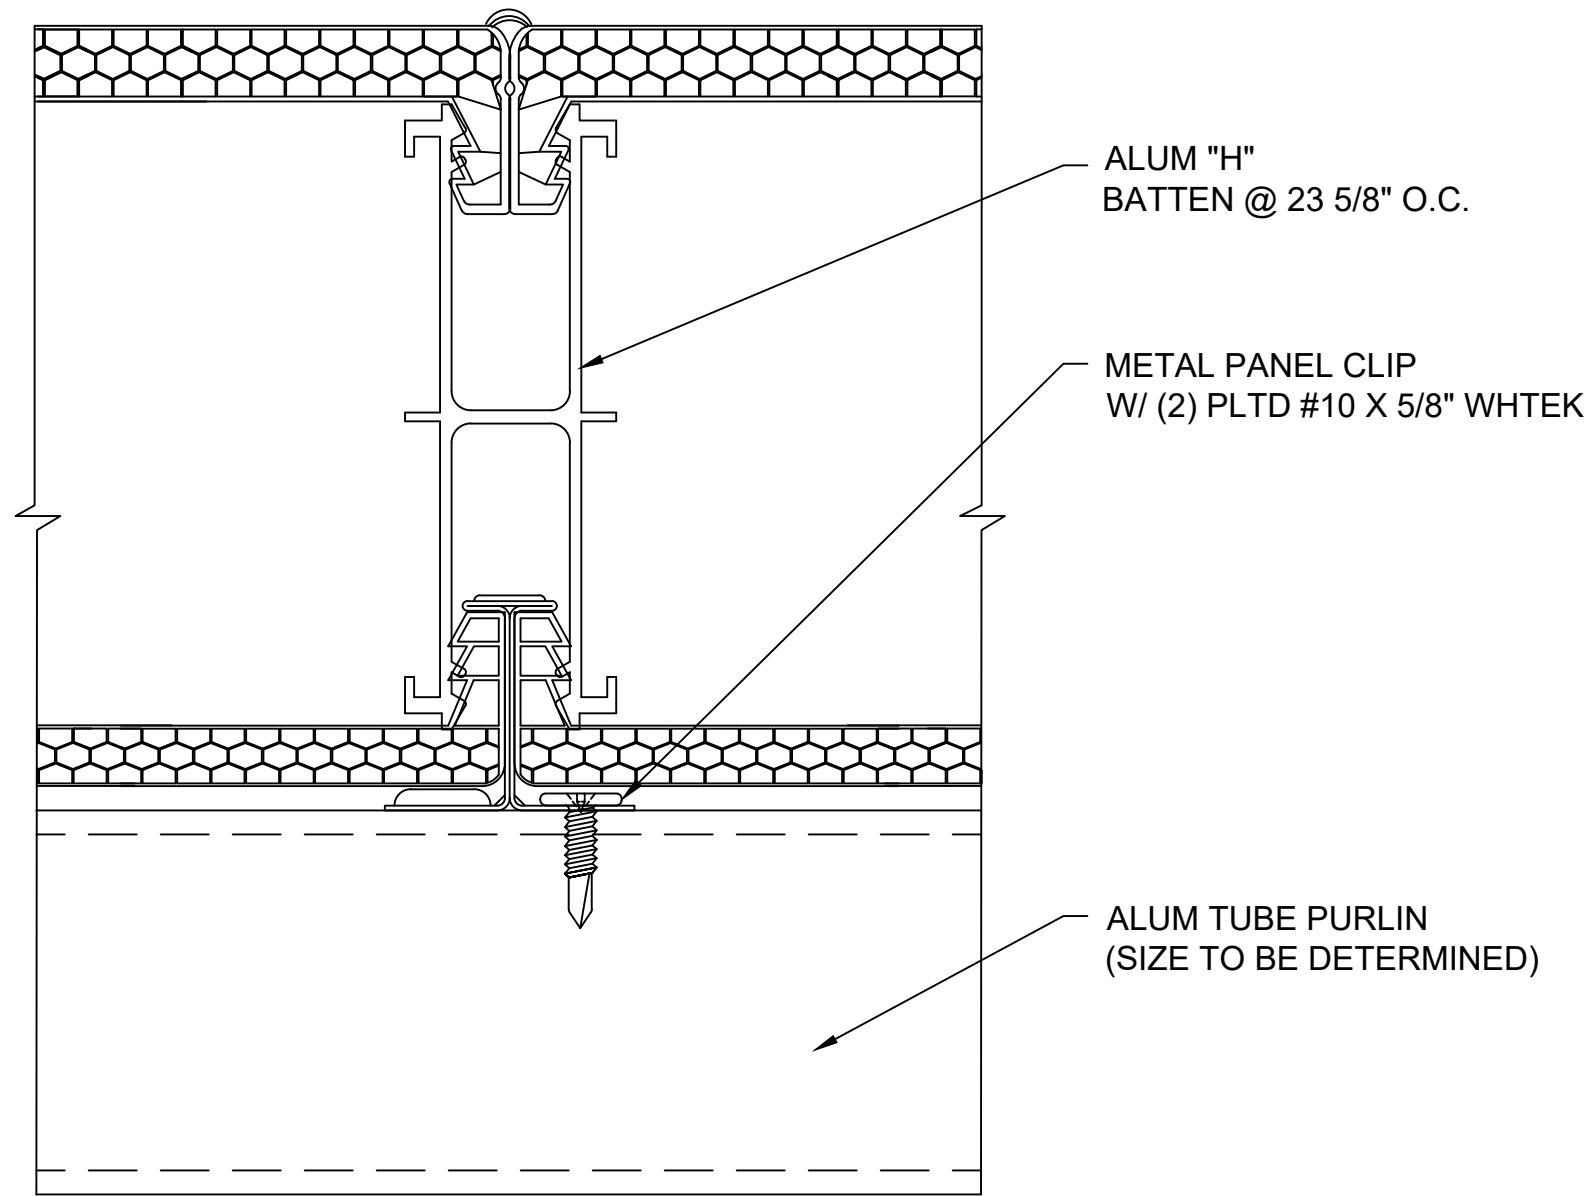


L₃ SECTION @ BATTEN
4" QuadSpan™ SYSTEM
NOTE: THESE DETAILS OCCUR WHEN GLAZING IS SHIPPED KNOCKED DOWN.

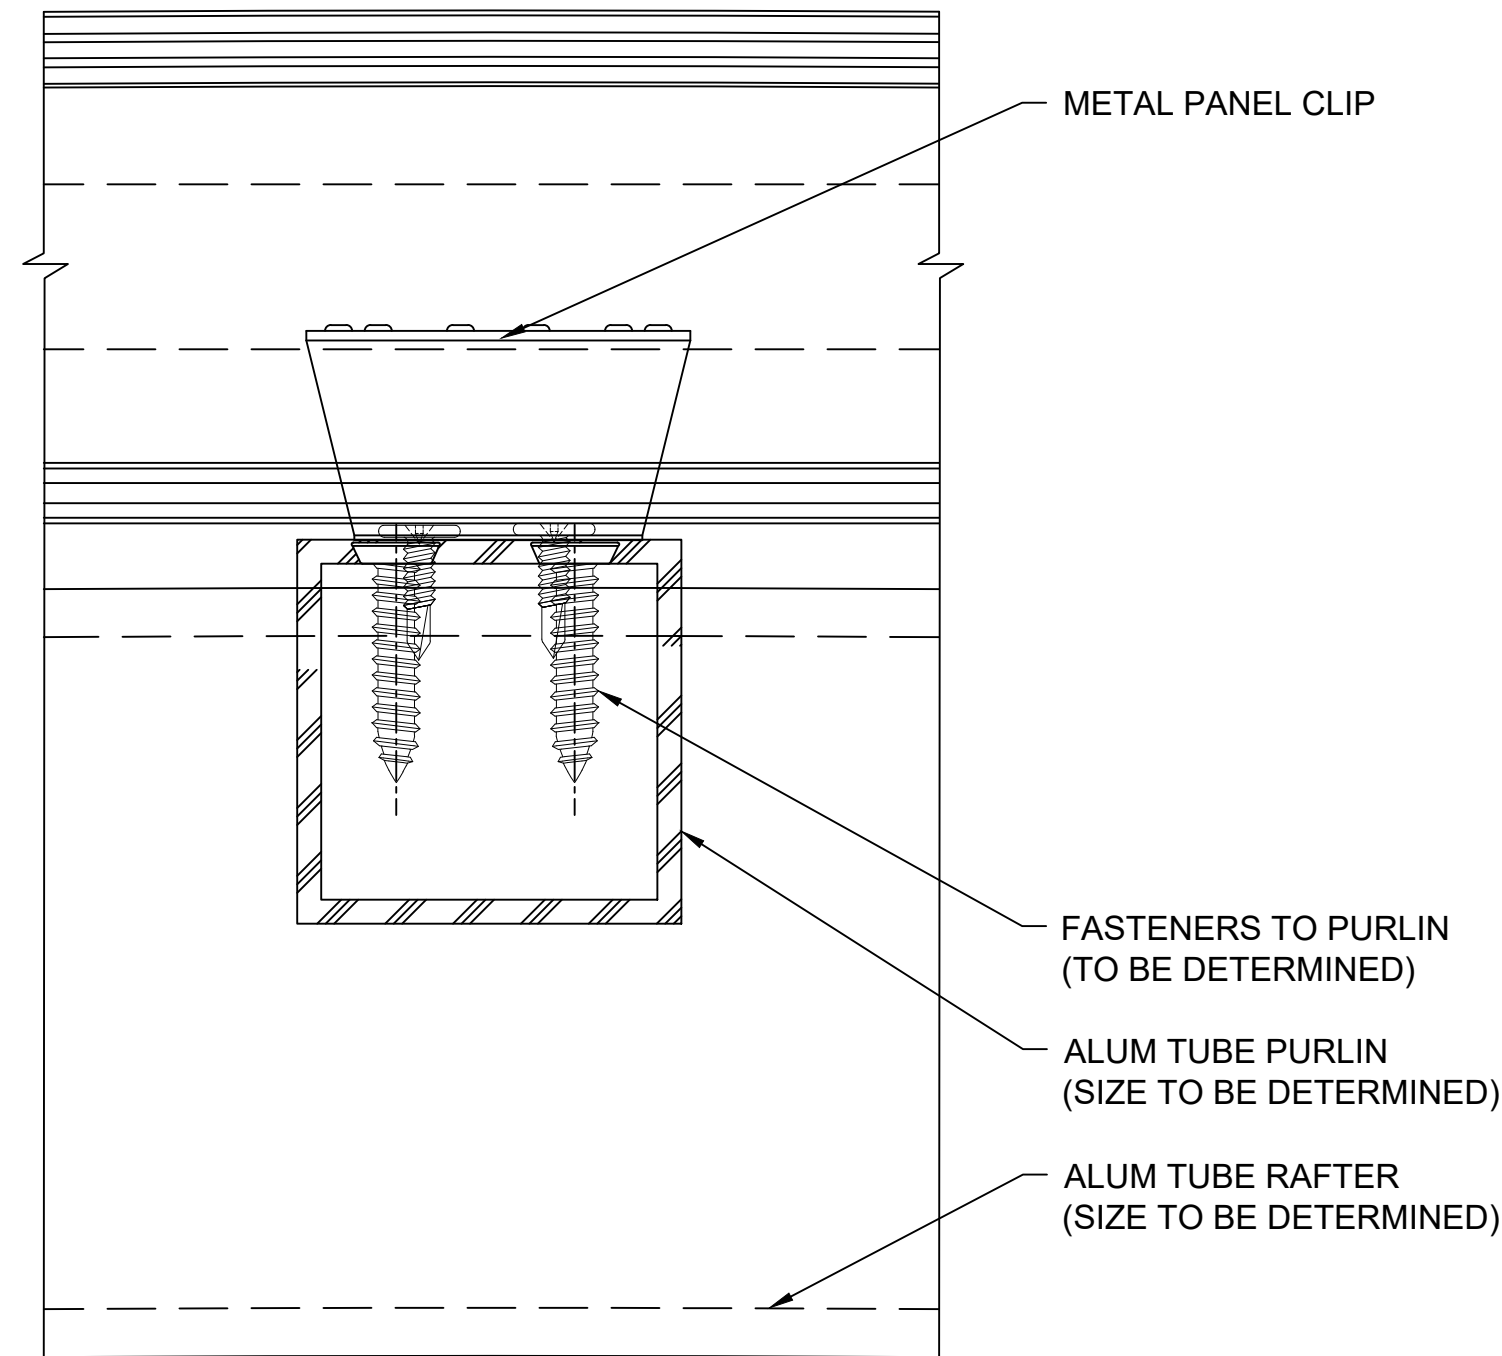


O SECTION @ PURLINS
2.75" QuadSpan™ SYSTEM
(4" QuadSpan™ SYSTEM SIMILAR)
NOTE: THIS DETAIL OCCURS WHEN GLAZING IS SHIPPED KNOCKED DOWN.

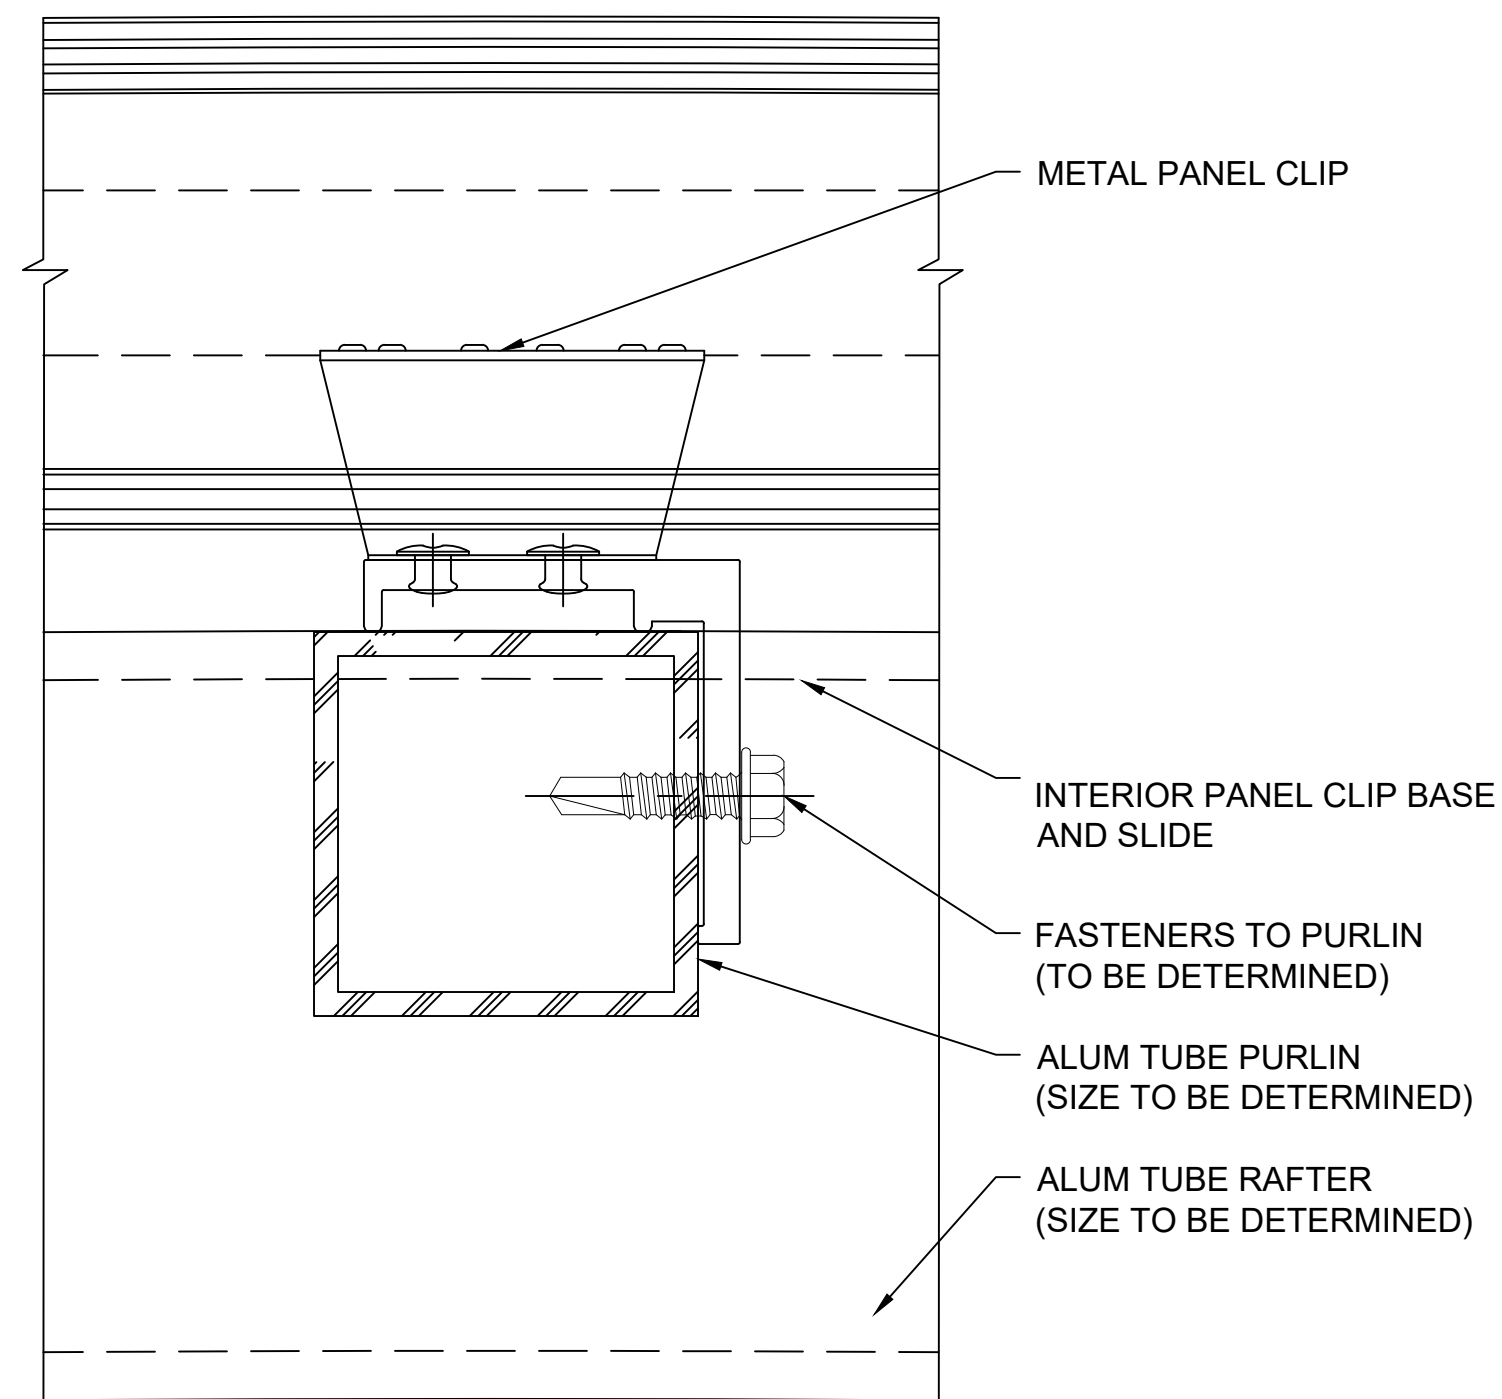

O₂ SECTION @ PURLINS
2.75" QuadSpan™ SYSTEM
(4" QuadSpan™ SYSTEM SIMILAR)
NOTE: THIS DETAIL OCCURS WHEN GLAZING IS SHIPPED IN PANELIZED SECTIONS.

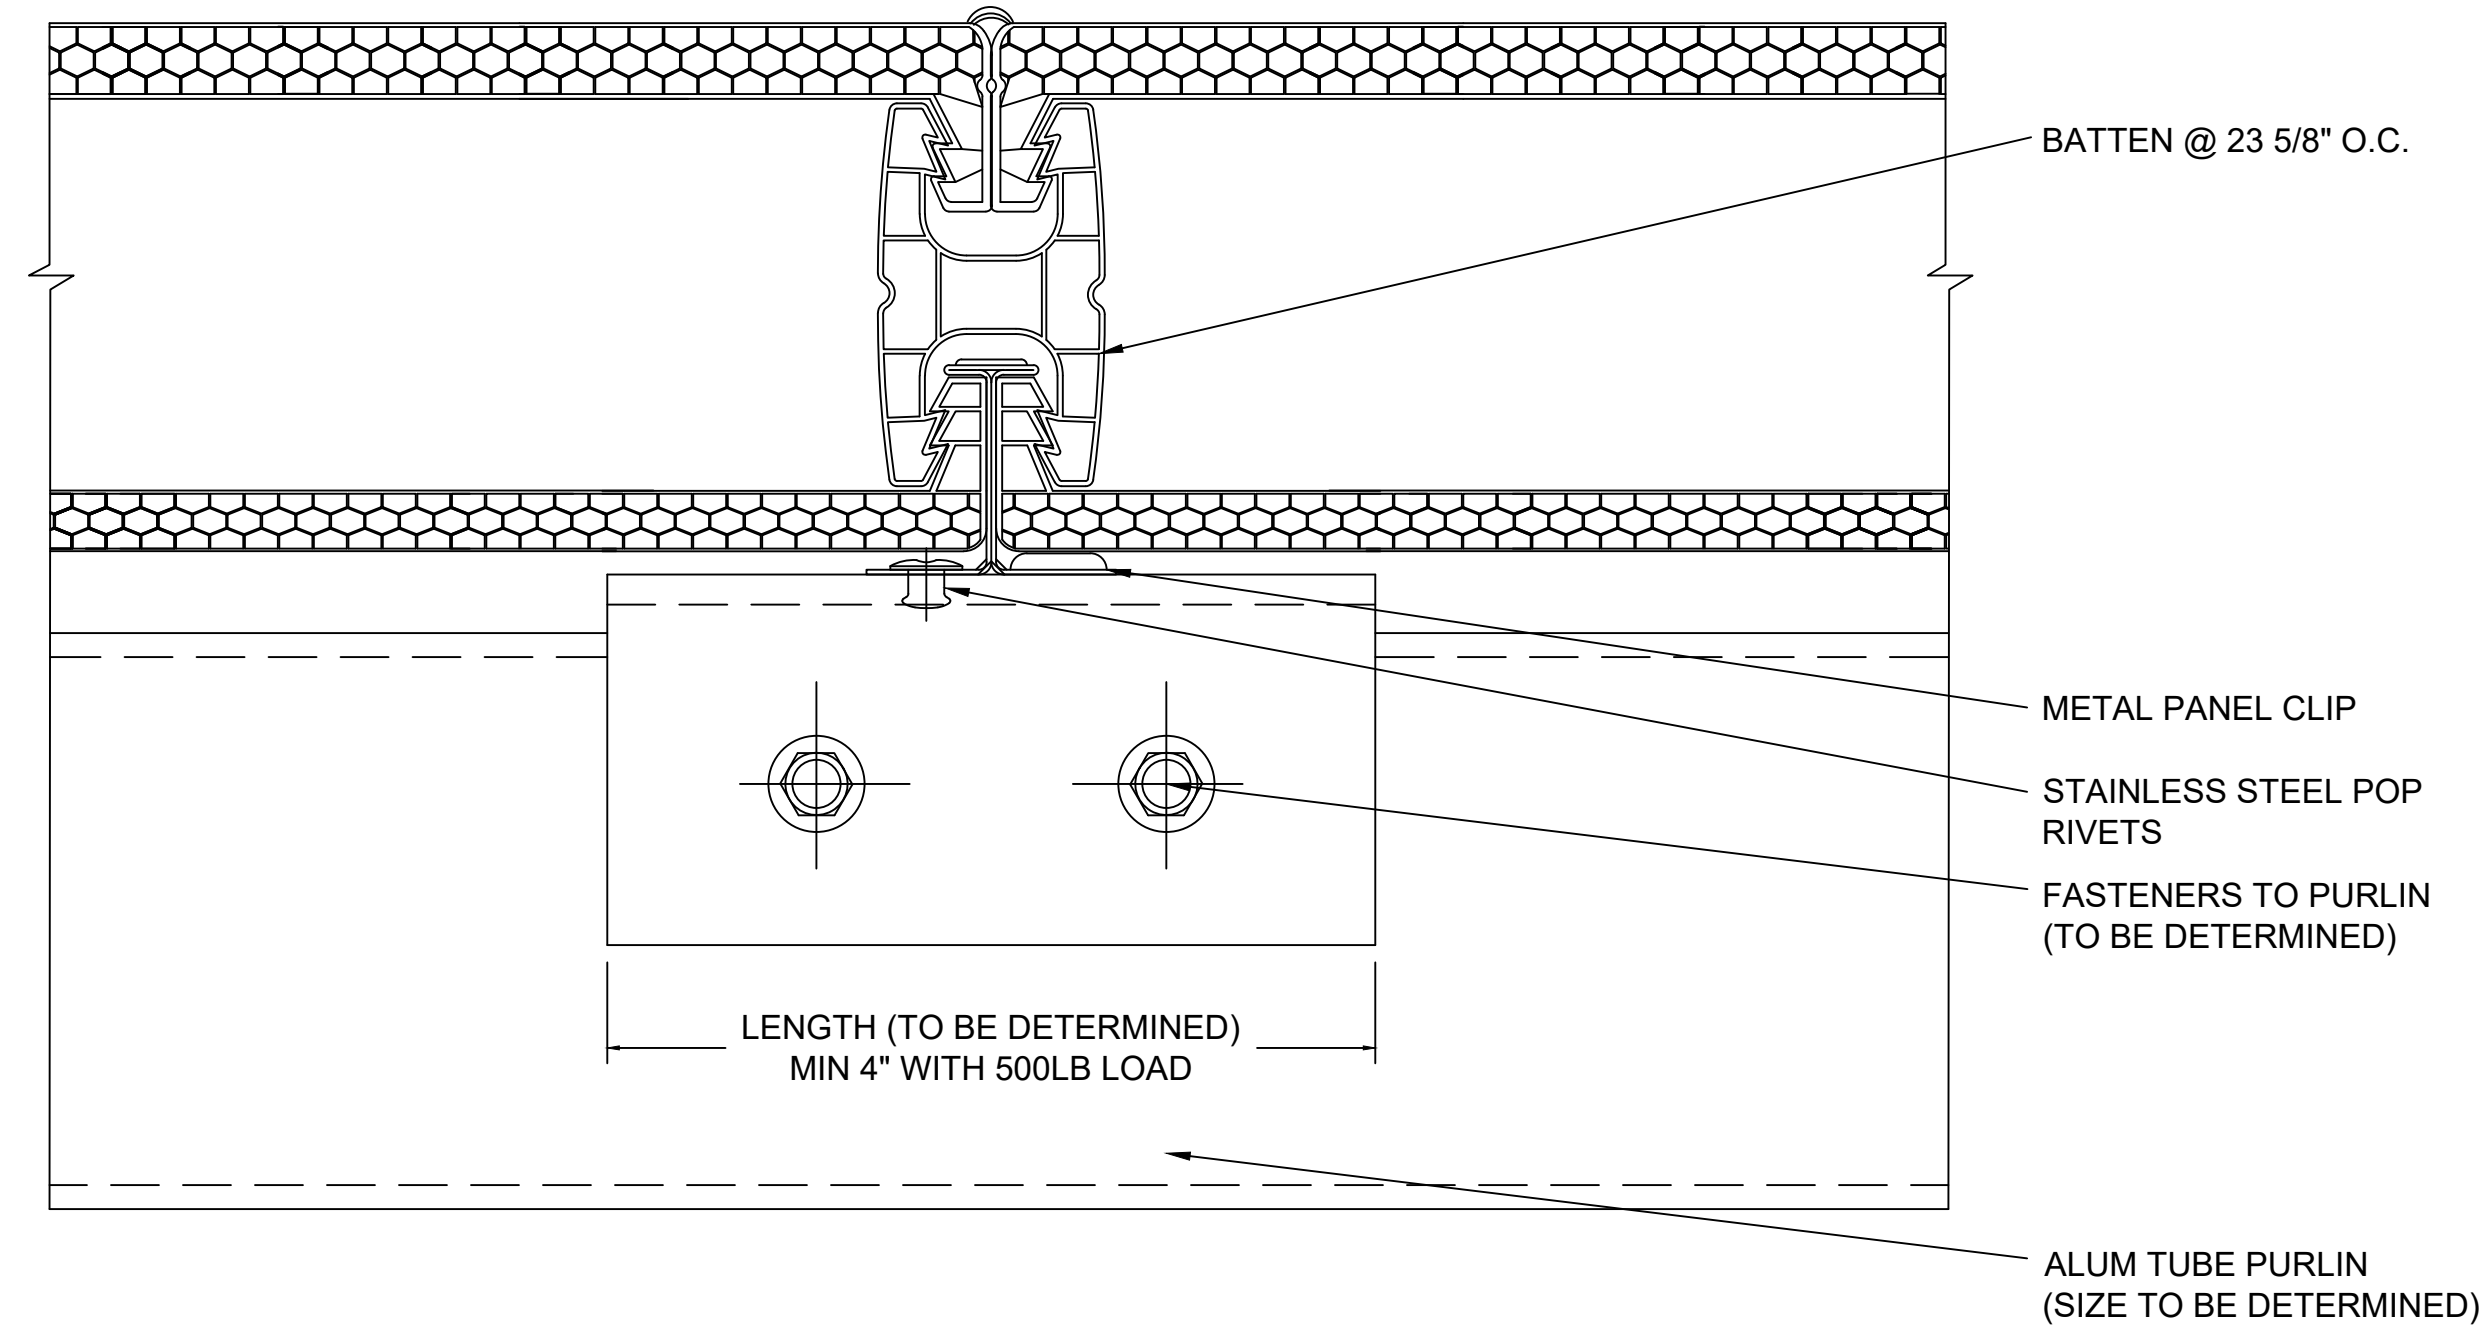

K SECTION @ BATTEN
2.75" QuadSpan™ SYSTEM
(4" QuadSpan™ SYSTEM SIMILAR)

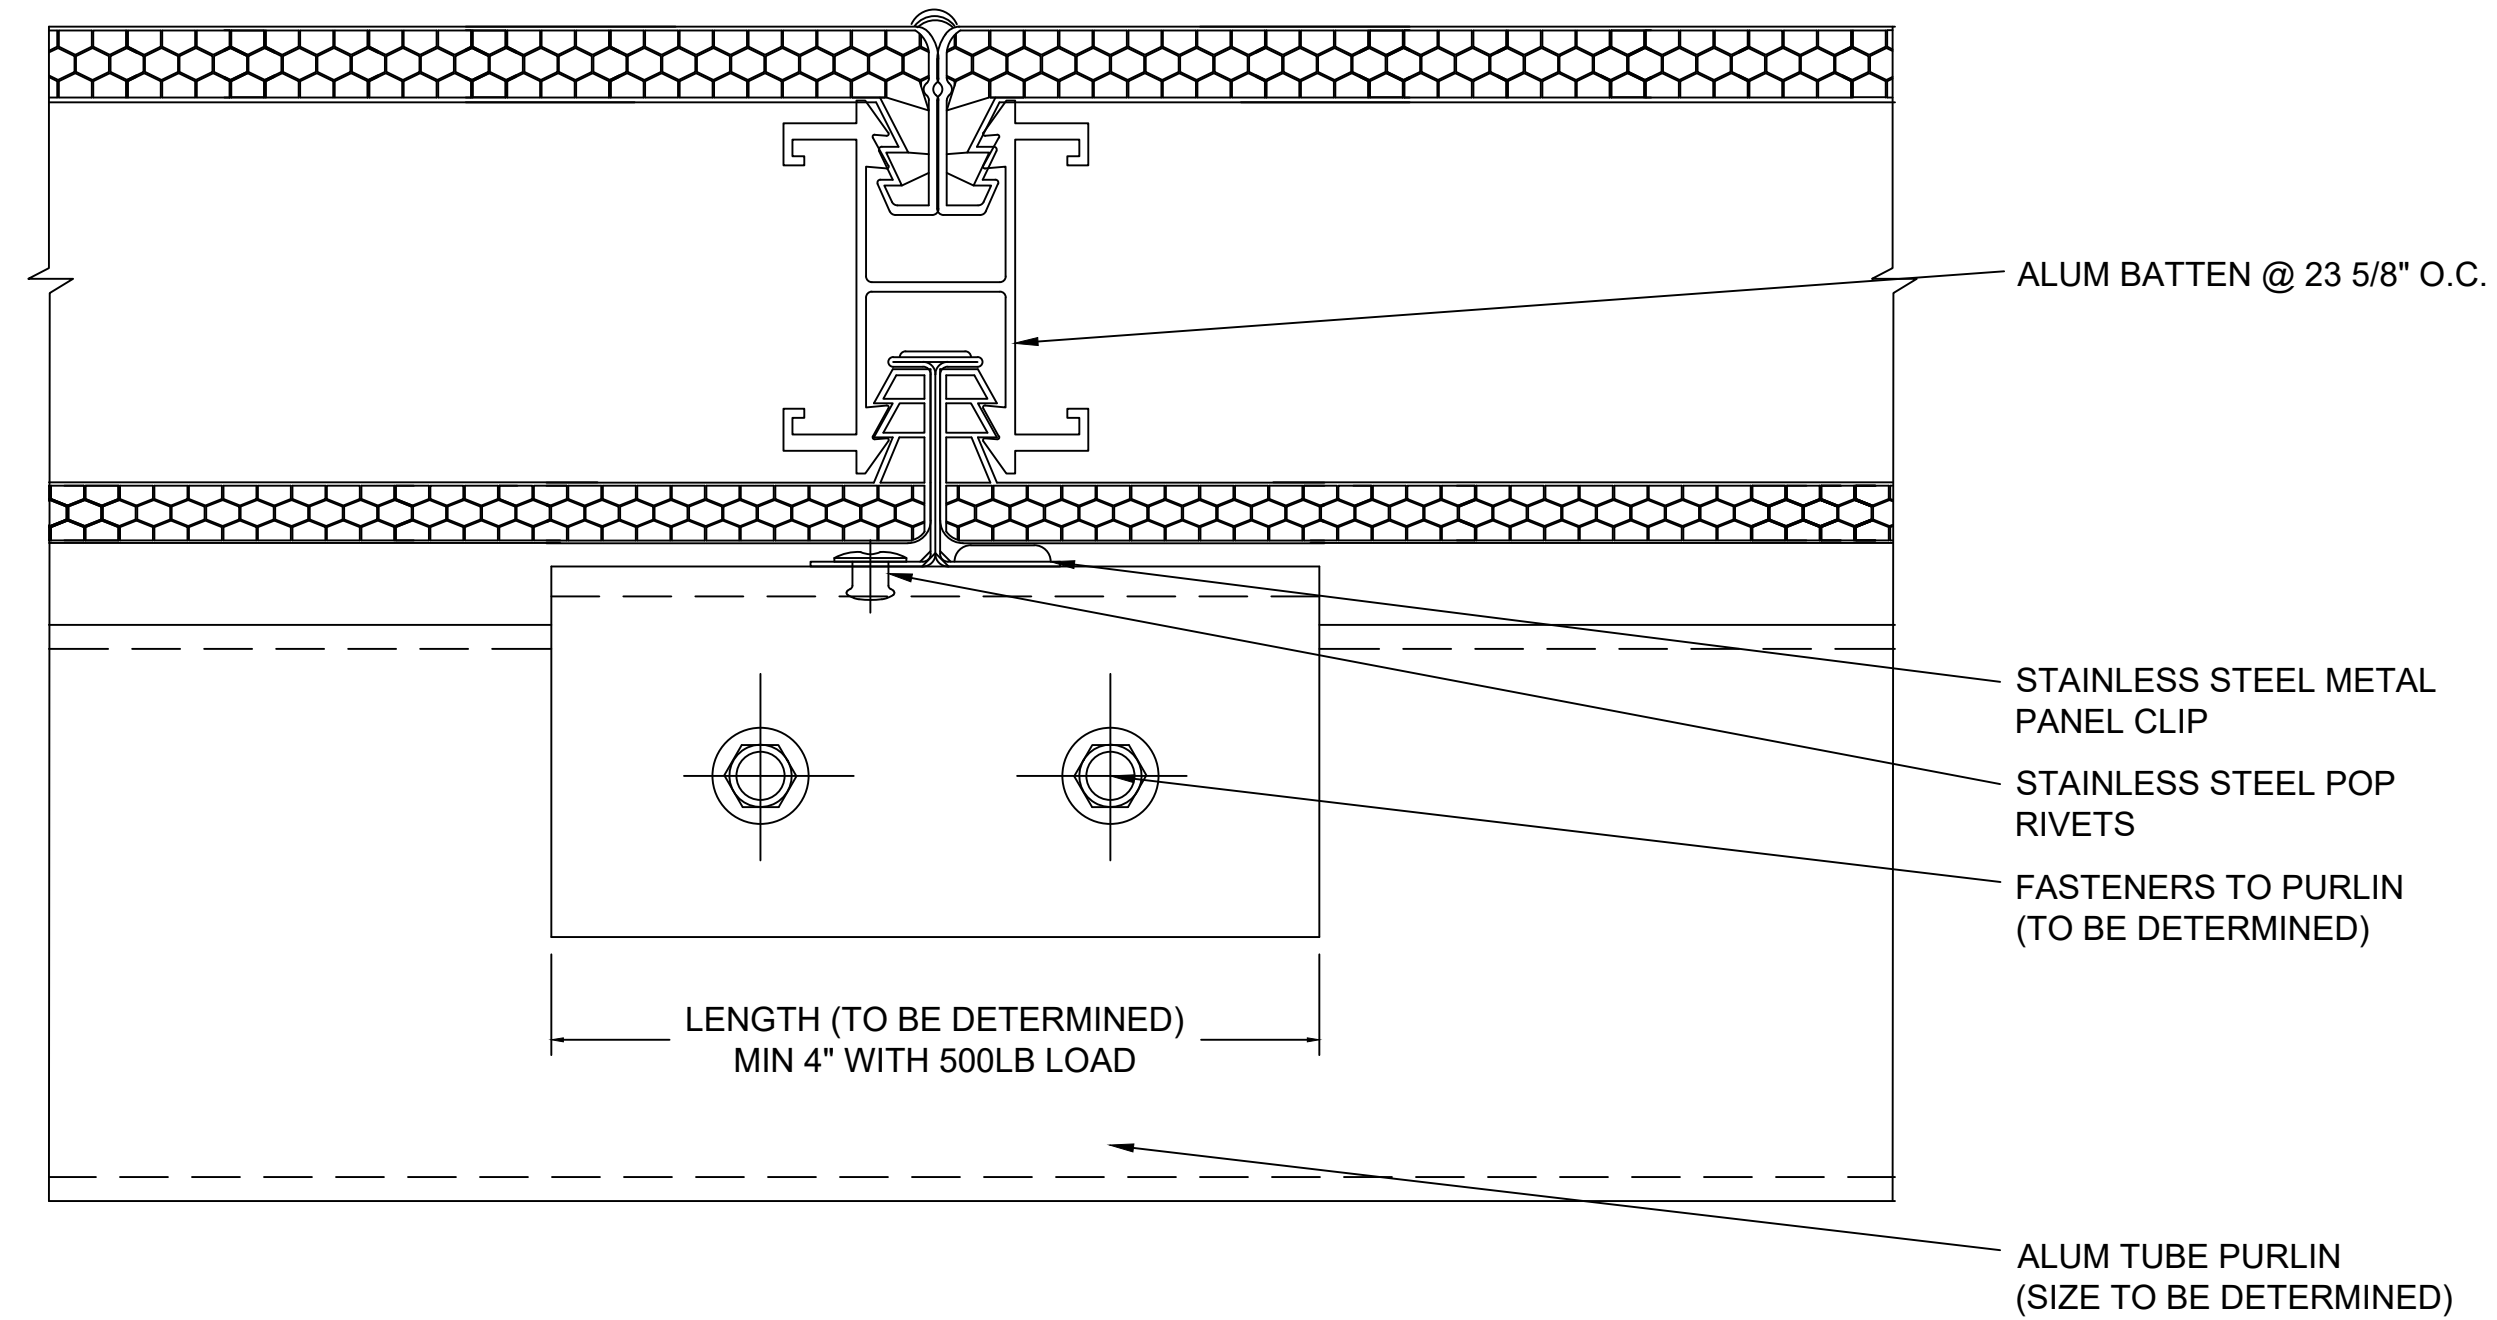

NOTE: THESE DETAILS OCCUR WHEN GLAZING IS SHIPPED IN PANELIZED SECTIONS.
K₂ SECTION @ BATTEN
2.75" QuadSpan™ SYSTEM
(4" QuadSpan™ SYSTEM SIMILAR)

Details are subject to change and should be verified with our Architectural Support Department prior to implementation, please contact us at: info@kingspanlightandair.us

CUSTOM SKYLIGHTS

QuadSpan™ - LARGE SPAN w/ ADDED STRUCTURE
POLYGON - SYSTEM (2.75" OR 4") DETERMINED BY DESIGN LOADS

Fenestration



28662 N. Ballard Drive
Lake Forest, IL 60045 USA
T: +1 847.816.1060
F: +1 847.816.0475

Note
The standard details shown are for reference only.
Please contact our Architectural Support Department for job specific details and for information regarding the usage, limitations, and or code requirements pertaining to this product, please contact us at:

info@kingspanlightandair.us

5/19/2026: CREATION OF DOCUMENT

SHEET NO.

3 OF 3