

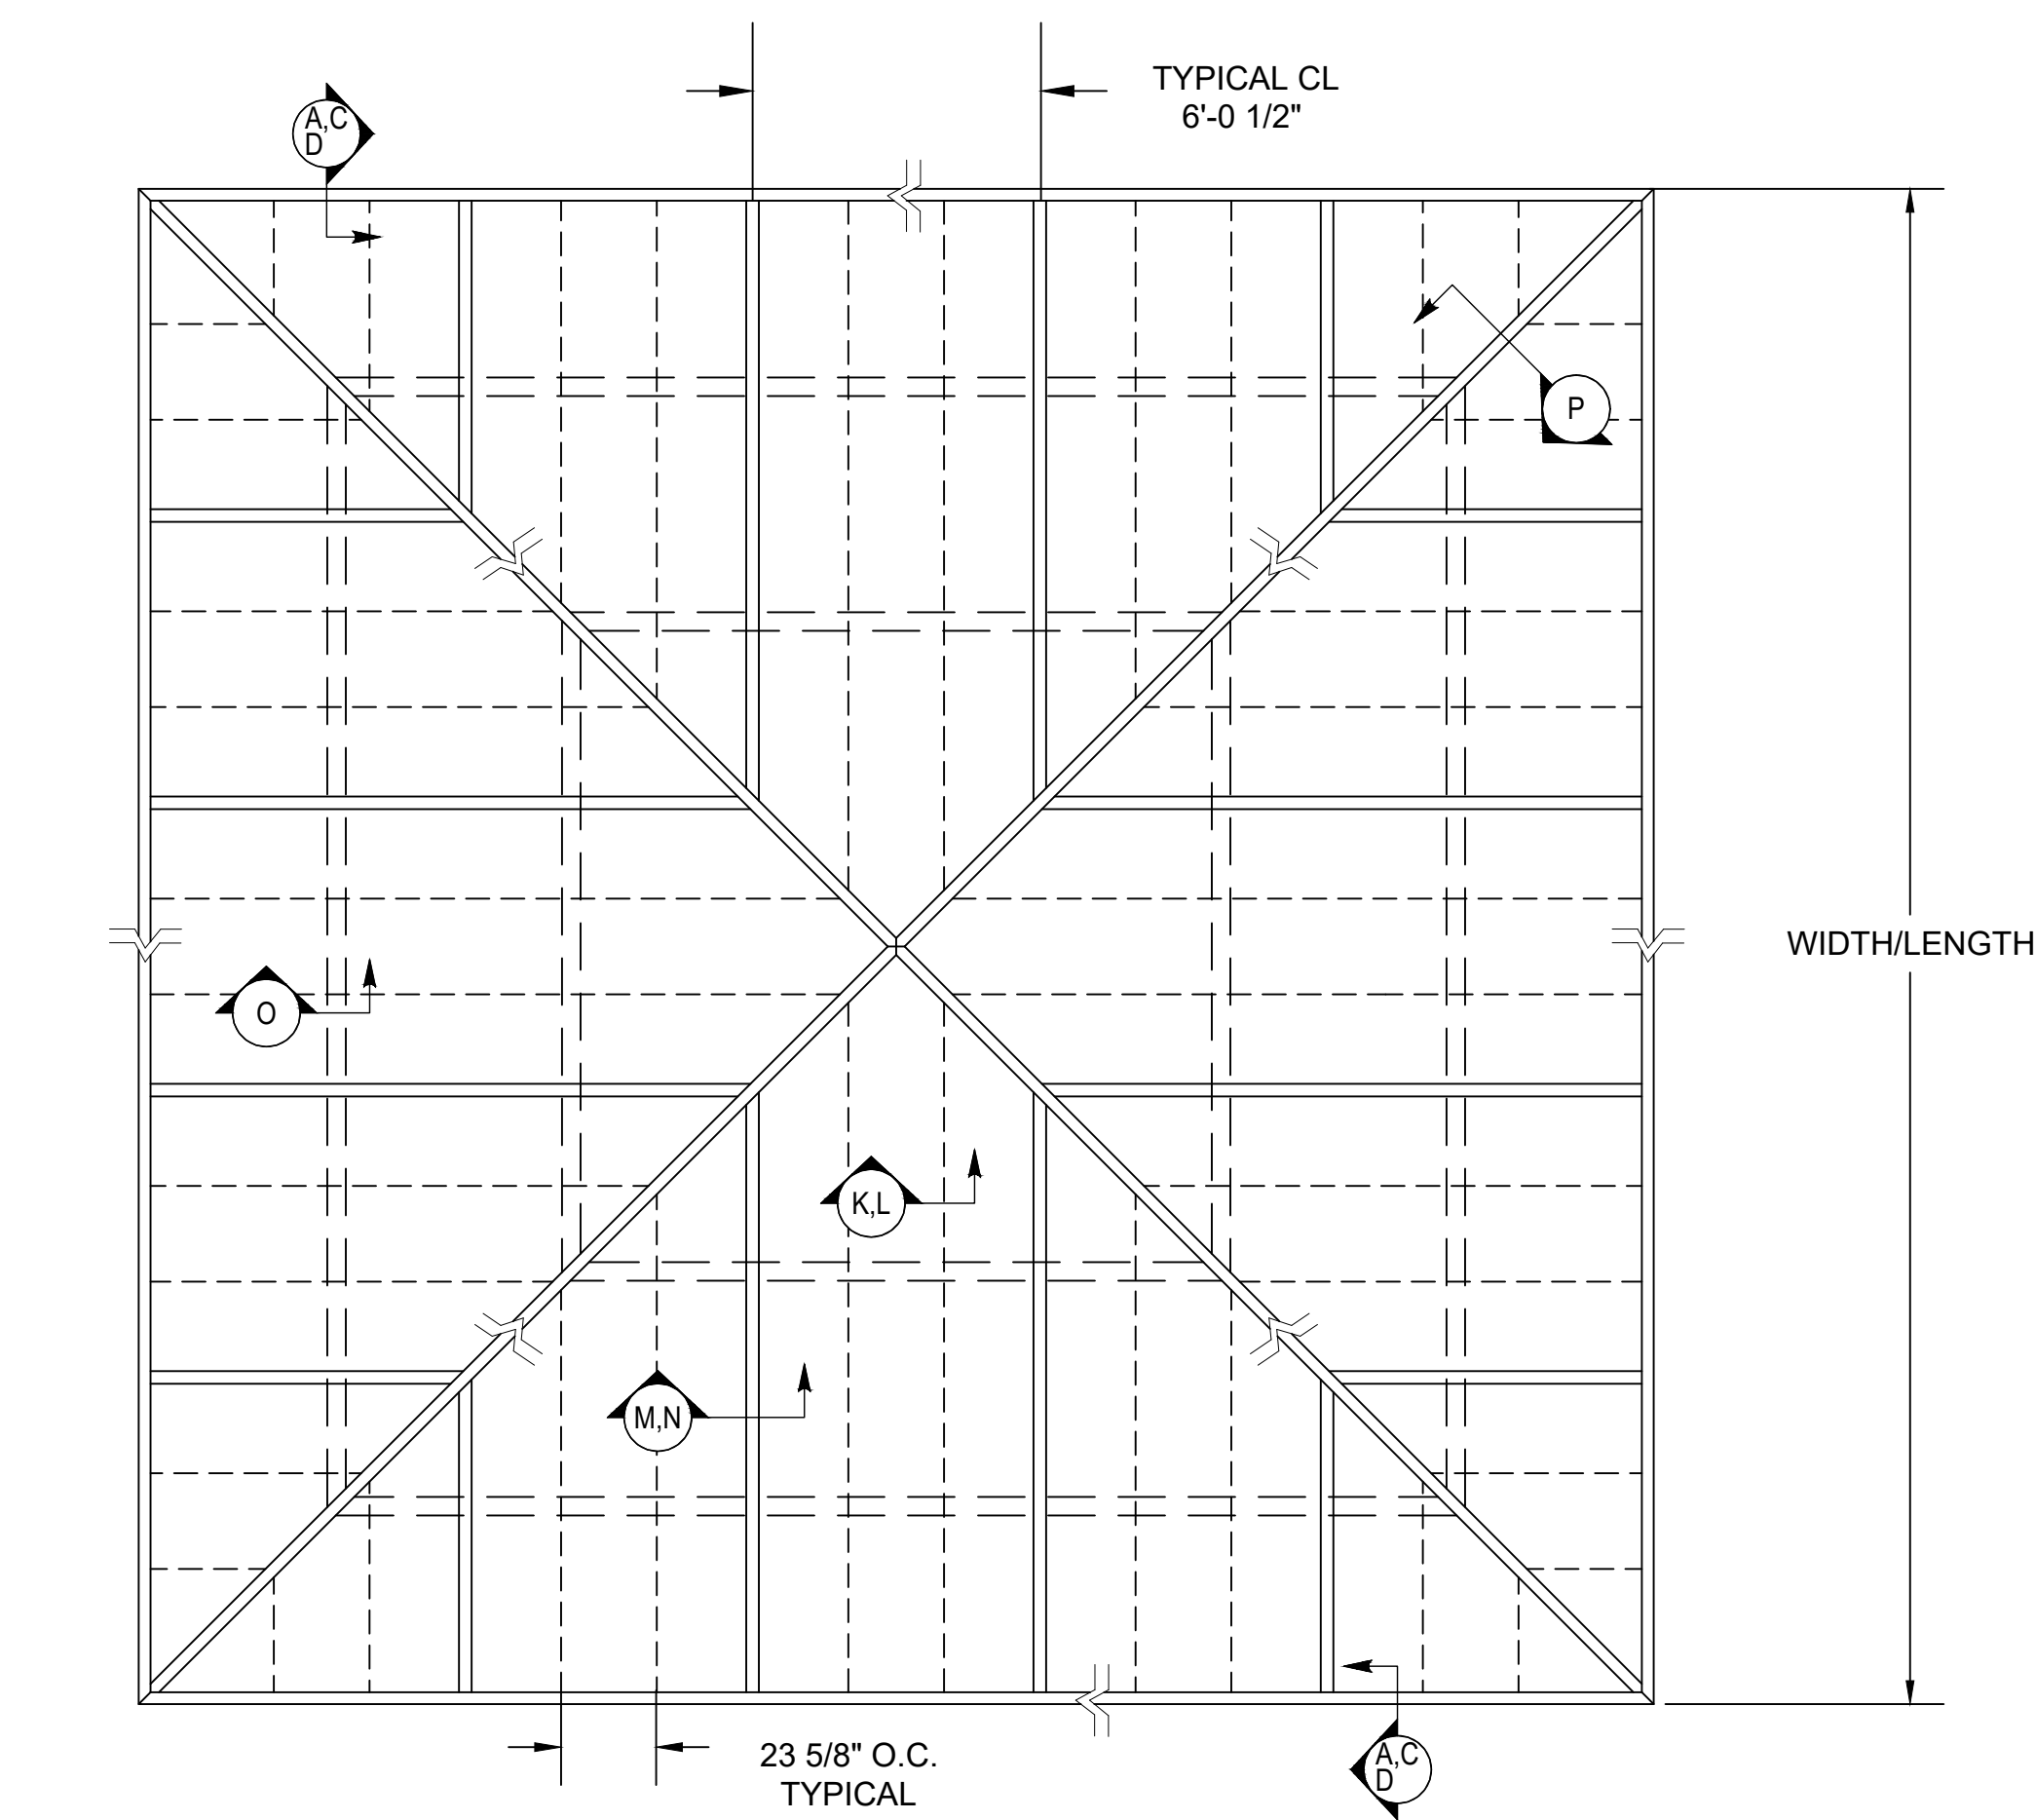
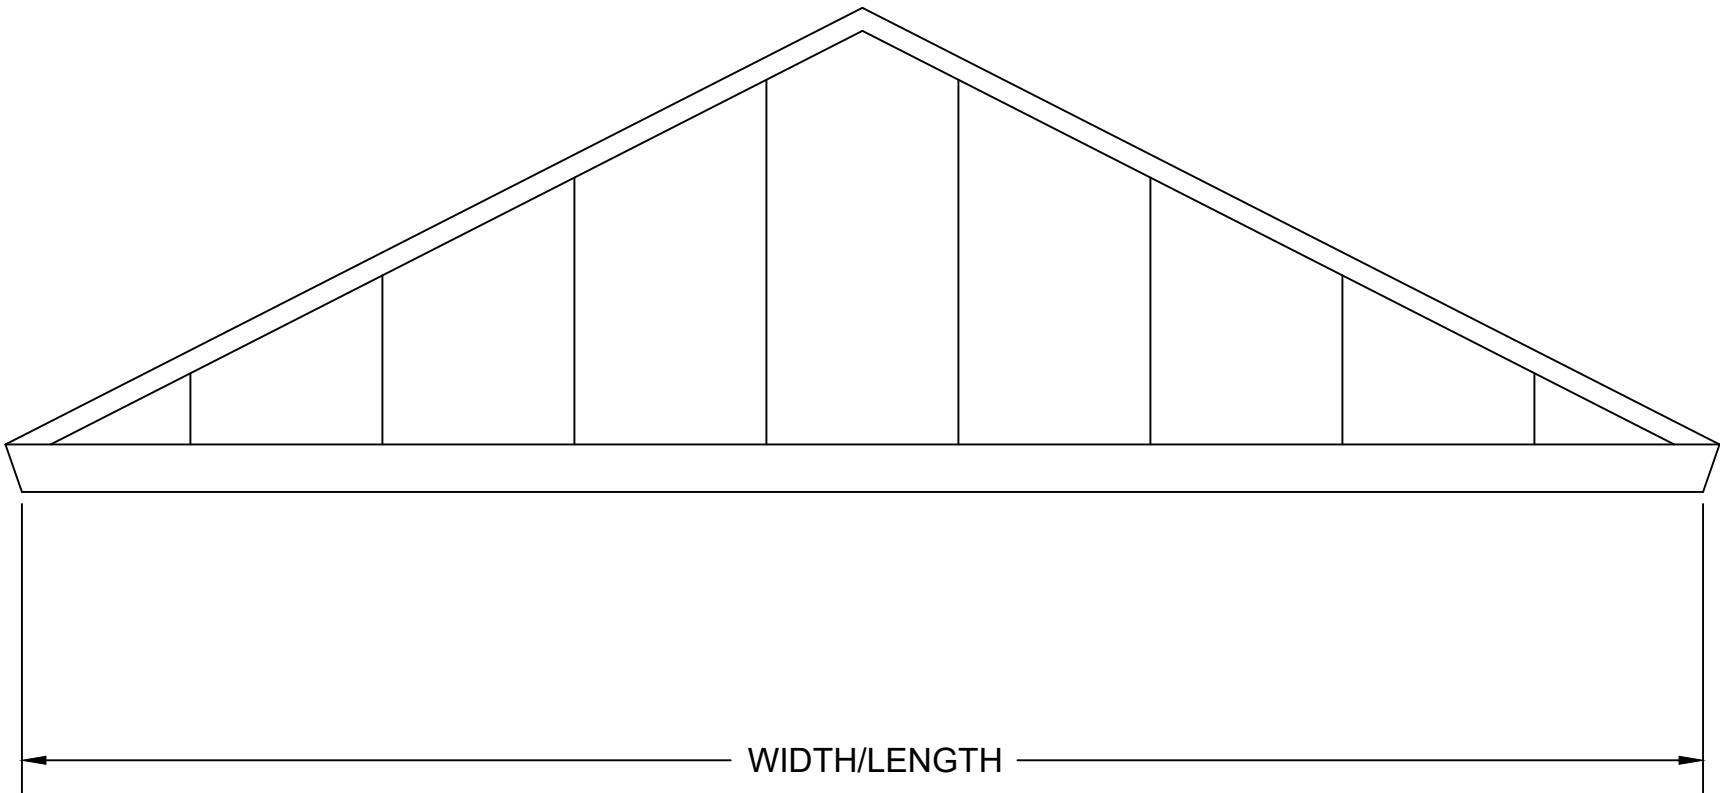


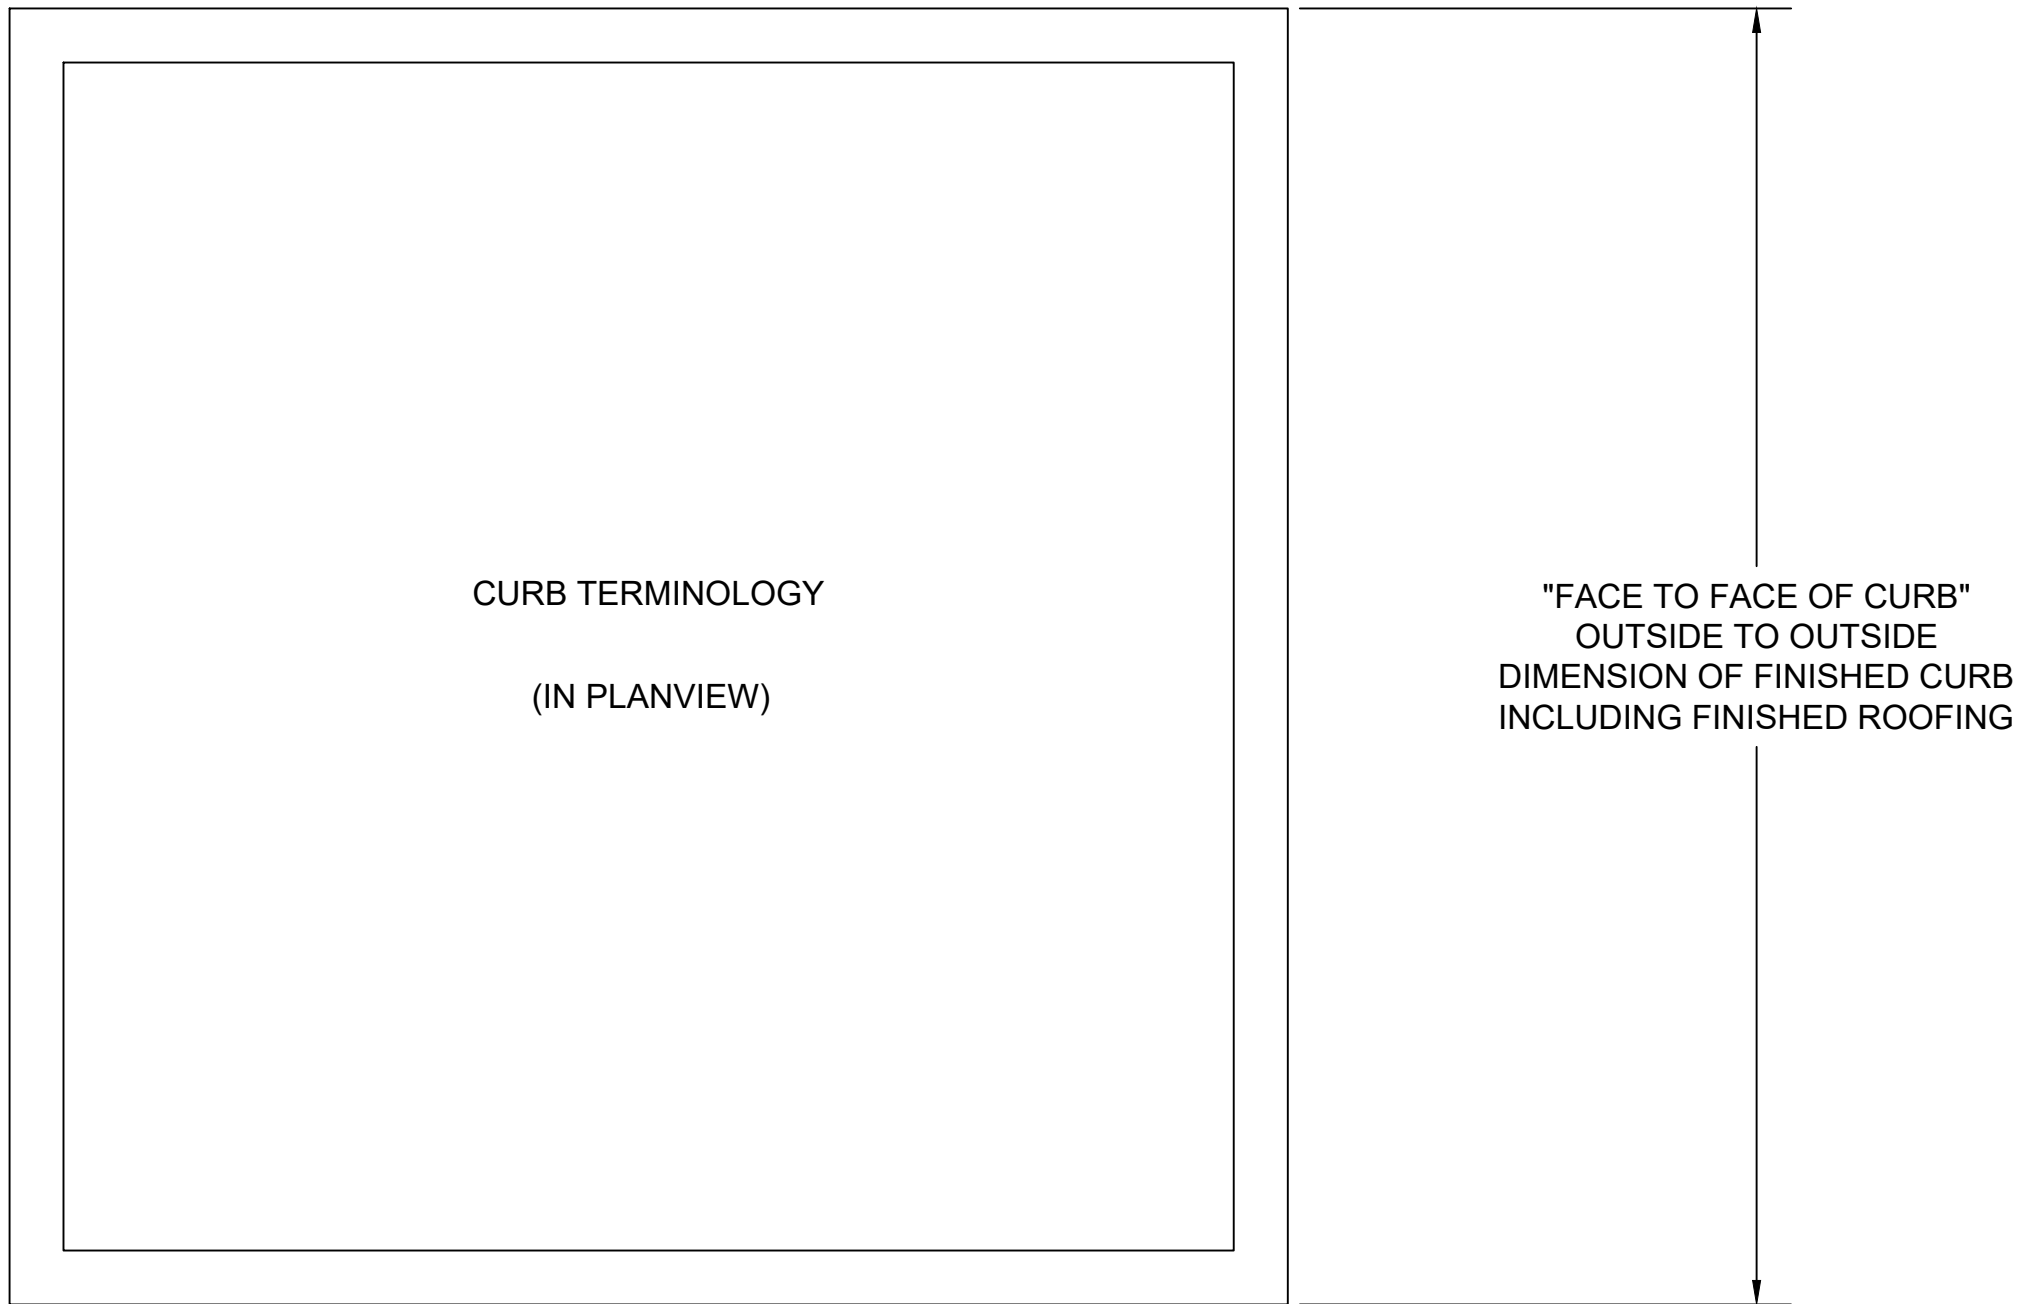

PLANVIEW

SYSTEM IS SHOWN AS 2.75" QuadSpan™ PANEL THICKNESS. A 4" QuadSpan™ PANEL THICKNESS SYSTEM IS USED BASED ON SPAN AND LOADING CONSIDERATIONS.

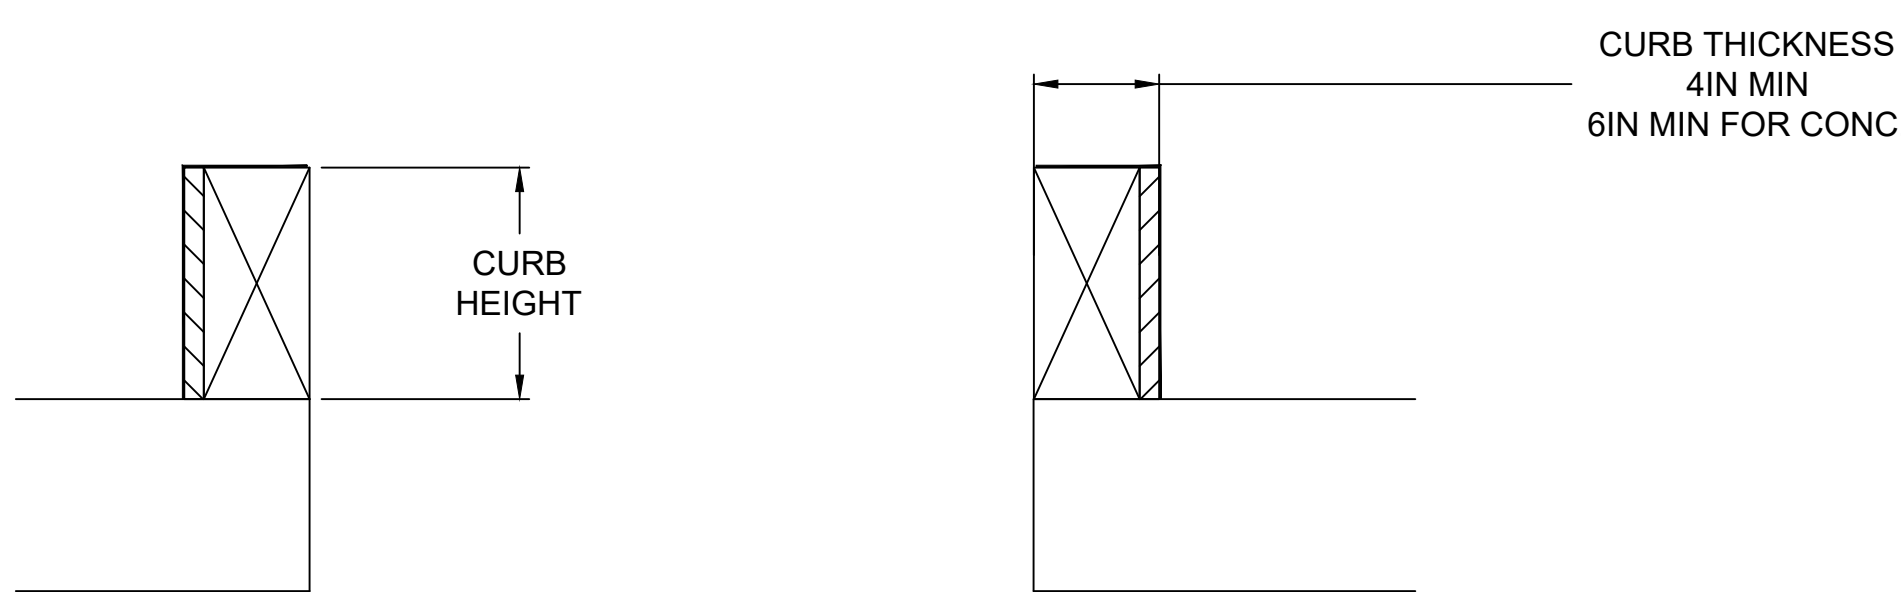

ELEVATION

NOTE:
RECOMMENDED MINIMUM PITCH 2:12.
FOR INSTALLATIONS REQUIRING A LESSER PITCH PLEASE CONTACT OUR ARCHITECTURAL SUPPORT DEPARTMENT

Details are subject to change and should be verified with our Architectural Support Department prior to implementation, please contact us at: info@kingspanlightandair.us



28662 N. Ballard Drive
Lake Forest, IL 60045 USA
T: +1 847.816.1060
F: +1 847.816.0475

Note
The standard details shown are for reference only.
Please contact our Architectural Support Department for job specific details and for information regarding the usage, limitations, and or code requirements pertaining to this product, please contact us at:

info@kingspanlightandair.us


5/19/2026: CREATION OF DOCUMENT

SHEET NO.


1 OF 4

CUSTOM SKYLIGHTS
QuadSpan™ - LARGE SPAN w/ ADDED STRUCTURE
PYRAMID - SYSTEM (2.75" OR 4") DETERMINED BY DESIGN LOADS

ENG-EXT-0483-2600

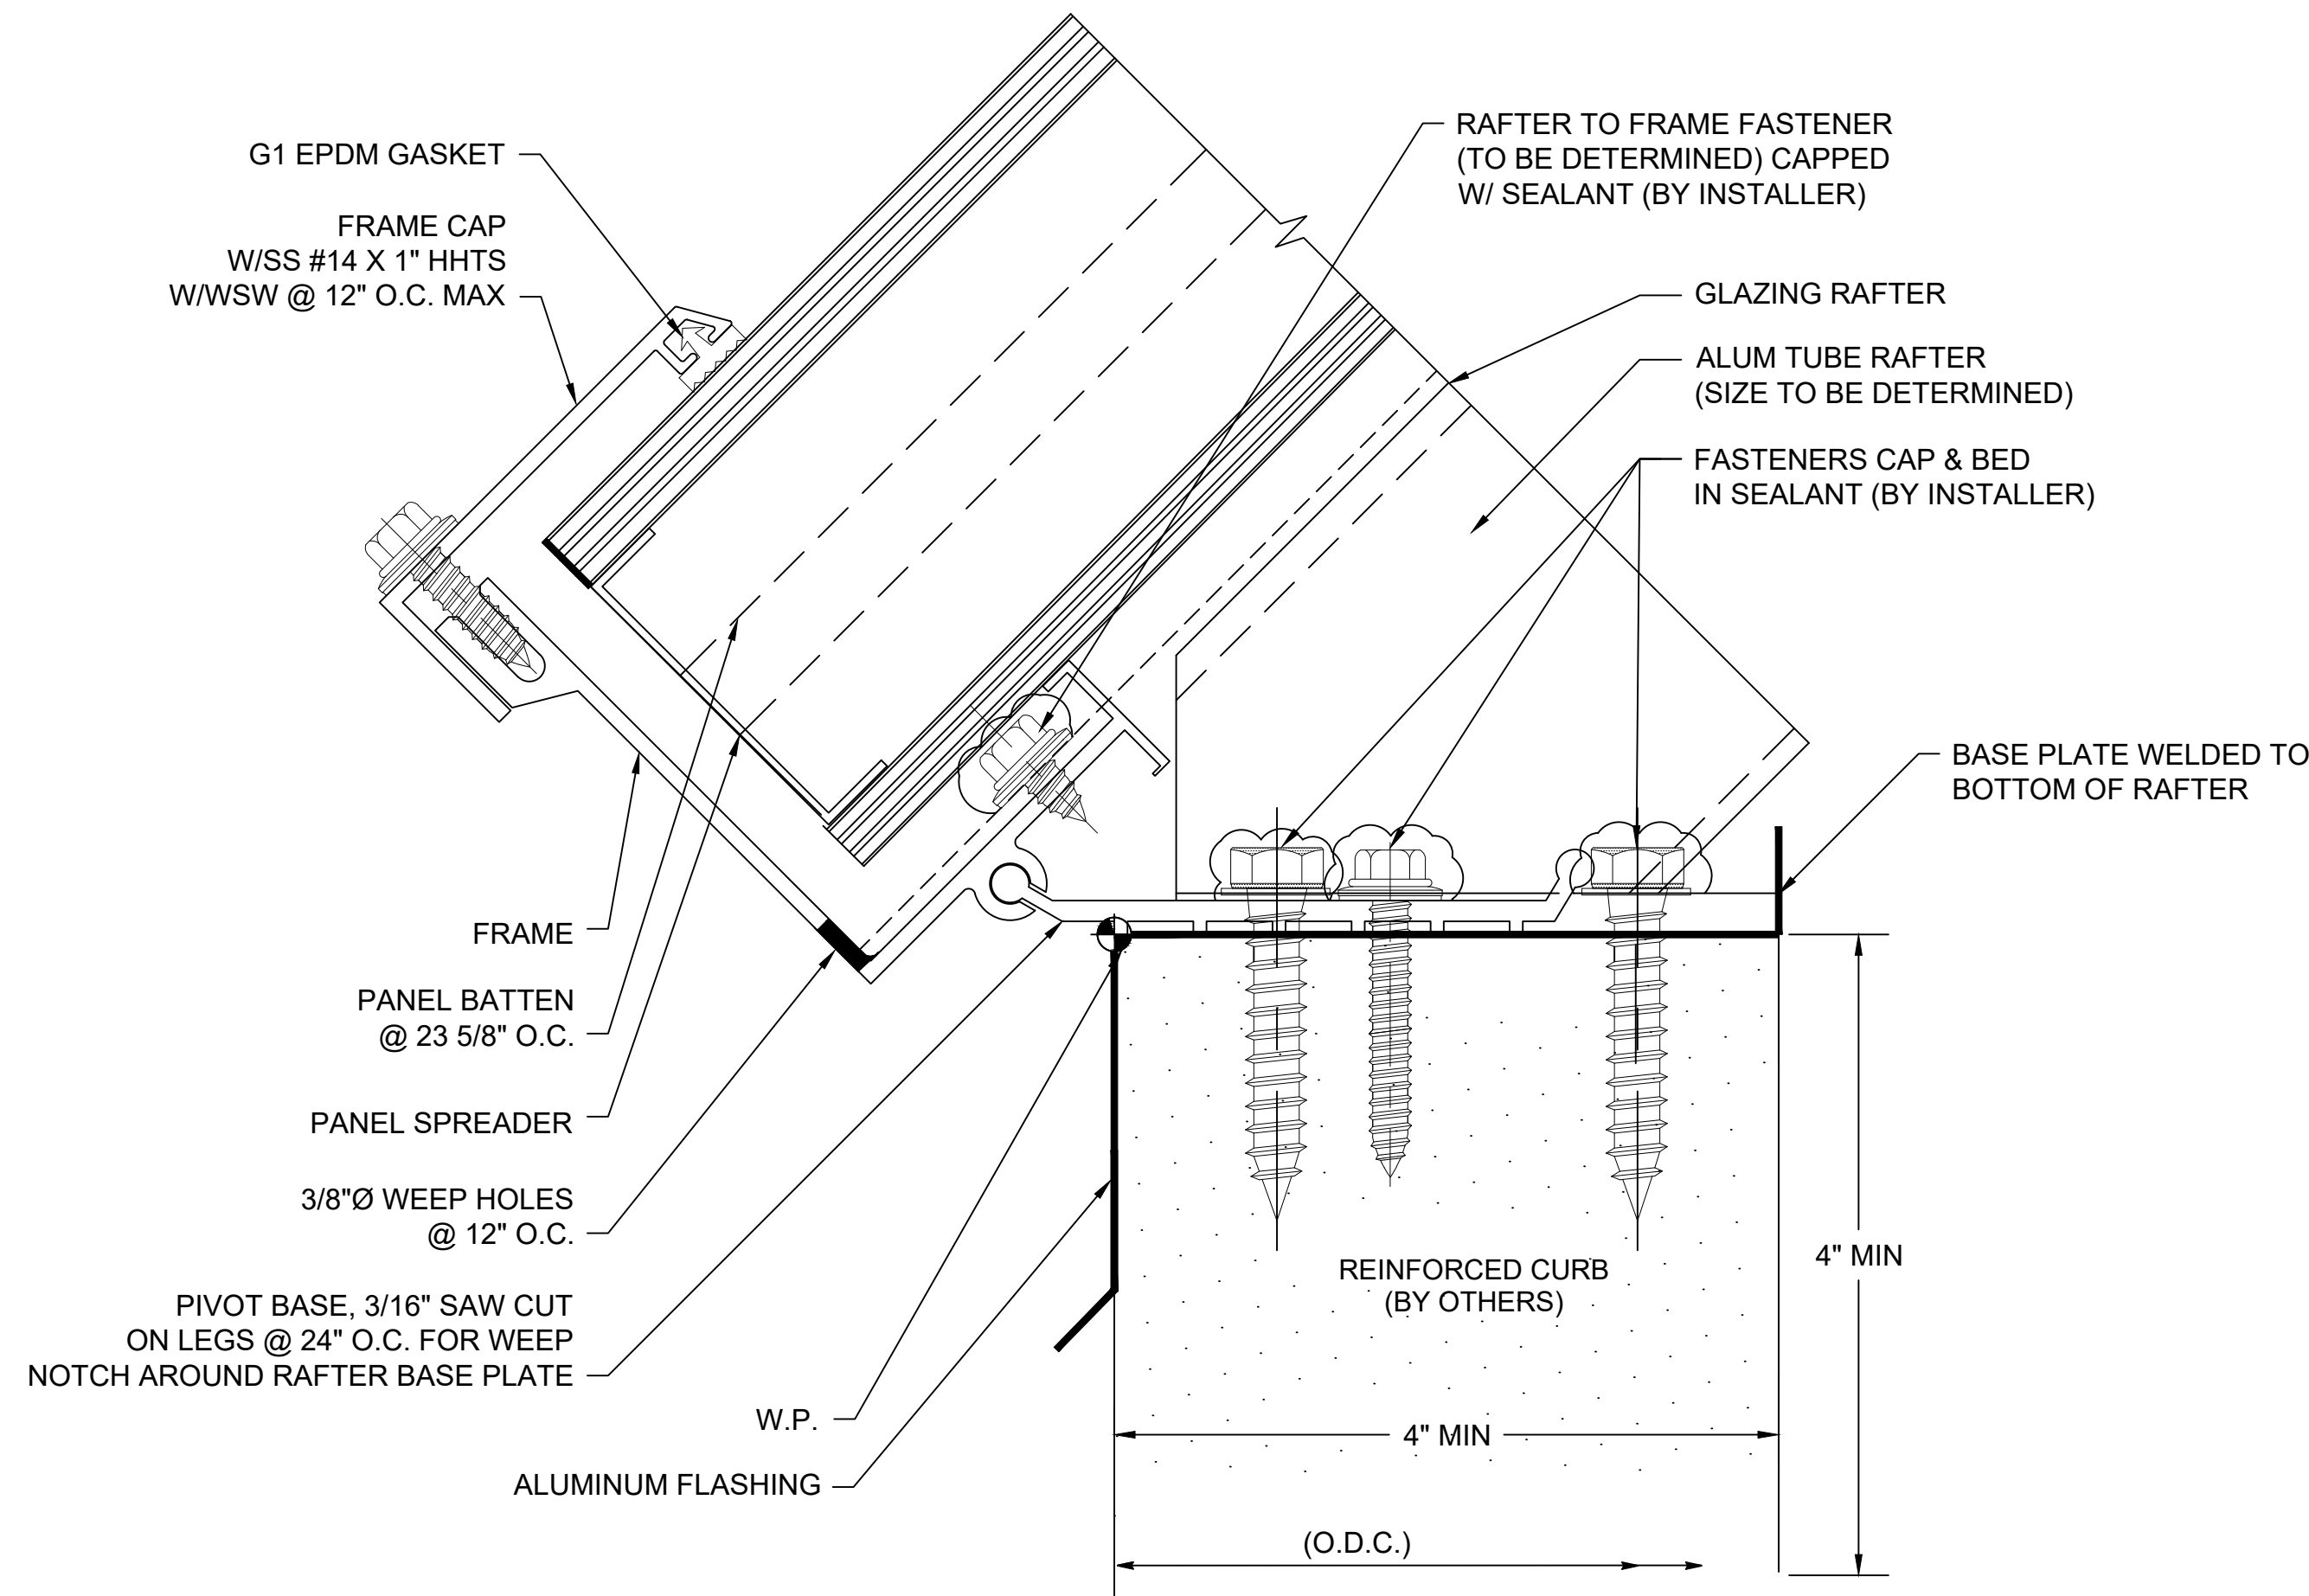


A SECTION @ SILL (FLAT CURB)
2.75" QuadSpan™ SYSTEM
(4" QuadSpan™ SYSTEM SIMILAR)

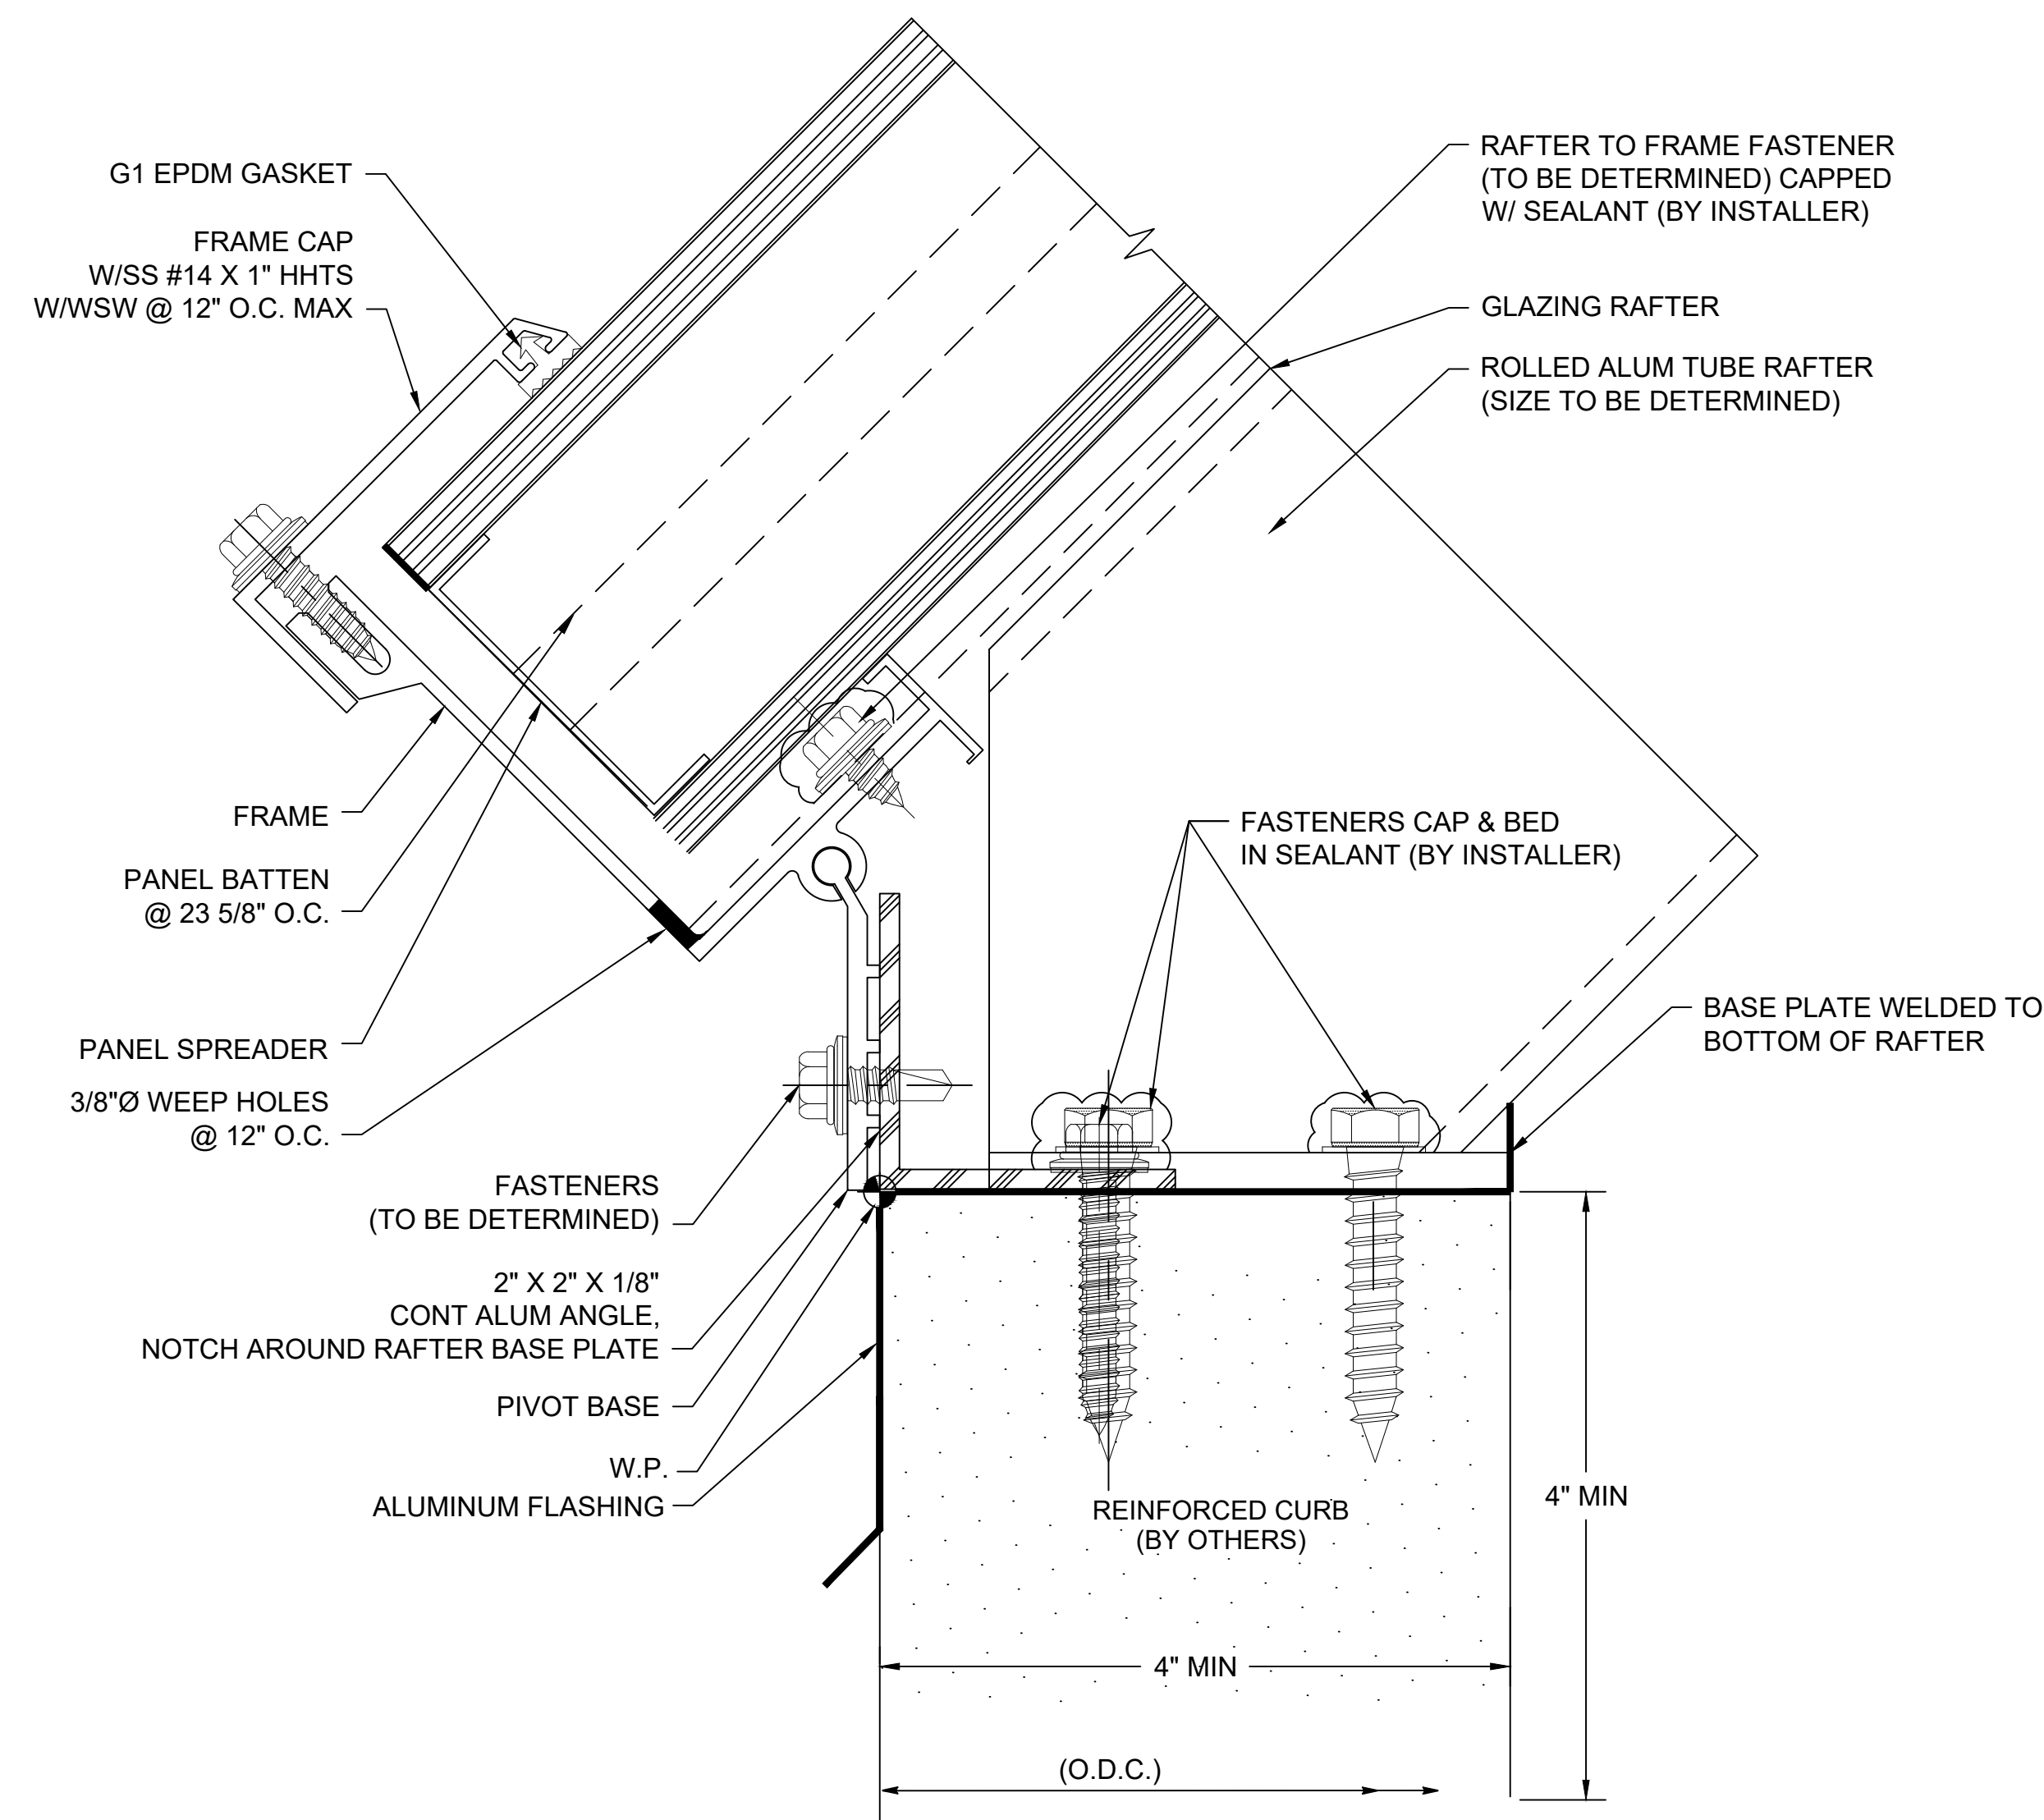

C SECTION @ SILL (FLAT CURB)
2.75" QuadSpan™ SYSTEM
(4" QuadSpan™ SYSTEM SIMILAR)

Details are subject to change and should be verified with our Architectural Support Department prior to implementation, please contact us at: info@kingspanlightandair.us

CUSTOM SKYLIGHTS
QuadSpan™ - LARGE SPAN w/ ADDED STRUCTURE
PYRAMID - SYSTEM (2.75" OR 4") DETERMINED BY DESIGN LOADS

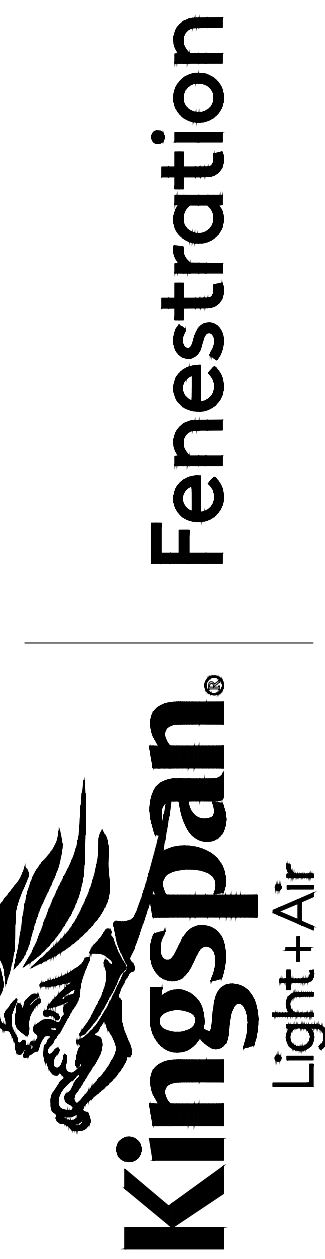

28662 N. Ballard Drive
Lake Forest, IL 60045 USA
T: +1 847.816.1060
F: +1 847.816.0475


Note
The standard details shown are for reference only.
Please contact our Architectural Support Department for job specific details and for information regarding the usage, limitations, and or code requirements pertaining to this product, please contact us at:

info@kingspanlightandair.us


5/19/2026: CREATION OF DOCUMENT

SHEET NO.


2 OF 4

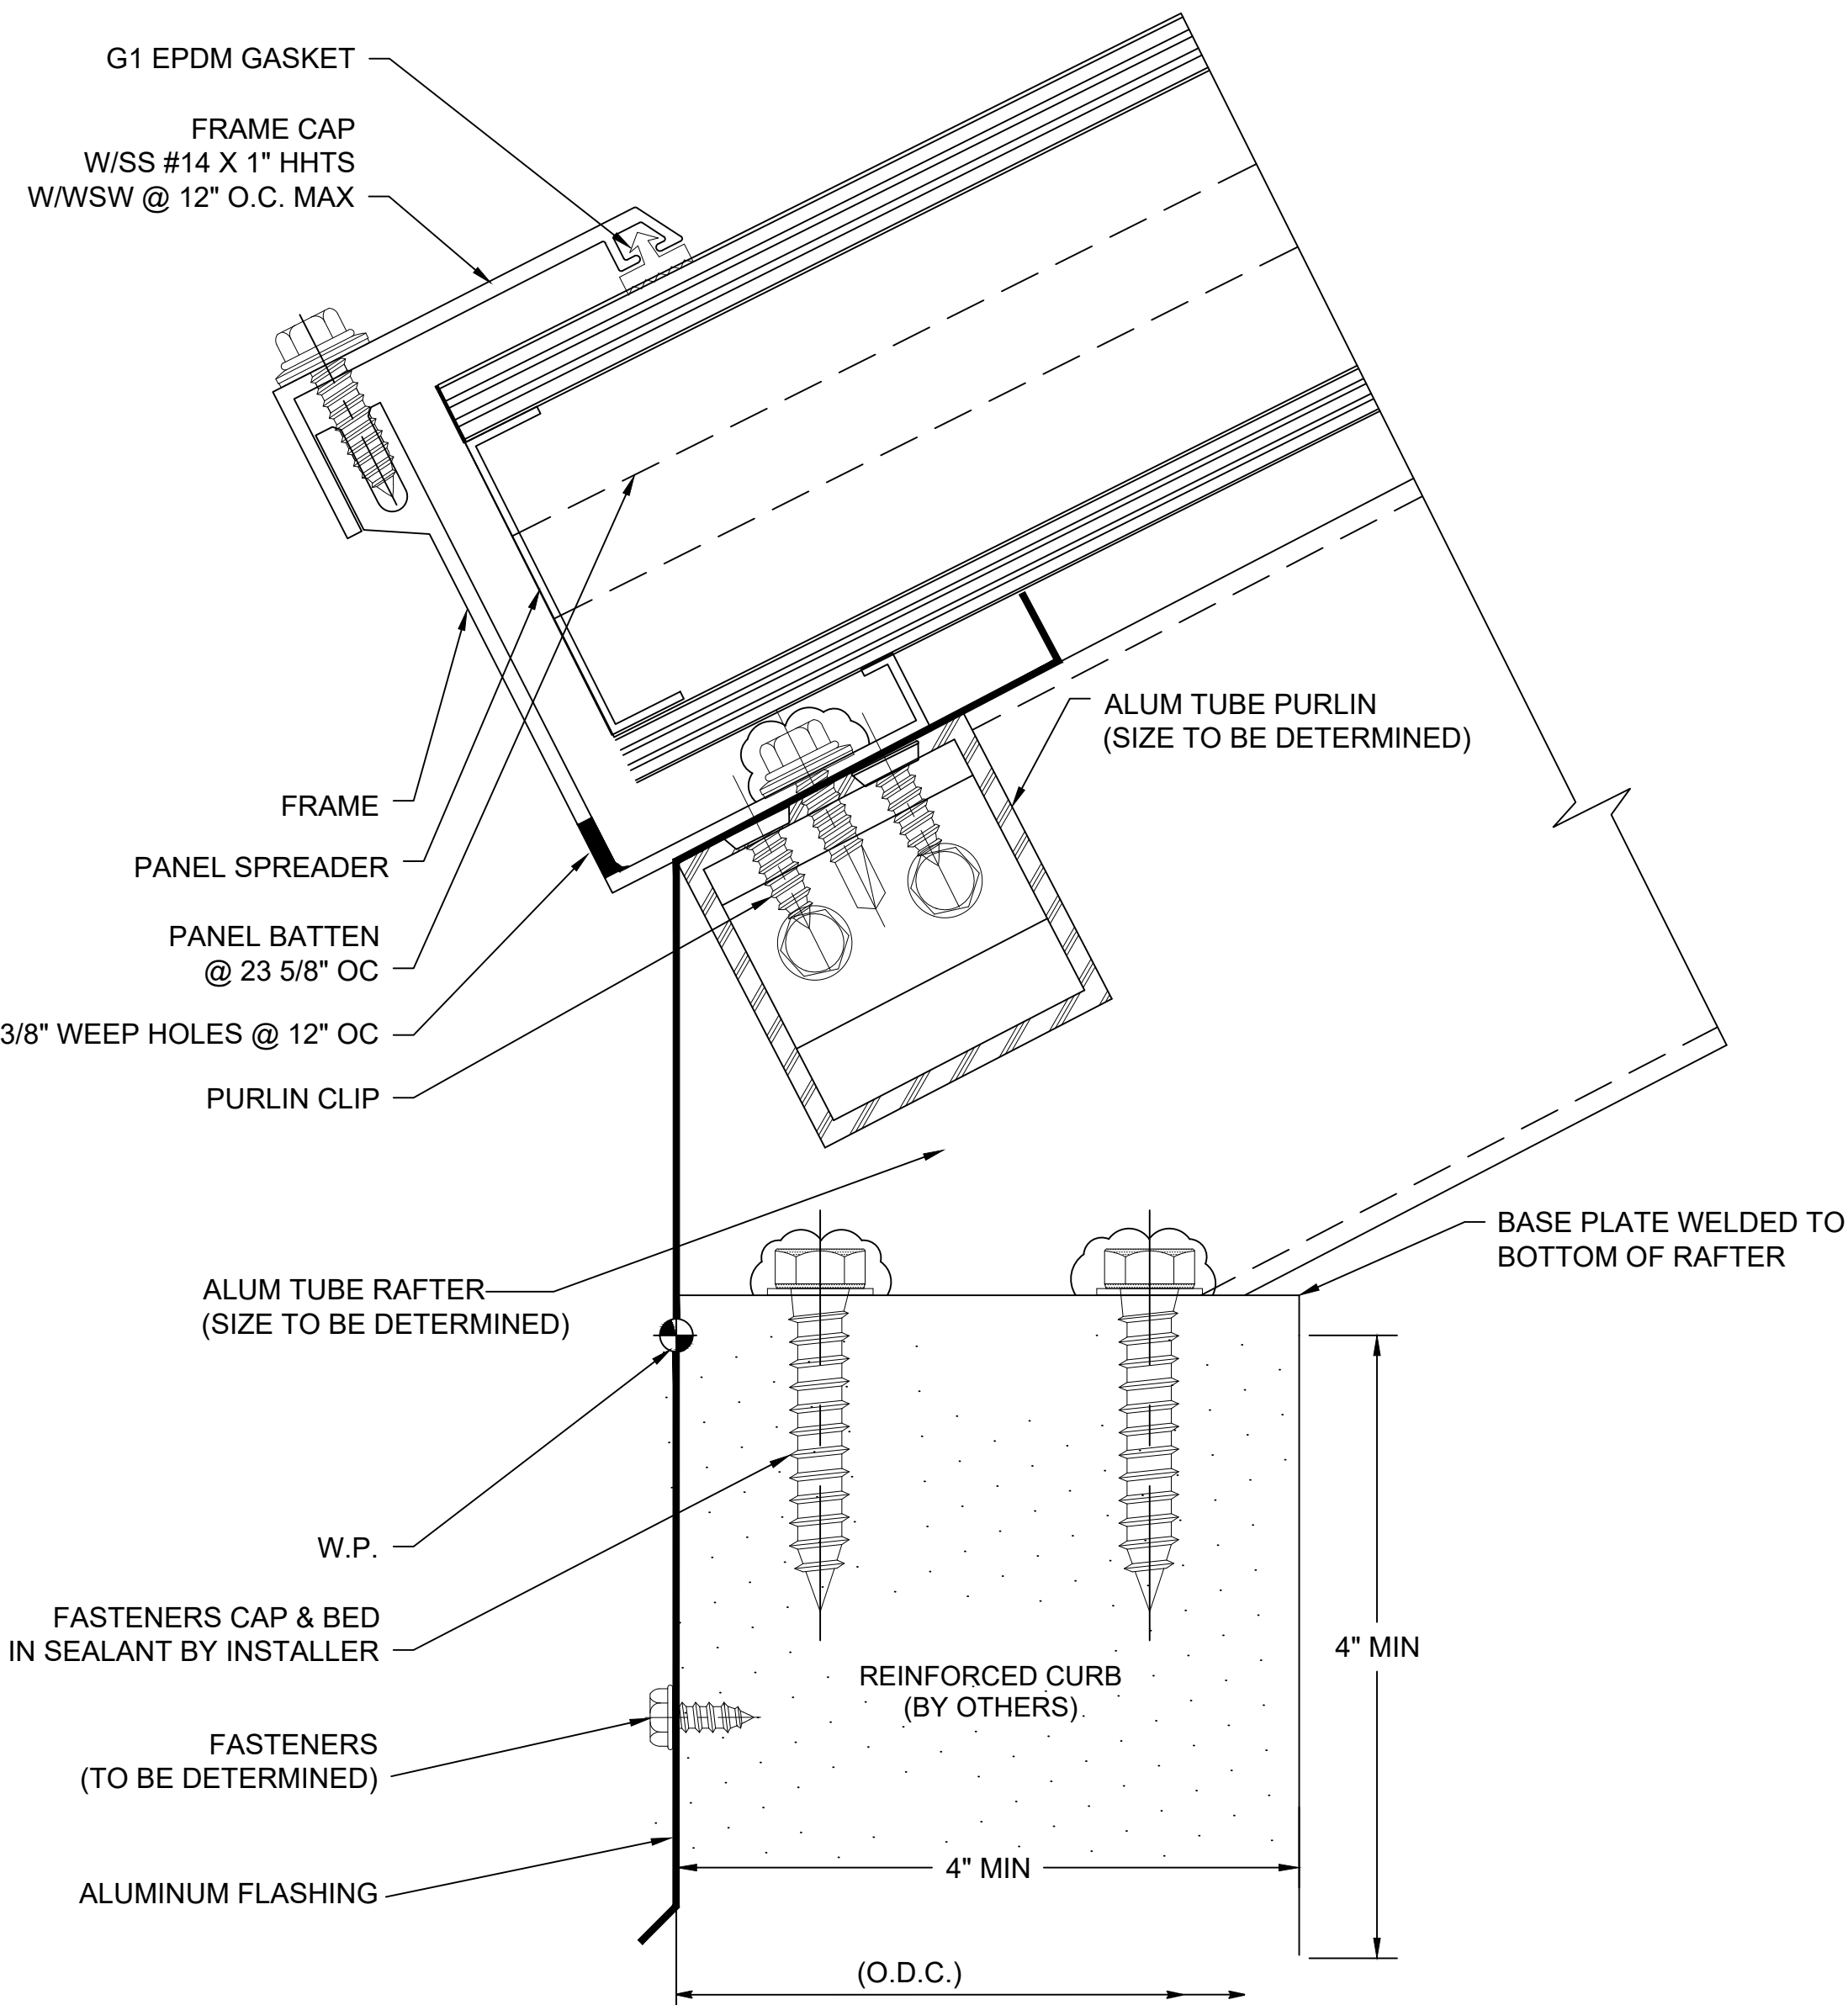

D SECTION @ SILL (FLAT CURB)
2.75" QuadSpan™ SYSTEM
(4" QuadSpan™ SYSTEM SIMILAR)

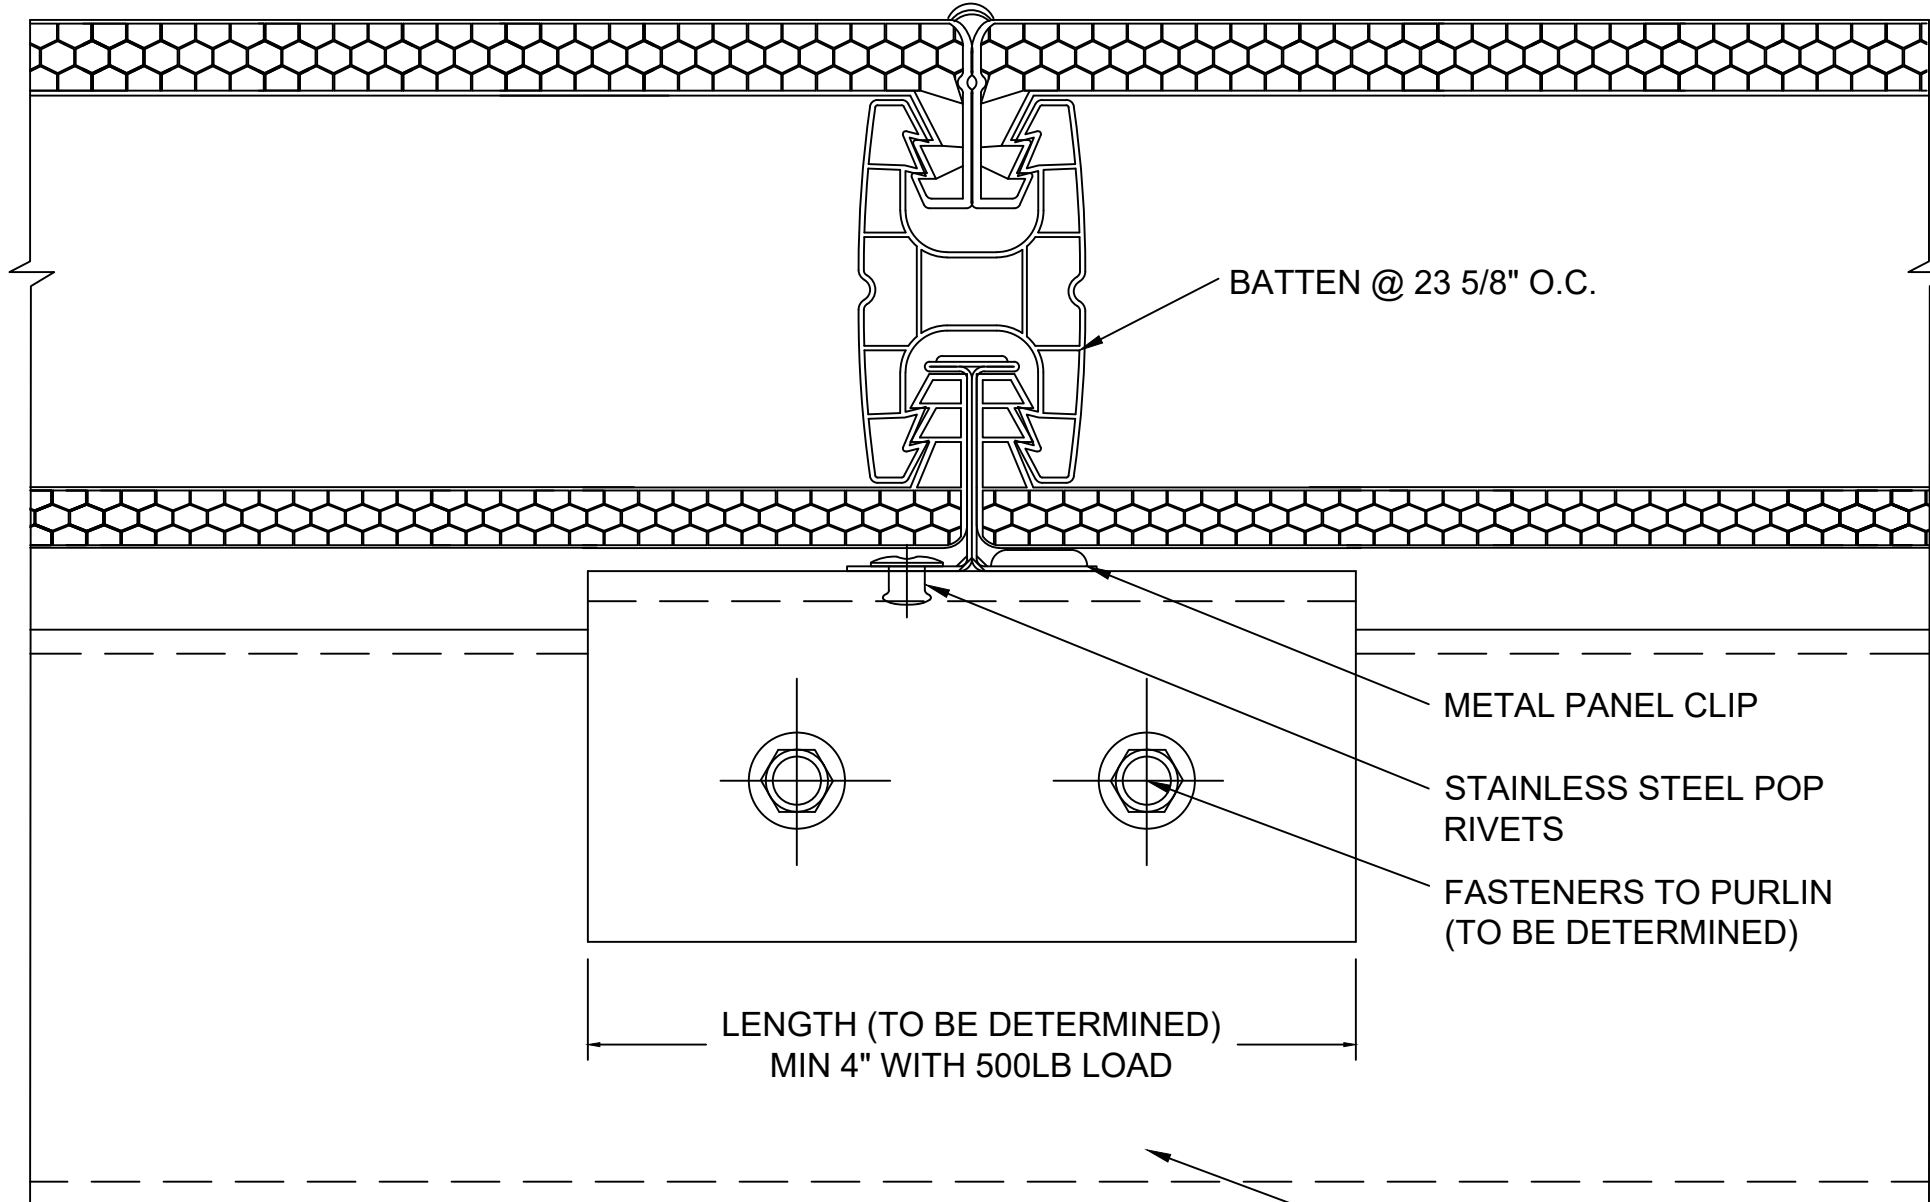


K SECTION @ BATTEN
2.75" QuadSpan™ SYSTEM
(4" QuadSpan™ SYSTEM SIMILAR)

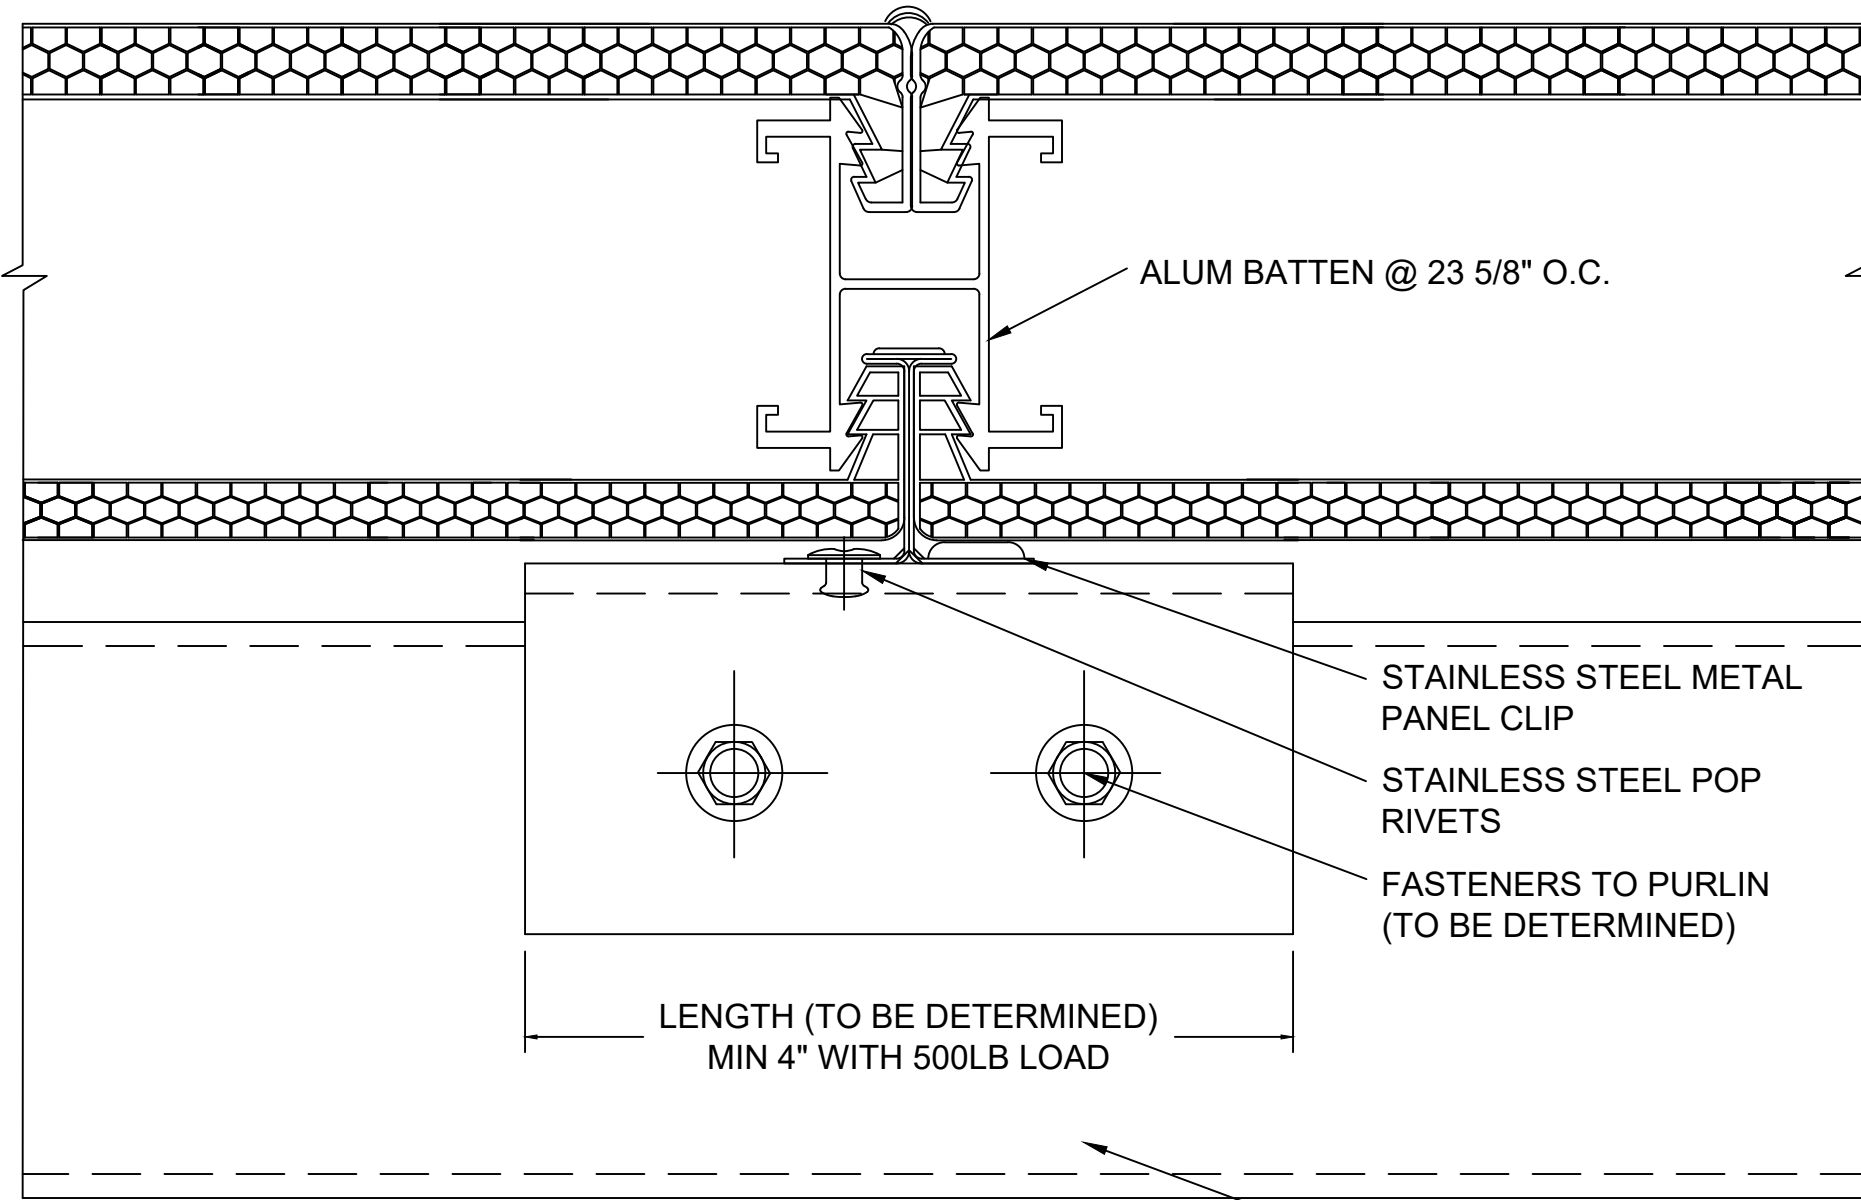


K₂ SECTION @ BATTEN
2.75" QuadSpan™ SYSTEM
(4" QuadSpan™ SYSTEM SIMILAR)


NOTE: THESE DETAILS OCCUR WHEN GLAZING IS SHIPPED IN PANELIZED SECTIONS.

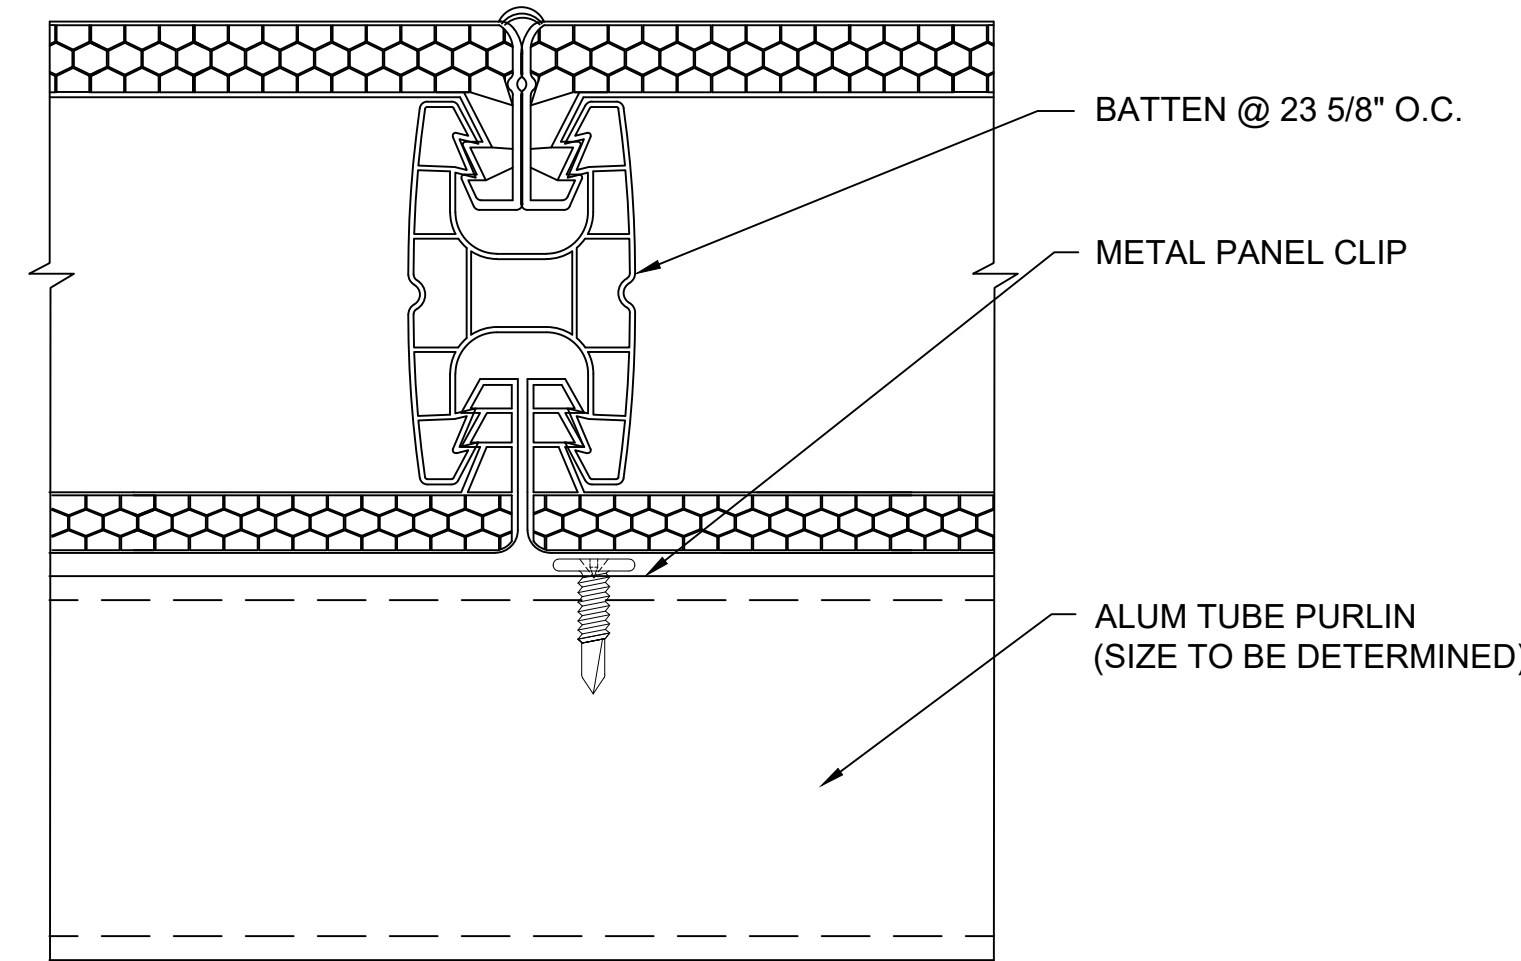

L SECTION @ BATTEN
2.75" QuadSpan™ SYSTEM

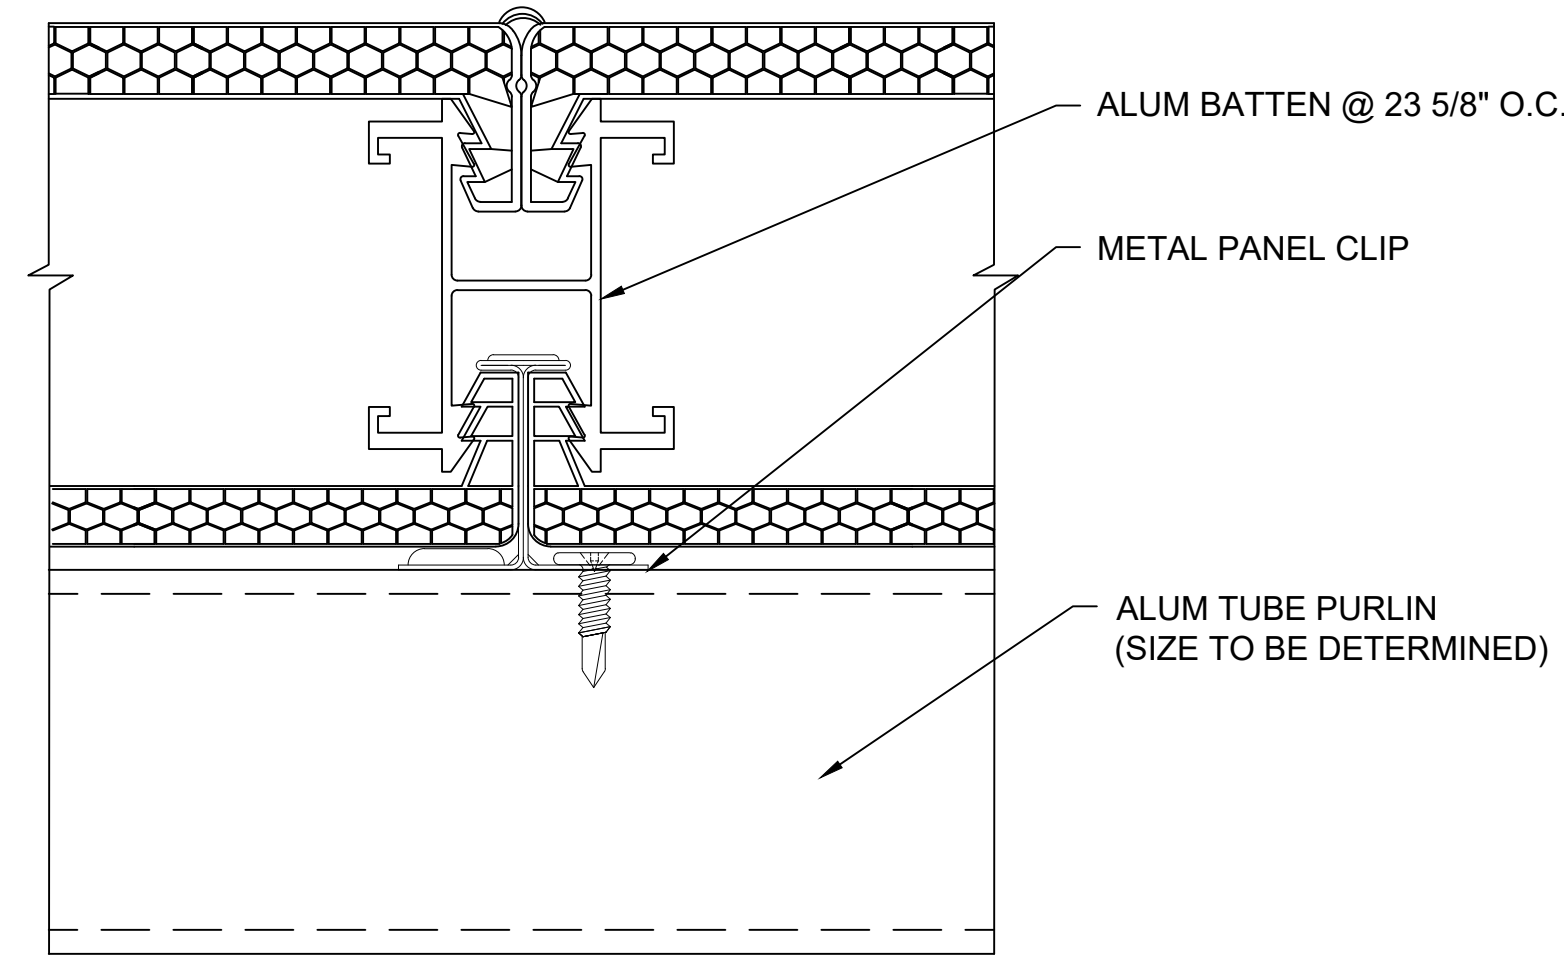

L₂ SECTION @ BATTEN
2.75" QuadSpan™ SYSTEM

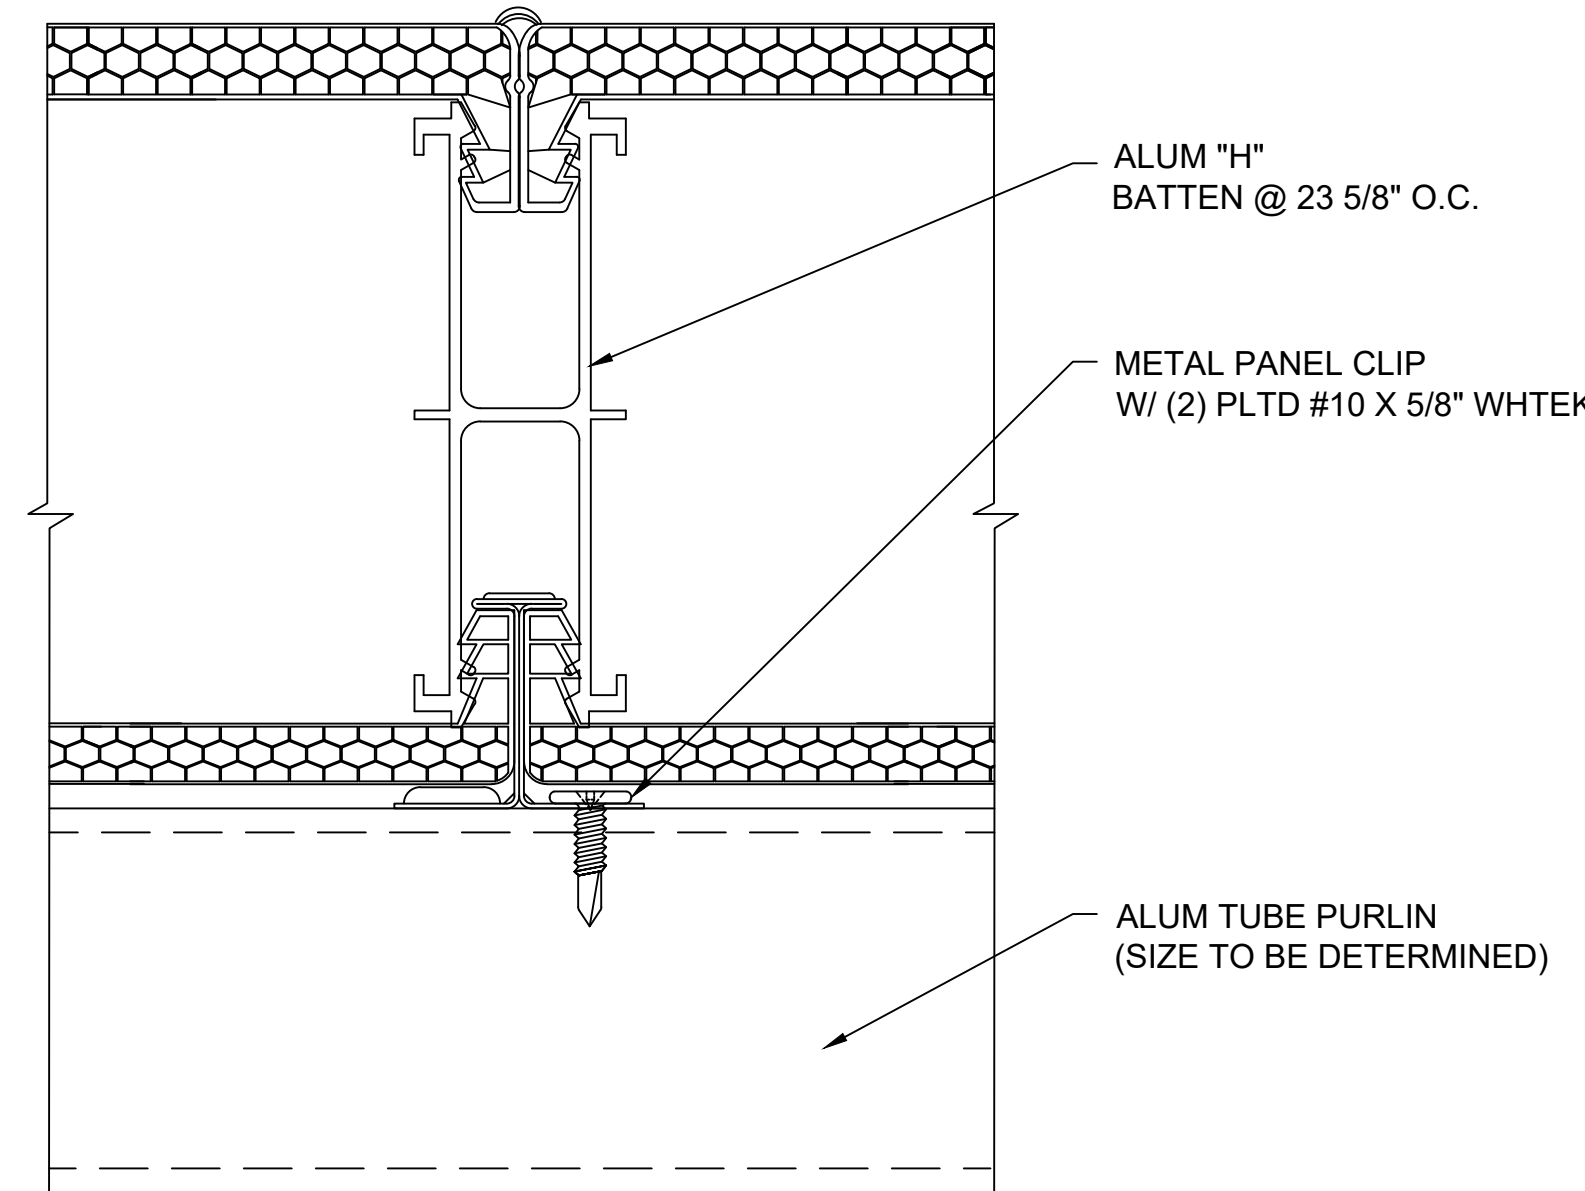

L₃ SECTION @ BATTEN
4" QuadSpan™ SYSTEM

NOTE: THESE DETAILS OCCUR WHEN GLAZING IS SHIPPED KNOCKED DOWN.

Details are subject to change and should be verified with our Architectural Support Department prior to implementation, please contact us at: info@kingspanlightandair.us

CUSTOM SKYLIGHTS

QuadSpan™ - LARGE SPAN w/ ADDED STRUCTURE
PYRAMID - SYSTEM (2.75" OR 4") DETERMINED BY DESIGN LOADS

Fenestration



28662 N. Ballard Drive
Lake Forest, IL 60045 USA
T: +1 847.816.1060
F: +1 847.816.0475

Note

The standard details shown are for reference only.


Please contact our Architectural Support Department for job specific details and for information regarding the usage, limitations, and or code requirements pertaining to this product, please contact us at:

info@kingspanlightandair.us


5/19/2026: CREATION OF DOCUMENT

SHEET NO.

3 OF 4

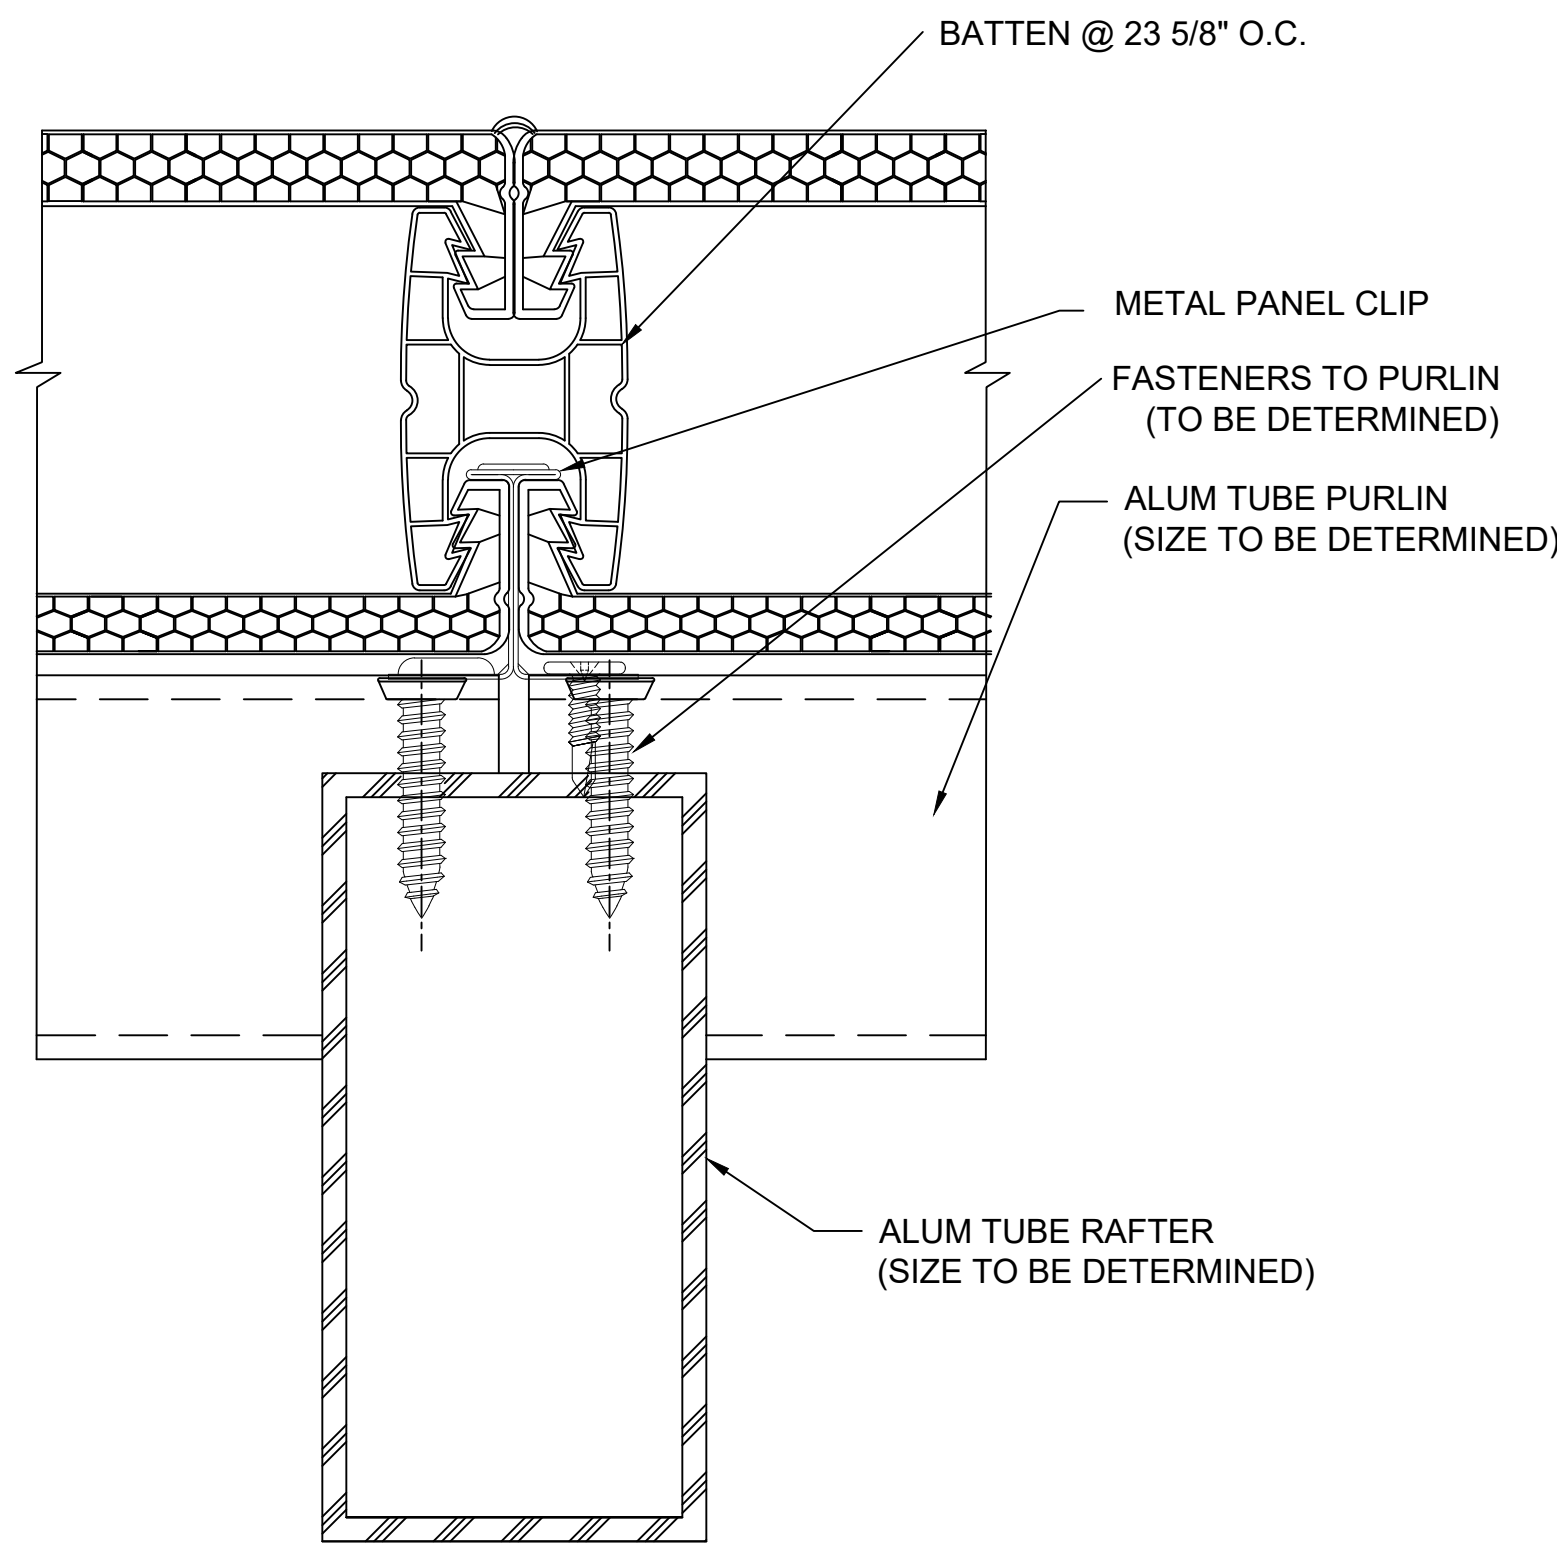


N SECTION @ RAFTER
2.75" QuadSpan™ SYSTEM
(4" QuadSpan™ SYSTEM SIMILAR)

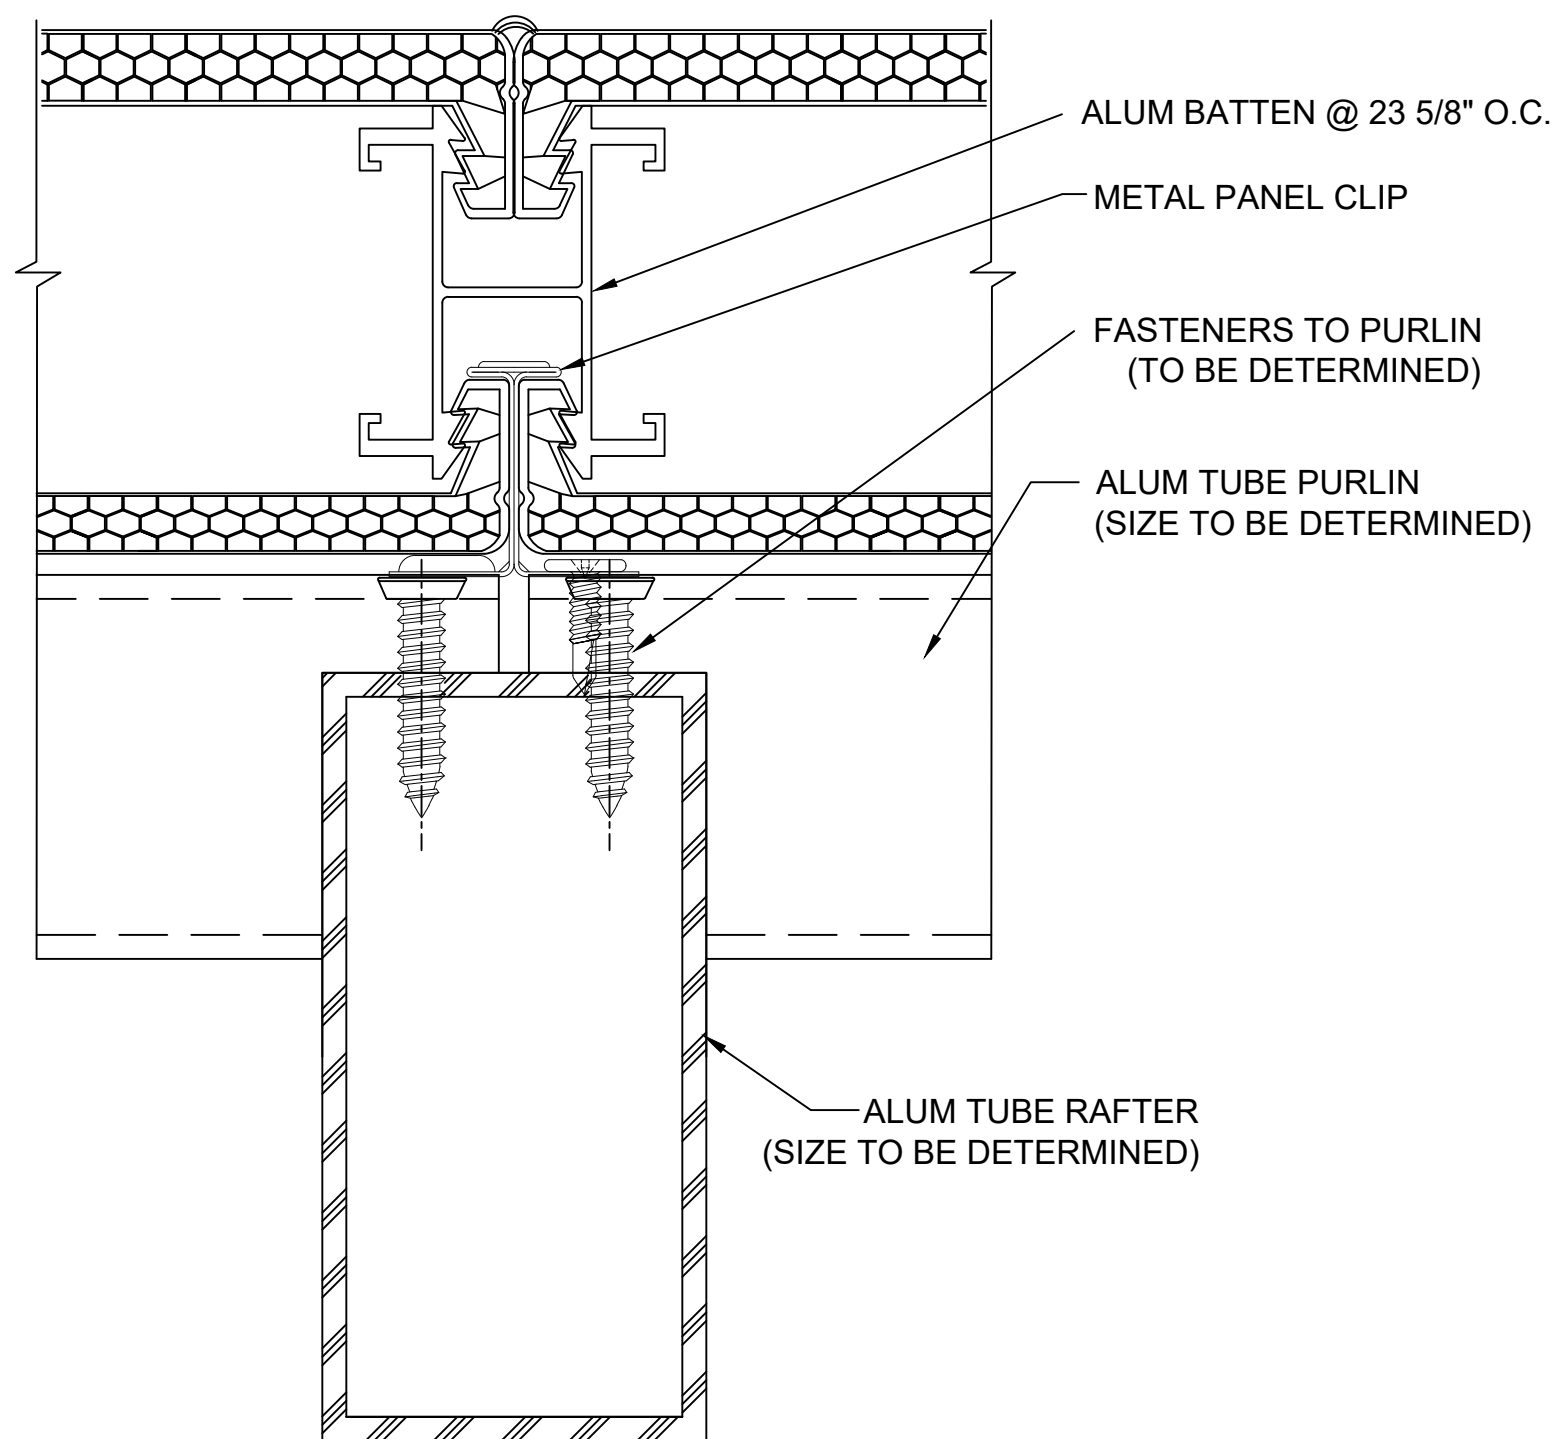


N₂ SECTION @ RAFTER
2.75" QuadSpan™ SYSTEM
(4" QuadSpan™ SYSTEM SIMILAR)

NOTE: THESE DETAILS OCCUR
WHEN GLAZING IS SHIPPED
KNOCKED DOWN.

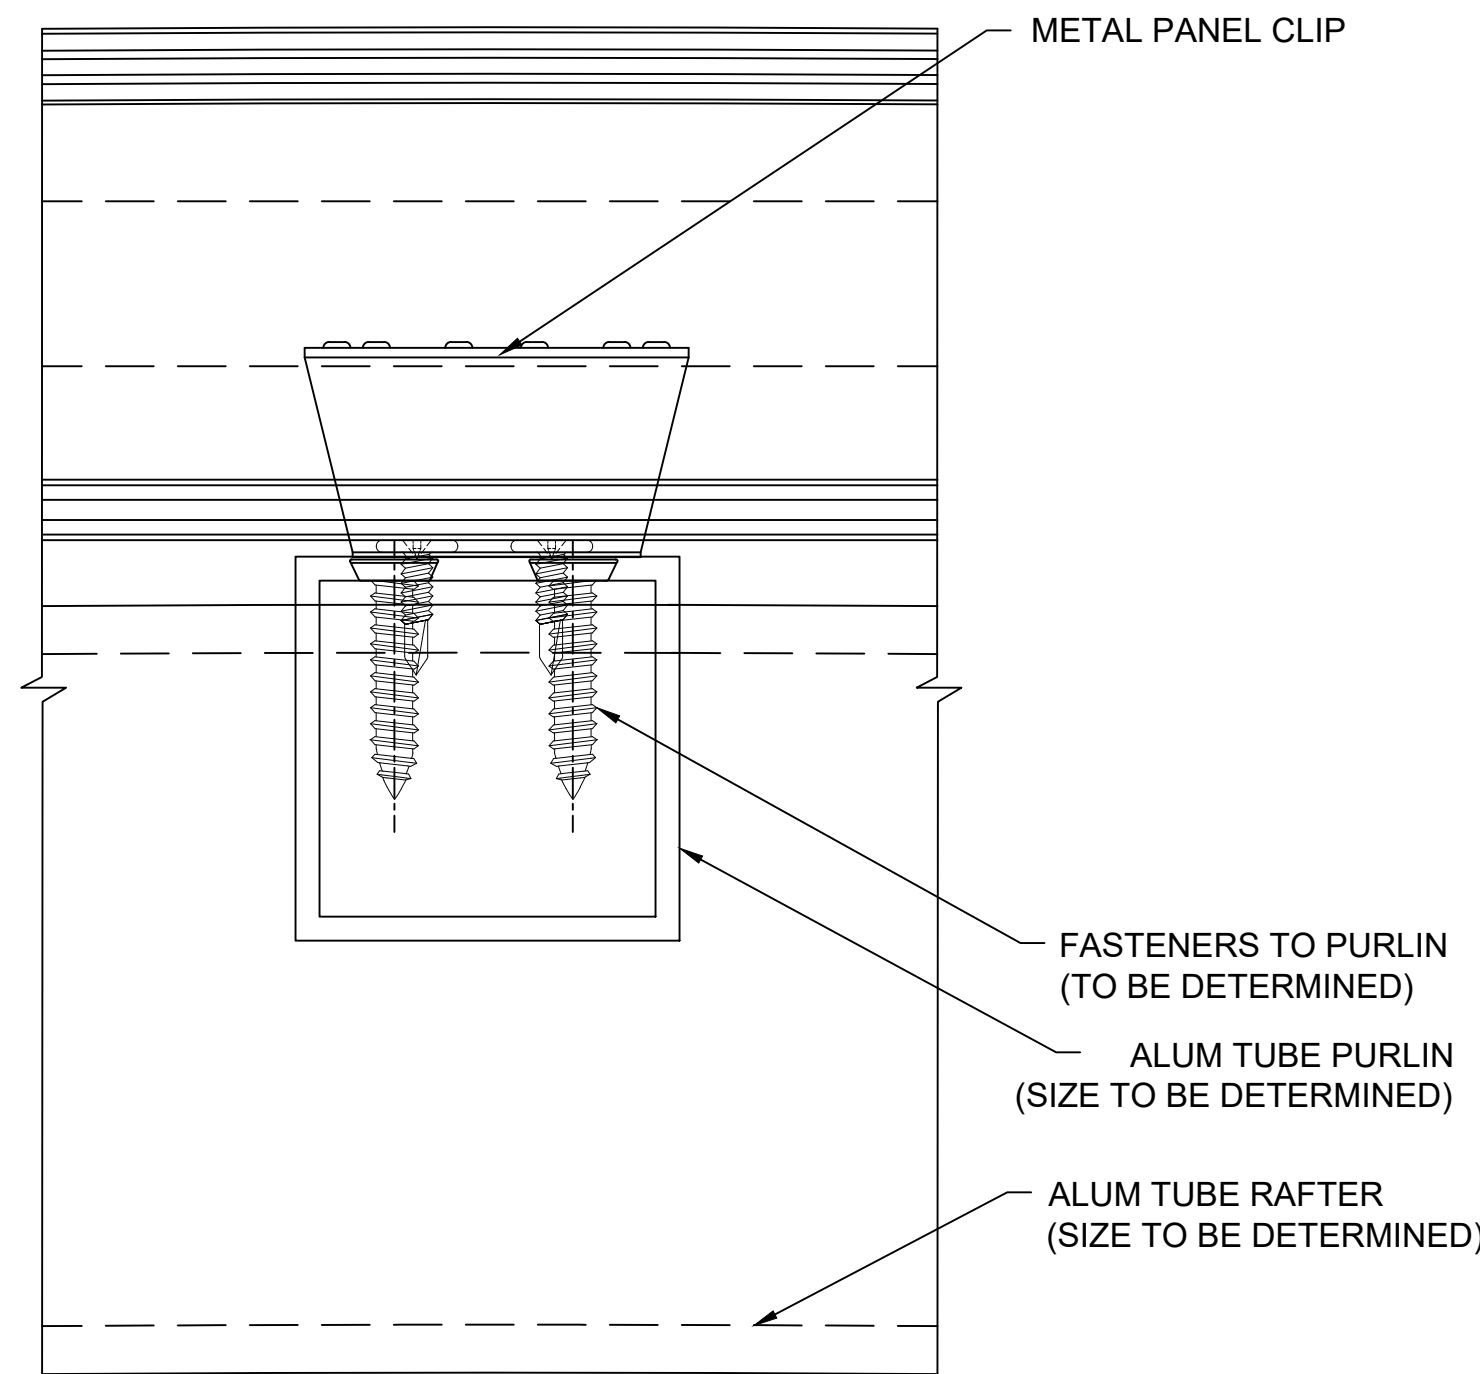


O SECTION @ PURLINS
2.75" QuadSpan™ SYSTEM
(4" QuadSpan™ SYSTEM SIMILAR)

NOTE: THIS DETAIL OCCURS WHEN GLAZING
IS SHIPPED KNOCKED DOWN.

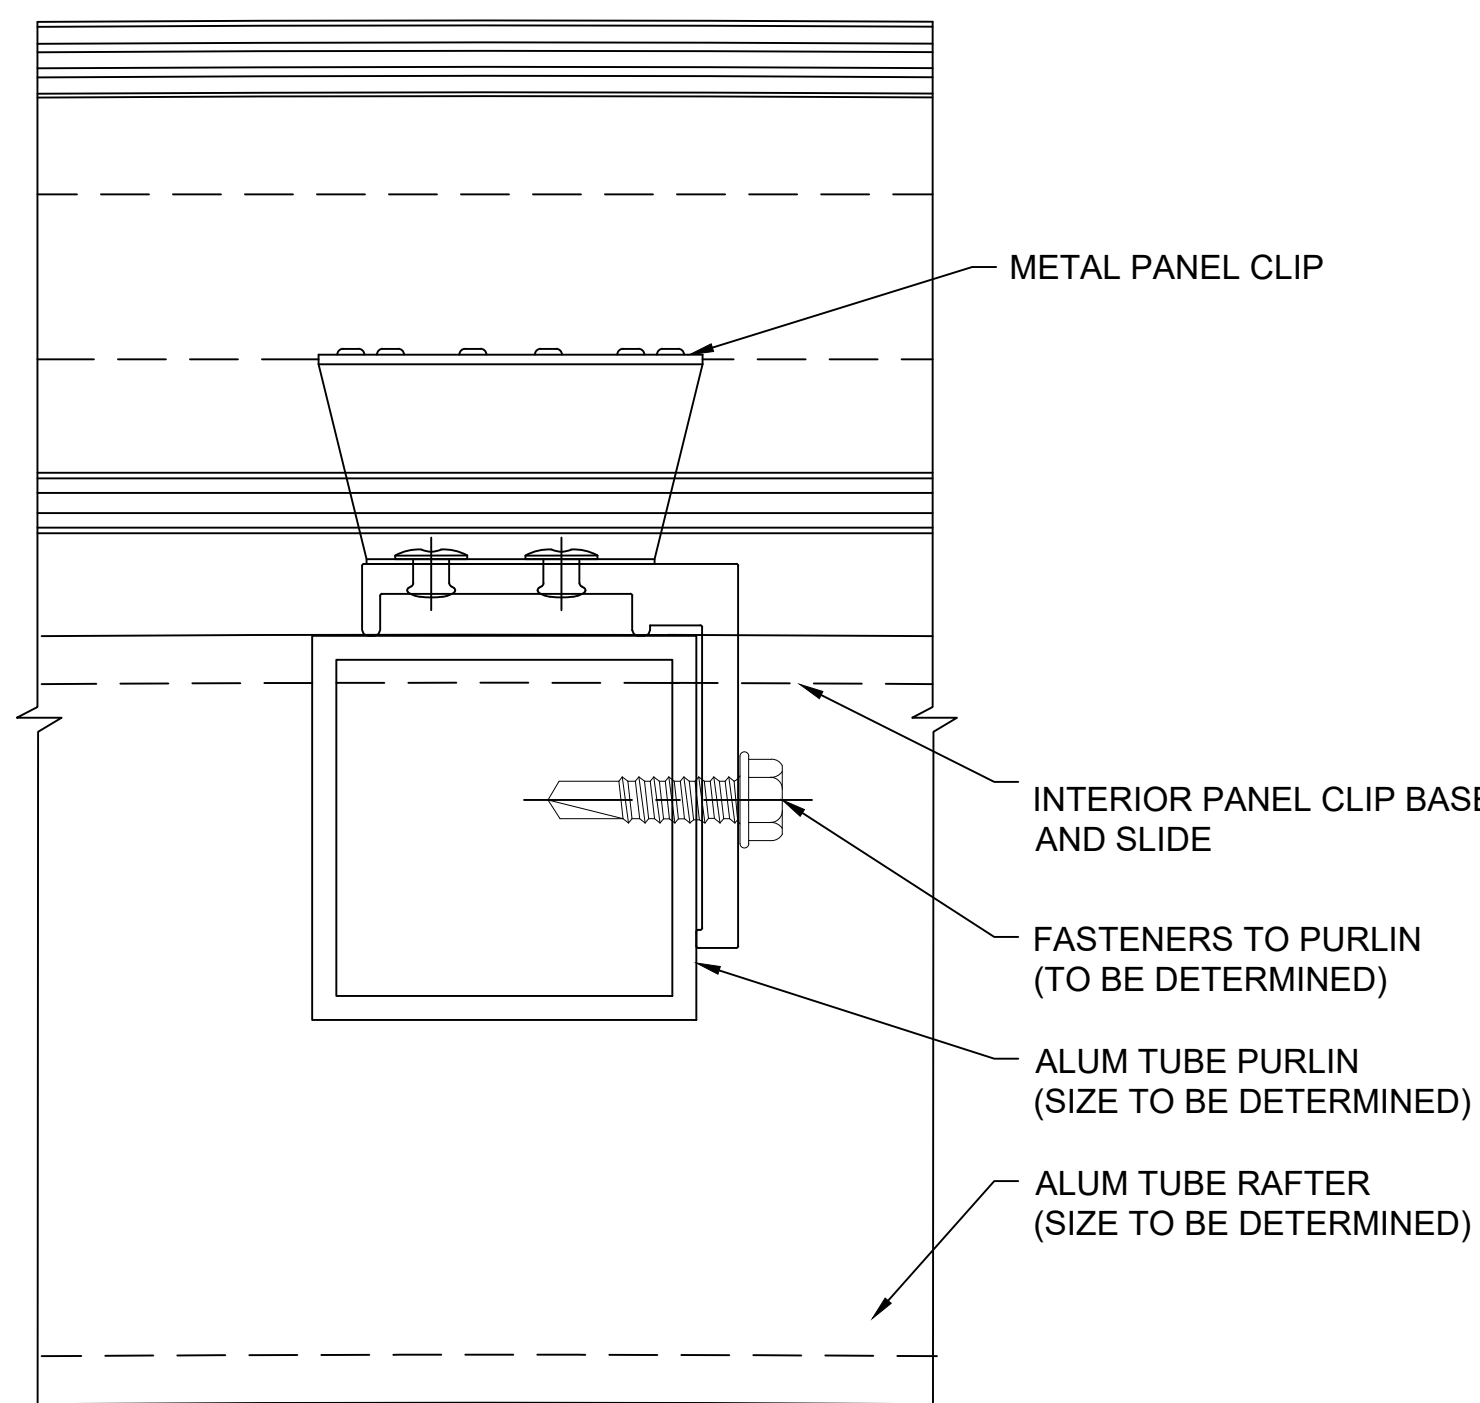


O₂ SECTION @ PURLINS
2.75" QuadSpan™ SYSTEM
(4" QuadSpan™ SYSTEM SIMILAR)

NOTE: THIS DETAIL OCCURS WHEN GLAZING
IS SHIPPED IN PANELIZED SECTIONS.

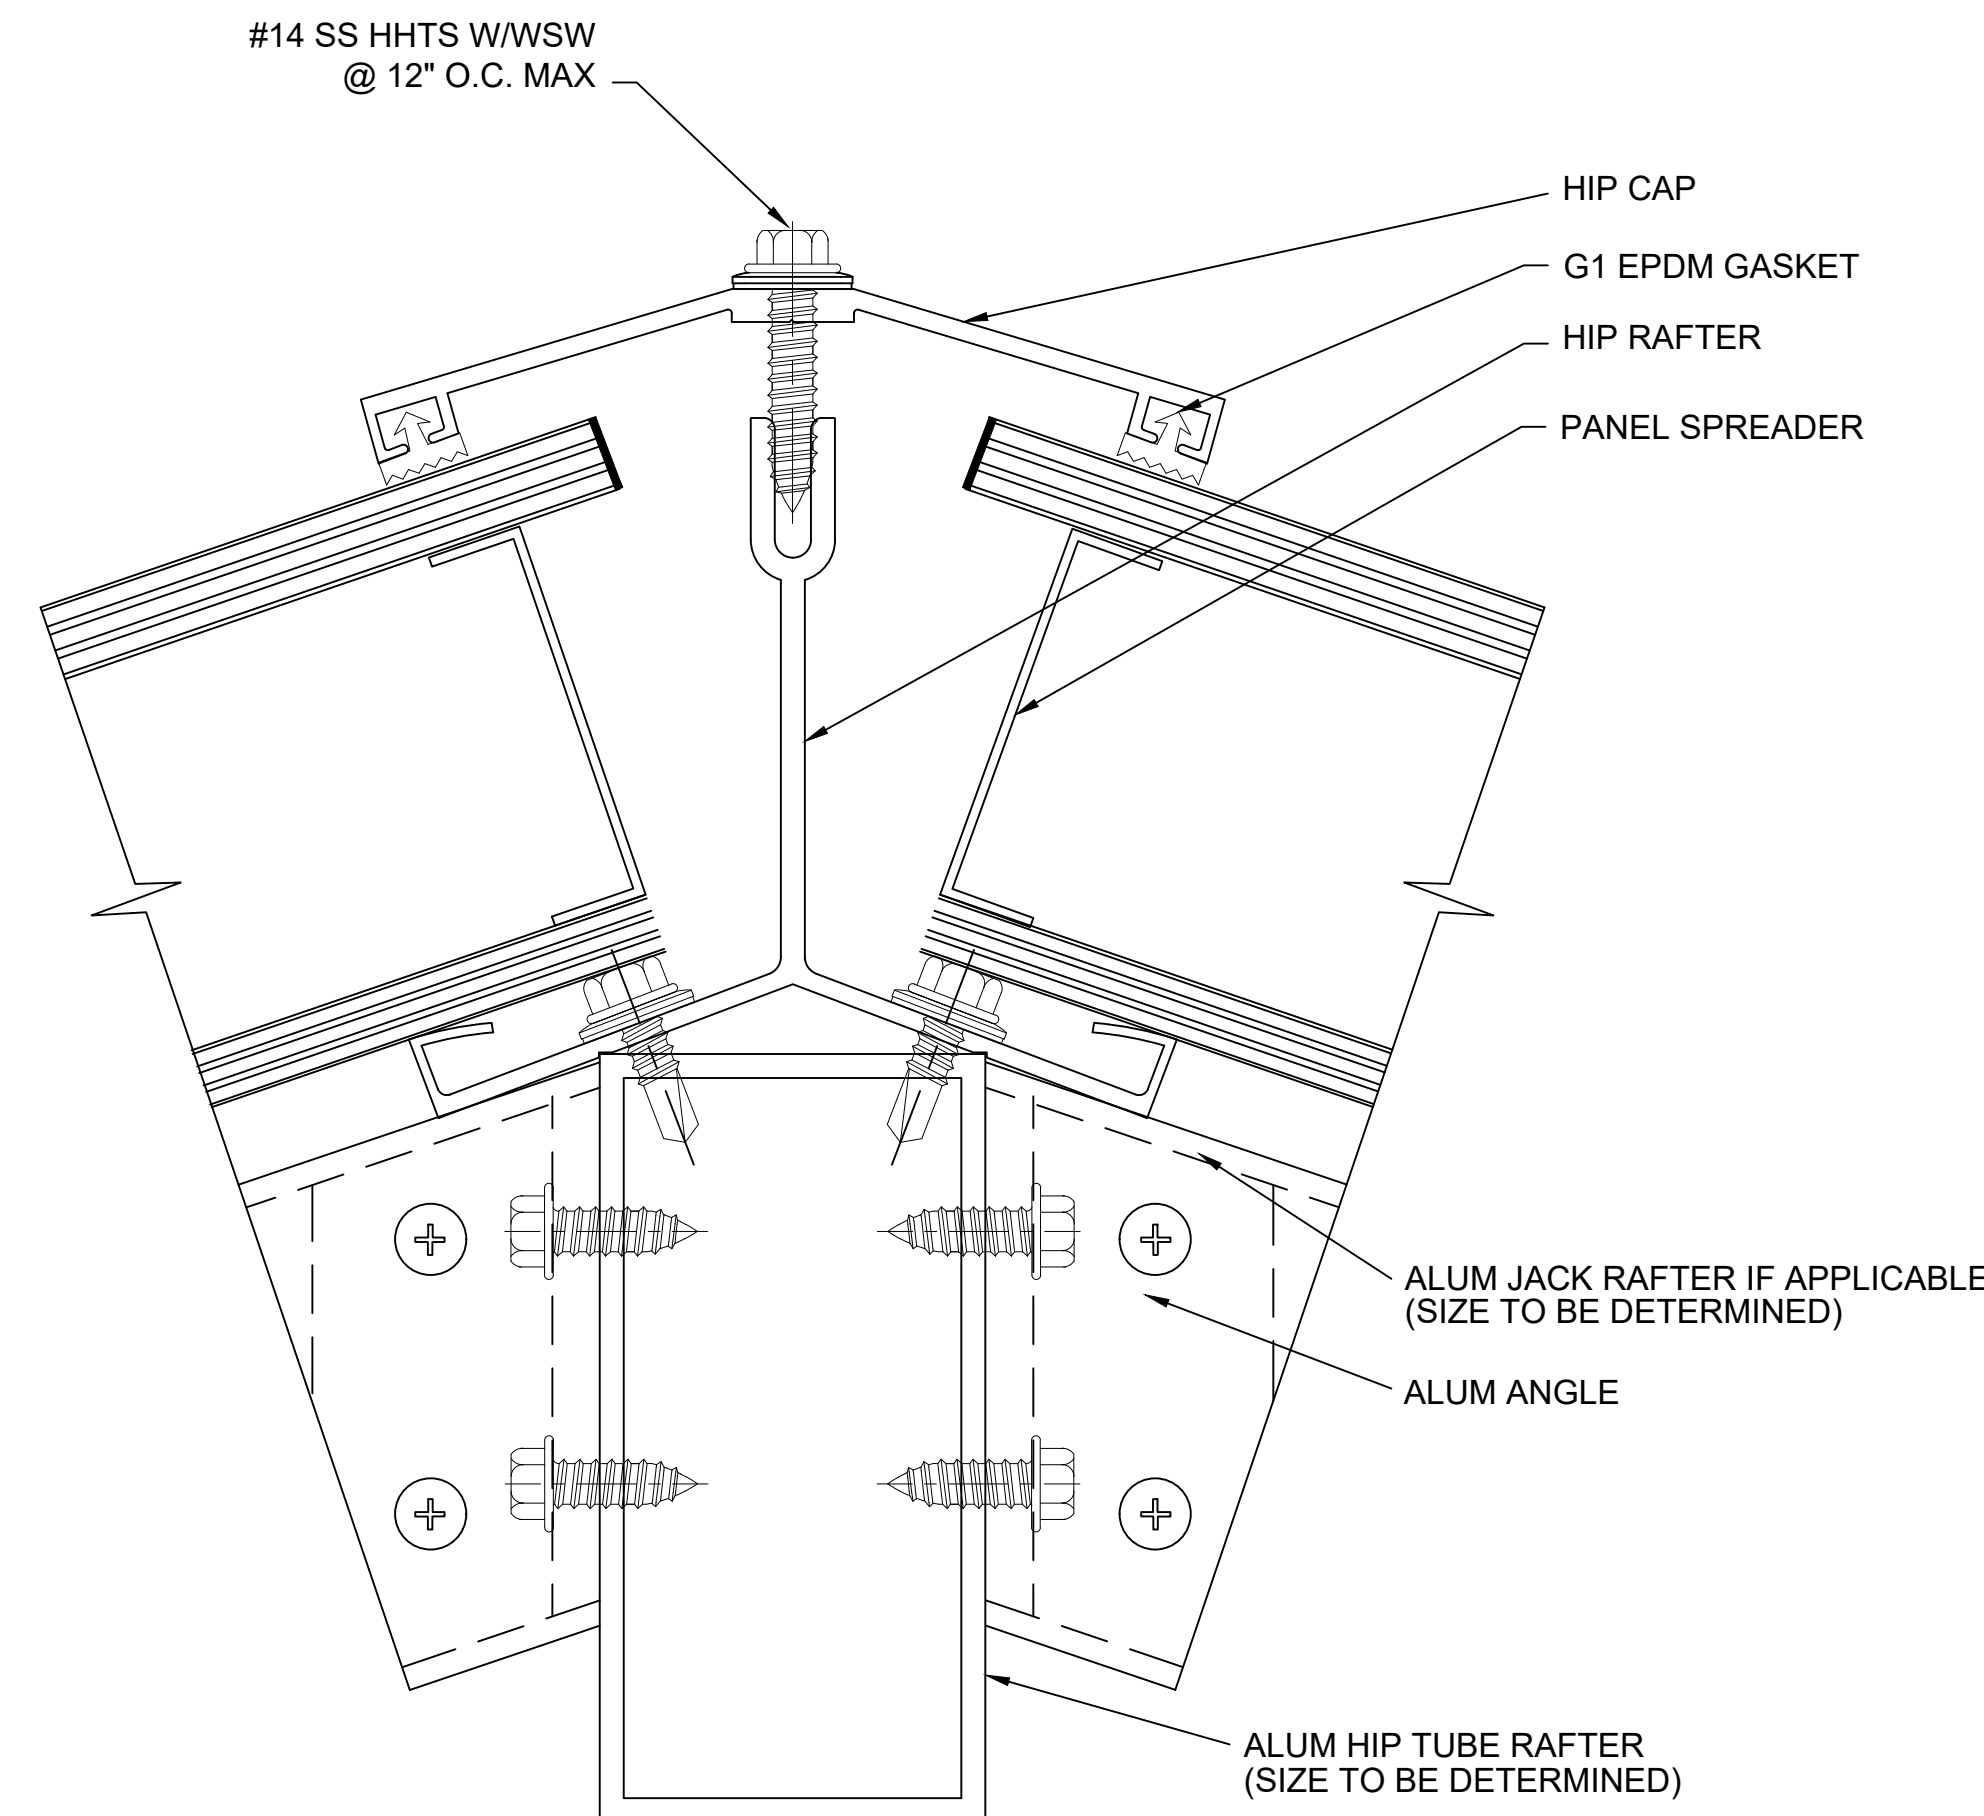

P SECTION @ HIP
2.75" QuadSpan™ SYSTEM
(4" QuadSpan™ SYSTEM SIMILAR)

NOTE: AT JACK RAFTER LOCATIONS
IF APPLICABLE

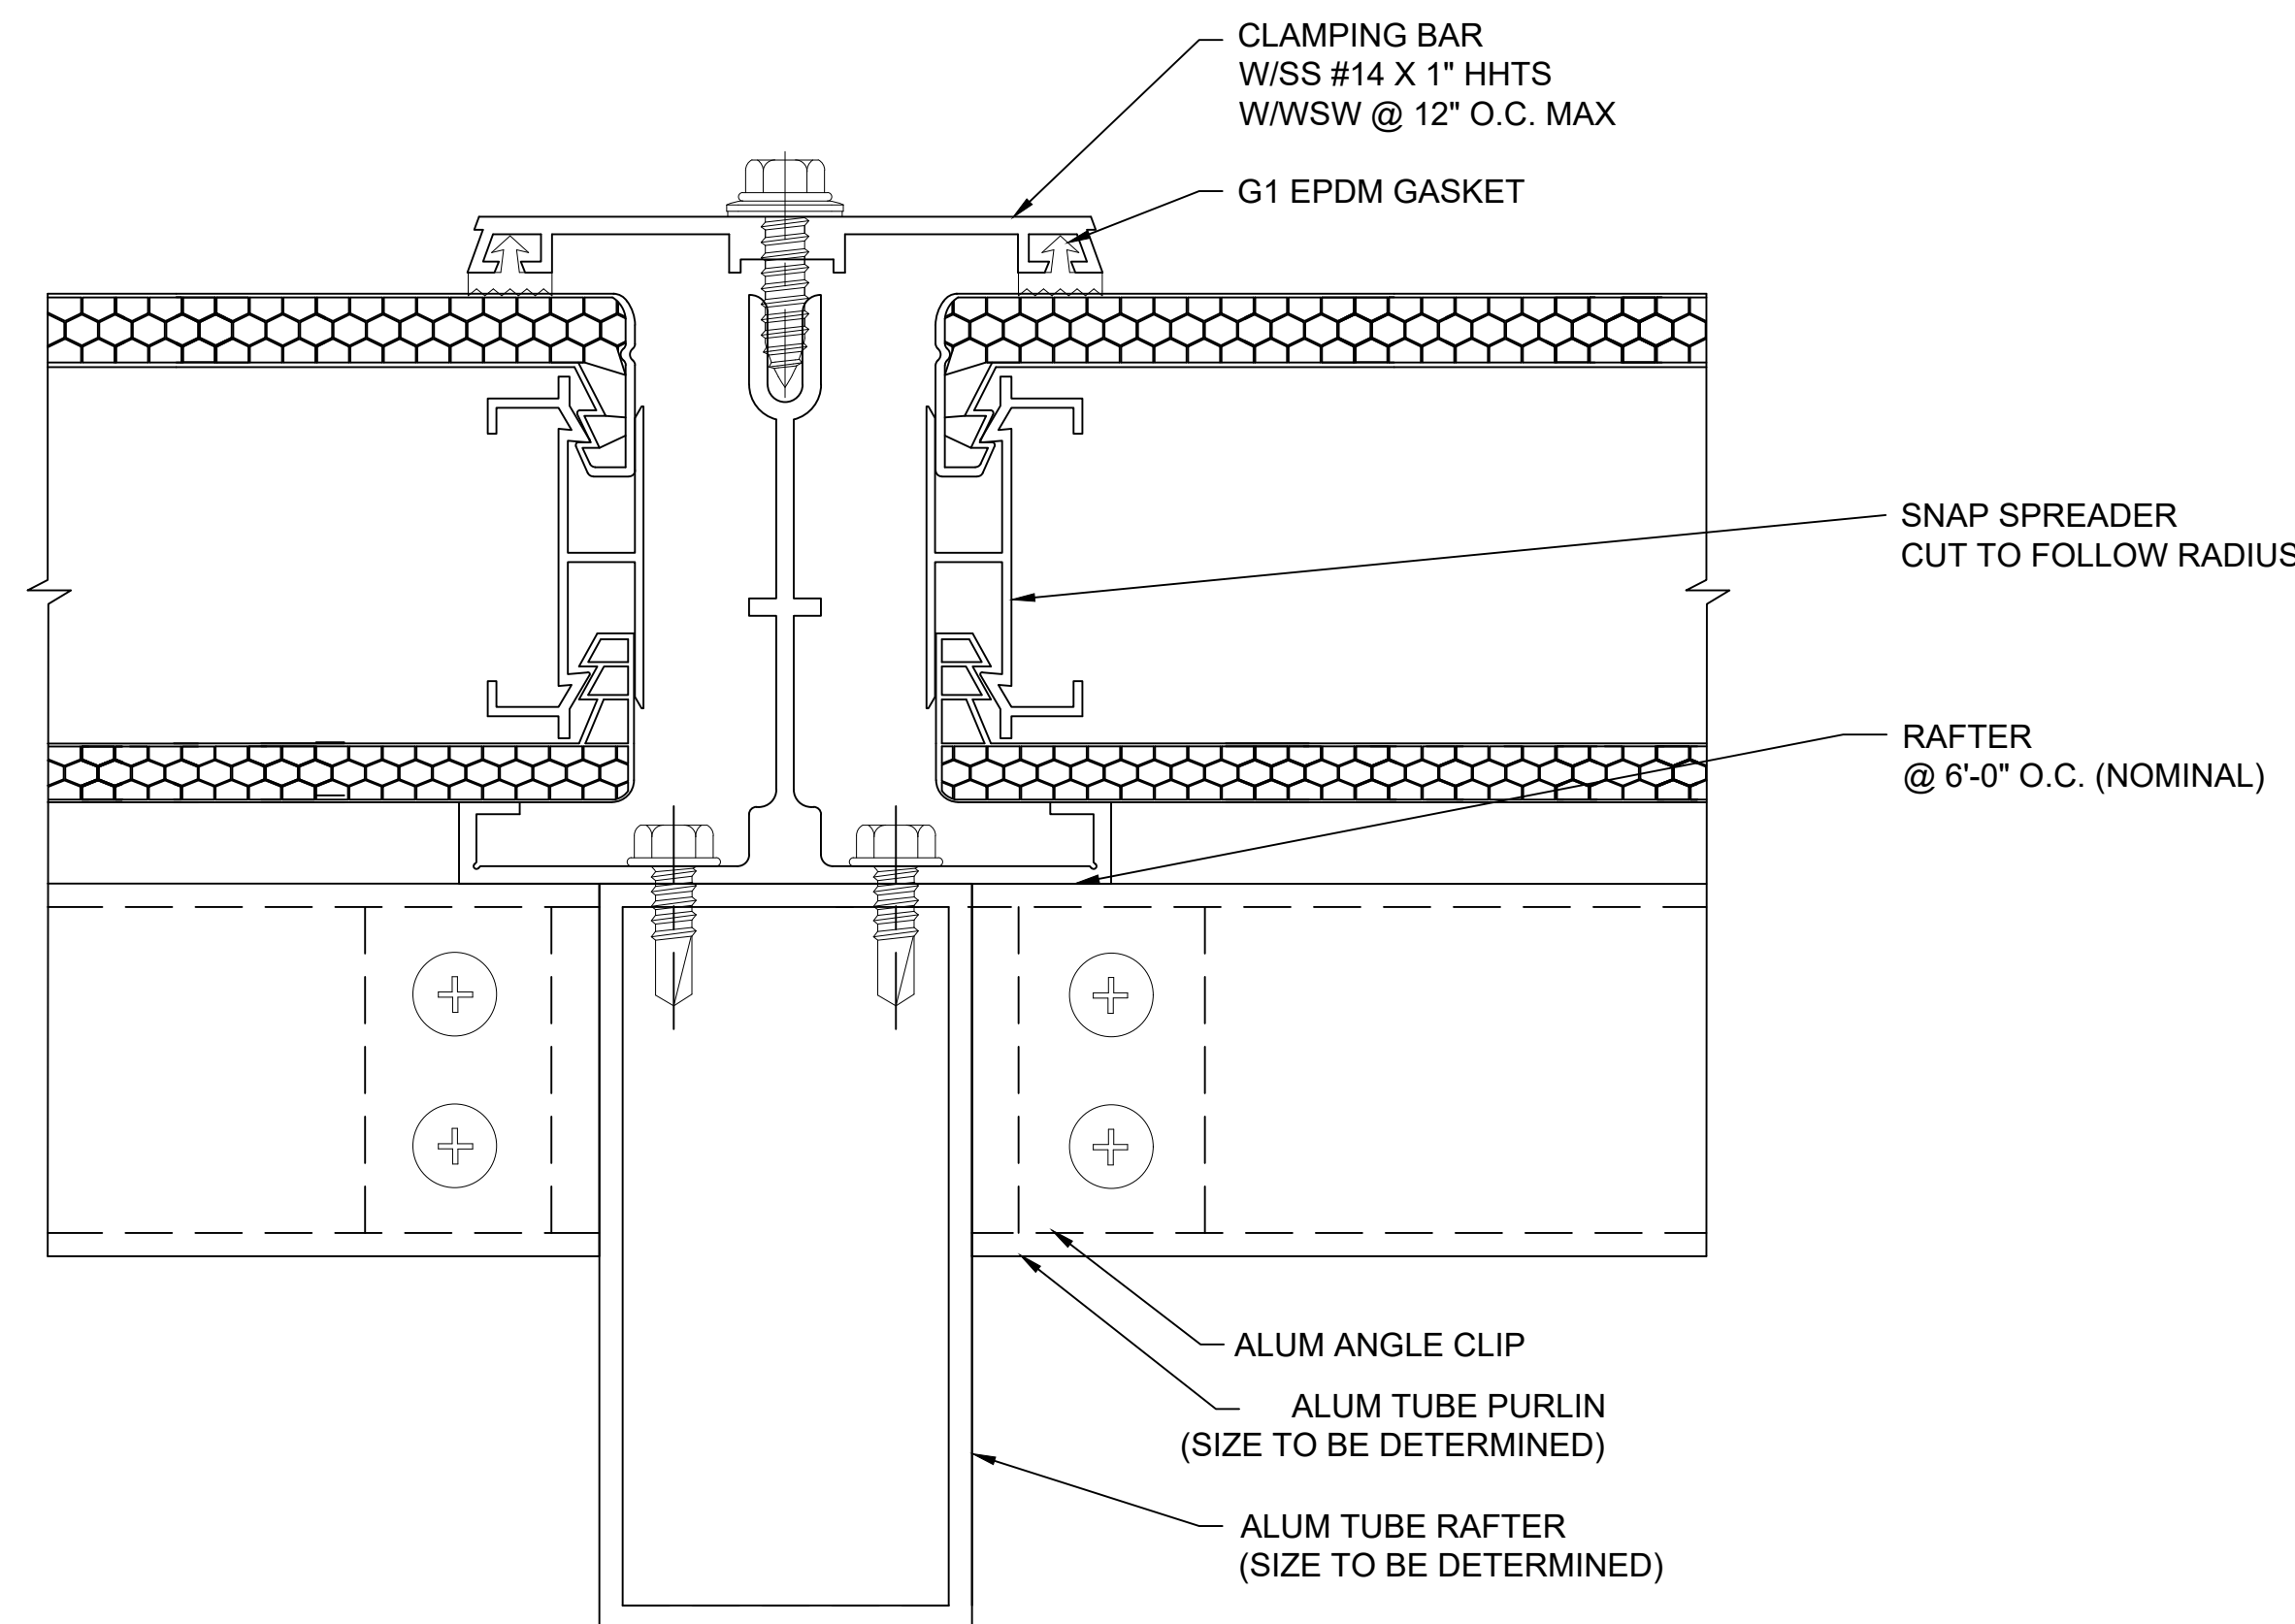

M SECTION @ RAFTER
2.75" QuadSpan™ SYSTEM
(4" QuadSpan™ SYSTEM SIMILAR)

NOTE: THESE DETAILS OCCUR
WHEN GLAZING IS SHIPPED IN
PANELIZED SECTIONS.

Details are subject to change and should be
verified with our Architectural Support
Department prior to implementation, please
contact us at: info@kingspanlightandair.us

CUSTOM SKYLIGHTS
QuadSpan™ - LARGE SPAN w/ ADDED STRUCTURE
PYRAMID - SYSTEM (2.75" OR 4") DETERMINED BY DESIGN LOADS



28662 N. Ballard Drive
Lake Forest, IL 60045 USA
T: +1 847.816.1060
F: +1 847.816.0475

Note
The standard details shown
are for reference only.
Please contact our Architectural
Support Department for job
specific details and for
information regarding the usage,
limitations, and or code
requirements pertaining to this
product, please contact us at:

info@kingspanlightandair.us

5/19/2026: CREATION OF DOCUMENT

SHEET NO.

4 OF 4

ENG-EXT-0483-2600