

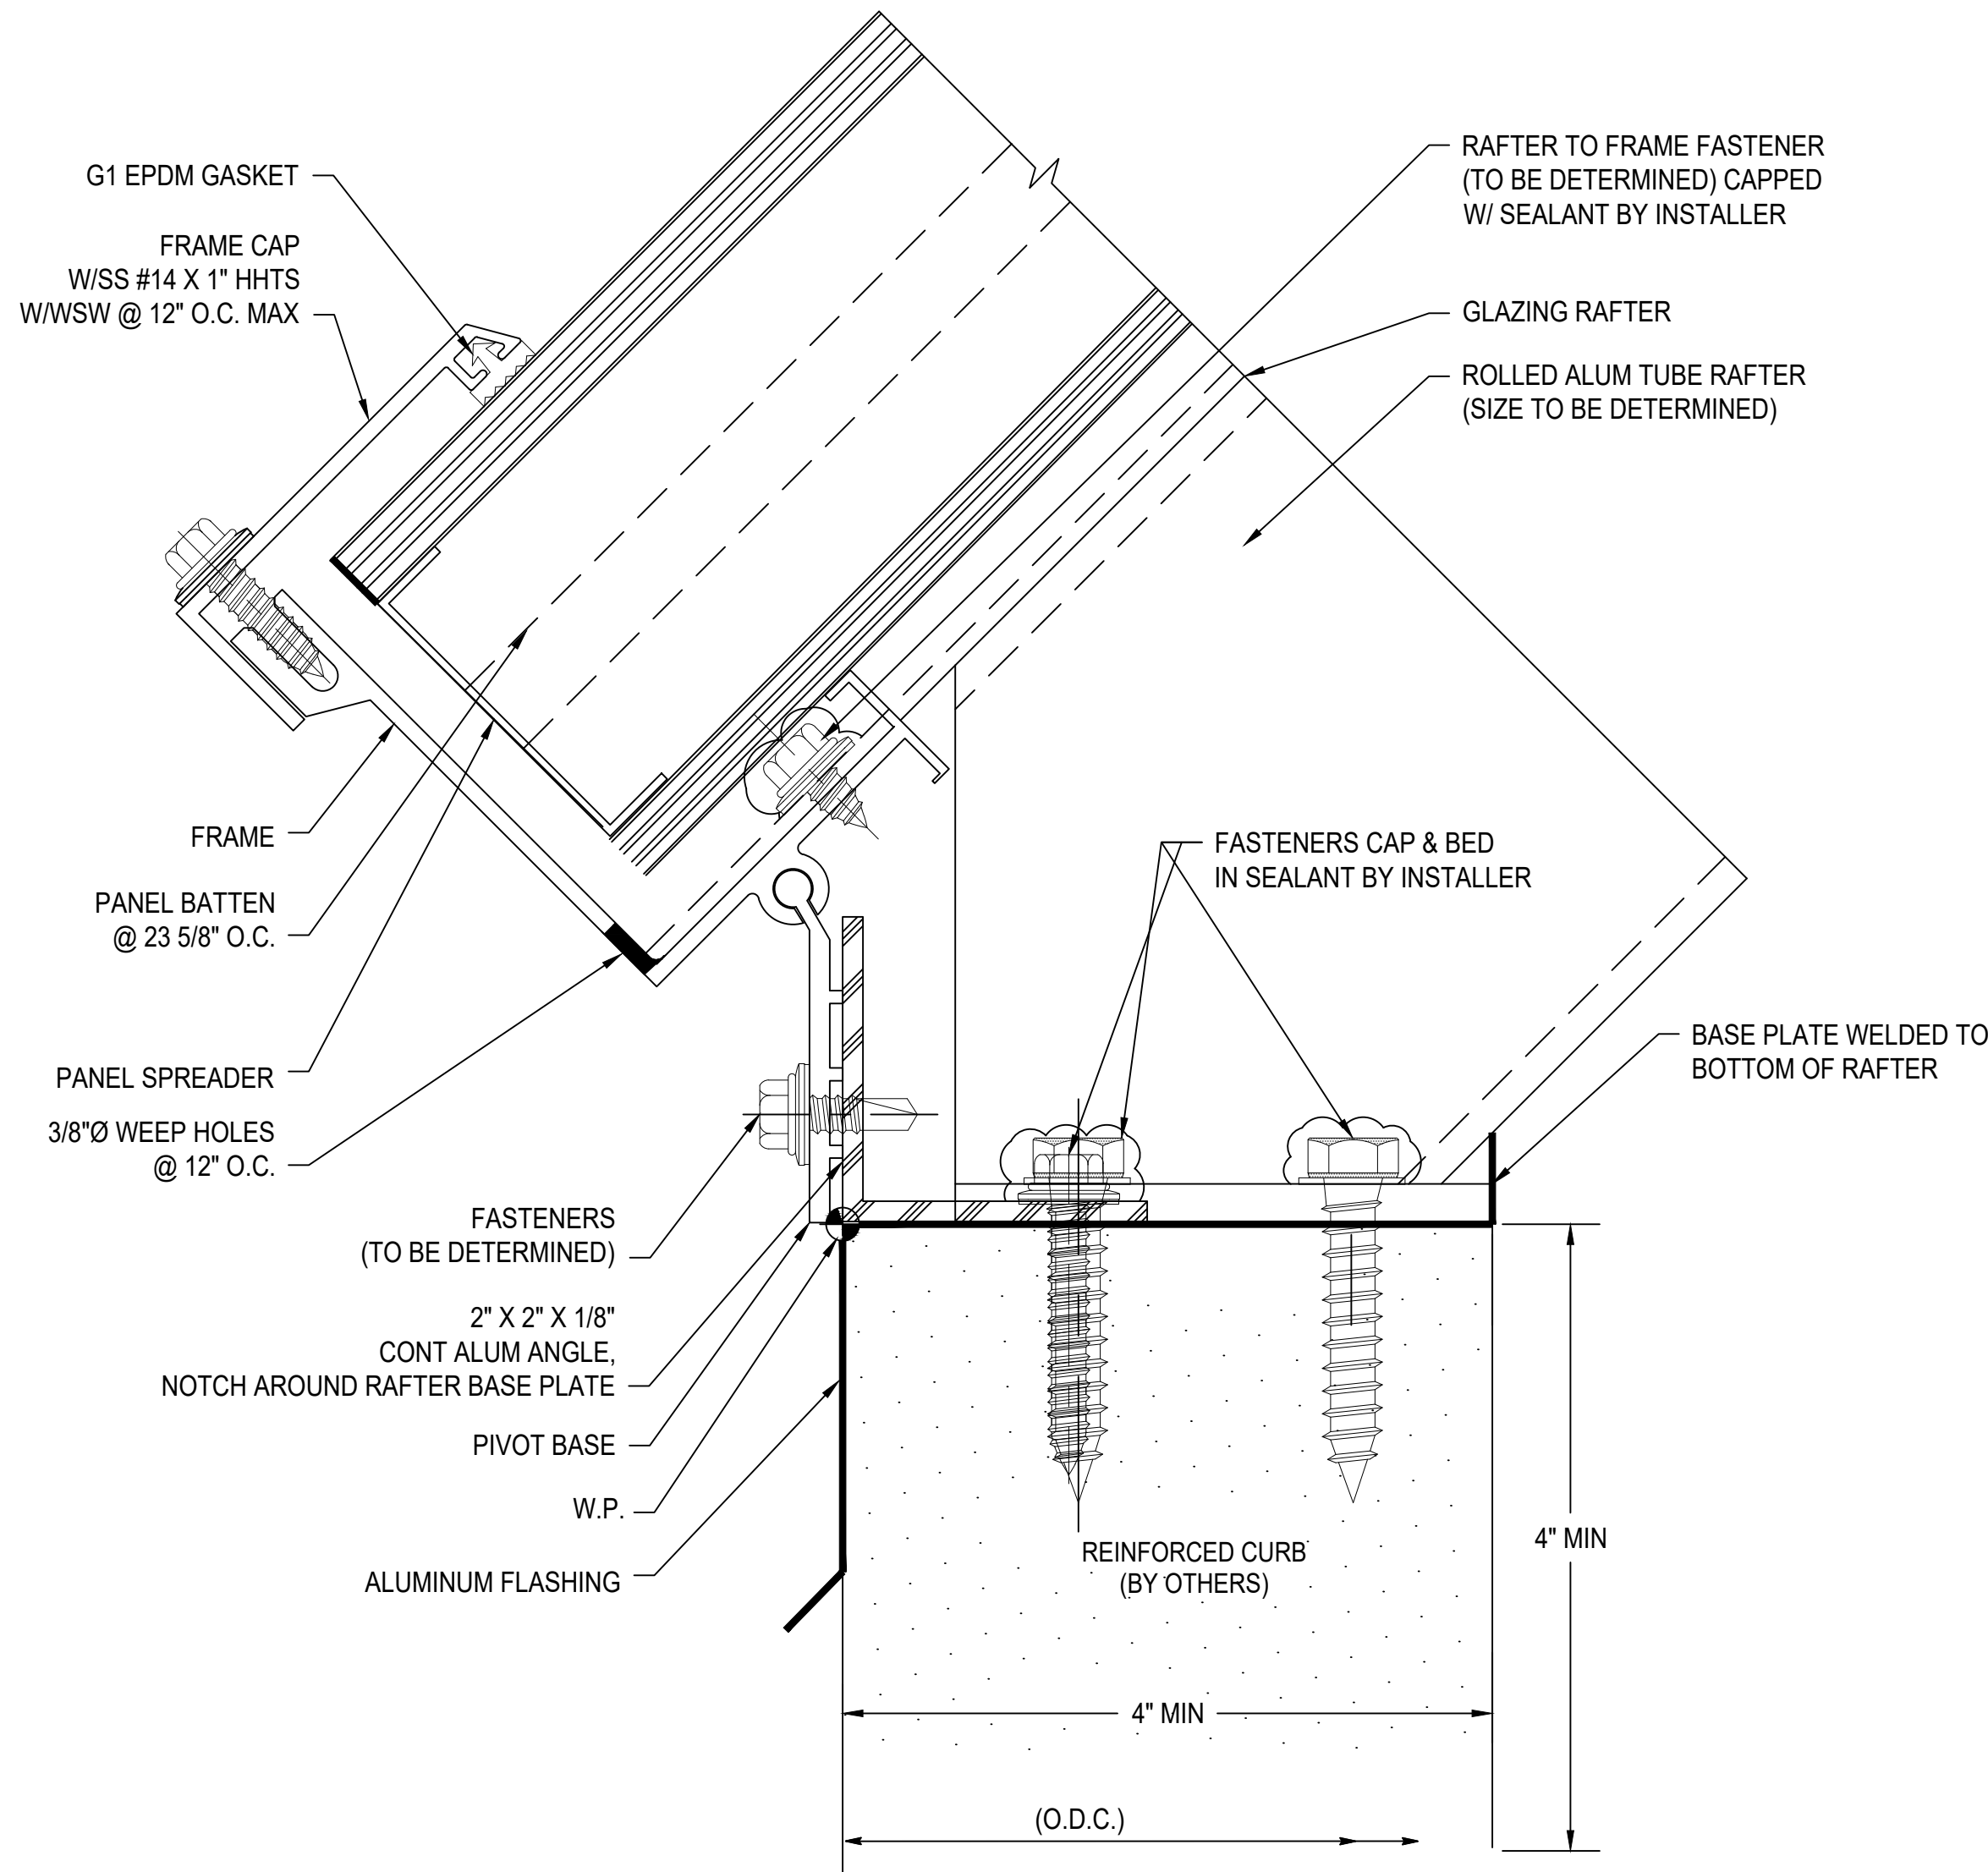
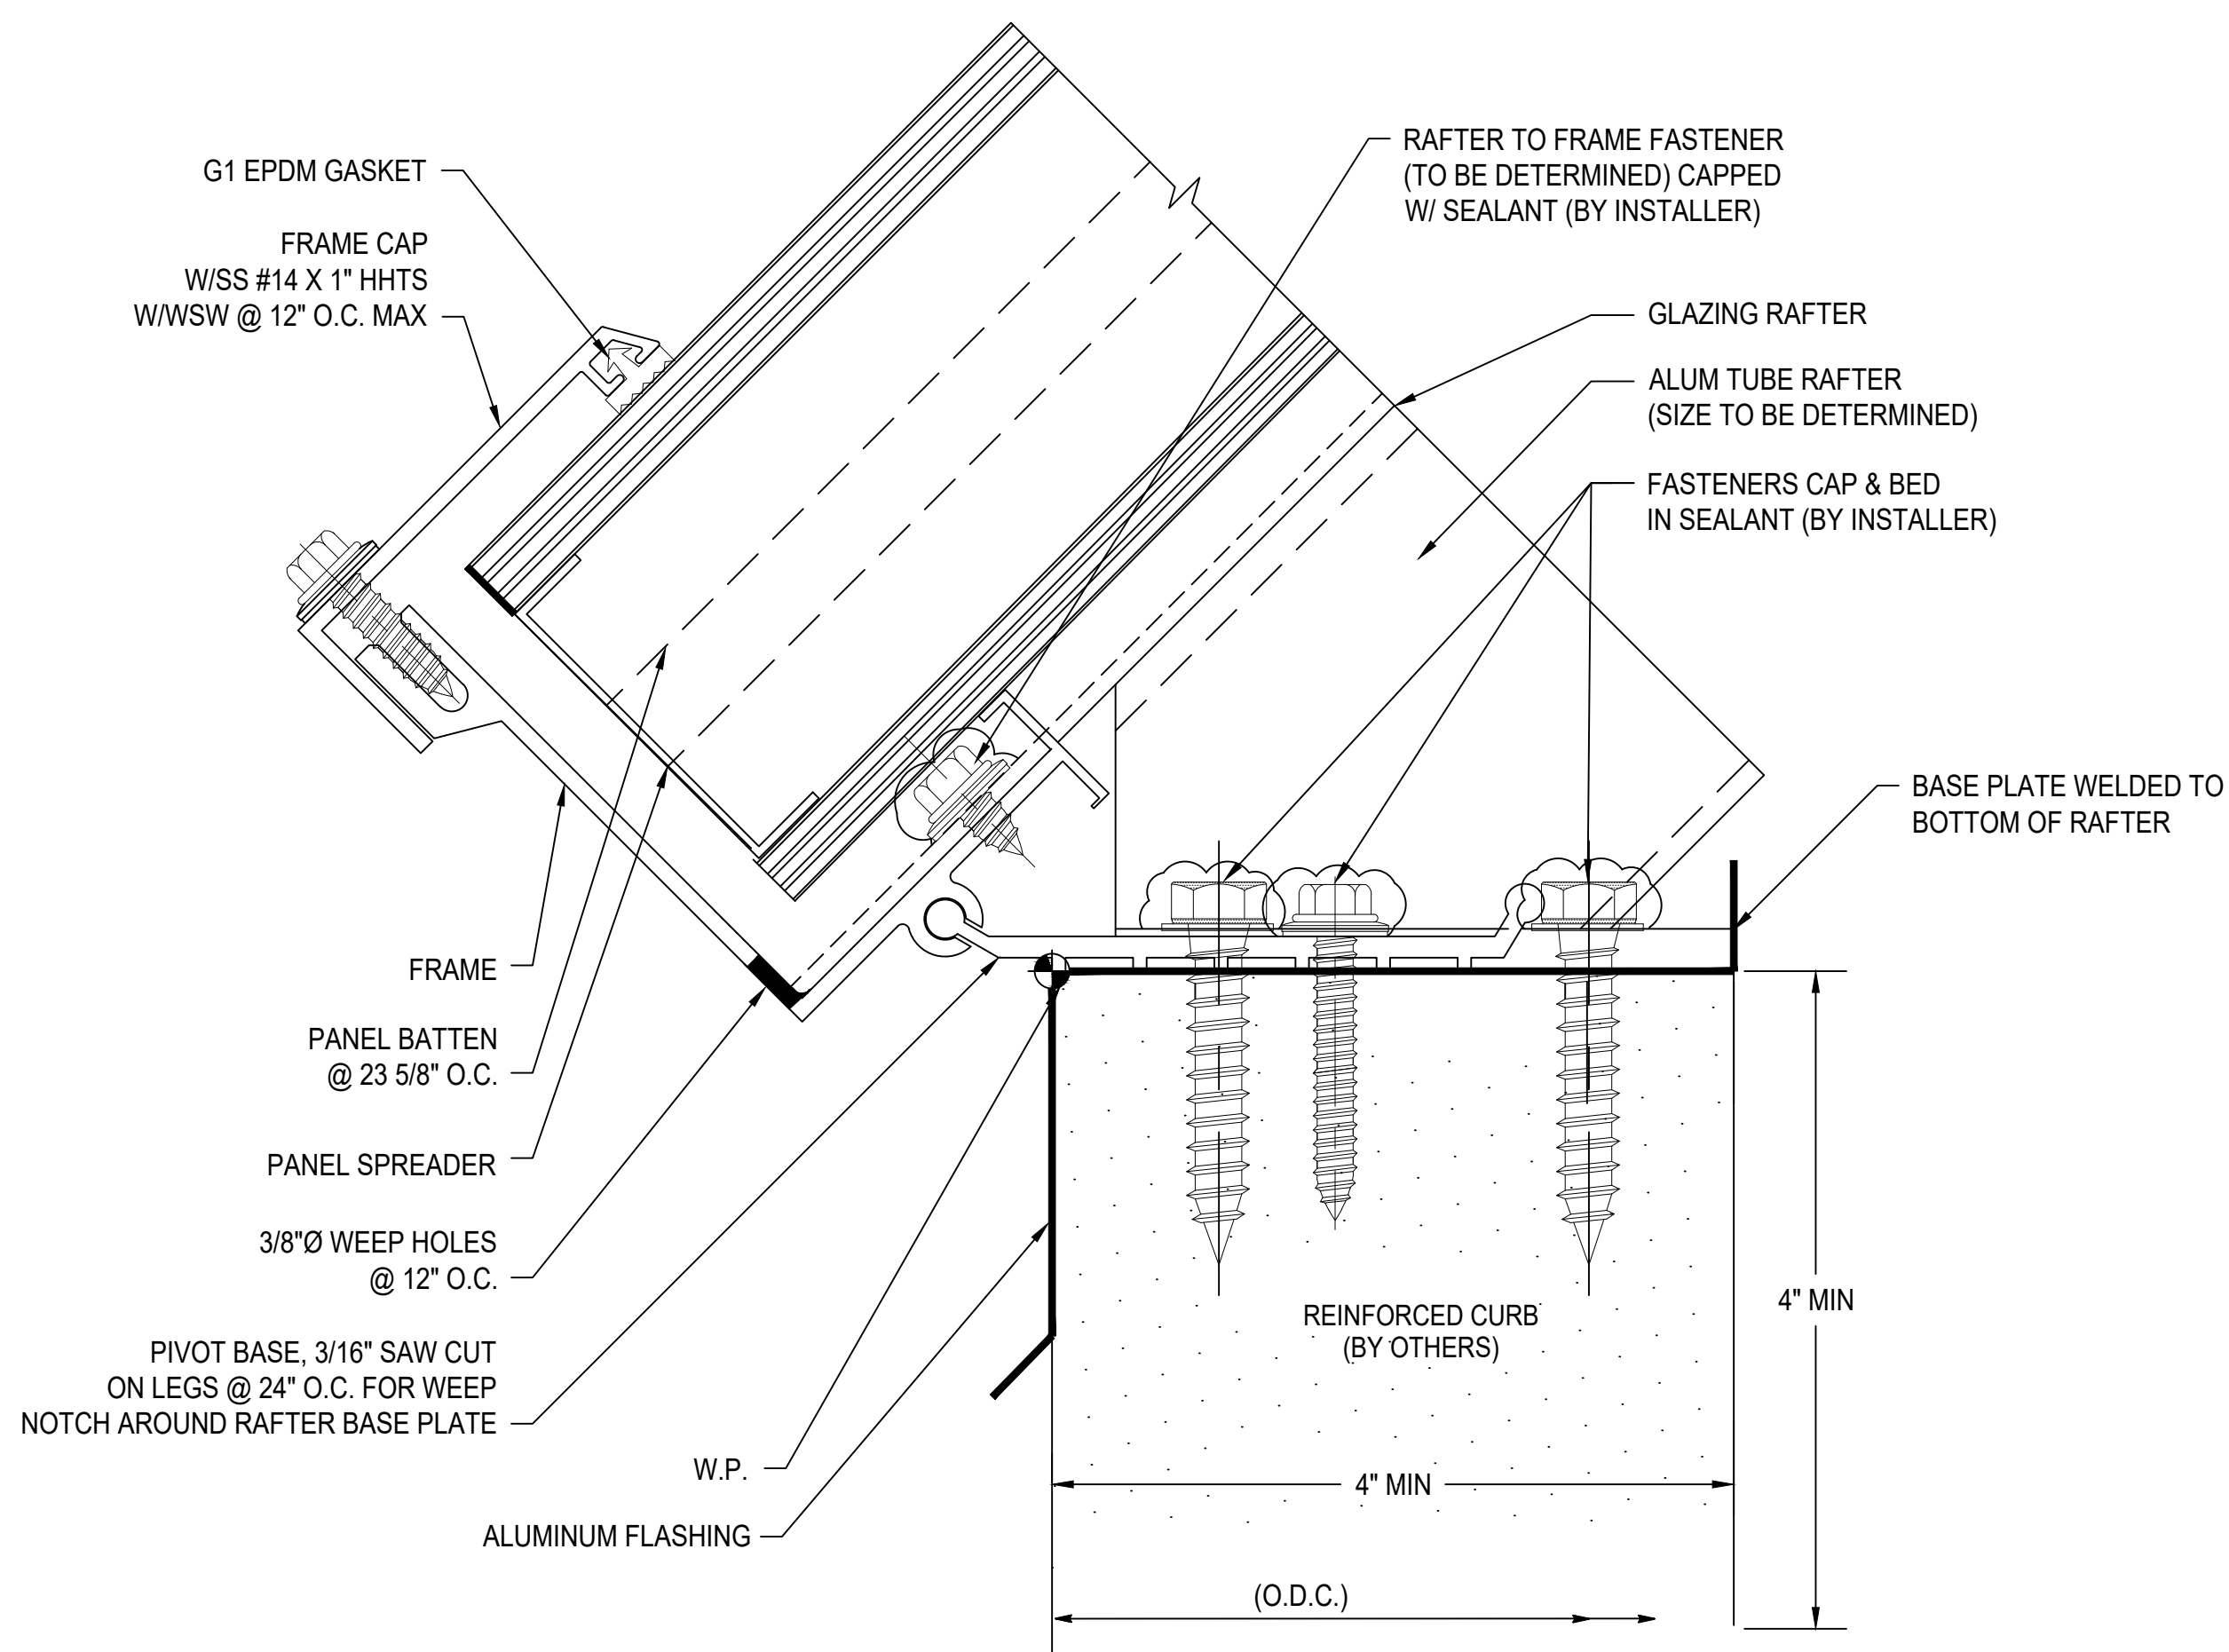
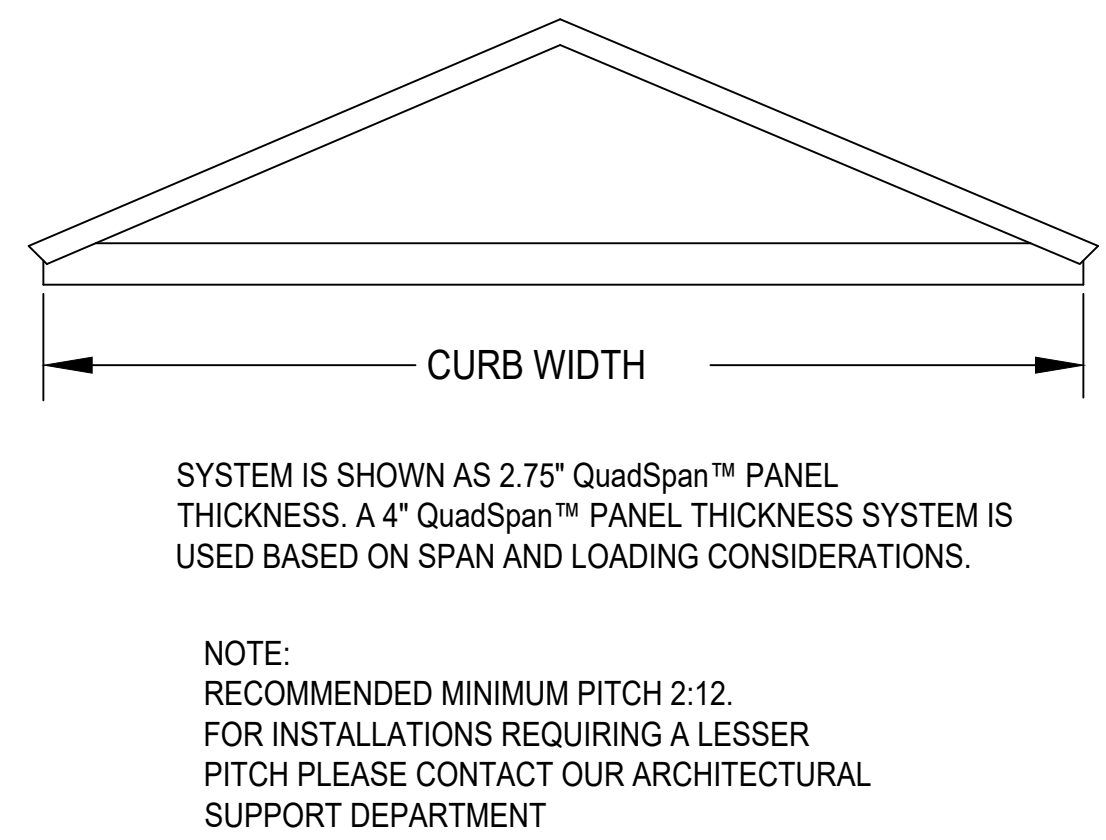
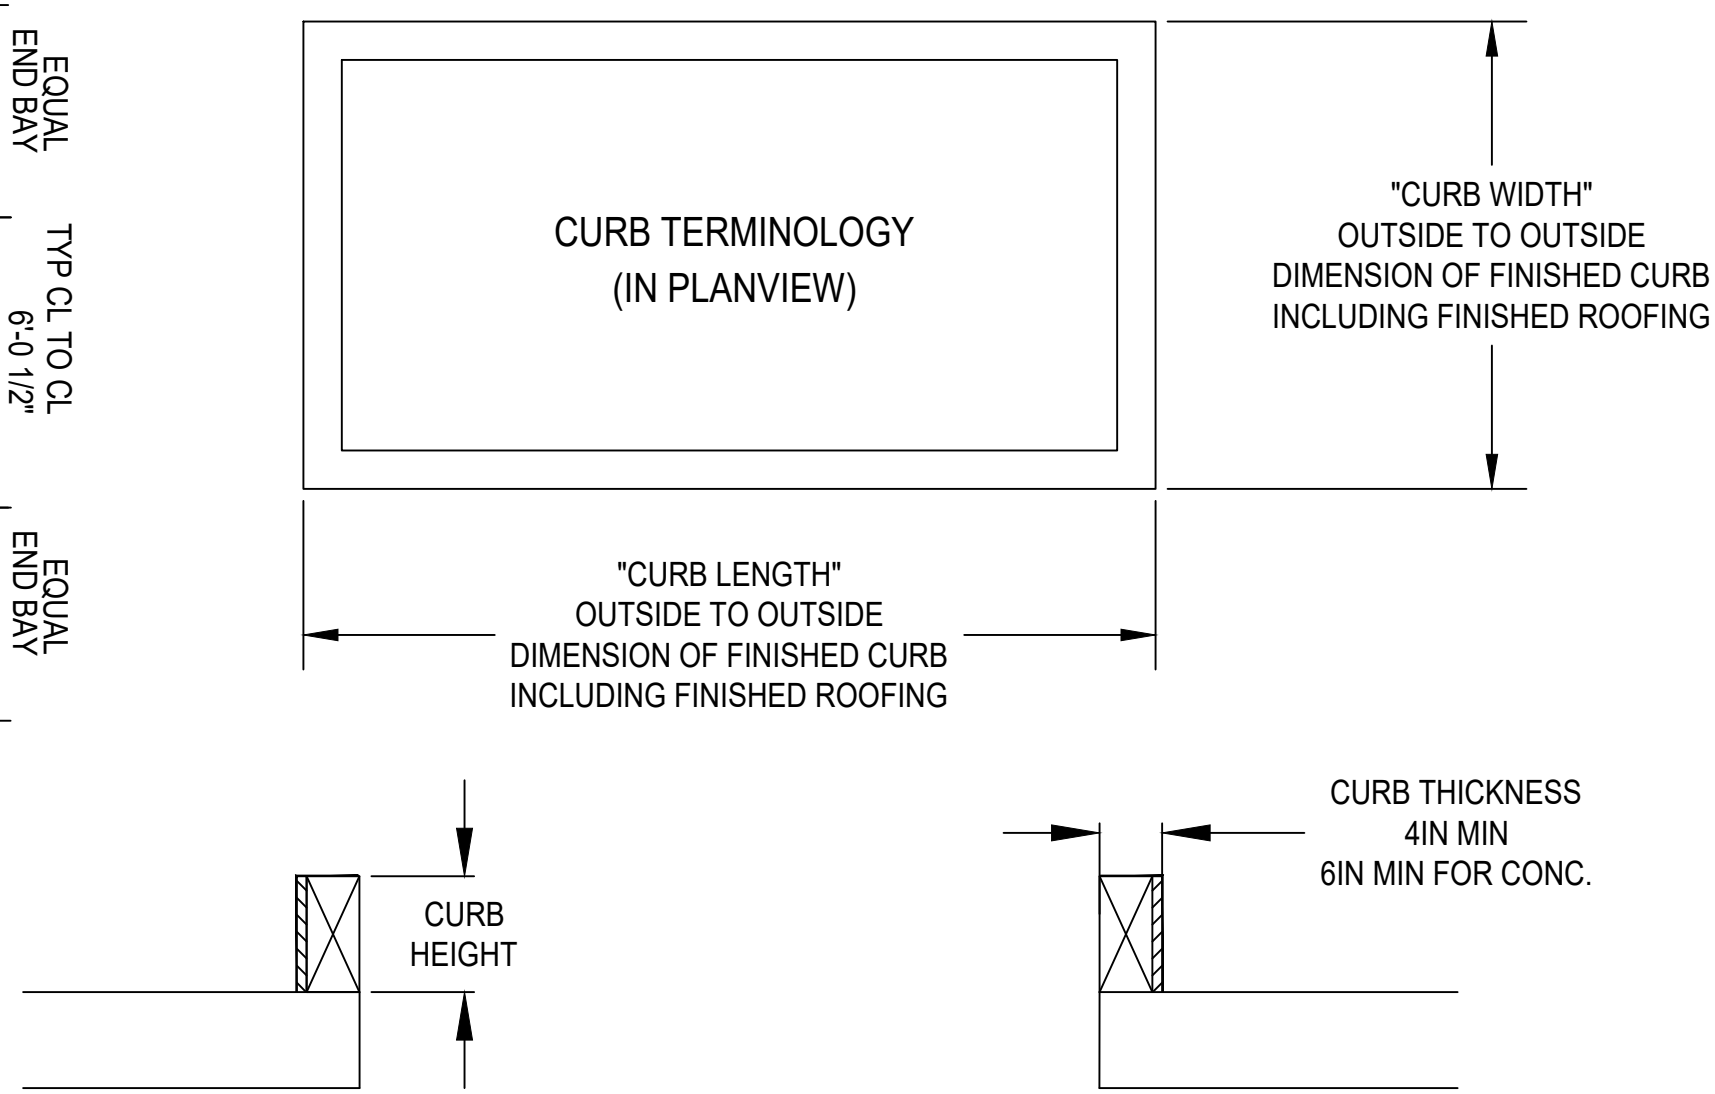


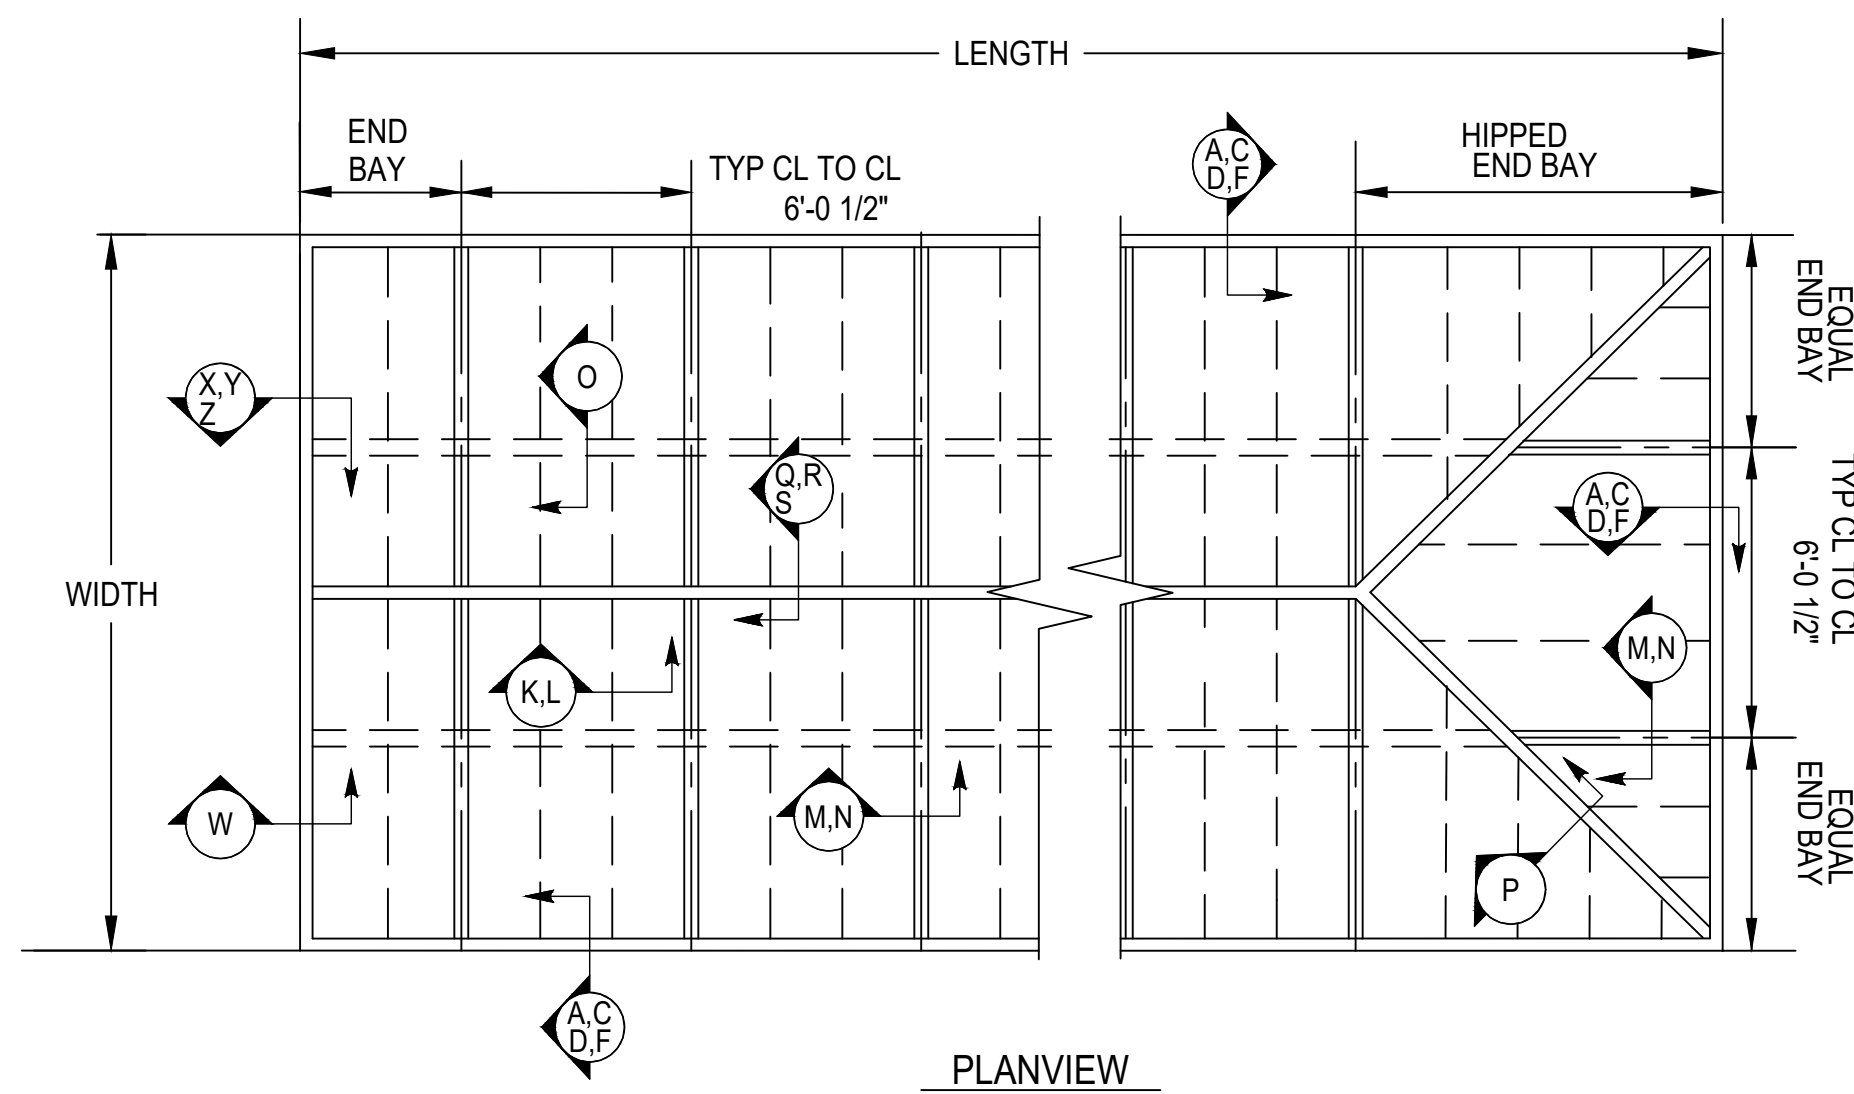

CUSTOM SKYLIGHTS

QuadSpan™ - LARGE SPAN w/ ADDED STRUCTURE
RIDGE - SYSTEM (2.75" OR 4") DETERMINED BY DESIGN LOADS

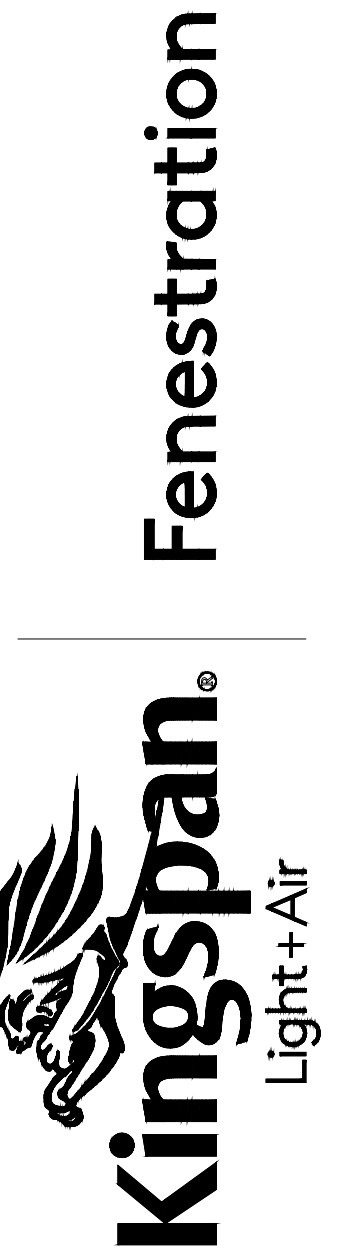


28662 N. Ballard Drive
Lake Forest, IL 60045 USA
T: +1 847.816.1060
F: +1 847.816.0475


Note
The standard details shown are for reference only.
Please contact our Architectural Support Department for job specific details and for information regarding the usage, limitations, and or code requirements pertaining to this product, please contact us at:
info@kingspanlightandair.us

5/19/2026: CREATION OF DOCUMENT

Details are subject to change and should be verified with our Architectural Support Department prior to implementation, please contact us at: info@kingspanlightandair.us

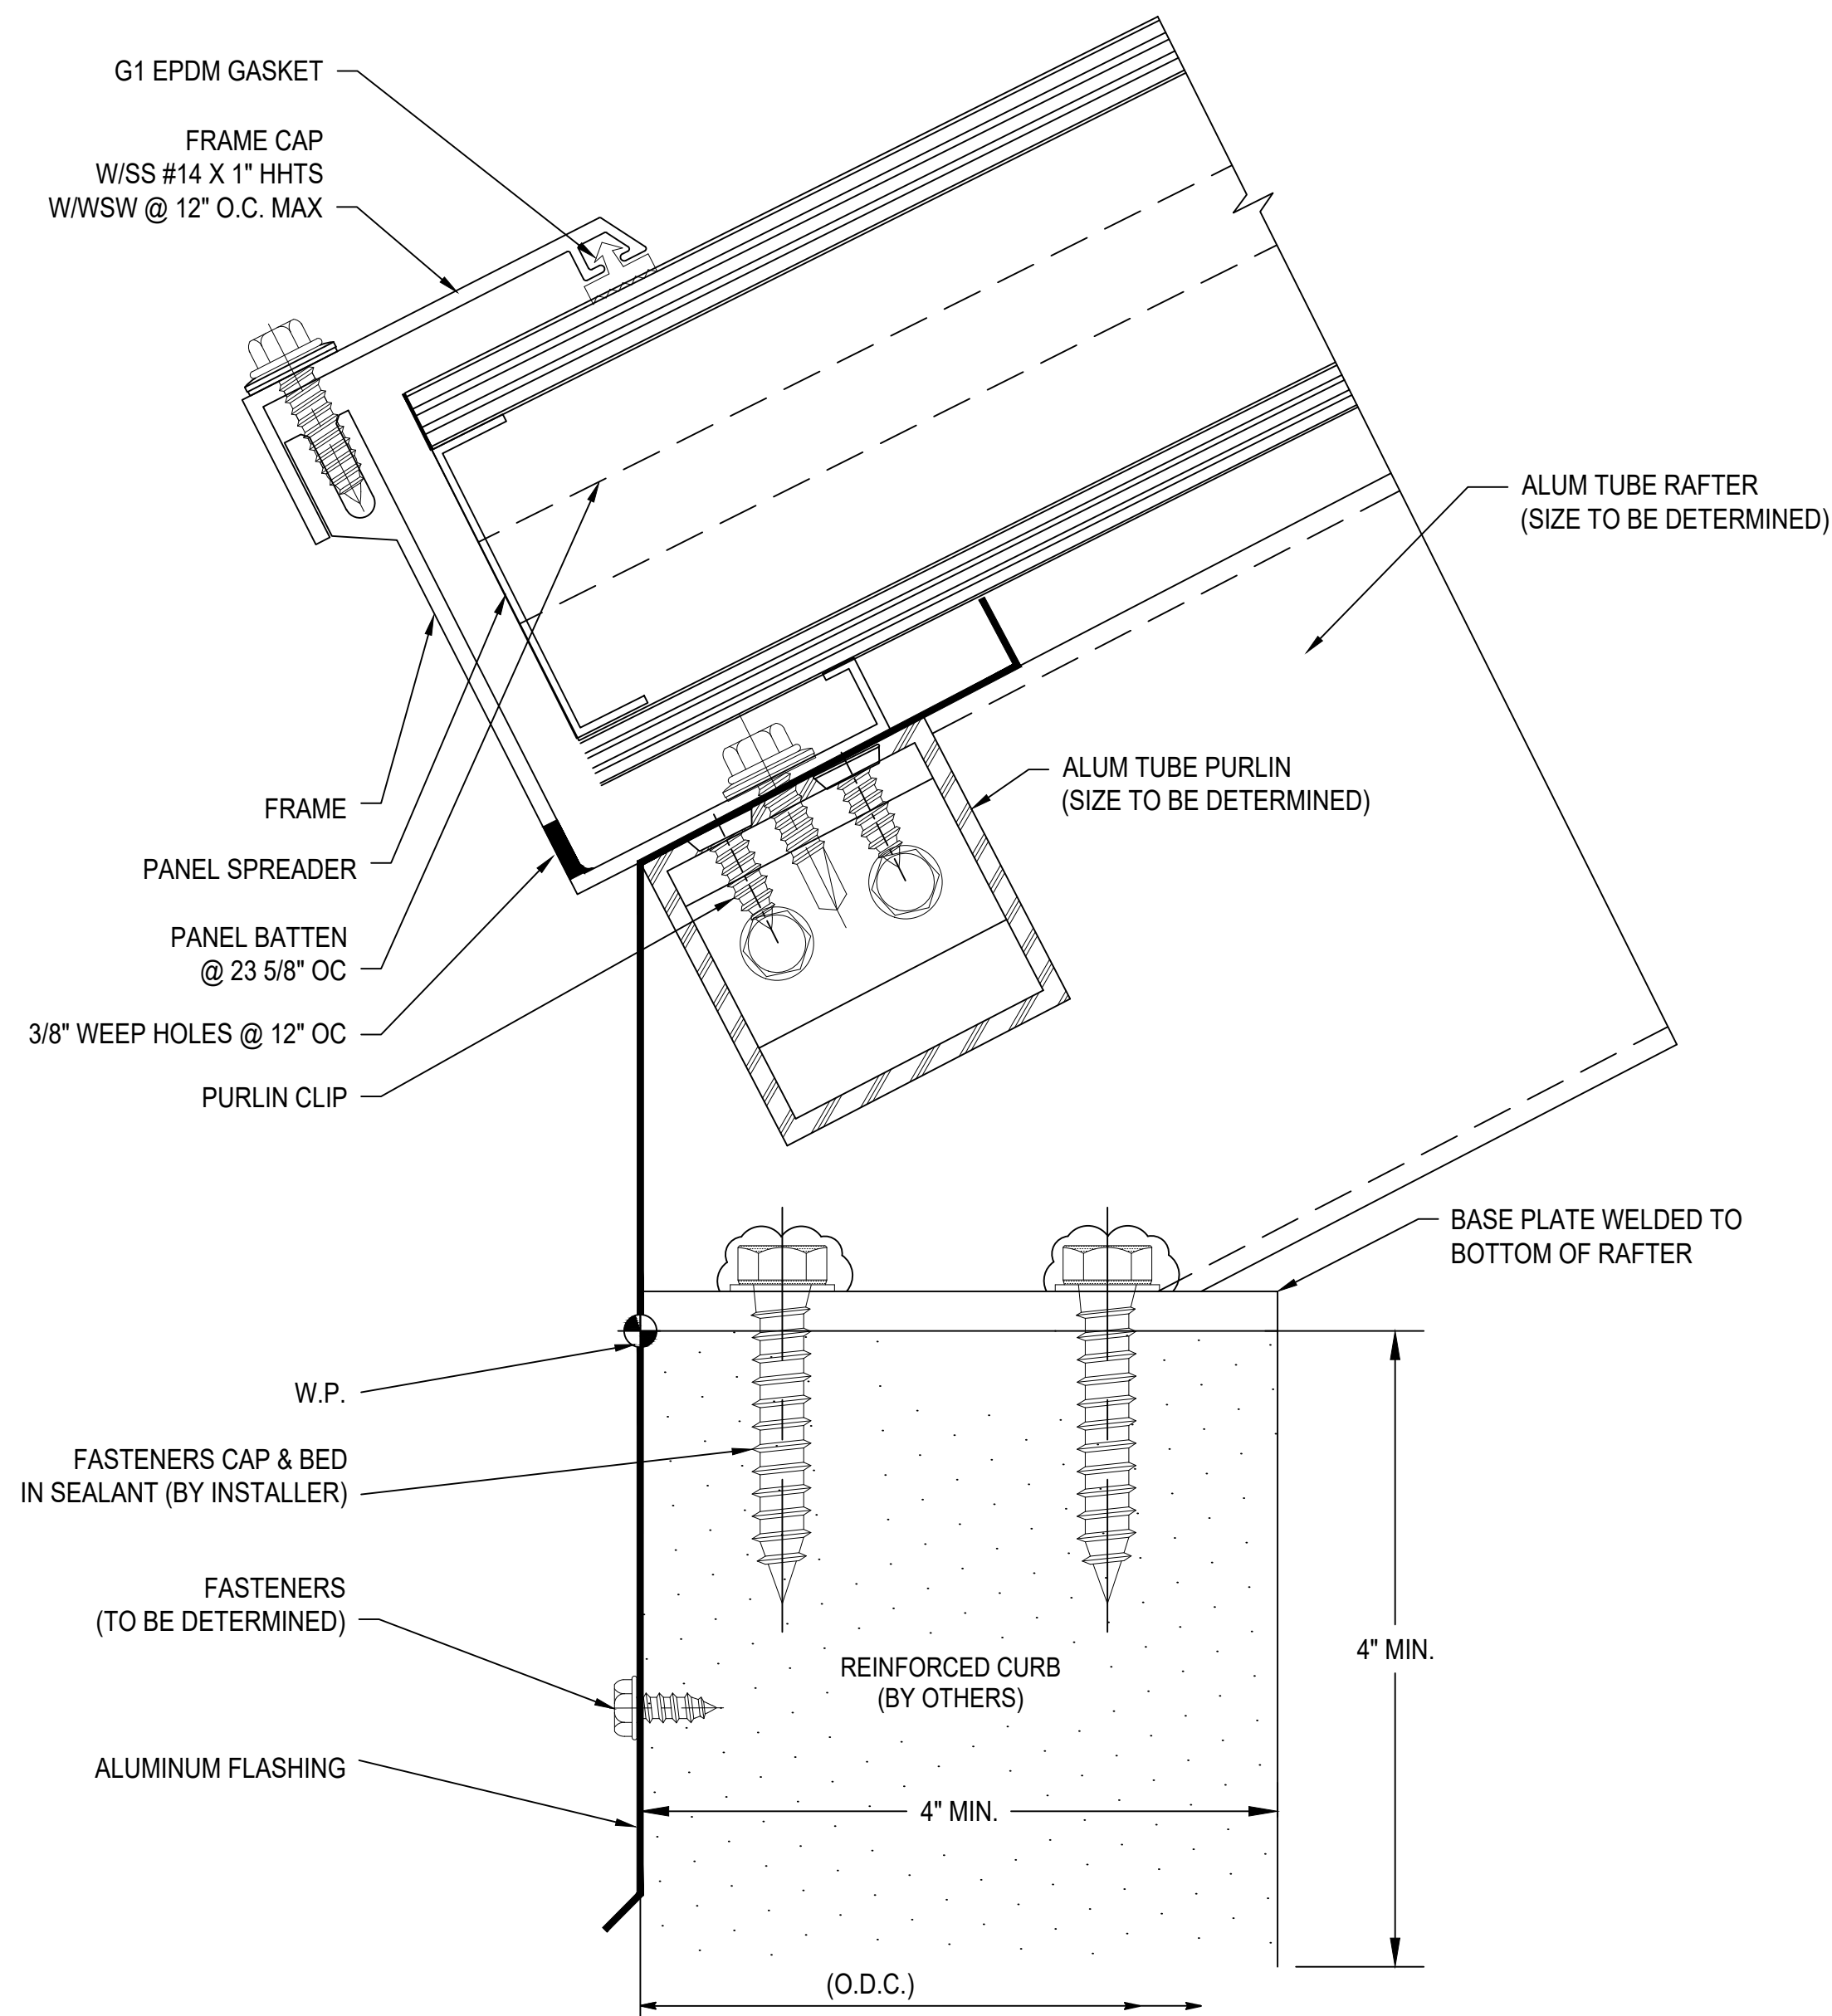

D SECTION @ SILL (FLAT CURB)
2.75" QuadSpan™ SYSTEM
(4" QuadSpan™ SYSTEM SIMILAR)

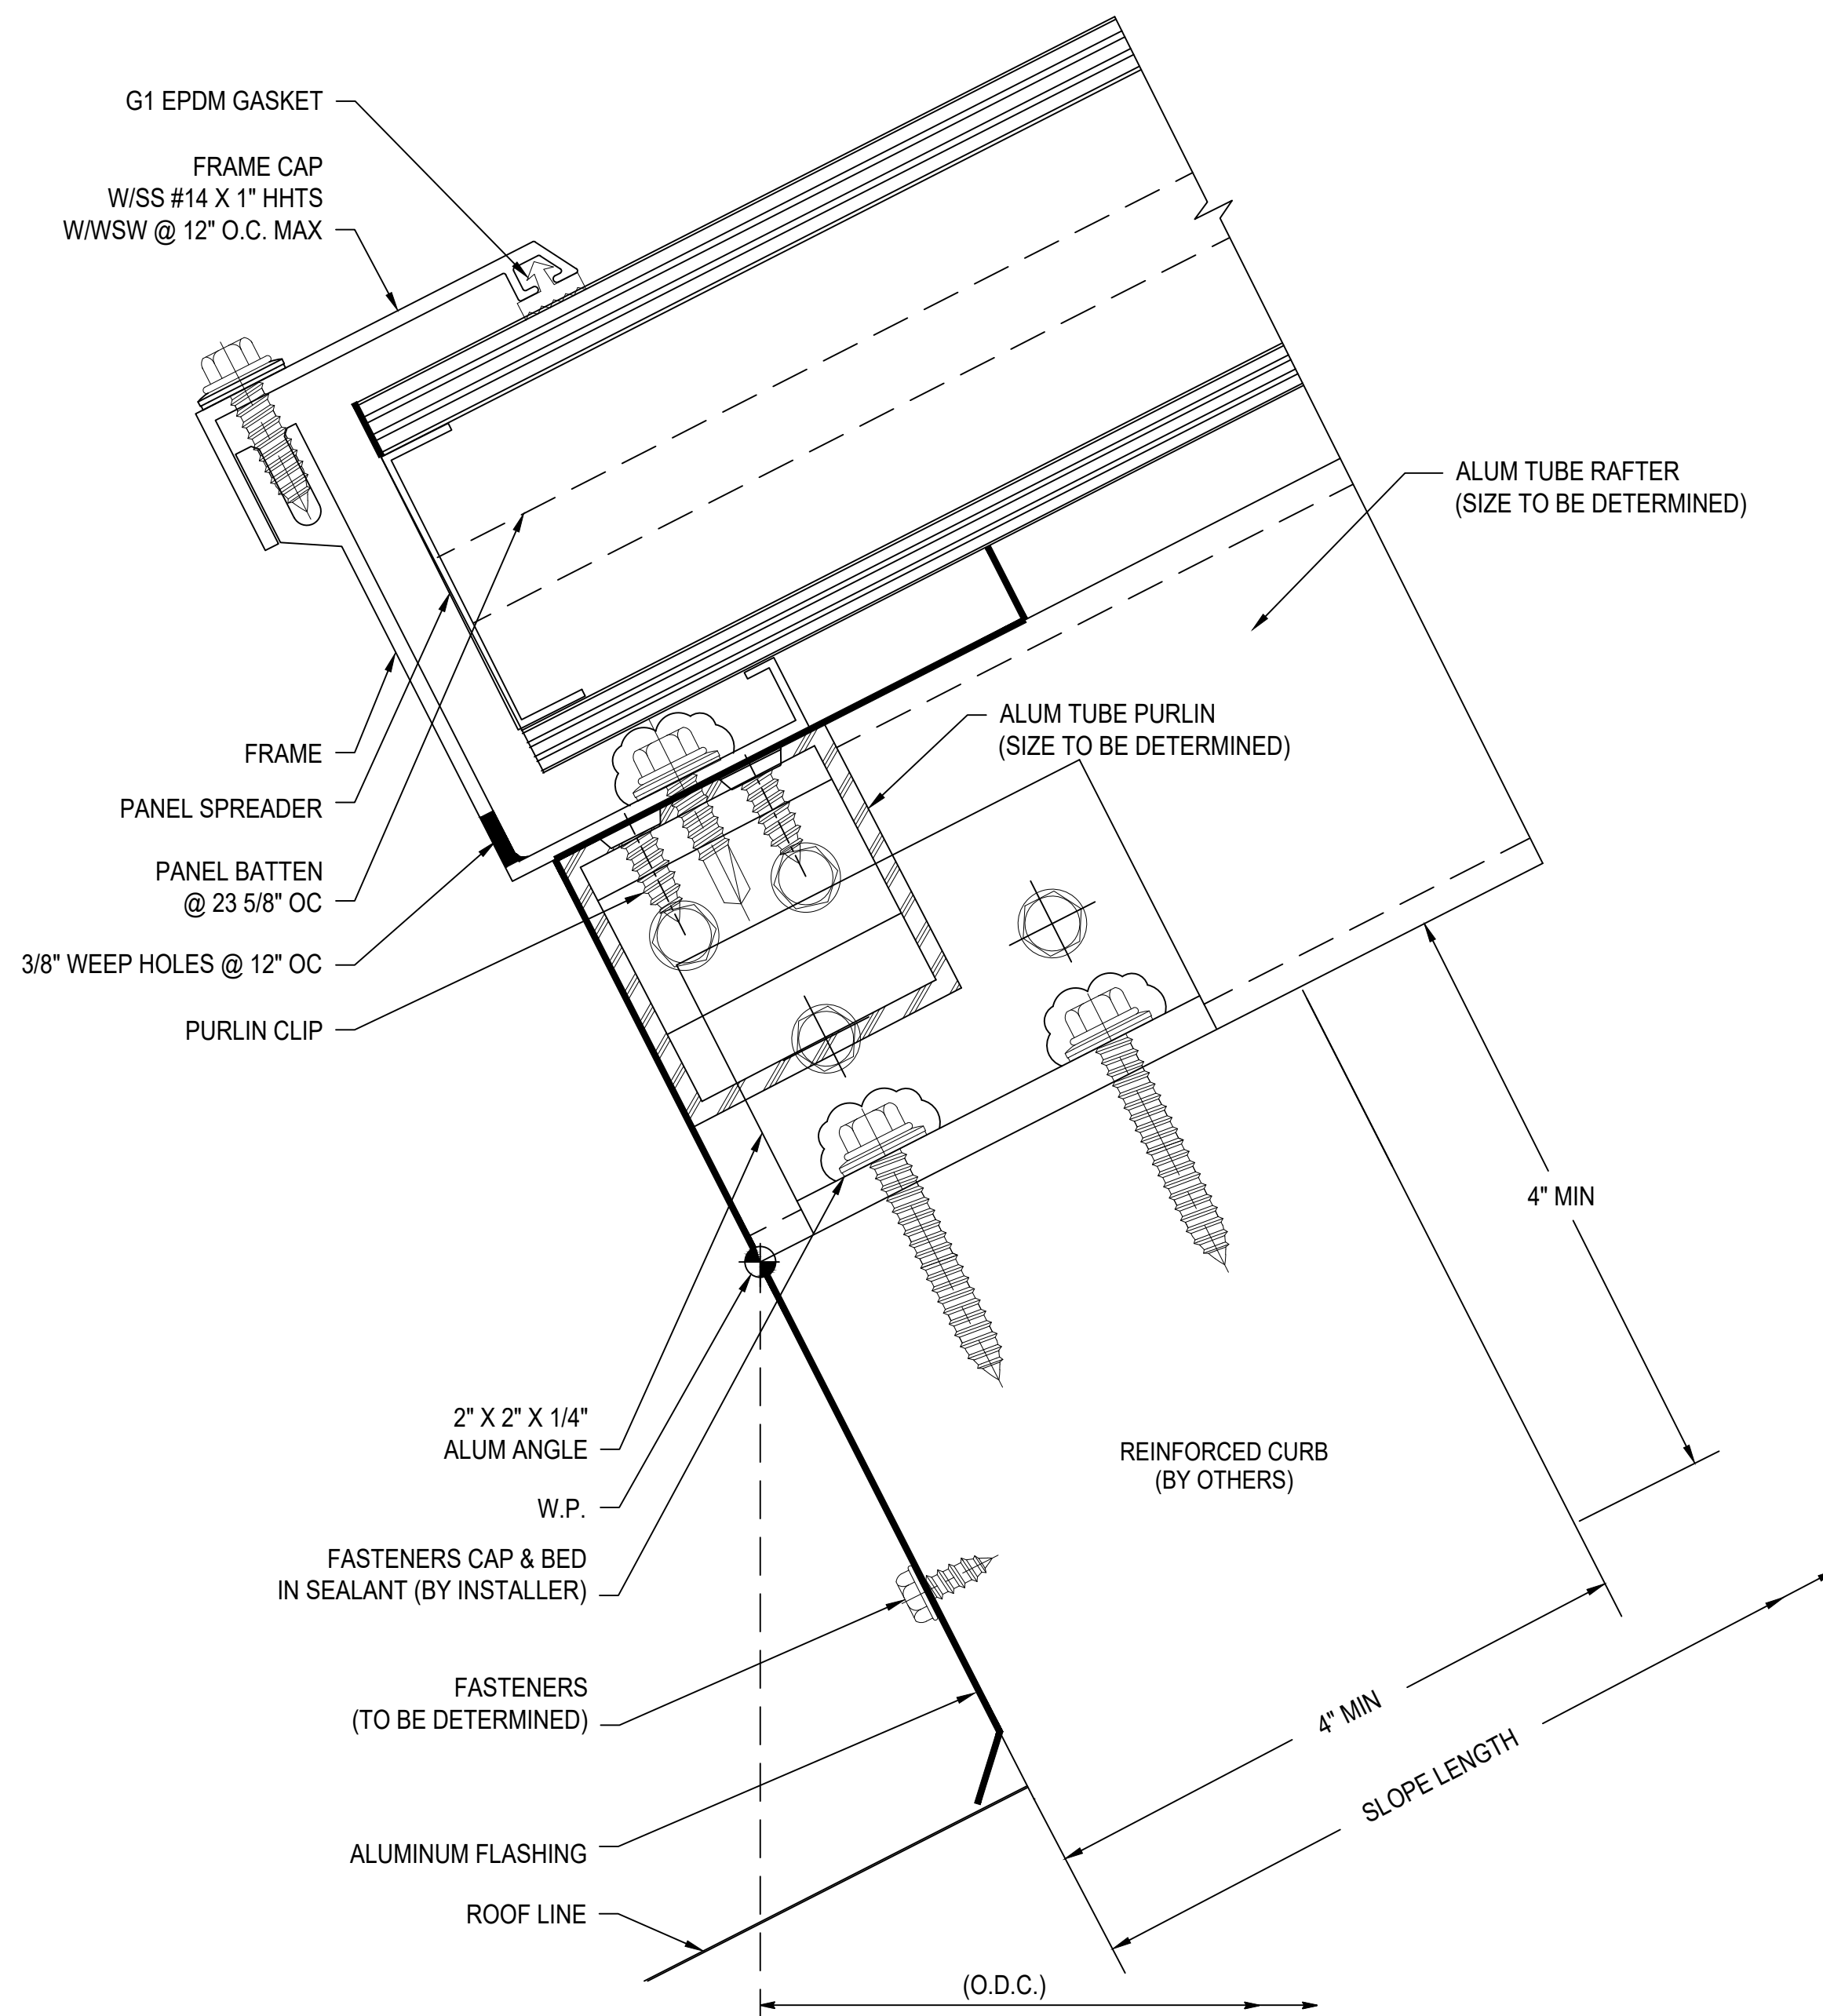


F SECTION @ SILL (TILTED CURB)
2.75" QuadSpan™ SYSTEM
(4" QuadSpan™ SYSTEM SIMILAR)

NOTE: FOR SADDLE RIDGE ONLY

CUSTOM SKYLIGHTS

QuadSpan™ - LARGE SPAN w/ ADDED STRUCTURE
RIDGE - SYSTEM (2.75" OR 4") DETERMINED BY DESIGN LOADS

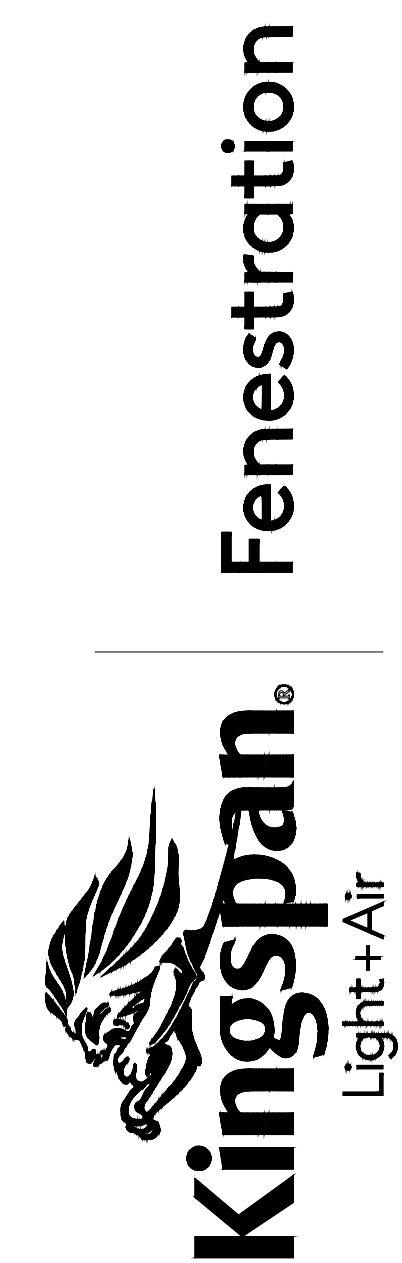


28662 N. Ballard Drive
Lake Forest, IL 60045 USA
T: +1 847.816.1060
F: +1 847.816.0475

Note
The standard details shown are for reference only.
Please contact our Architectural Support Department for job specific details and for information regarding the usage, limitations, and or code requirements pertaining to this product, please contact us at:
info@kingspanlightandair.us

5/19/2026: CREATION OF DOCUMENT


Details are subject to change and should be verified with our Architectural Support Department prior to implementation, please contact us at:
info@kingspanlightandair.us

SHEET NO.
2 OF 5

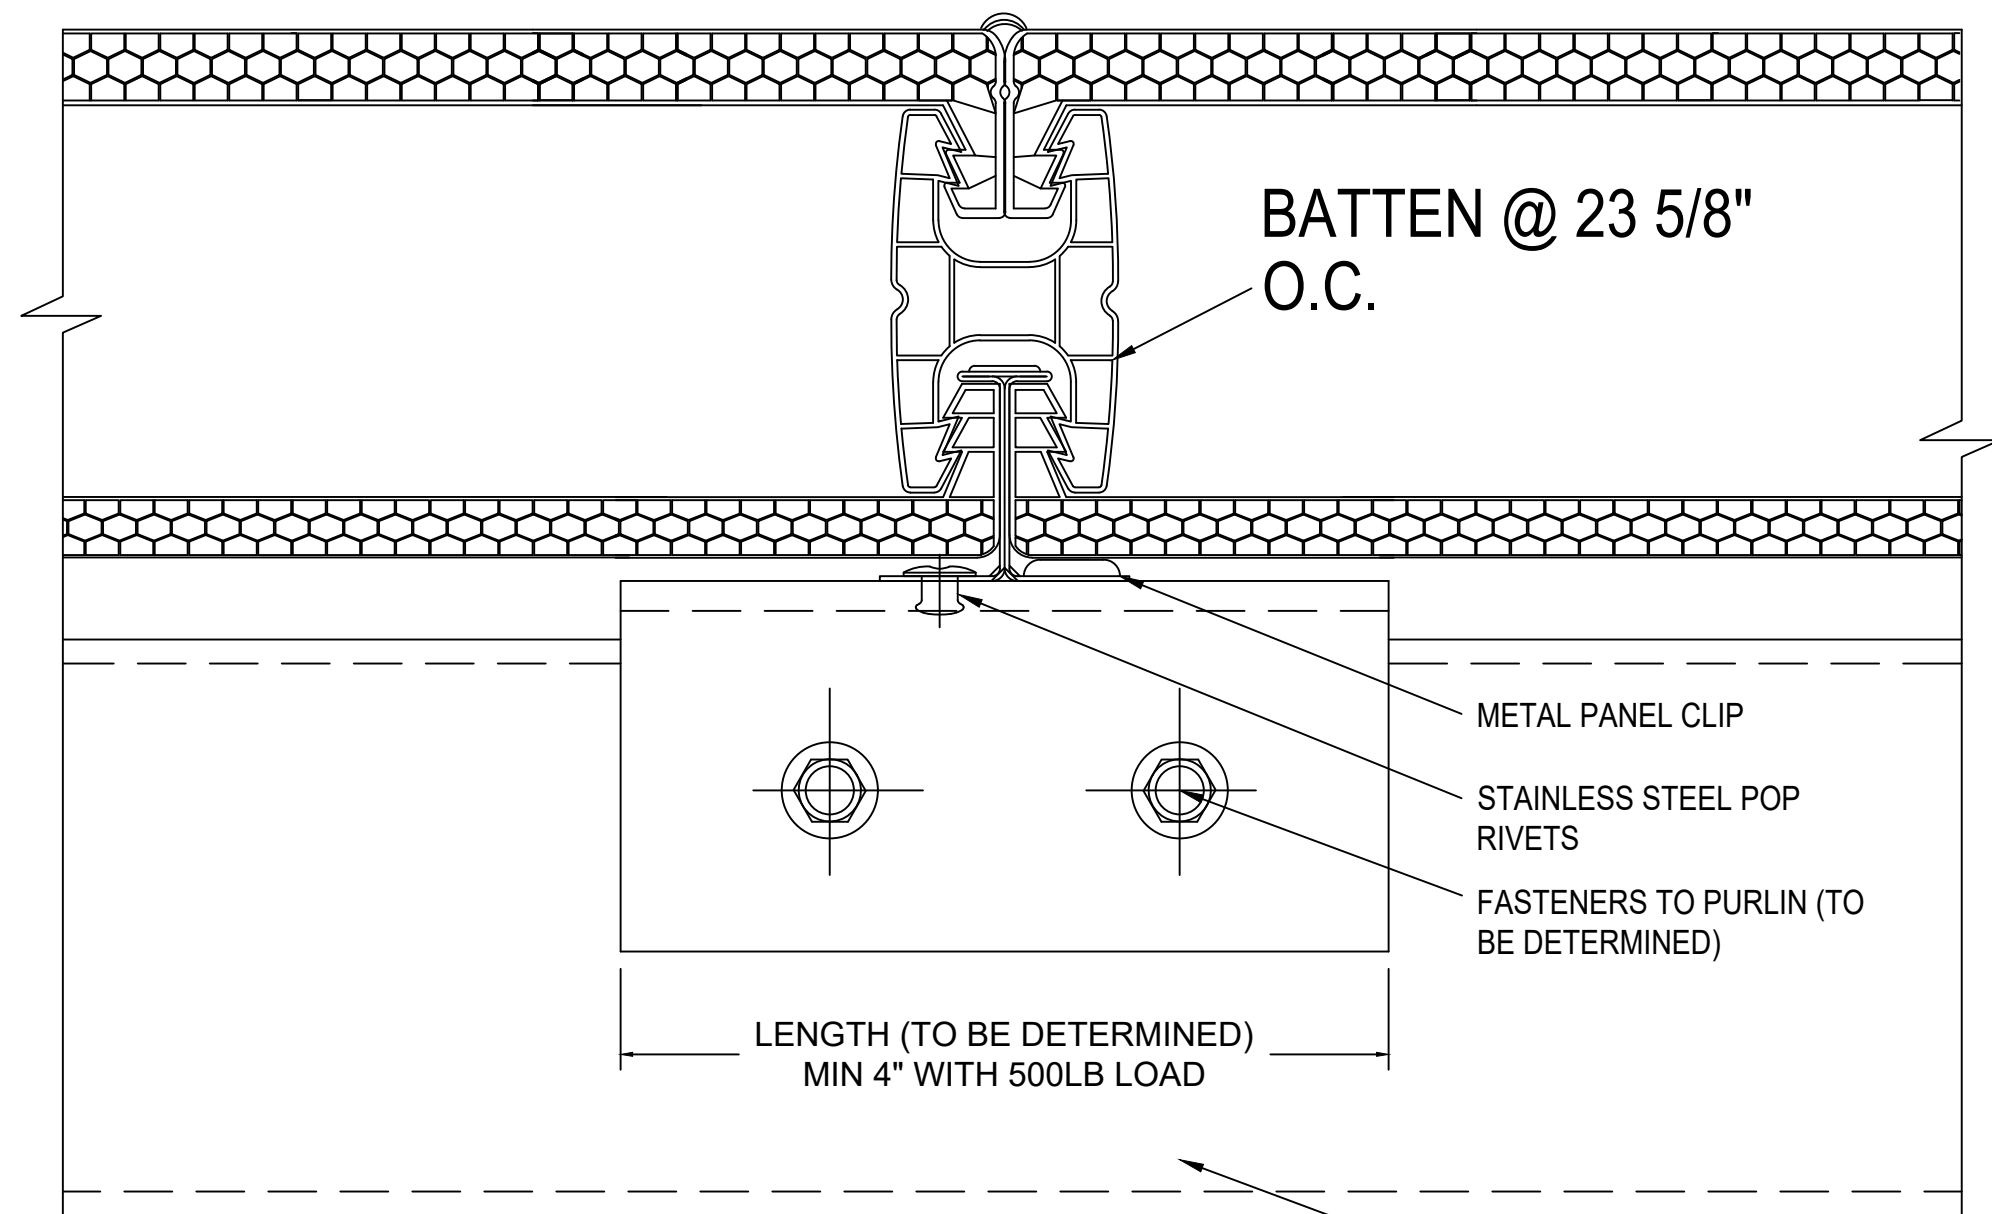


K SECTION @ BATTEN
2.75" QuadSpan™ SYSTEM
(4" QuadSpan™ SYSTEM SIMILAR)

ALUM TUBE PURLIN
(SIZE TO BE DETERMINED)

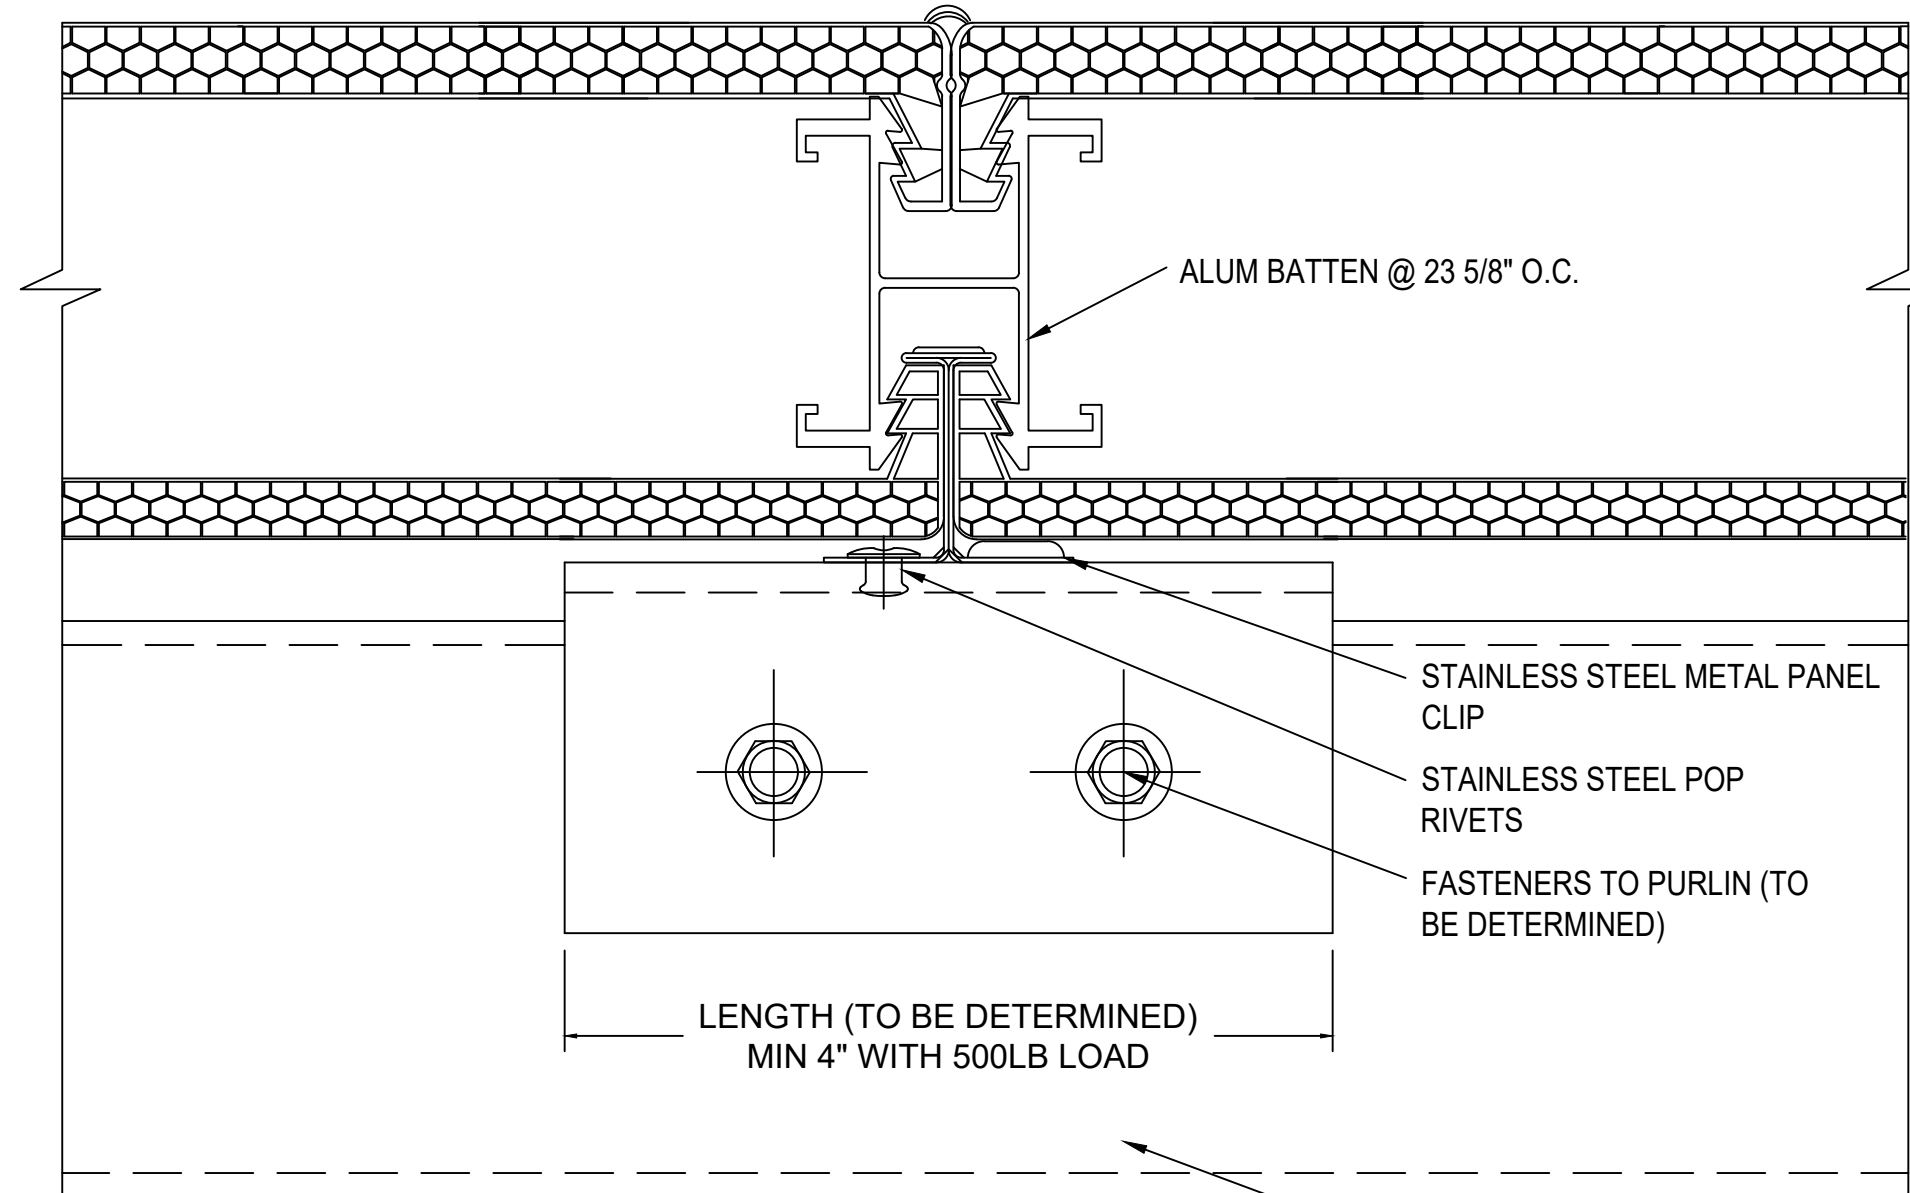


K₂ SECTION @ BATTEN
2.75" QuadSpan™ SYSTEM
(4" QuadSpan™ SYSTEM SIMILAR)


NOTE: THESE DETAILS OCCUR WHEN
GLAZING IS SHIPPED IN PANELIZED
SECTIONS.

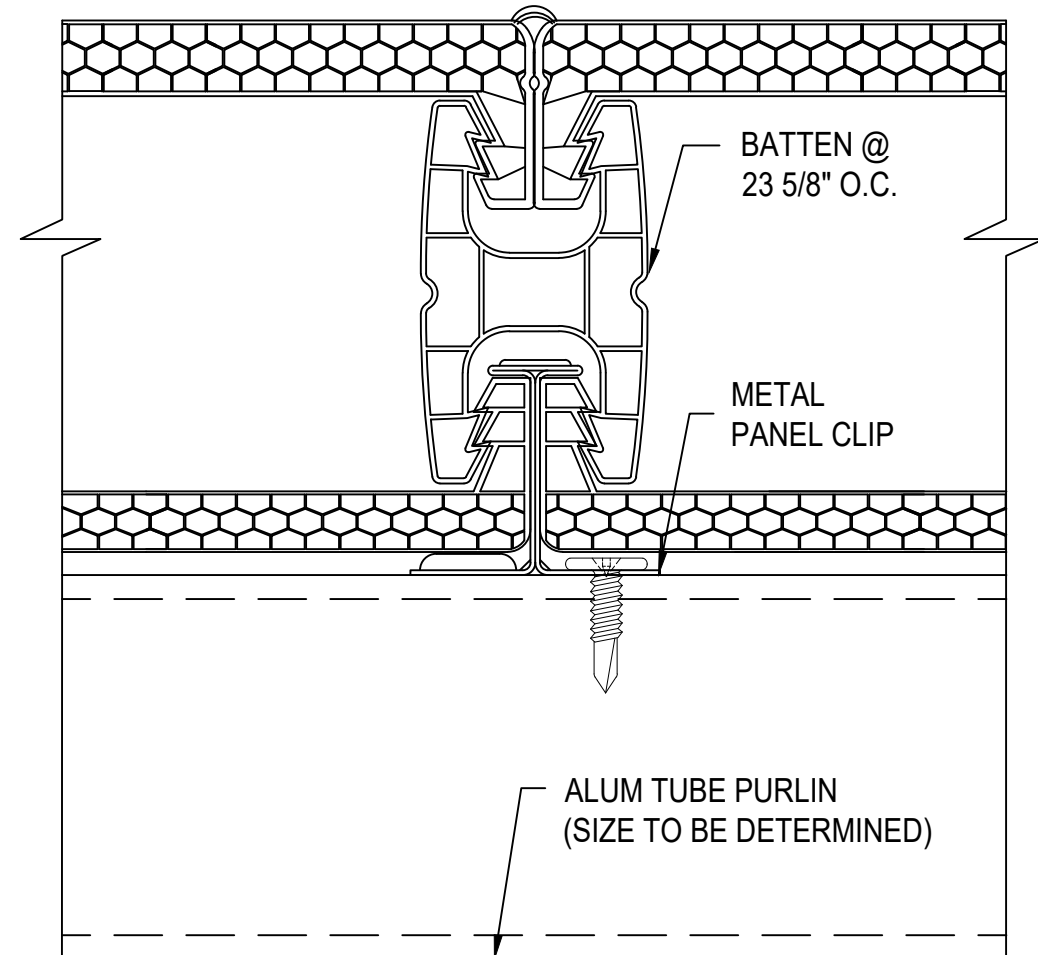


L SECTION @ BATTEN
2.75" QuadSpan™ SYSTEM

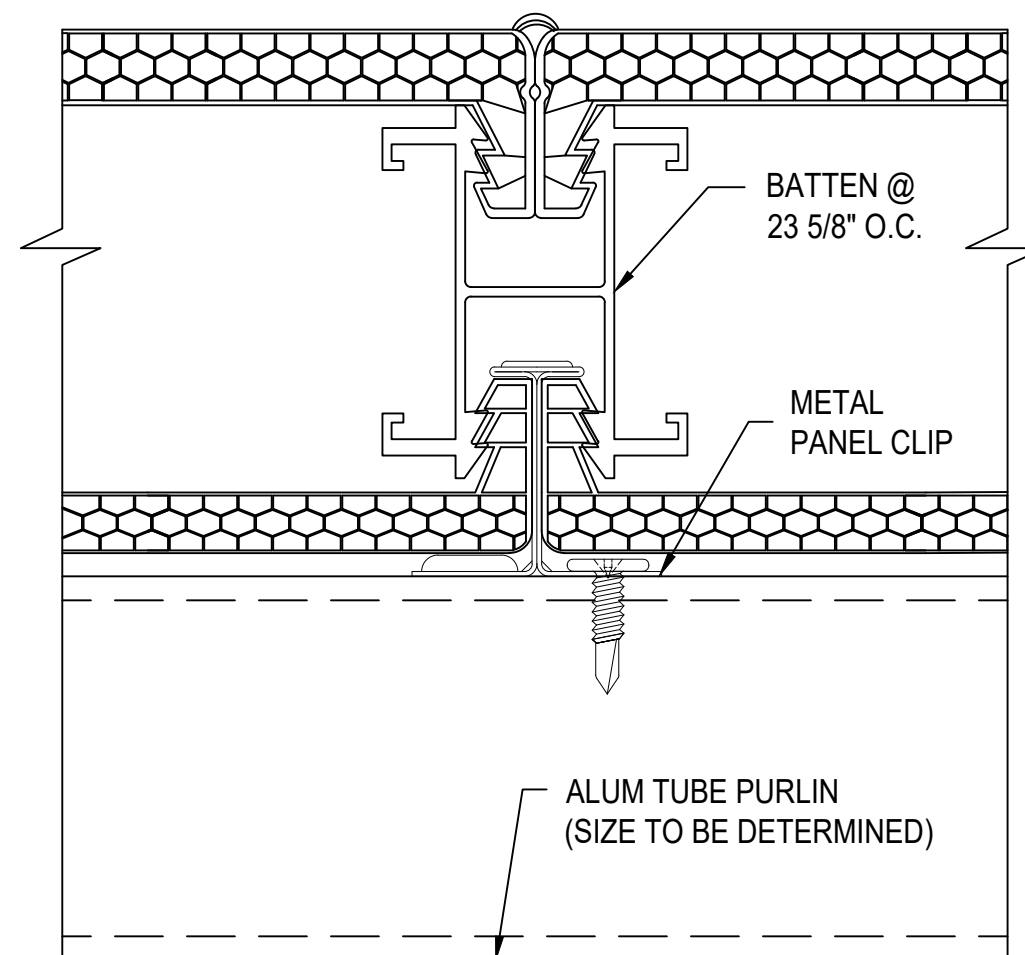

L₂ SECTION @ BATTEN
2.75" QuadSpan™ SYSTEM

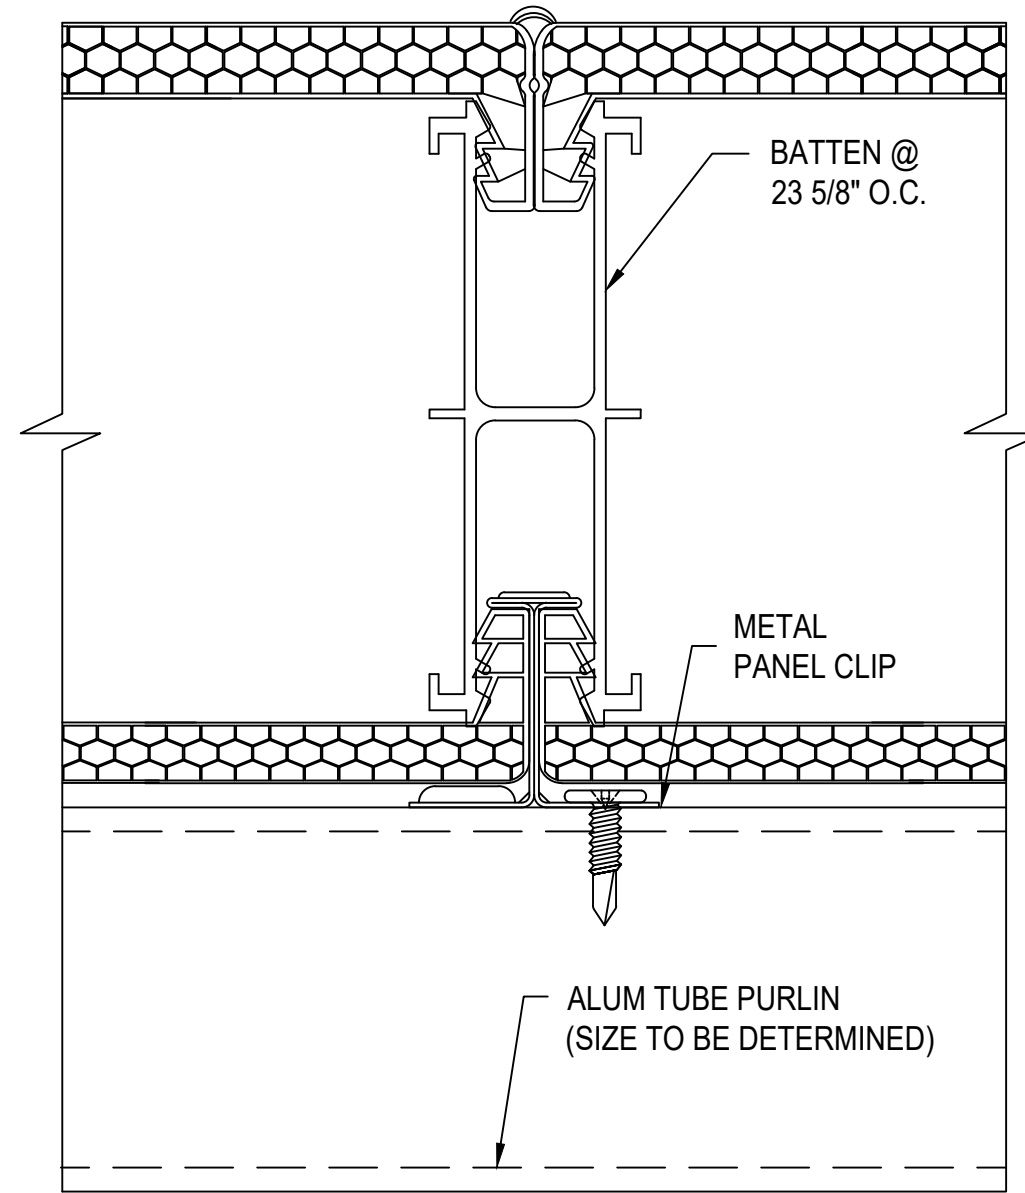


L₃ SECTION @ BATTEN
4" QuadSpan™ SYSTEM
NOTE: THESE DETAILS OCCUR WHEN
GLAZING IS SHIPPED KNOCKED
DOWN.

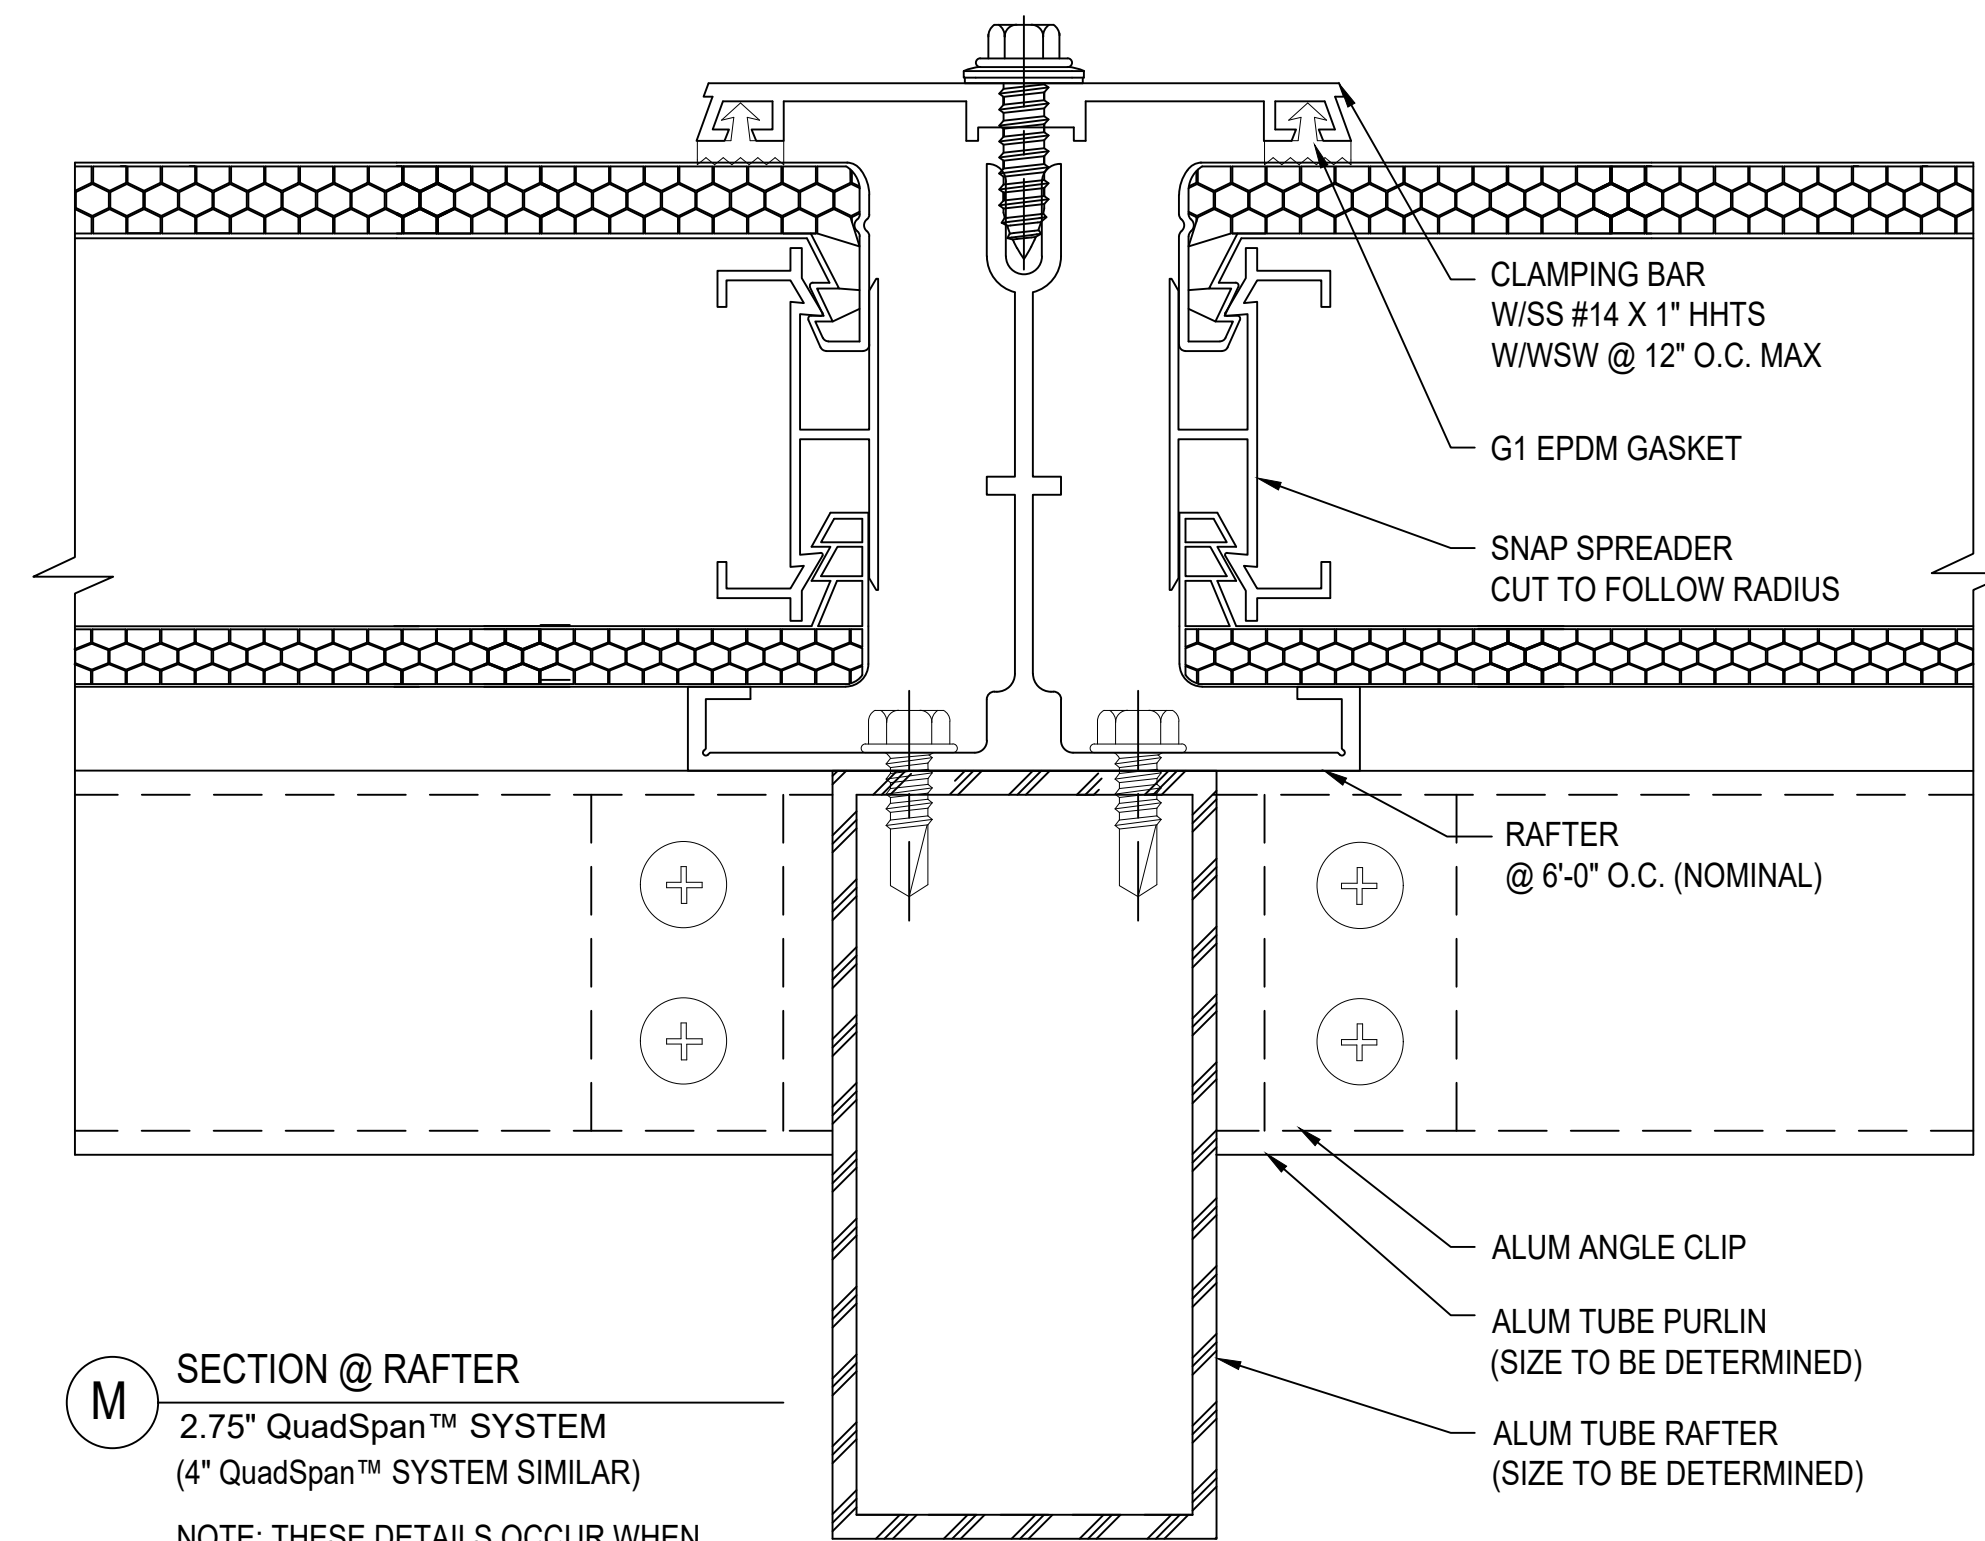


M SECTION @ RAFTER
2.75" QuadSpan™ SYSTEM
(4" QuadSpan™ SYSTEM SIMILAR)

NOTE: THESE DETAILS OCCUR WHEN
GLAZING IS SHIPPED IN PANELIZED
SECTIONS.

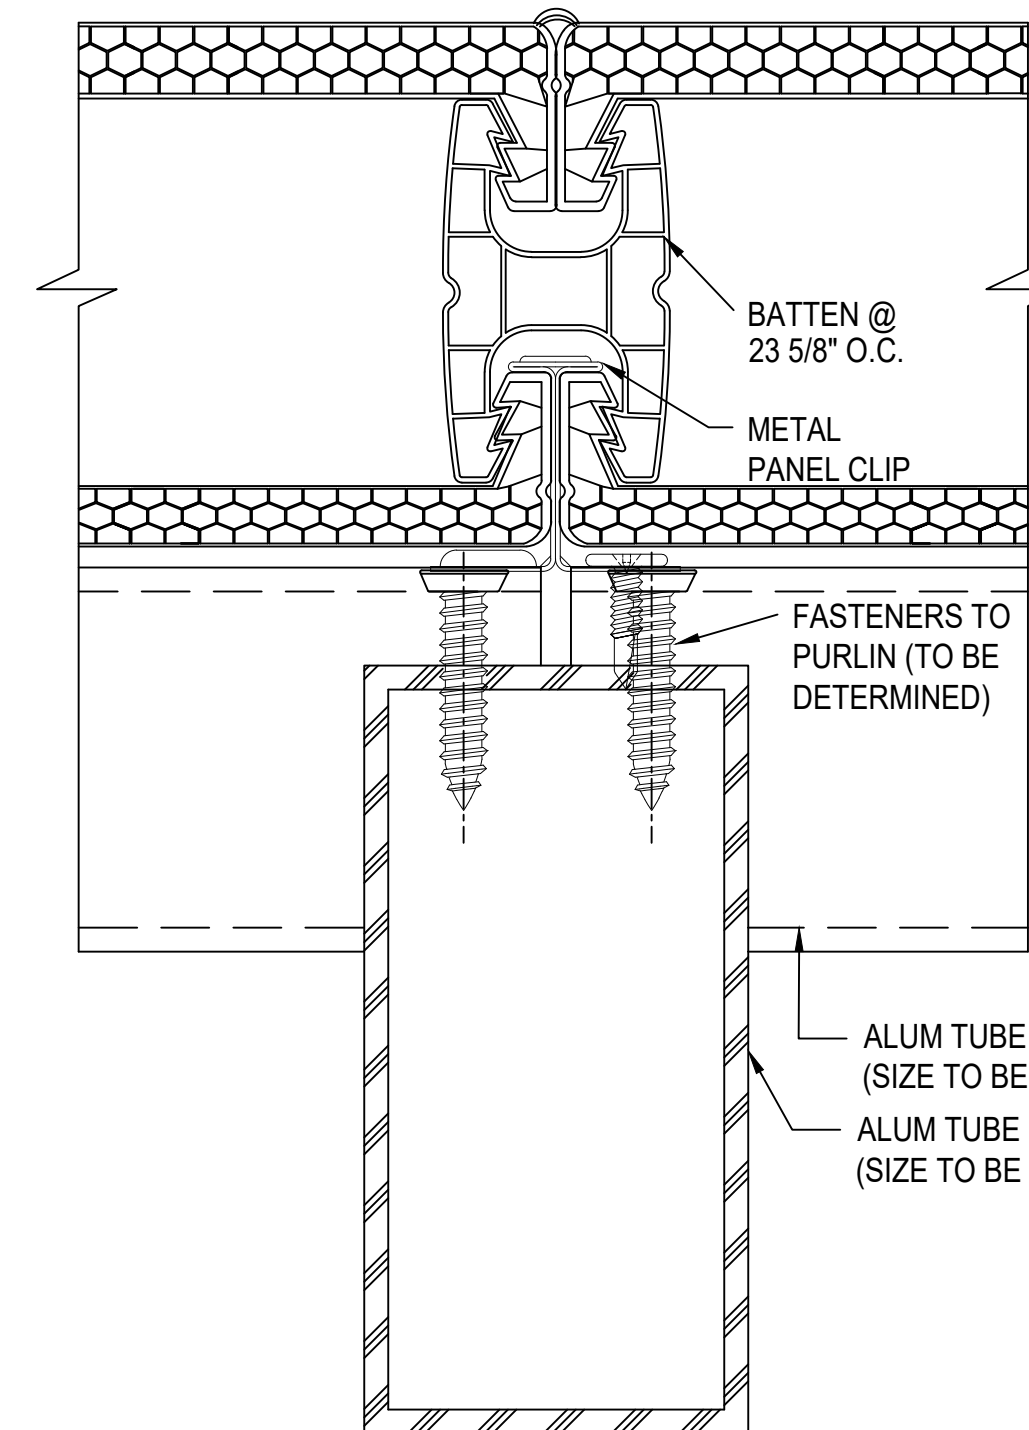

N SECTION @ RAFTER
2.75" QuadSpan™ SYSTEM
(4" QuadSpan™ SYSTEM SIMILAR)

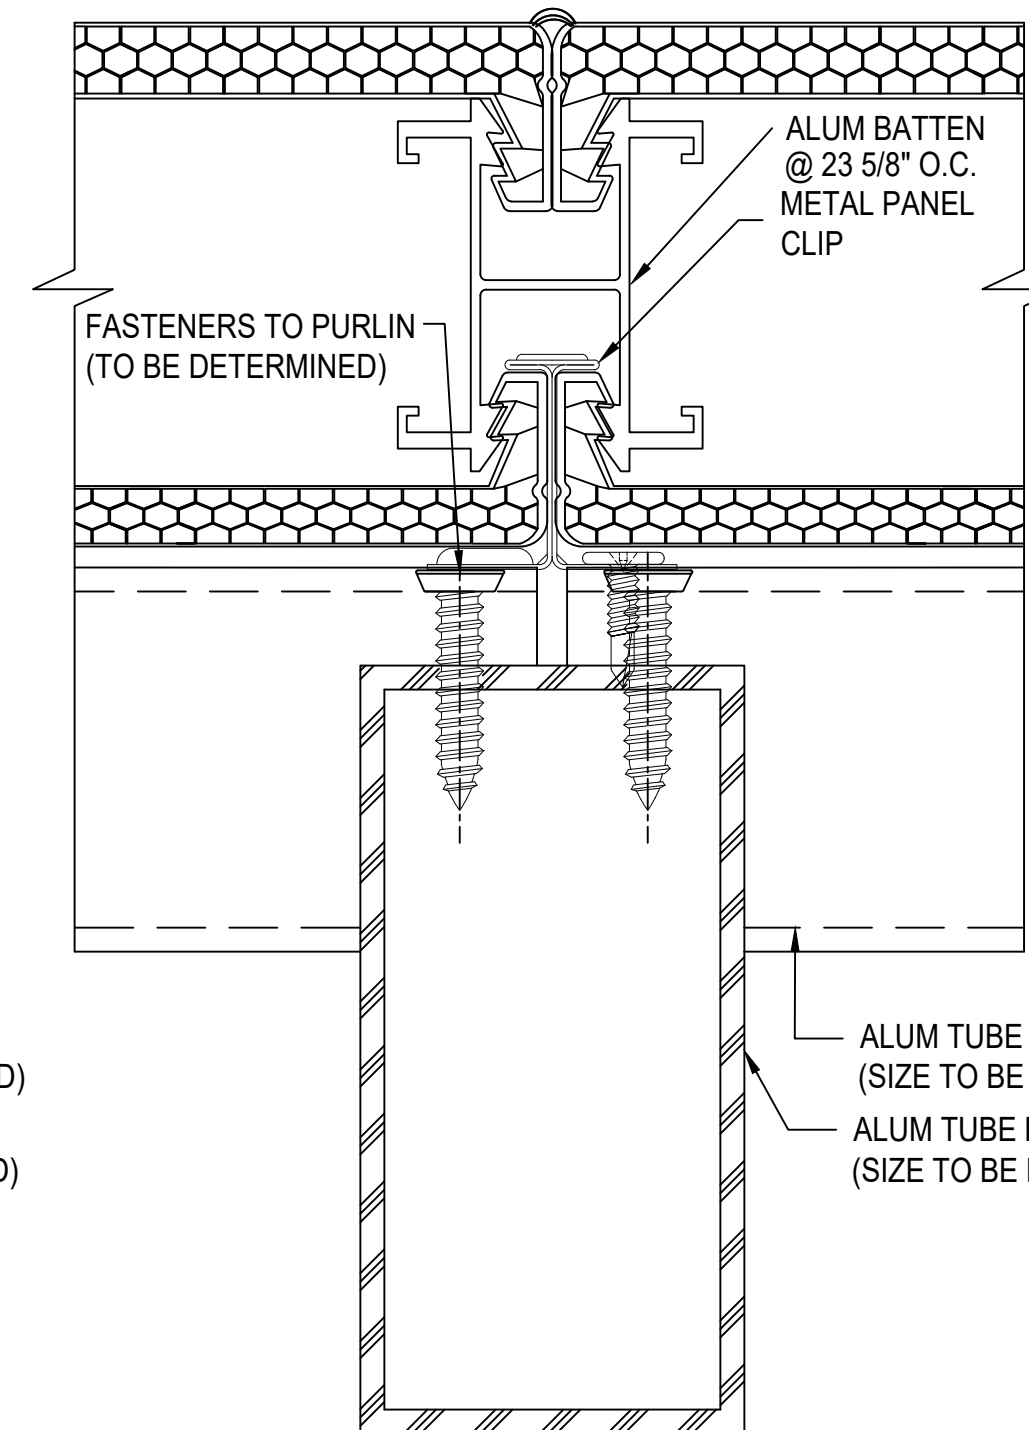


N₂ SECTION @ RAFTER
2.75" QuadSpan™ SYSTEM
(4" QuadSpan™ SYSTEM SIMILAR)

NOTE: THESE DETAILS OCCUR WHEN
GLAZING IS SHIPPED KNOCKED
DOWN.

CUSTOM SKYLIGHTS

QuadSpan™ - LARGE SPAN w/ ADDED STRUCTURE
RIDGE - SYSTEM (2.75" OR 4") DETERMINED BY DESIGN LOADS

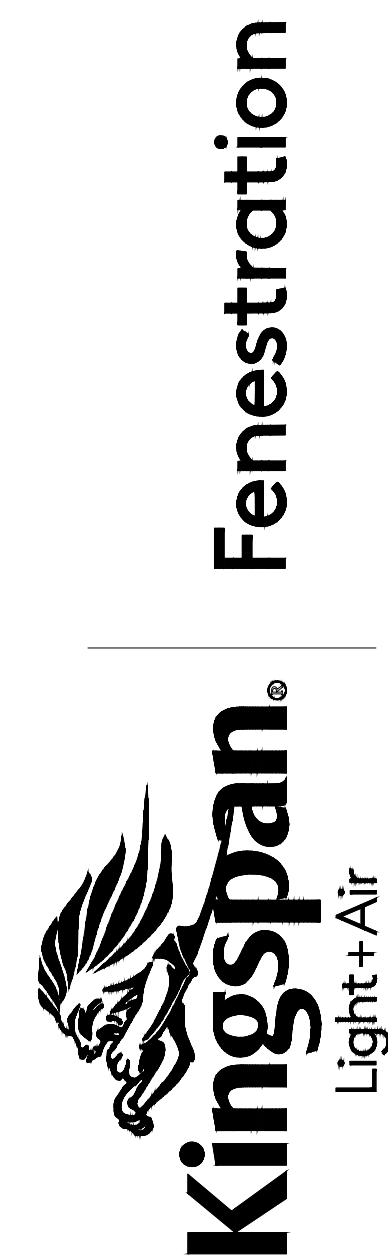

28662 N. Ballard Drive
Lake Forest, IL 60045 USA
T: +1 847.816.1060
F: +1 847.816.0475


Note
The standard details shown are for reference only.
Please contact our Architectural Support Department for job specific details and for information regarding the usage, limitations, and or code requirements pertaining to this product, please contact us at:
info@kingspanlightandair.us

5/19/2026: CREATION OF DOCUMENT

Details are subject to change and should be verified with our Architectural Support Department prior to implementation, please contact us at:
info@kingspanlightandair.us


SHEET NO.

3 OF 5

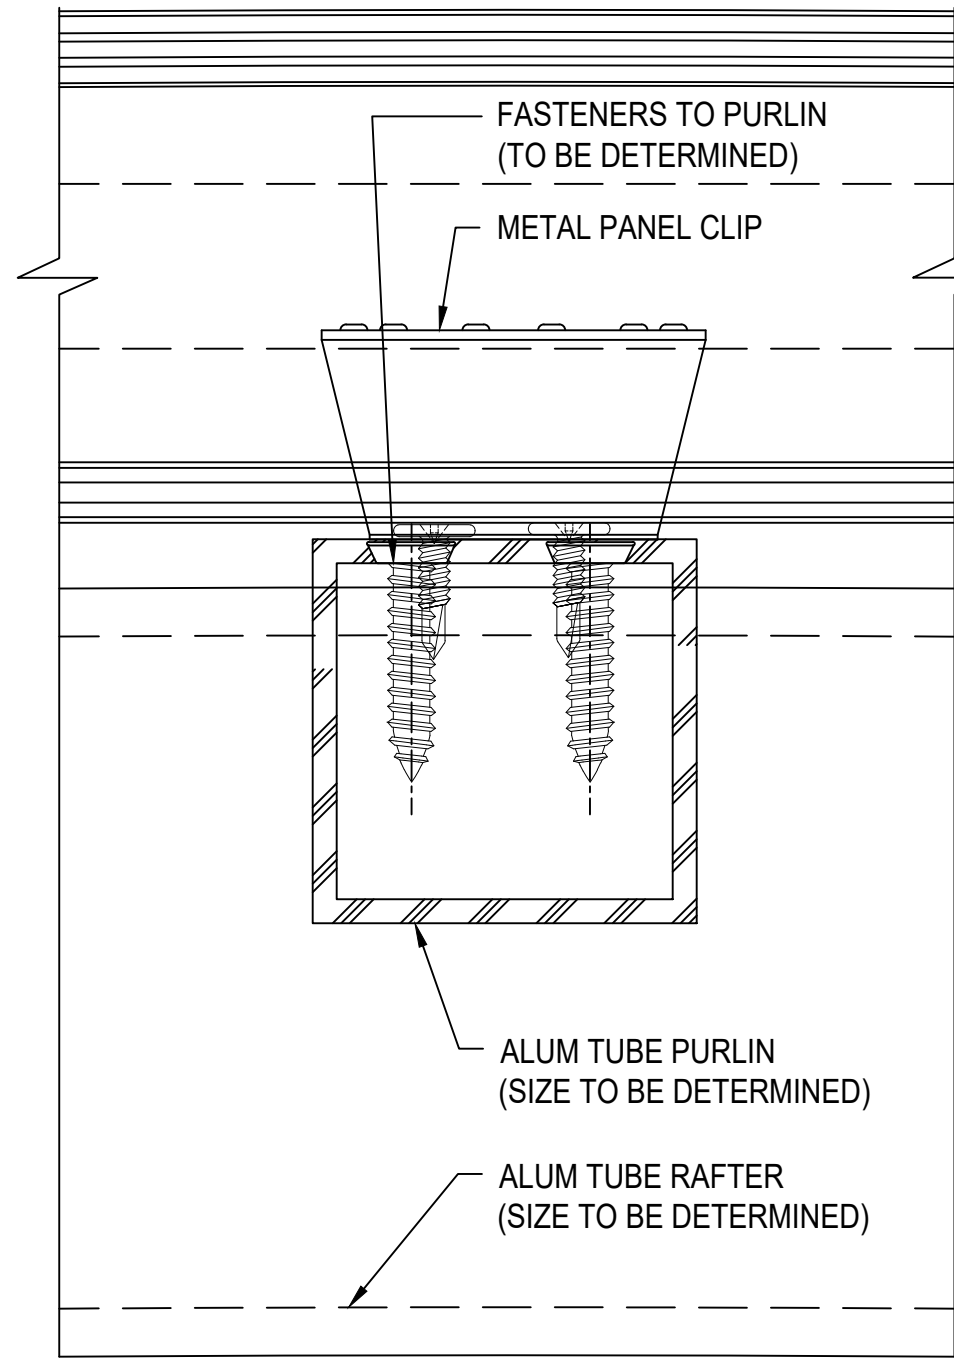


0 SECTION @ PURLINS
2.75" QuadSpan™ SYSTEM
(4" QuadSpan™ SYSTEM SIMILAR)

NOTE: THIS DETAIL OCCURS WHEN GLAZING IS SHIPPED KNOCKED DOWN.

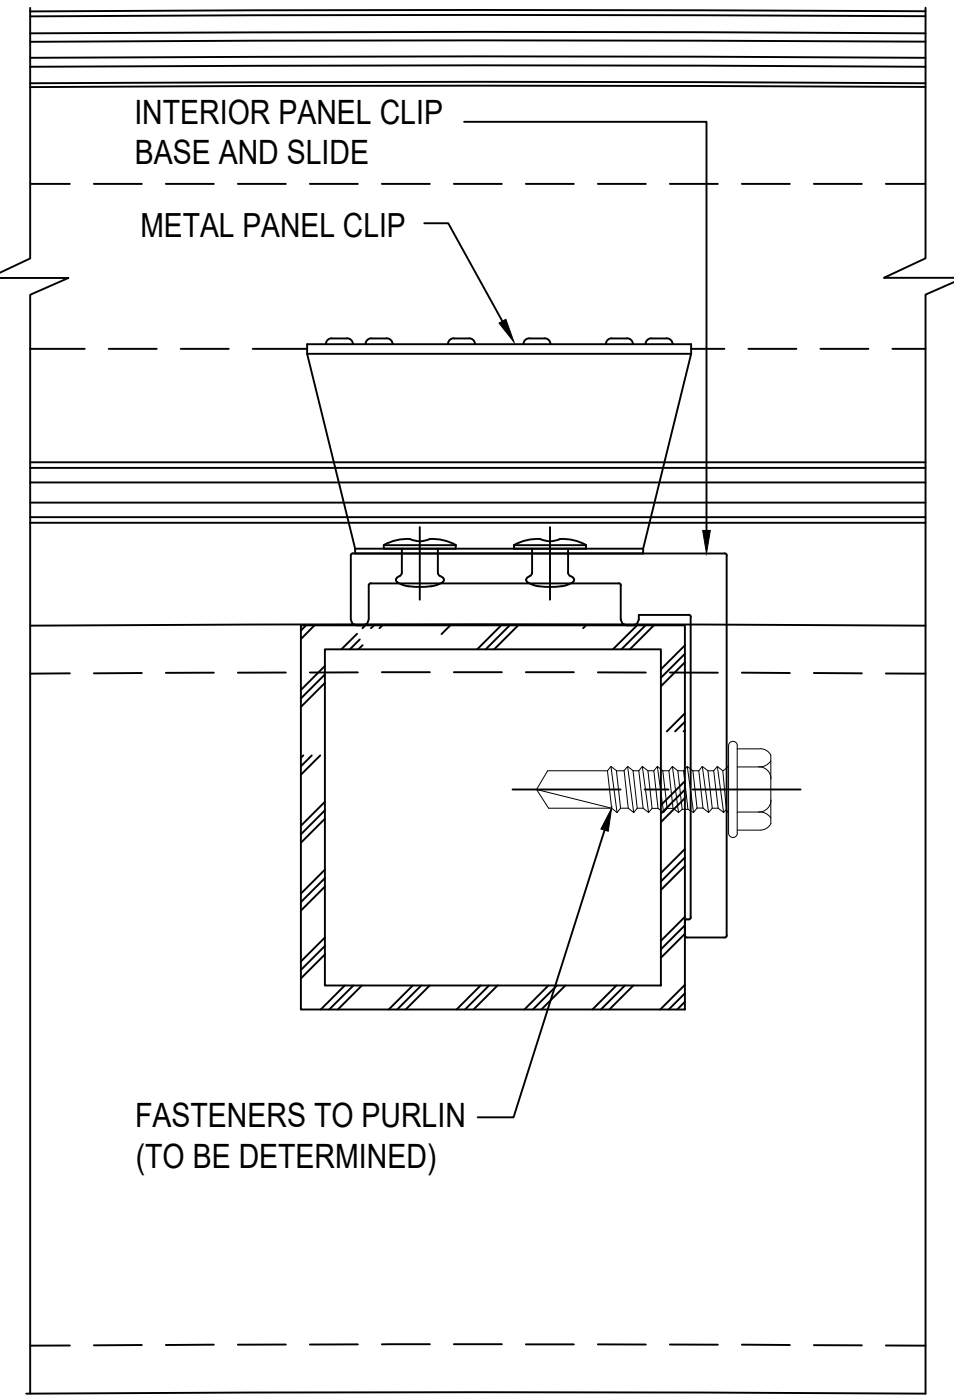


02 SECTION @ PURLINS
2.75" QuadSpan™ SYSTEM
(4" QuadSpan™ SYSTEM SIMILAR)


NOTE: THIS DETAIL OCCURS WHEN GLAZING IS SHIPPED IN PANELIZED SECTIONS.

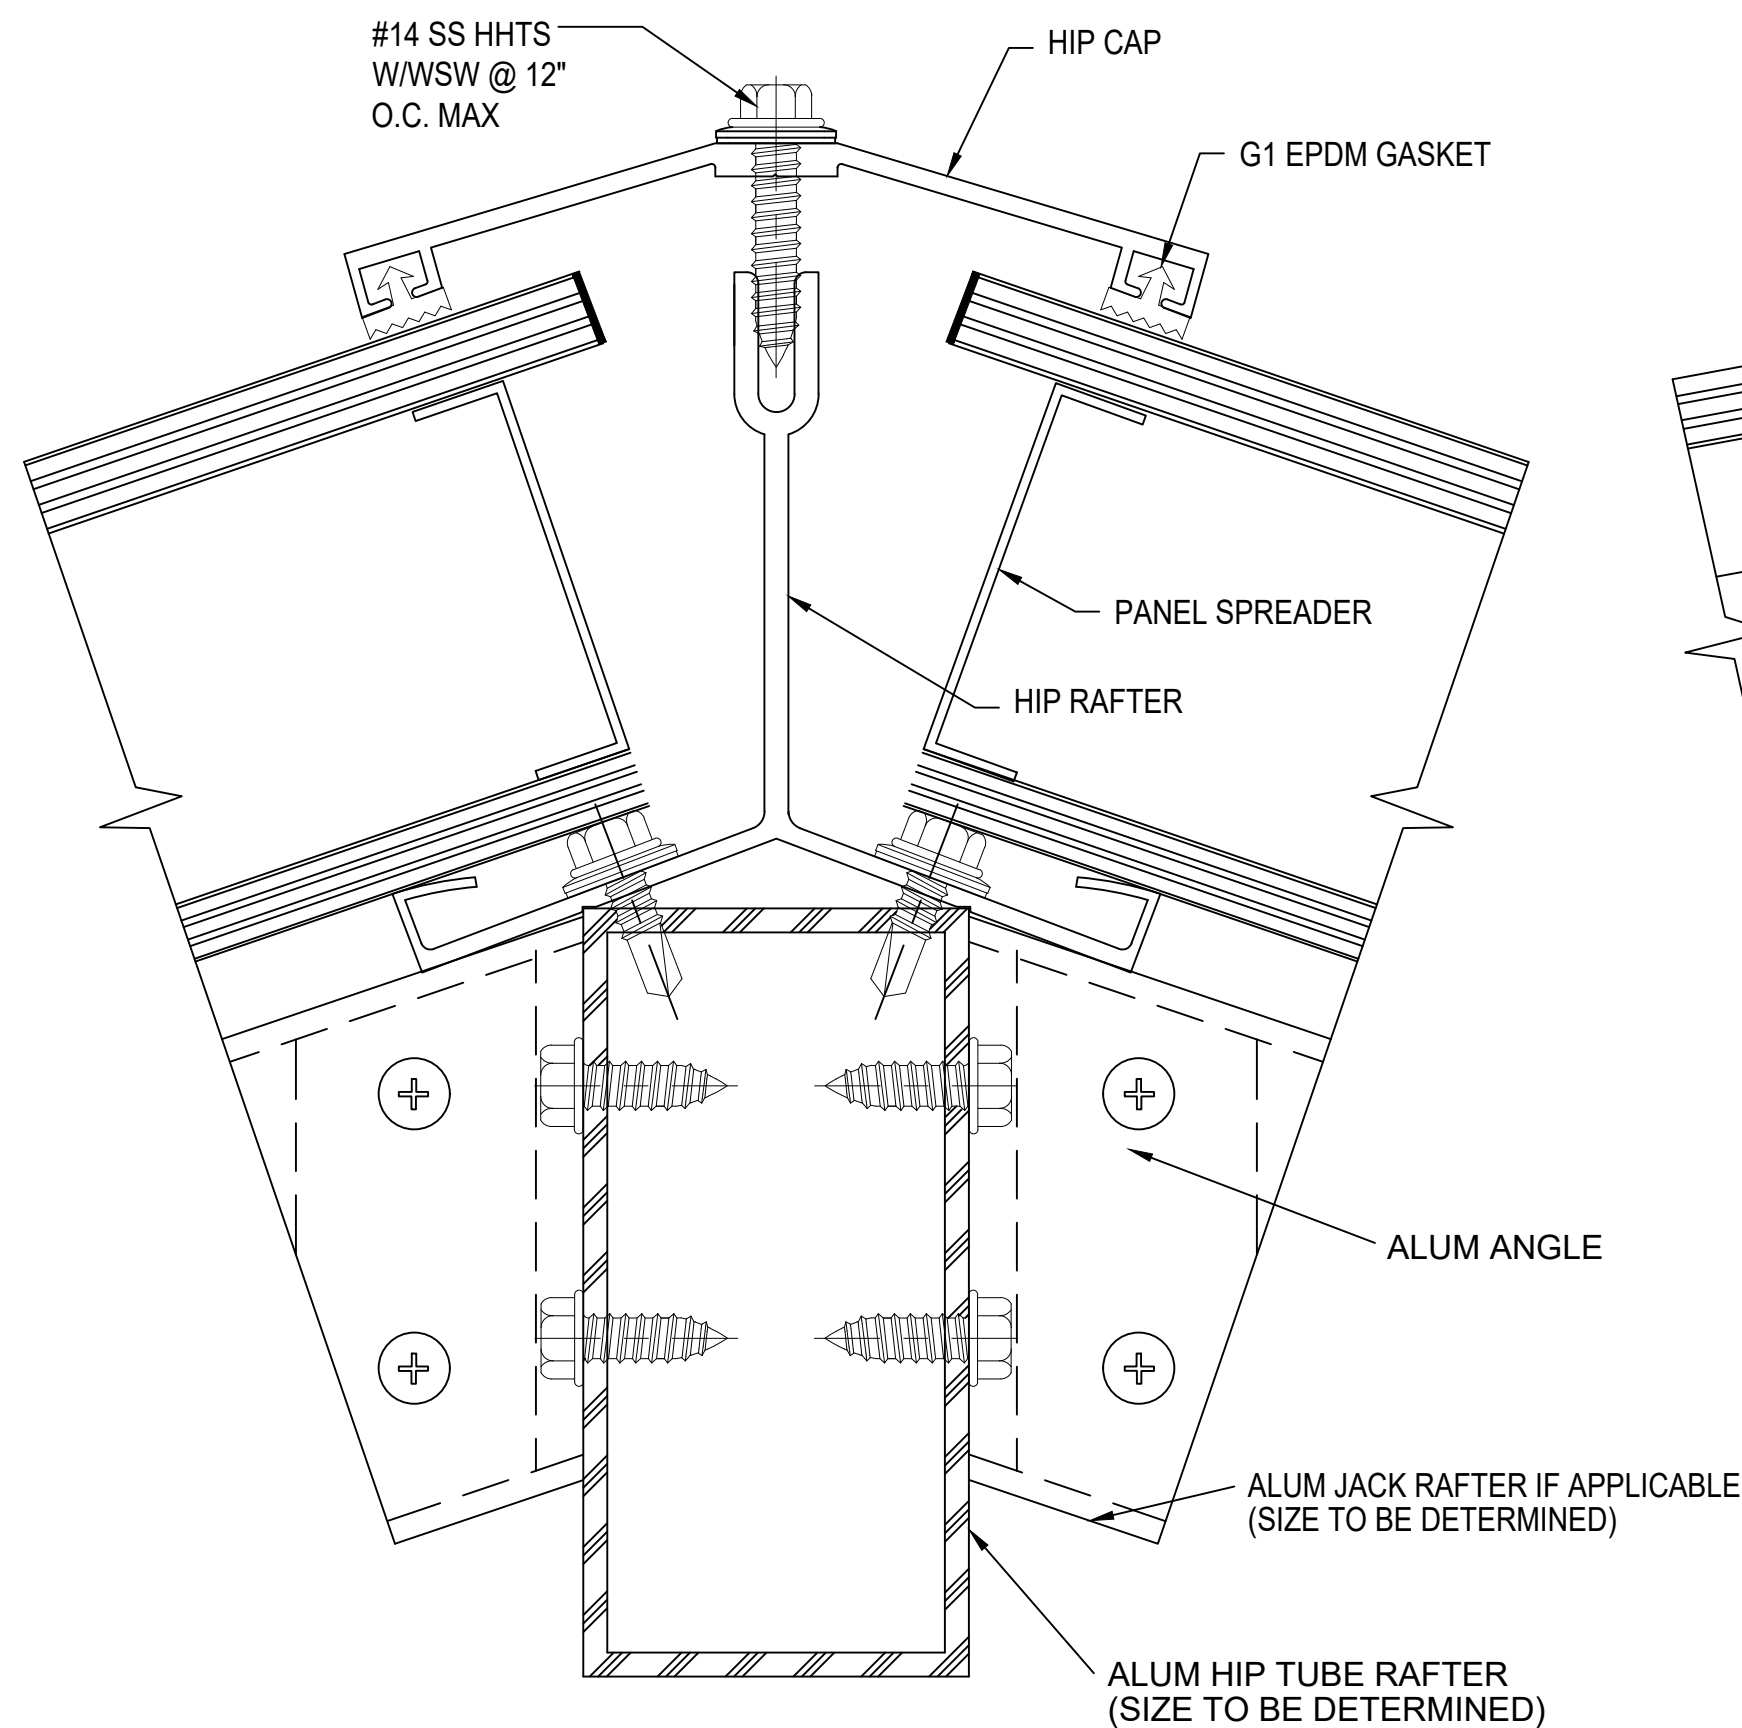


NOTE: AT JACK RAFTER LOCATIONS IF APPLICABLE

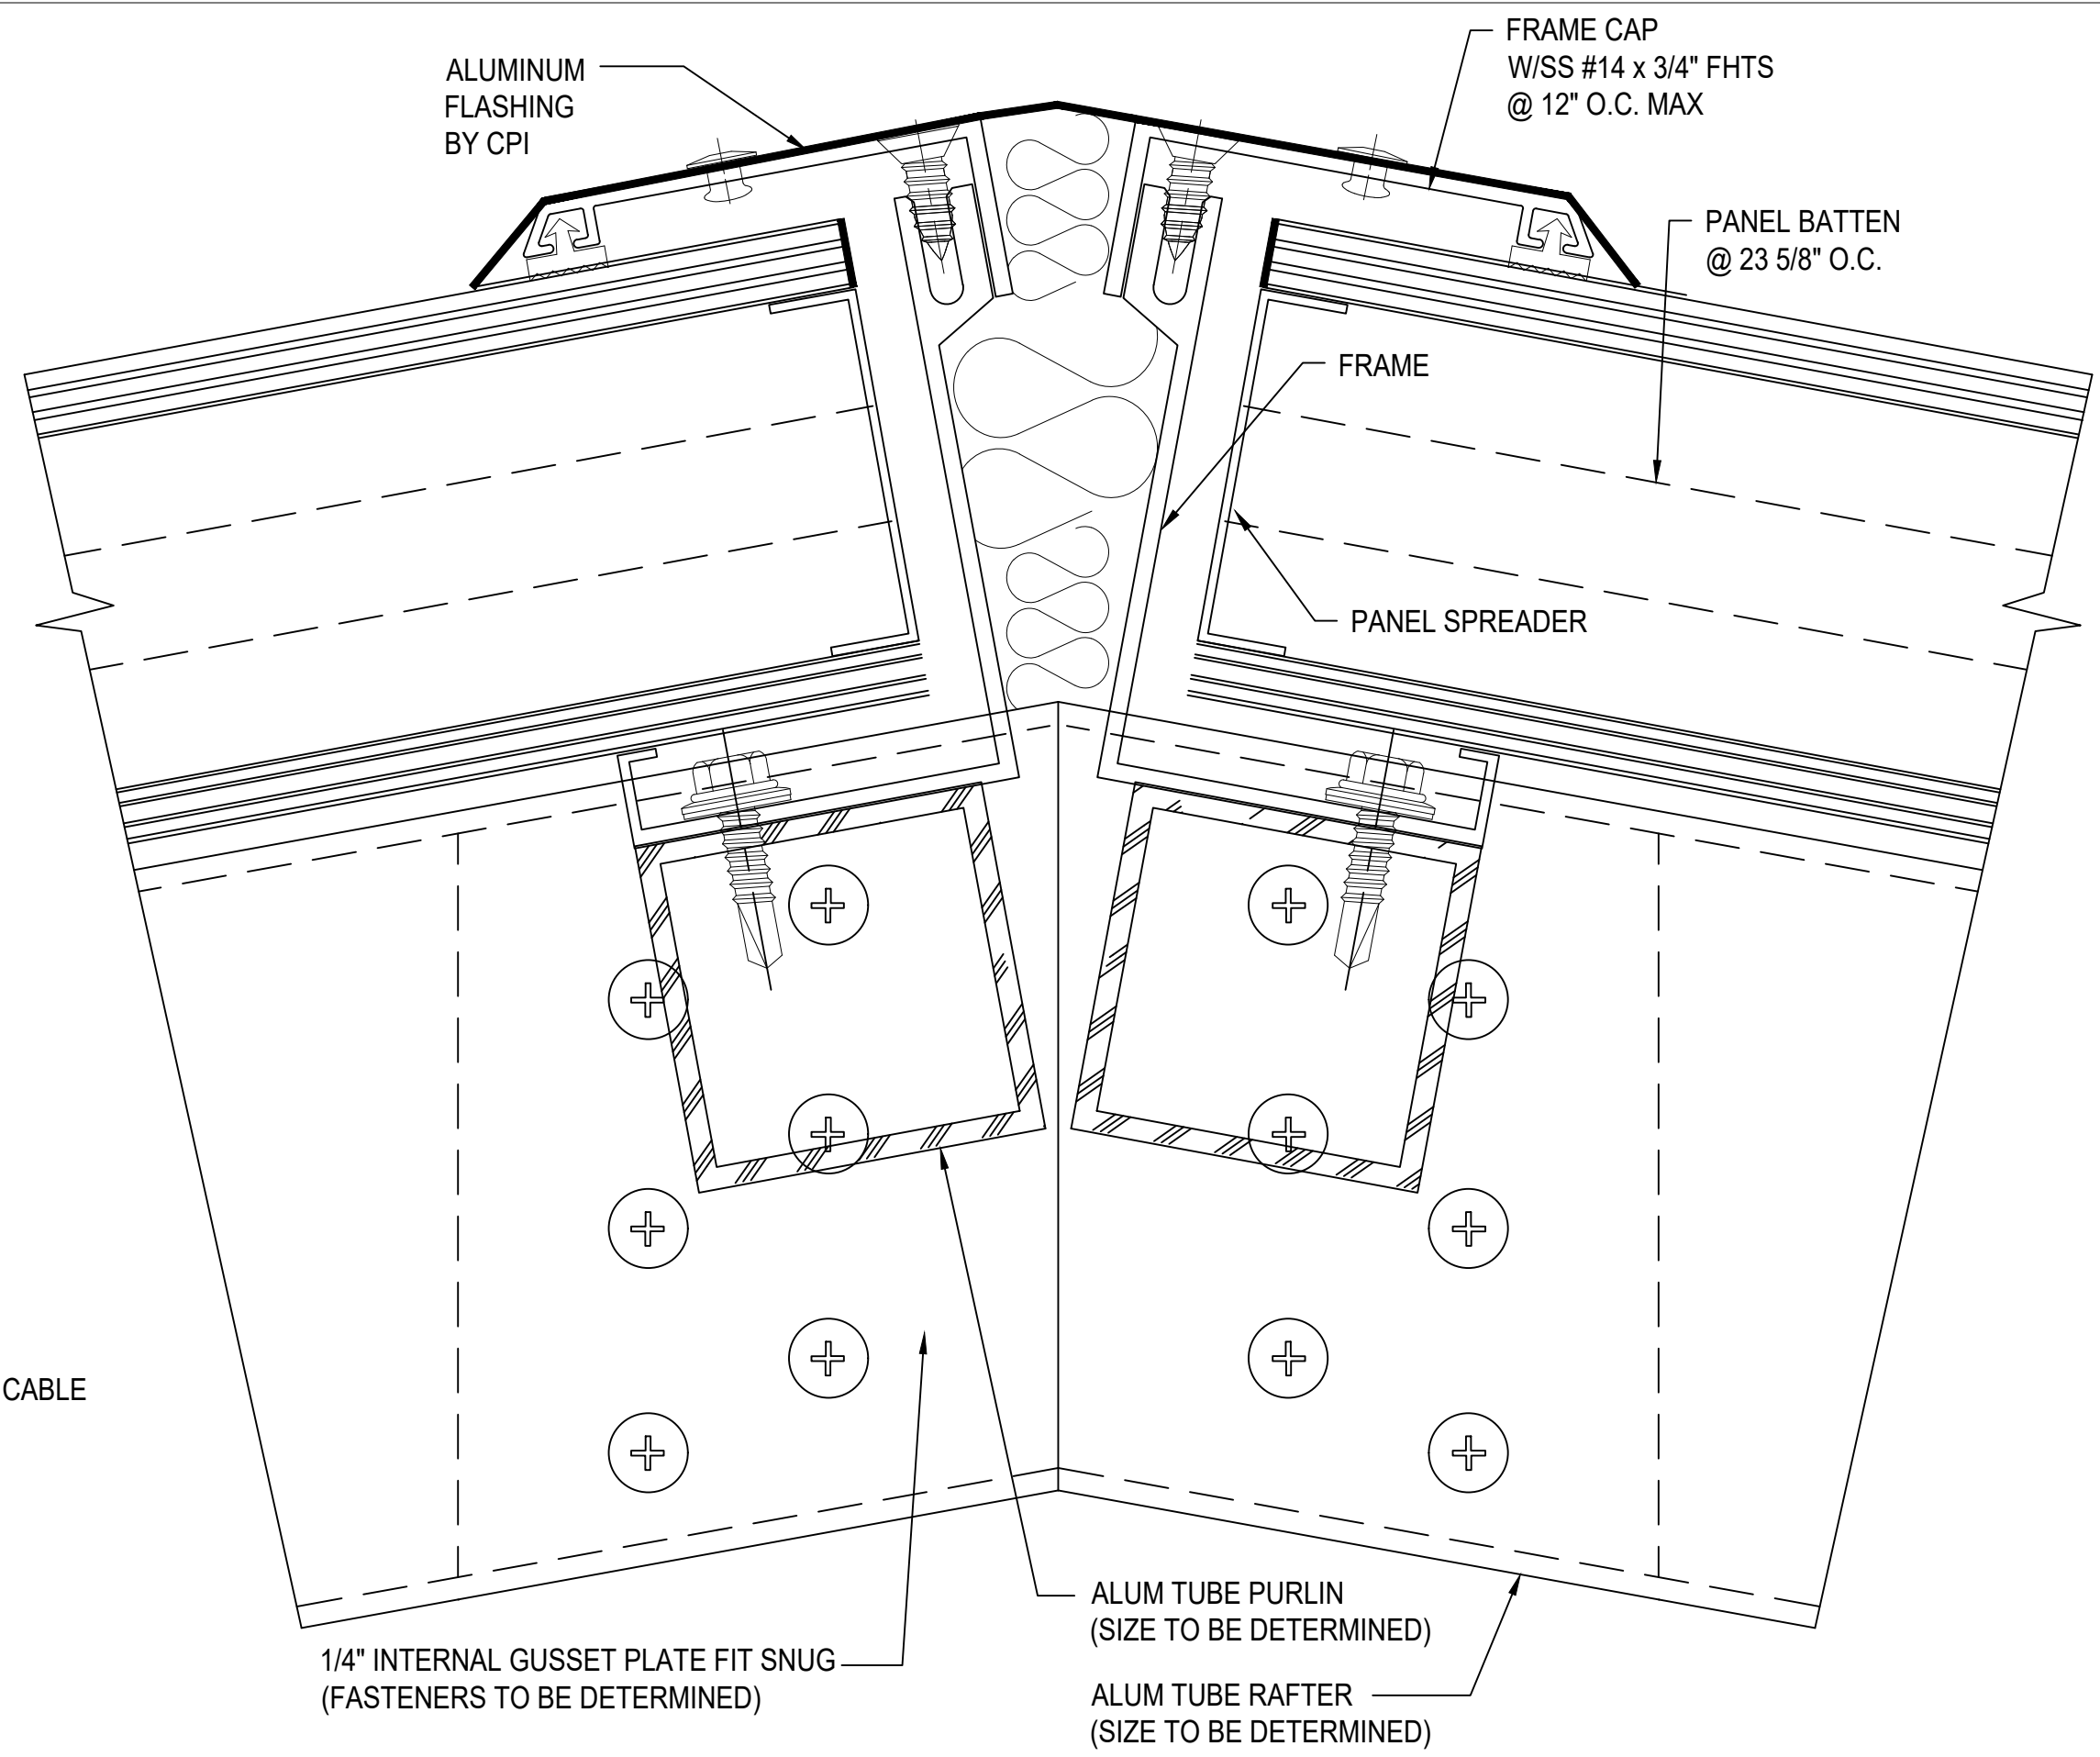

Q SECTION @ RIDGE
2.75" QuadSpan™ SYSTEM
(4" QuadSpan™ SYSTEM SIMILAR)

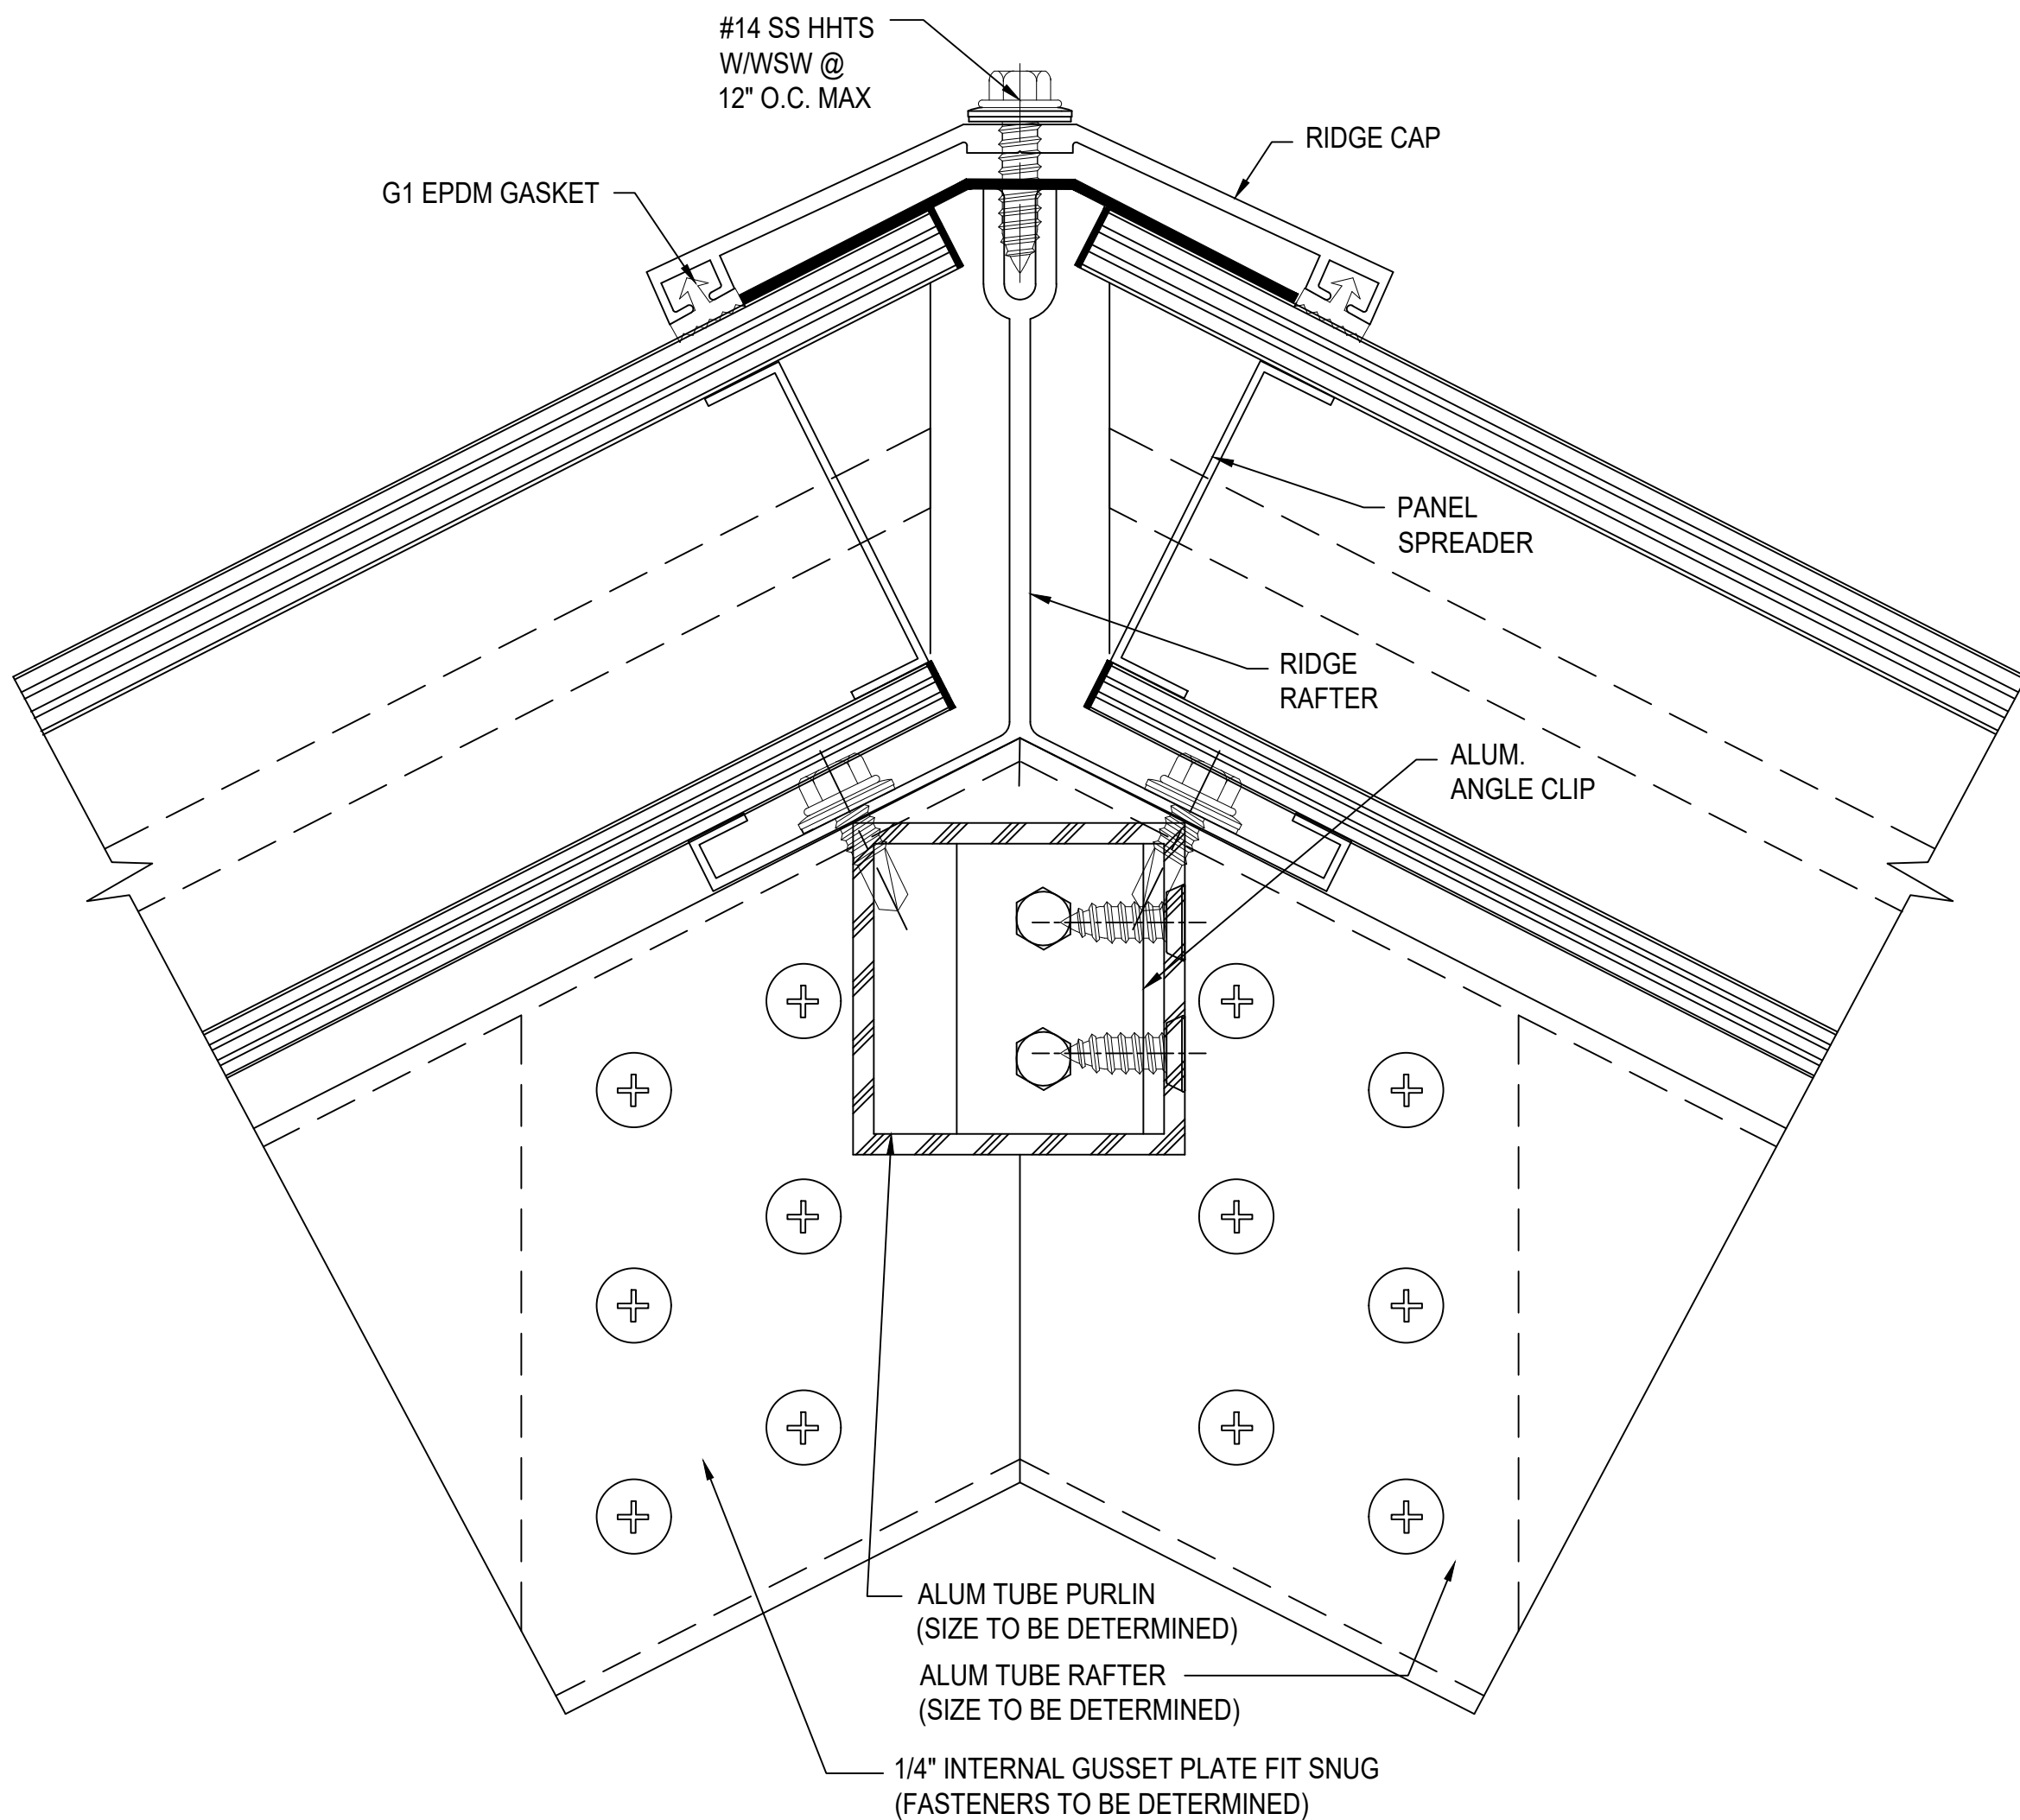

R SECTION @ RIDGE
2.75" QuadSpan™ SYSTEM
(4" QuadSpan™ SYSTEM SIMILAR)

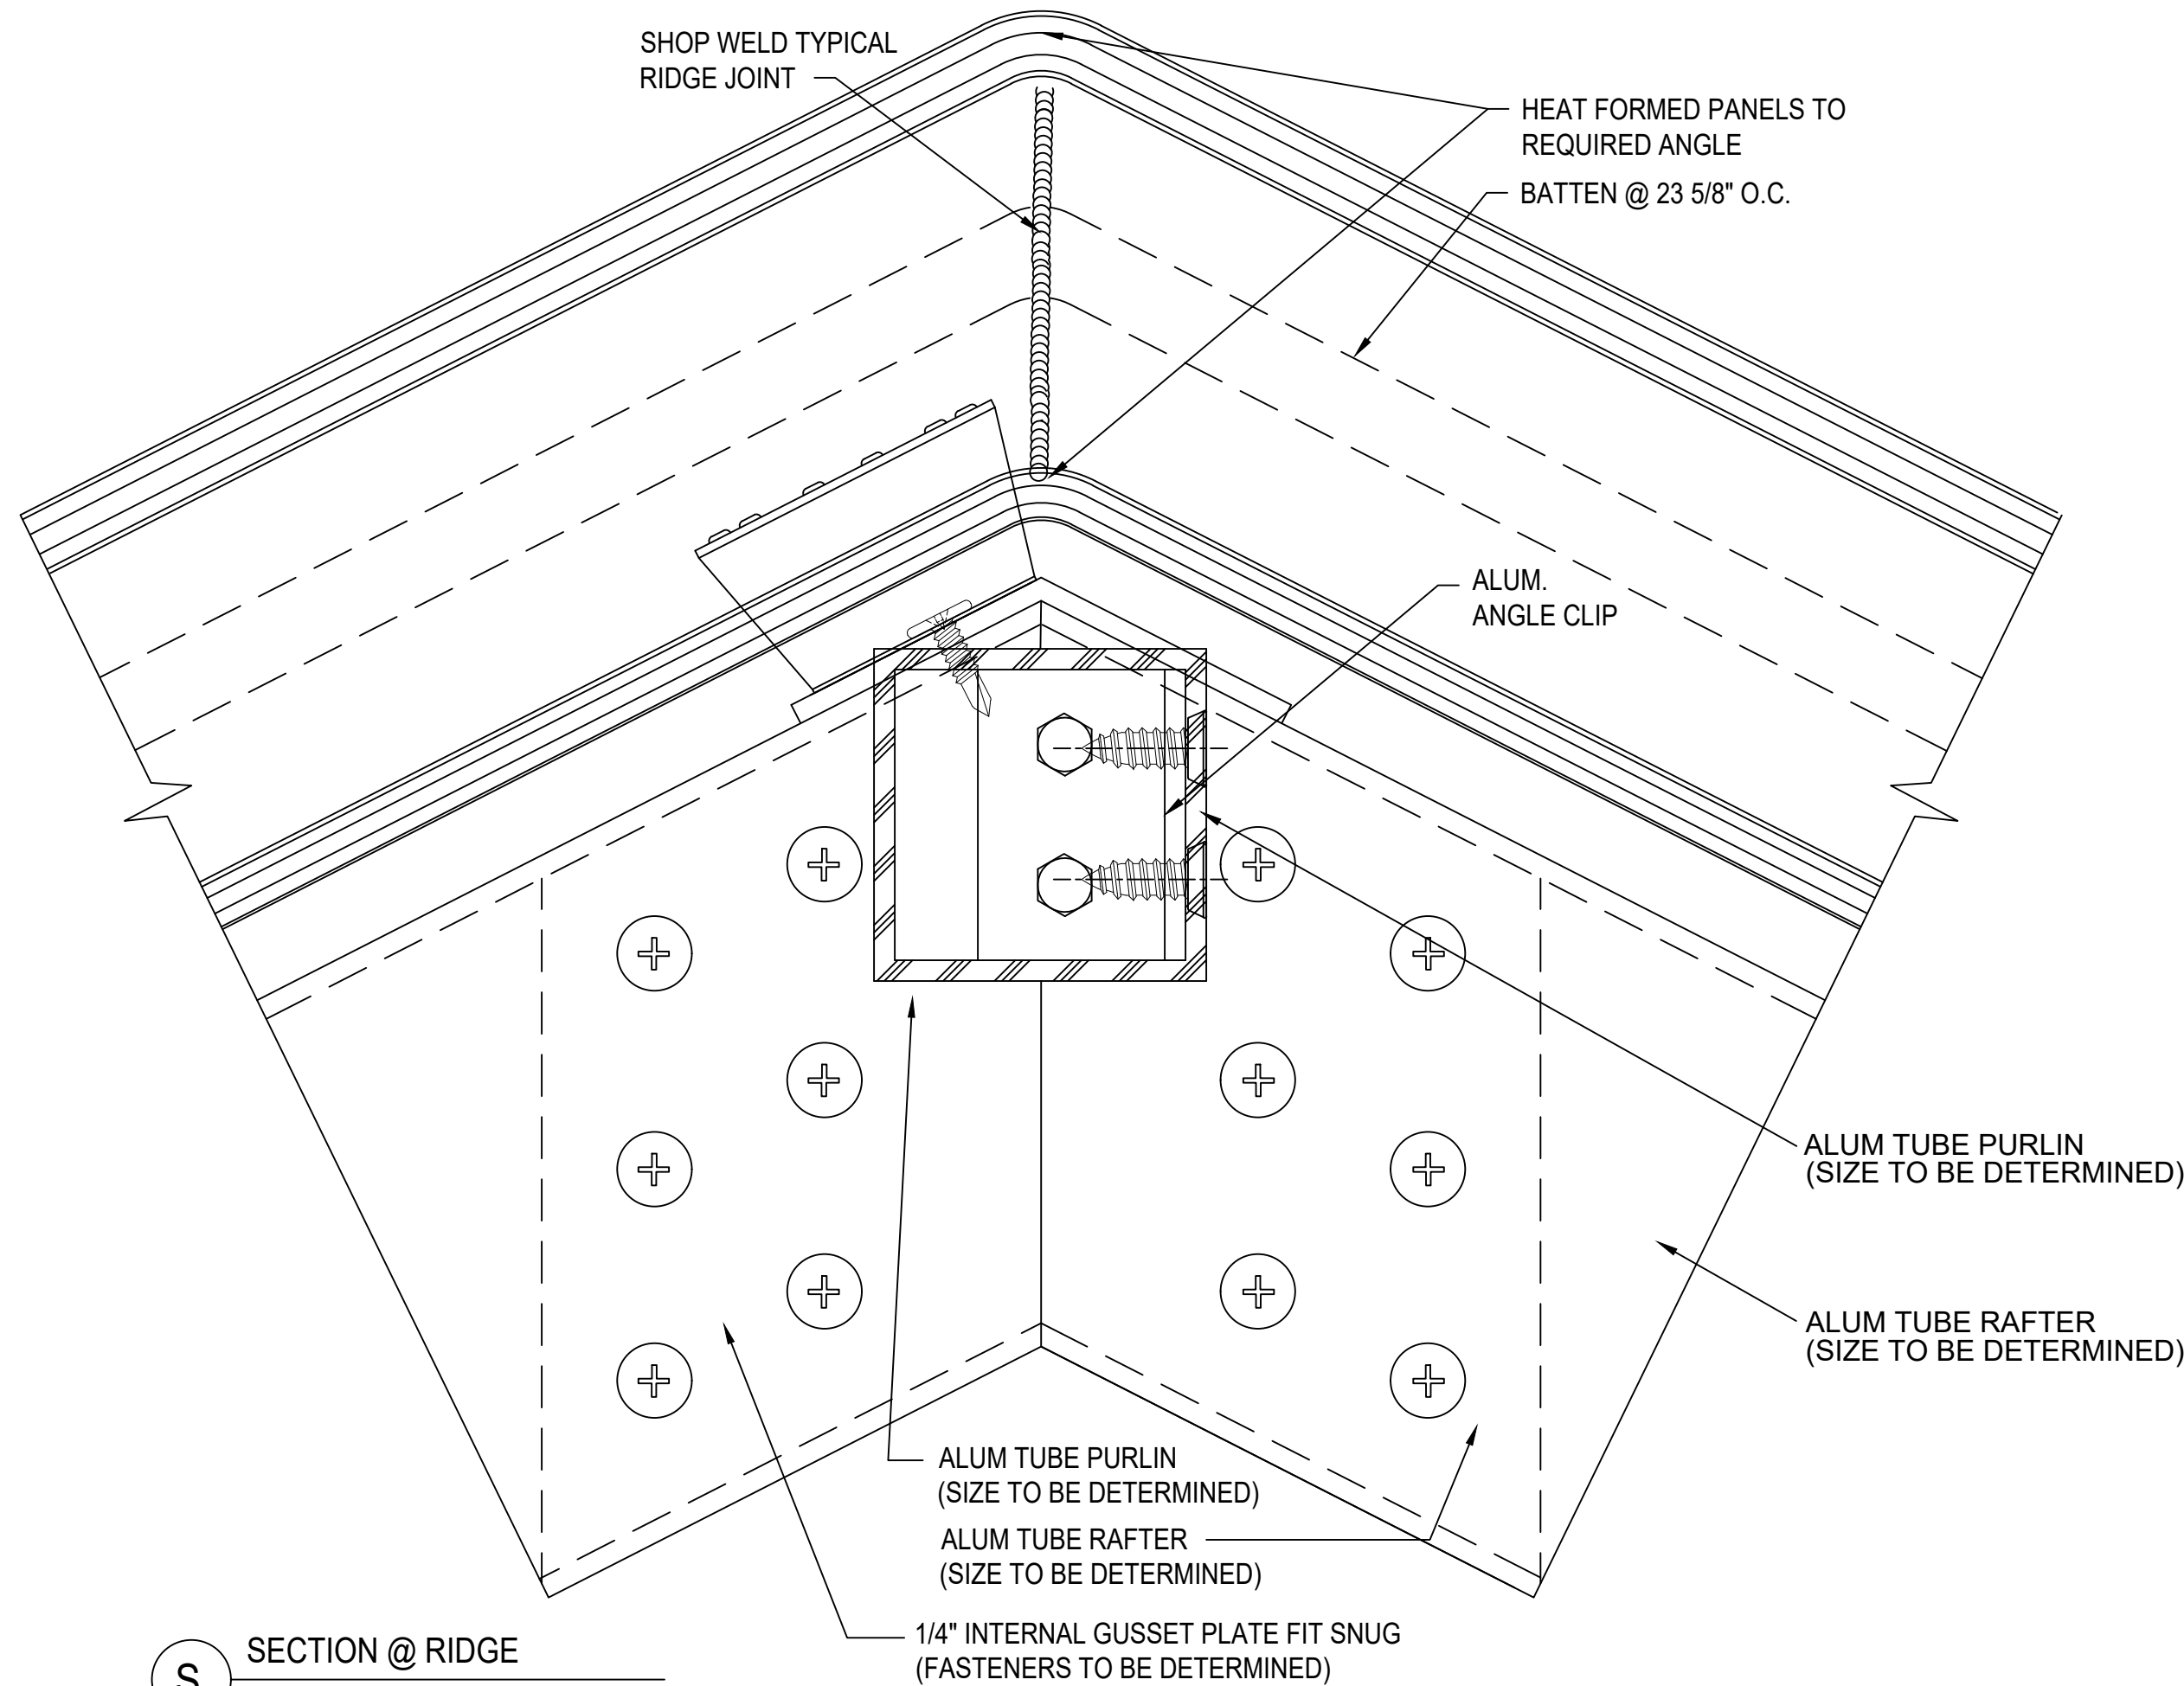

S SECTION @ RIDGE
2.75" QuadSpan™ SYSTEM
(4" QuadSpan™ SYSTEM SIMILAR)

NOTE: THIS DETAIL OCCURS WHEN GLAZING IS SHIPPED KNOCKED DOWN.

Details are subject to change and should be verified with our Architectural Support Department prior to implementation, please contact us at: info@kingspanlightandair.us

CUSTOM SKYLIGHTS

QuadSpan™ - LARGE SPAN w/ ADDED STRUCTURE

RIDGE - SYSTEM (2.75" OR 4") DETERMINED BY DESIGN LOADS




28662 N. Ballard Drive
Lake Forest, IL 60045 USA
T: +1 847.816.1060
F: +1 847.816.0475

Note
The standard details shown are for reference only.
Please contact our Architectural Support Department for job specific details and for information regarding the usage, limitations, and or code requirements pertaining to this product, please contact us at:
info@kingspanlightandair.us


5/19/2026: CREATION OF DOCUMENT

SHEET NO.


4 OF 5

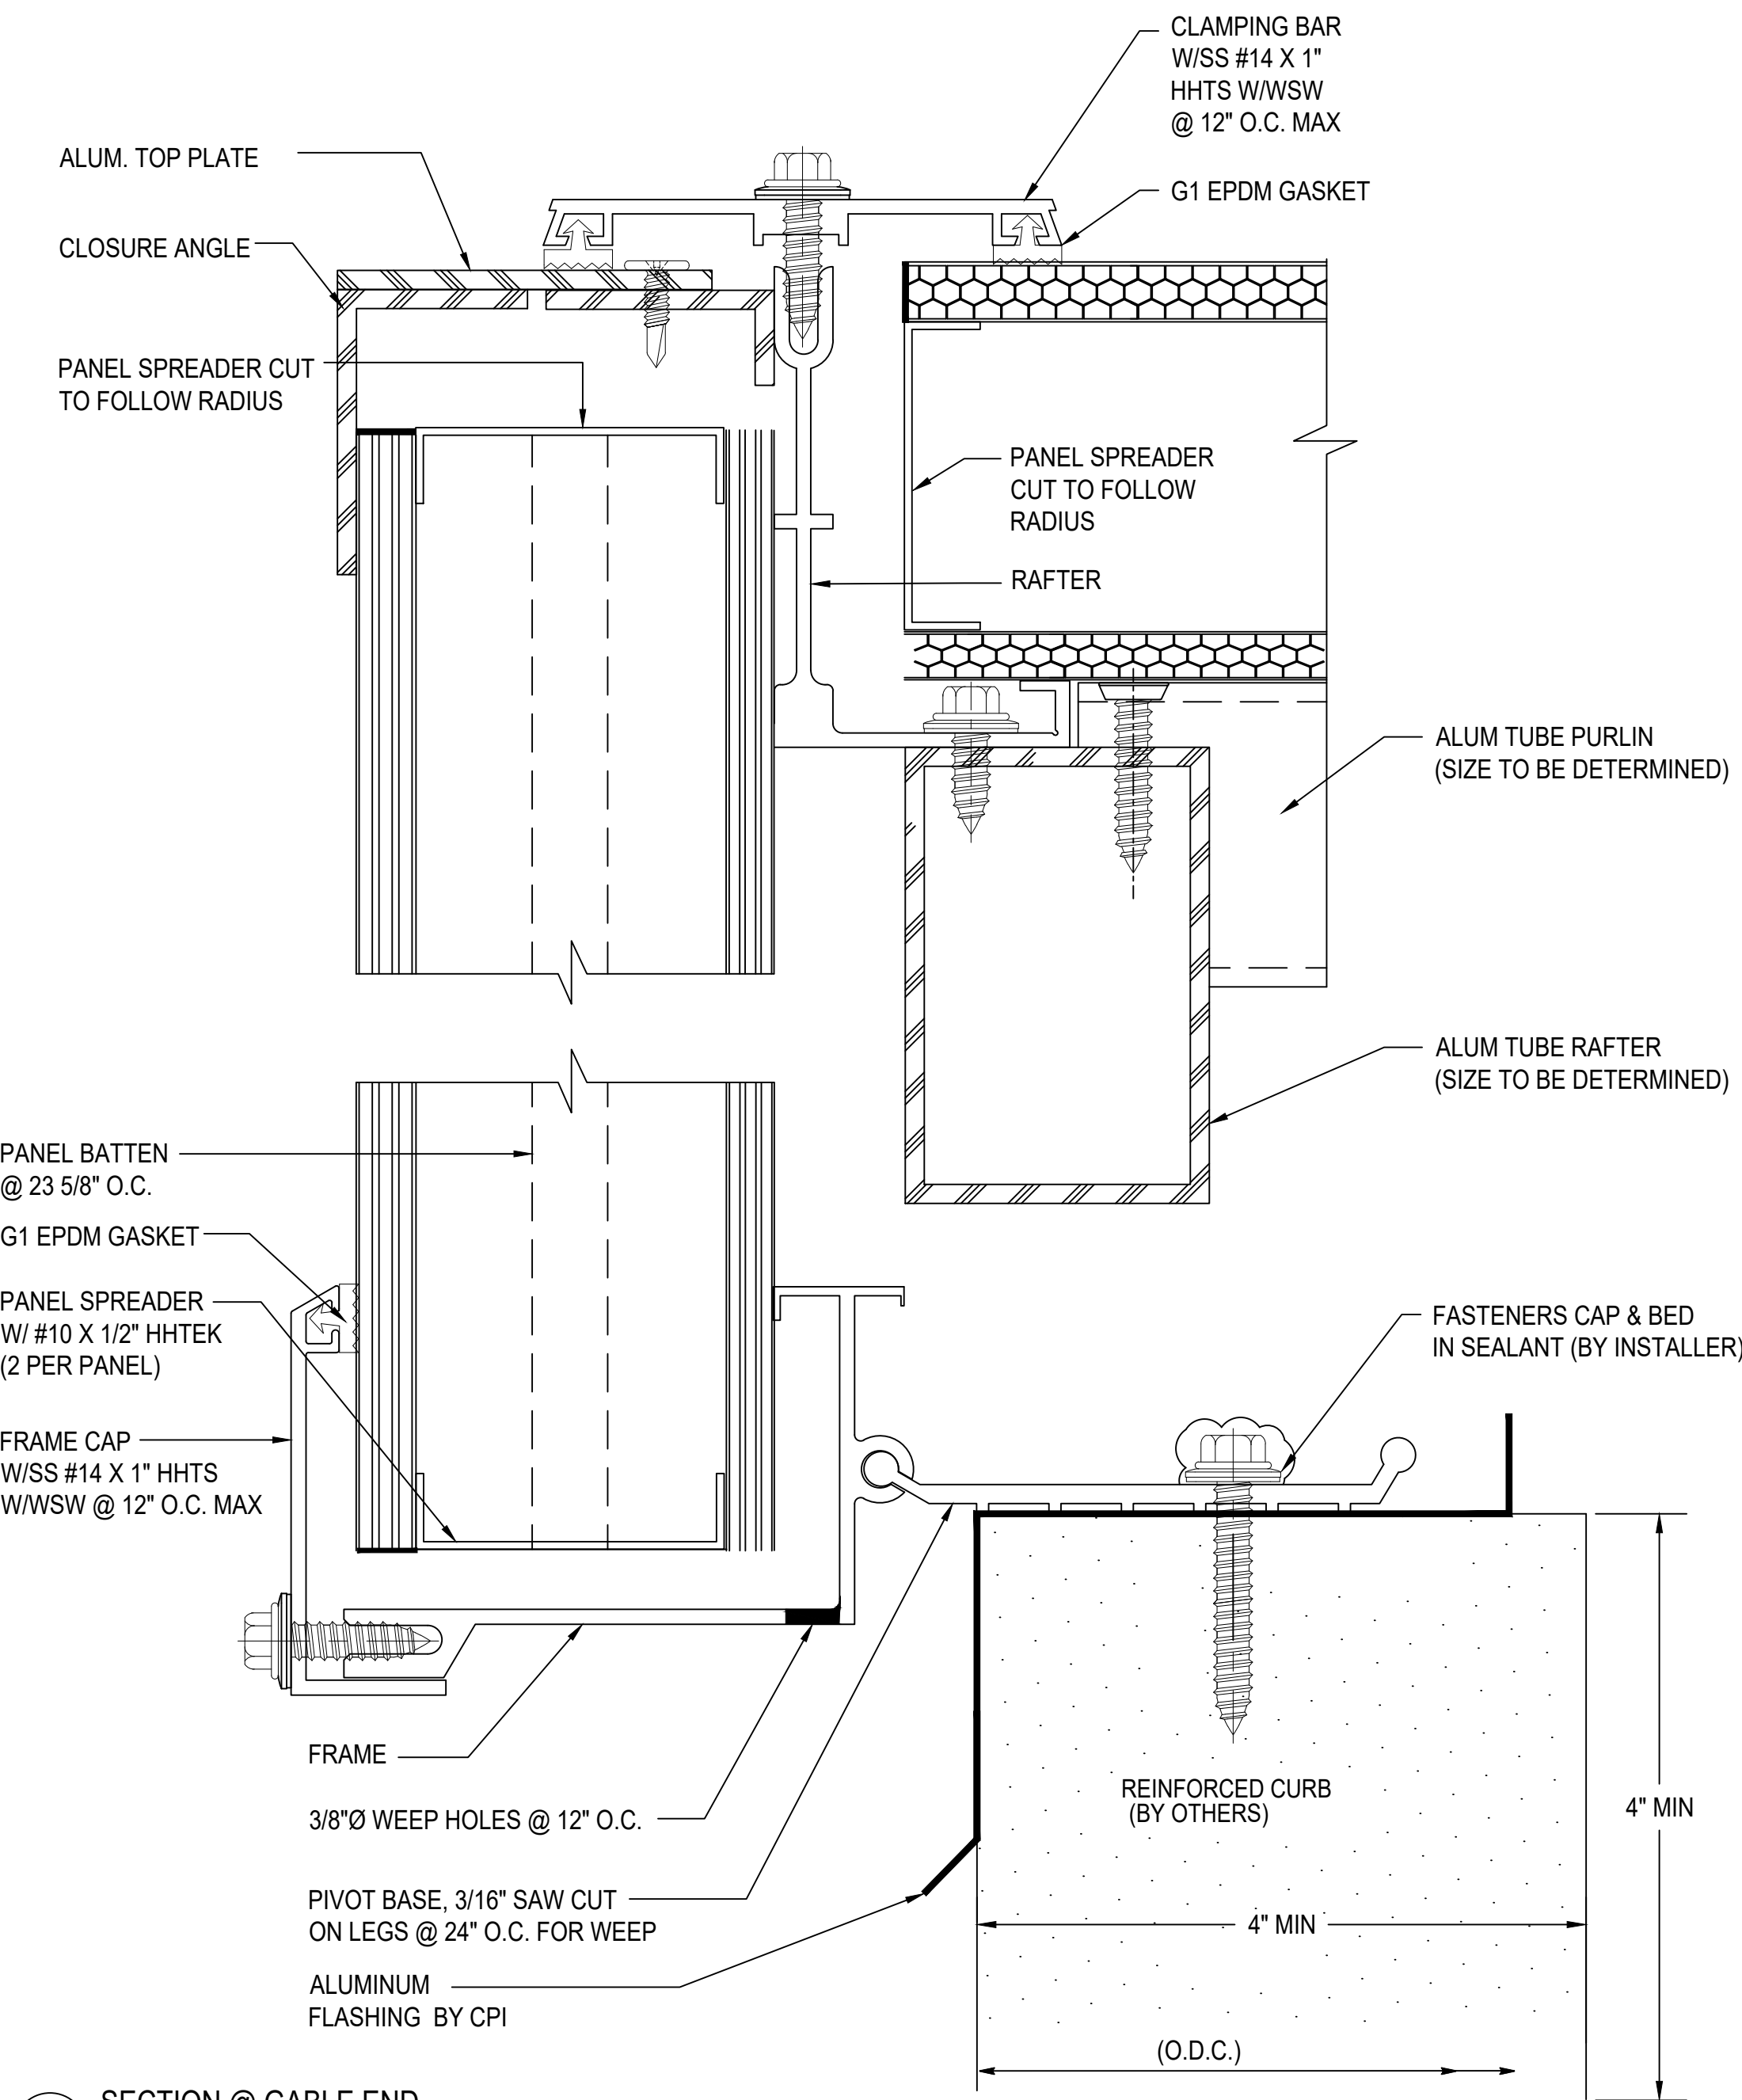


W SECTION @ GABLE END
2.75" QuadSpan™ SYSTEM
(4" QuadSpan™ SYSTEM SIMILAR)

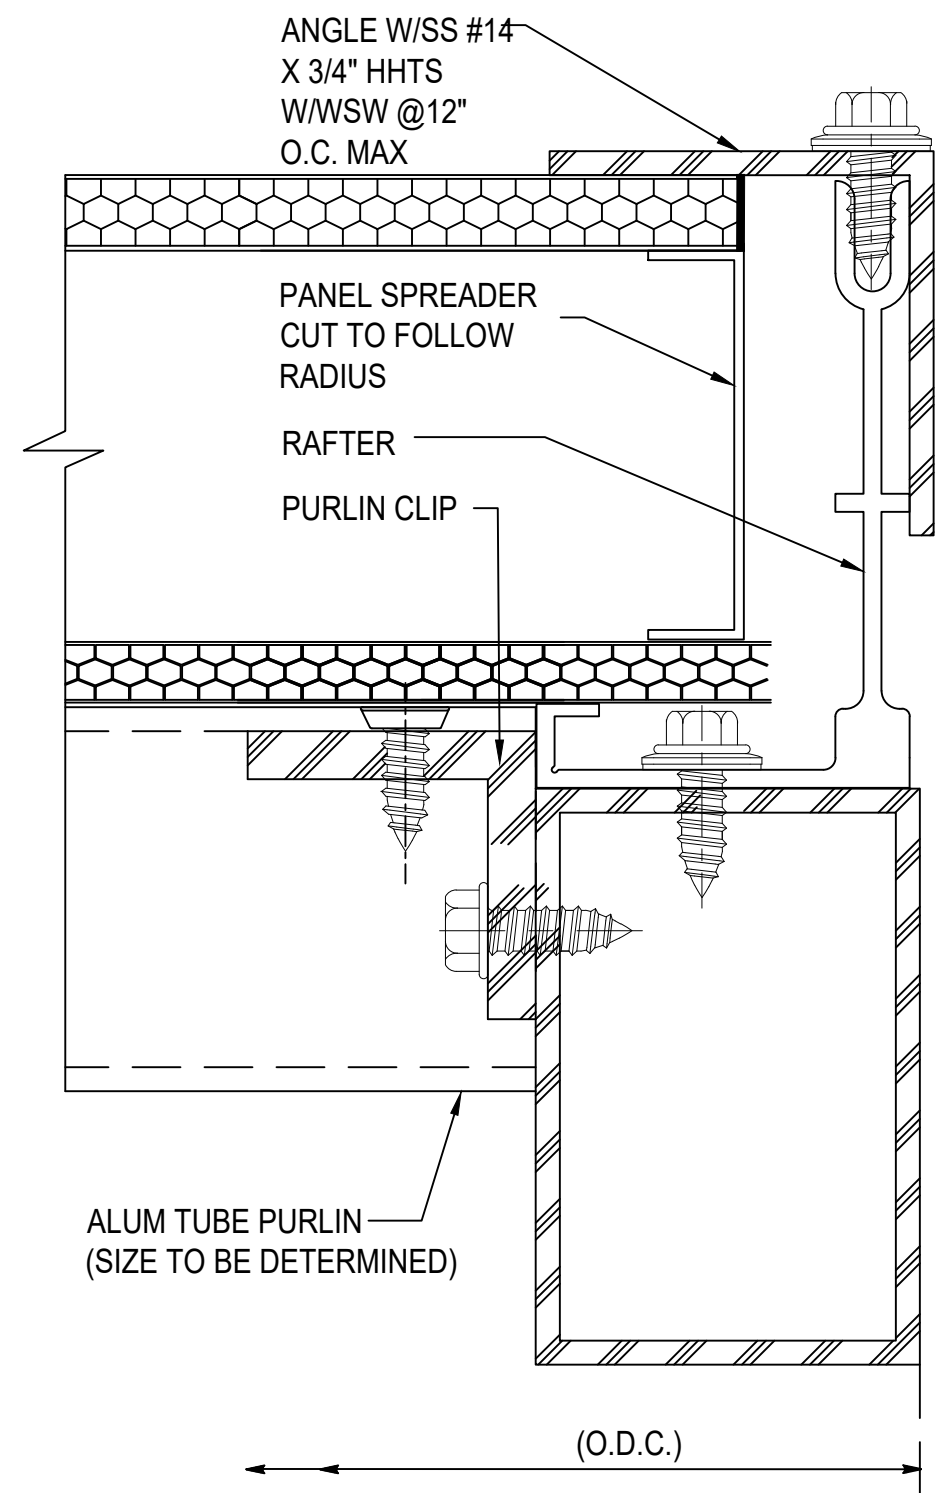

X SECTION @ OPEN END
2.75" QuadSpan™ SYSTEM
(4" QuadSpan™ SYSTEM SIMILAR)

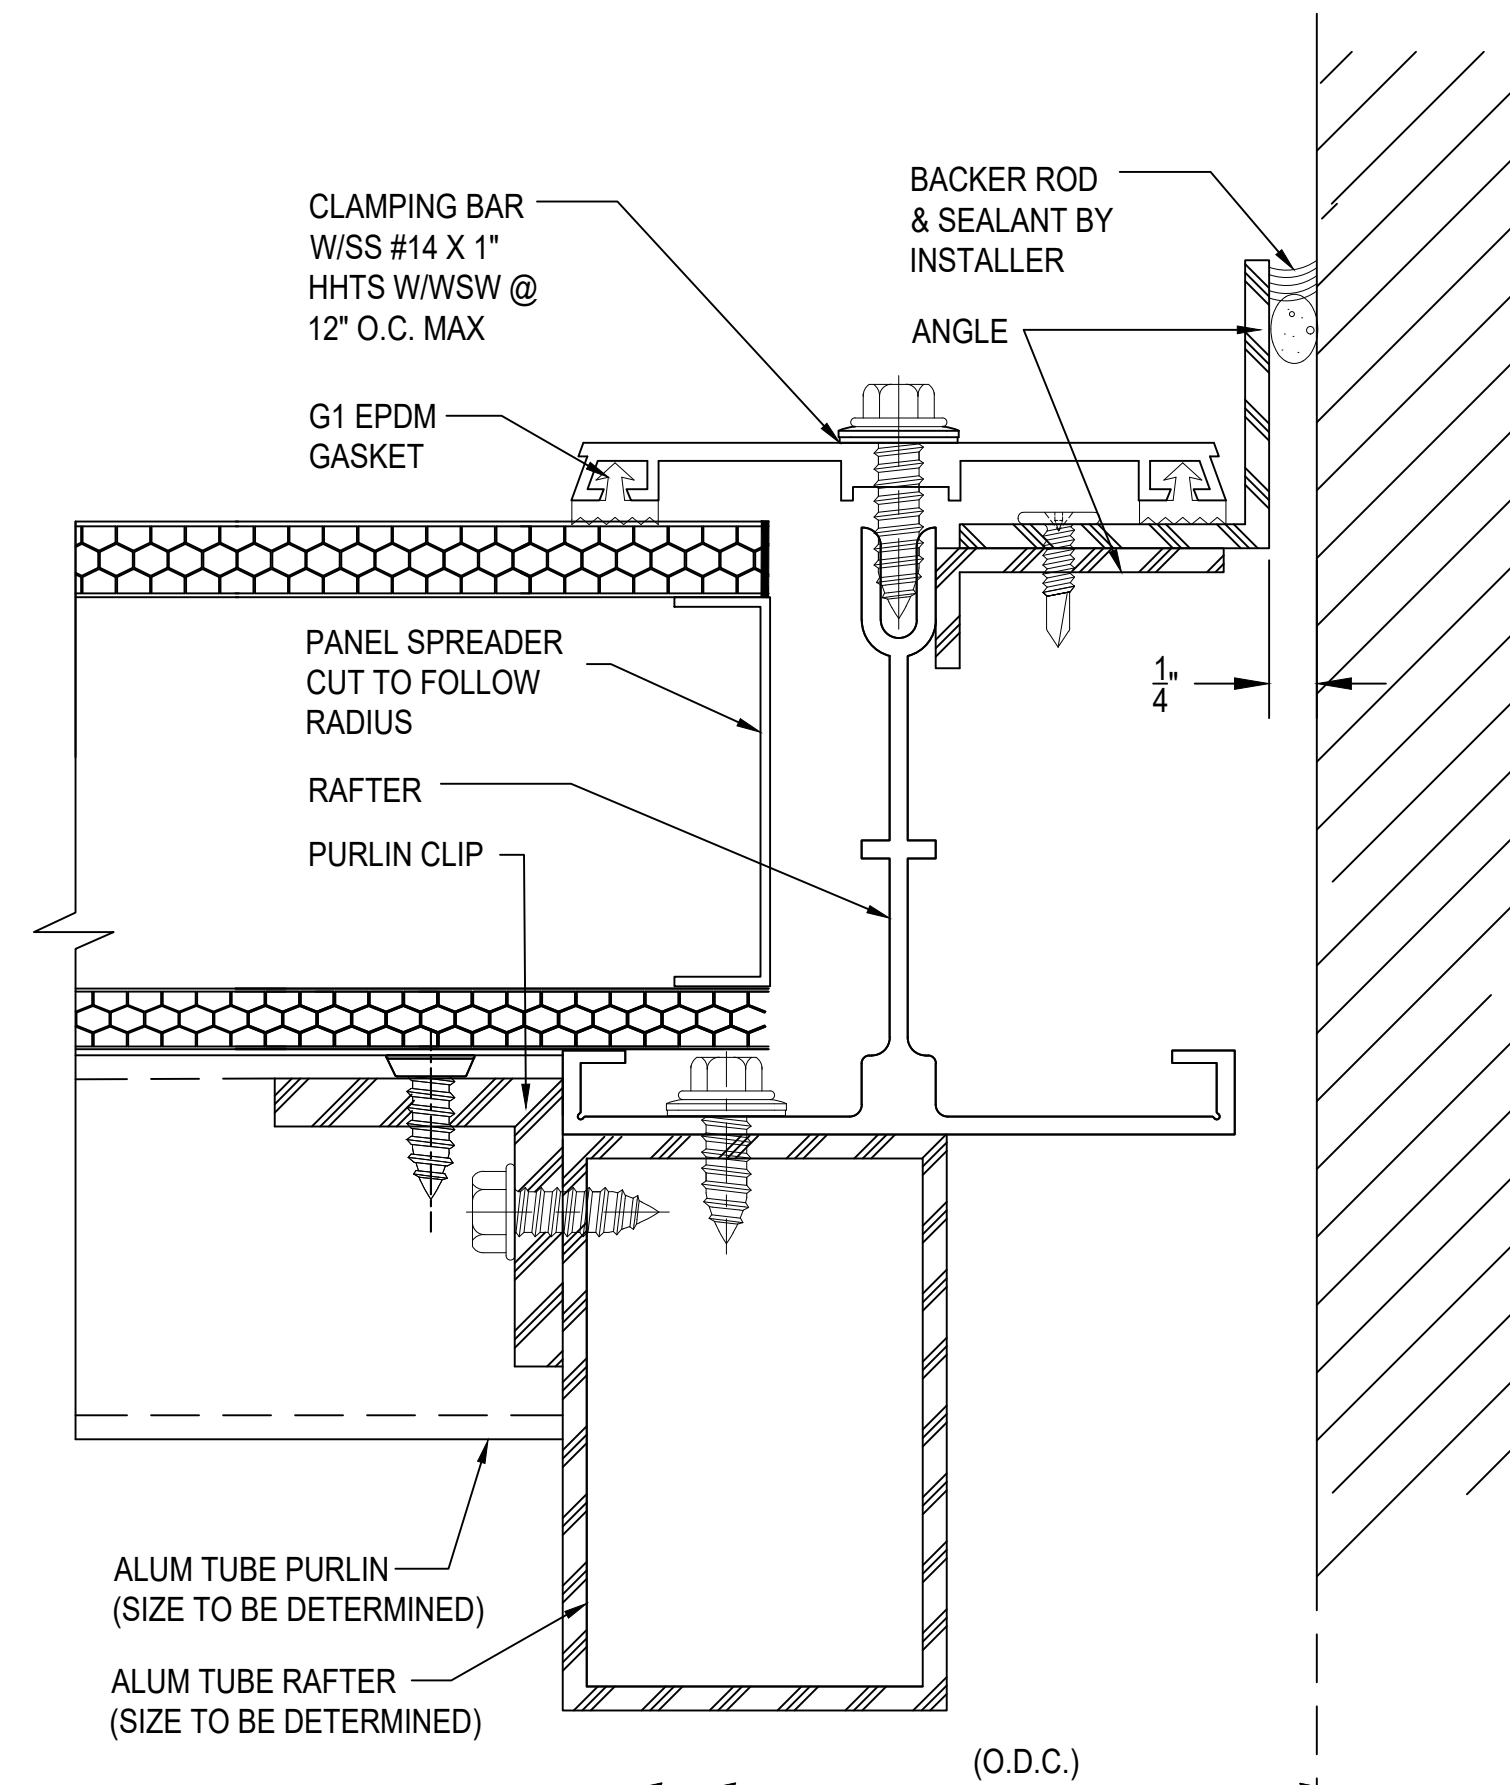

Y SECTION @ WALL END
2.75" QuadSpan™ SYSTEM
(4" QuadSpan™ SYSTEM SIMILAR)

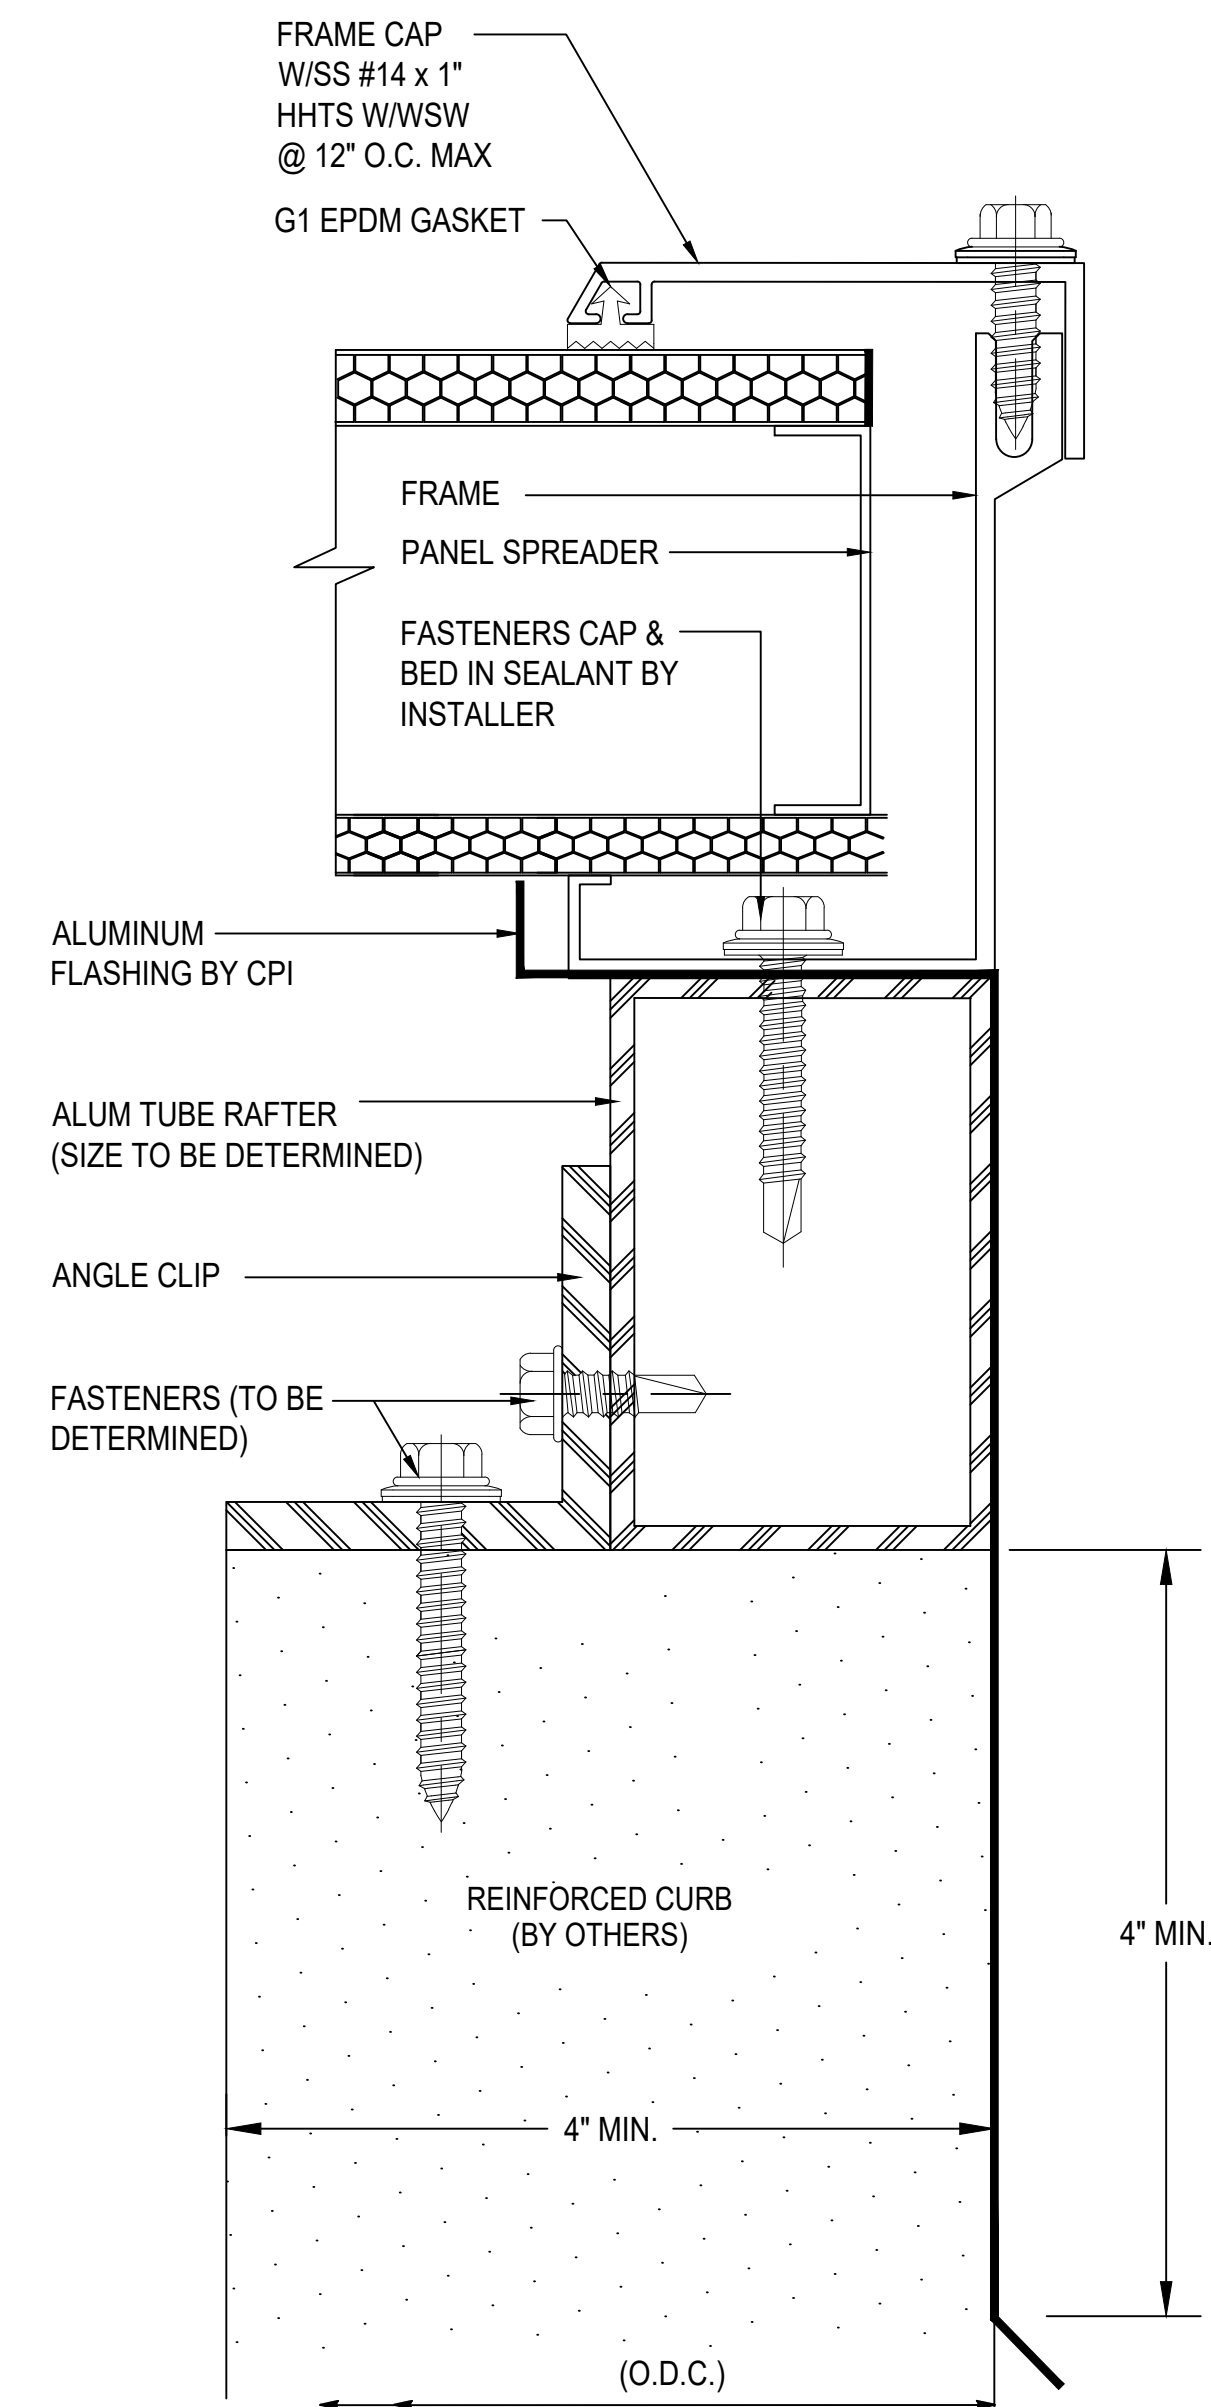

Z SECTION @ SLOPED ENDS
2.75" QuadSpan™ SYSTEM
(4" QuadSpan™ SYSTEM SIMILAR)
NOTE: FOR SADDLE RIDGE ONLY

Details are subject to change and should be verified with our Architectural Support Department prior to implementation, please contact us at: info@kingspanlightandair.us

CUSTOM SKYLIGHTS

QuadSpan™ - LARGE SPAN w/ ADDED STRUCTURE

RIDGE - SYSTEM (2.75" OR 4") DETERMINED BY DESIGN LOADS

Fenestration



28662 N. Ballard Drive
Lake Forest, IL 60045 USA
T: +1 847.816.1060
F: +1 847.816.0475

Note
The standard details shown are for reference only.
Please contact our Architectural Support Department for job specific details and for information regarding the usage, limitations, and or code requirements pertaining to this product, please contact us at: info@kingspanlightandair.us

5/19/2026: CREATION OF DOCUMENT

SHEET NO.

5 OF 5