

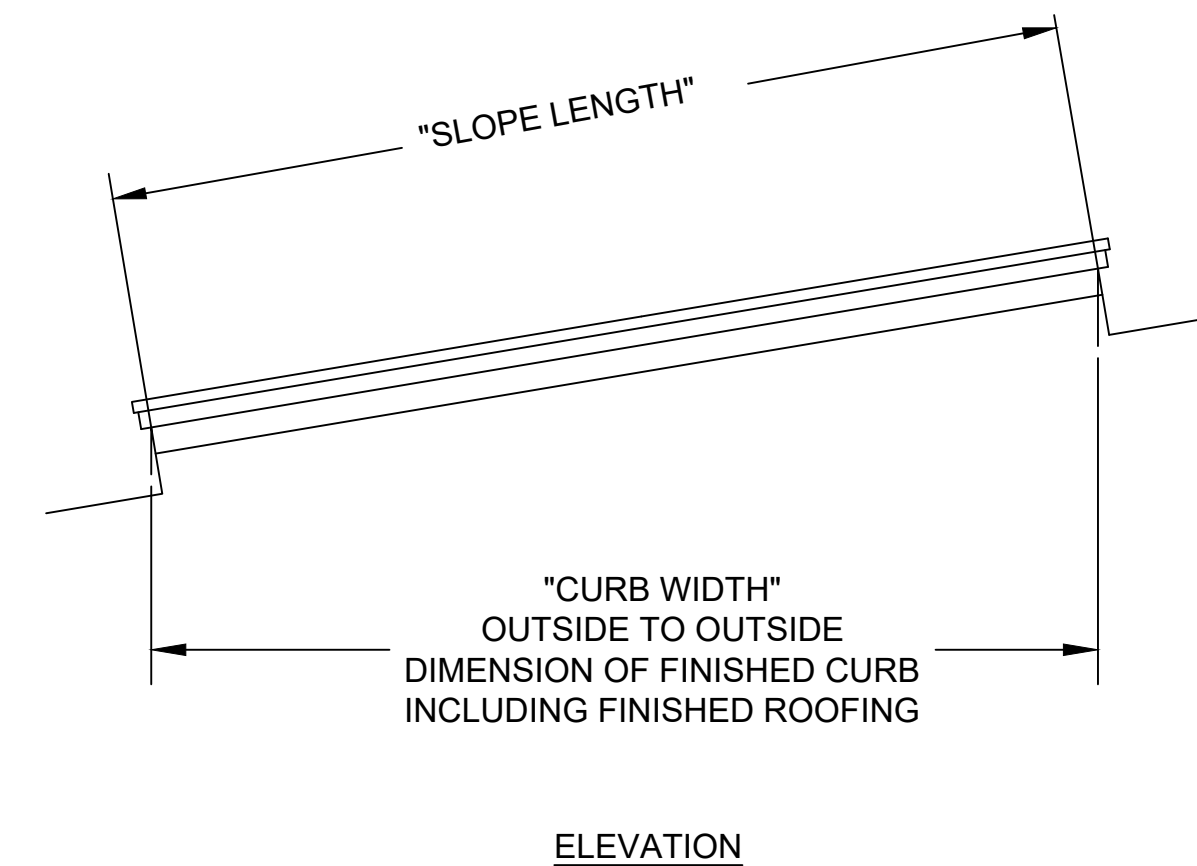
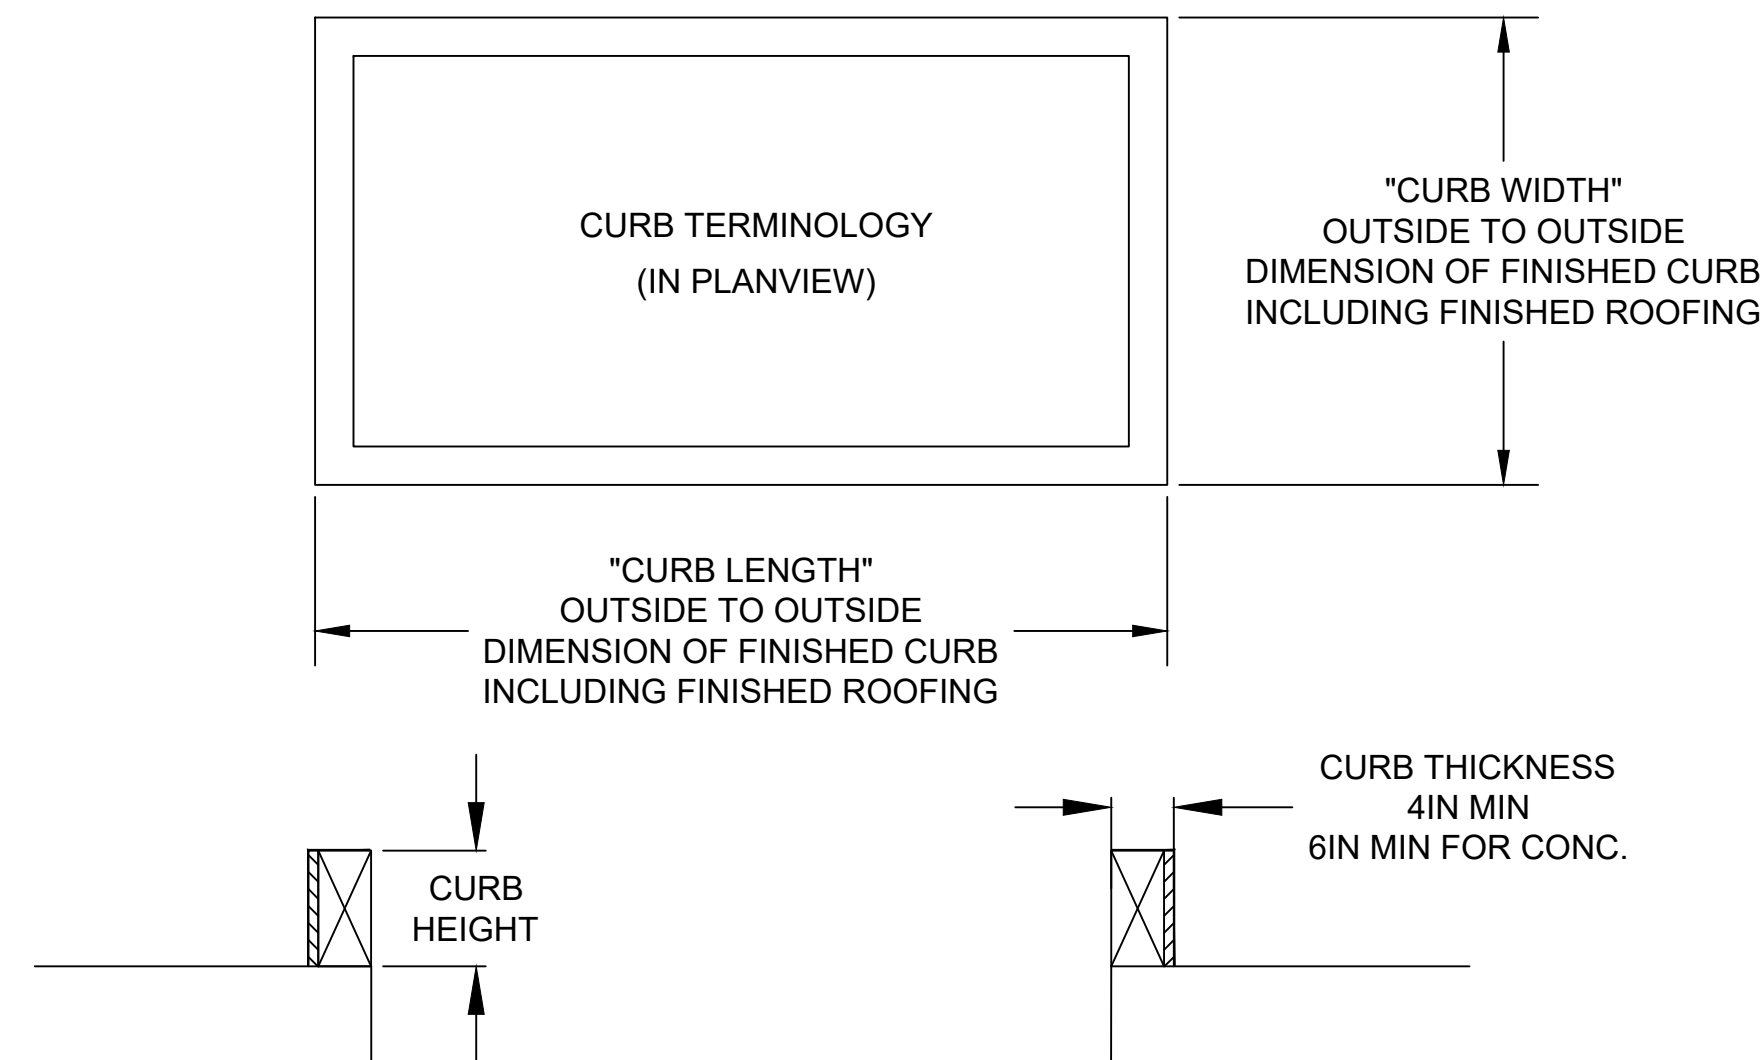


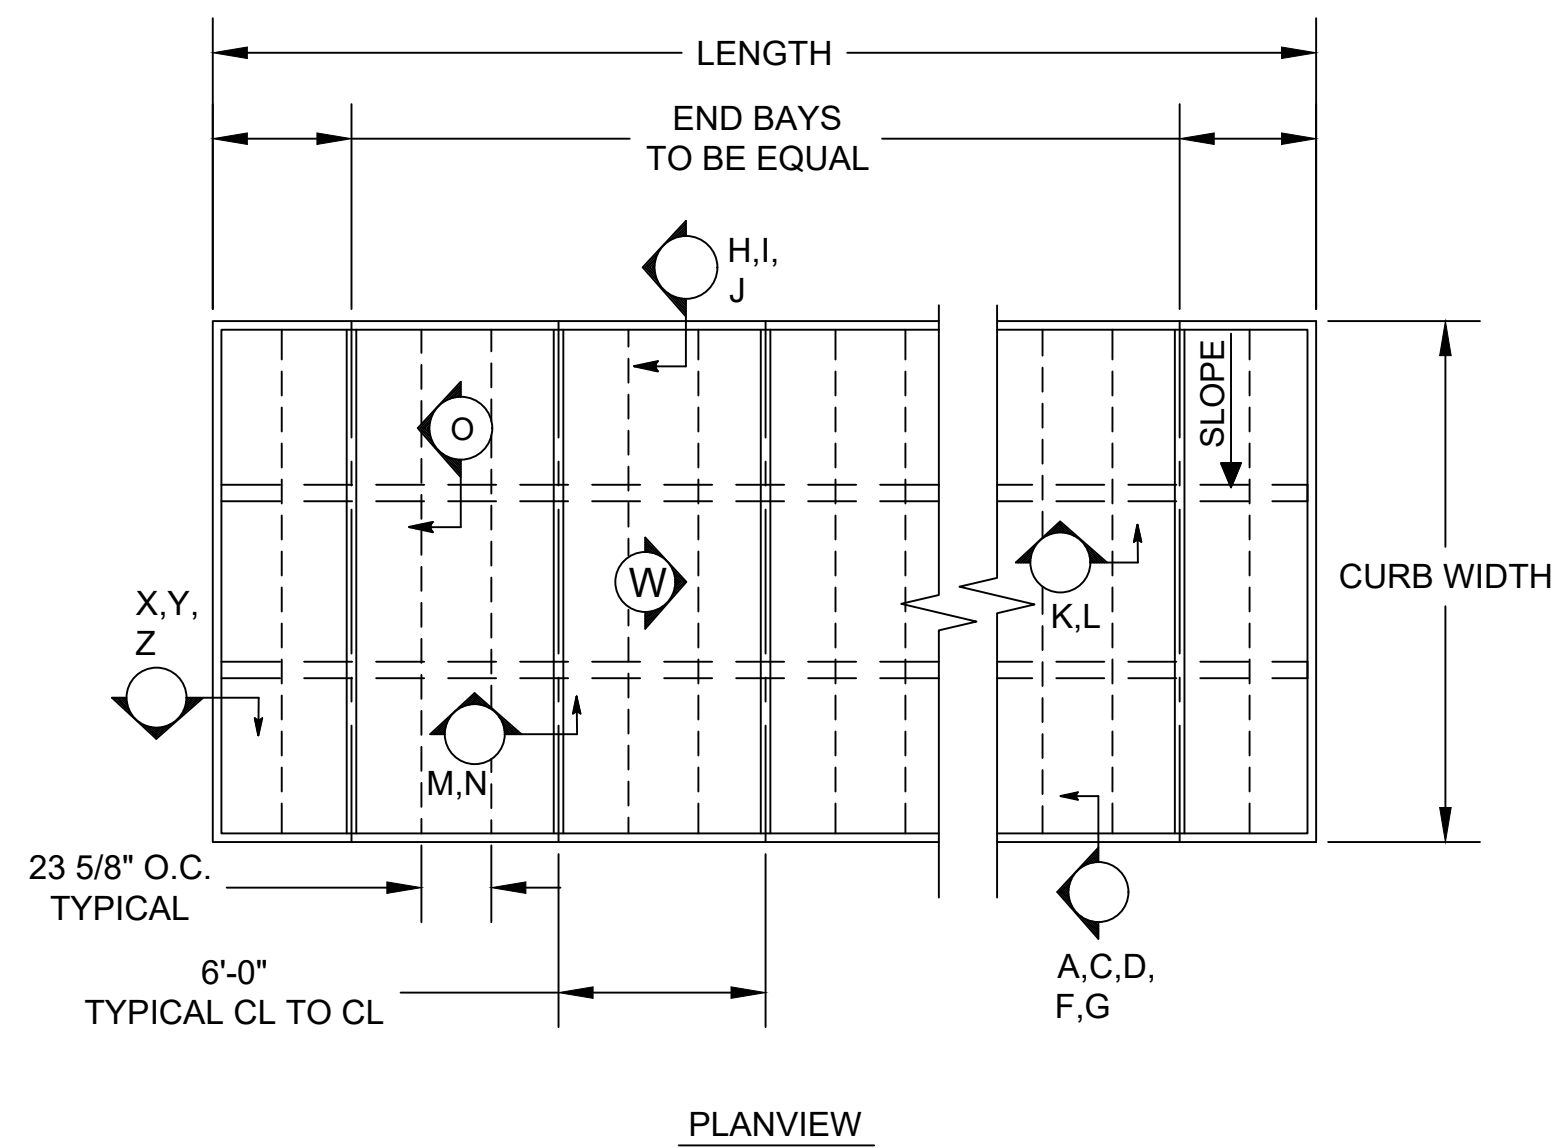


SYSTEM IS SHOWN AS 2.75" QuadSpan™ PANEL THICKNESS. A 4" QuadSpan™ PANEL THICKNESS SYSTEM IS USED BASED ON SPAN AND LOADING CONSIDERATIONS.


NOTE:
RECOMMENDED MINIMUM PITCH 2:12.
FOR INSTALLATIONS REQUIRING A LESSER PITCH PLEASE CONTACT OUR TECH. DEPARTMENT

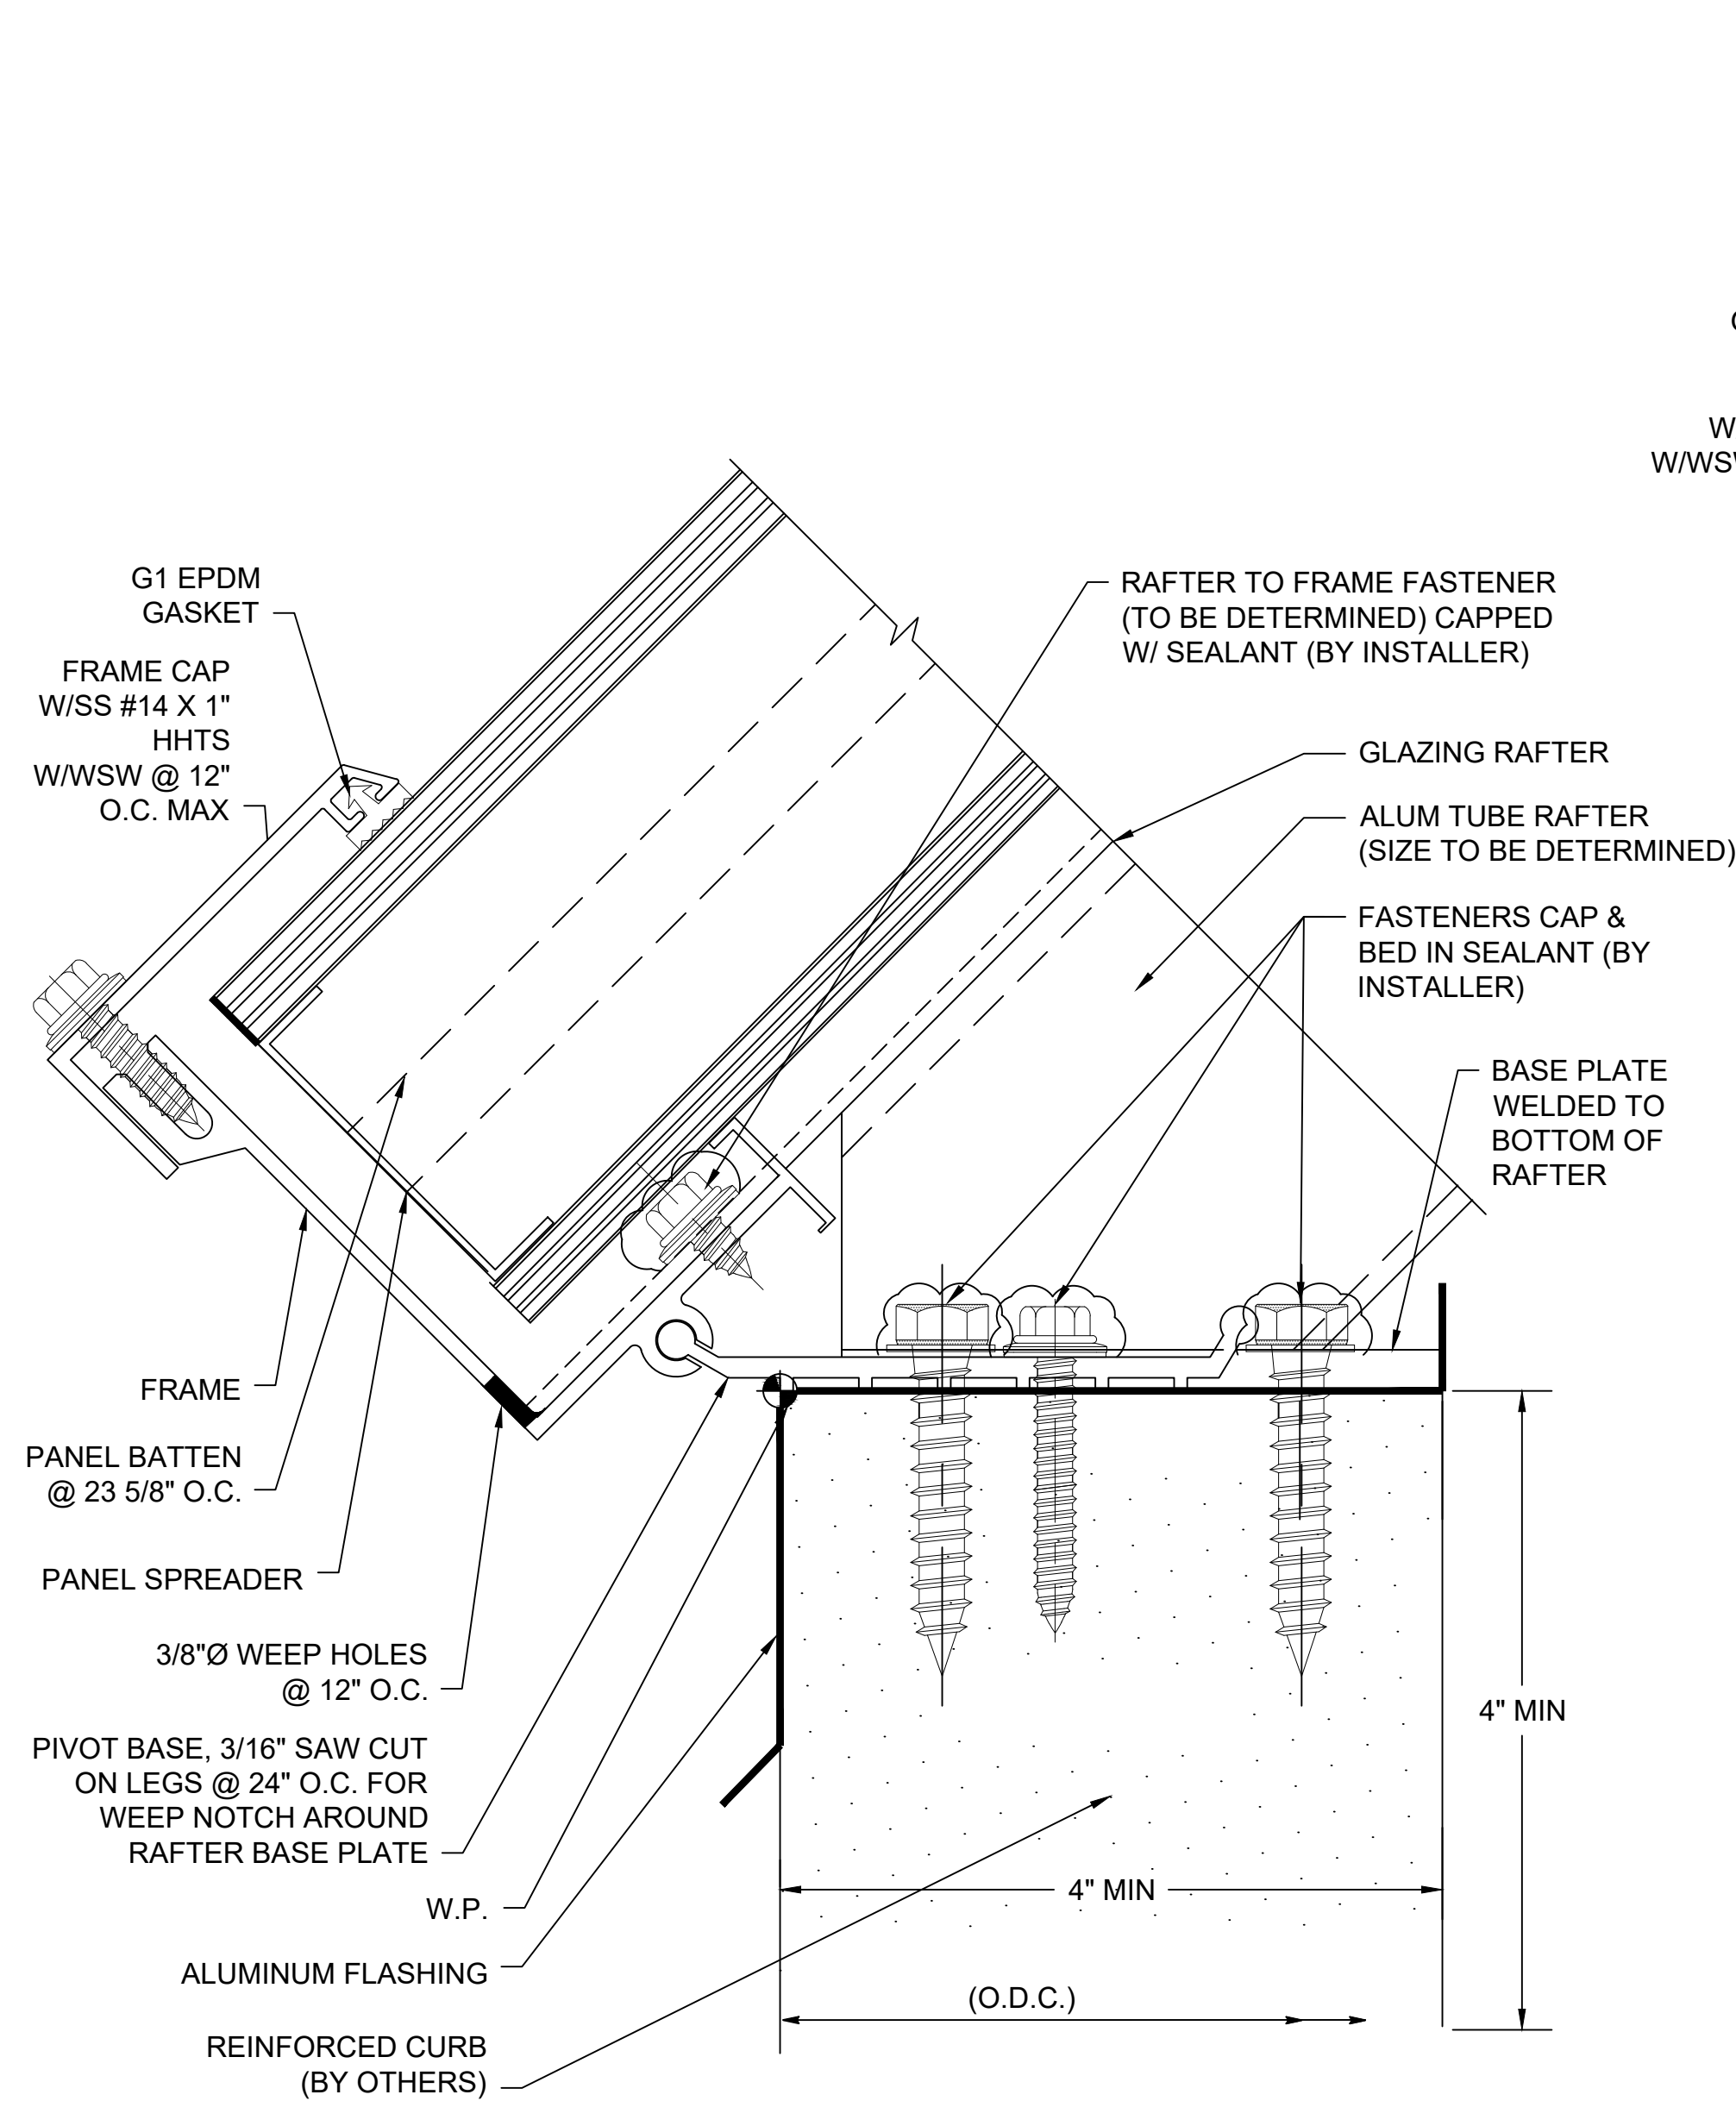

A SECTION @ SILL (FLAT CURB)
2.75" QuadSpan™ SYSTEM
(4" QuadSpan™ SYSTEM SIMILAR)

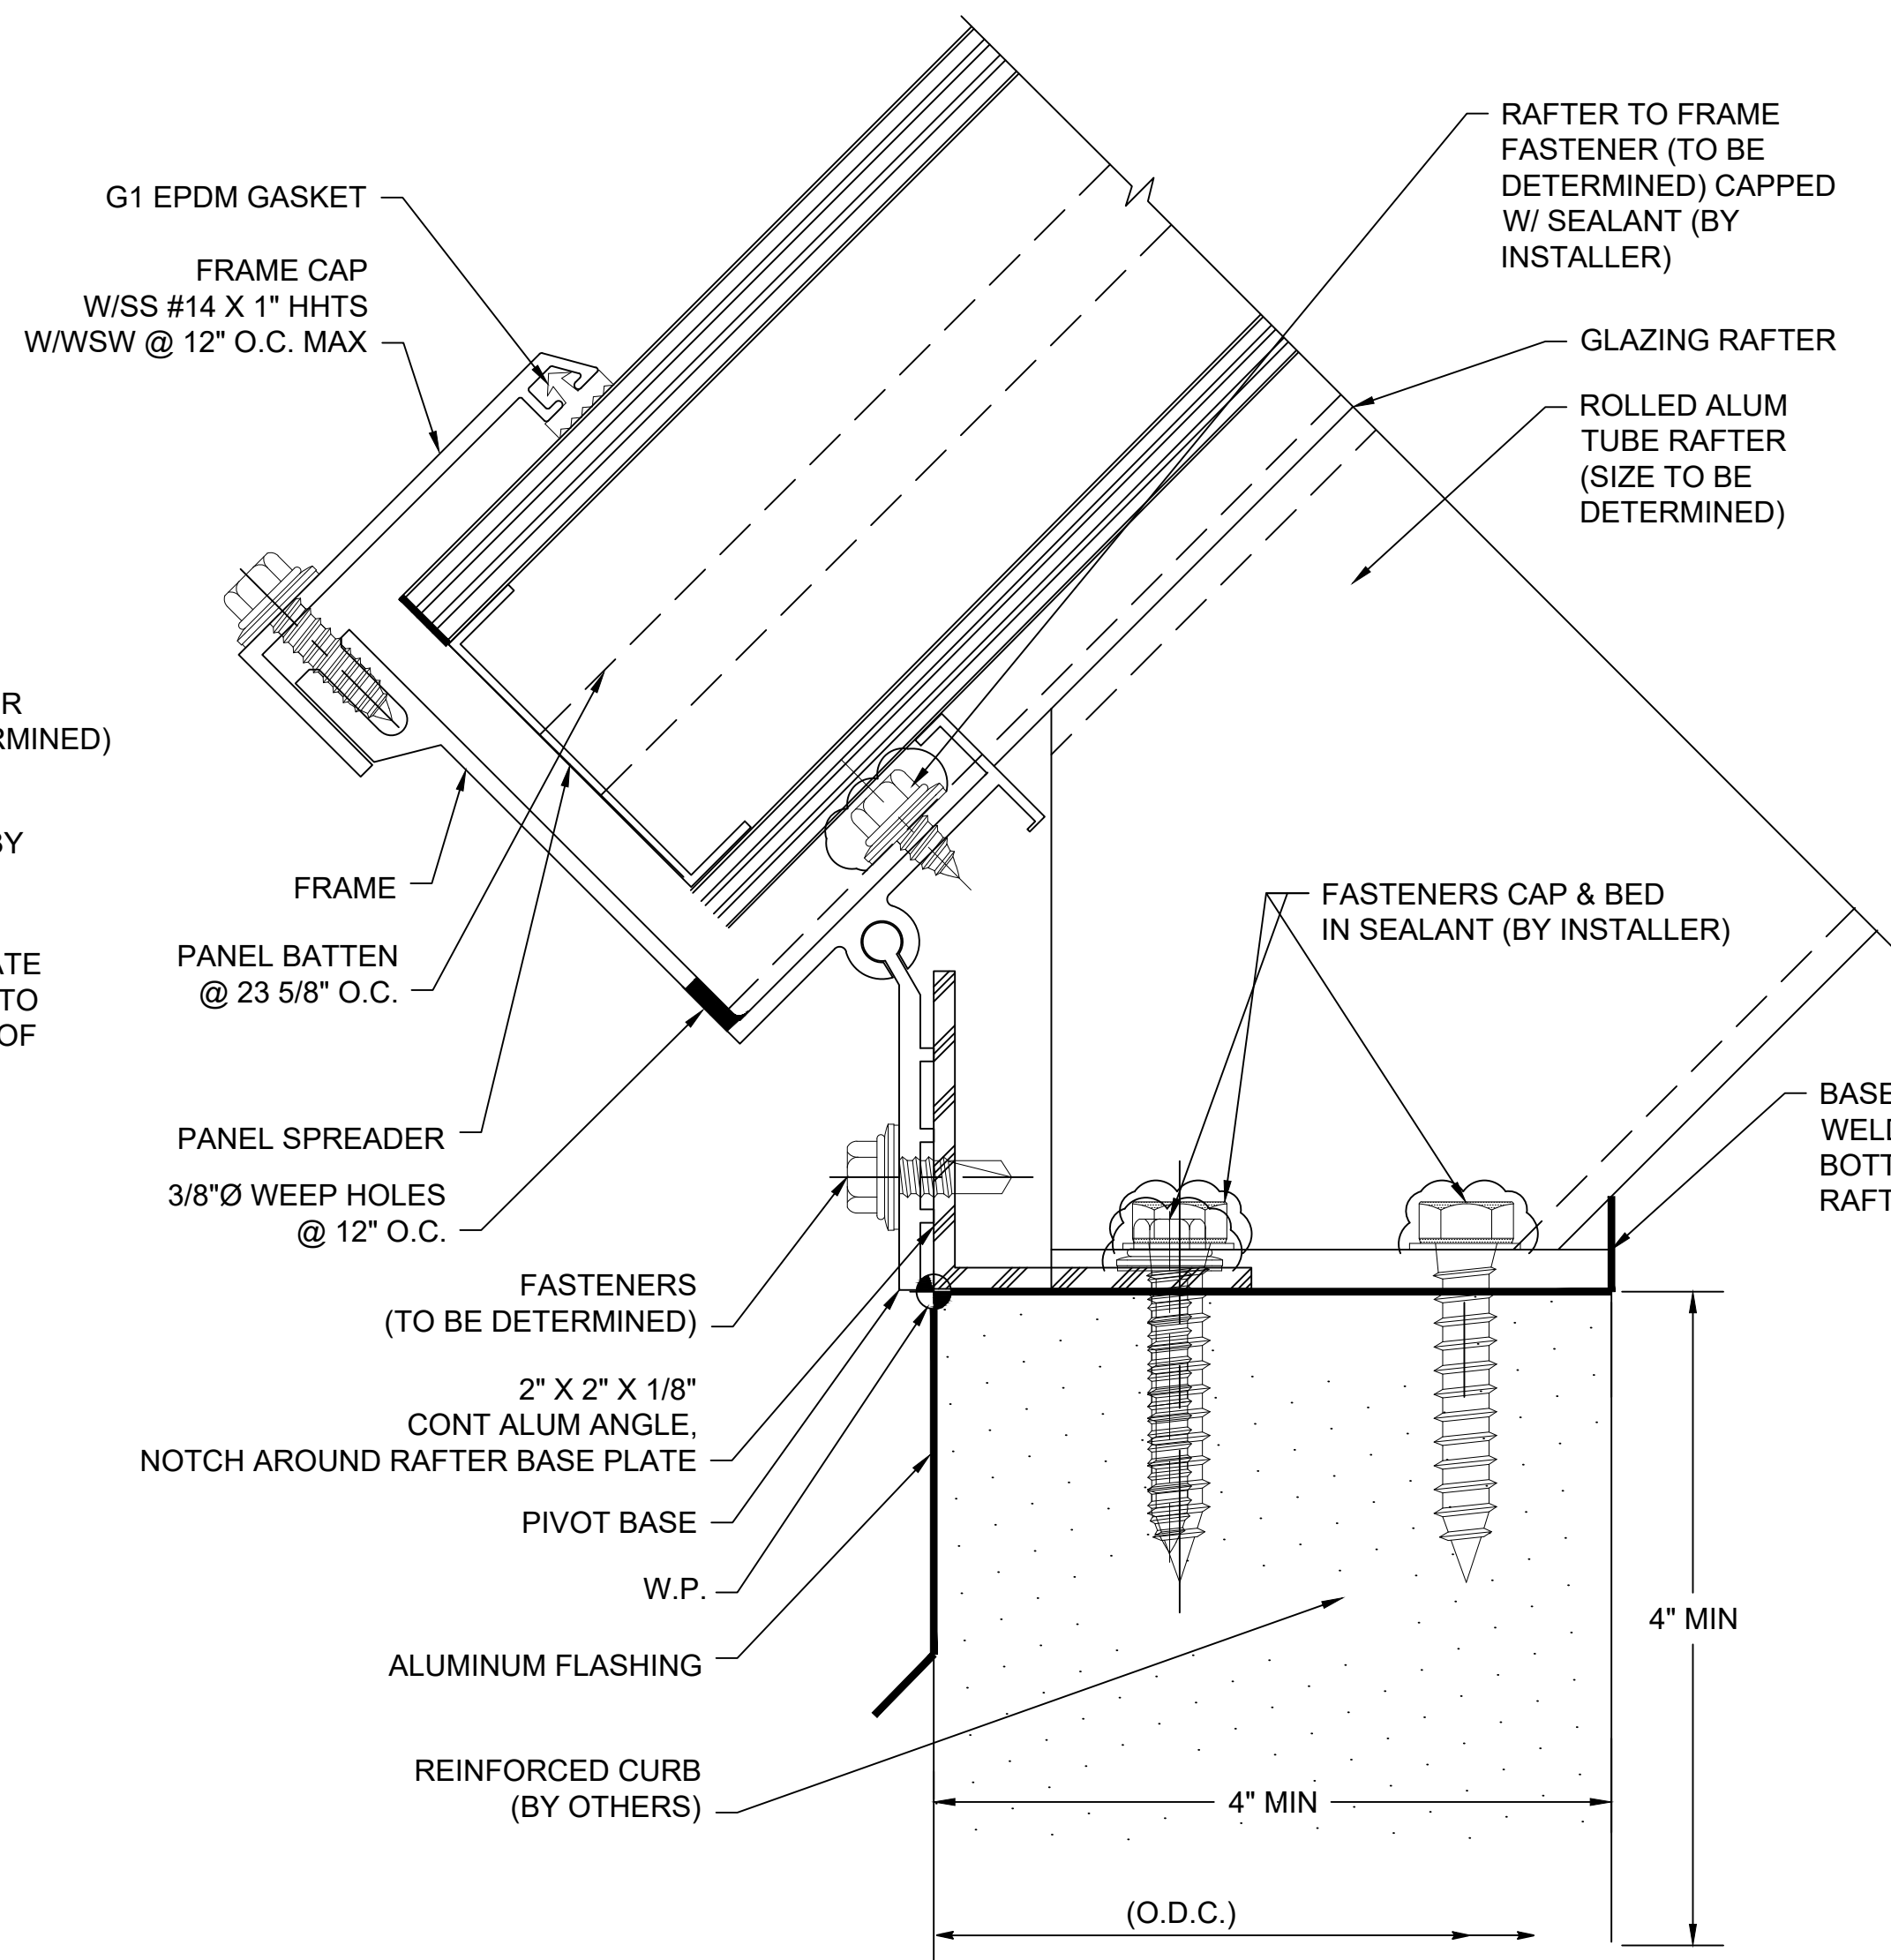

C SECTION @ SILL (FLAT CURB)
2.75" QuadSpan™ SYSTEM
(4" QuadSpan™ SYSTEM SIMILAR)

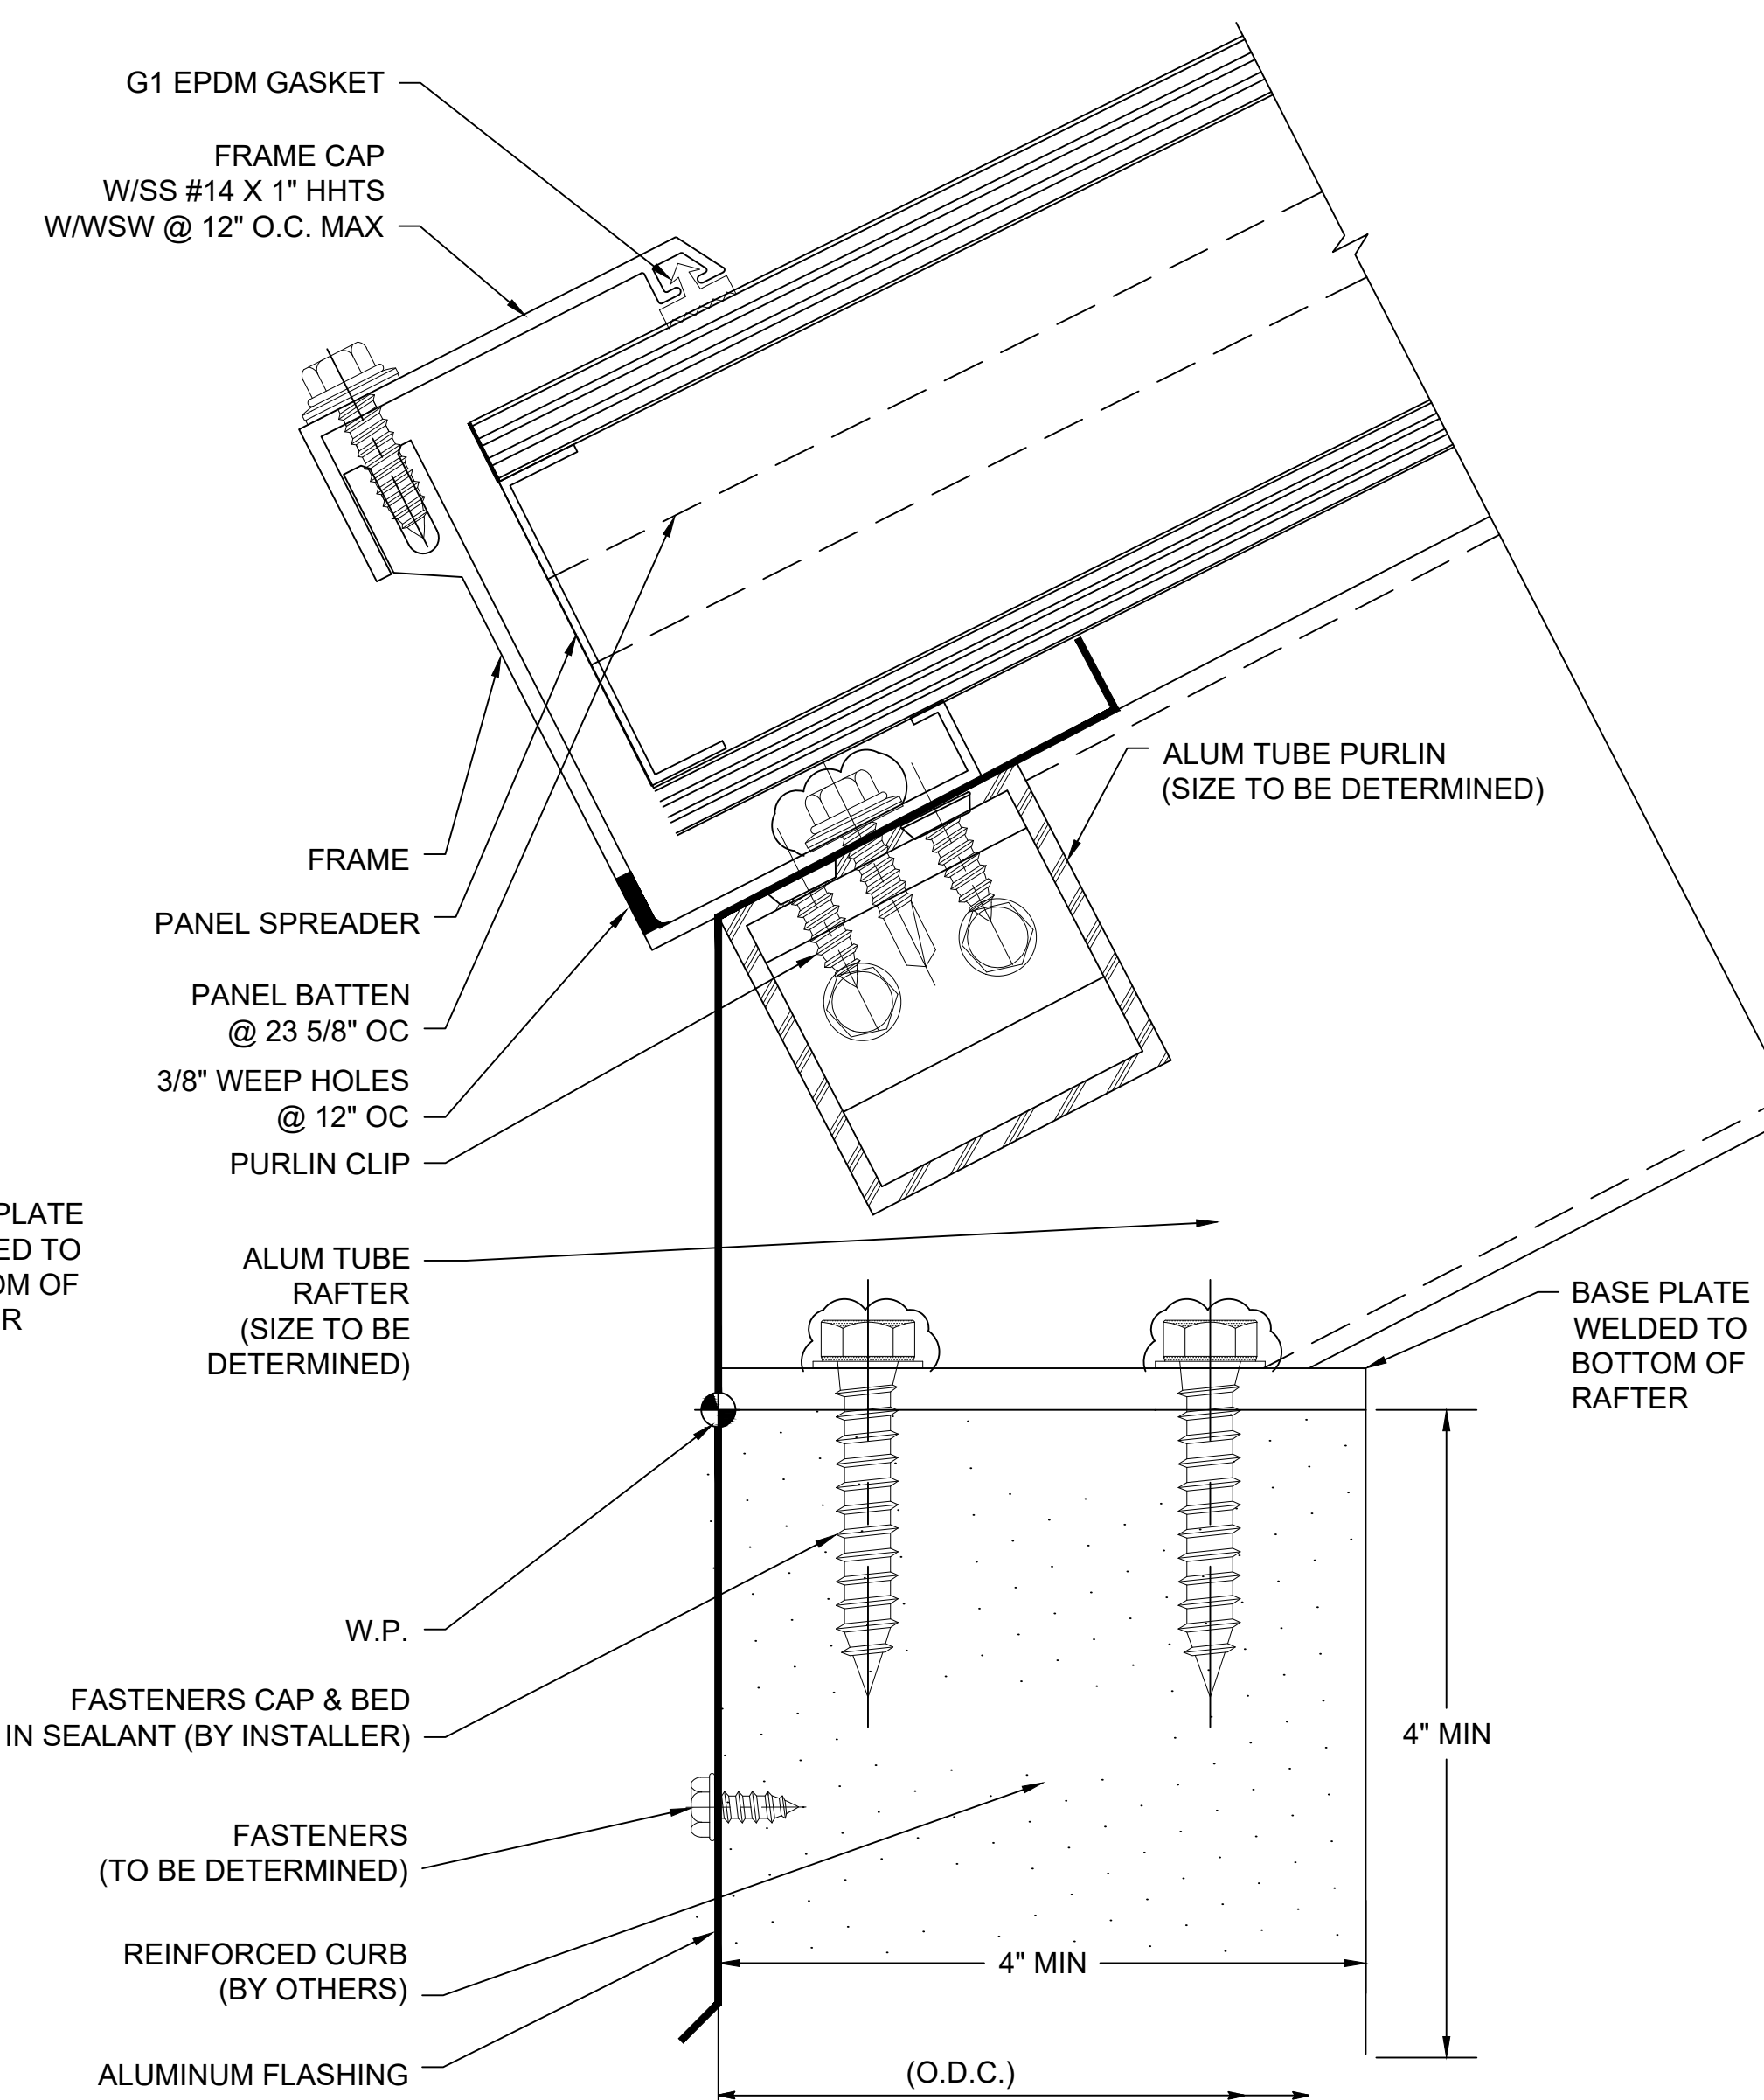

D SECTION @ SILL (FLAT CURB)
2.75" QuadSpan™ SYSTEM
(4" QuadSpan™ SYSTEM SIMILAR)

Details are subject to change and should be verified with our Architectural Support Department prior to implementation, please contact us at: info@kingspanlightandair.us

CUSTOM SKYLIGHTS

QuadSpan™ - LARGE SPAN w/ ADDED STRUCTURE
SINGLE SLOPE - SYSTEM (2.75" OR 4") DETERMINED BY DESIGN LOADS

ENG-EXT-0485-2600



28662 N. Ballard Drive
Lake Forest, IL 60045 USA

T: +1 847.816.1060
F: +1 847.816.0475

Note

The standard details shown are for reference only.


Please contact our Architectural Support Department for job specific details and for information regarding the usage, limitations, and or code requirements pertaining to this product, please contact us at:

info@kingspanlightandair.us

5/19/2026: CREATION OF DOCUMENT


SHEET NO.

1 OF 8

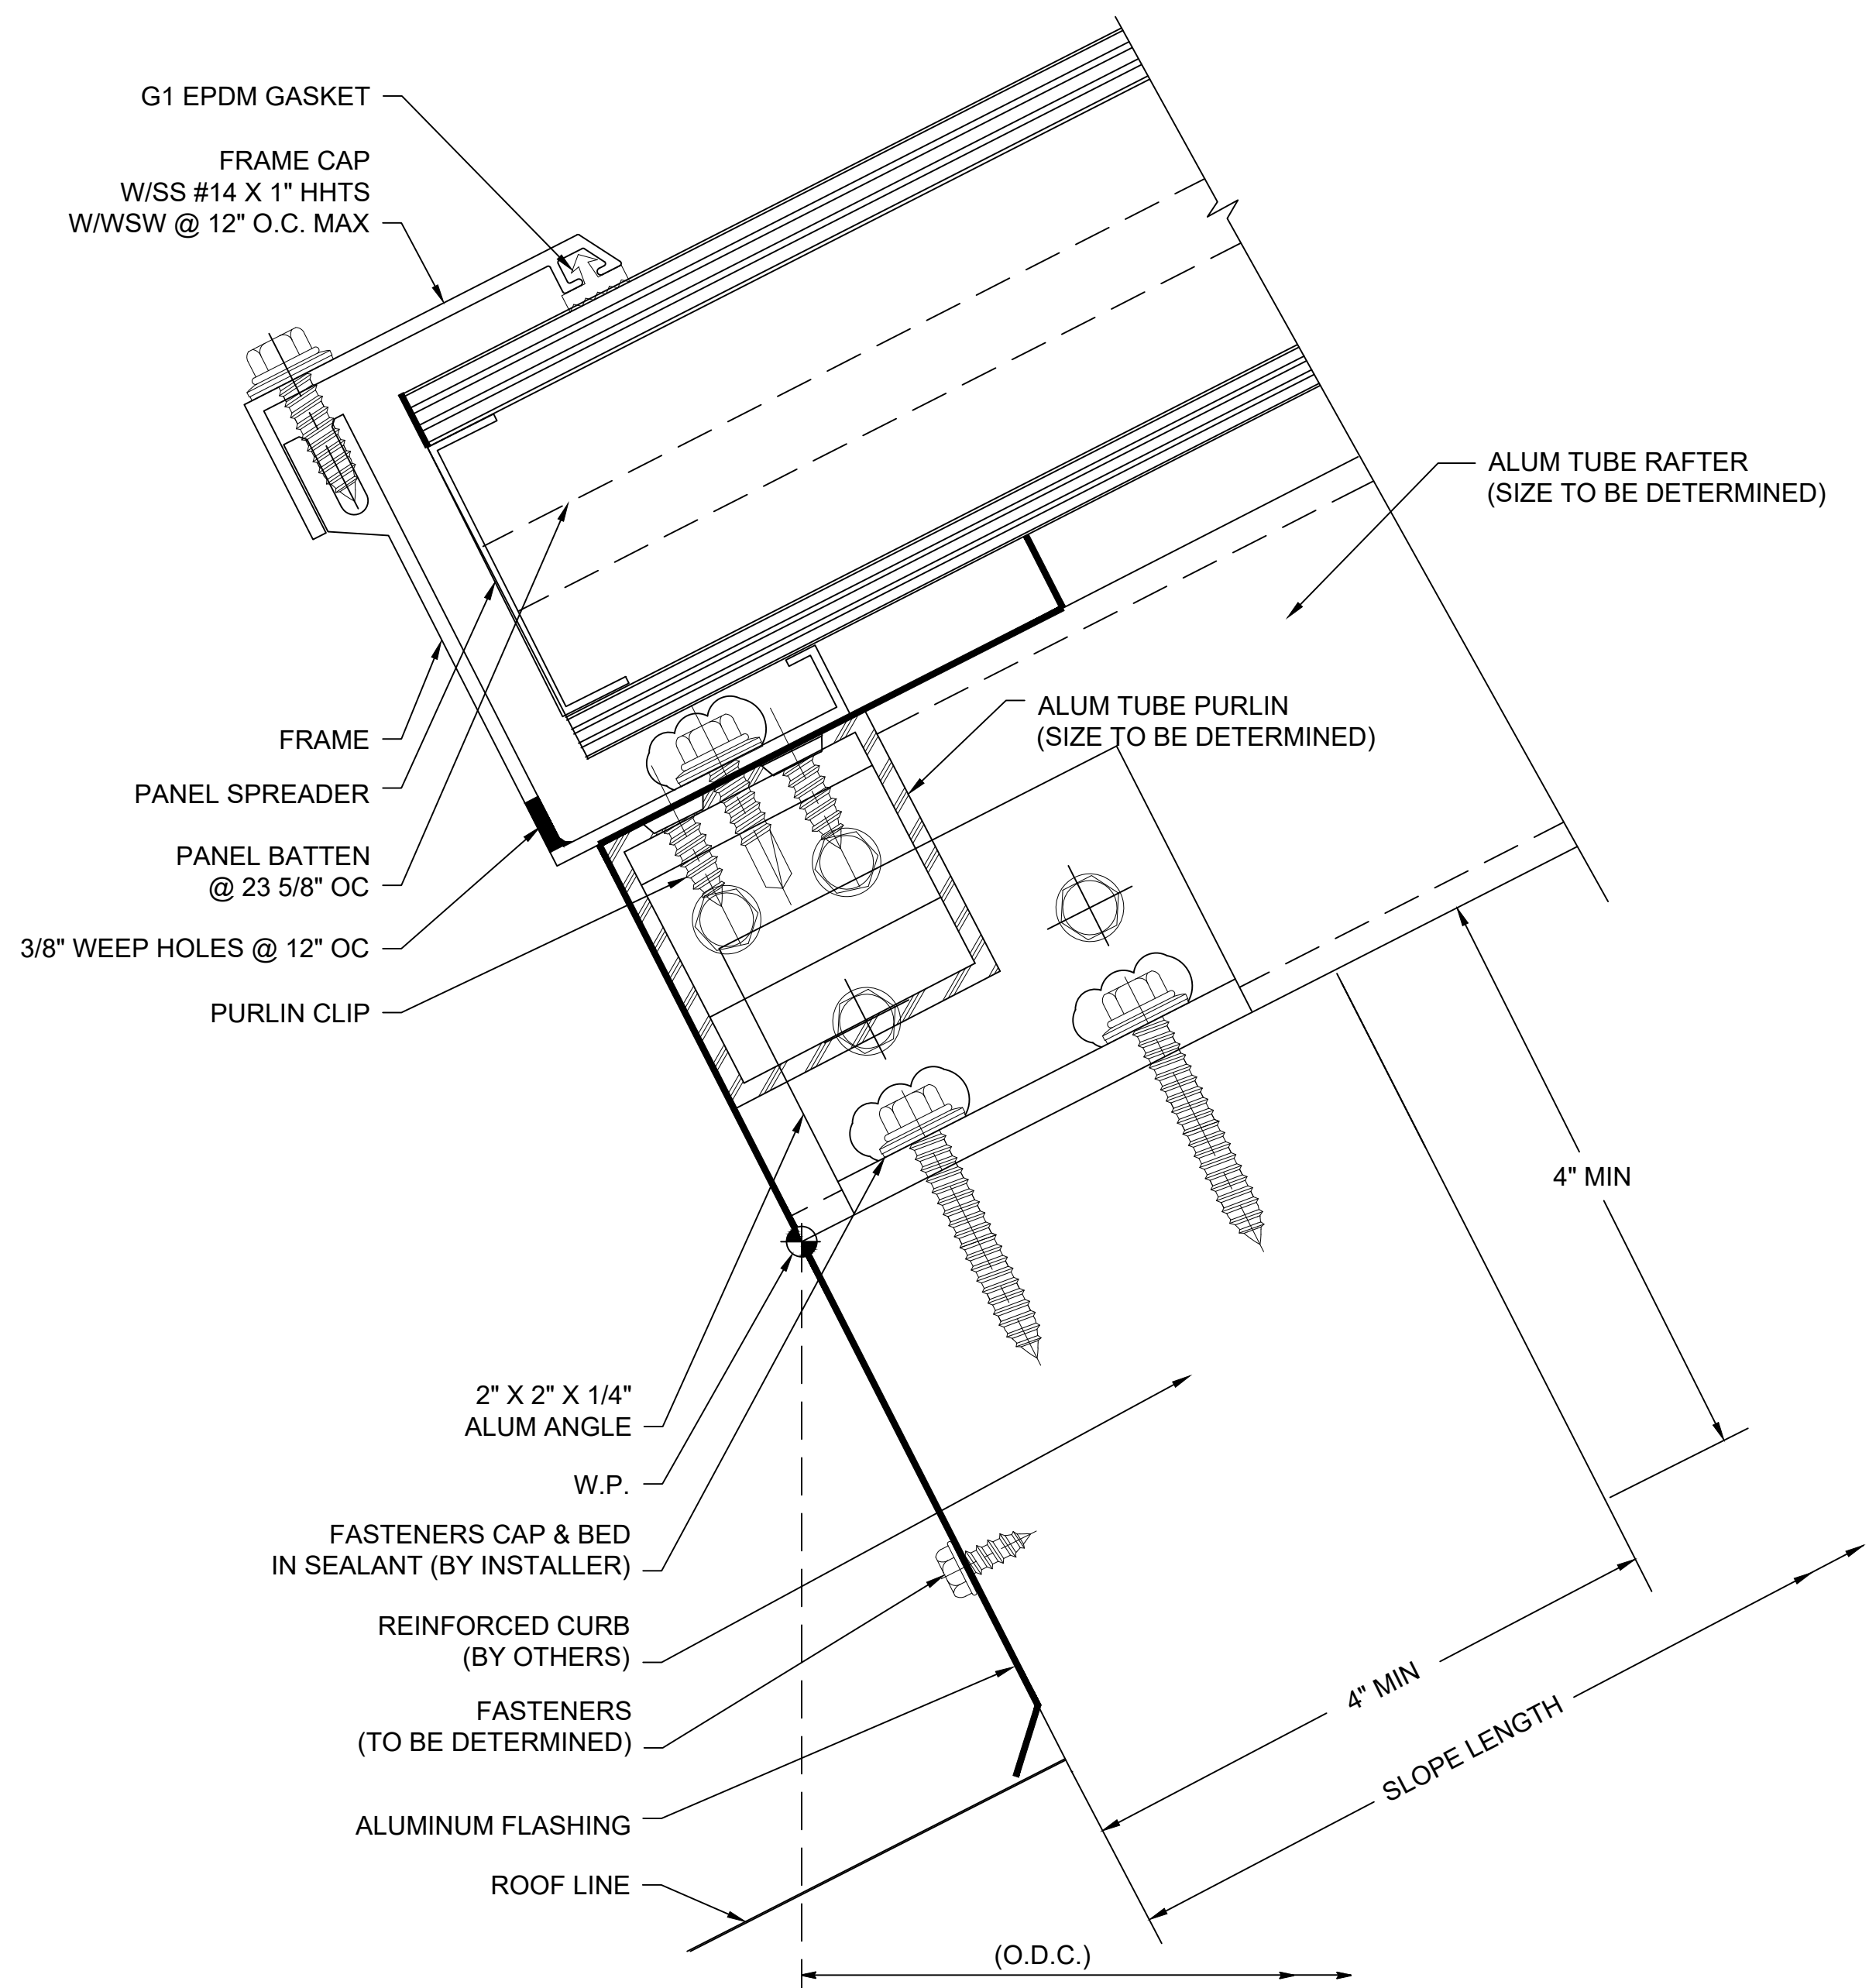

F SECTION @ SILL (TILTED CURB)
2.75" QuadSpan™ SYSTEM
(4" QuadSpan™ SYSTEM SIMILAR)

NOTE: FOR SADDLE RIDGE ONLY

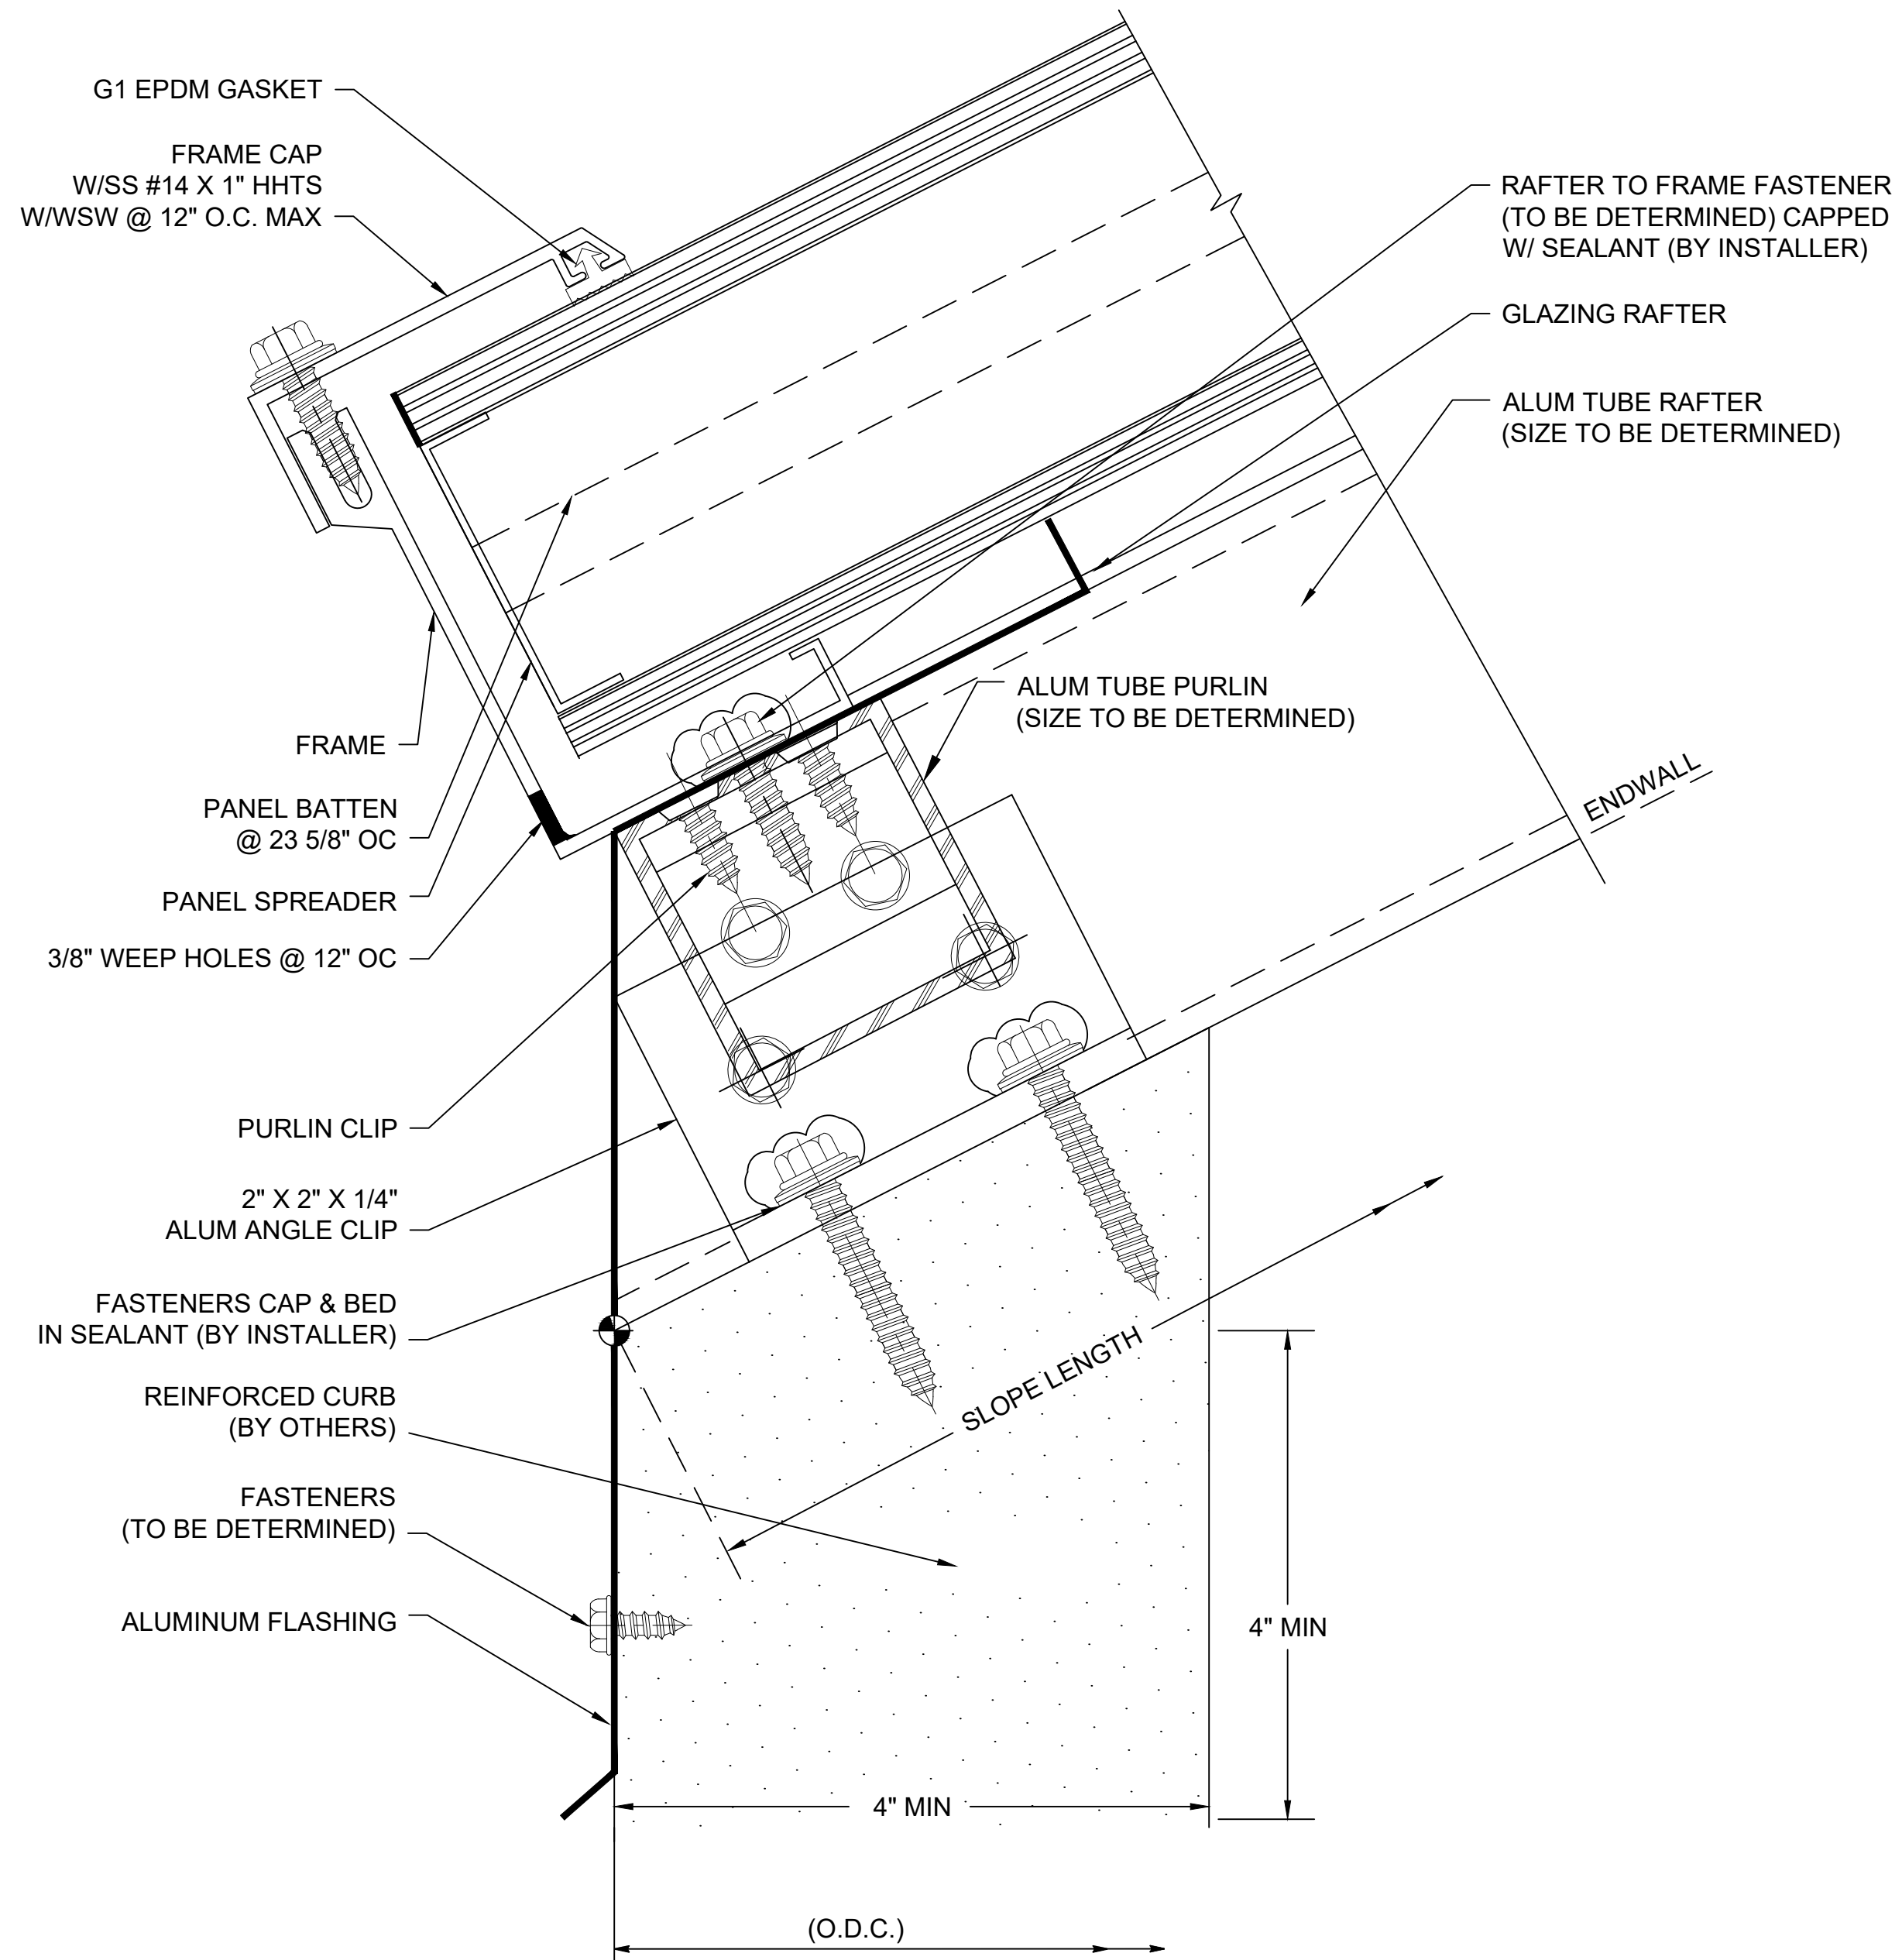

G SECTION @ SILL (INCLINED CURB)
2.75" QuadSpan™ SYSTEM
(4" QuadSpan™ SYSTEM SIMILAR)

CUSTOM SKYLIGHTS

QuadSpan™ - LARGE SPAN w/ ADDED STRUCTURE
SINGLE SLOPE - SYSTEM (2.75" OR 4") DETERMINED BY DESIGN LOADS

ENG-EXT-0485-2600

Fenestration



28662 N. Ballard Drive
Lake Forest, IL 60045 USA

T: +1 847.816.1060
F: +1 847.816.0475

Note

The standard details shown are for reference only.

Please contact our Architectural Support Department for job specific details and for information regarding the usage, limitations, and or code requirements pertaining to this product, please contact us at:


info@kingspanlightandair.us

5/19/2026: CREATION OF DOCUMENT


Details are subject to change and should be verified with our Architectural Support Department prior to implementation, please contact us at: info@kingspanlightandair.us

SHEET NO.

2 OF 8

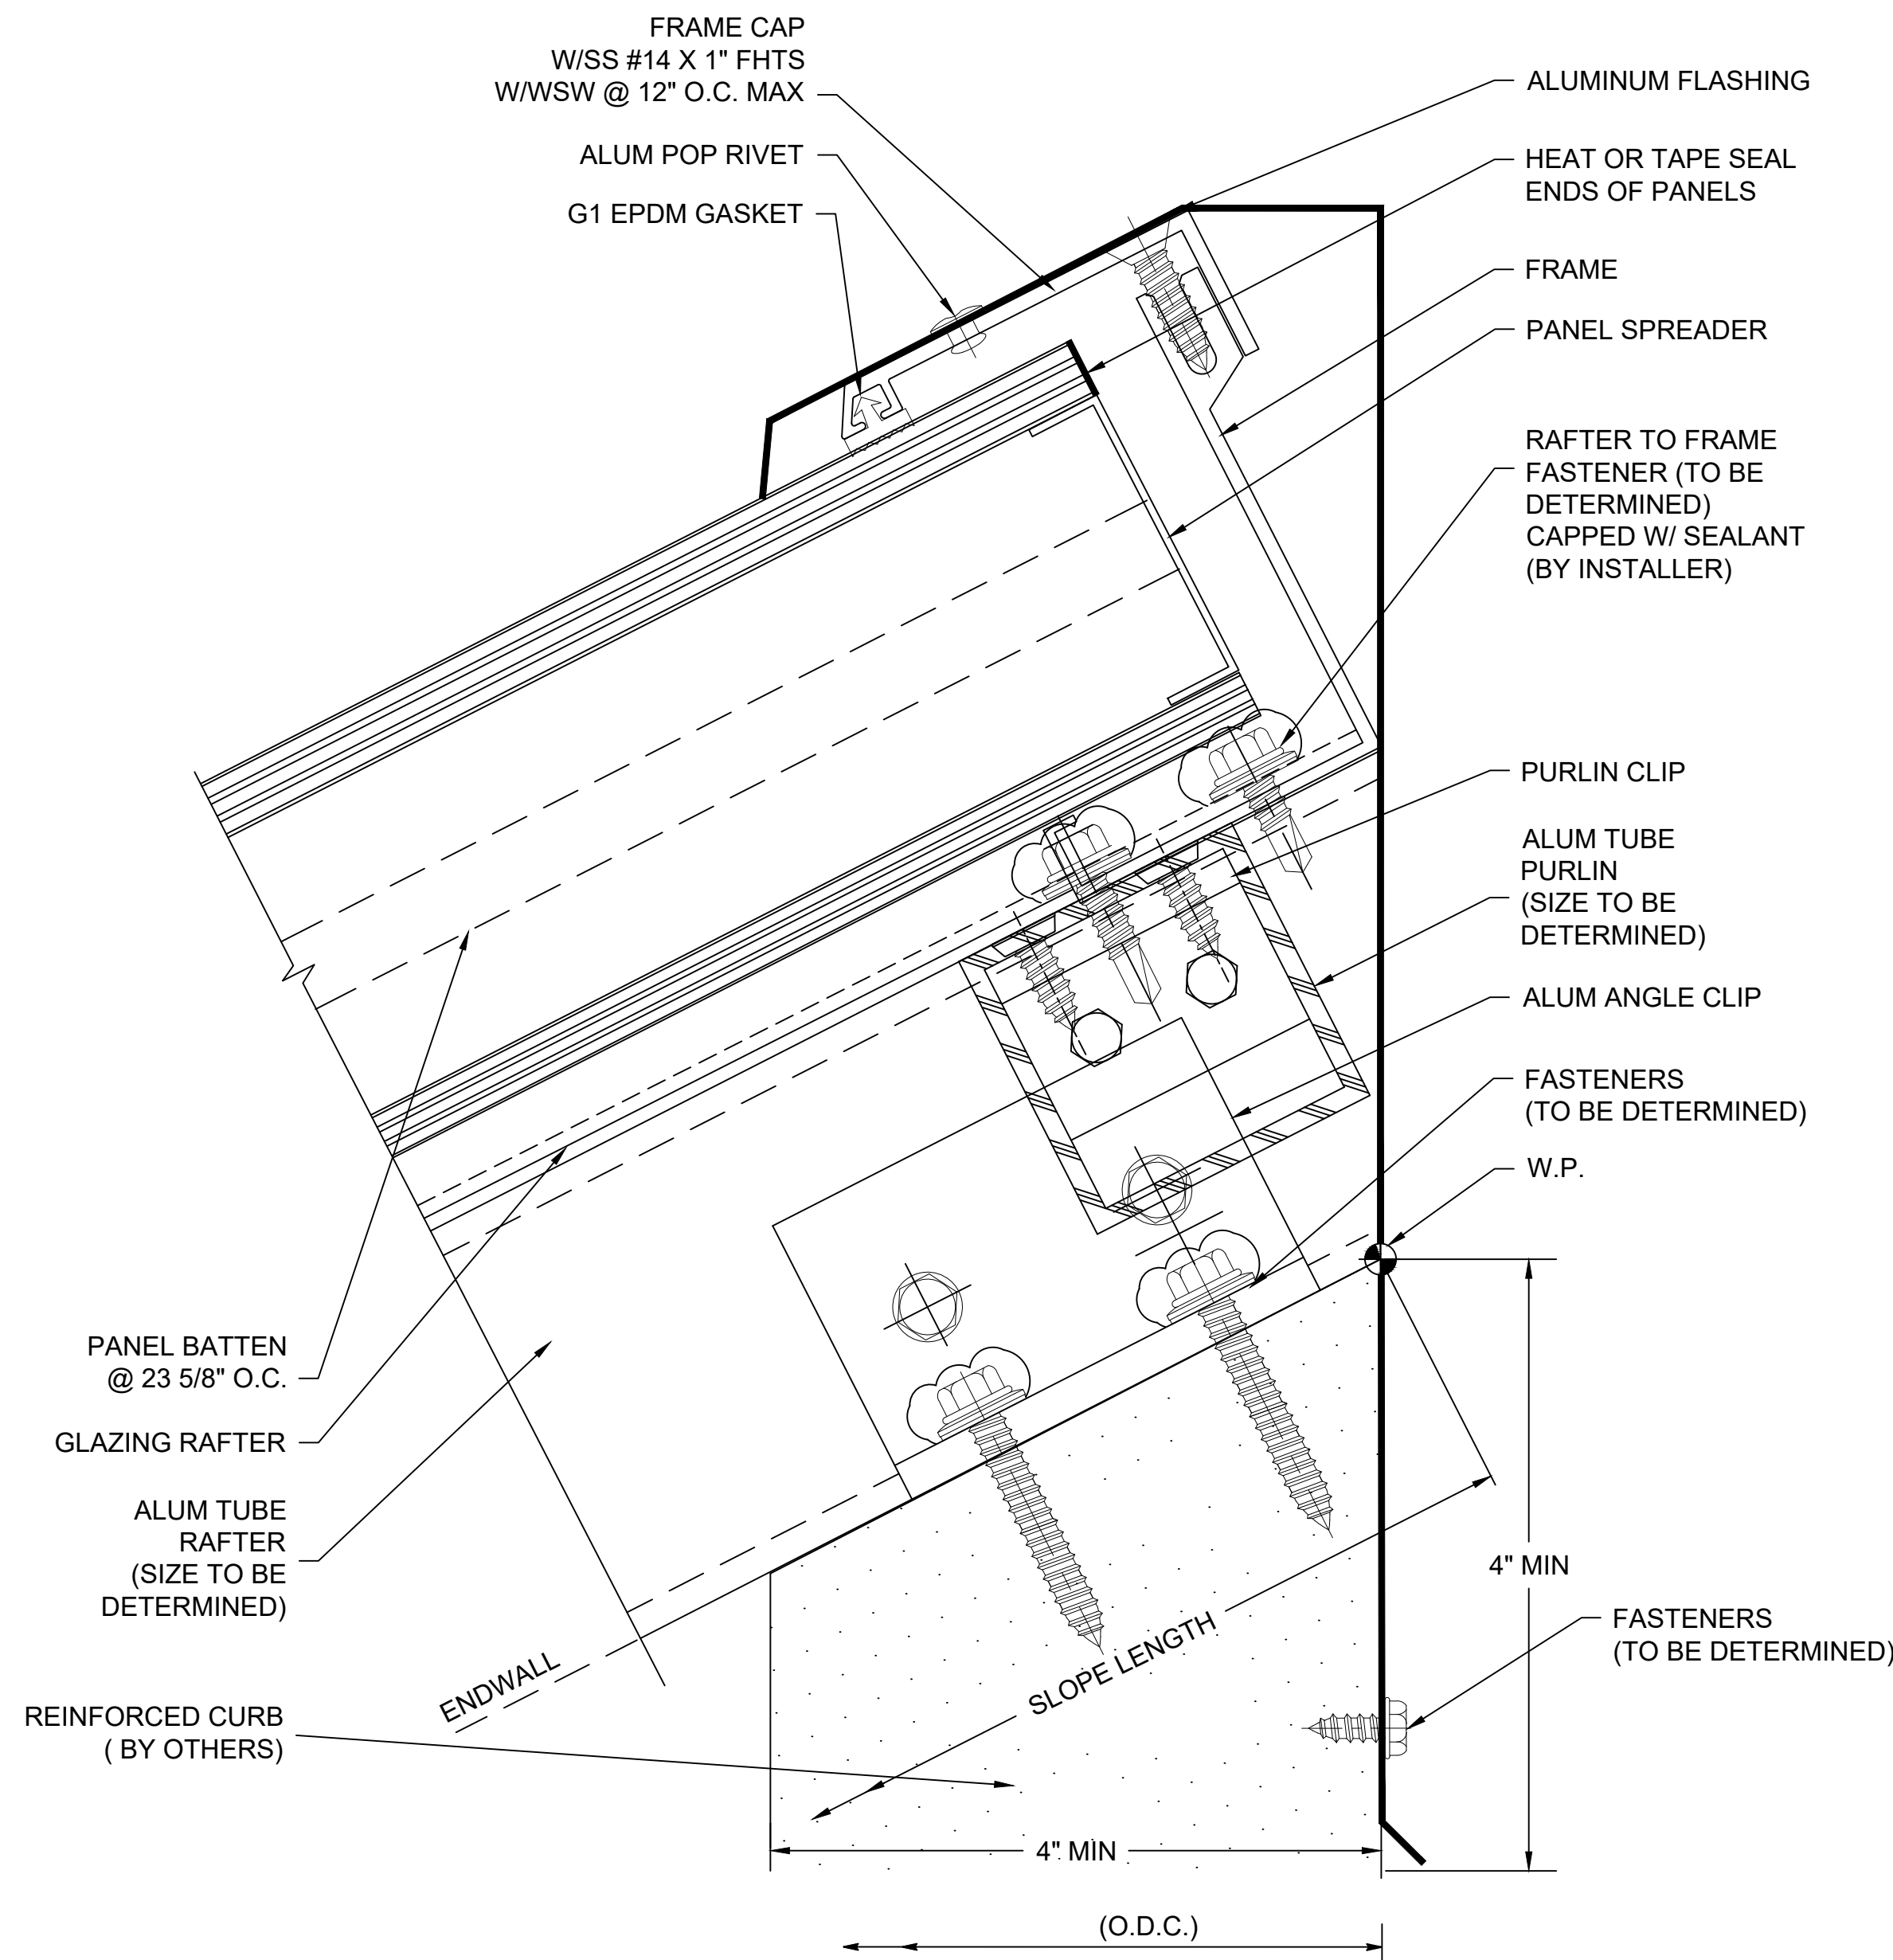

H SECTION @ HEAD (INCLINED CURB)
2.75" QuadSpan™ SYSTEM
(4" QuadSpan™ SYSTEM SIMILAR)

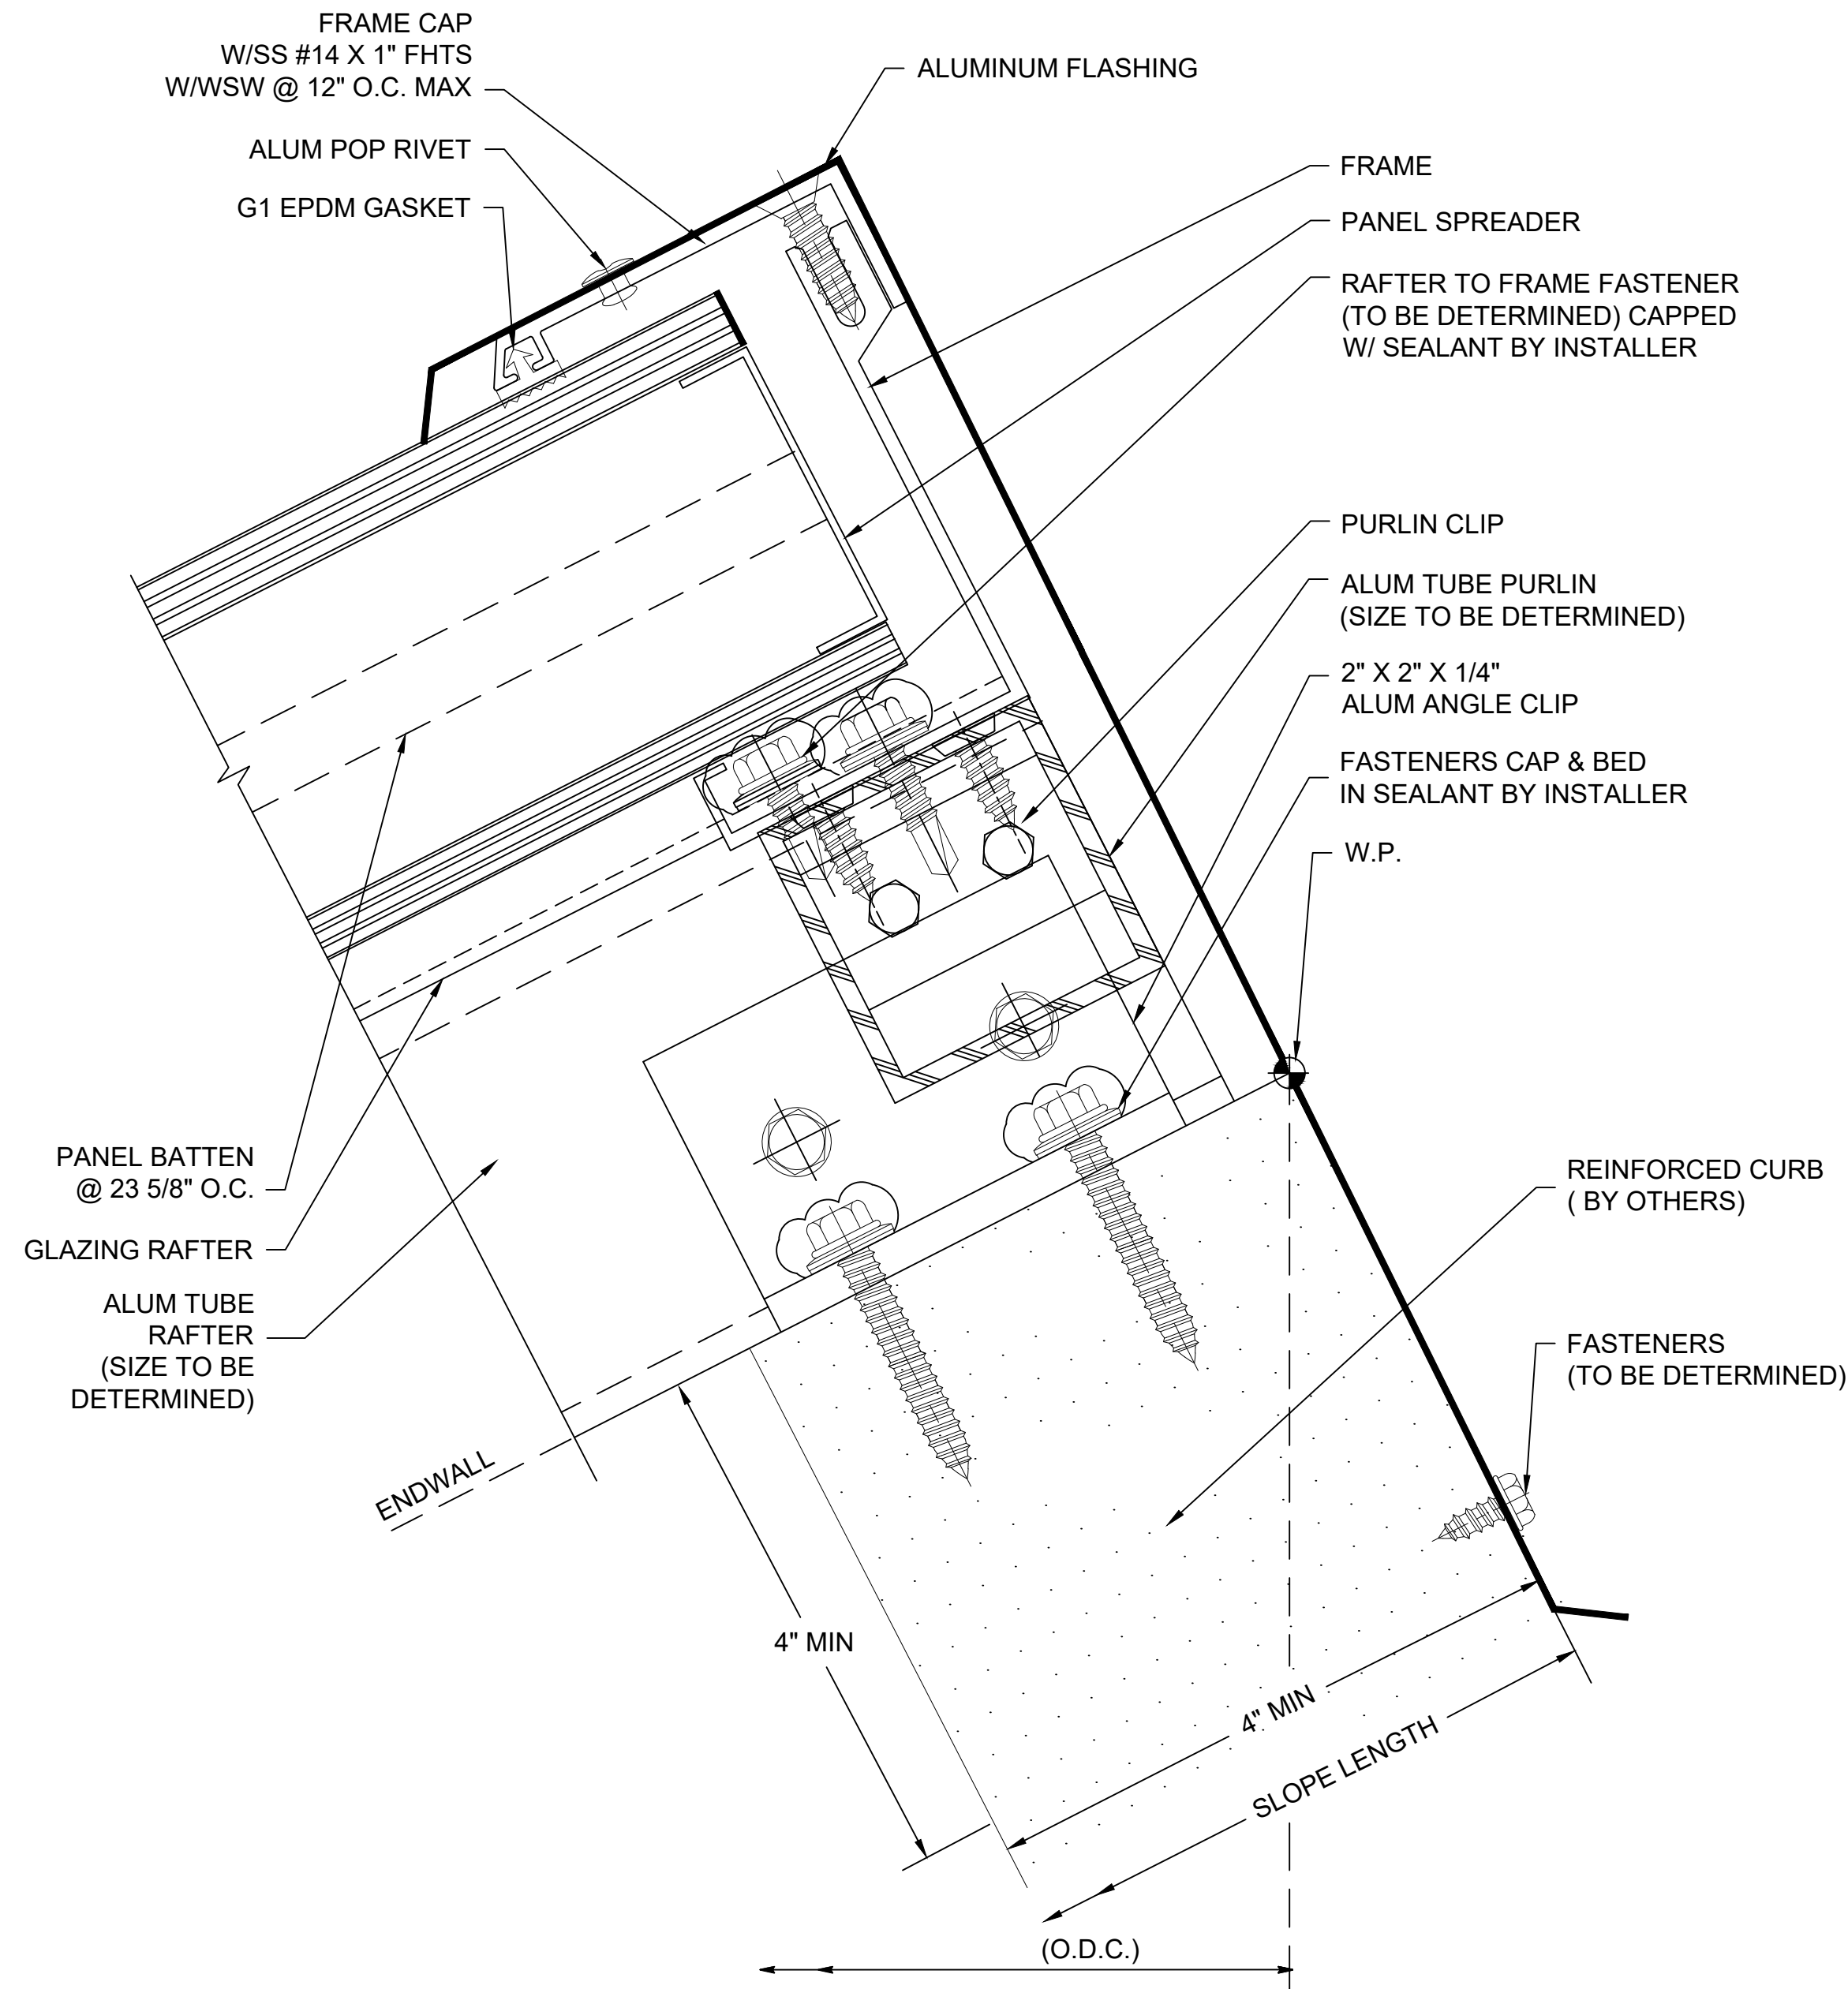

I SECTION @ HEAD (TILTED CURB)
2.75" QuadSpan™ SYSTEM
(4" QuadSpan™ SYSTEM SIMILAR)

Details are subject to change and should be verified with our Architectural Support Department prior to implementation, please contact us at: info@kingspanlightandair.us

CUSTOM SKYLIGHTS

QuadSpan™ - LARGE SPAN w/ ADDED STRUCTURE
SINGLE SLOPE - SYSTEM (2.75" OR 4") DETERMINED BY DESIGN LOADS

ENG-EXT-0485-2600

Fenestration



28662 N. Ballard Drive
Lake Forest, IL 60045 USA

T: +1 847.816.1060
F: +1 847.816.0475

Note

The standard details shown are for reference only.


Please contact our Architectural Support Department for job specific details and for information regarding the usage, limitations, and or code requirements pertaining to this product, please contact us at:

info@kingspanlightandair.us

5/19/2026: CREATION OF DOCUMENT

SHEET NO.

3 OF 8

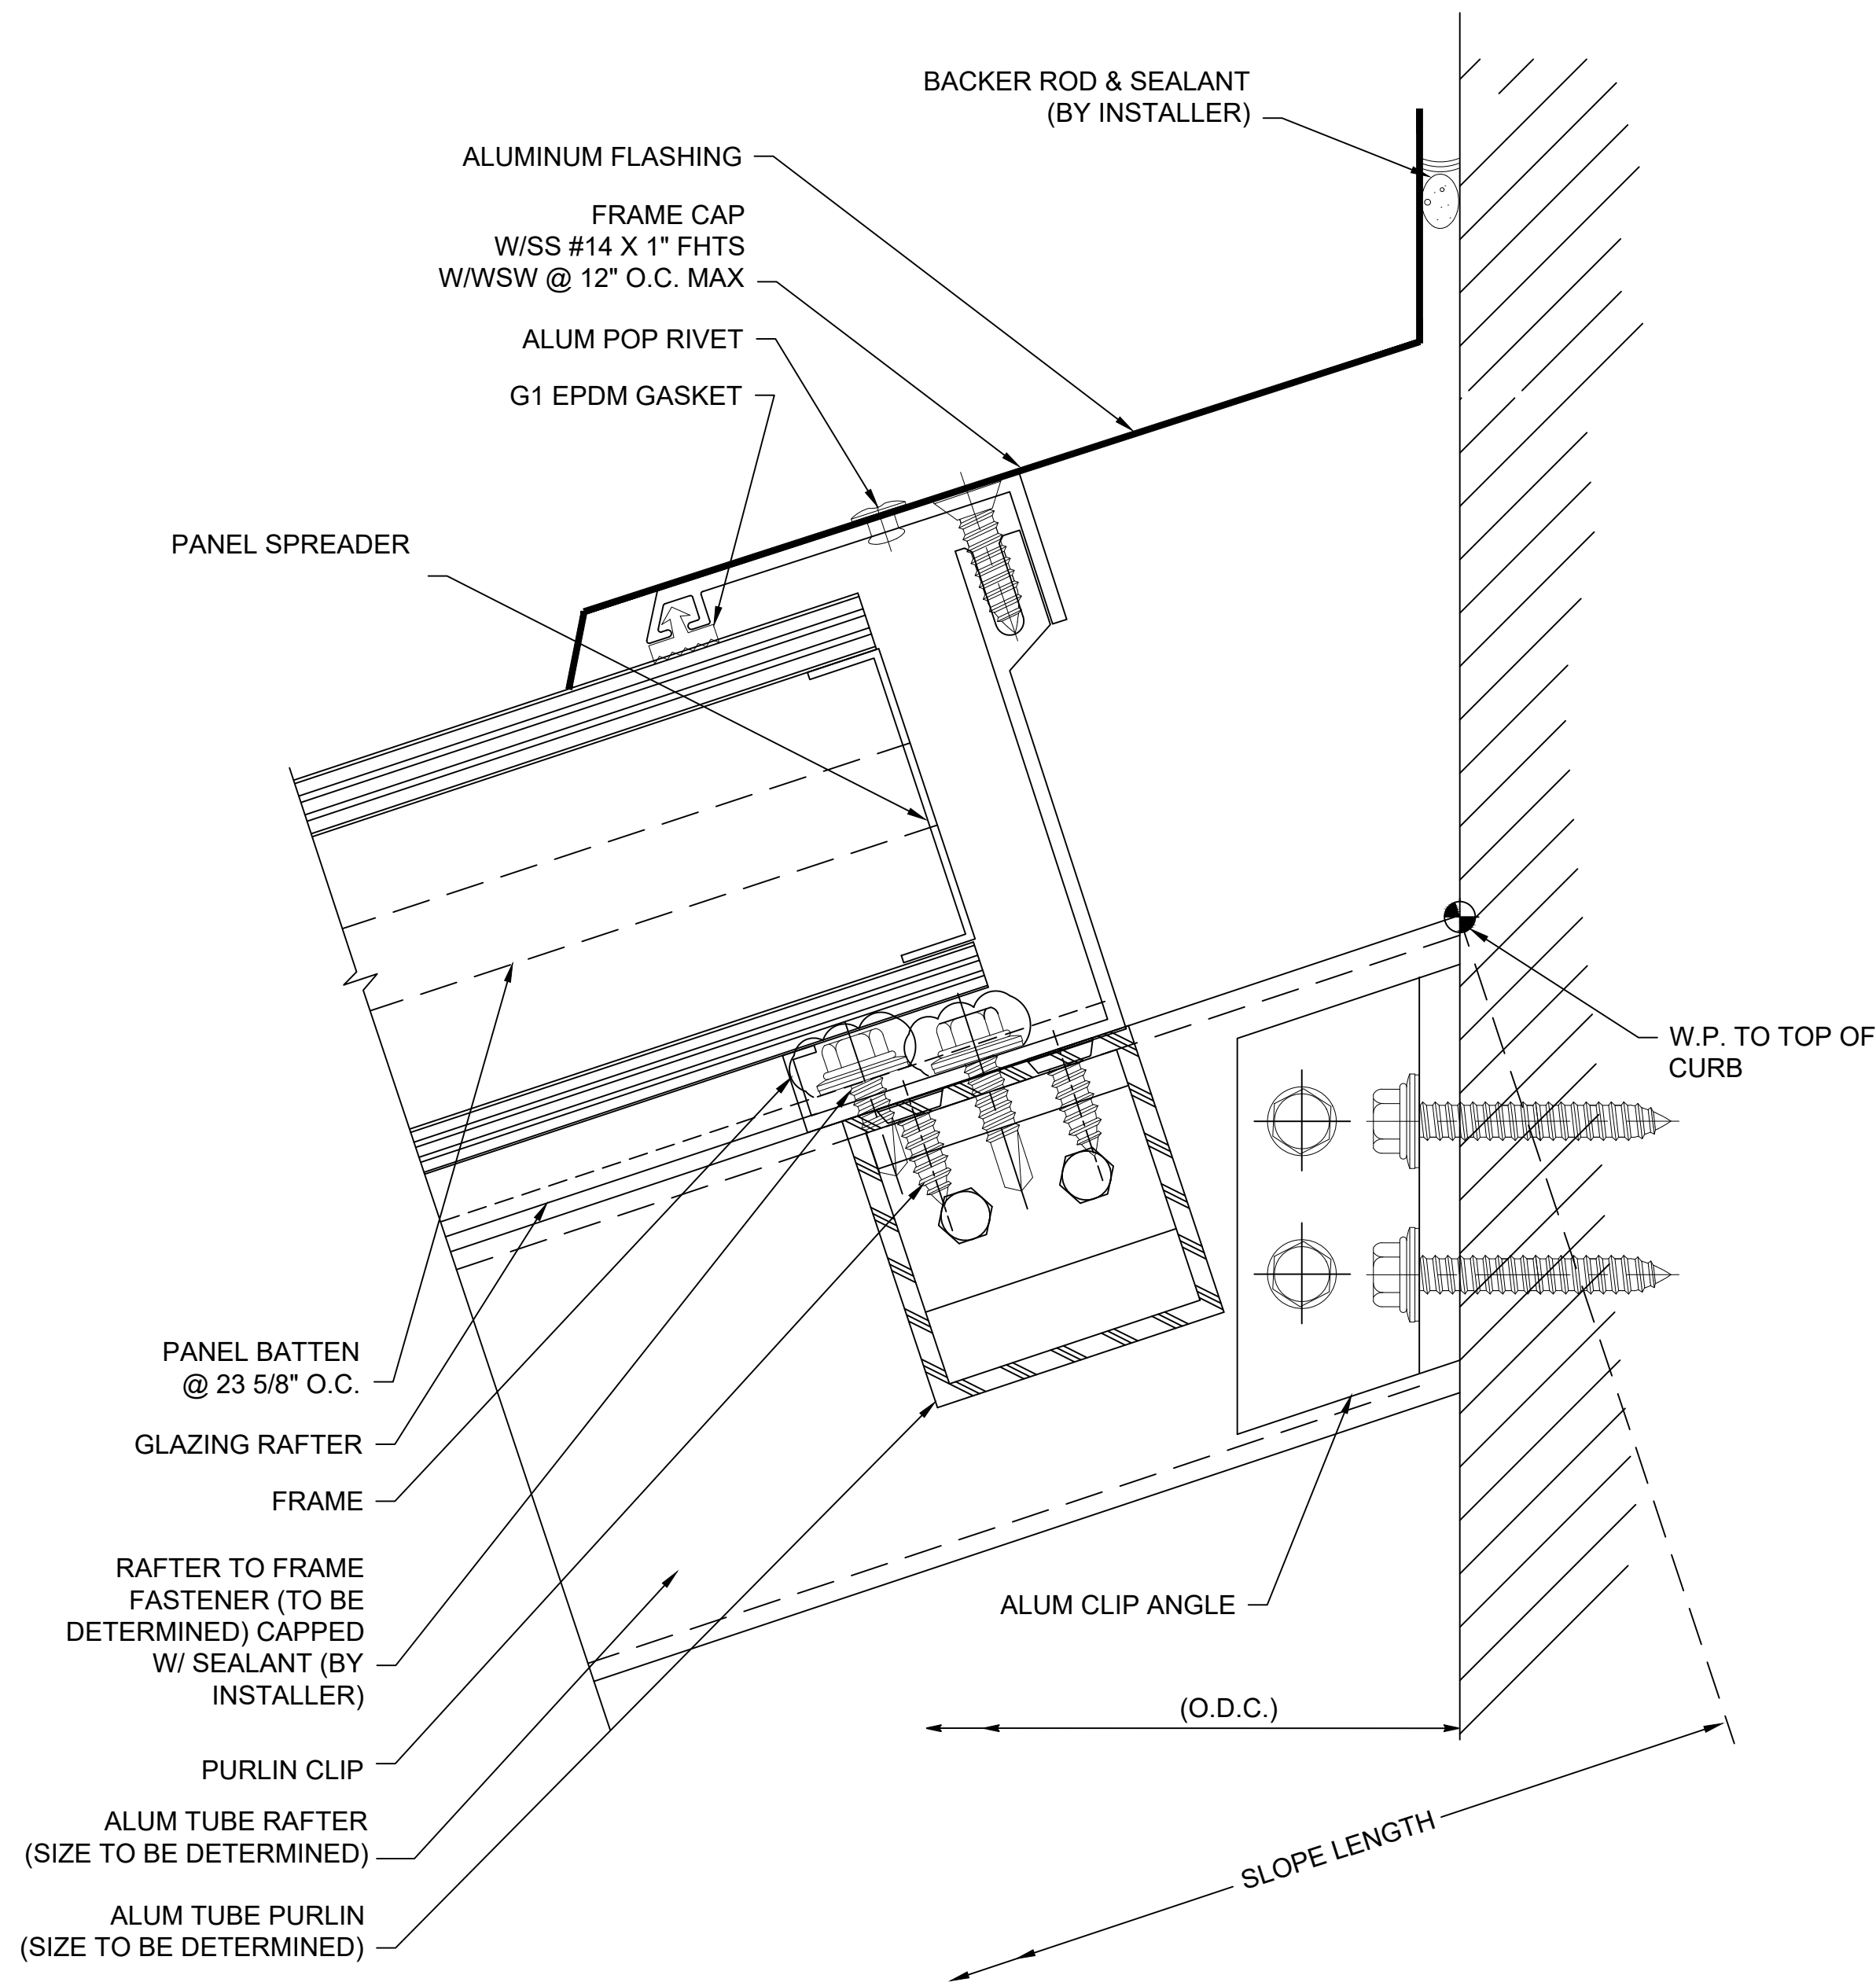


J SECTION @ HEAD FRAME
2.75" QuadSpan™ SYSTEM
(4" QuadSpan™ SYSTEM SIMILAR)

CUSTOM SKYLIGHTS

QuadSpan™ - LARGE SPAN w/ ADDED STRUCTURE
SINGLE SLOPE - SYSTEM (2.75" OR 4") DETERMINED BY DESIGN LOADS

ENG-EXT-0485-2600

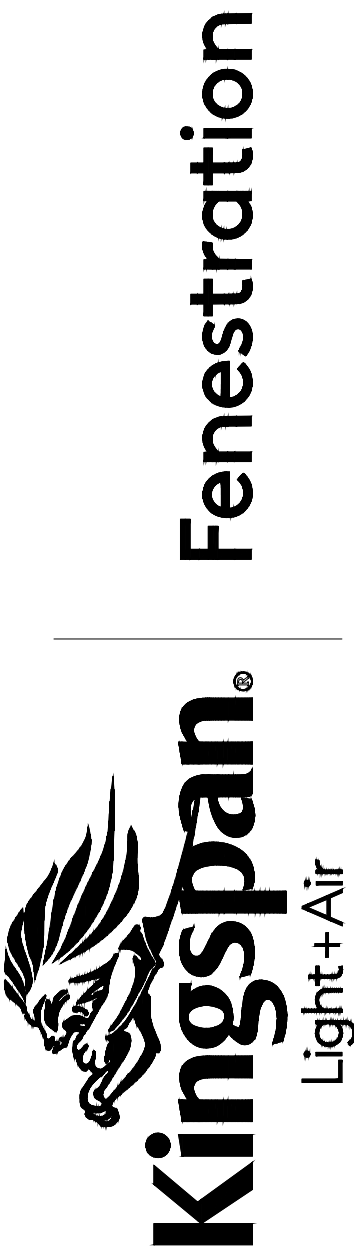


28662 N. Ballard Drive
Lake Forest, IL 60045 USA
T: +1 847.816.1060
F: +1 847.816.0475


Note
The standard details shown are for reference only.
Please contact our Architectural Support Department for job specific details and for information regarding the usage, limitations, and or code requirements pertaining to this product, please contact us at:
info@kingspanlightandair.us

5/19/2026: CREATION OF DOCUMENT

Details are subject to change and should be verified with our Architectural Support Department prior to implementation, please contact us at: info@kingspanlightandair.us

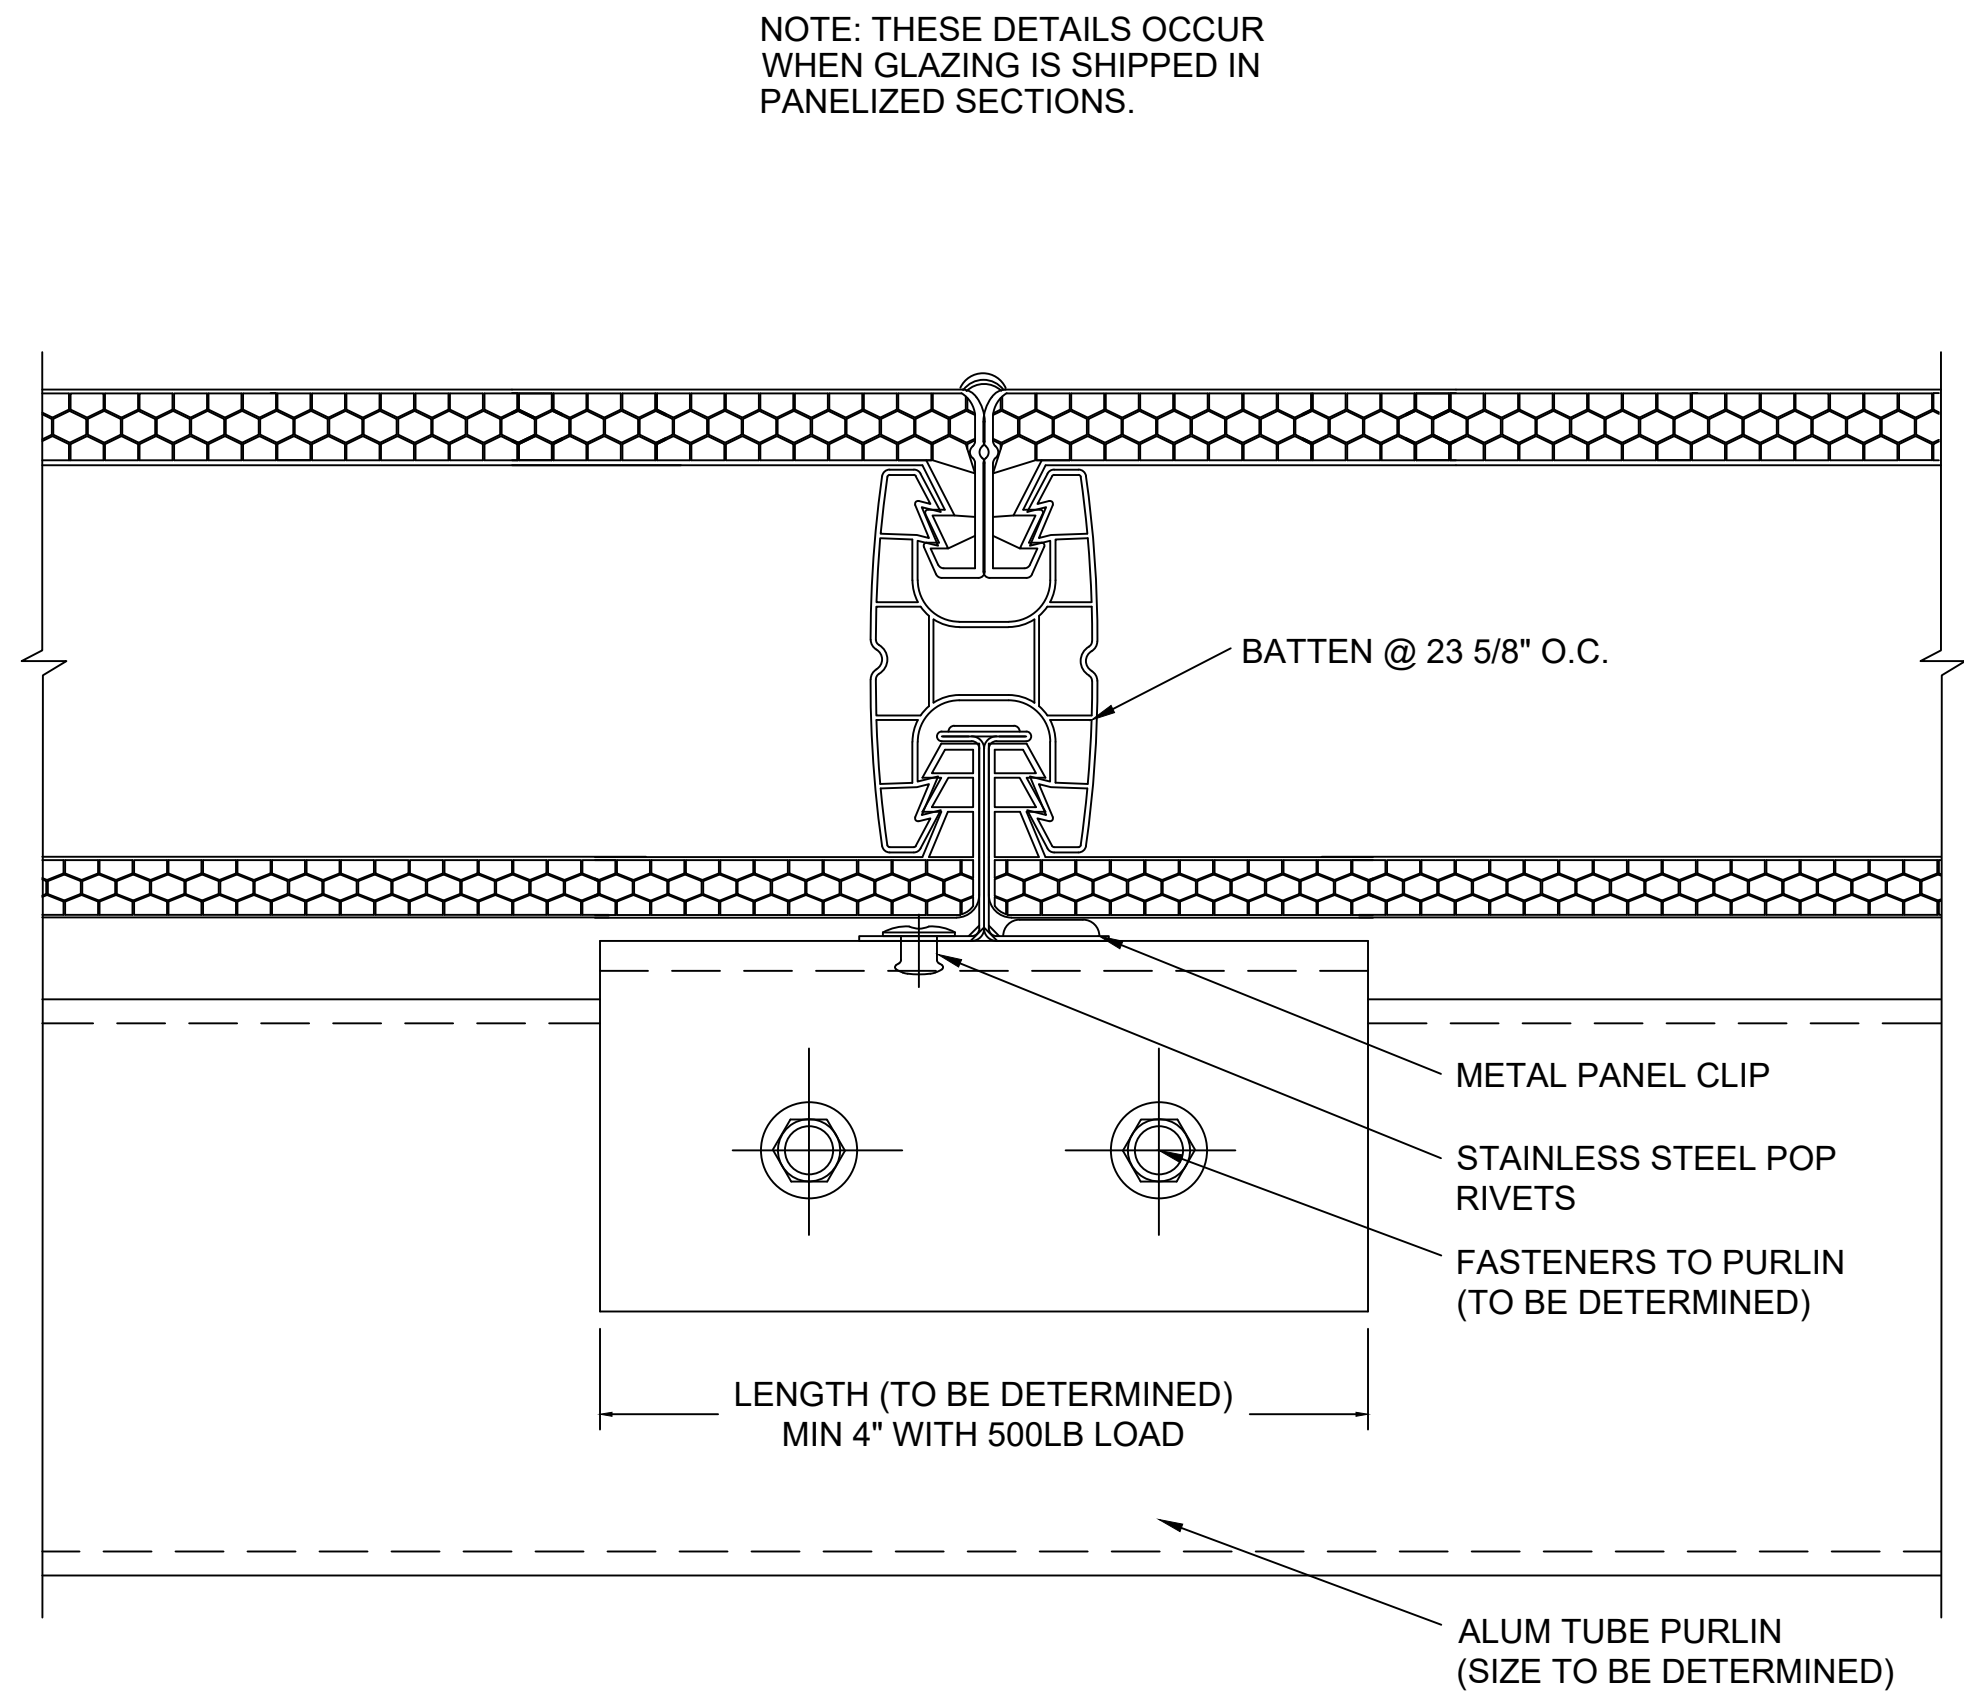


K SECTION @ BATTEN
2.75" QuadSpan™ SYSTEM
(4" QuadSpan™ SYSTEM SIMILAR)

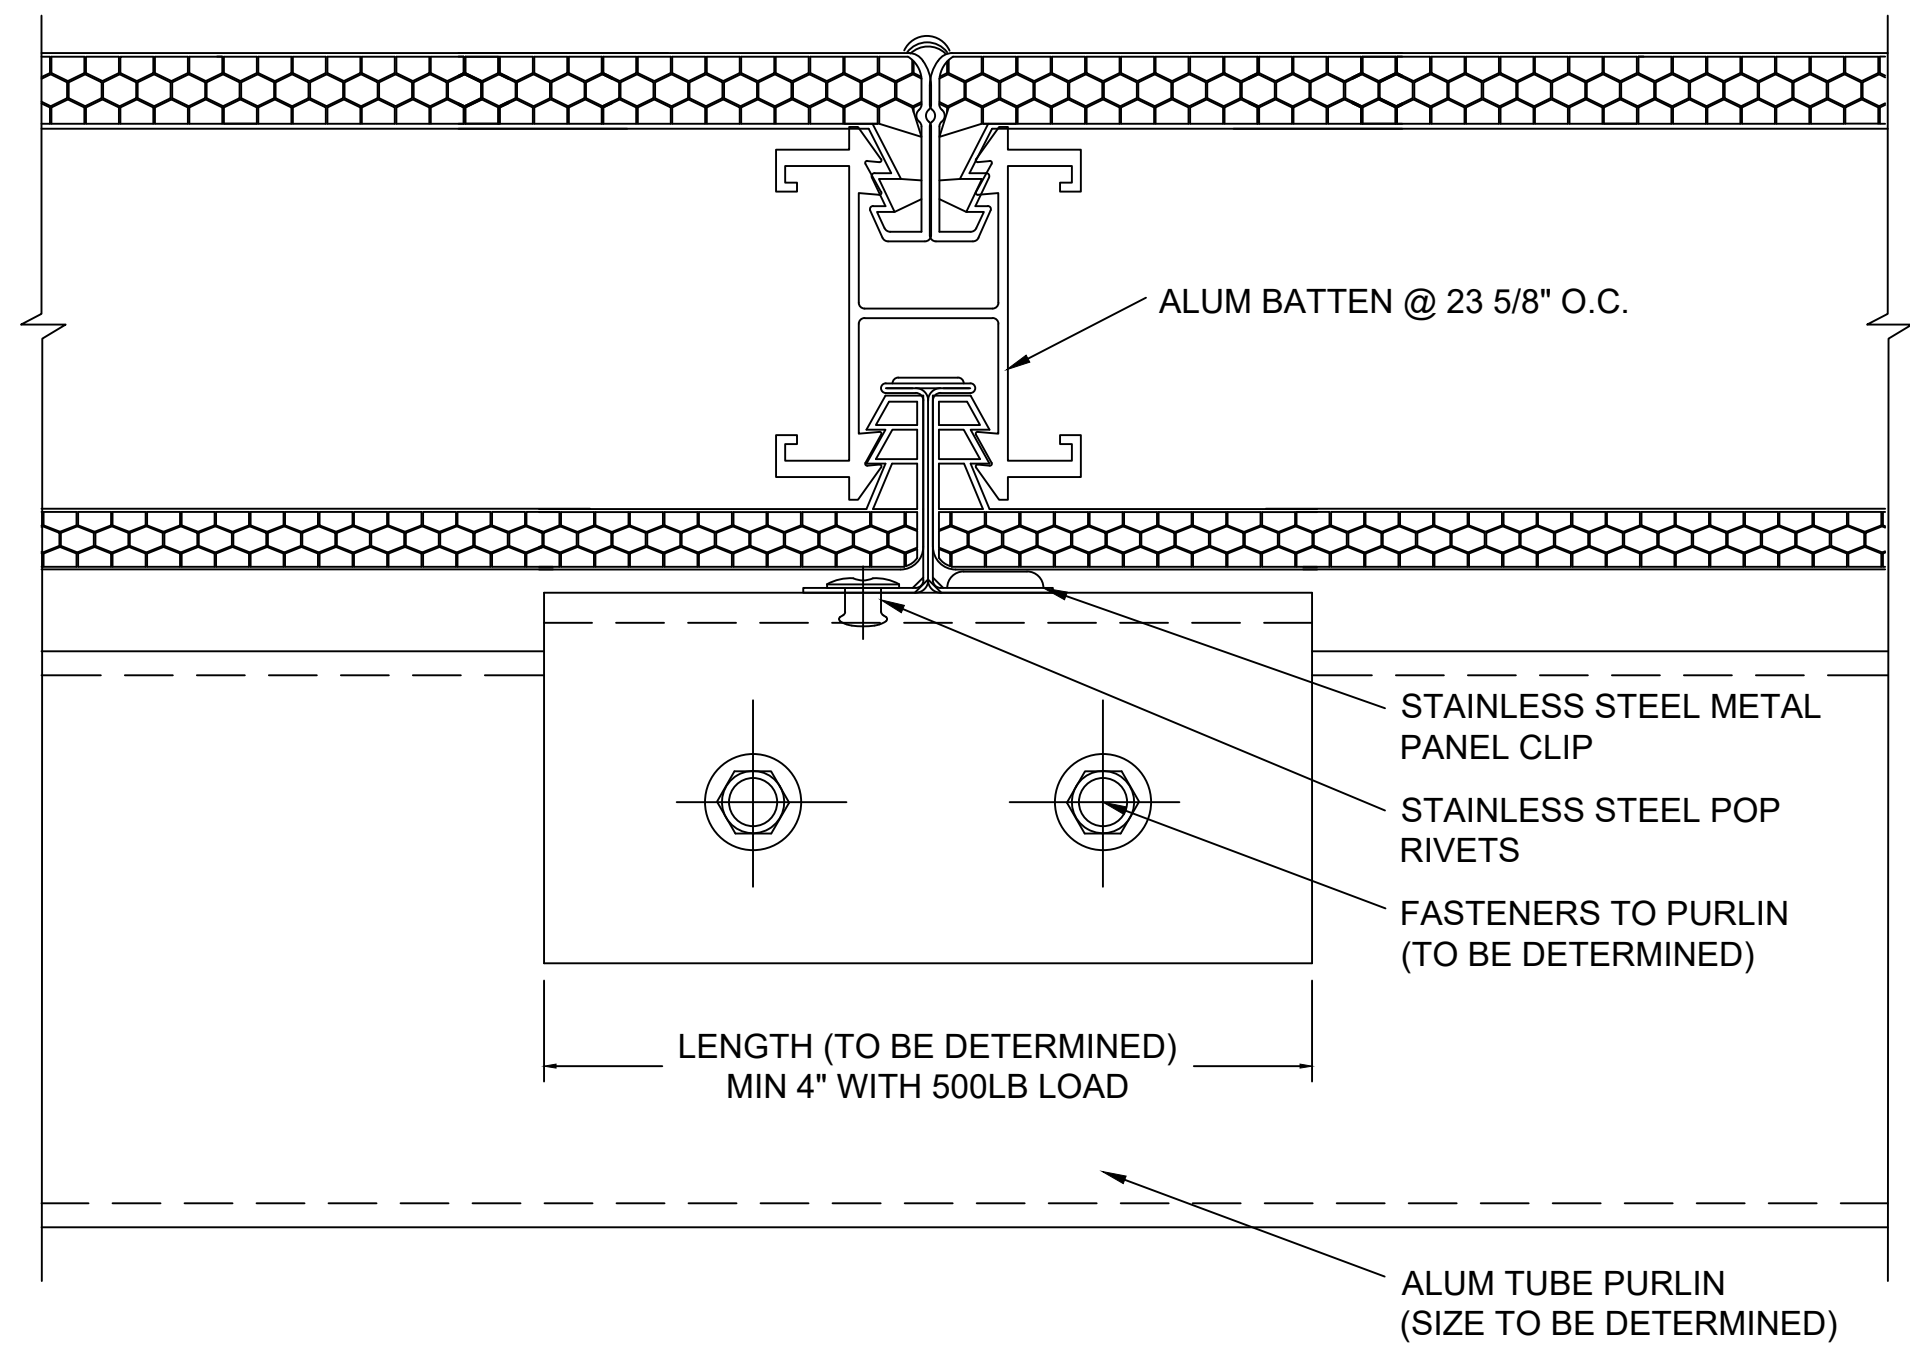


K₂ SECTION @ BATTEN
2.75" QuadSpan™ SYSTEM
(4" QuadSpan™ SYSTEM SIMILAR)


NOTE: THESE DETAILS OCCUR WHEN GLAZING IS SHIPPED KNOCKED DOWN.

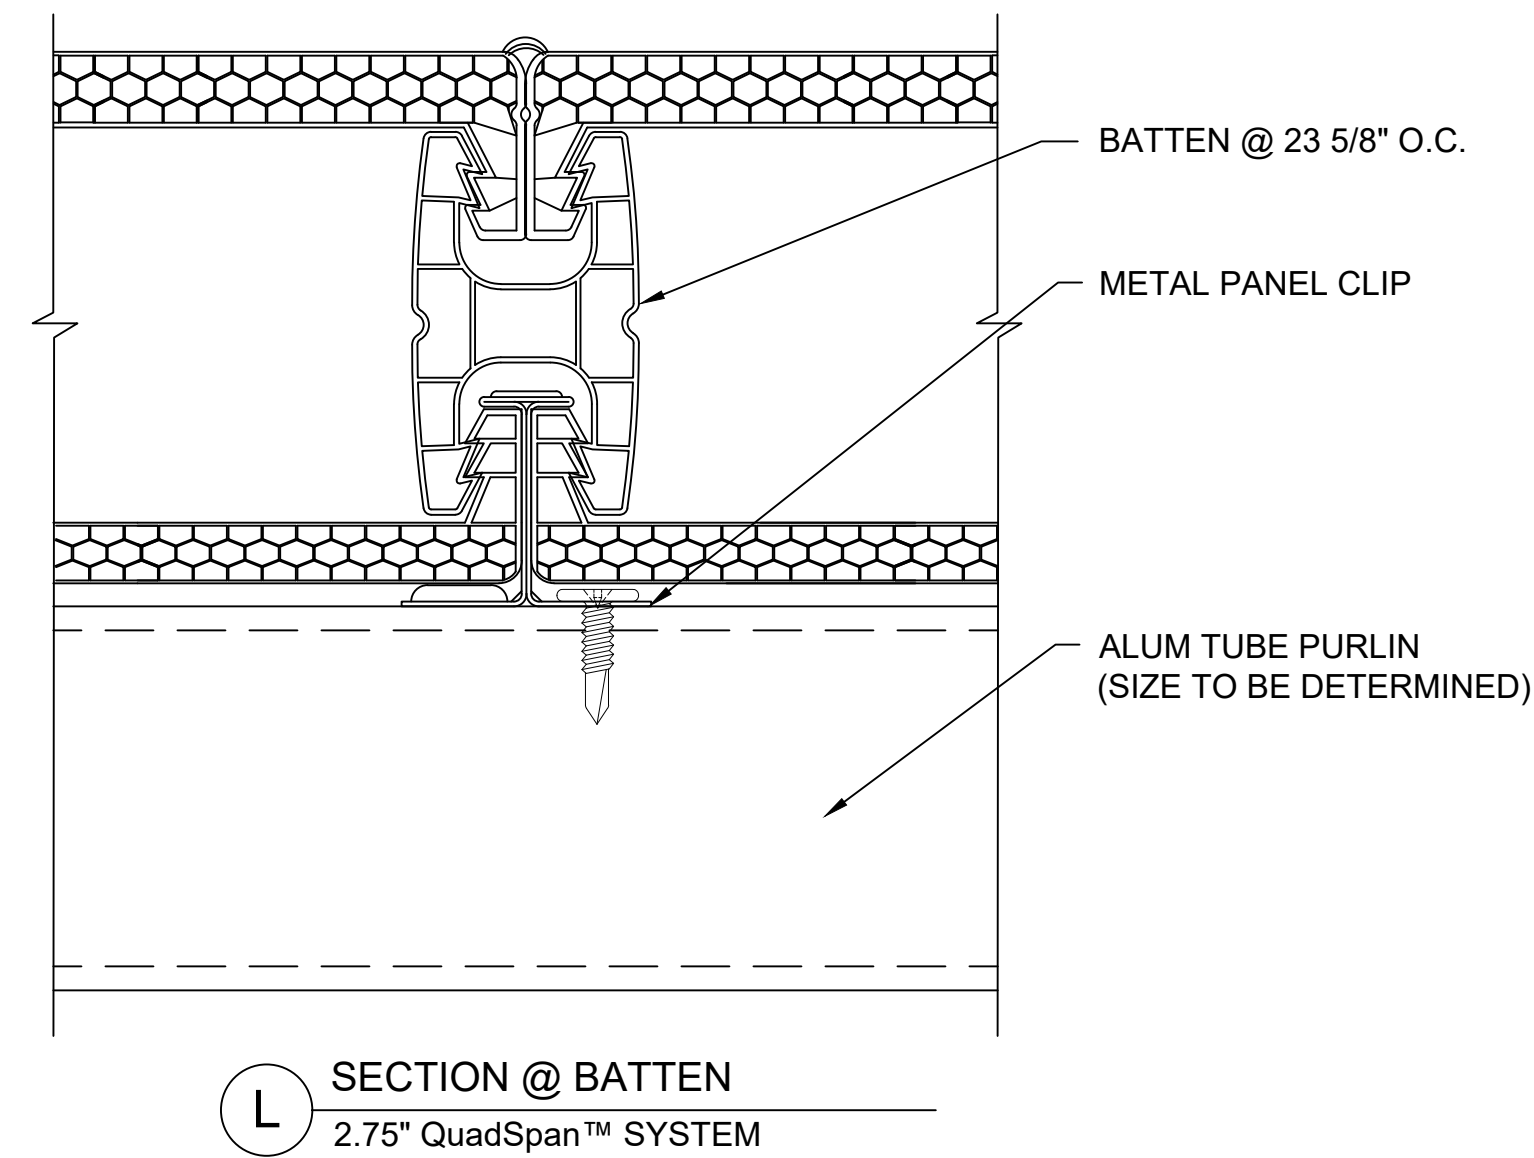

L SECTION @ BATTEN
2.75" QuadSpan™ SYSTEM

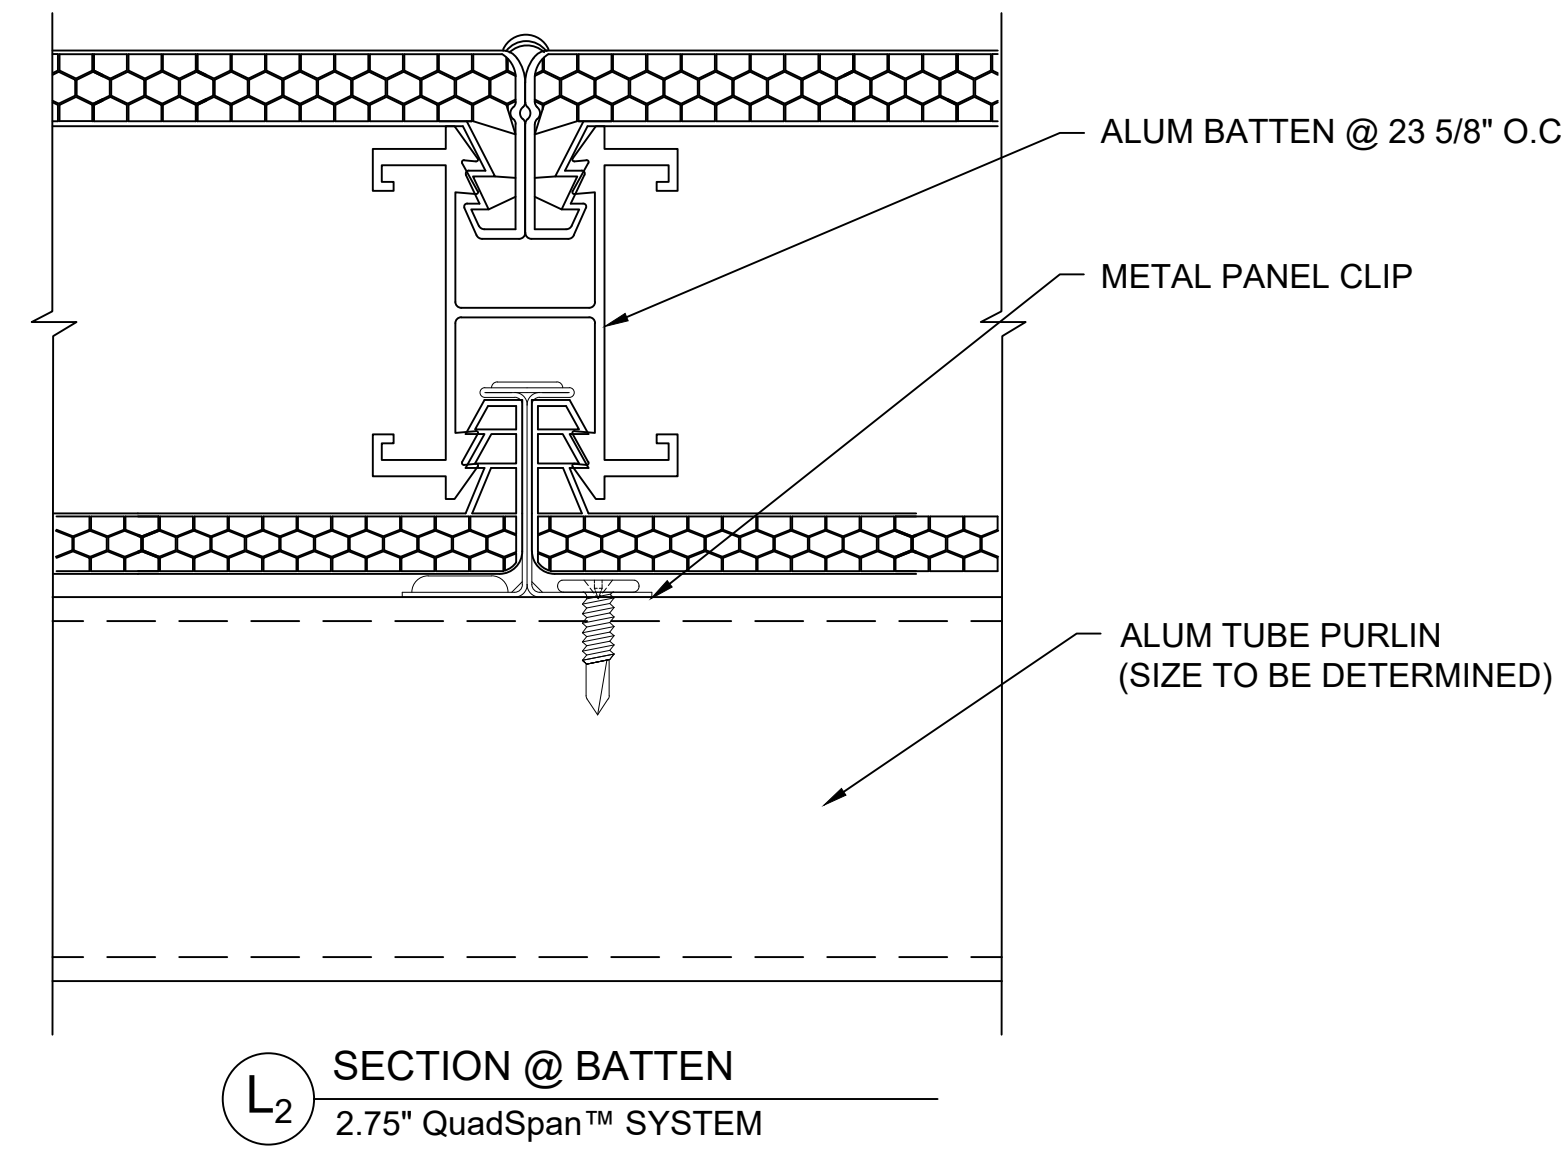

L₂ SECTION @ BATTEN
2.75" QuadSpan™ SYSTEM

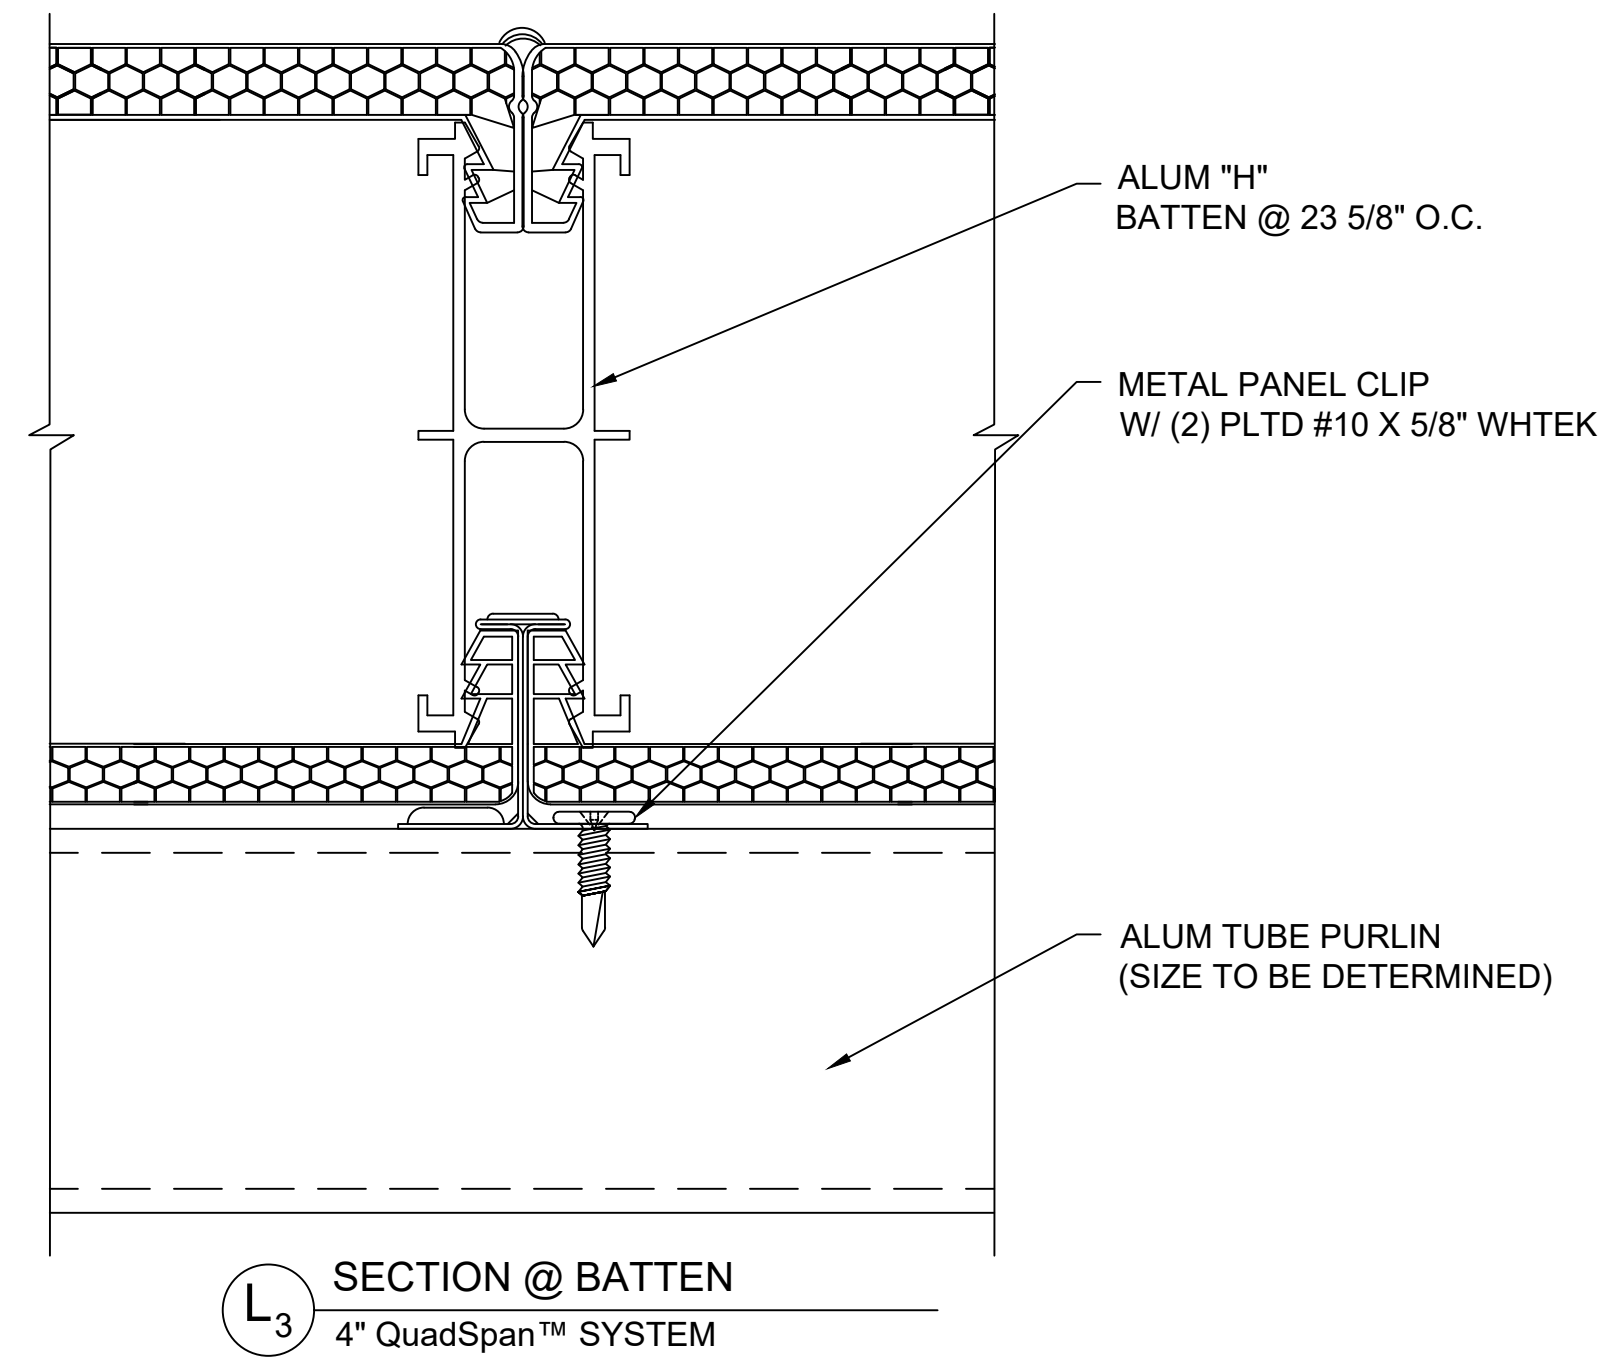

L₃ SECTION @ BATTEN
4" QuadSpan™ SYSTEM

Details are subject to change and should be verified with our Architectural Support Department prior to implementation, please contact us at: info@kingspanlightandair.us

CUSTOM SKYLIGHTS

QuadSpan™ - LARGE SPAN w/ ADDED STRUCTURE
SINGLE SLOPE - SYSTEM (2.75" OR 4") DETERMINED BY DESIGN LOADS

Fenestration



28662 N. Ballard Drive
Lake Forest, IL 60045 USA
T: +1 847.816.1060
F: +1 847.816.0475

Note

The standard details shown are for reference only.


Please contact our Architectural Support Department for job specific details and for information regarding the usage, limitations, and or code requirements pertaining to this product, please contact us at:

info@kingspanlightandair.us

5/19/2026: CREATION OF DOCUMENT


SHEET NO.

5 OF 8

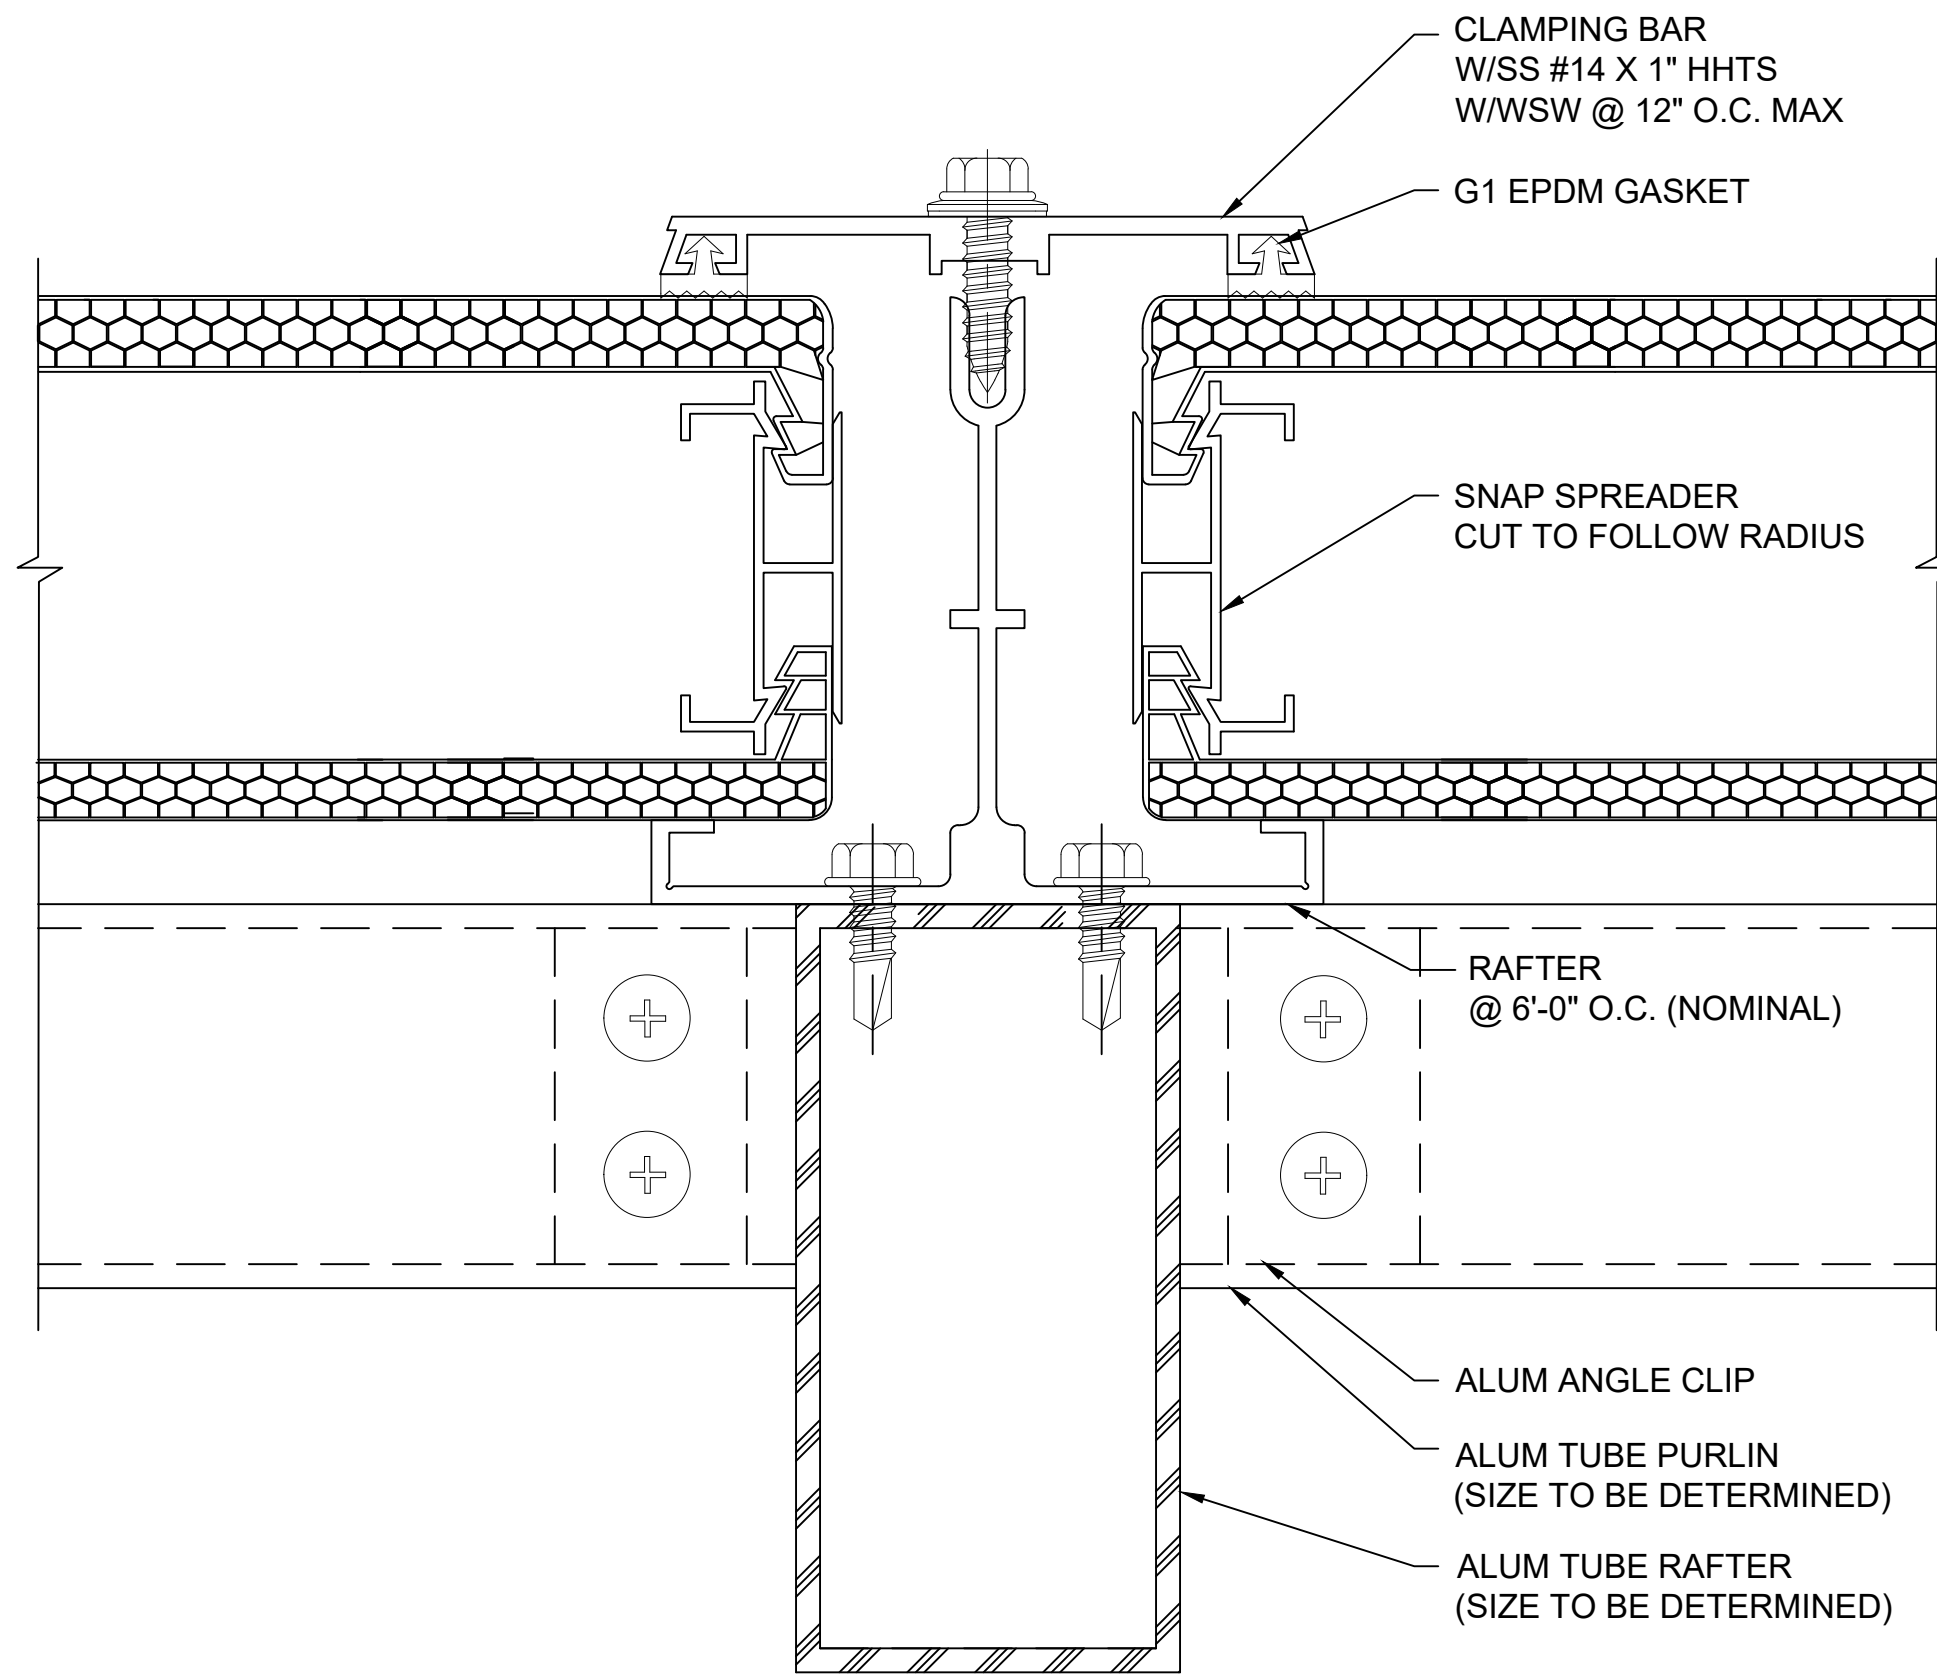


M SECTION @ RAFTER
2.75" QuadSpan™ SYSTEM
(4" QuadSpan™ SYSTEM SIMILAR)

NOTE: THESE DETAILS OCCUR WHEN GLAZING IS SHIPPED IN PANELIZED SECTIONS.

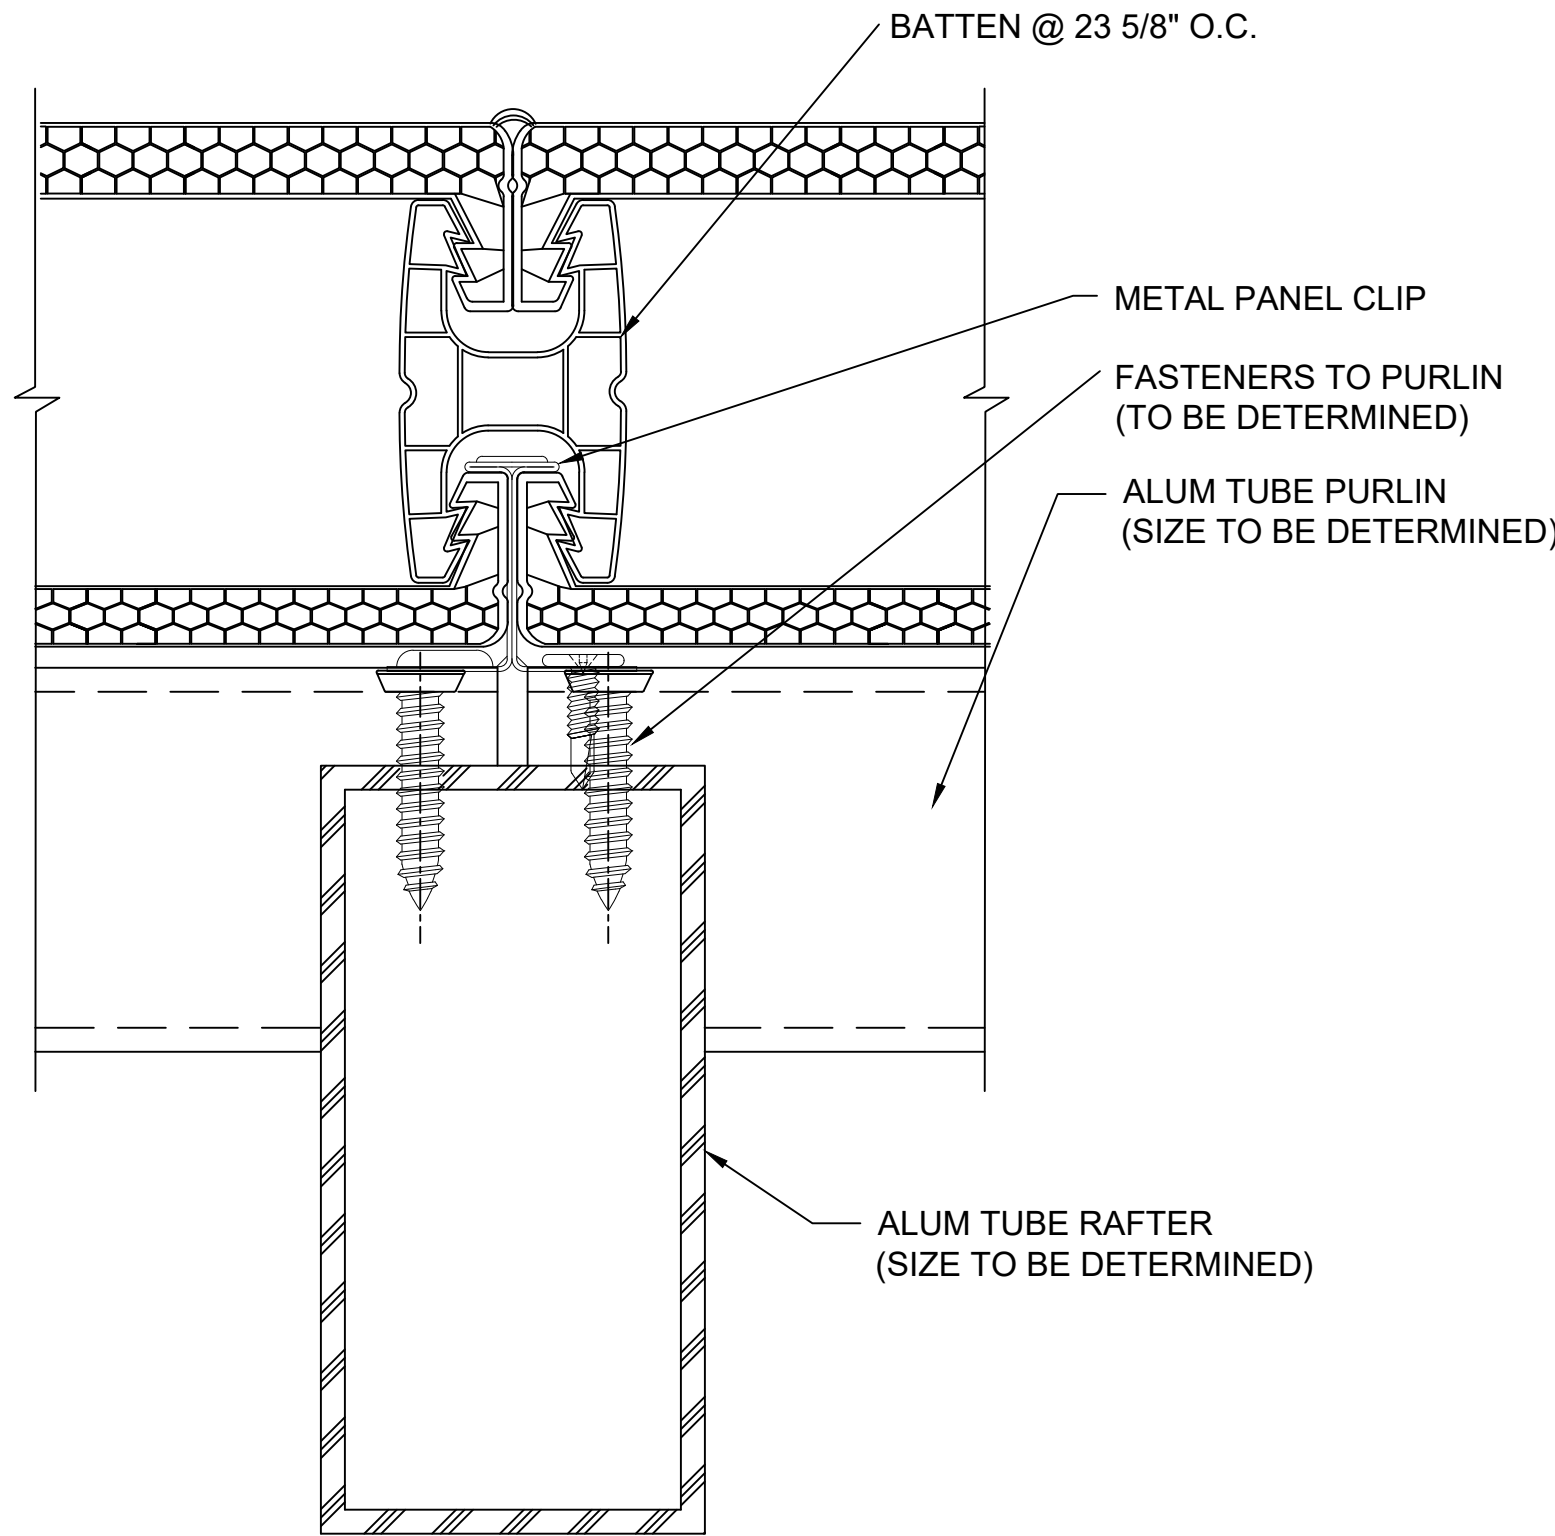


N SECTION @ RAFTER
2.75" QuadSpan™ SYSTEM
(4" QuadSpan™ SYSTEM SIMILAR)

NOTE: THESE DETAILS OCCUR WHEN GLAZING IS SHIPPED KNOCKED DOWN.

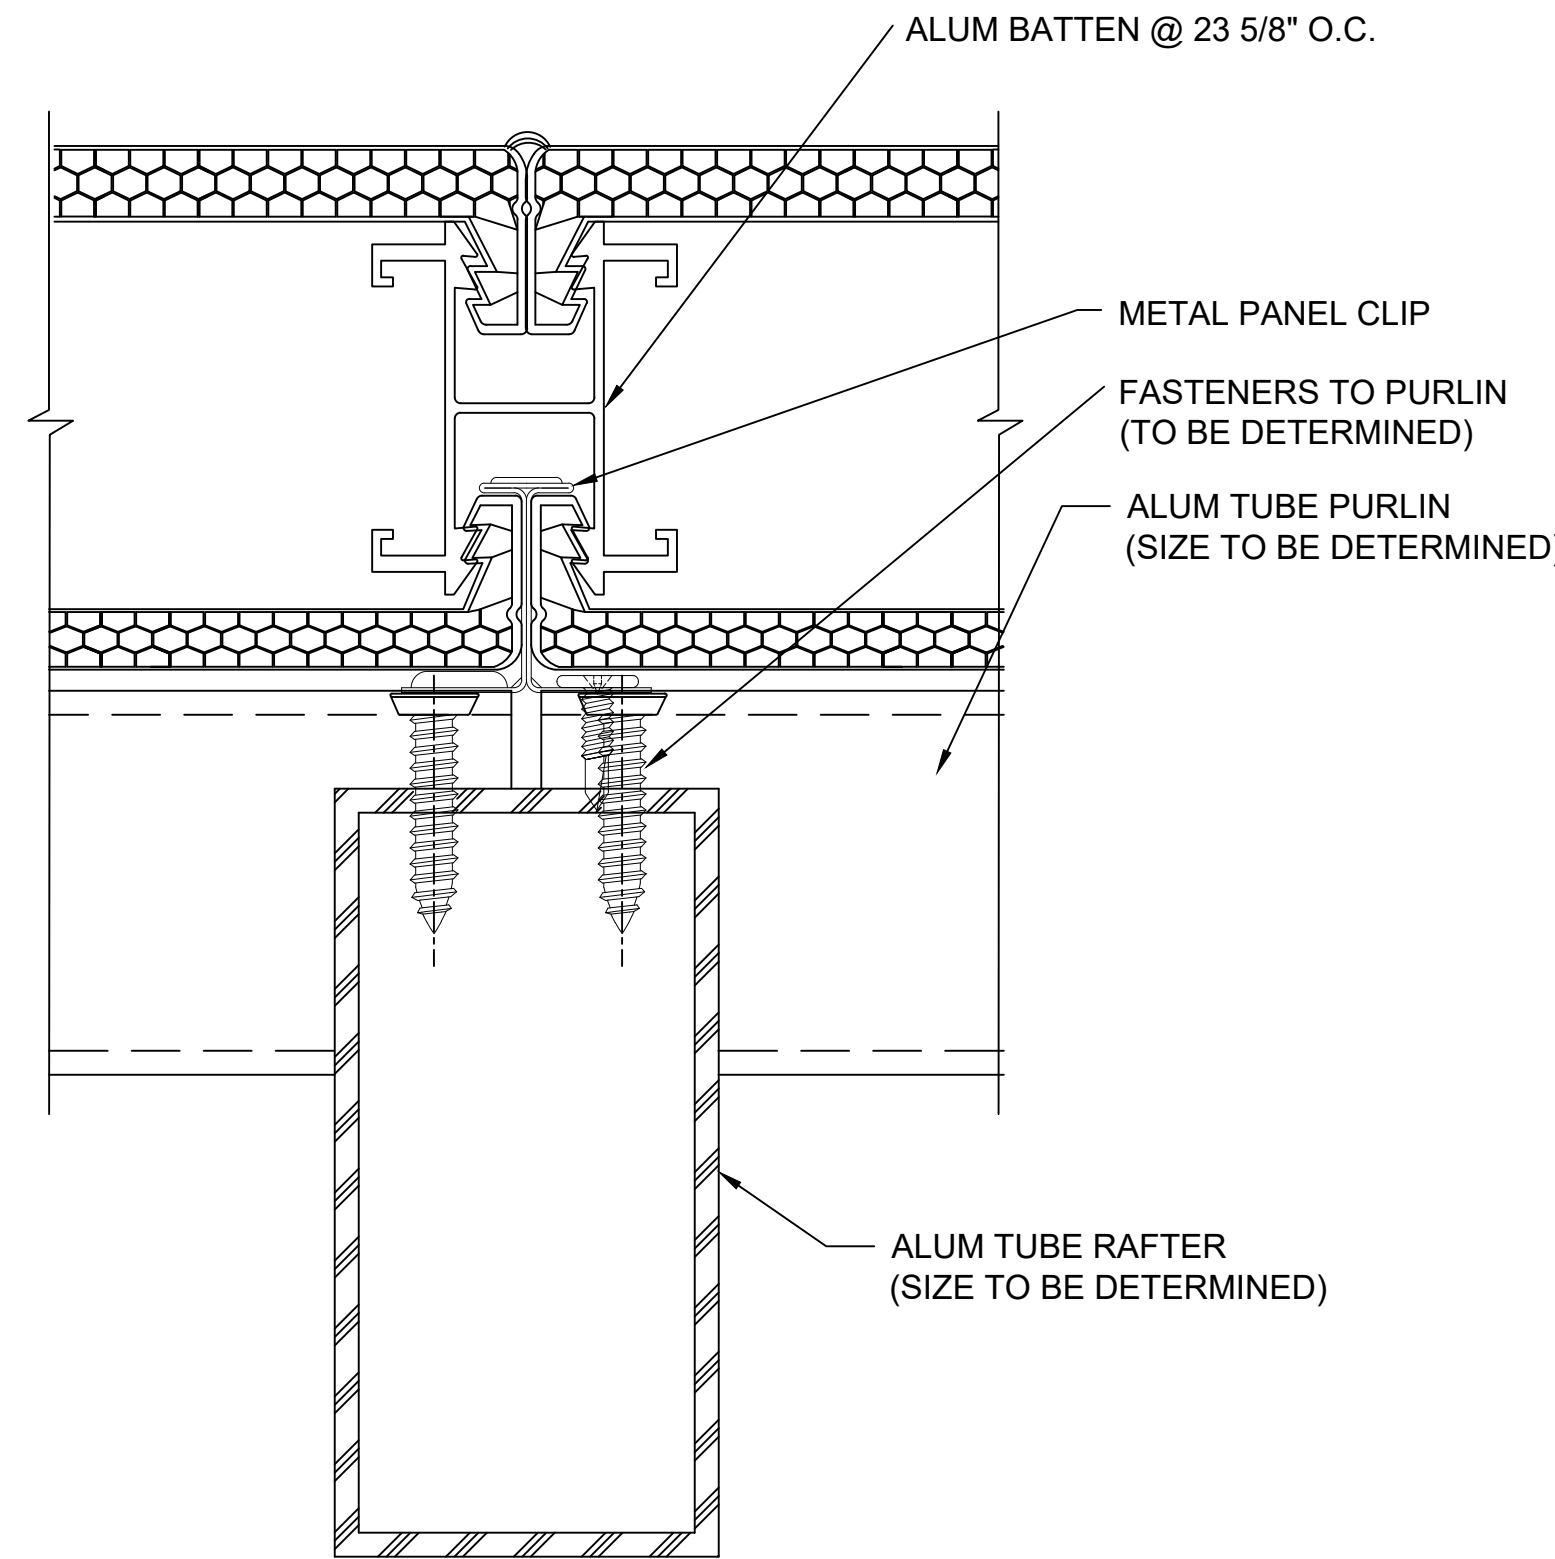


N₂ SECTION @ RAFTER
2.75" QuadSpan™ SYSTEM
(4" QuadSpan™ SYSTEM SIMILAR)

NOTE: THESE DETAILS OCCUR WHEN GLAZING IS SHIPPED KNOCKED DOWN.

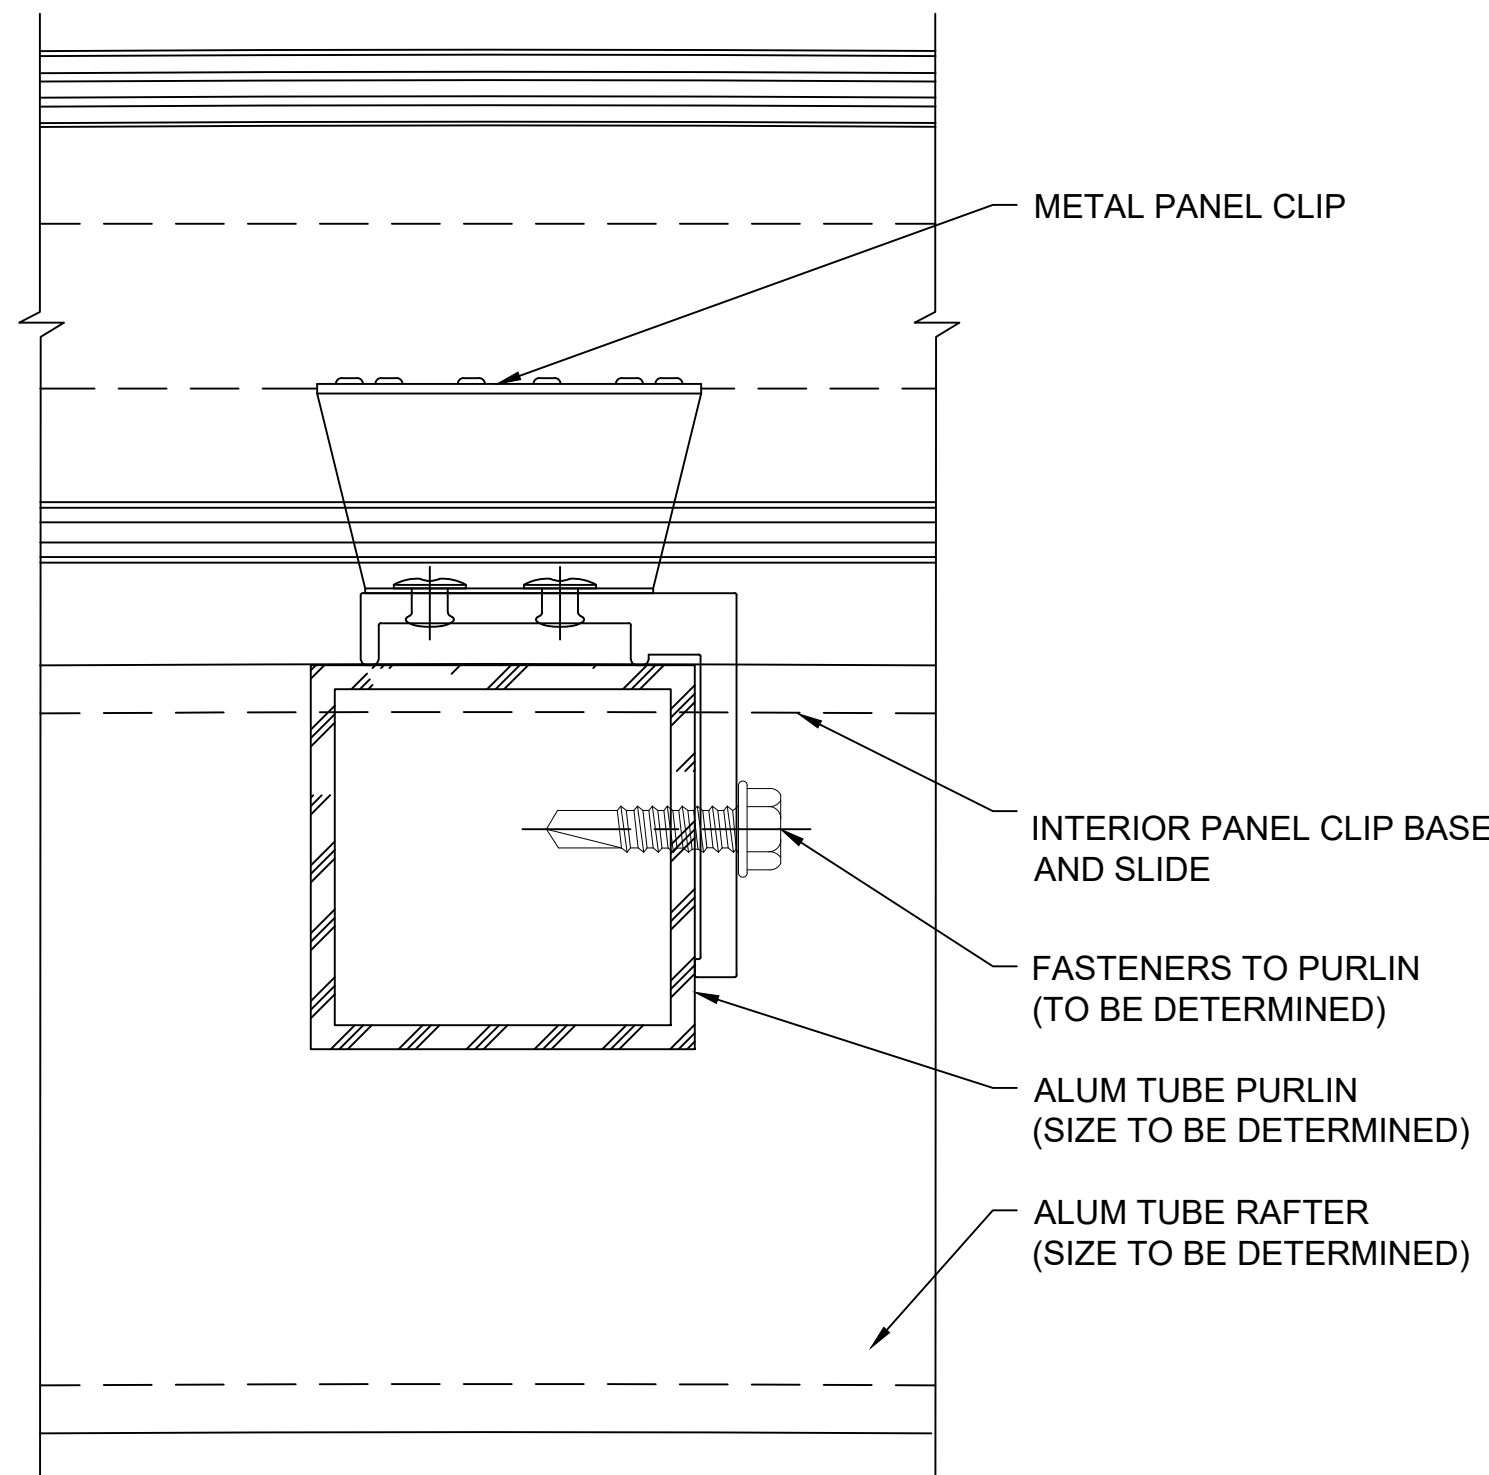

O₂ SECTION @ PURLINS
2.75" QuadSpan™ SYSTEM
(4" QuadSpan™ SYSTEM SIMILAR)

NOTE: THIS DETAIL OCCURS WHEN GLAZING IS SHIPPED IN PANELIZED SECTIONS.

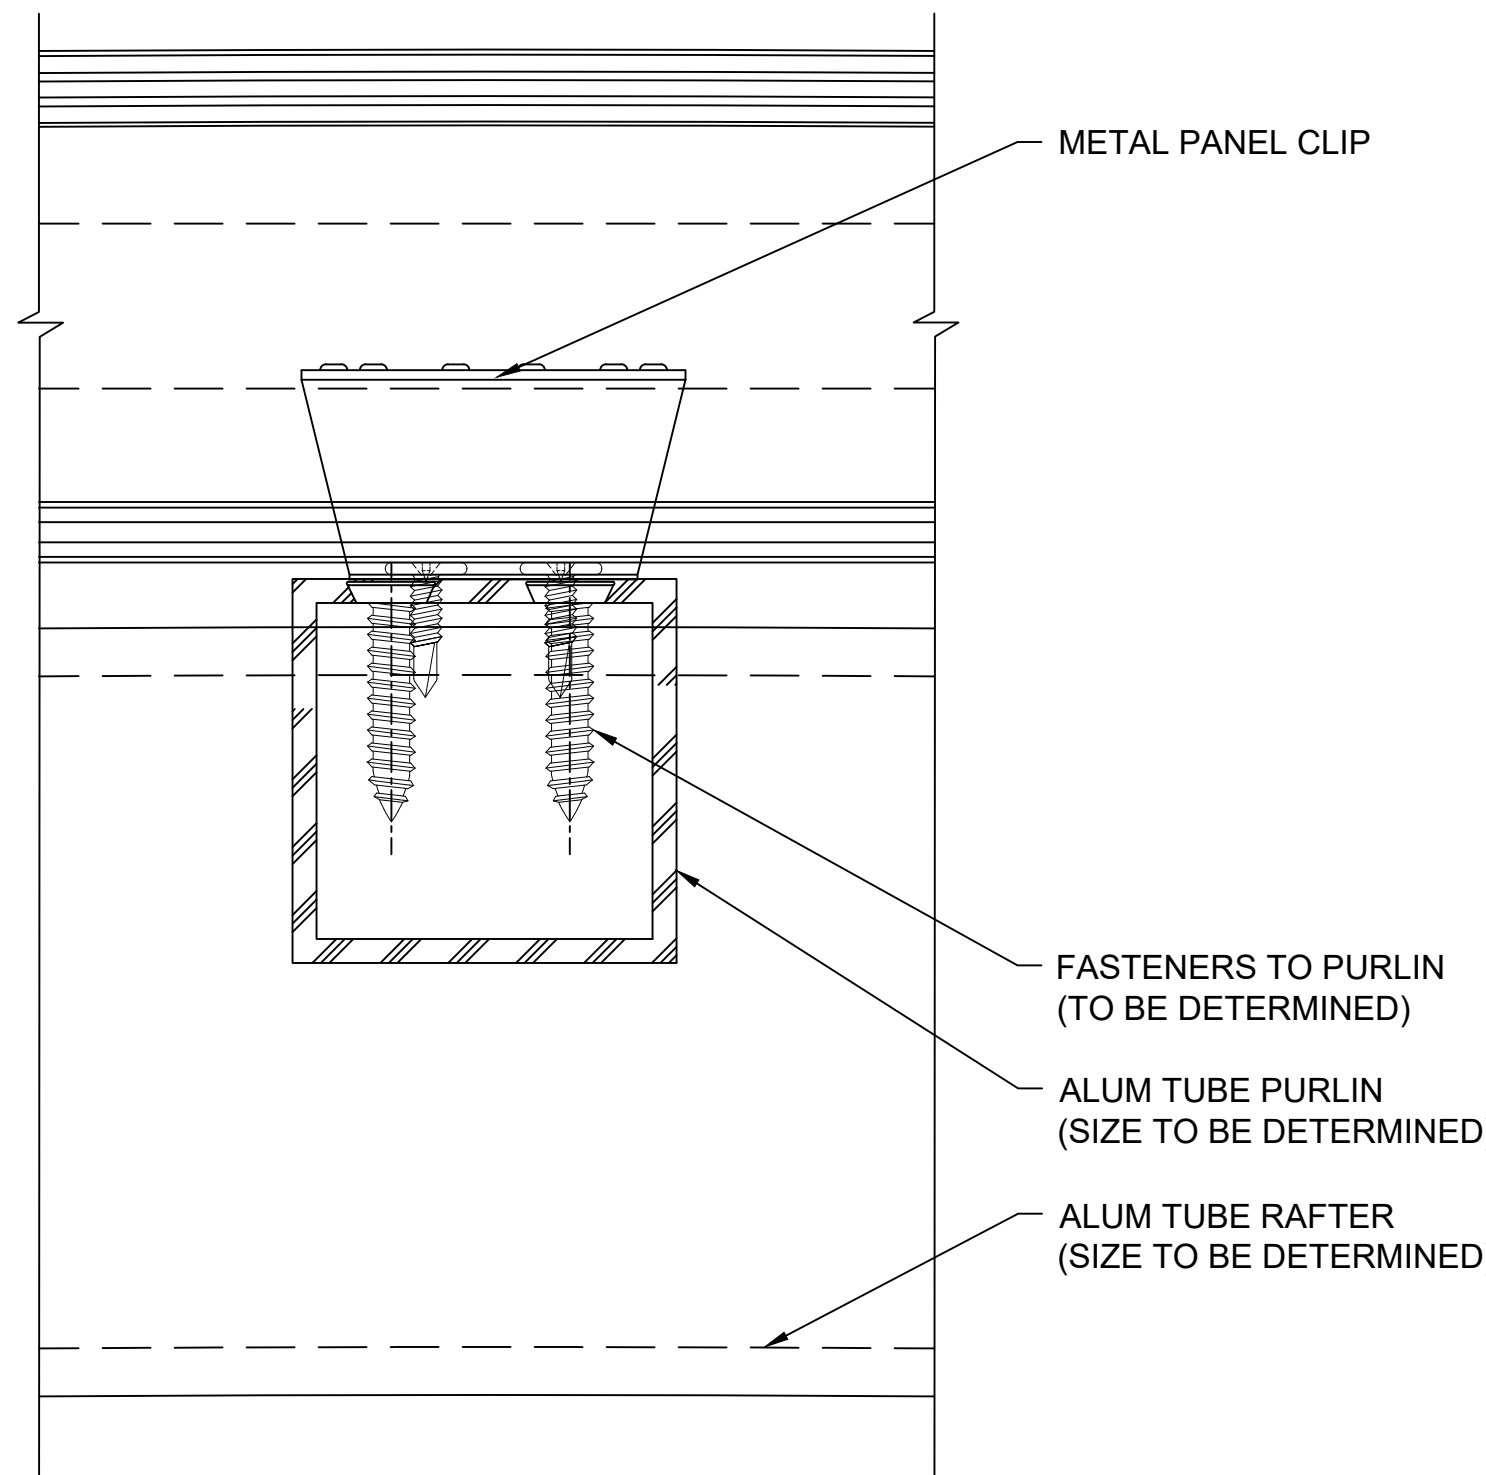

O SECTION @ PURLINS
2.75" QuadSpan™ SYSTEM
(4" QuadSpan™ SYSTEM SIMILAR)

NOTE: THIS DETAIL OCCURS WHEN GLAZING IS SHIPPED KNOCKED DOWN.

Details are subject to change and should be verified with our Architectural Support Department prior to implementation, please contact us at: info@kingspanlightandair.us

CUSTOM SKYLIGHTS

QuadSpan™ - LARGE SPAN w/ ADDED STRUCTURE

SINGLE SLOPE - SYSTEM (2.75" OR 4") DETERMINED BY DESIGN LOADS

ENG-EXT-0485-2600

Fenestration



28662 N. Ballard Drive
Lake Forest, IL 60045 USA

T: +1 847.816.1060
F: +1 847.816.0475

Note

The standard details shown are for reference only.


Please contact our Architectural Support Department for job specific details and for information regarding the usage, limitations, and or code requirements pertaining to this product, please contact us at:

info@kingspanlightandair.us


5/19/2026: CREATION OF DOCUMENT

SHEET NO.

6 OF 8

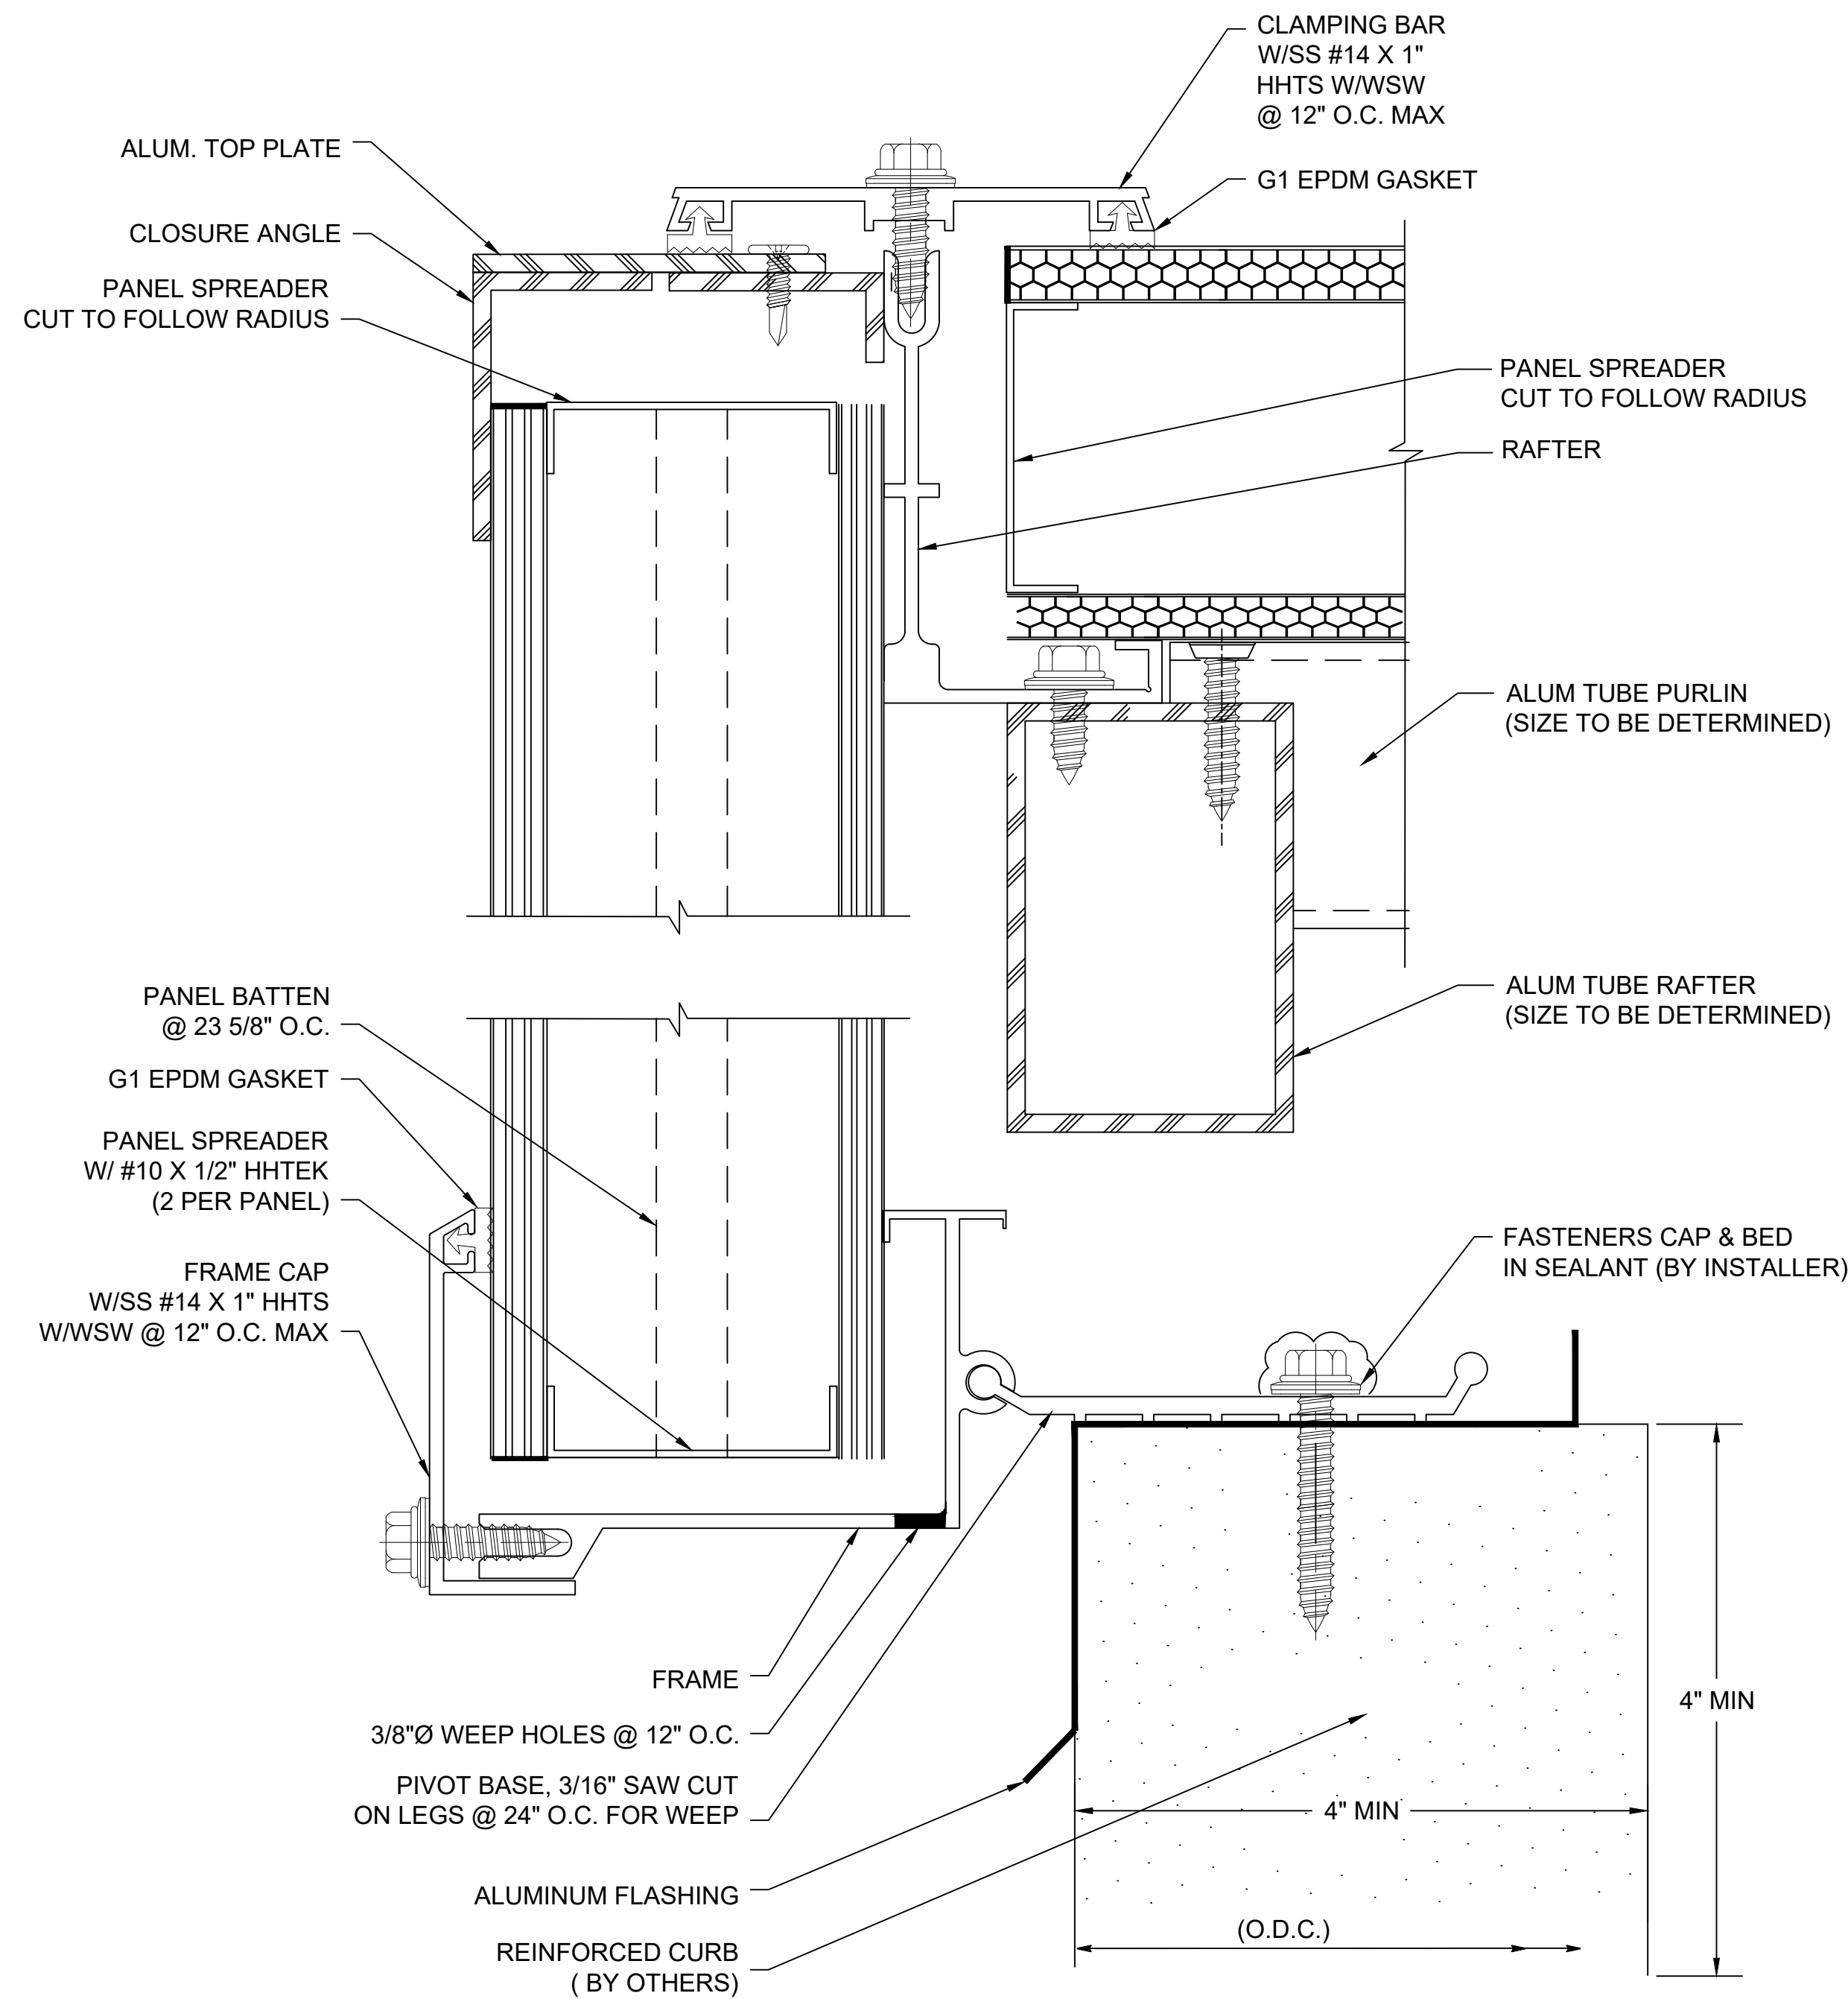

W SECTION @ GABLE END
2.75" QuadSpan™ SYSTEM
(4" QuadSpan™ SYSTEM SIMILAR)

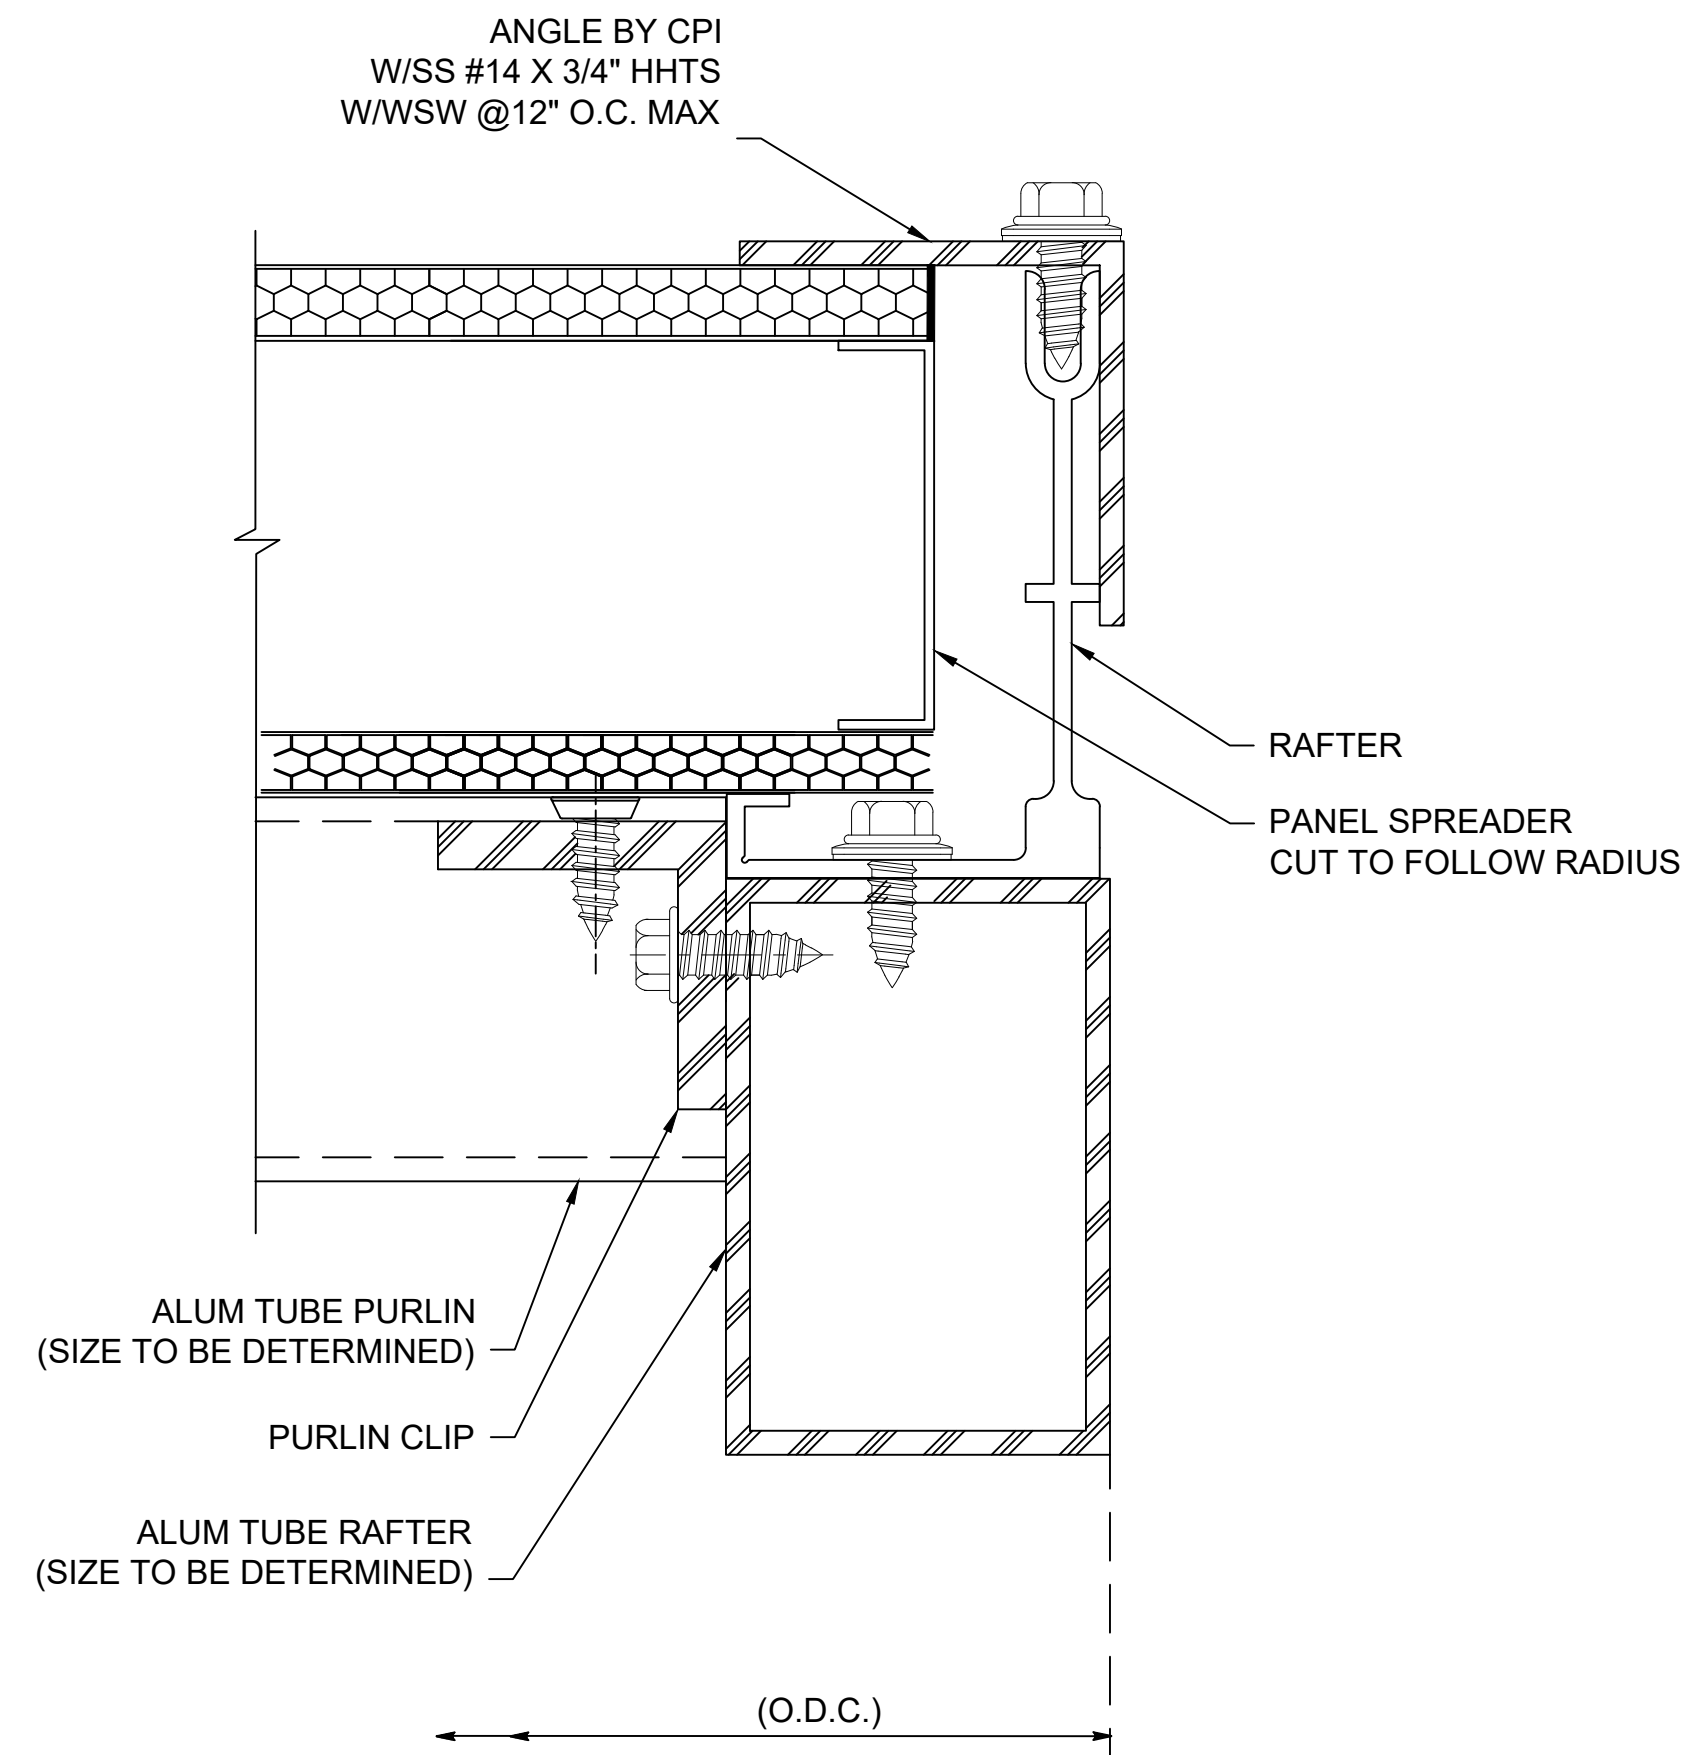

X SECTION @ OPEN END
2.75" QuadSpan™ SYSTEM
(4" QuadSpan™ SYSTEM SIMILAR)

Details are subject to change and should be verified with our Architectural Support Department prior to implementation, please contact us at: info@kingspanlightandair.us

CUSTOM SKYLIGHTS

QuadSpan™ - LARGE SPAN w/ ADDED STRUCTURE
SINGLE SLOPE - SYSTEM (2.75" OR 4") DETERMINED BY DESIGN LOADS



28662 N. Ballard Drive
Lake Forest, IL 60045 USA
T: +1 847.816.1060
F: +1 847.816.0475

Note
The standard details shown are for reference only.
Please contact our Architectural Support Department for job specific details and for information regarding the usage, limitations, and or code requirements pertaining to this product, please contact us at:



info@kingspanlightandair.us

5/19/2026: CREATION OF DOCUMENT

SHEET NO.

7 OF 8

ENG-EXT-0485-2600

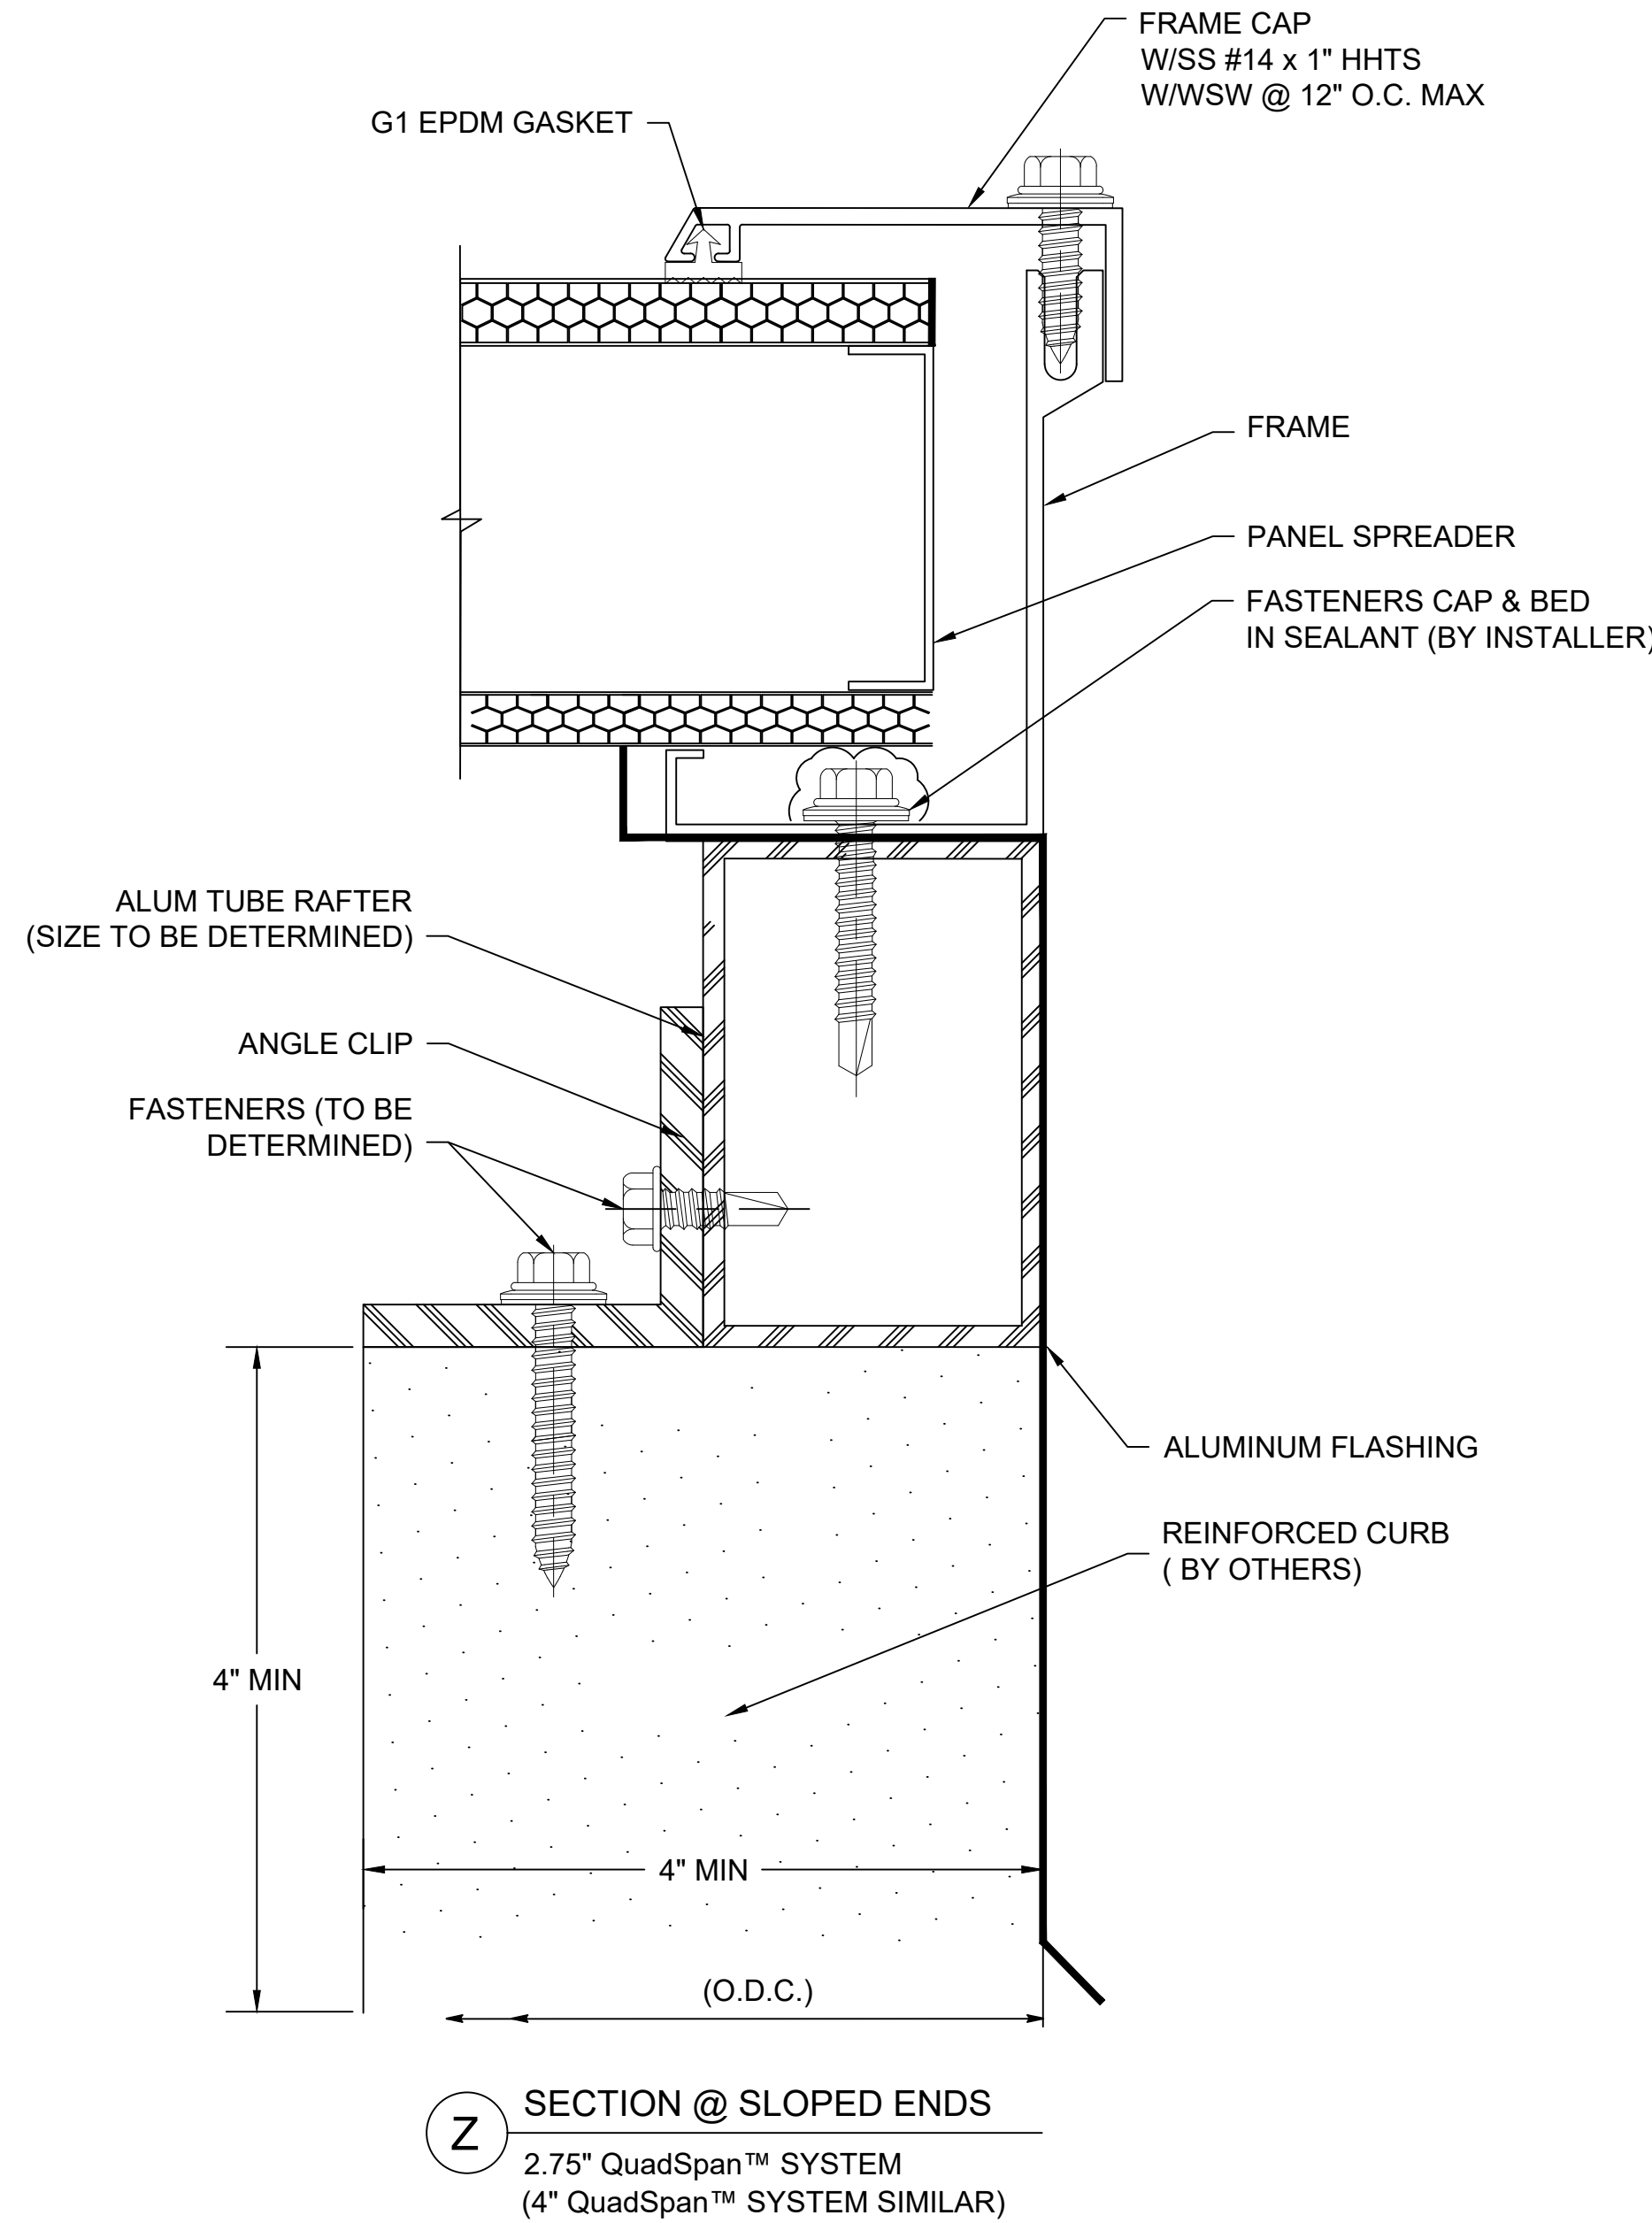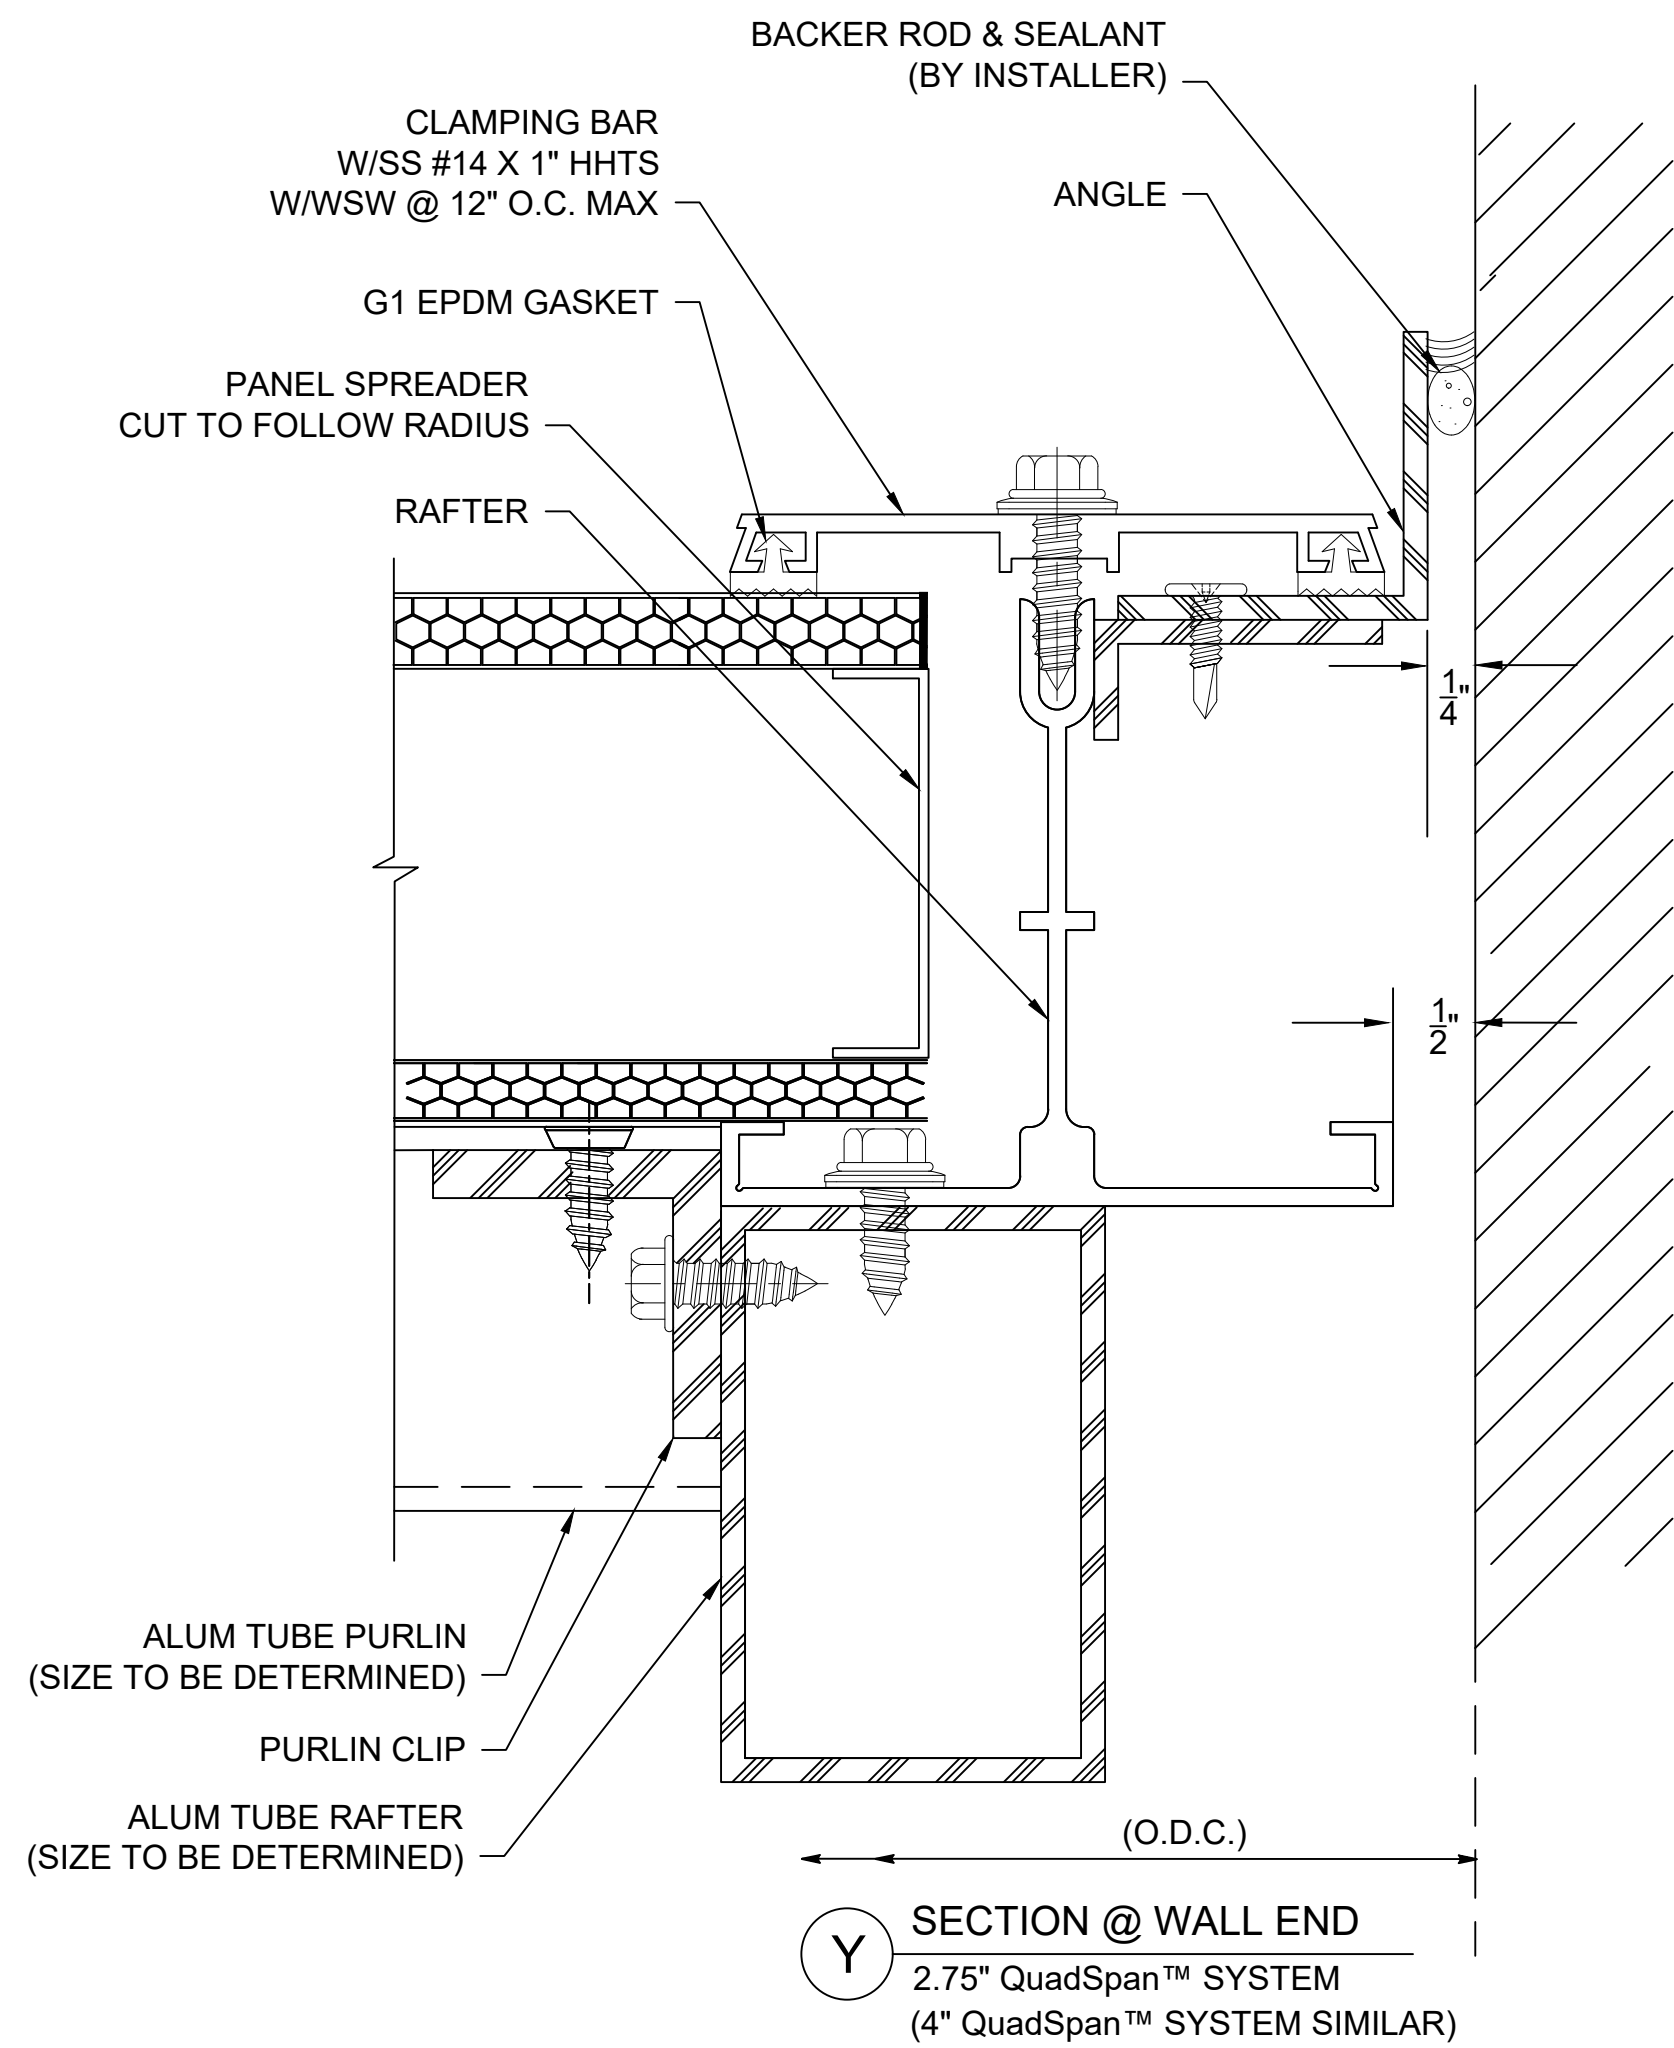

CUSTOM SKYLIGHTS

QuadSpan™ - LARGE SPAN w/ ADDED STRUCTURE
SINGLE SLOPE - SYSTEM (2.75" OR 4") DETERMINED BY DESIGN LOADS

Fenestration



28662 N. Ballard Drive
Lake Forest, IL 60045 USA

T: +1 847.816.1060
F: +1 847.816.0475

Note

The standard details shown are for reference only.

Please contact our Architectural Support Department for job specific details and for information regarding the usage, limitations, and or code requirements pertaining to this product, please contact us at:

info@kingspanlightandair.us

5/19/2026: CREATION OF DOCUMENT

Details are subject to change and should be verified with our Architectural Support Department prior to implementation, please contact us at: info@kingspanlightandair.us

SHEET NO.

8 OF 8