


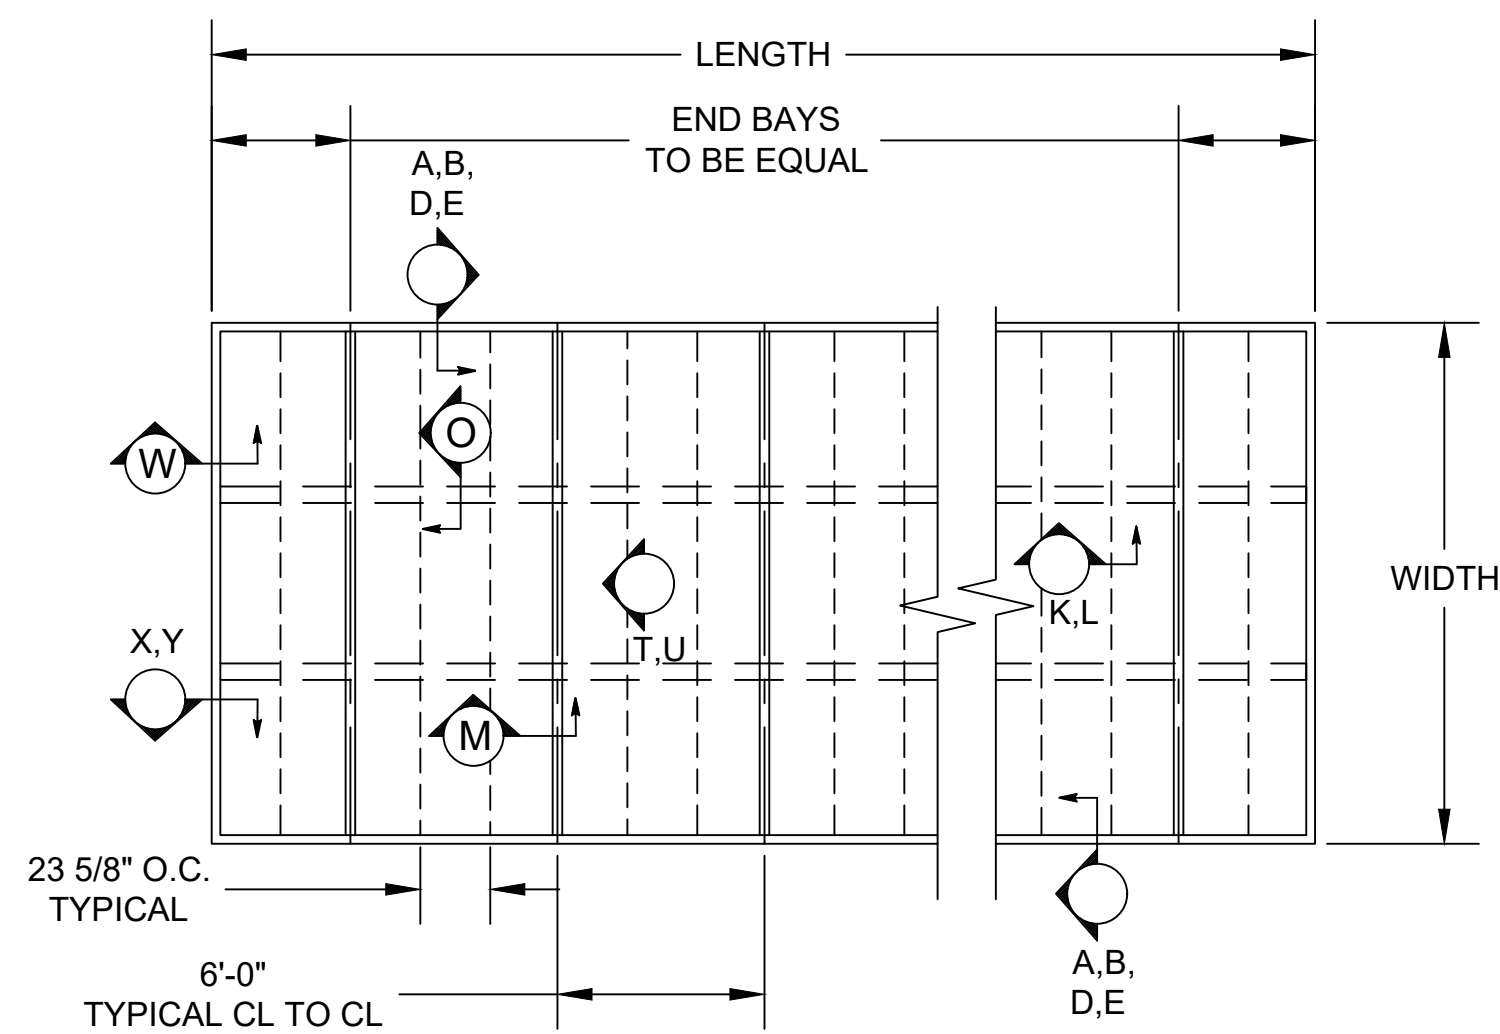
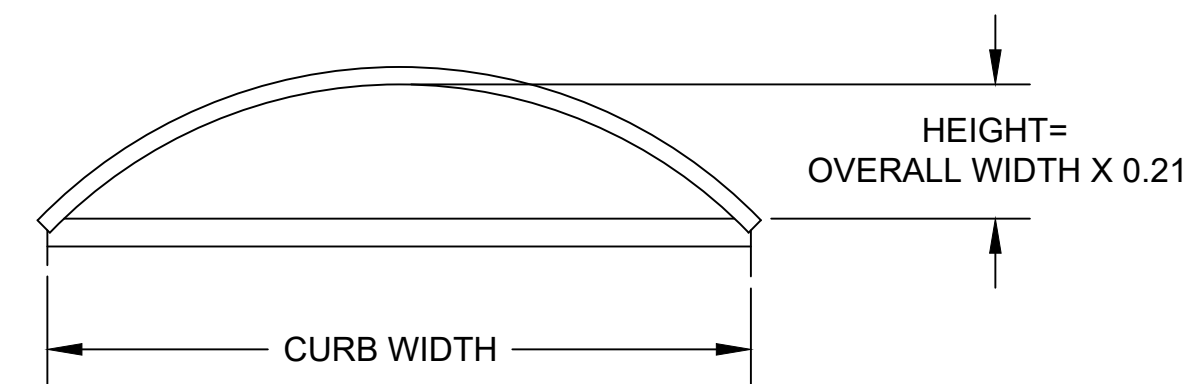


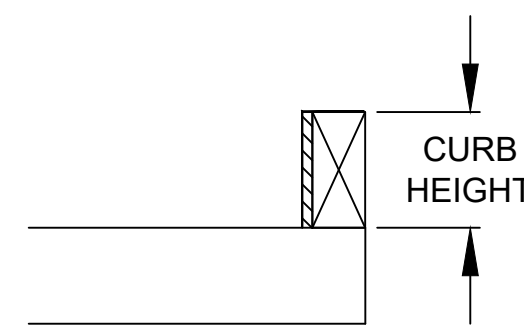

PLANVIEW

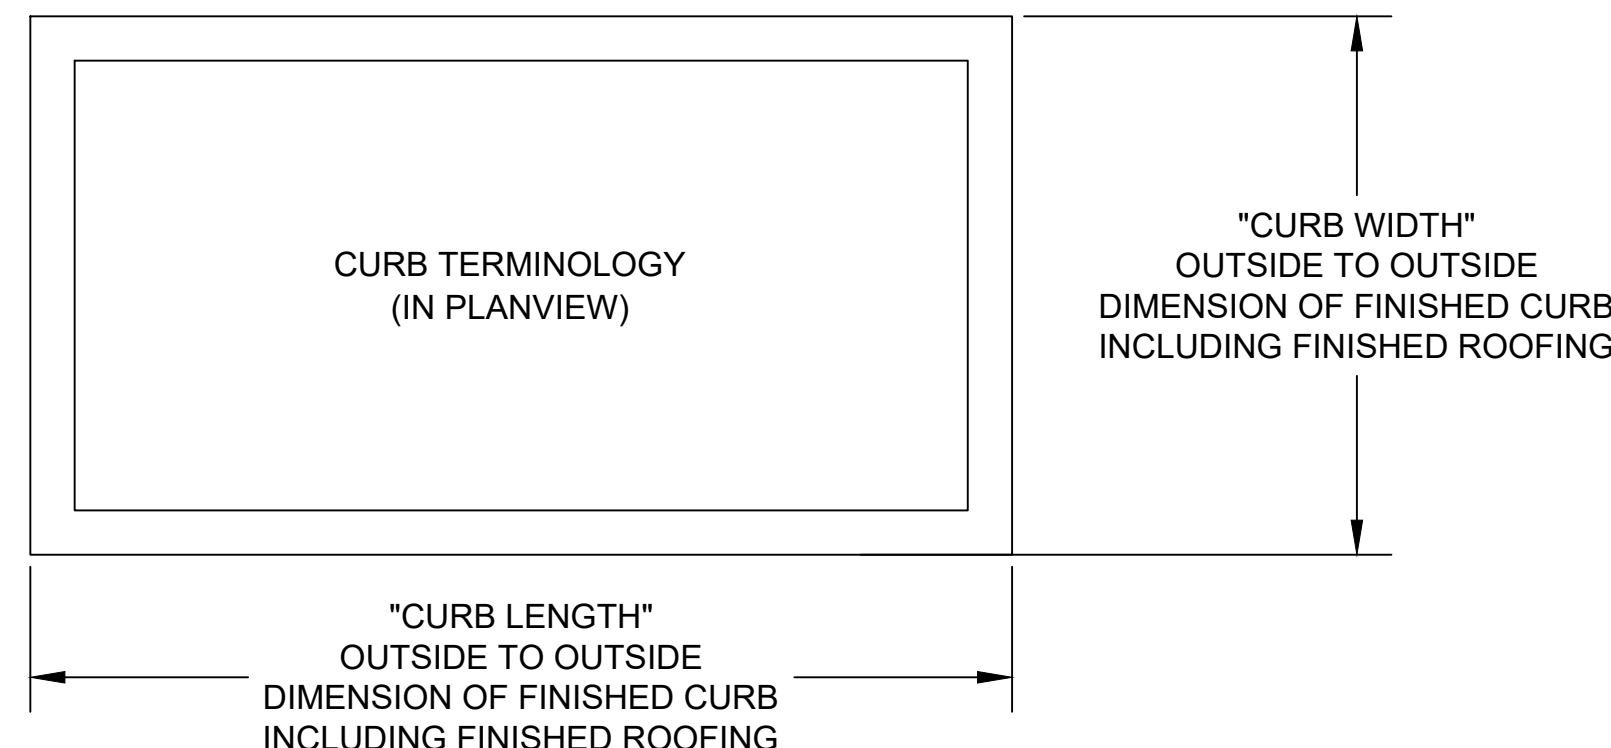


LOW-RISE ELEVATION

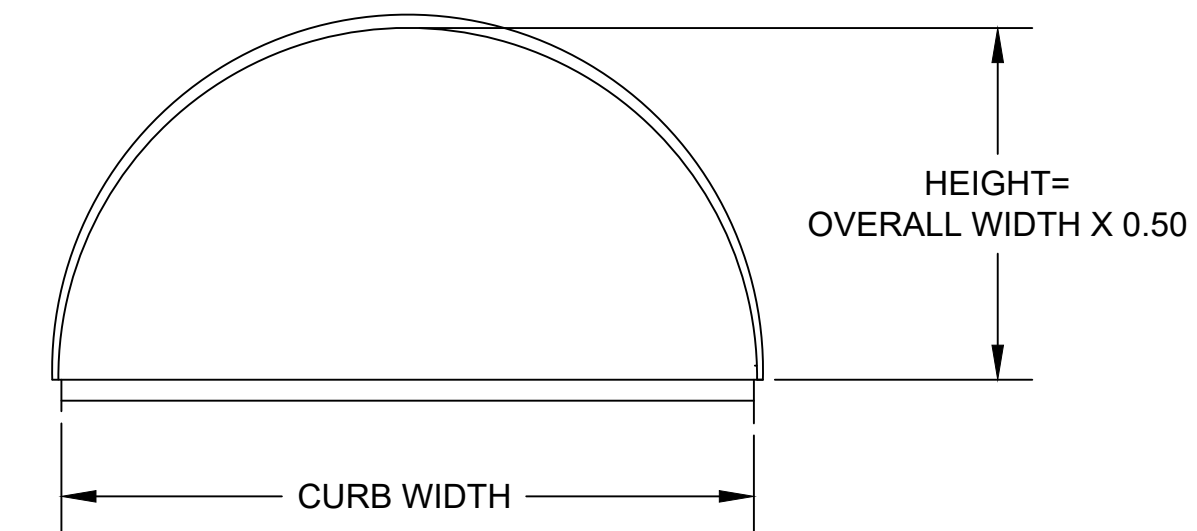


HALF ROUND ELEVATION

NOMINAL HEIGHT:
FROM TOP OF CURB TO
BOTTOM OF CPI RAFTER AT
APEX OF SKYLIGHT

SYSTEM IS SHOWN AS 2.75" QuadSpan™ PANEL THICKNESS. A 4" QuadSpan™ PANEL THICKNESS SYSTEM IS USED BASED ON SPAN AND LOADING CONSIDERATIONS.

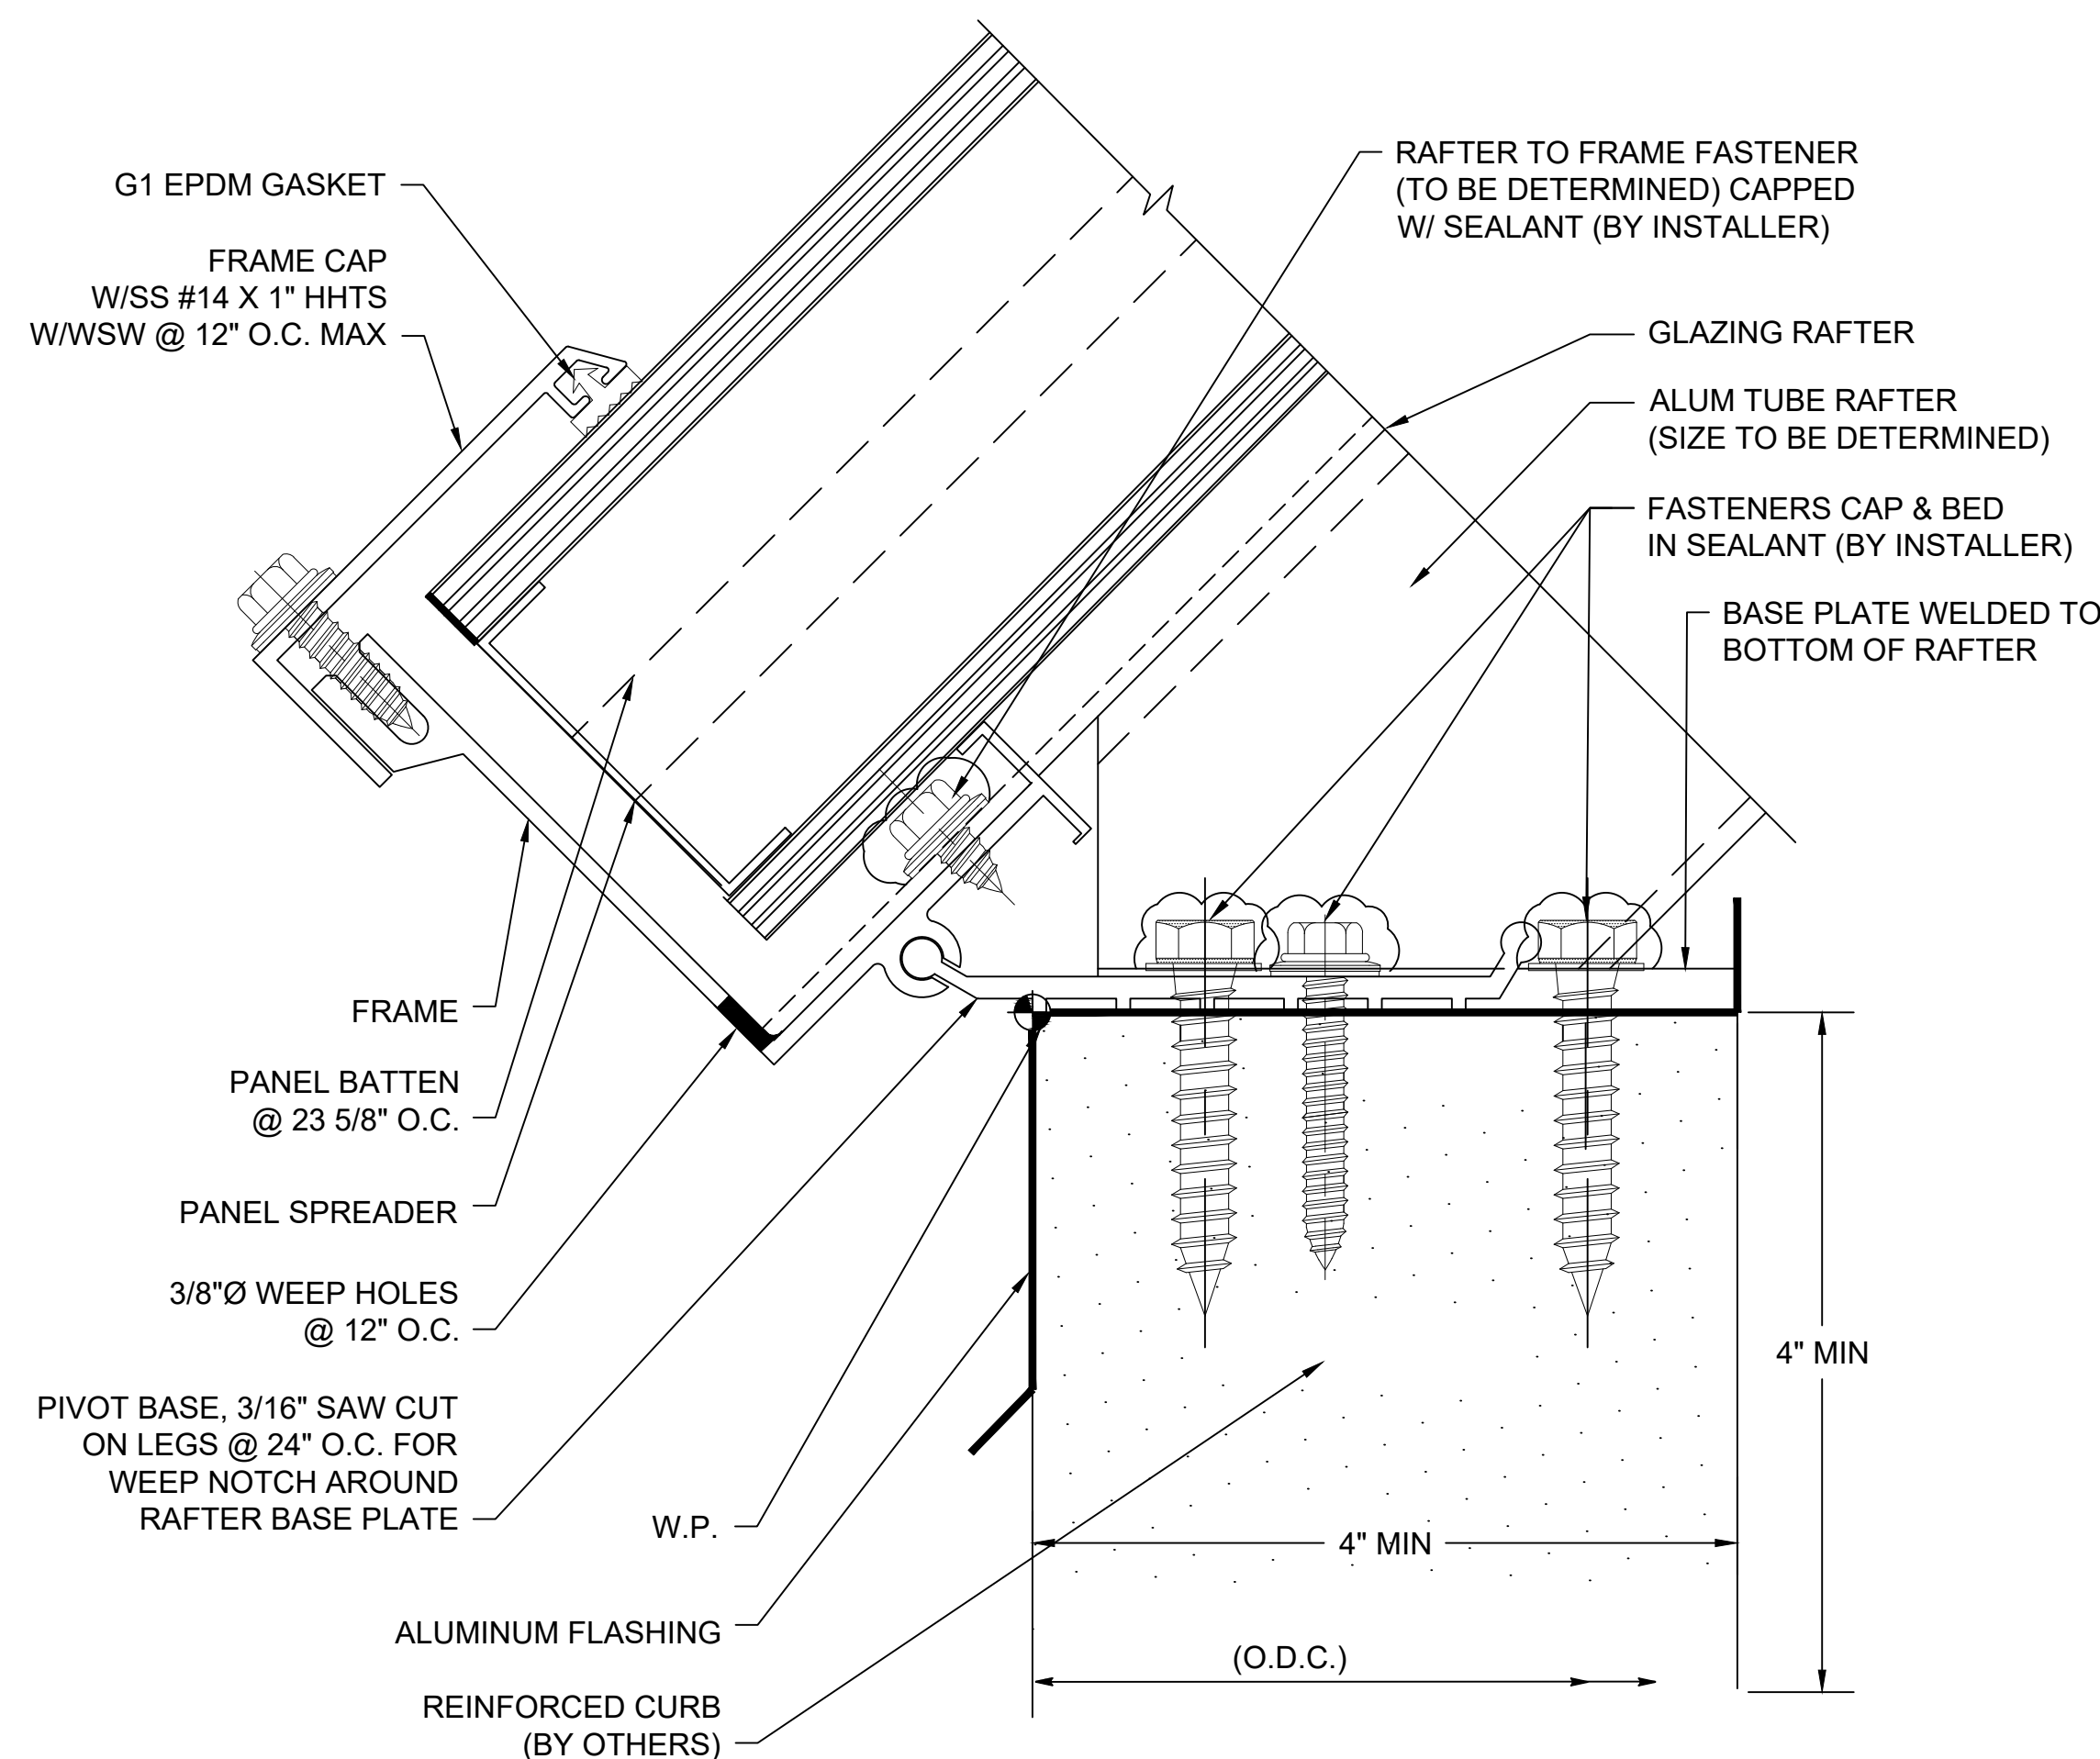

A SECTION @ SILL (FLAT CURB)
2.75" QuadSpan™ SYSTEM
(4" QuadSpan™ SYSTEM SIMILAR)

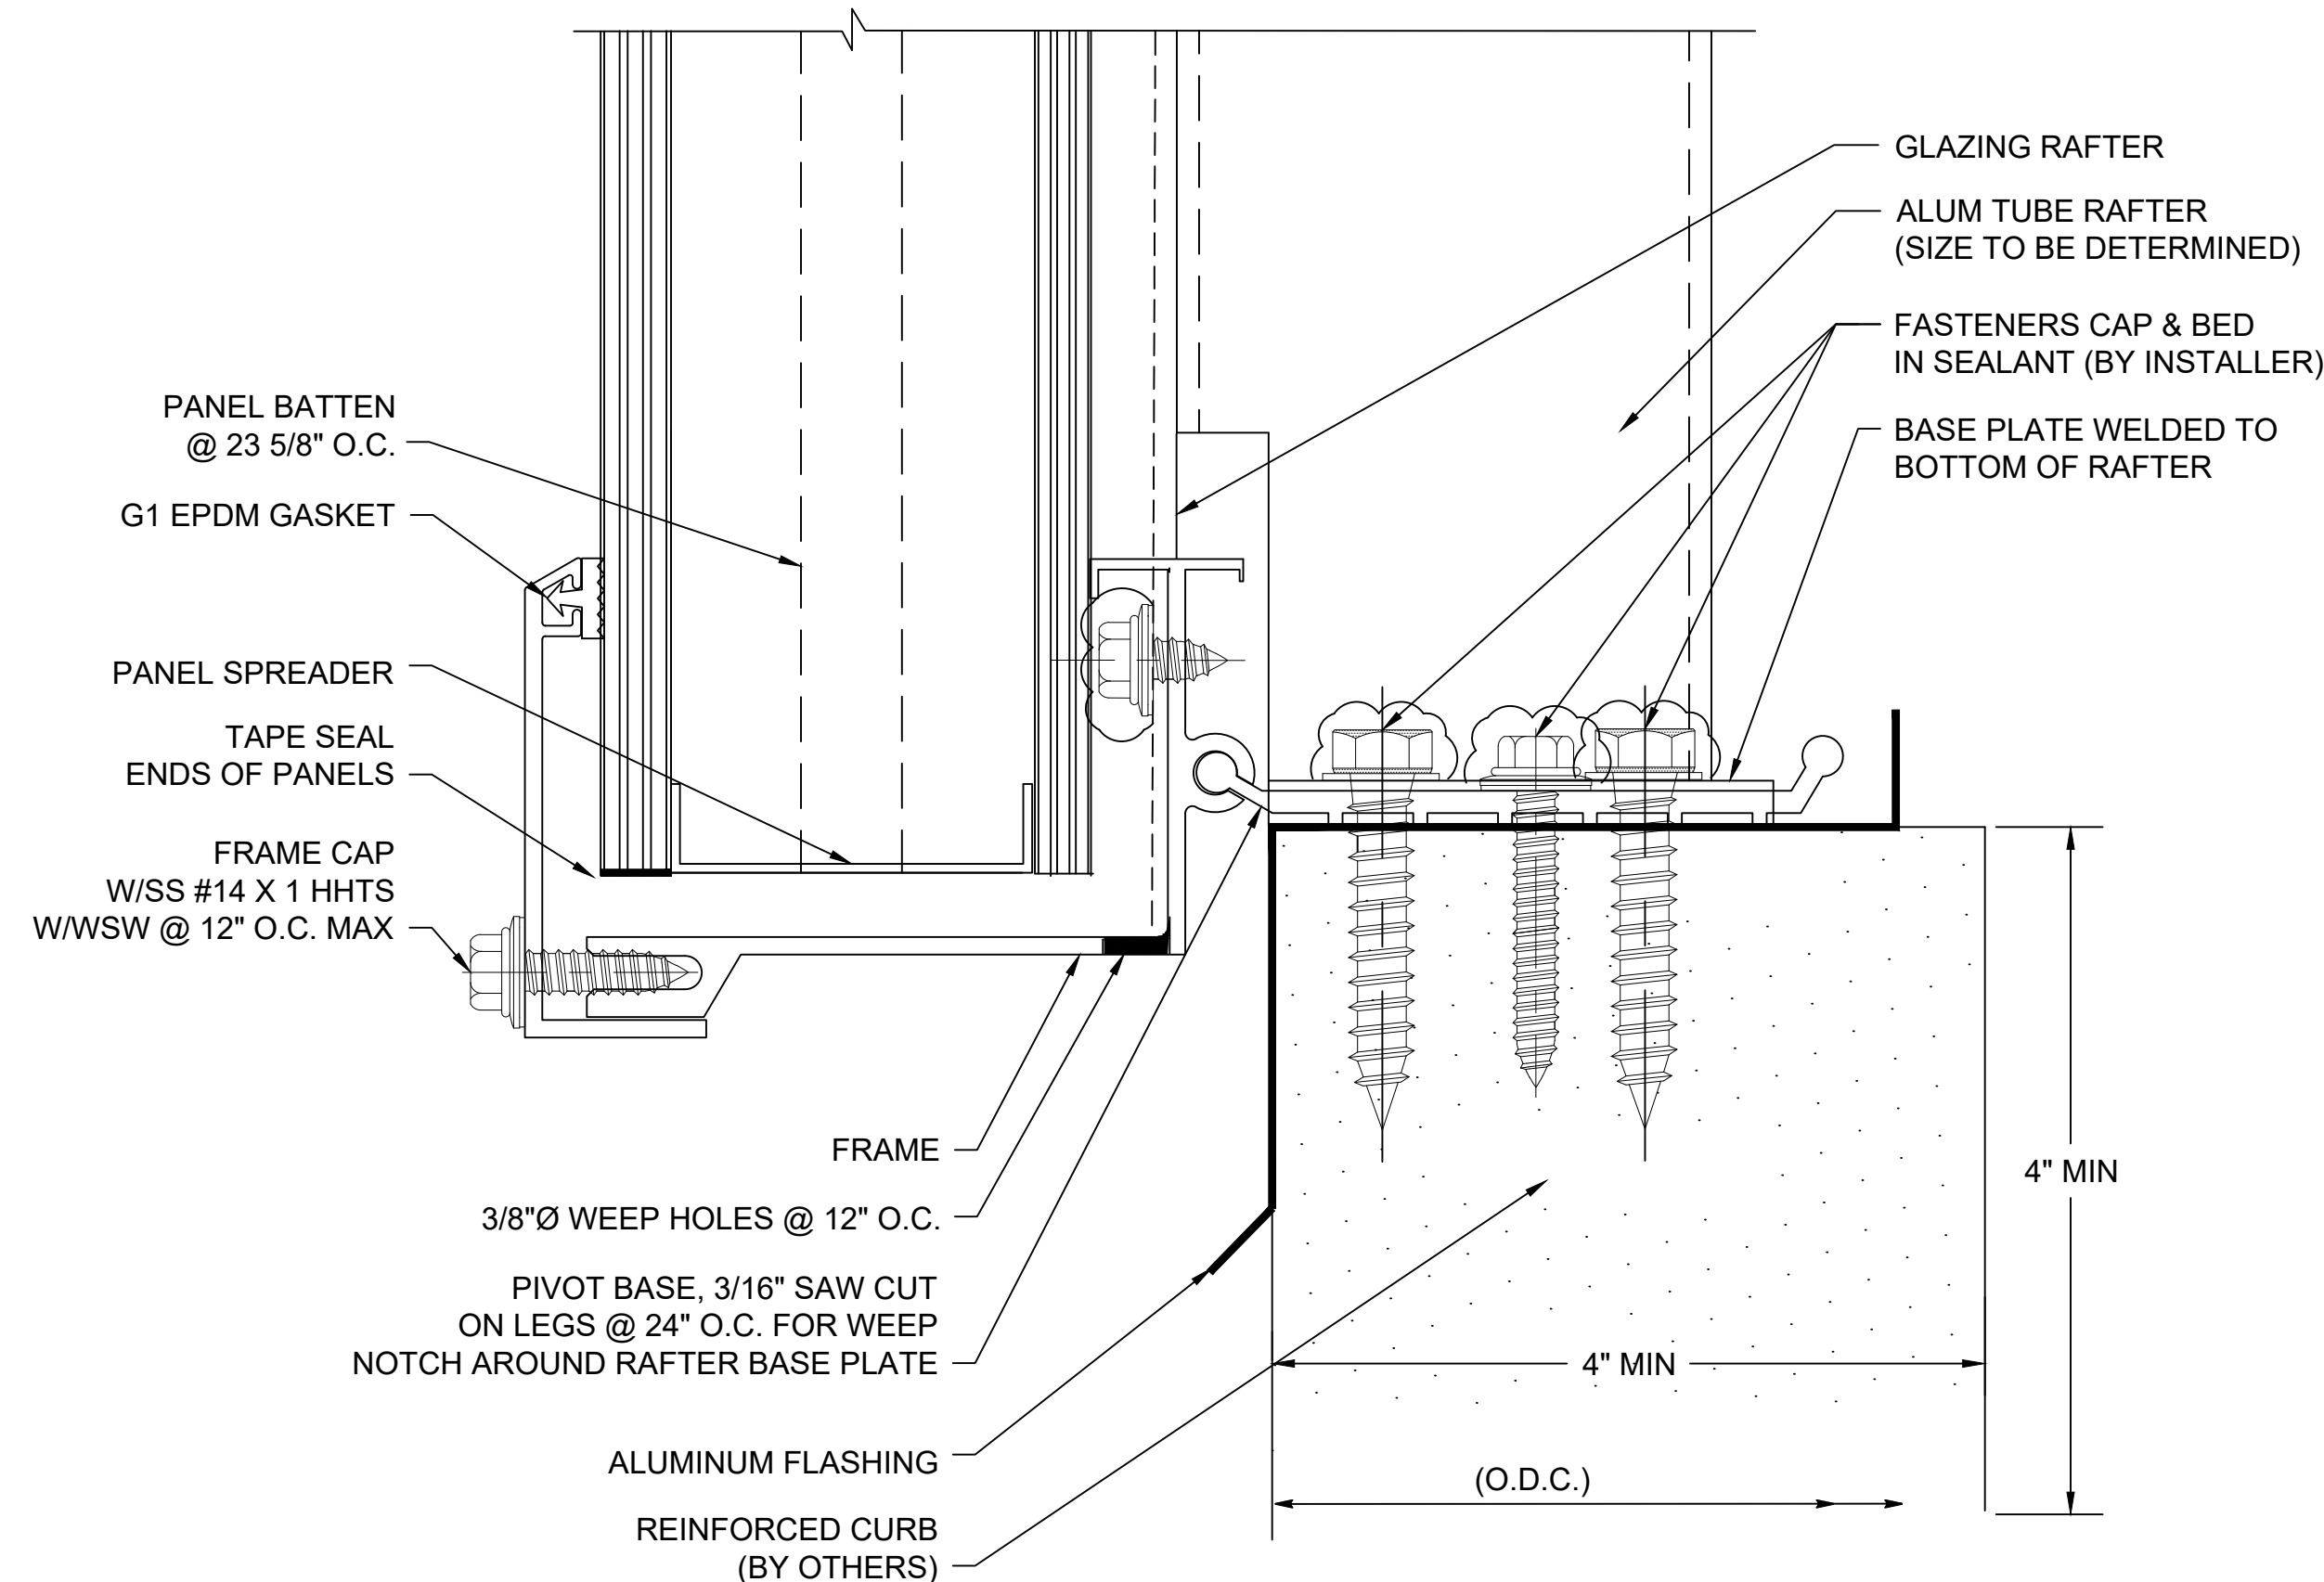

B SECTION @ SILL (HALF ROUND)
2.75" QuadSpan™ SYSTEM
(4" QuadSpan™ SYSTEM SIMILAR)

Details are subject to change and should be verified with our Architectural Support Department prior to implementation, please contact us at: info@kingspanlightandair.us

CUSTOM SKYLIGHTS

QuadSpan™ - LARGE SPAN w/ ADDED STRUCTURE
VAULT - SYSTEM (2.75" OR 4") DETERMINED BY DESIGN LOADS

ENG-EXT-0486-2600



28662 N. Ballard Drive
Lake Forest, IL 60045 USA

T: +1 847.816.1060
F: +1 847.816.0475

Note

The standard details shown are for reference only.


Please contact our Architectural Support Department for job specific details and for information regarding the usage, limitations, and or code requirements pertaining to this product, please contact us at:

info@kingspanlightandair.us


5/19/2026: CREATION OF DOCUMENT

SHEET NO.

1 OF 6

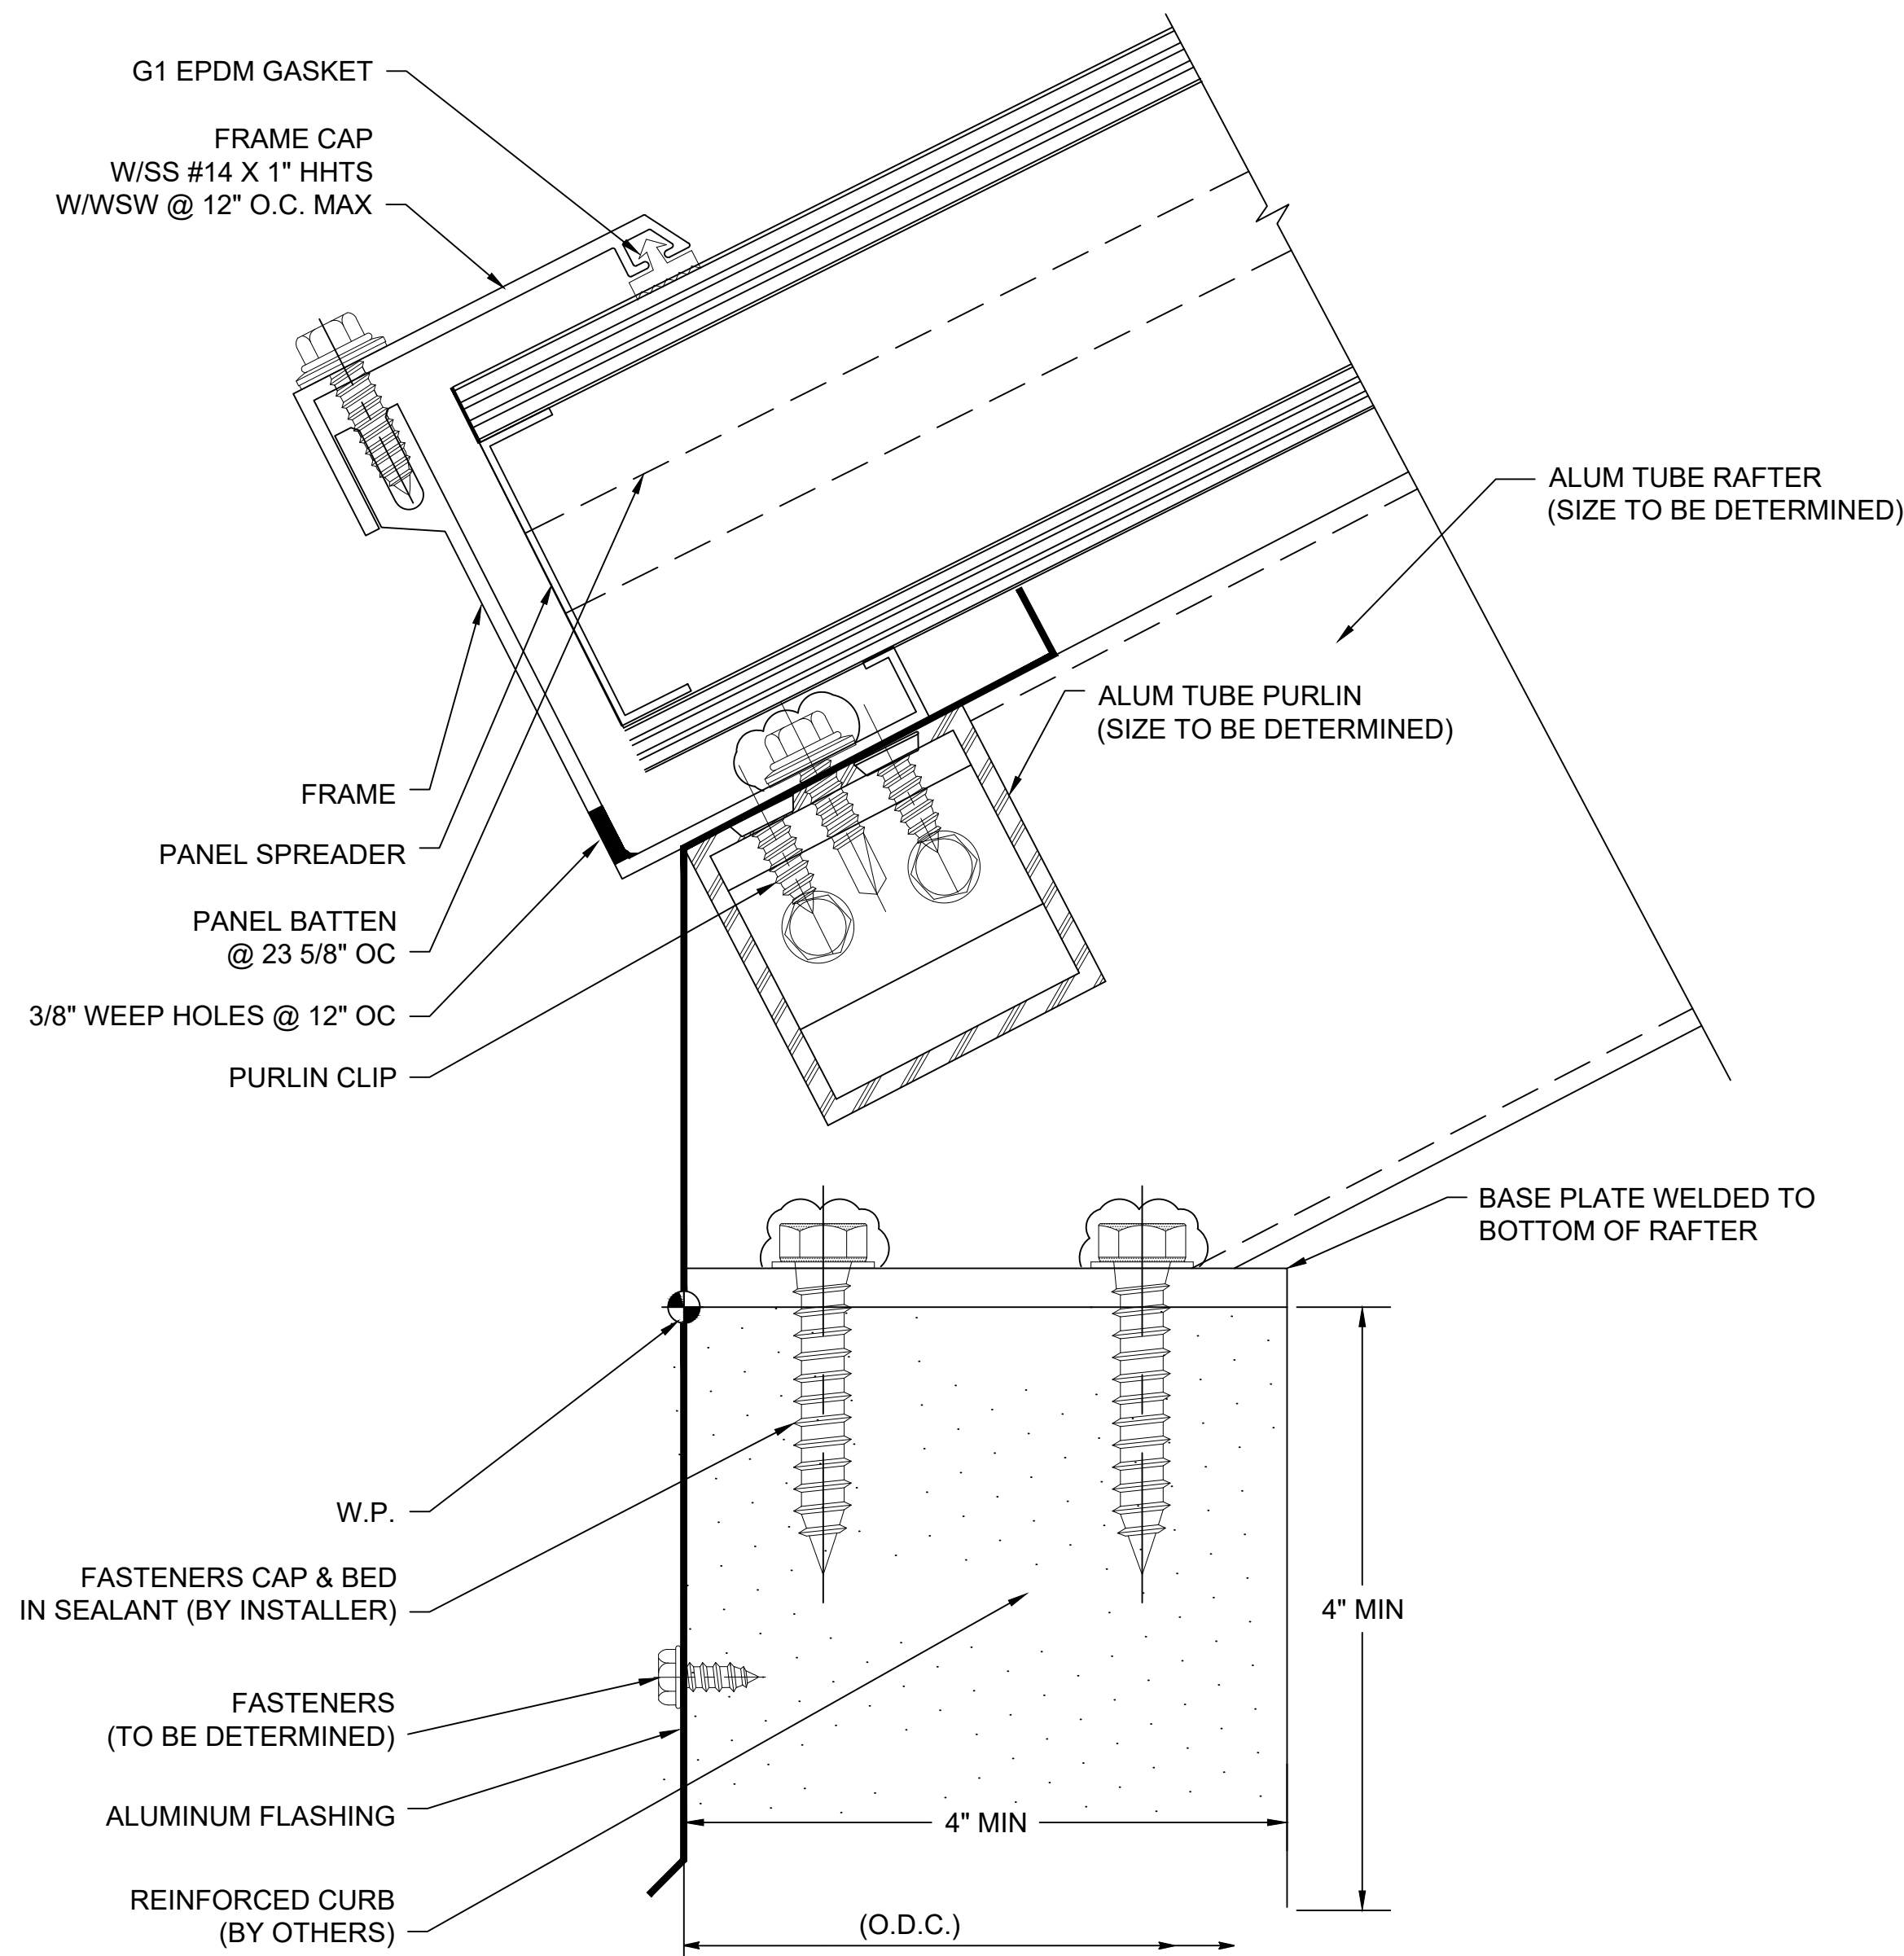

D SECTION @ SILL (FLAT CURB)
2.75" QuadSpan™ SYSTEM
(4" QuadSpan™ SYSTEM SIMILAR)

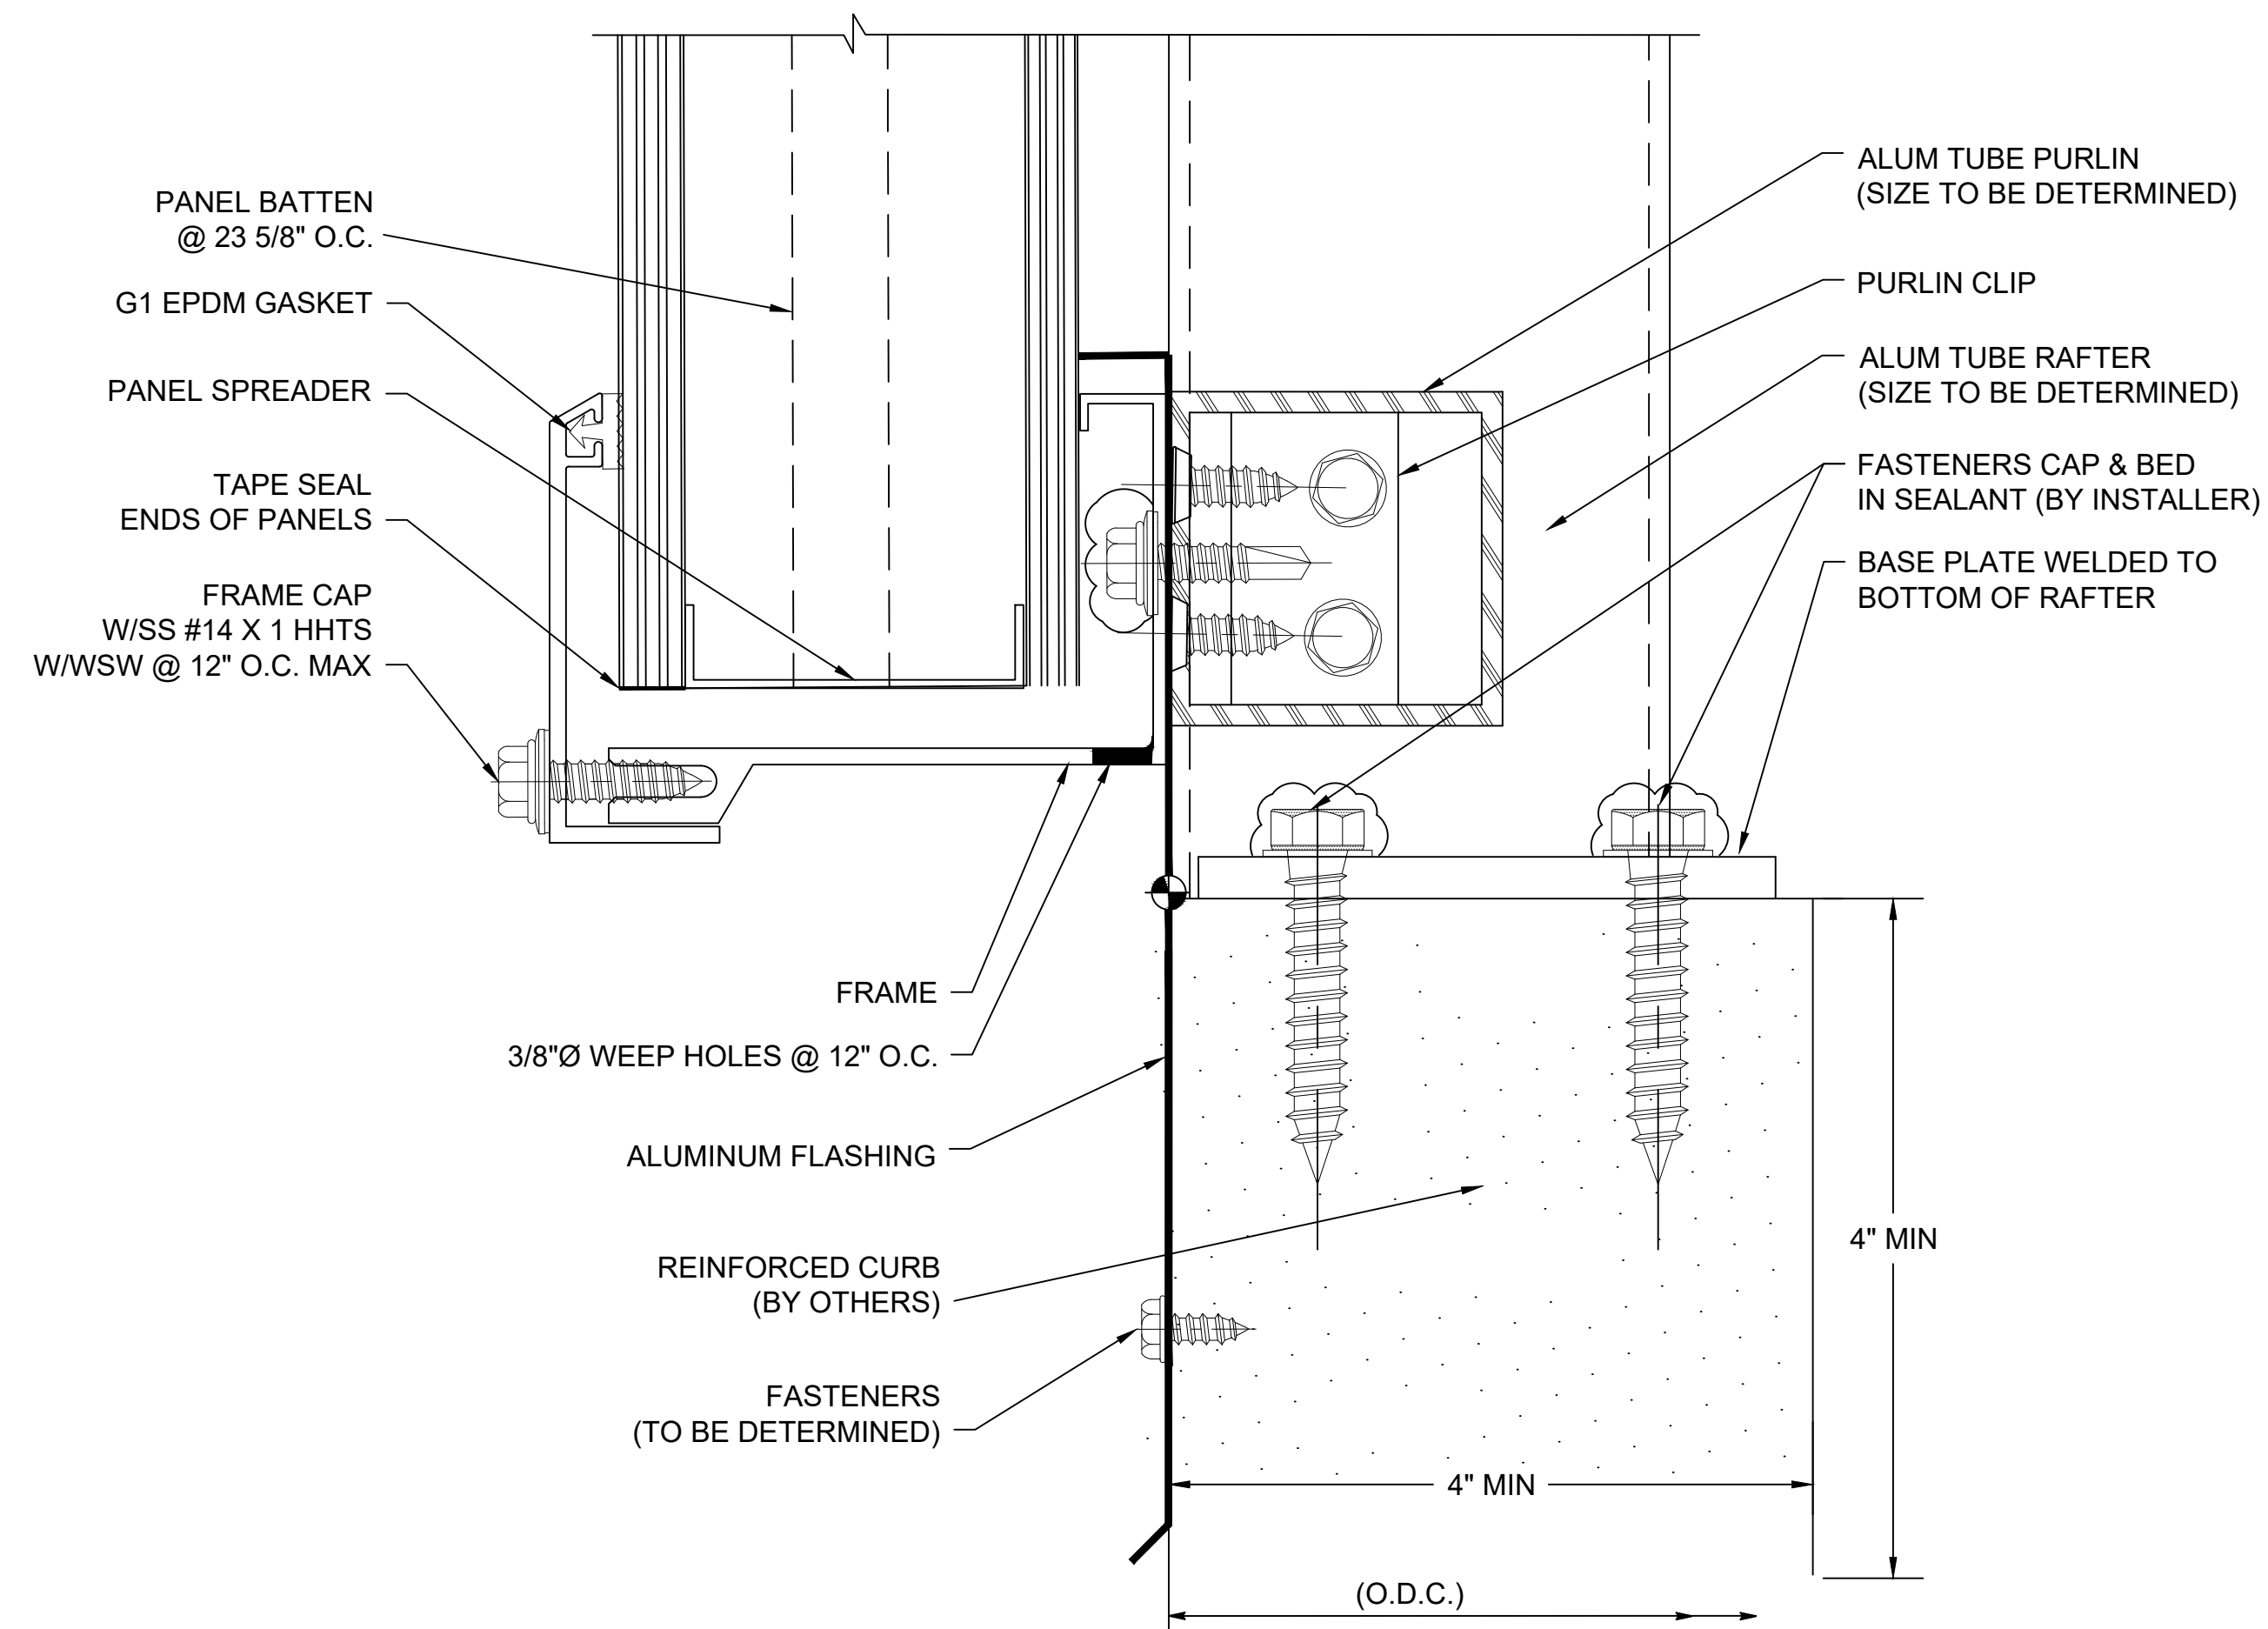


E SECTION @ SILL (HALF ROUND)
2.75" QuadSpan™ SYSTEM
(4" QuadSpan™ SYSTEM SIMILAR)

CUSTOM SKYLIGHTS

QuadSpan™ - LARGE SPAN w/ ADDED STRUCTURE
VAULT - SYSTEM (2.75" OR 4") DETERMINED BY DESIGN LOADS

ENG-EXT-0486-2600

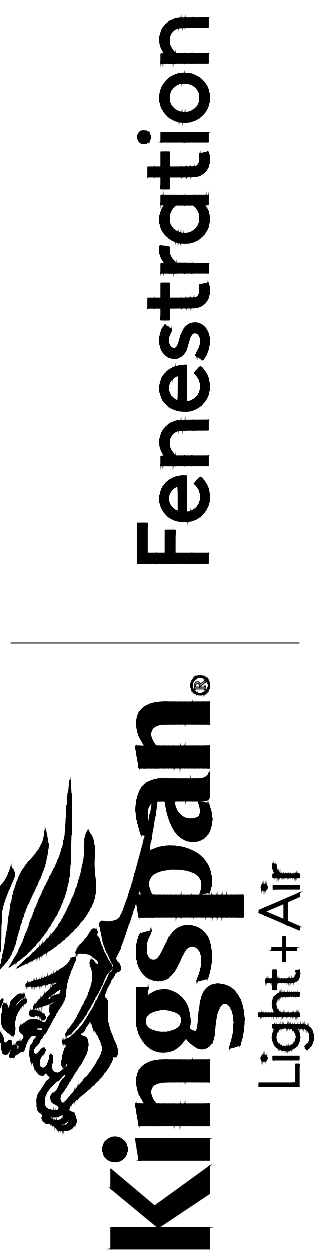






28662 N. Ballard Drive
Lake Forest, IL 60045 USA
T: +1 847.816.1060
F: +1 847.816.0475

Note
The standard details shown are for reference only.
Please contact our Architectural Support Department for job specific details and for information regarding the usage, limitations, and or code requirements pertaining to this product, please contact us at:

info@kingspanlightandair.us

5/19/2026: CREATION OF DOCUMENT

Details are subject to change and should be verified with our Architectural Support Department prior to implementation, please contact us at: info@kingspanlightandair.us

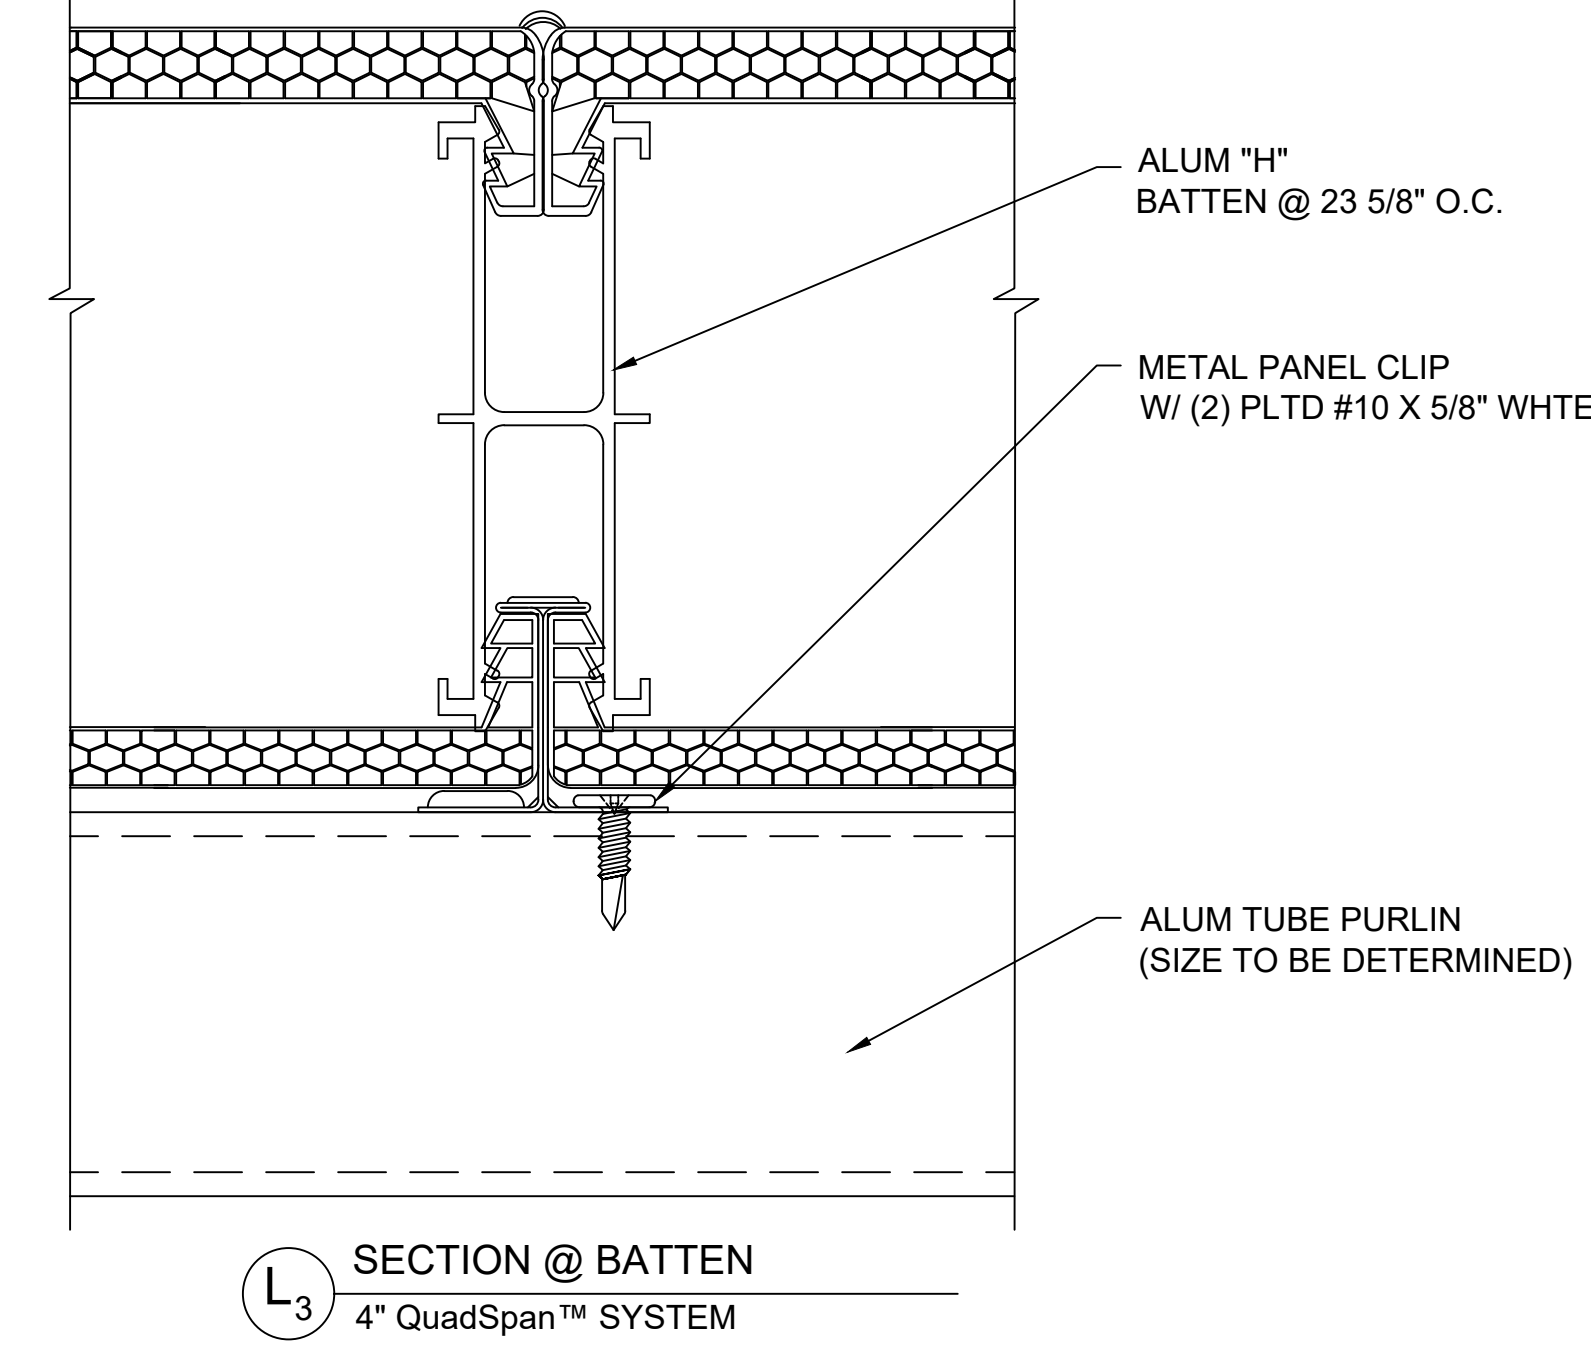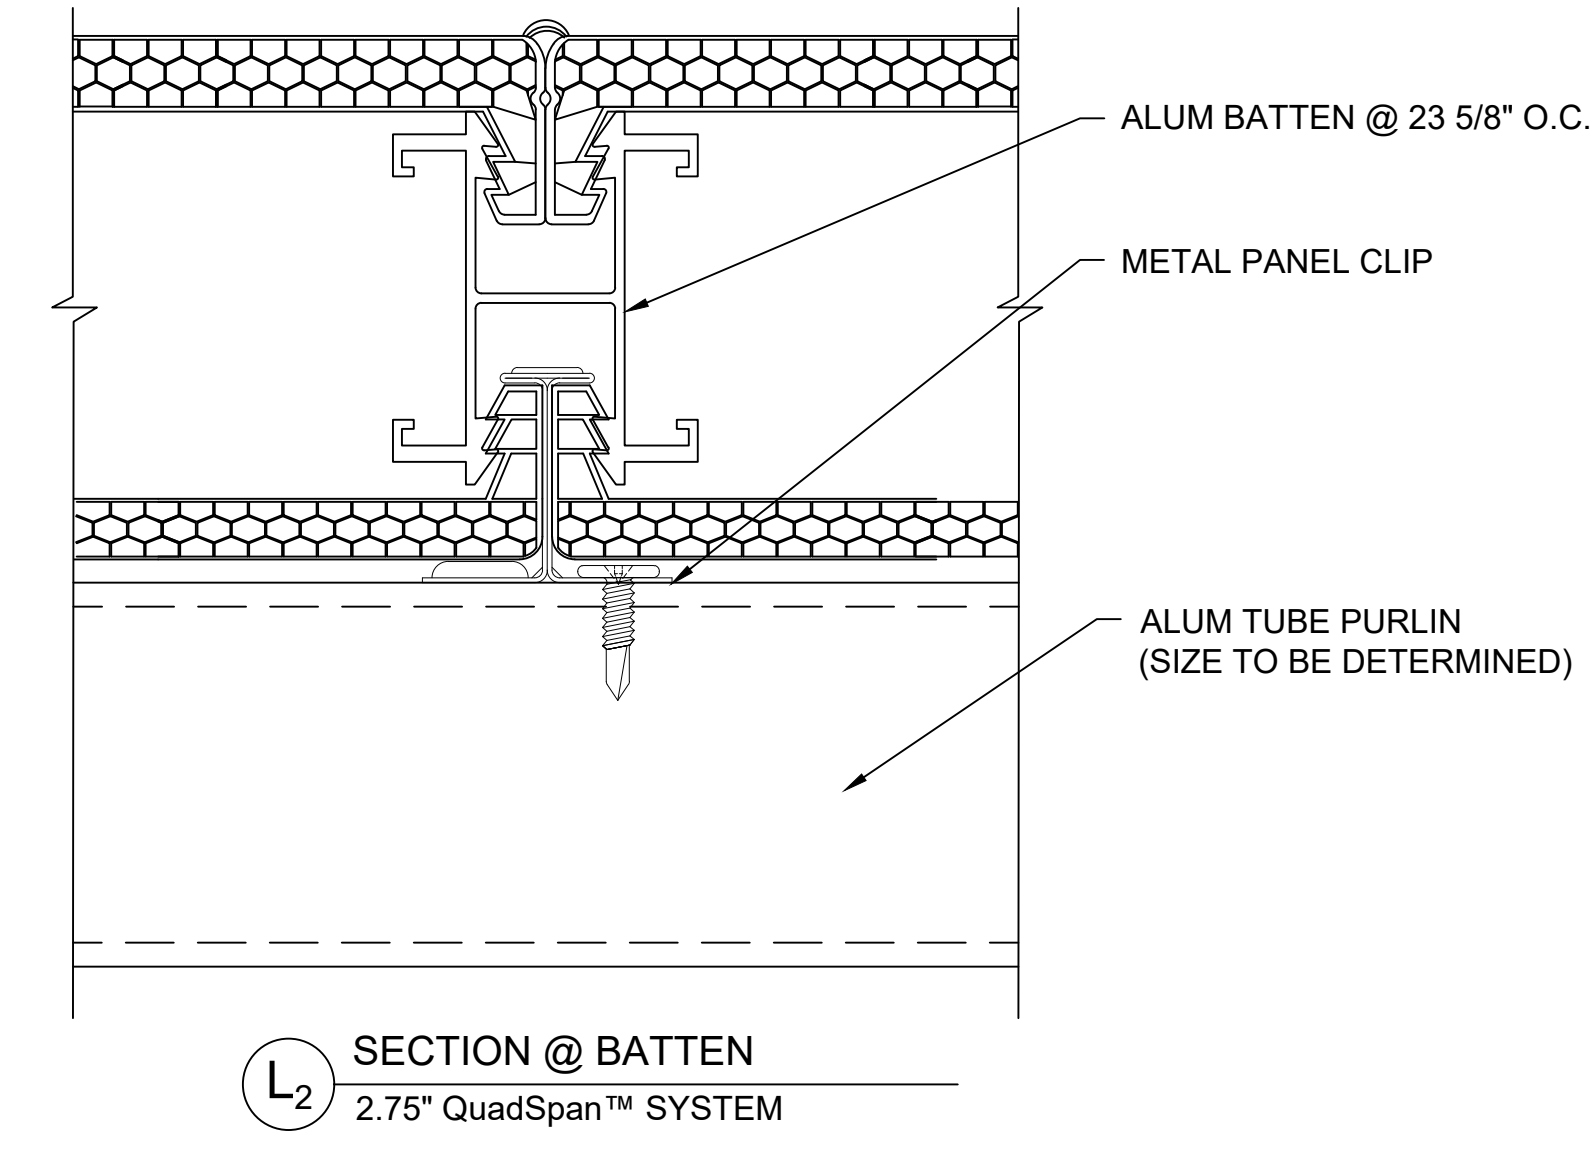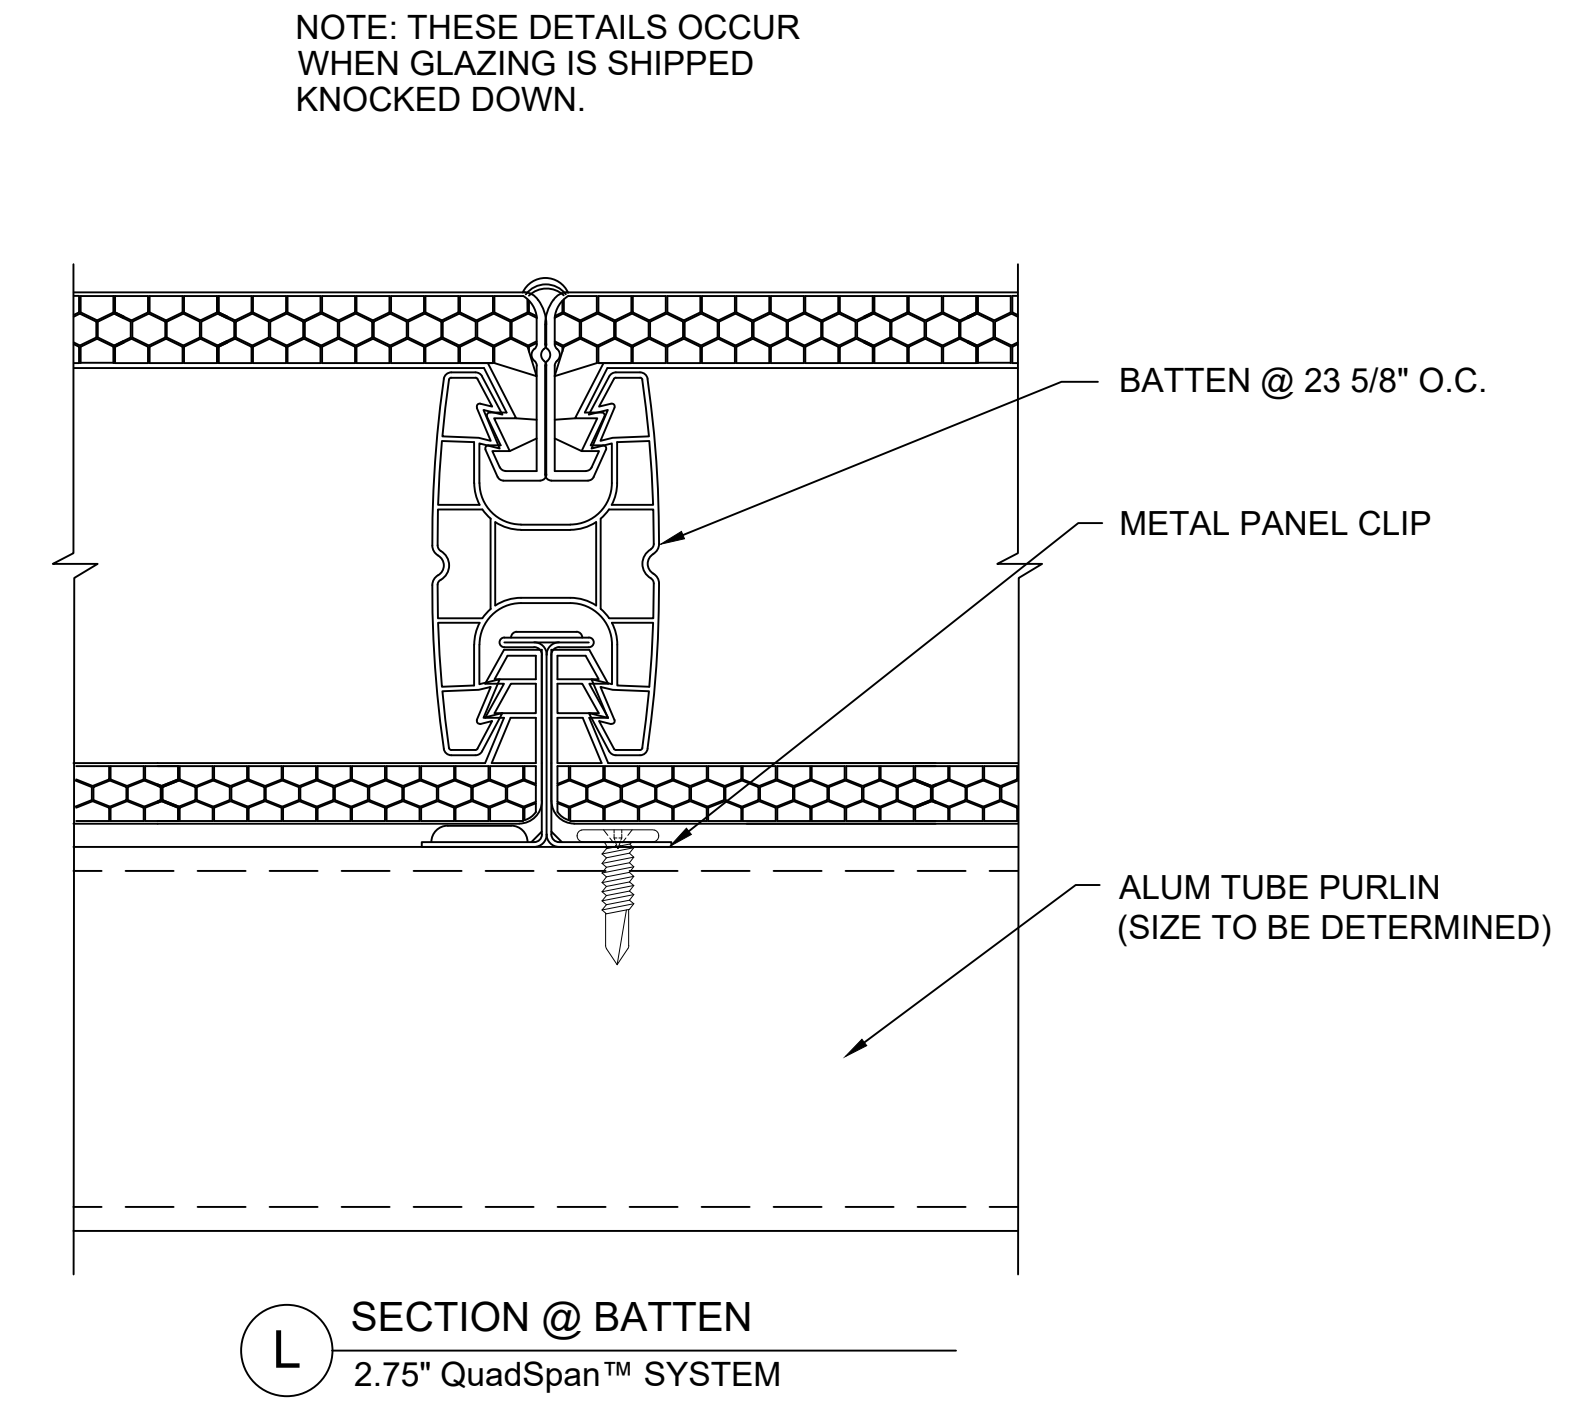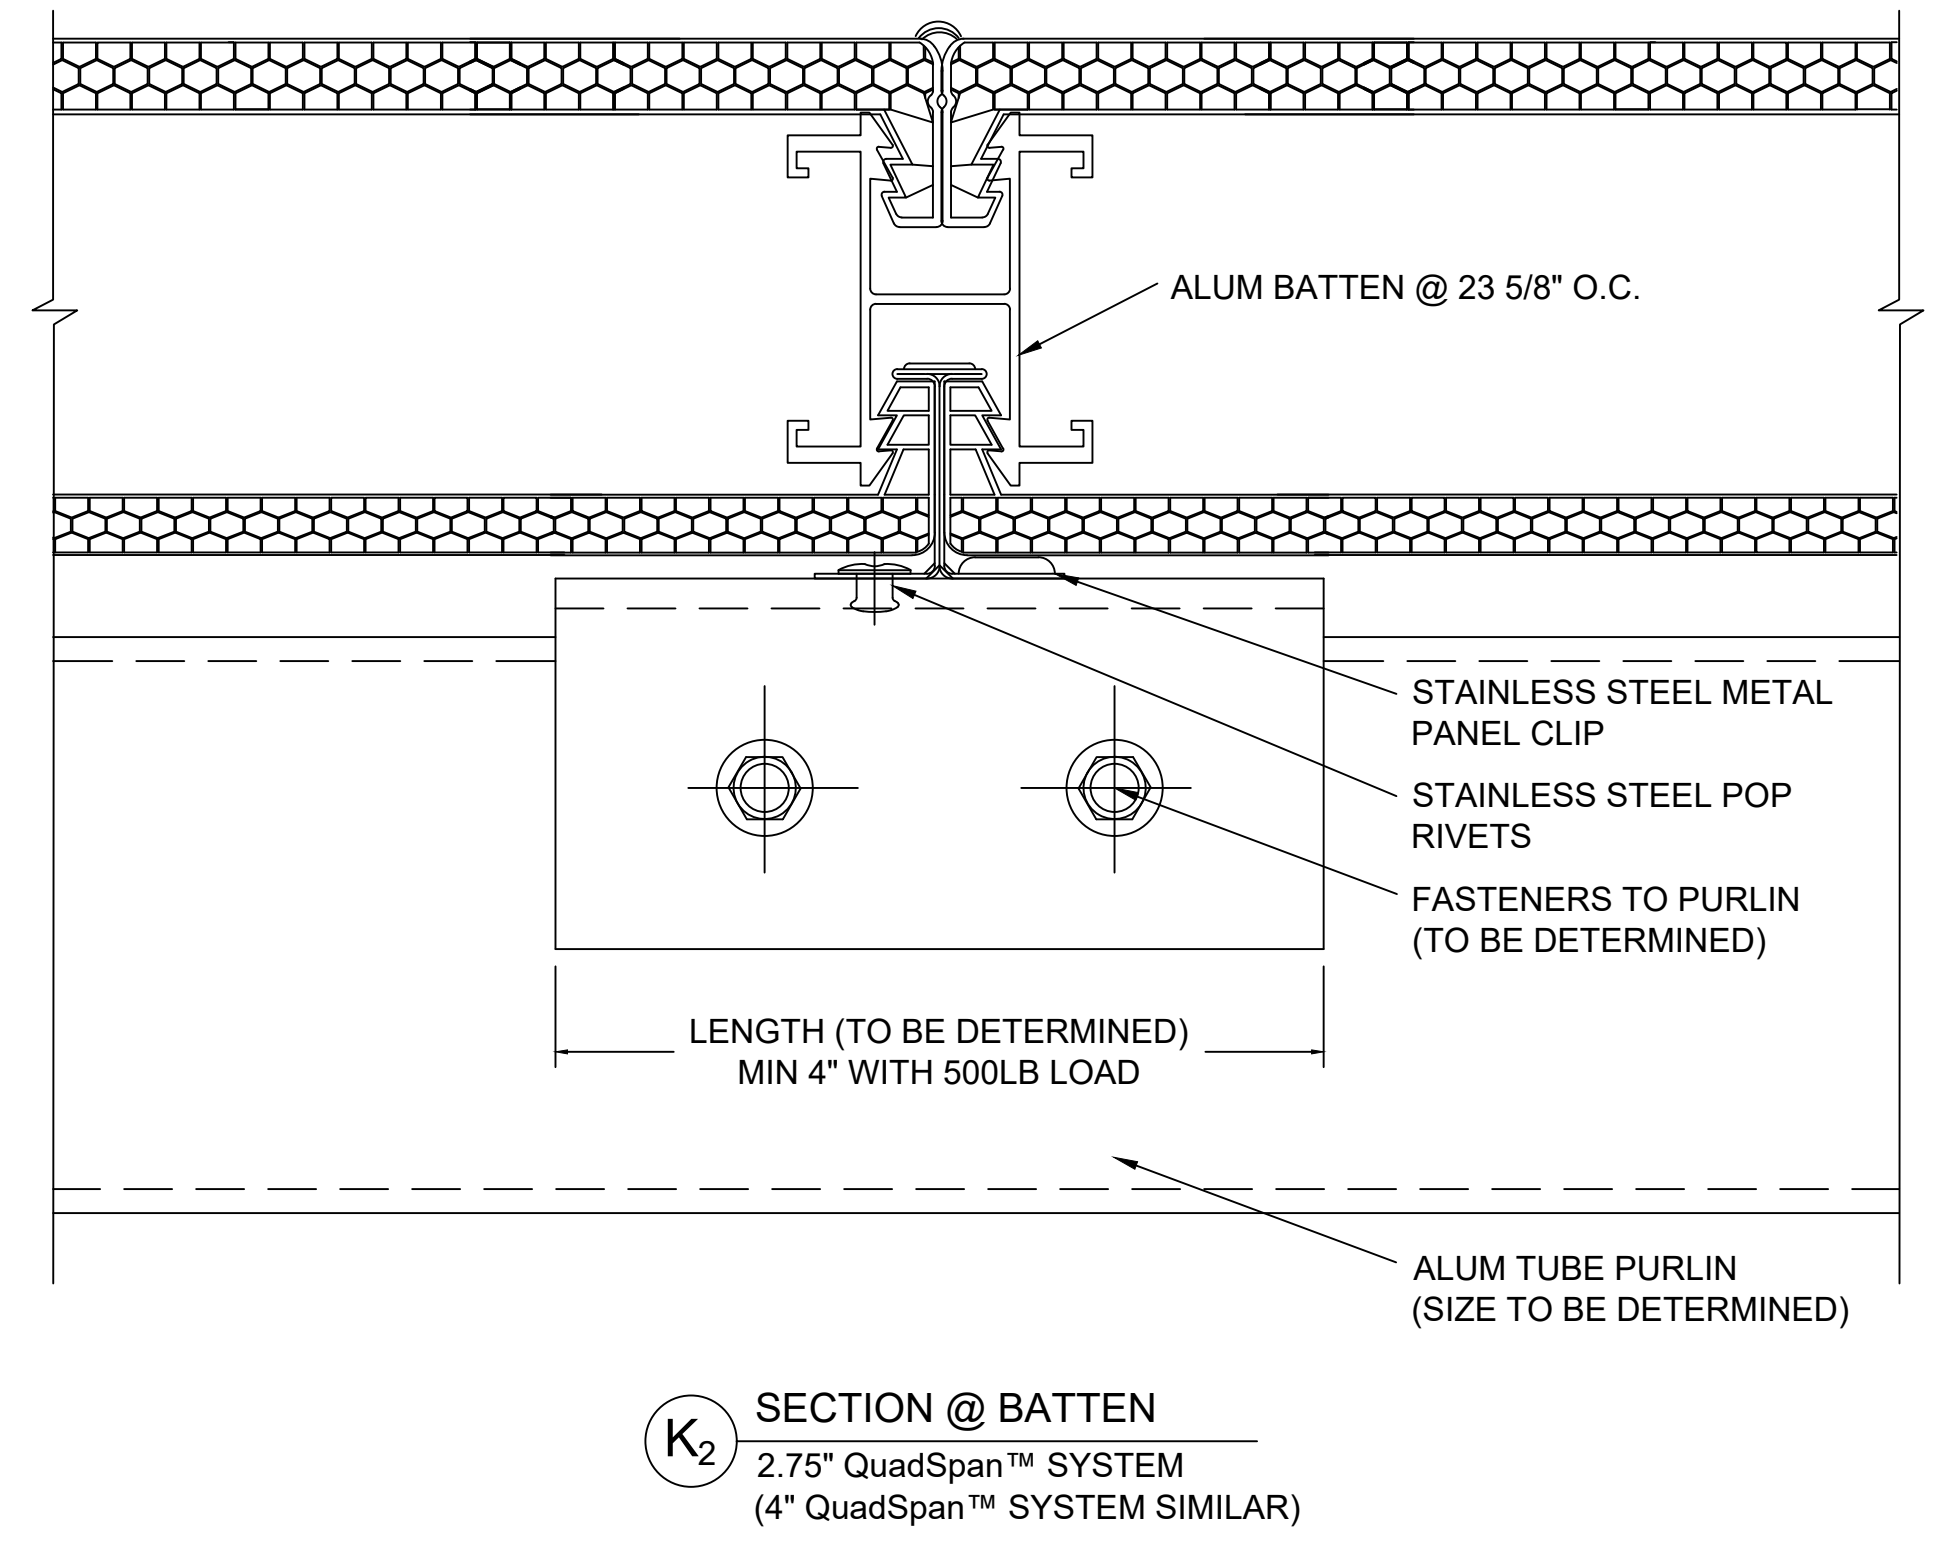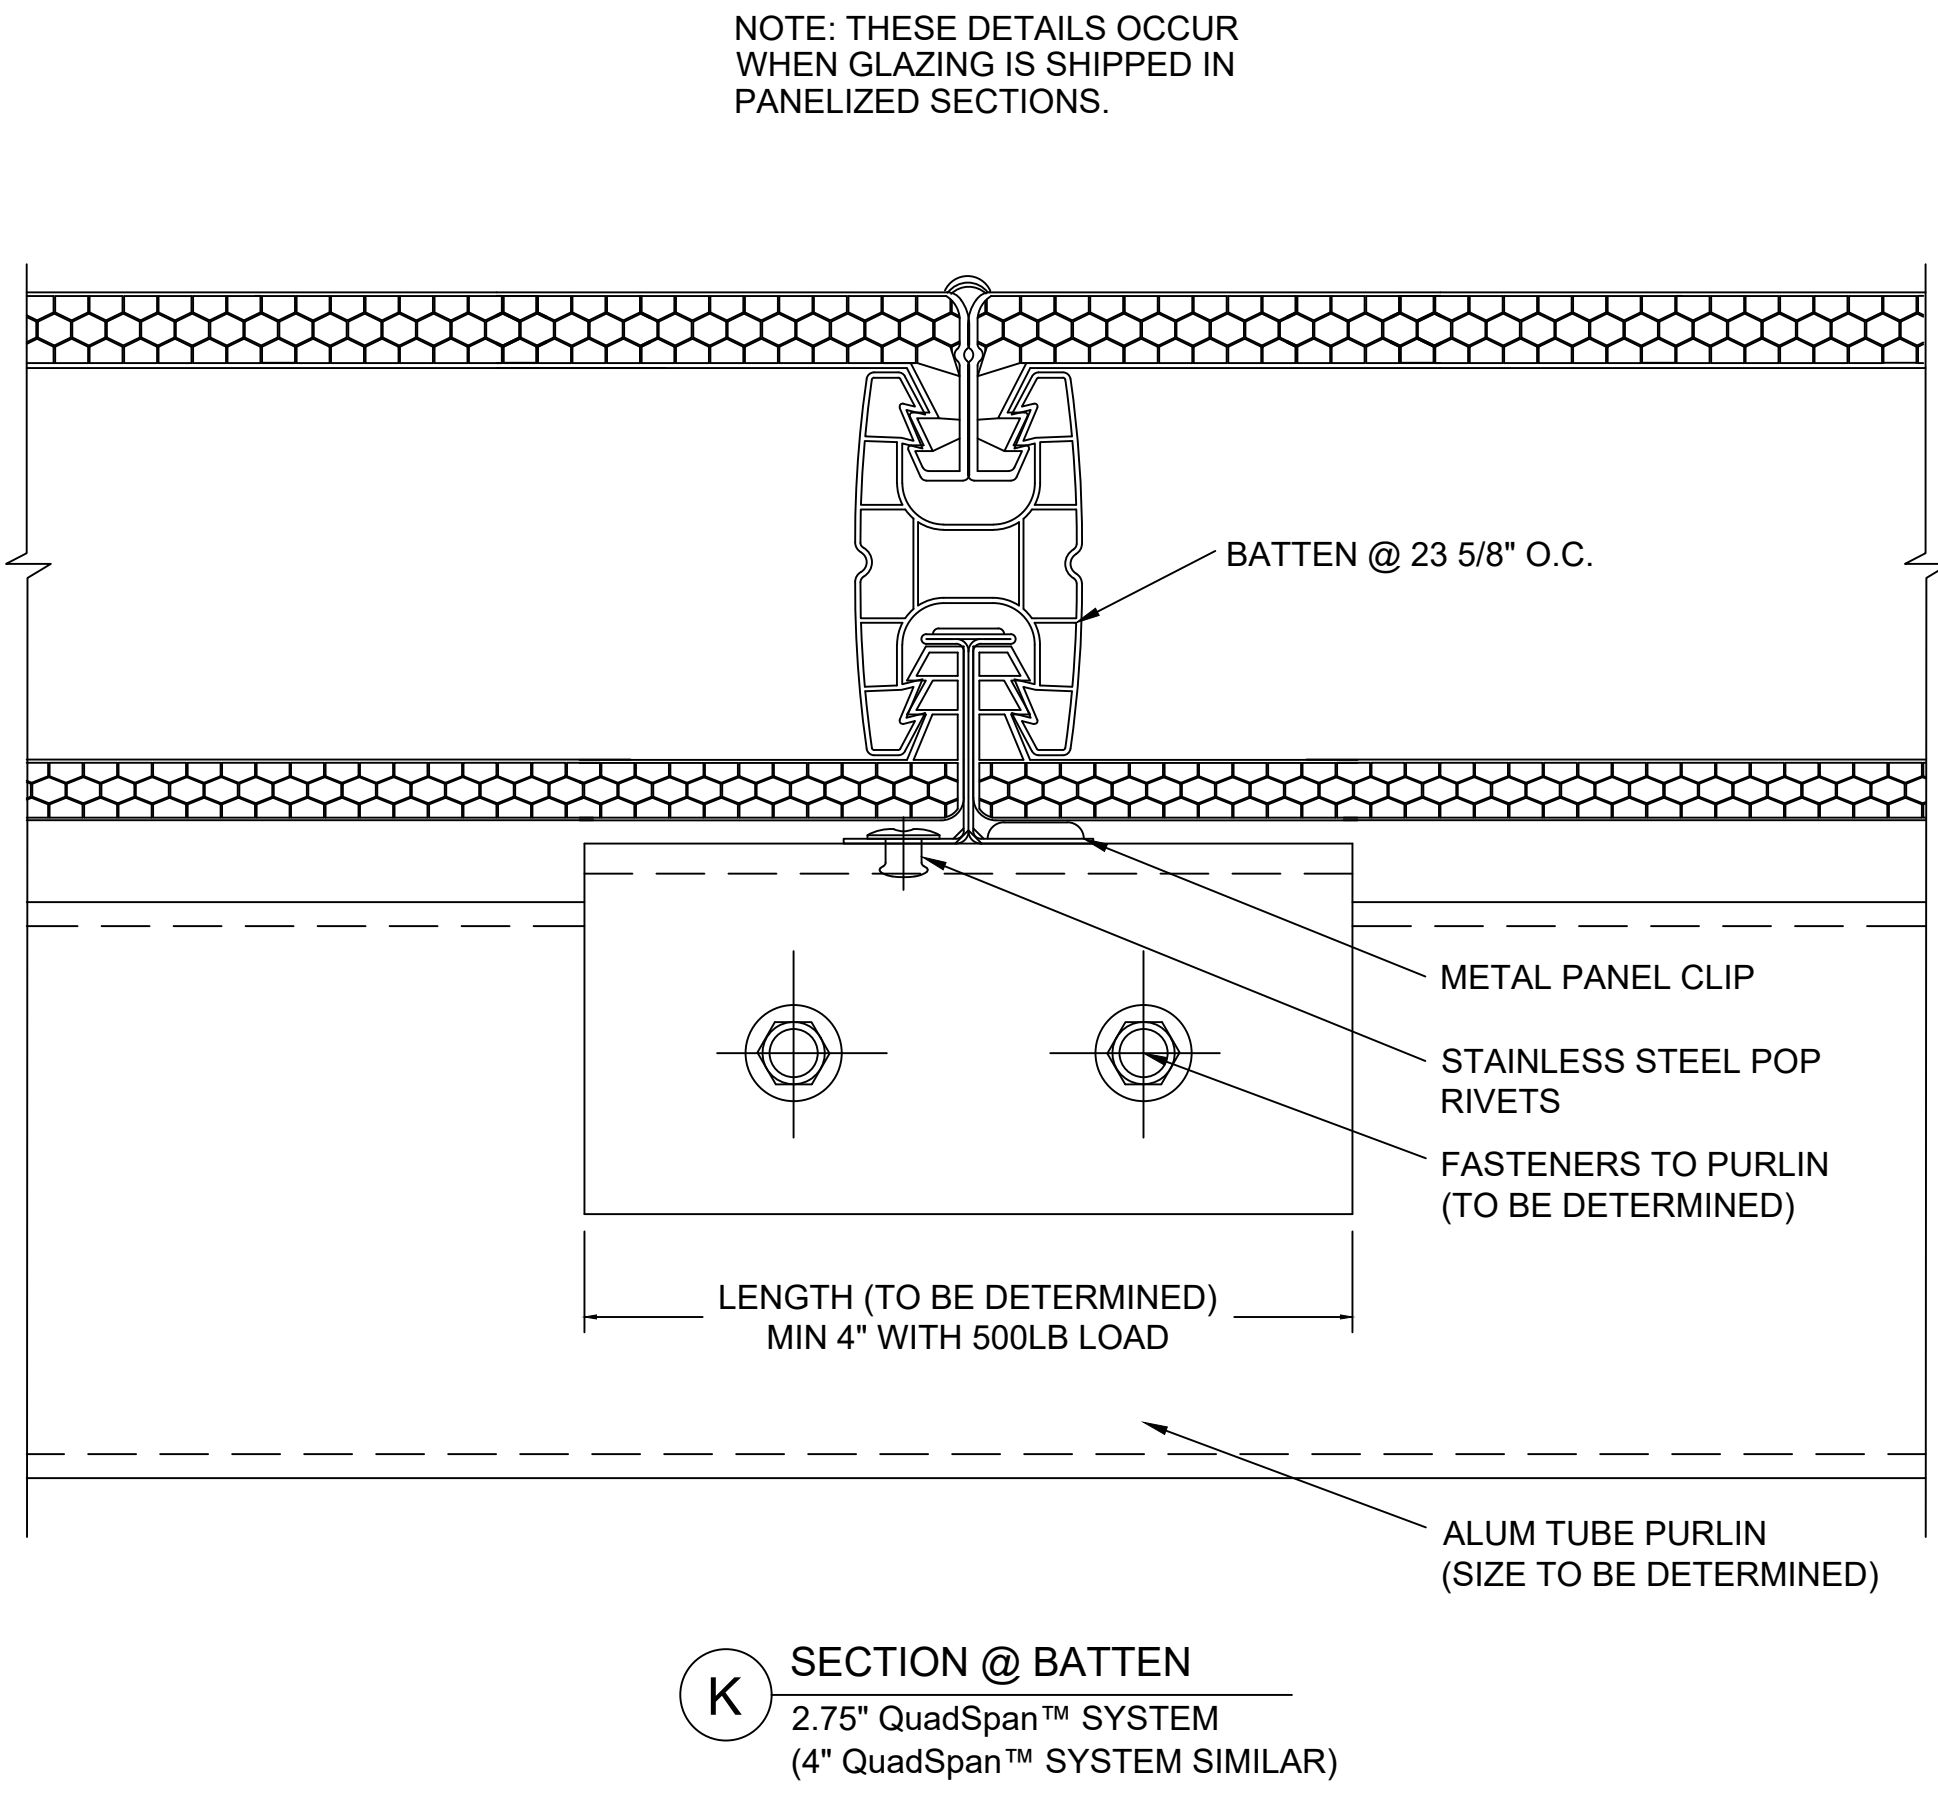

Details are subject to change and should be verified with our Architectural Support Department prior to implementation, please contact us at: info@kingspanlightandair.us

CUSTOM SKYLIGHTS

QuadSpan™ - LARGE SPAN w/ ADDED STRUCTURE

VAULT - SYSTEM (2.75" OR 4") DETERMINED BY DESIGN LOADS

ENG-EXT-0486-2600

Fenestration

Kingspan
Light+Air

28662 N. Ballard Drive
Lake Forest, IL 60045 USA

T: +1 847.816.1060
F: +1 847.816.0475

Note

The standard details shown are for reference only.


Please contact our Architectural Support Department for job specific details and for information regarding the usage, limitations, and or code requirements pertaining to this product, please contact us at:

info@kingspanlightandair.us

5/19/2026: CREATION OF DOCUMENT


SHEET NO.

3 OF 6

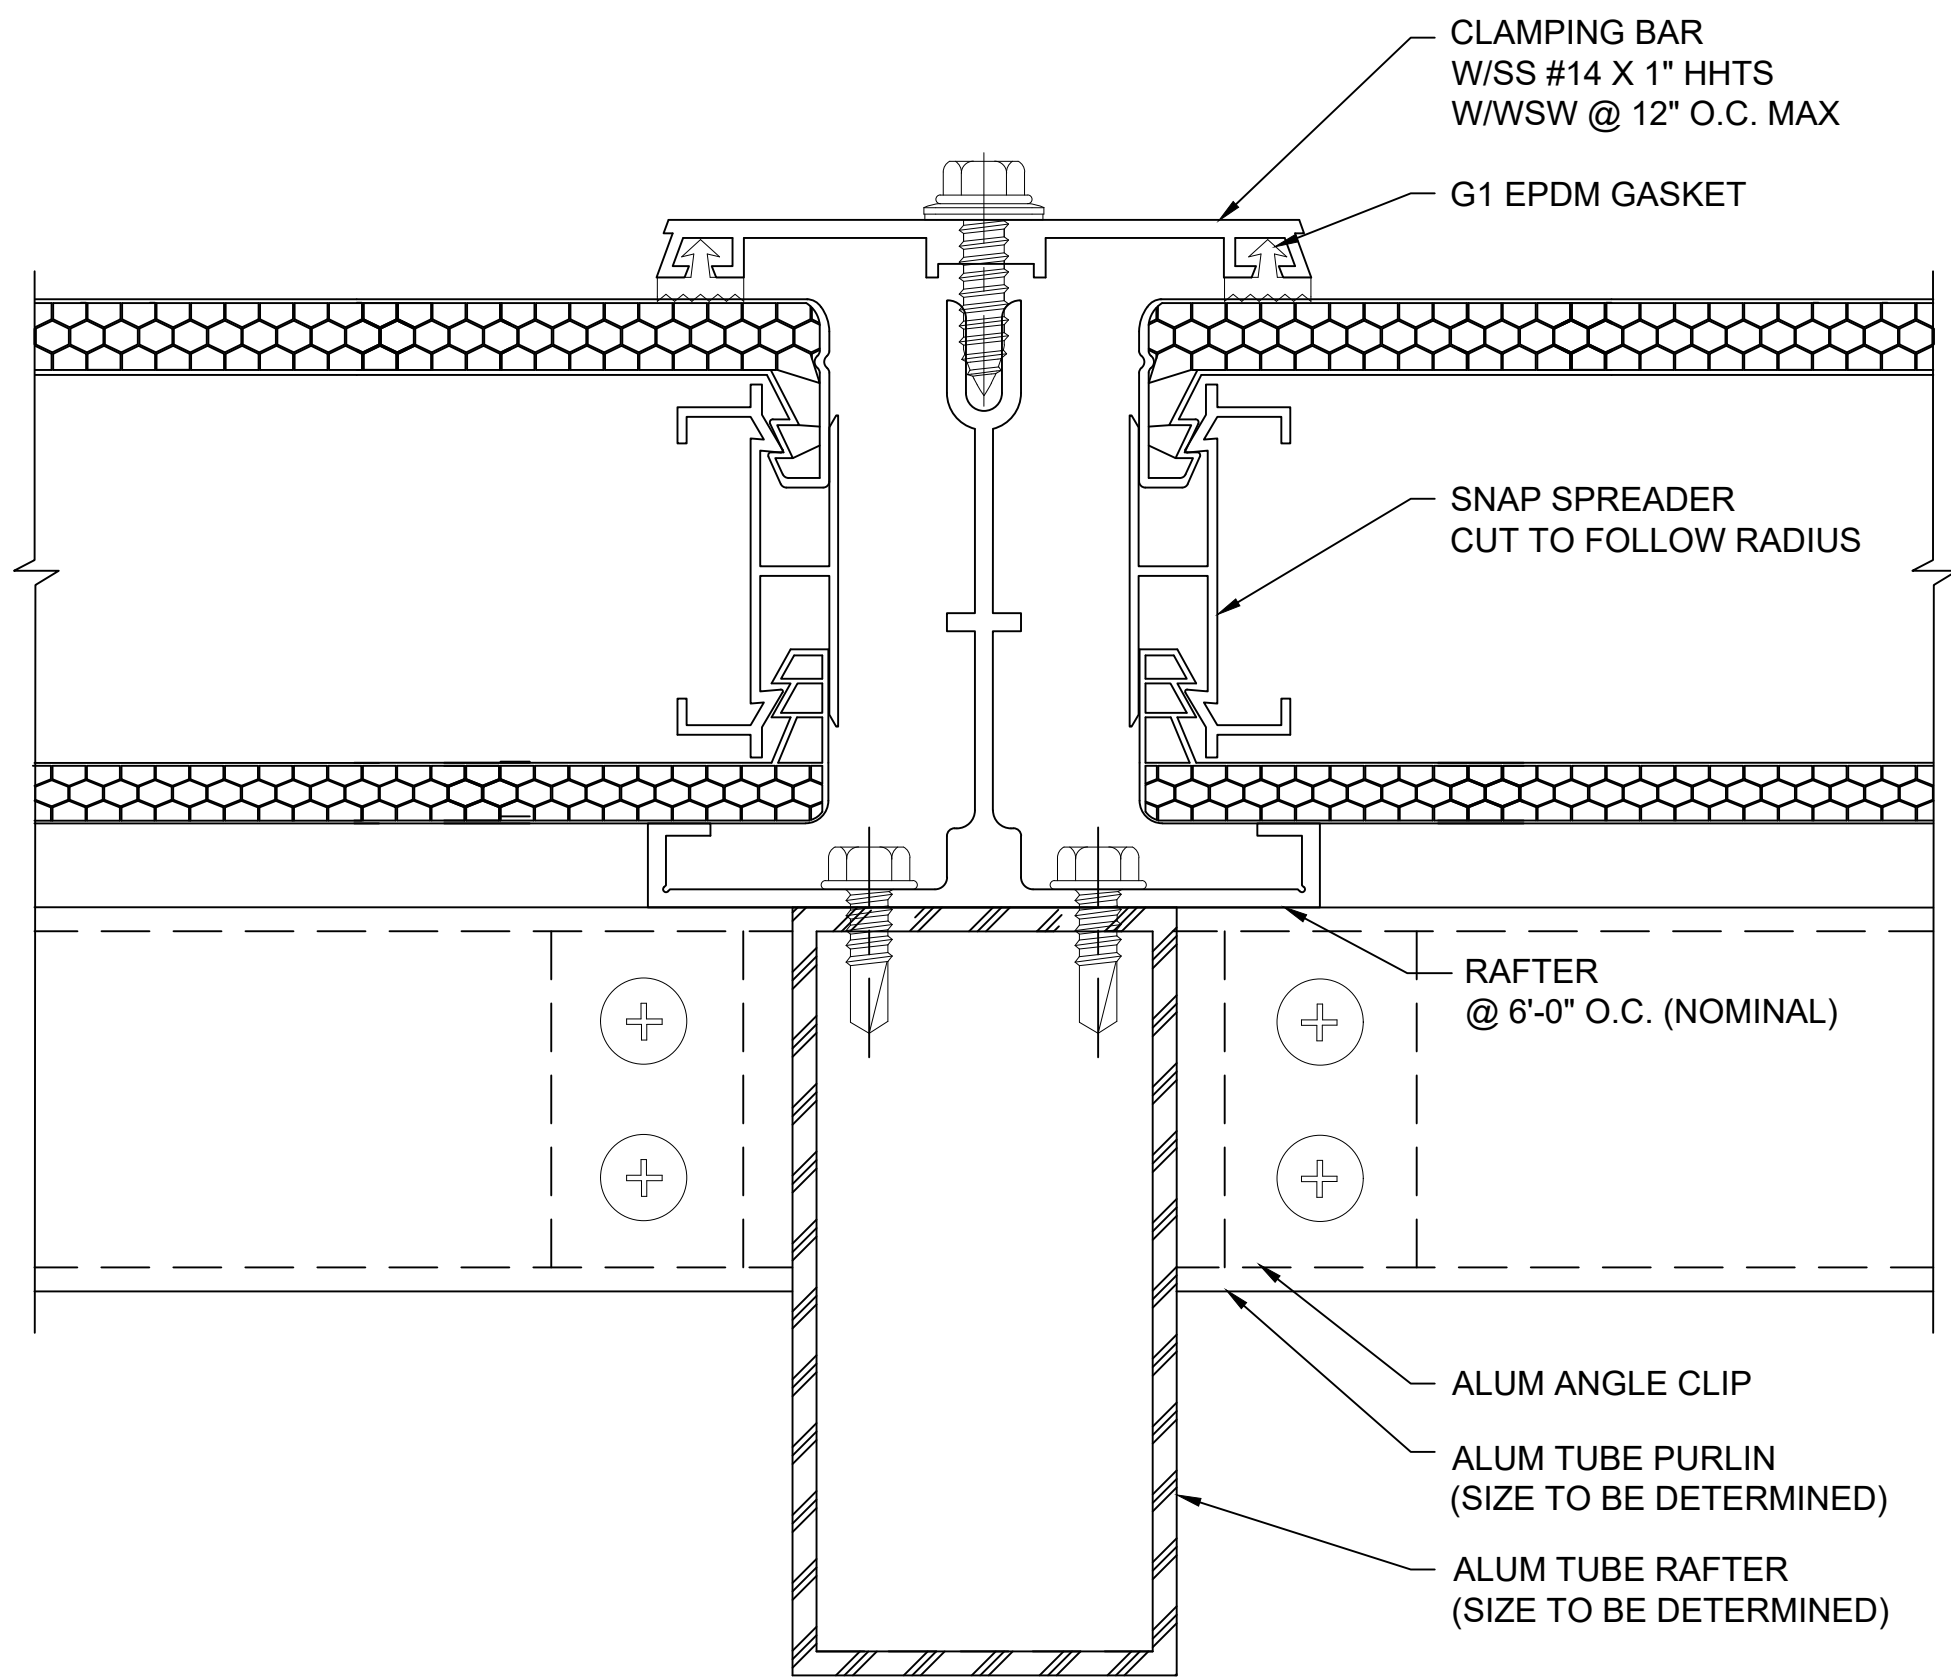


M SECTION @ RAFTER
2.75" QuadSpan™ SYSTEM
(4" QuadSpan™ SYSTEM SIMILAR)

NOTE: THIS DETAILS OCCUR WHEN GLAZING IS SHIPPED IN PANELIZED SECTIONS.

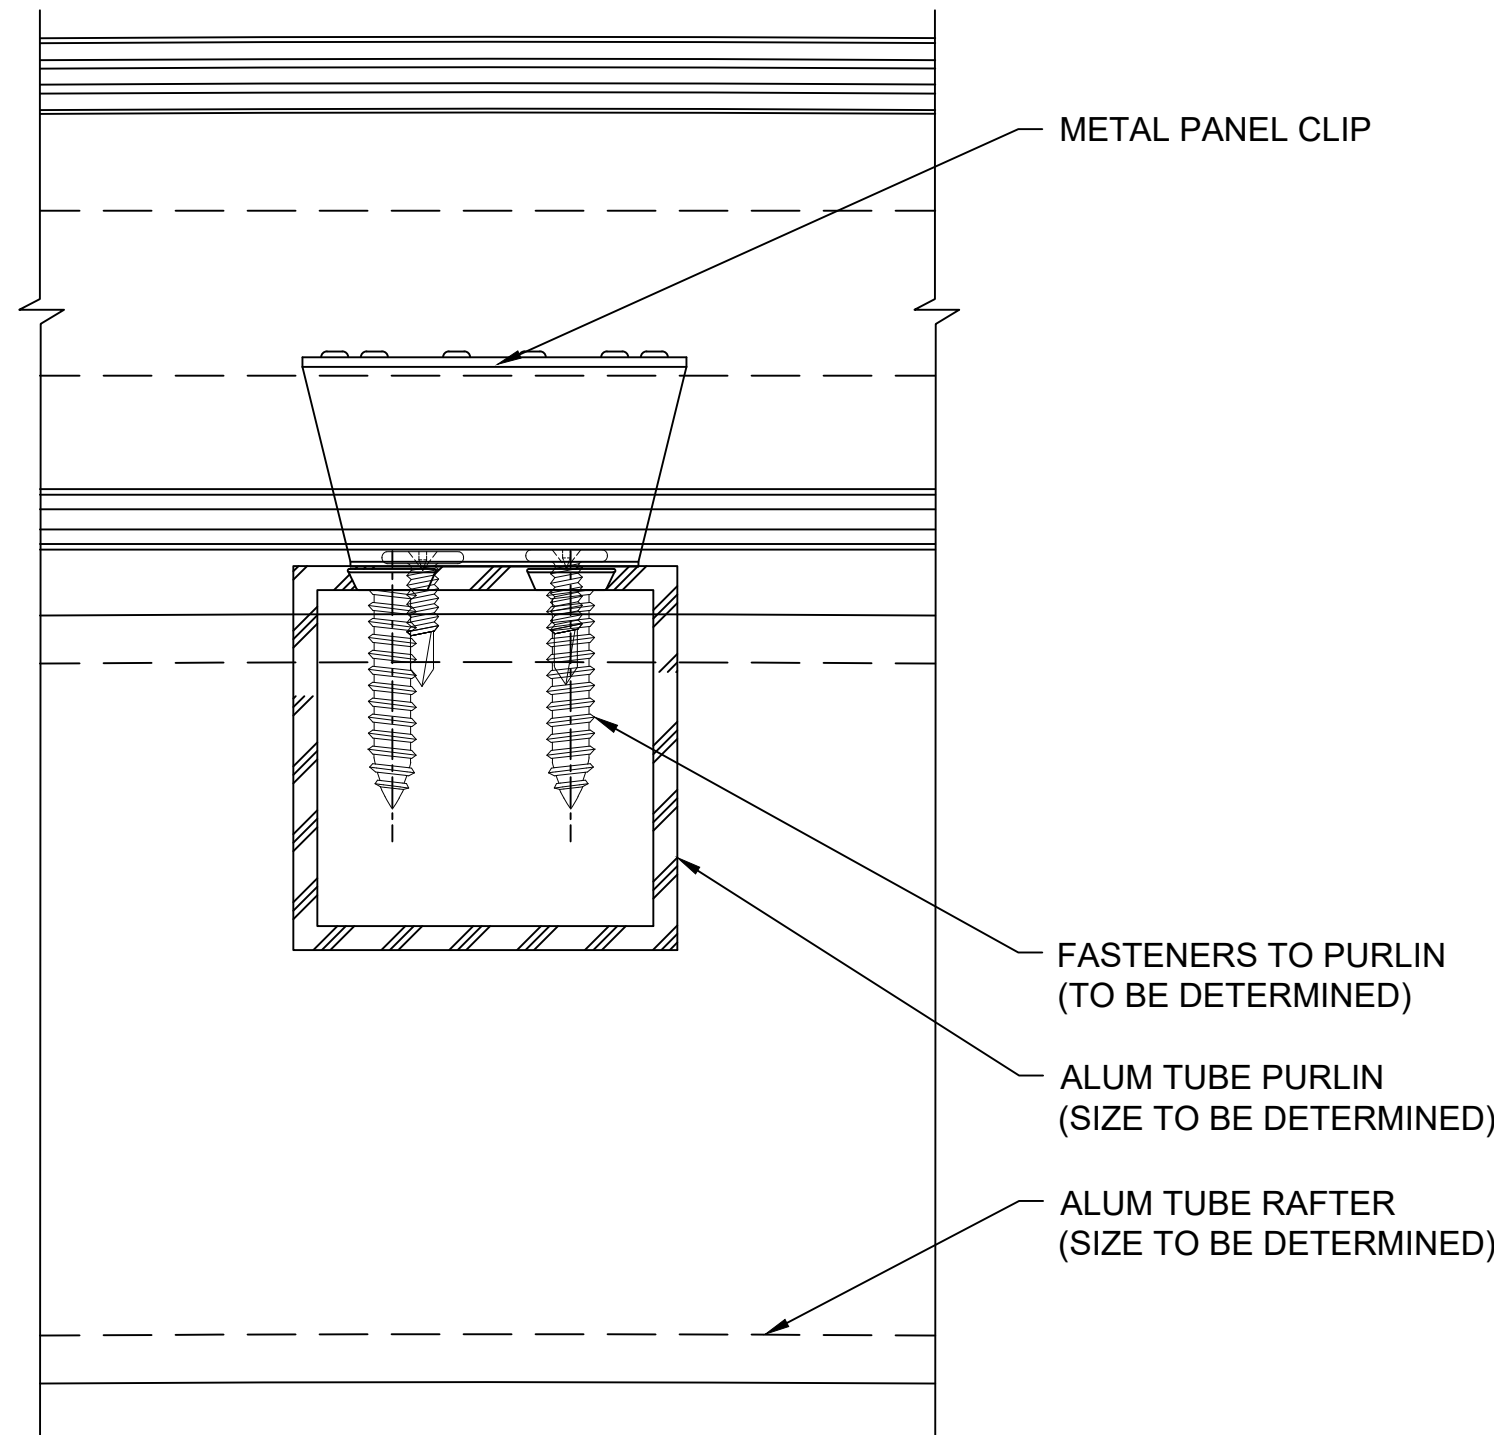

O SECTION @ PURLINS
2.75" QuadSpan™ SYSTEM
(4" QuadSpan™ SYSTEM SIMILAR)

NOTE: THIS DETAIL OCCURS WHEN GLAZING IS SHIPPED KNOCKED DOWN.

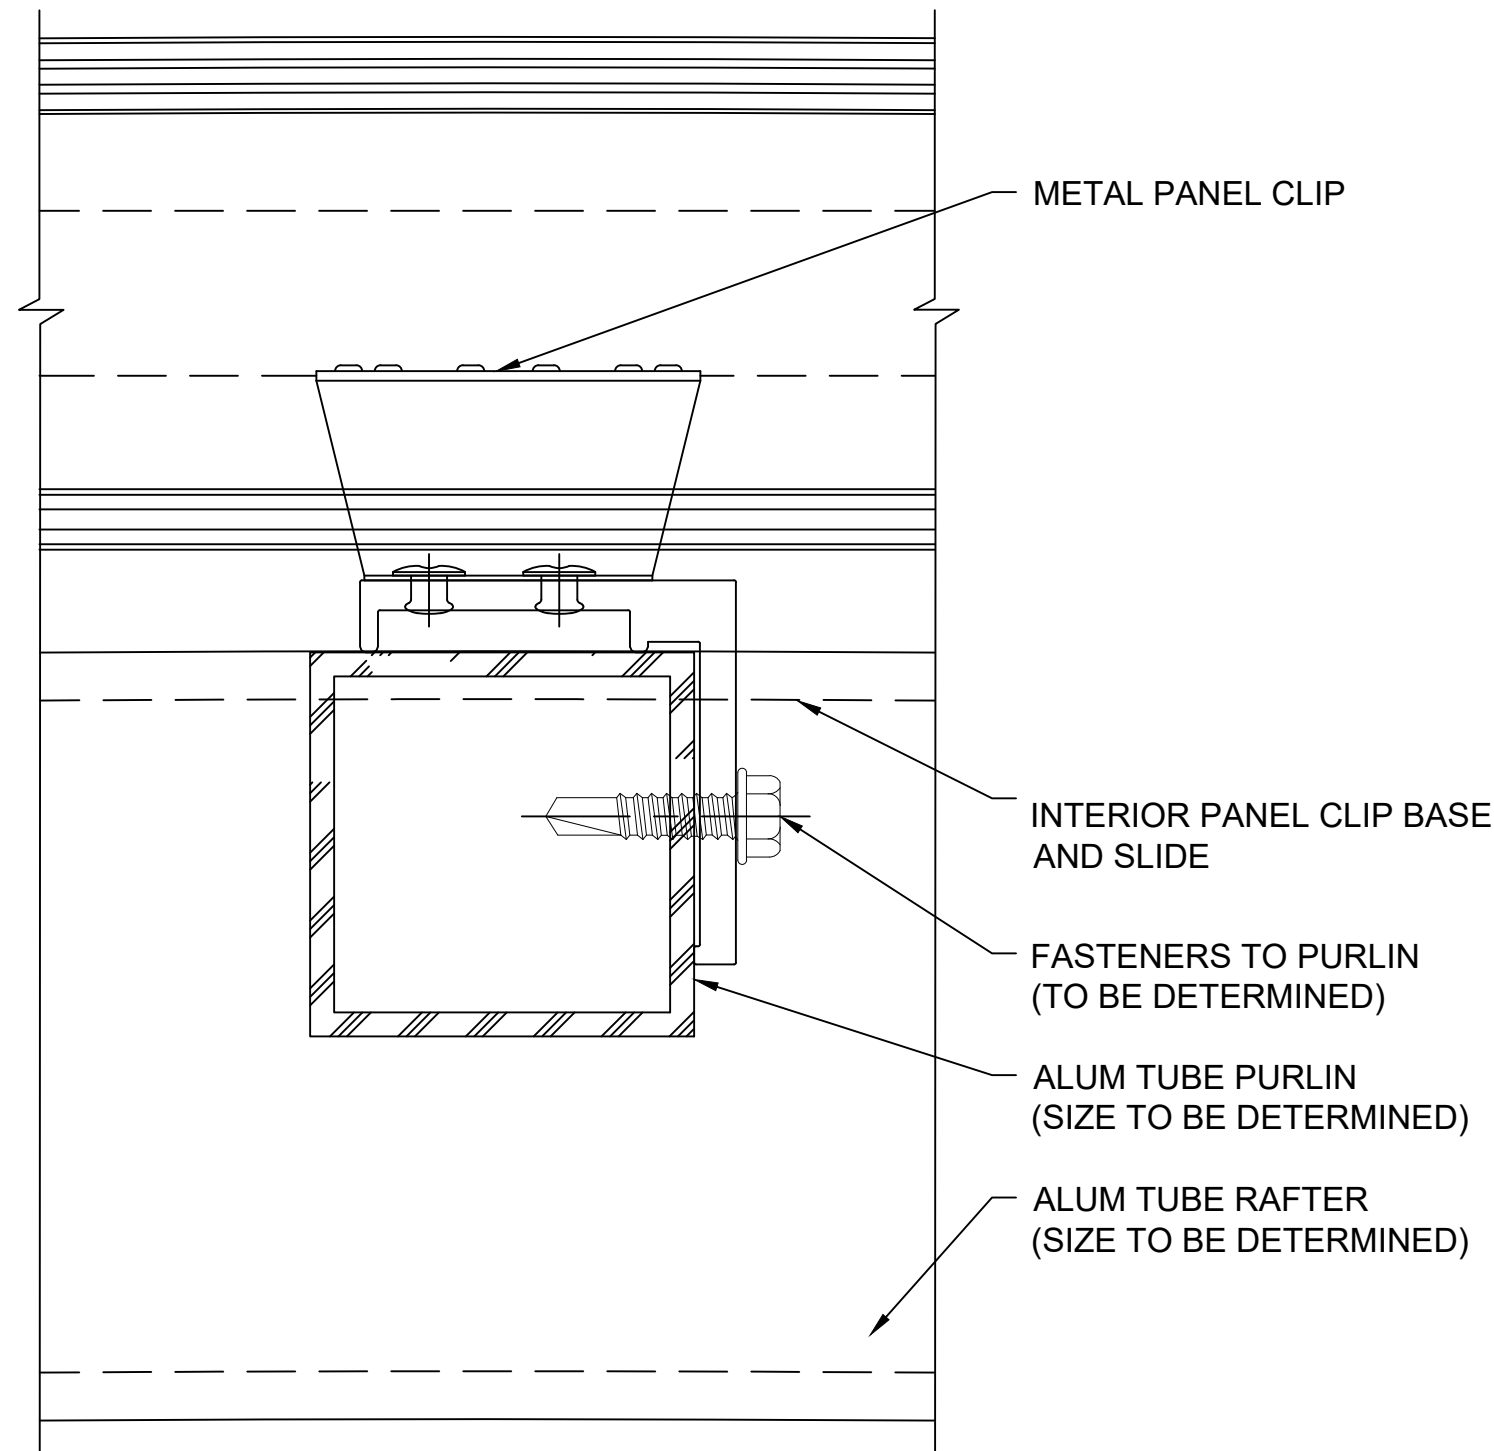

O₂ SECTION @ PURLINS
2.75" QuadSpan™ SYSTEM
(4" QuadSpan™ SYSTEM SIMILAR)

NOTE: THIS DETAIL OCCURS WHEN GLAZING IS SHIPPED IN PANELIZED SECTIONS.

Details are subject to change and should be verified with our Architectural Support Department prior to implementation, please contact us at: info@kingspanlightandair.us

CUSTOM SKYLIGHTS

QuadSpan™ - LARGE SPAN w/ ADDED STRUCTURE
VAULT - SYSTEM (2.75" OR 4") DETERMINED BY DESIGN LOADS

ENG-EXT-0486-2600

Fenestration



28662 N. Ballard Drive
Lake Forest, IL 60045 USA
T: +1 847.816.1060
F: +1 847.816.0475

Note

The standard details shown are for reference only.


Please contact our Architectural Support Department for job specific details and for information regarding the usage, limitations, and or code requirements pertaining to this product, please contact us at:

info@kingspanlightandair.us


5/19/2026: CREATION OF DOCUMENT

SHEET NO.

4 OF 6

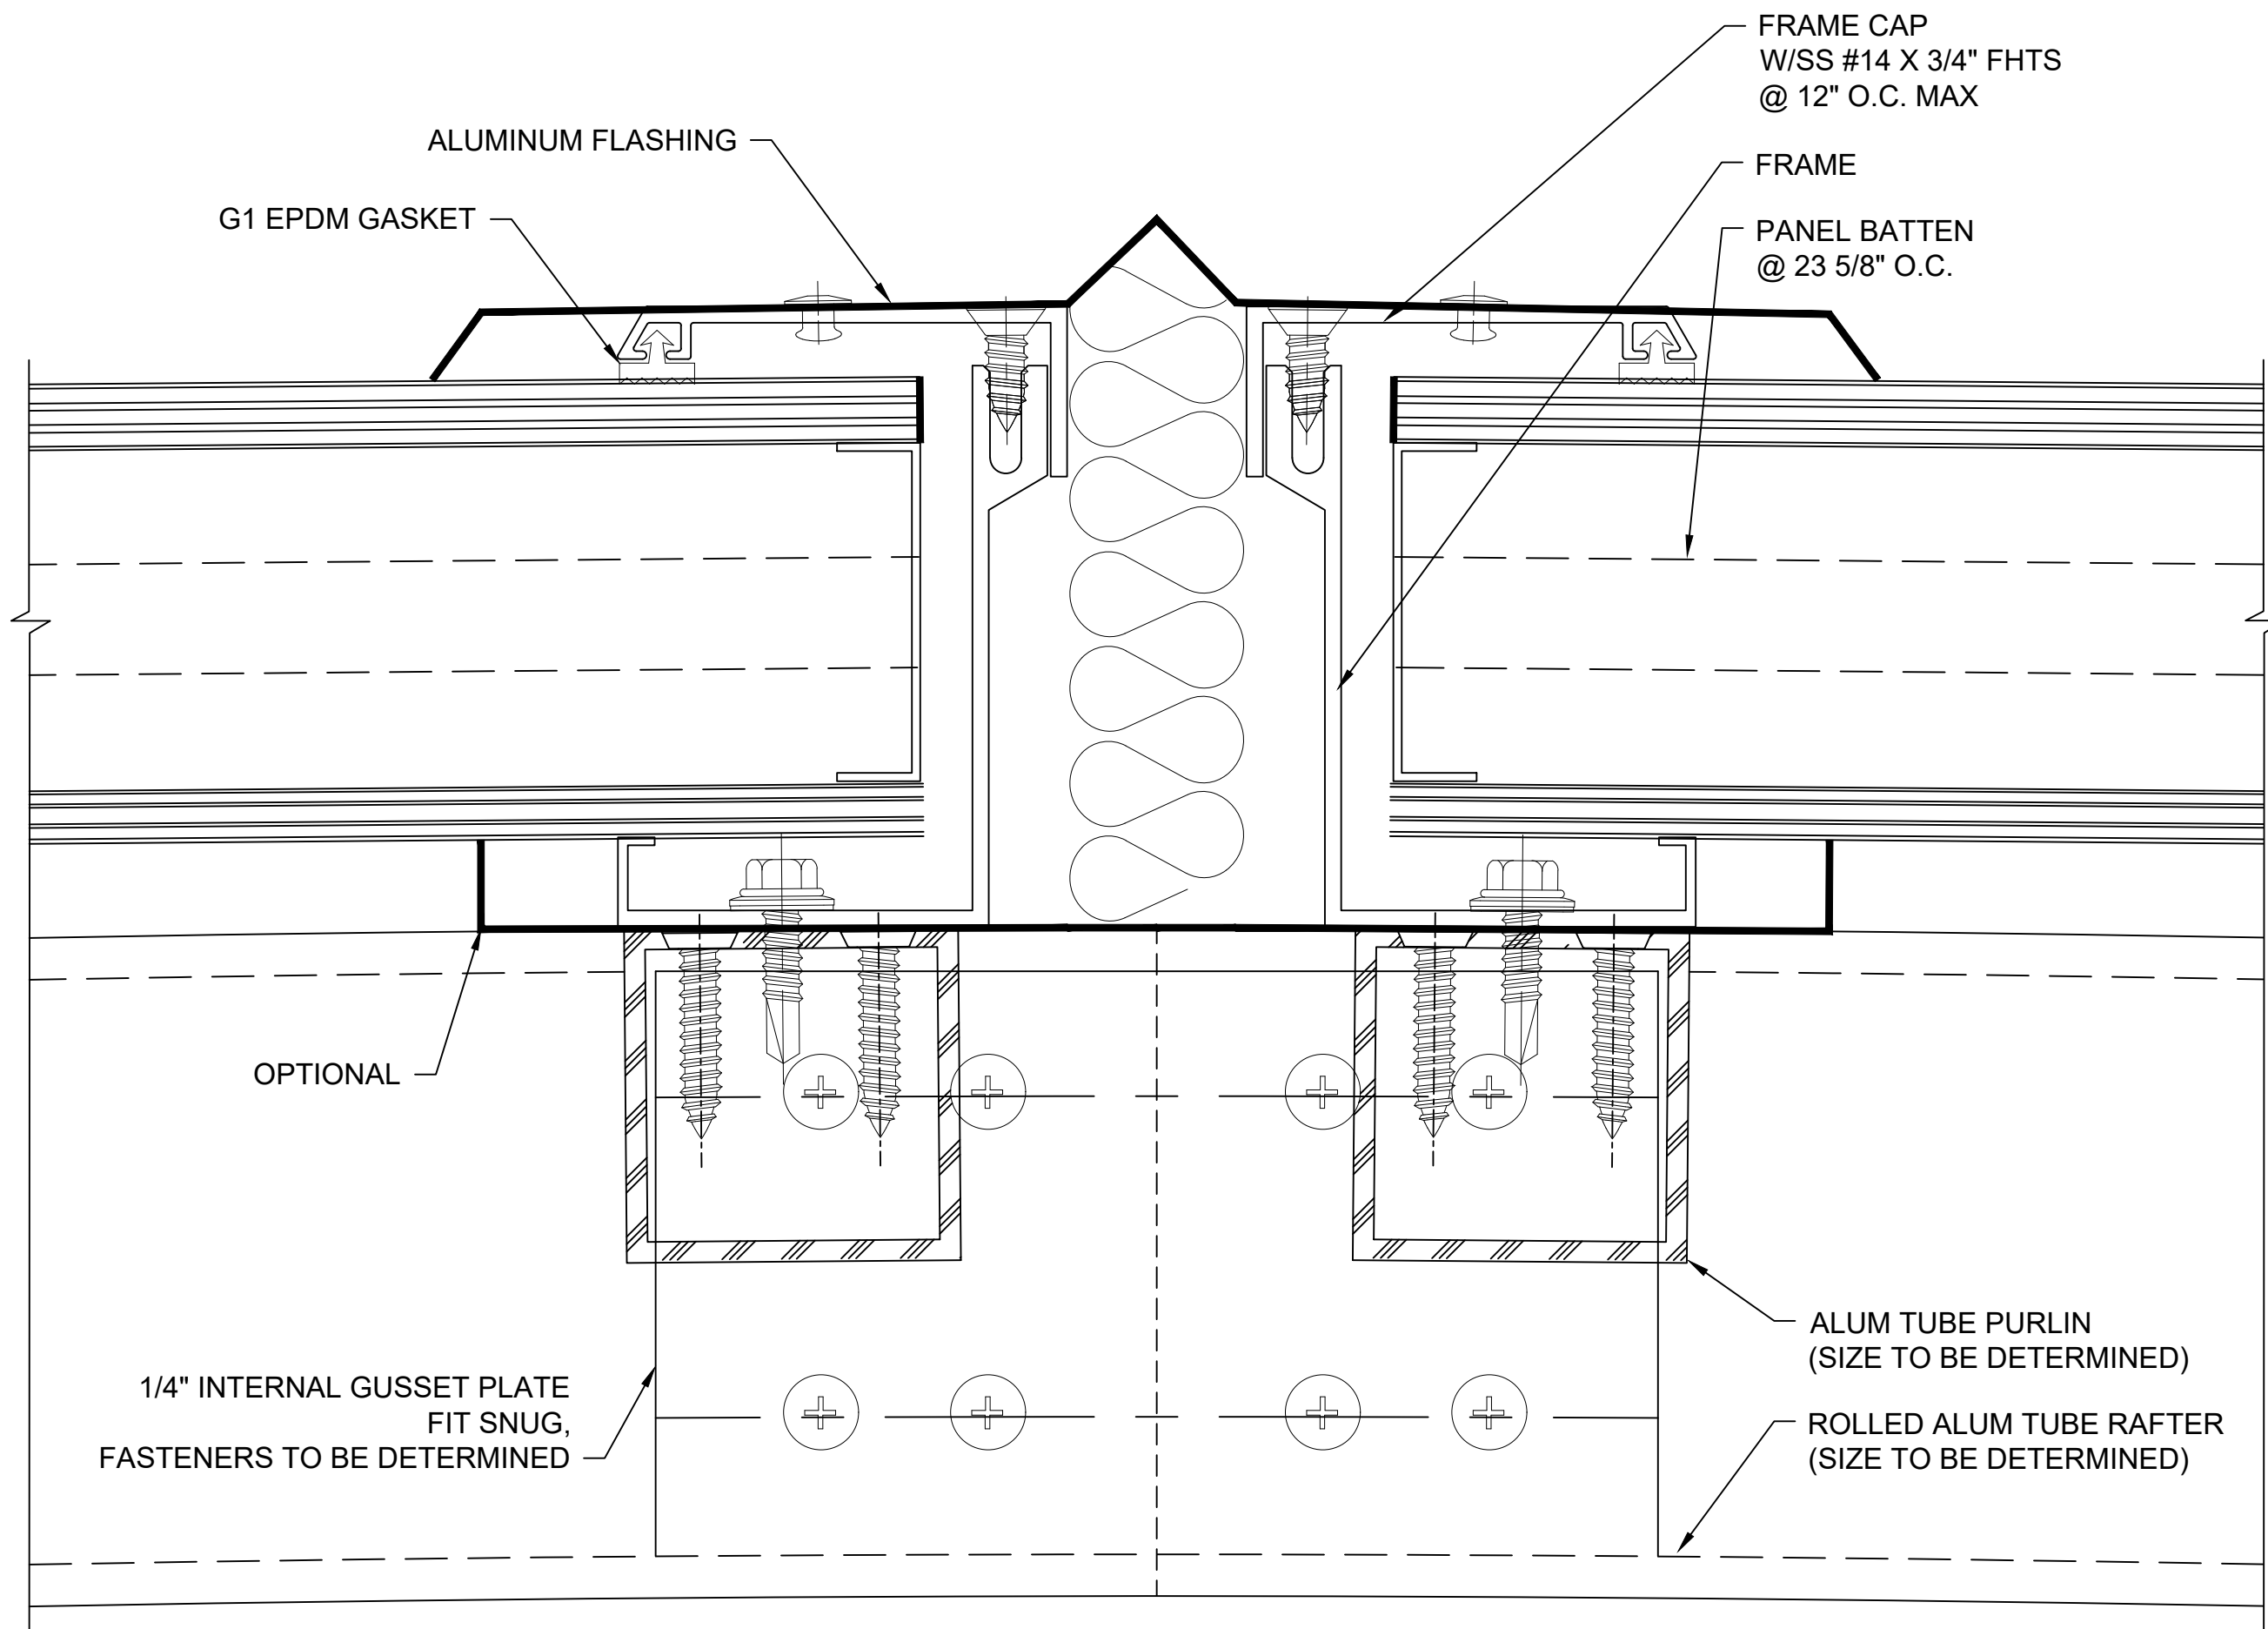

T SECTION @ APEX (W/ GUSSET PLATES)
2.75" QuadSpan™ SYSTEM
(4" QuadSpan™ SYSTEM SIMILAR)

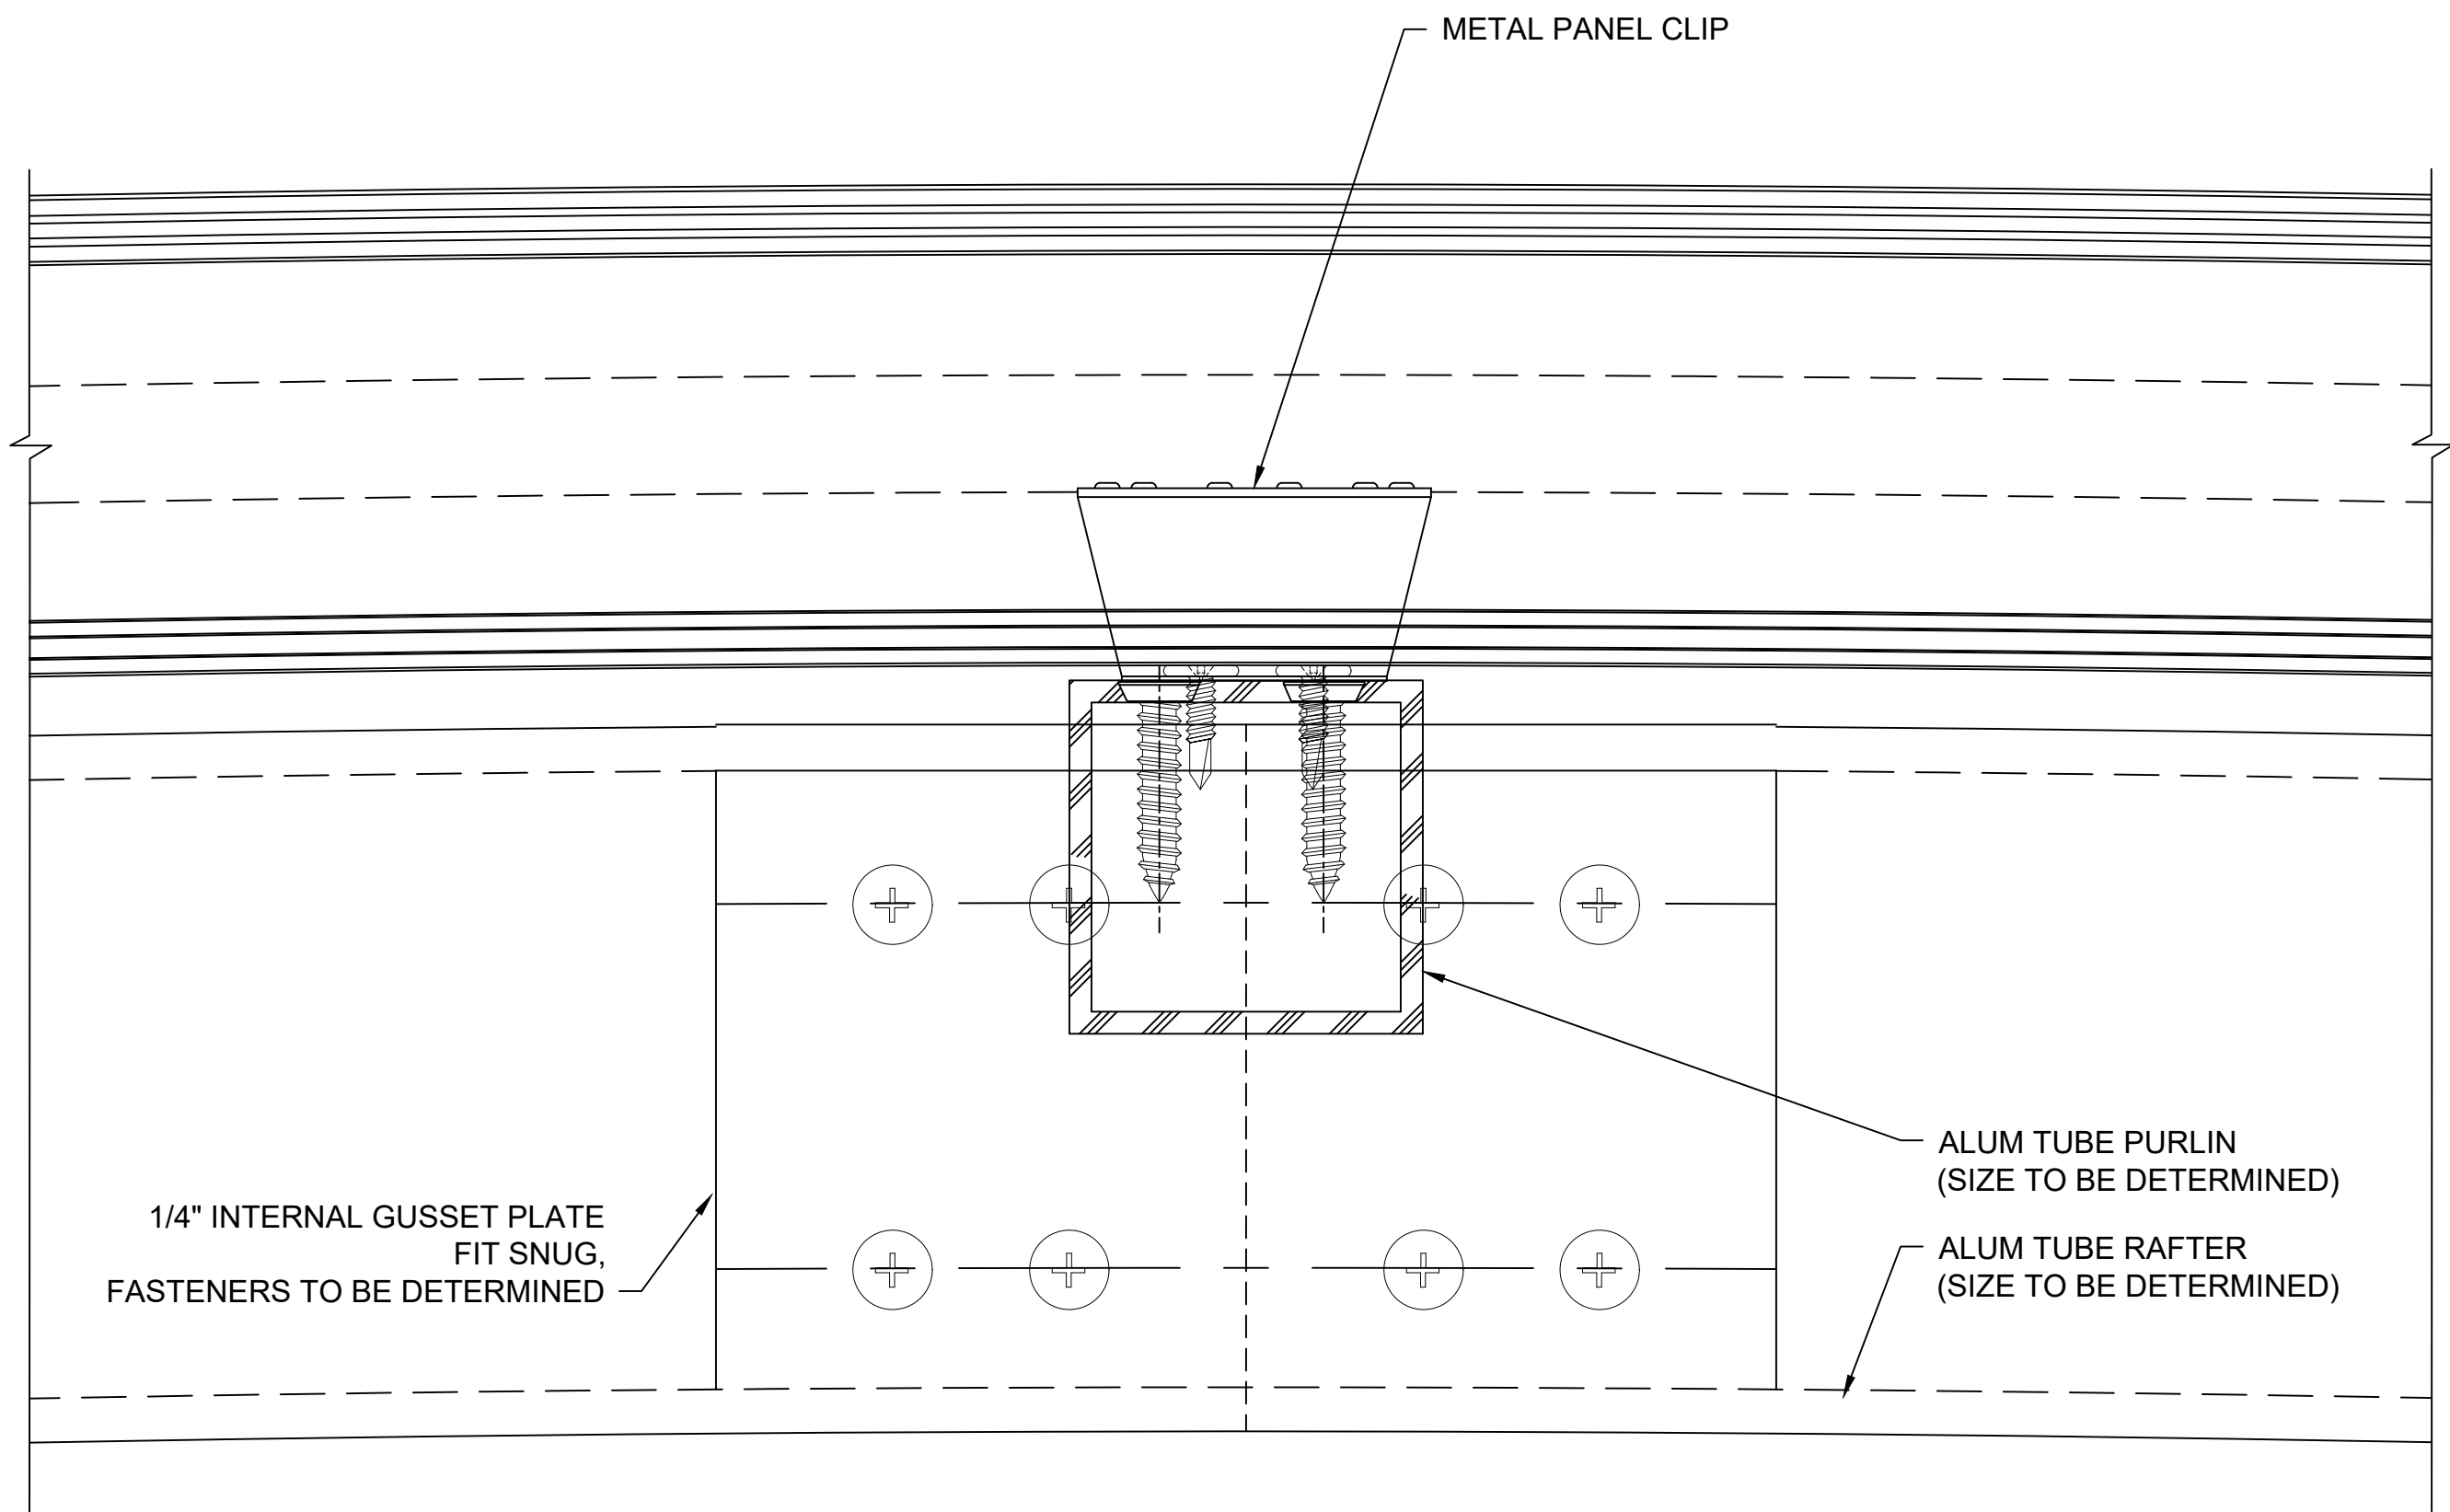


U SECTION @ APEX (W/ GUSSET PLATES)
2.75" QuadSpan™ SYSTEM
(4" QuadSpan™ SYSTEM SIMILAR)

NOTE: THIS DETAIL OCCURS WHEN GLAZING IS SHIPPED KNOCKED DOWN.

CUSTOM SKYLIGHTS

QuadSpan™ - LARGE SPAN w/ ADDED STRUCTURE
VAULT - SYSTEM (2.75" OR 4") DETERMINED BY DESIGN LOADS

ENG-EXT-0486-2600

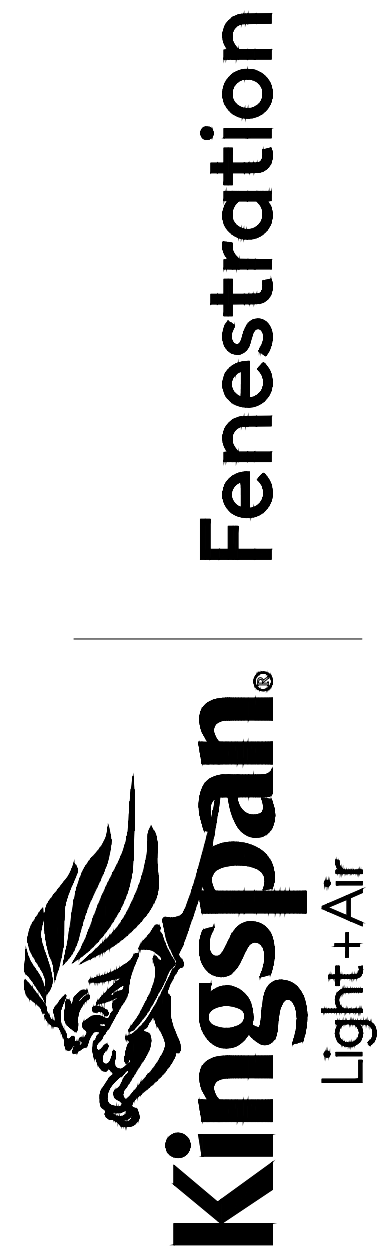


28662 N. Ballard Drive
Lake Forest, IL 60045 USA
T: +1 847.816.1060
F: +1 847.816.0475


Note
The standard details shown are for reference only.
Please contact our Architectural Support Department for job specific details and for information regarding the usage, limitations, and or code requirements pertaining to this product, please contact us at:
info@kingspanlightandair.us

5/19/2026: CREATION OF DOCUMENT


Details are subject to change and should be verified with our Architectural Support Department prior to implementation, please contact us at: info@kingspanlightandair.us

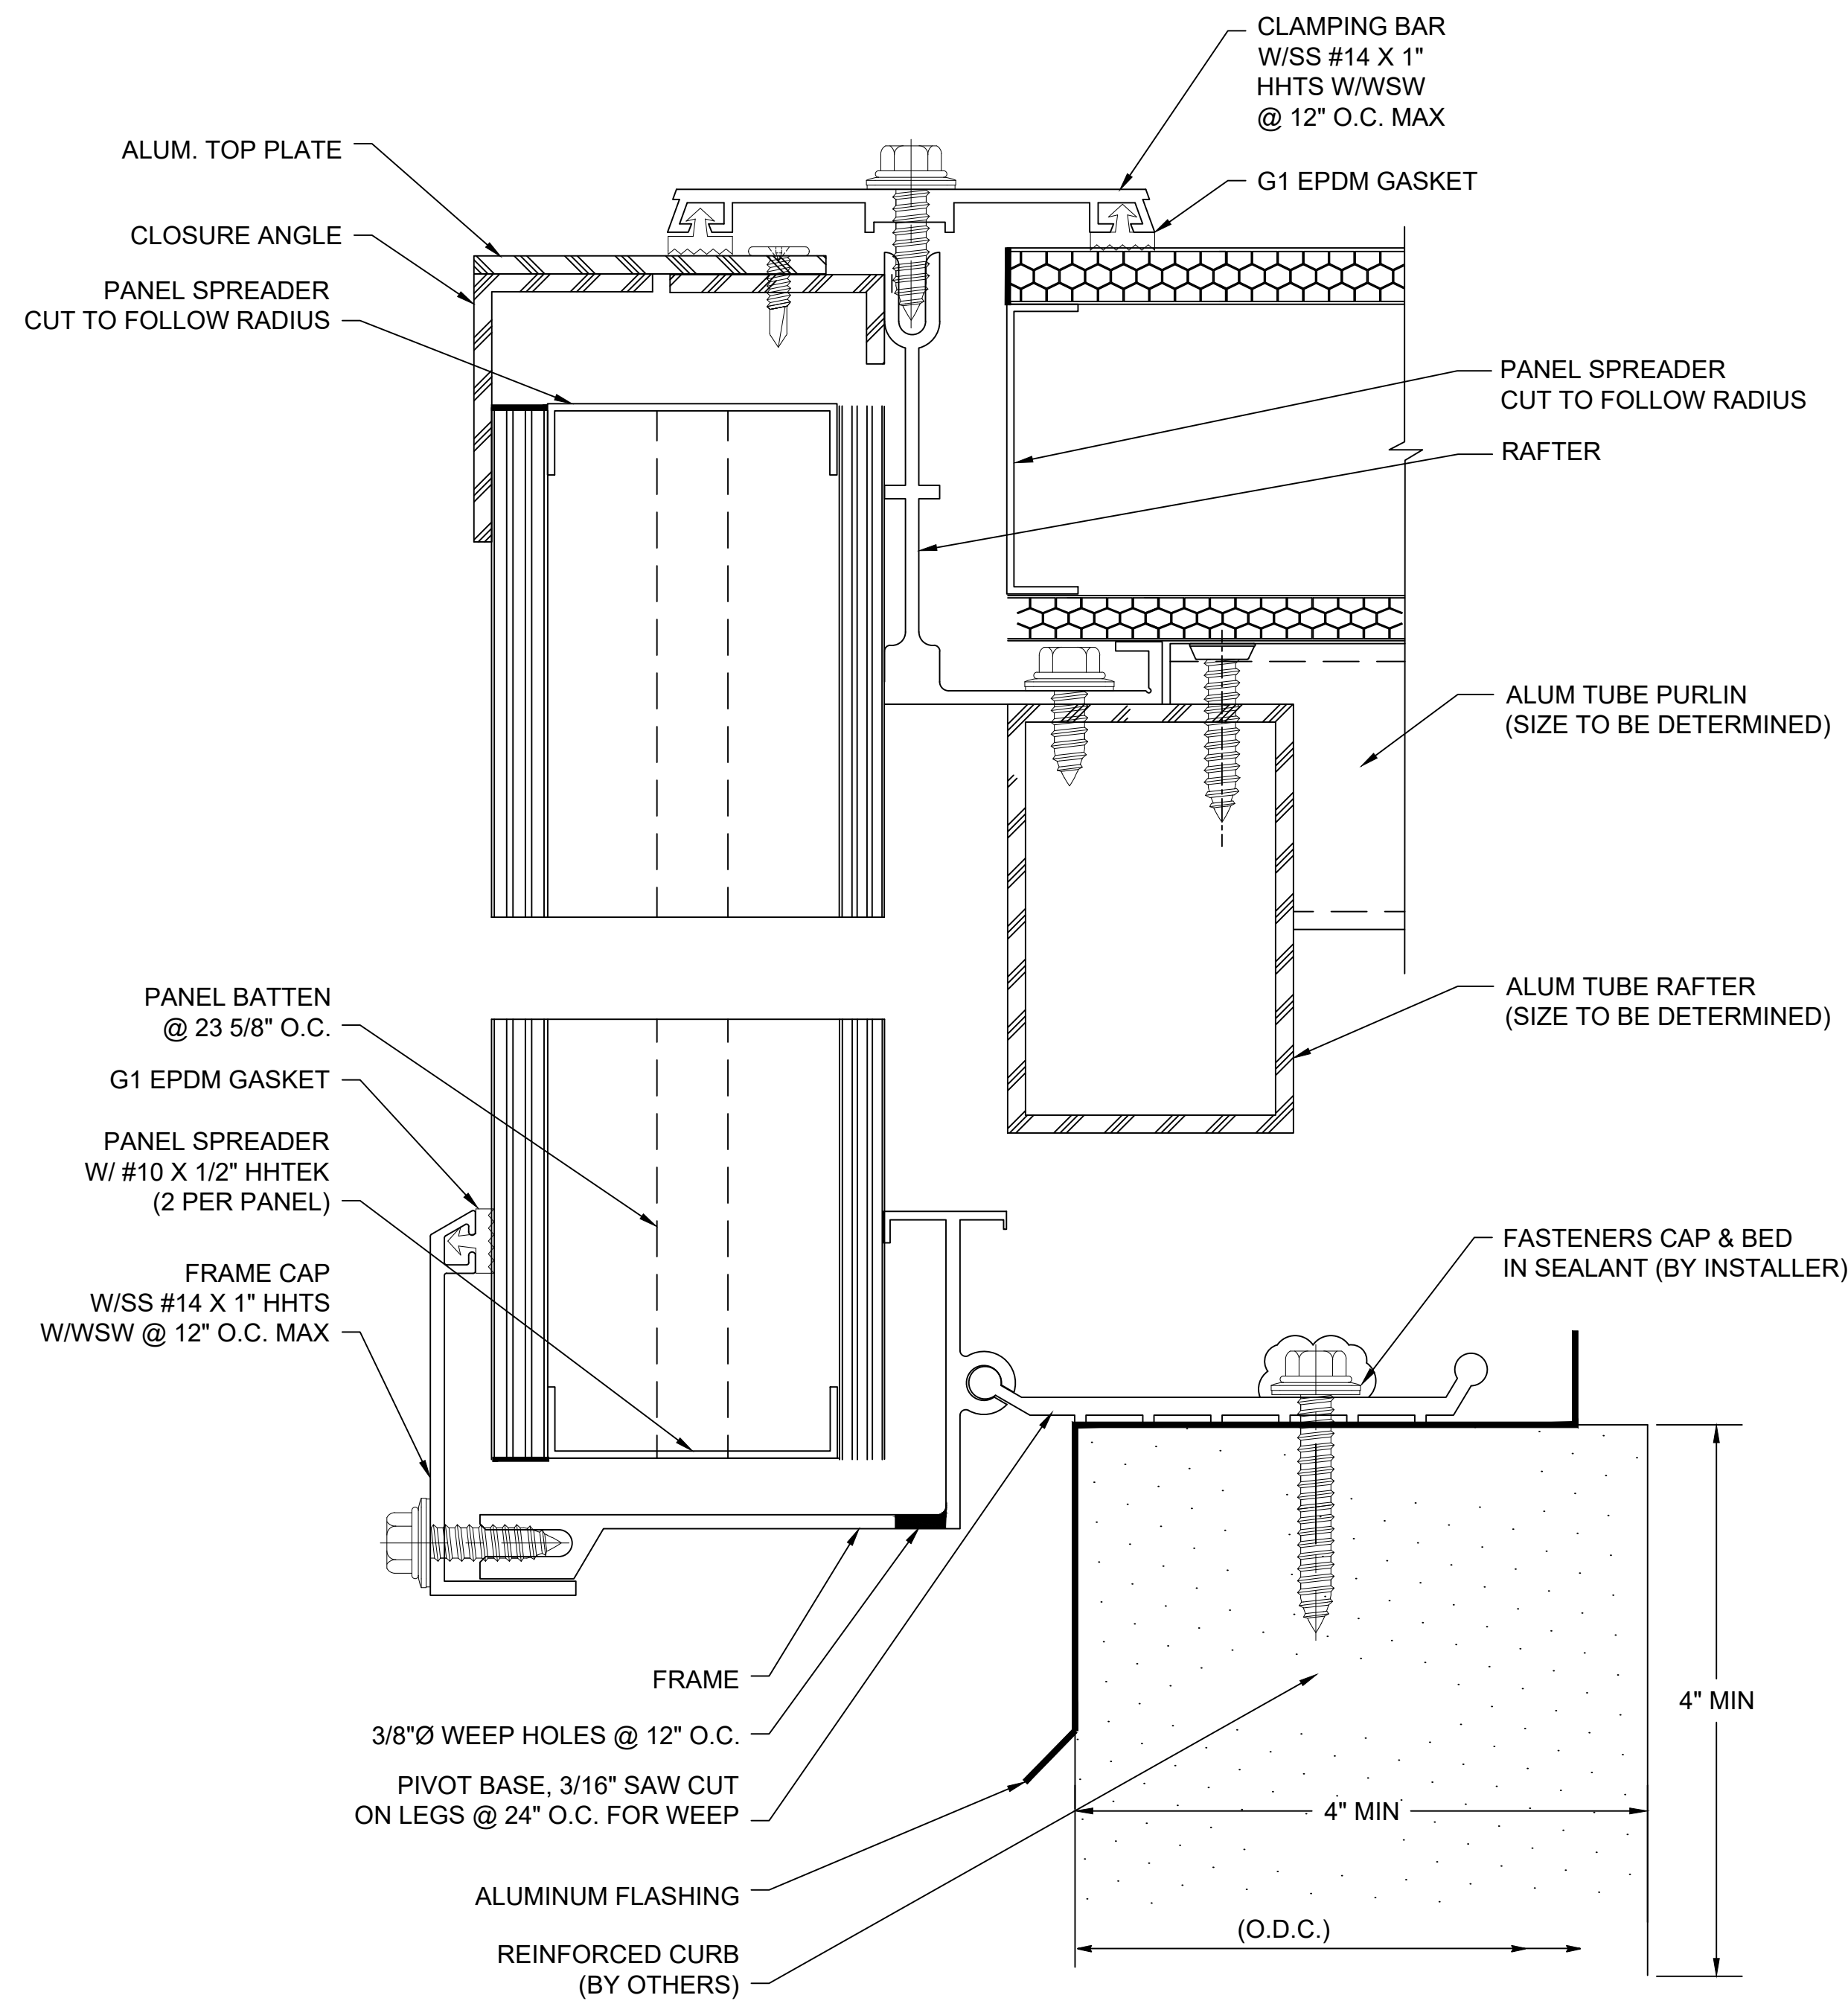

W SECTION @ GABLE END
2.75" QuadSpan™ SYSTEM
(4" QuadSpan™ SYSTEM SIMILAR)

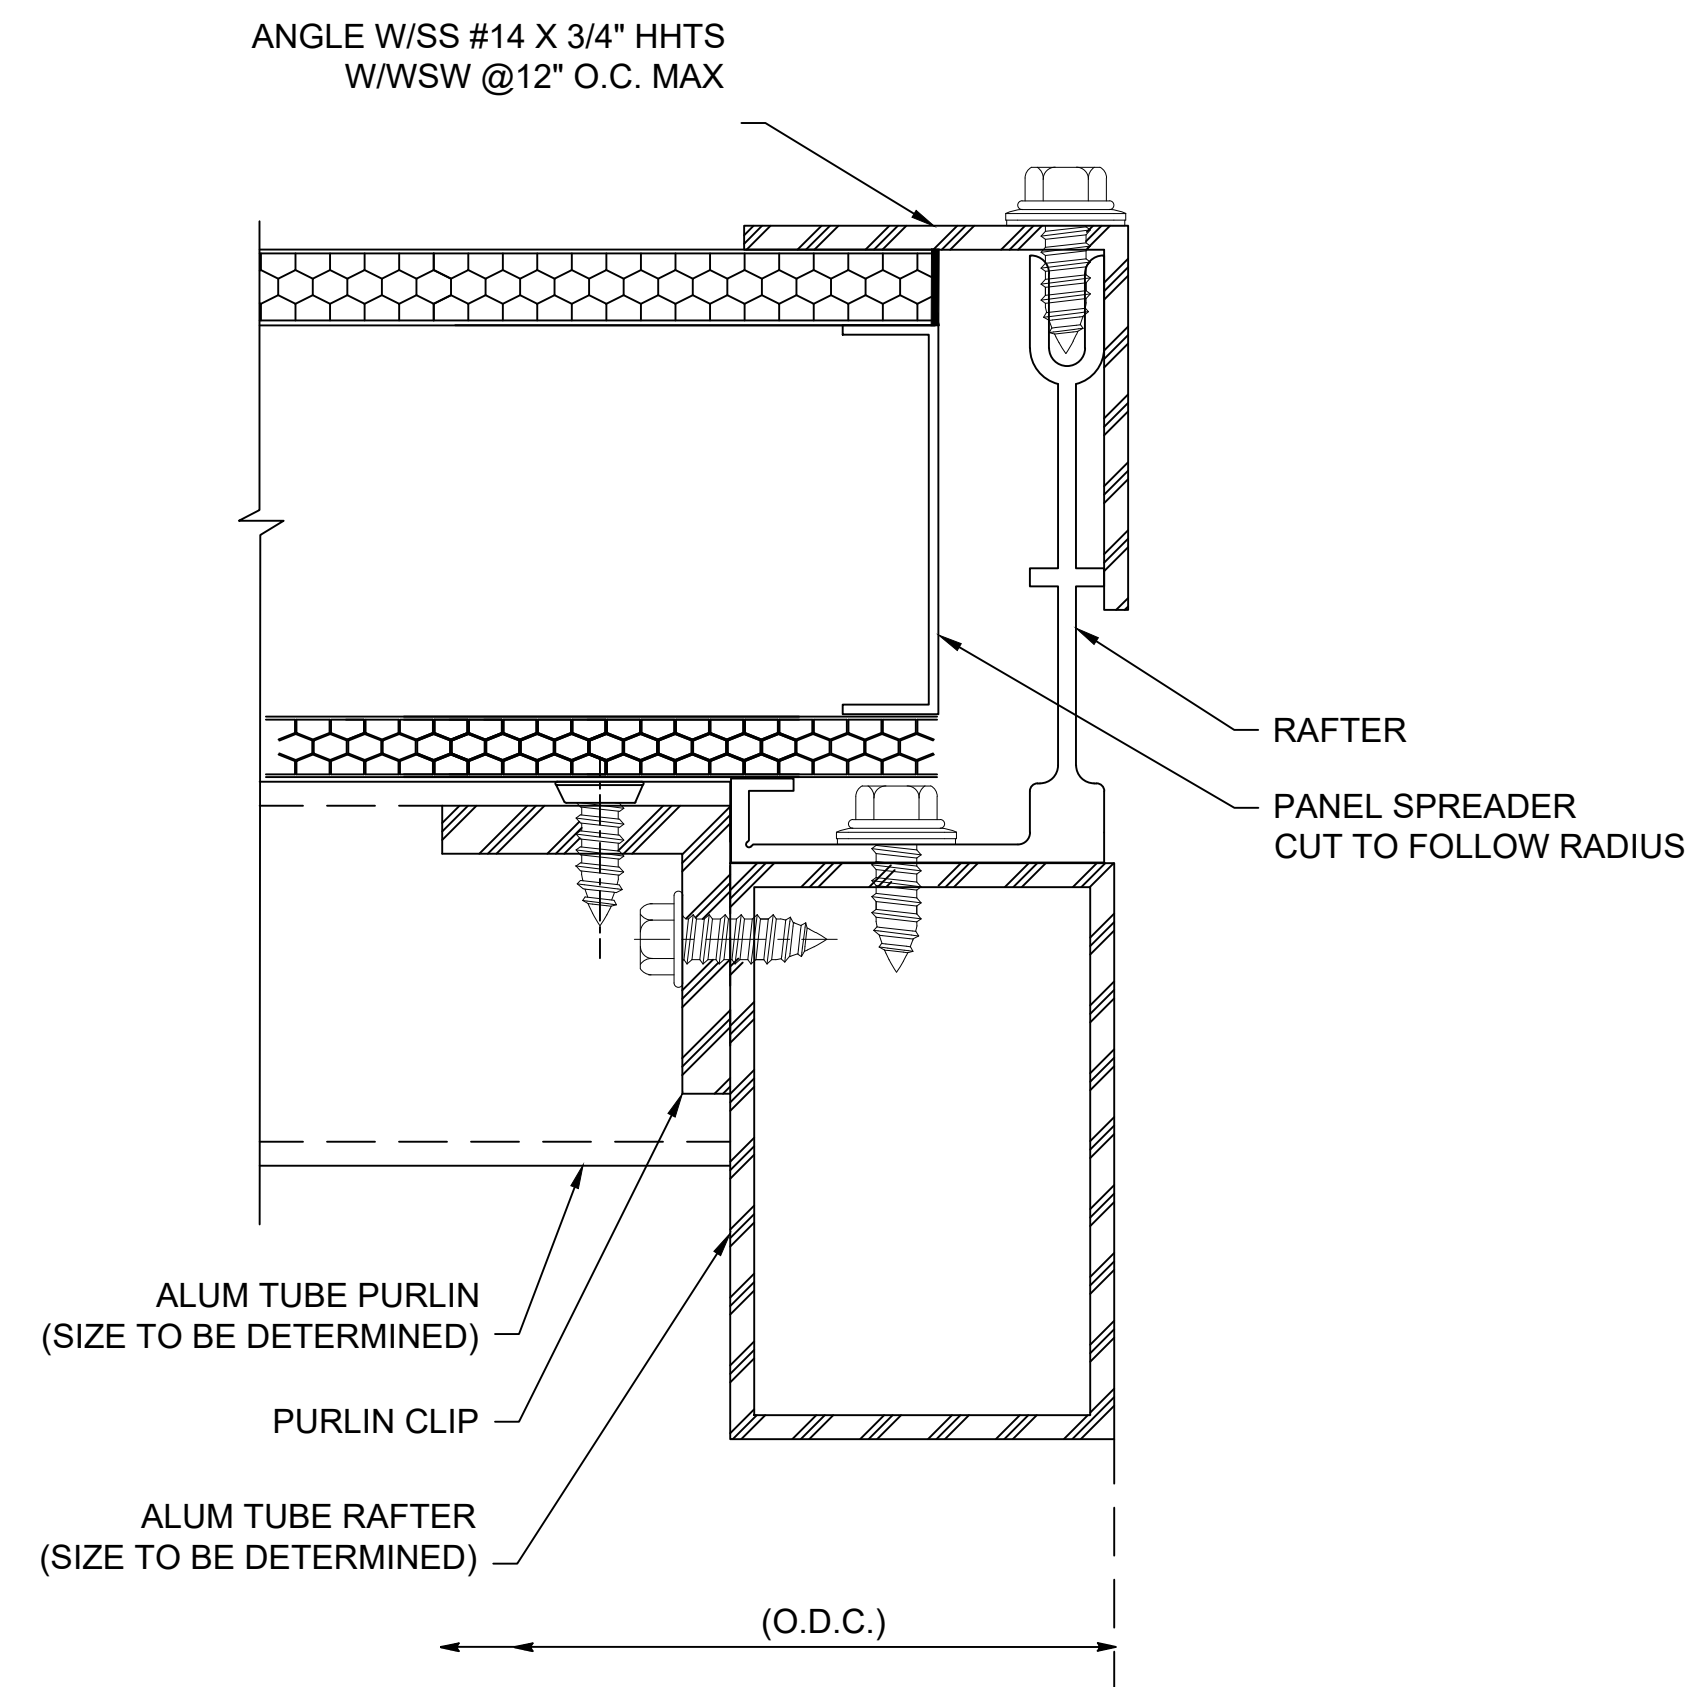

X SECTION @ OPEN END
2.75" QuadSpan™ SYSTEM
(4" QuadSpan™ SYSTEM SIMILAR)

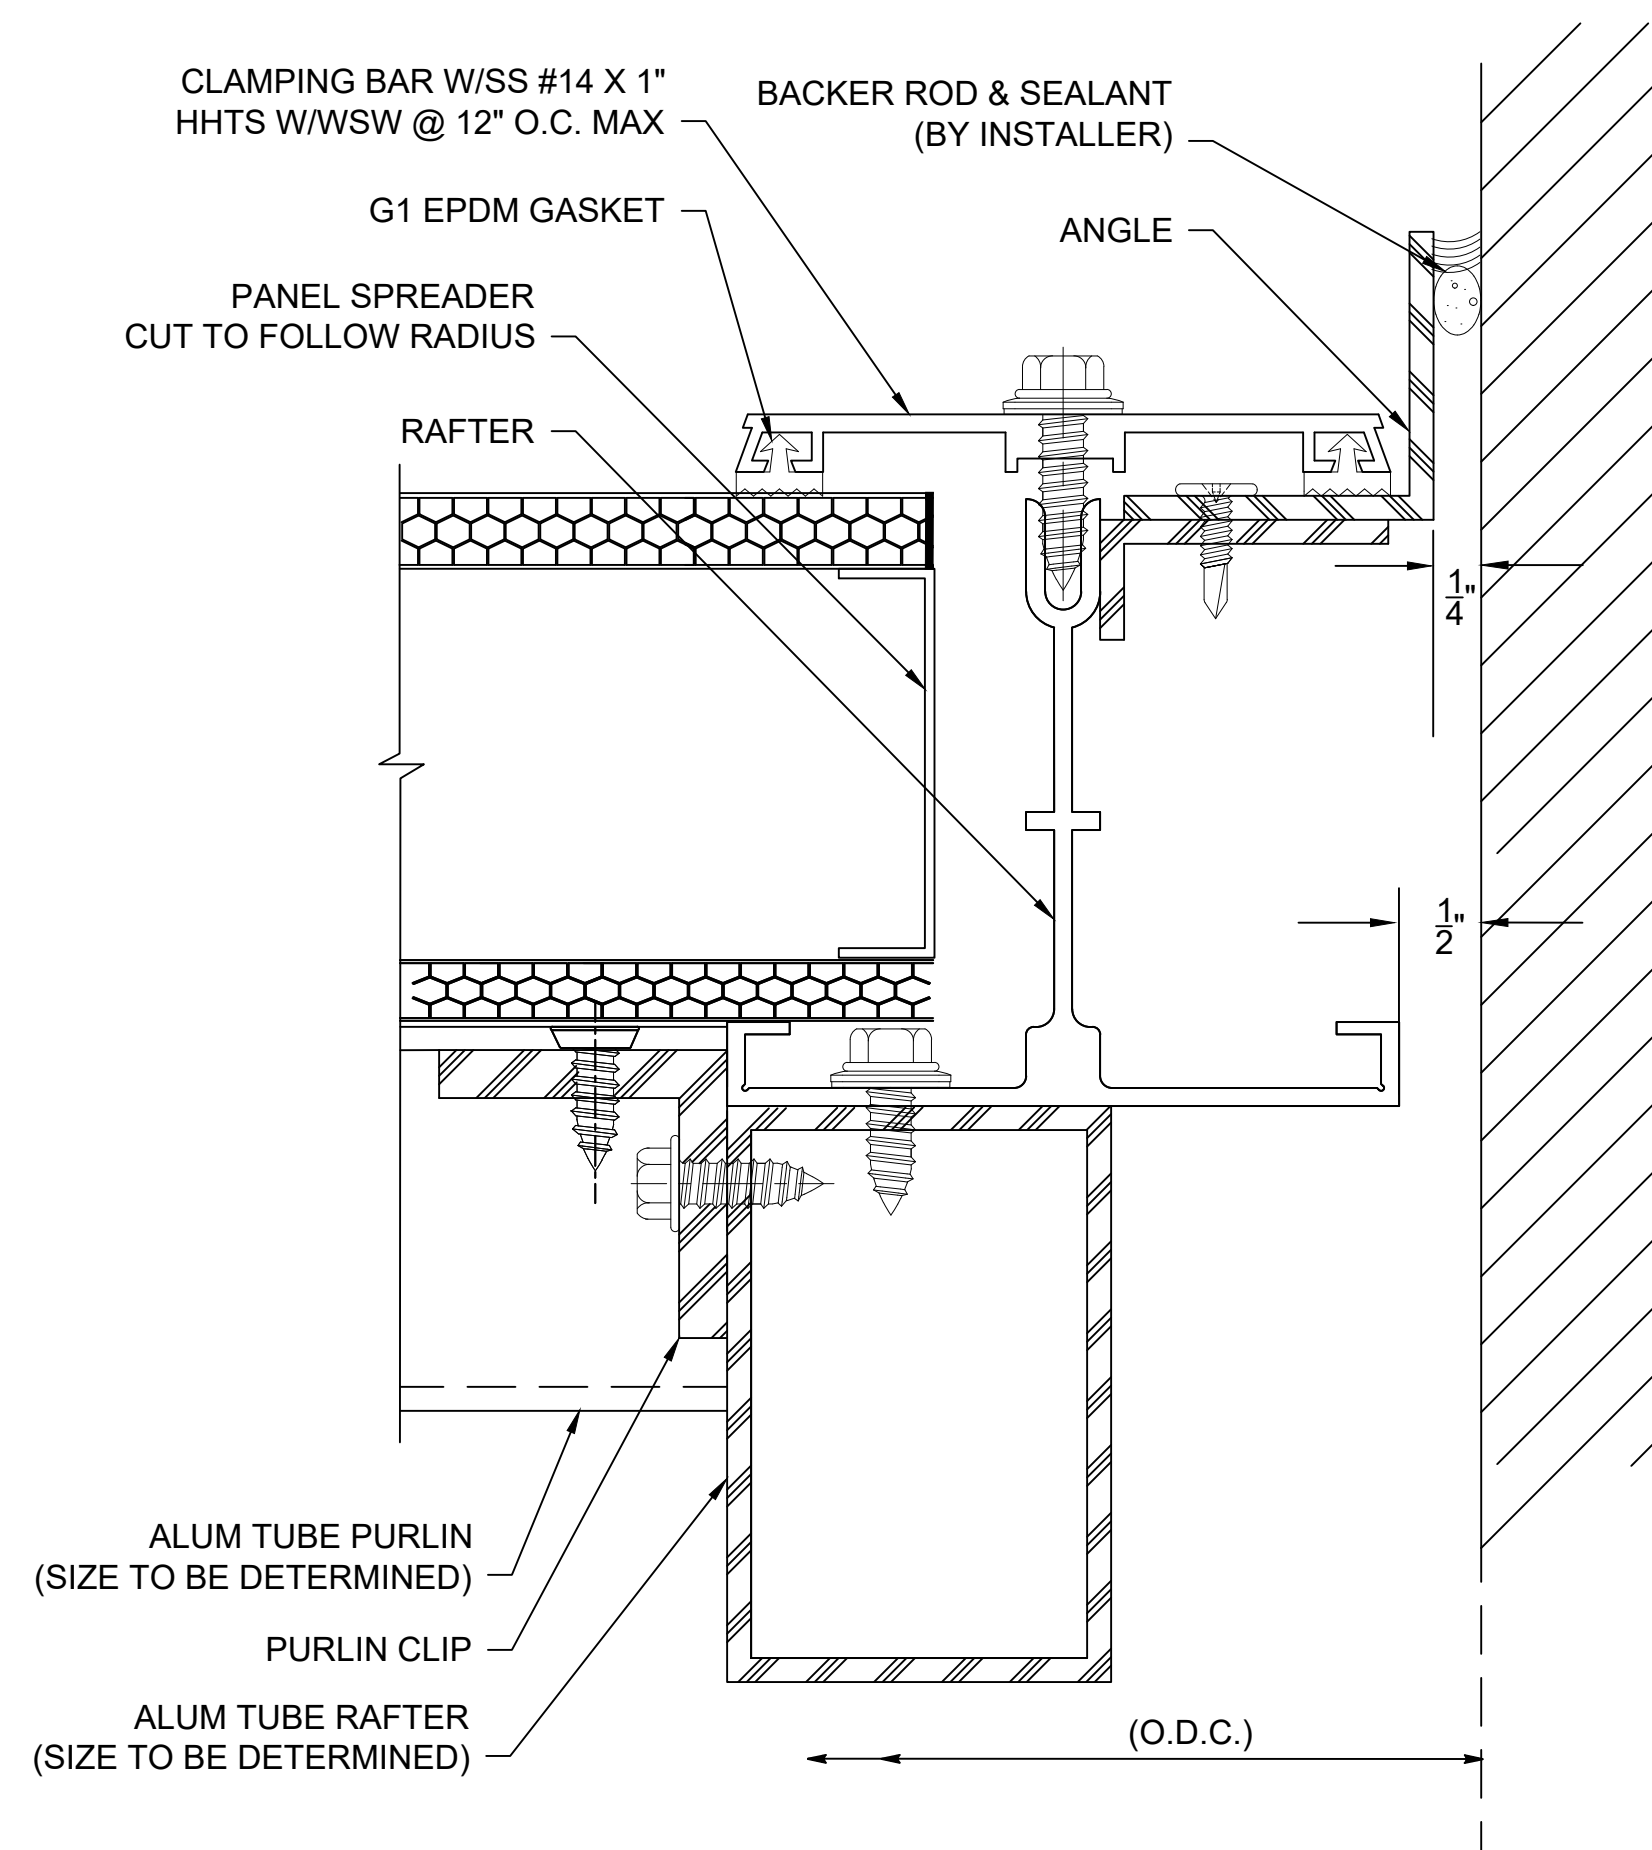

Y SECTION @ WALL END
2.75" QuadSpan™ SYSTEM
(4" QuadSpan™ SYSTEM SIMILAR)

Details are subject to change and should be verified with our Architectural Support Department prior to implementation, please contact us at: info@kingspanlightandair.us

CUSTOM SKYLIGHTS

QuadSpan™ - LARGE SPAN w/ ADDED STRUCTURE
VAULT - SYSTEM (2.75" OR 4") DETERMINED BY DESIGN LOADS

ENG-EXT-0486-2600

Fenestration



28662 N. Ballard Drive
Lake Forest, IL 60045 USA
T: +1 847.816.1060
F: +1 847.816.0475

Note

The standard details shown are for reference only.

Please contact our Architectural Support Department for job specific details and for information regarding the usage, limitations, and or code requirements pertaining to this product, please contact us at:

info@kingspanlightandair.us

5/19/2026: CREATION OF DOCUMENT

SHEET NO.

6 OF 6