




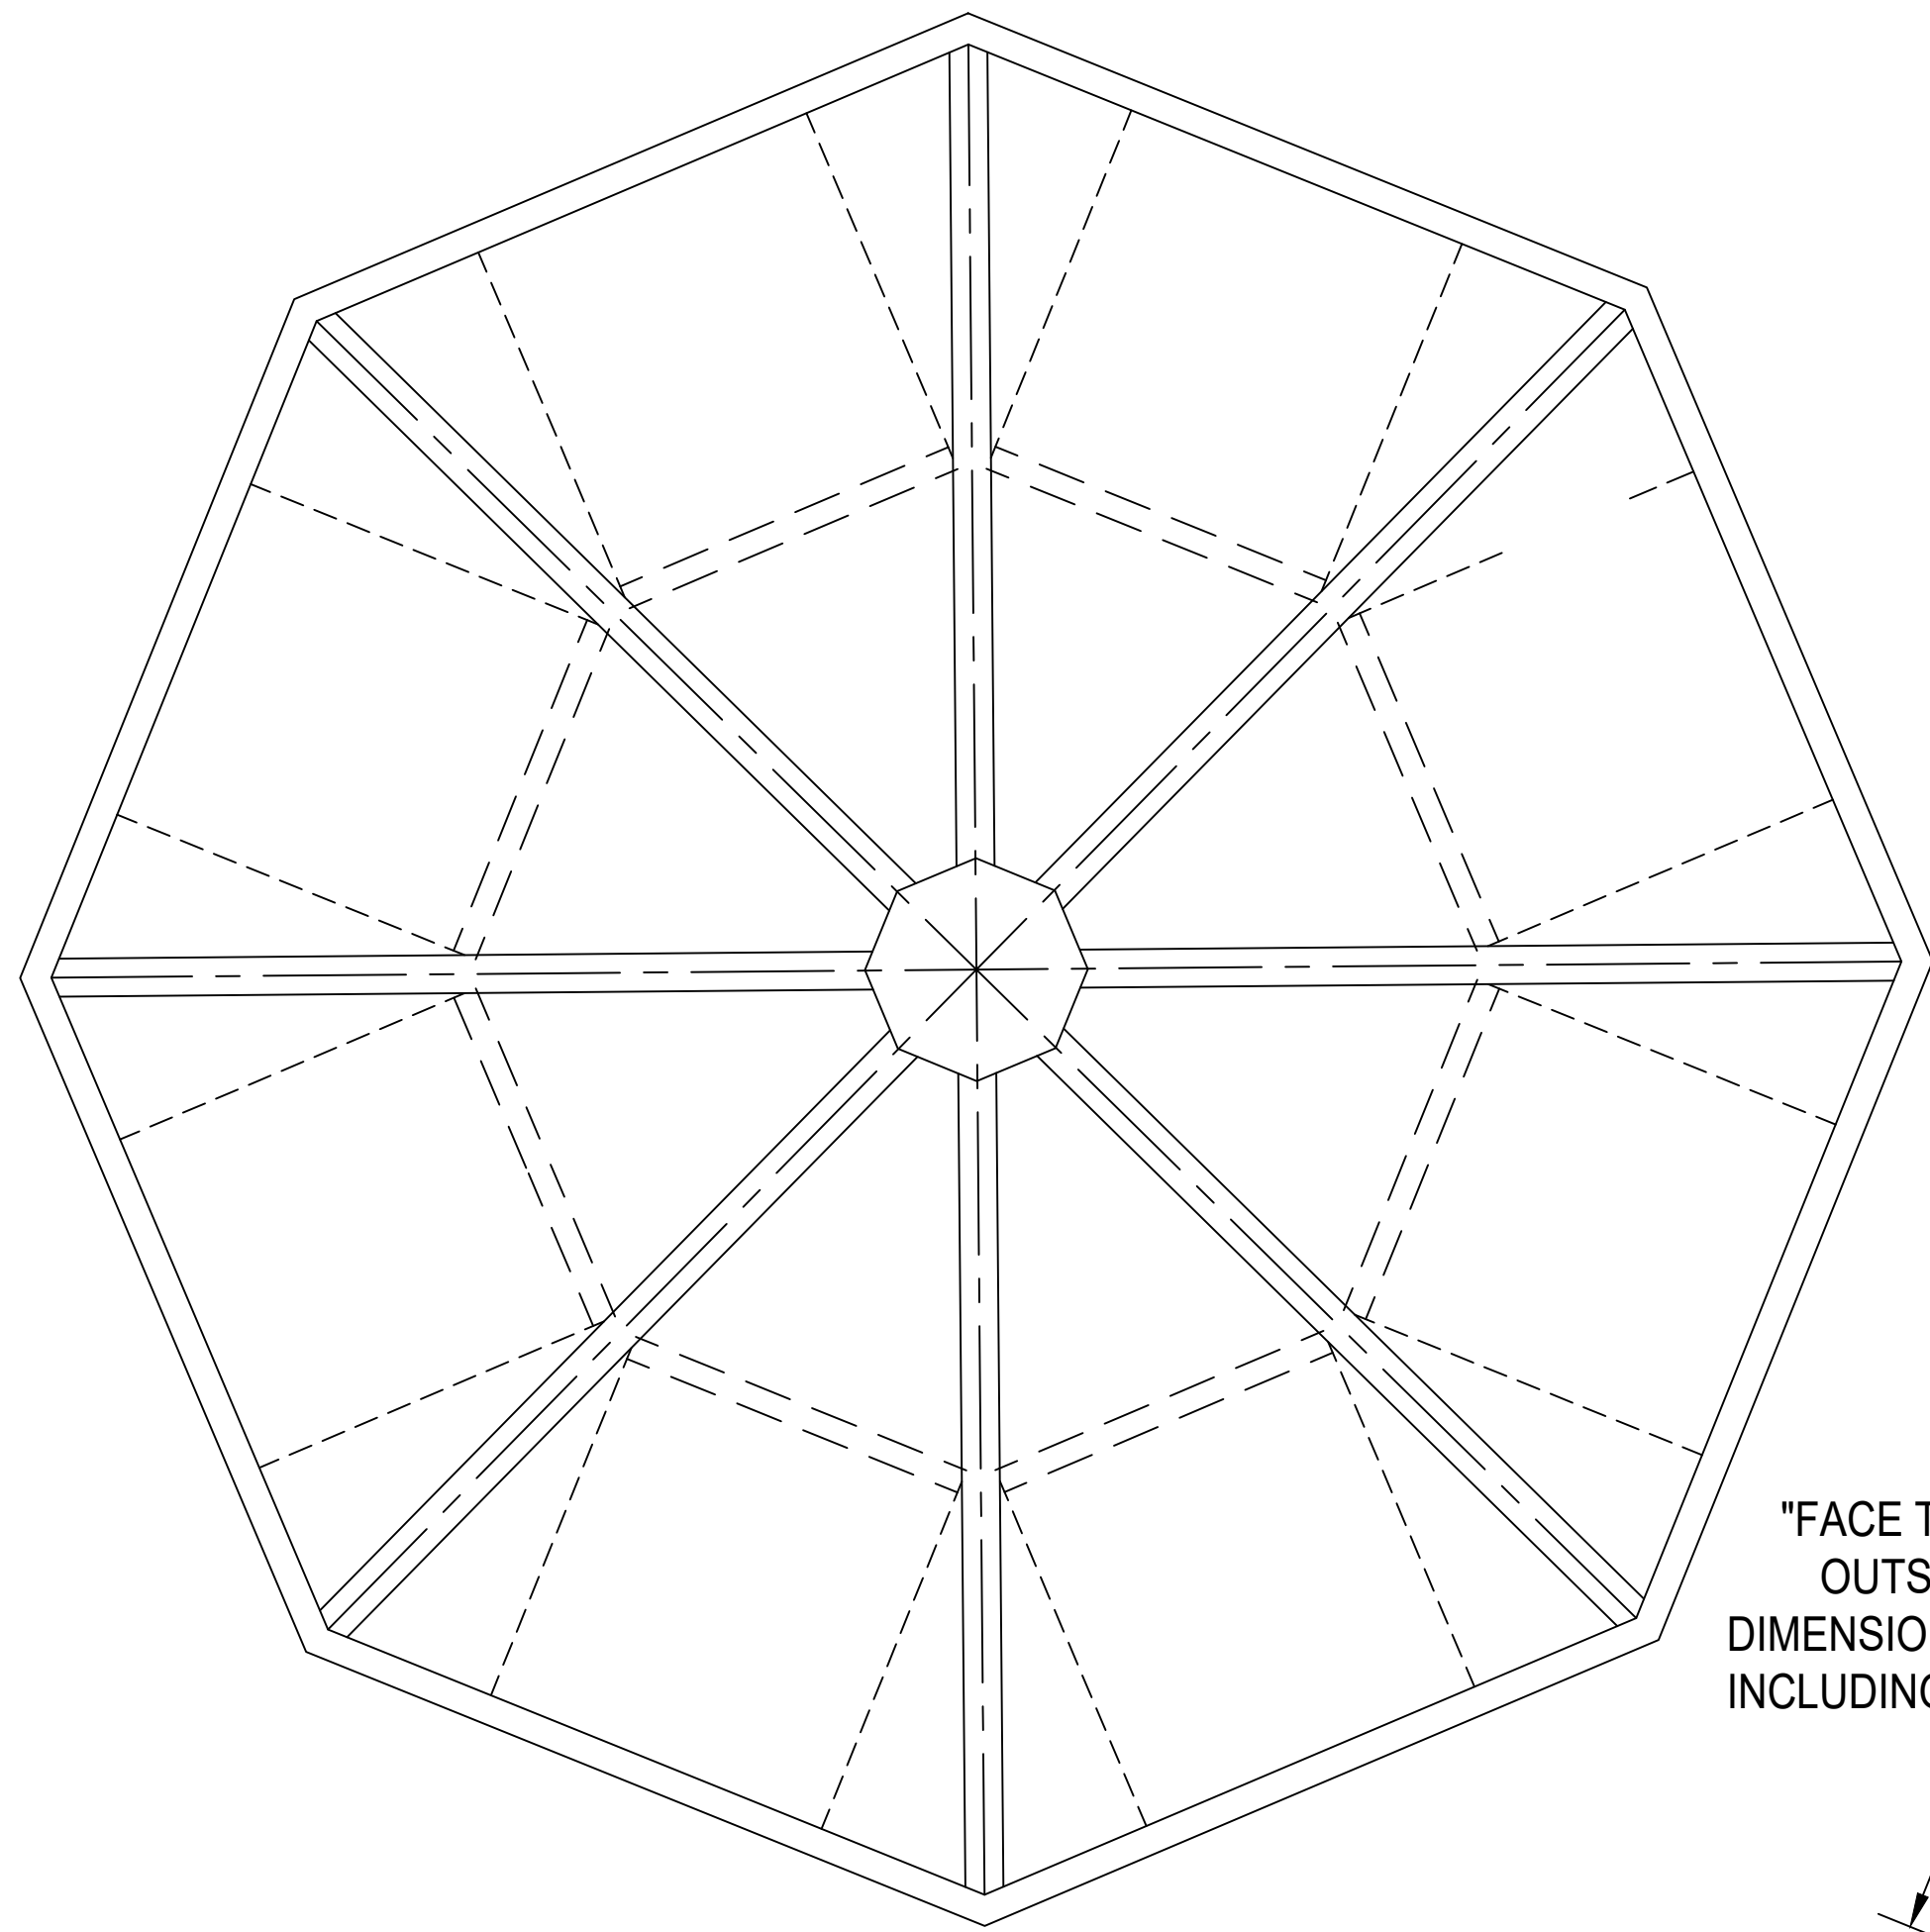


PLANVIEW
EIGHT (8) SIDED UNIT

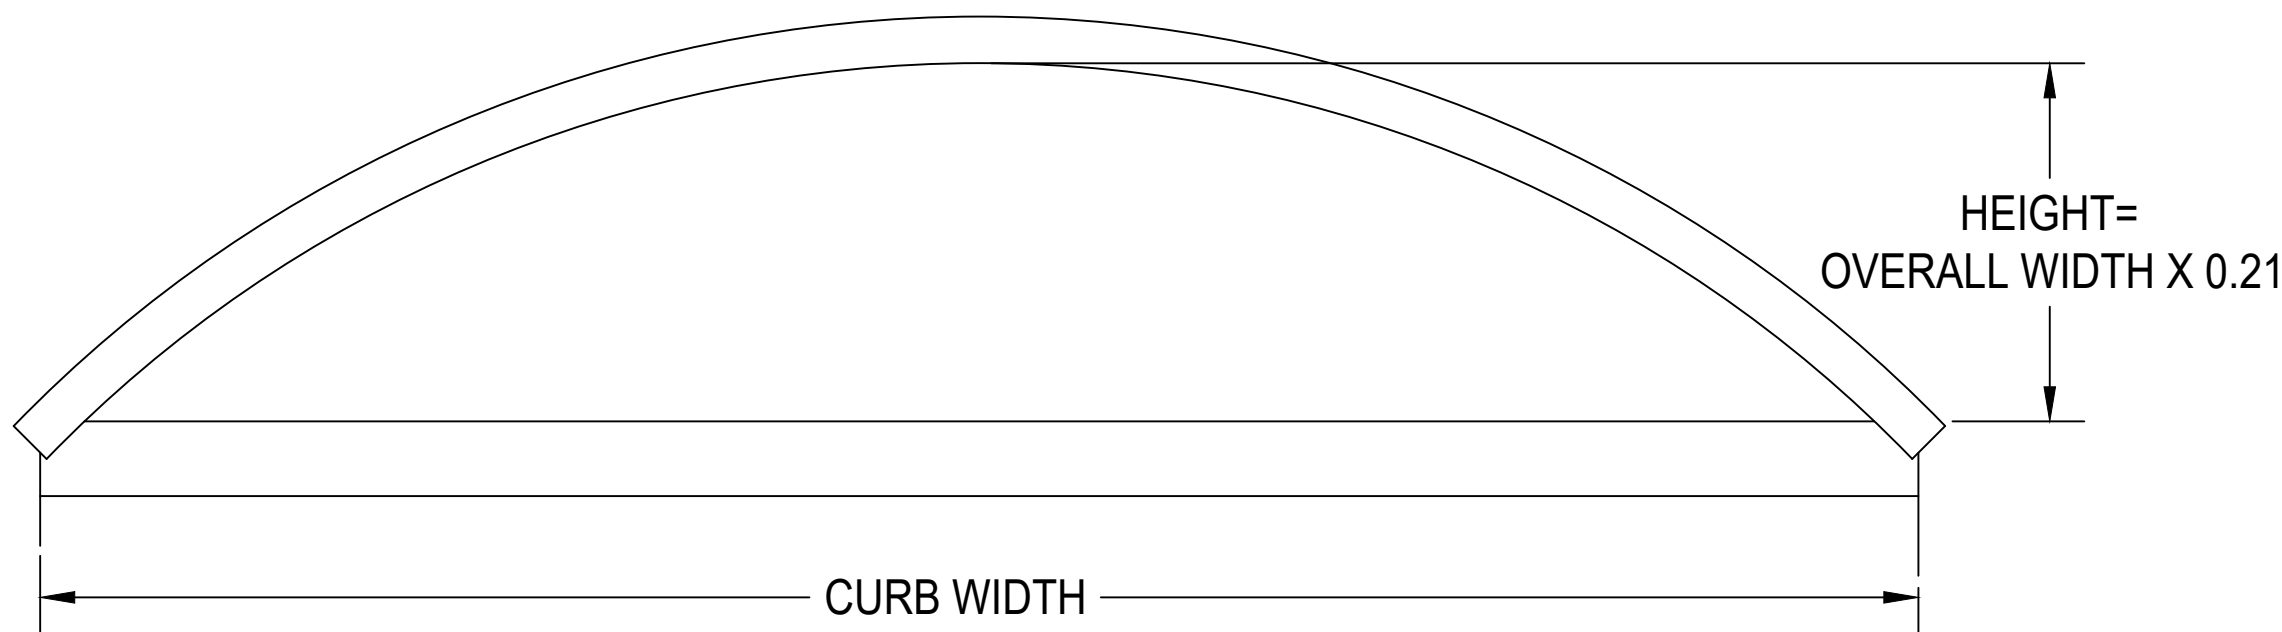


LOW-RISE ELEVATION

SYSTEM IS SHOWN AS 2.75" QuadSpan™ PANEL THICKNESS. A 4" QuadSpan™ PANEL THICKNESS SYSTEM IS USED BASED ON SPAN AND LOADING CONSIDERATIONS.

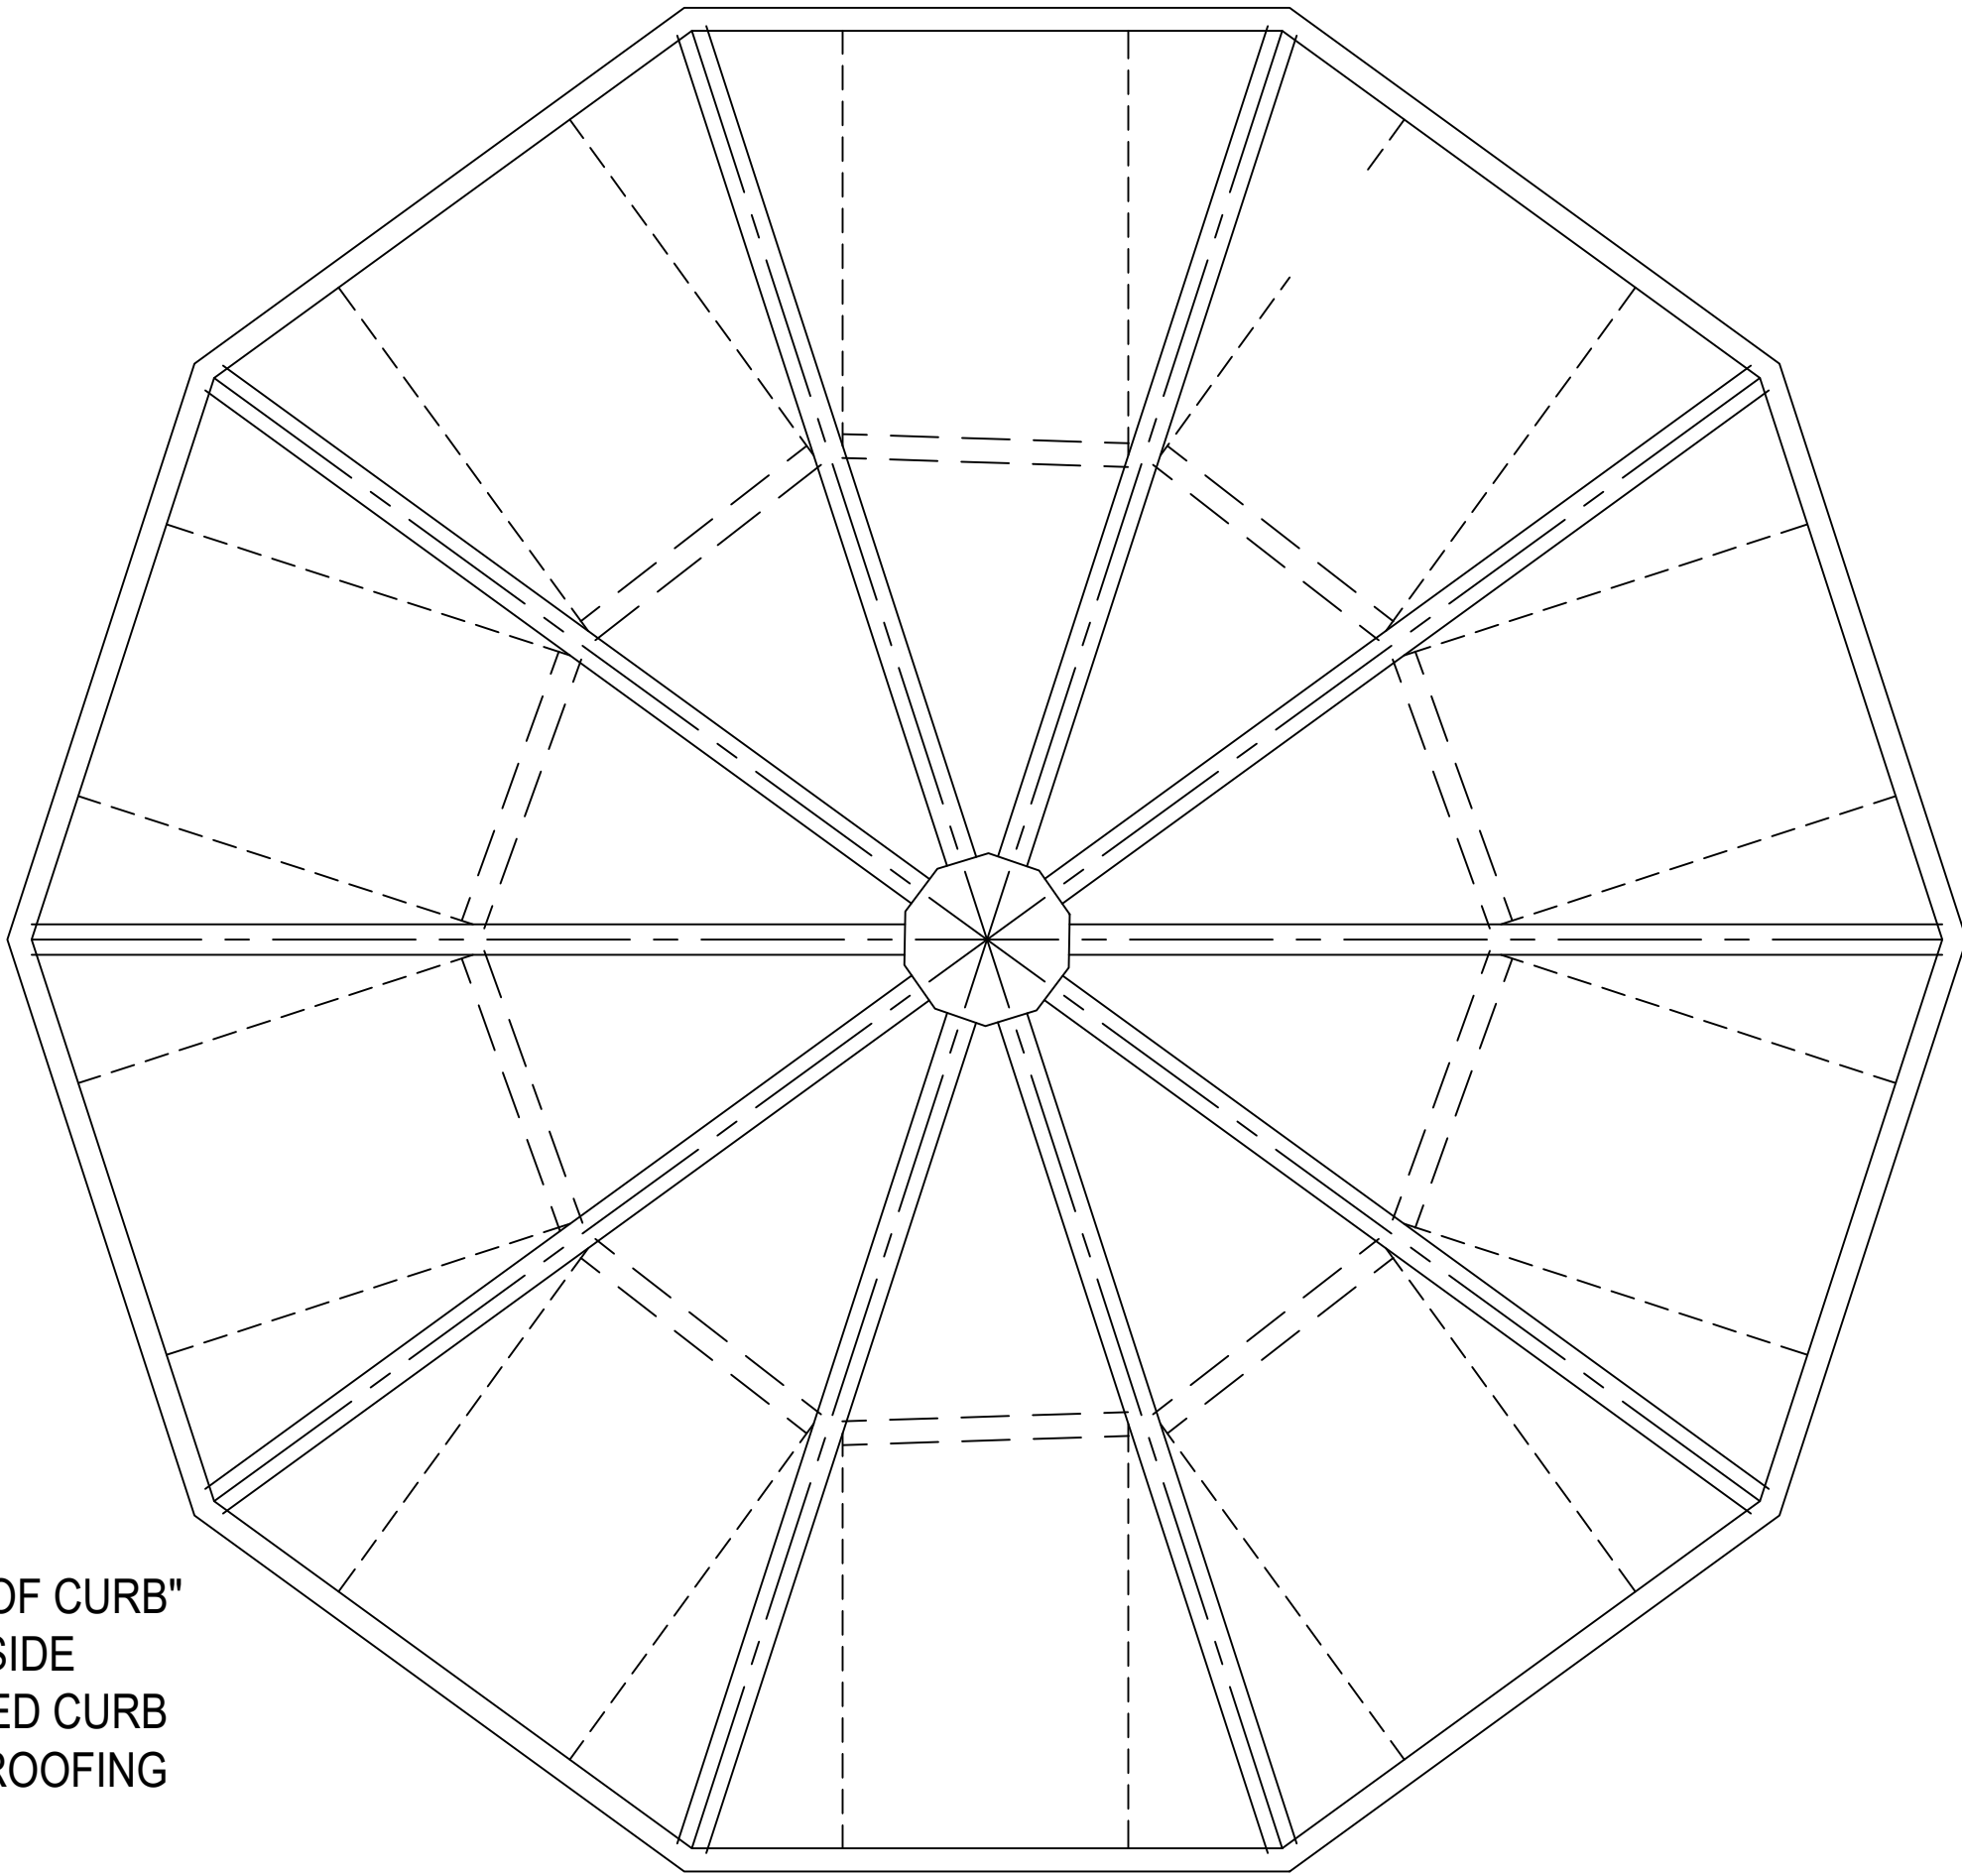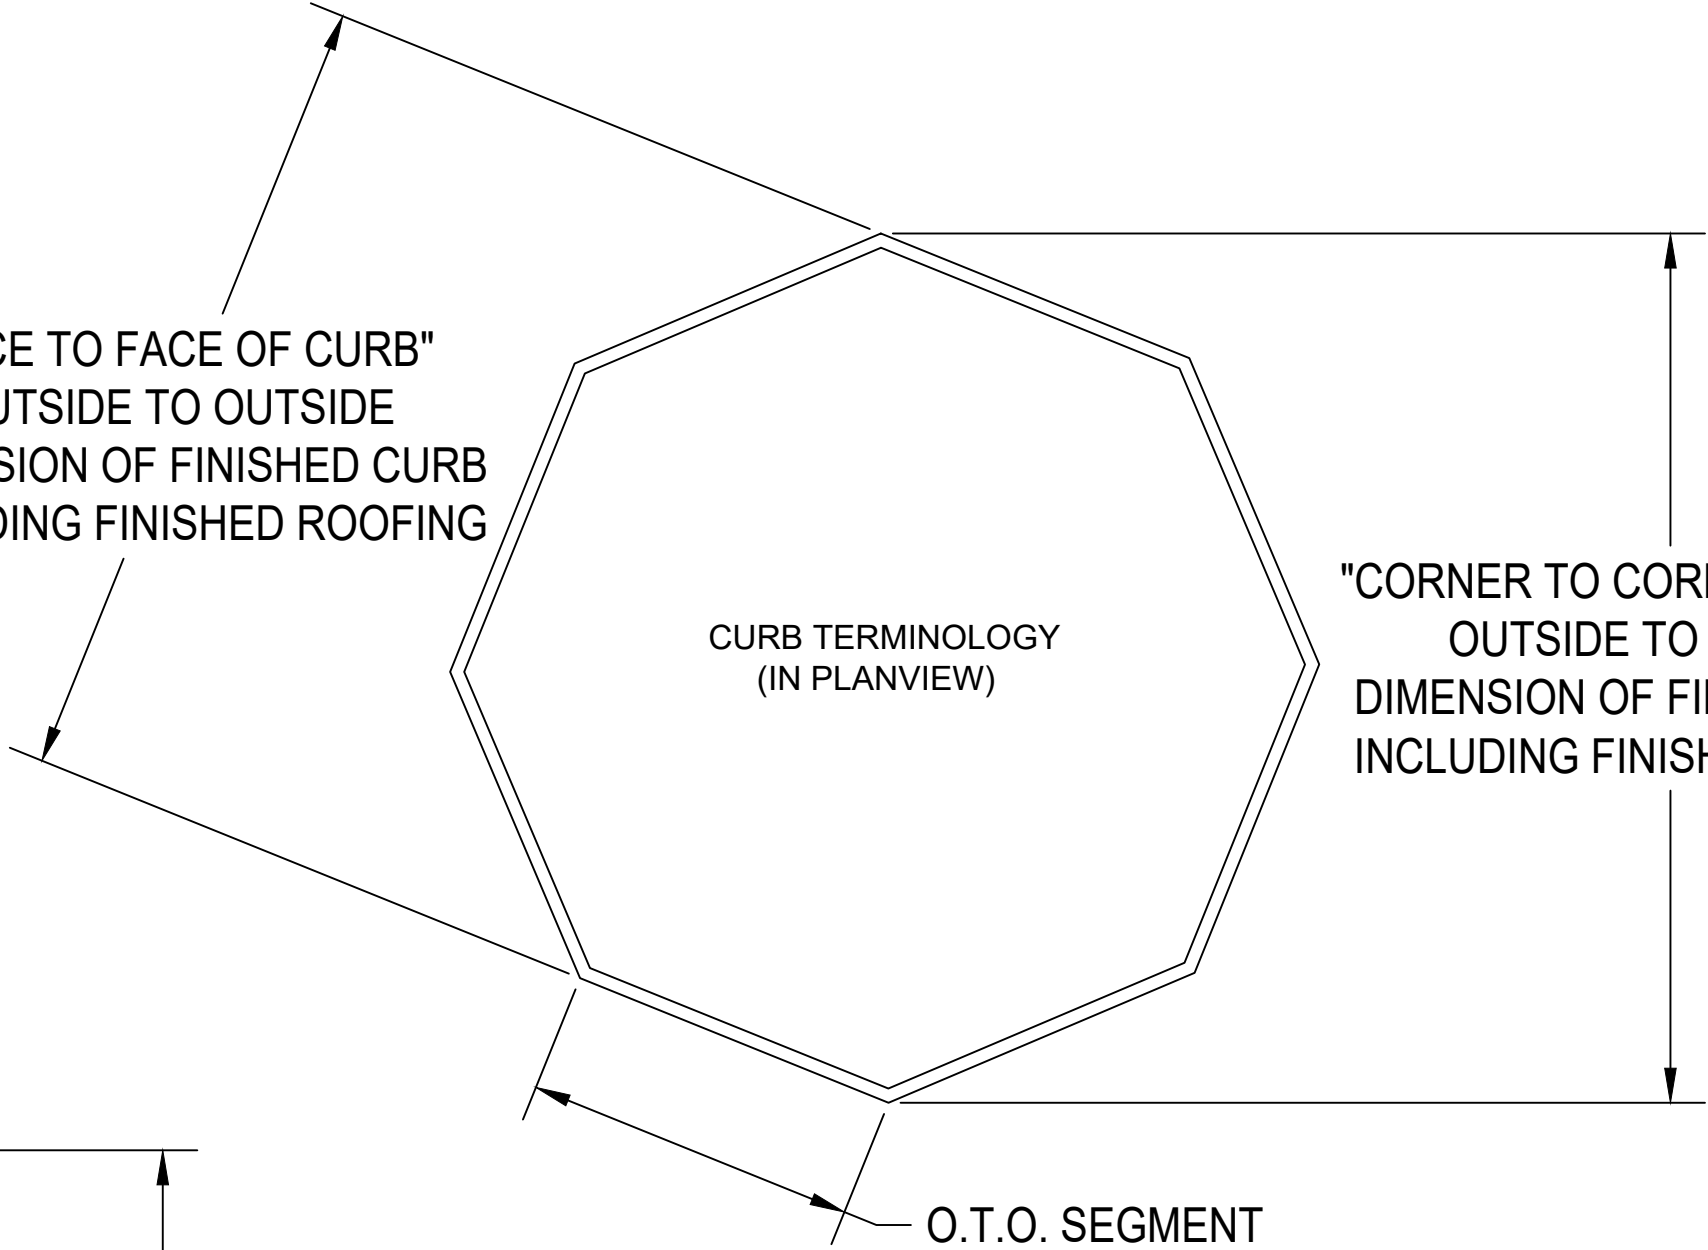

PLANVIEW
TEN (10) SIDED UNIT

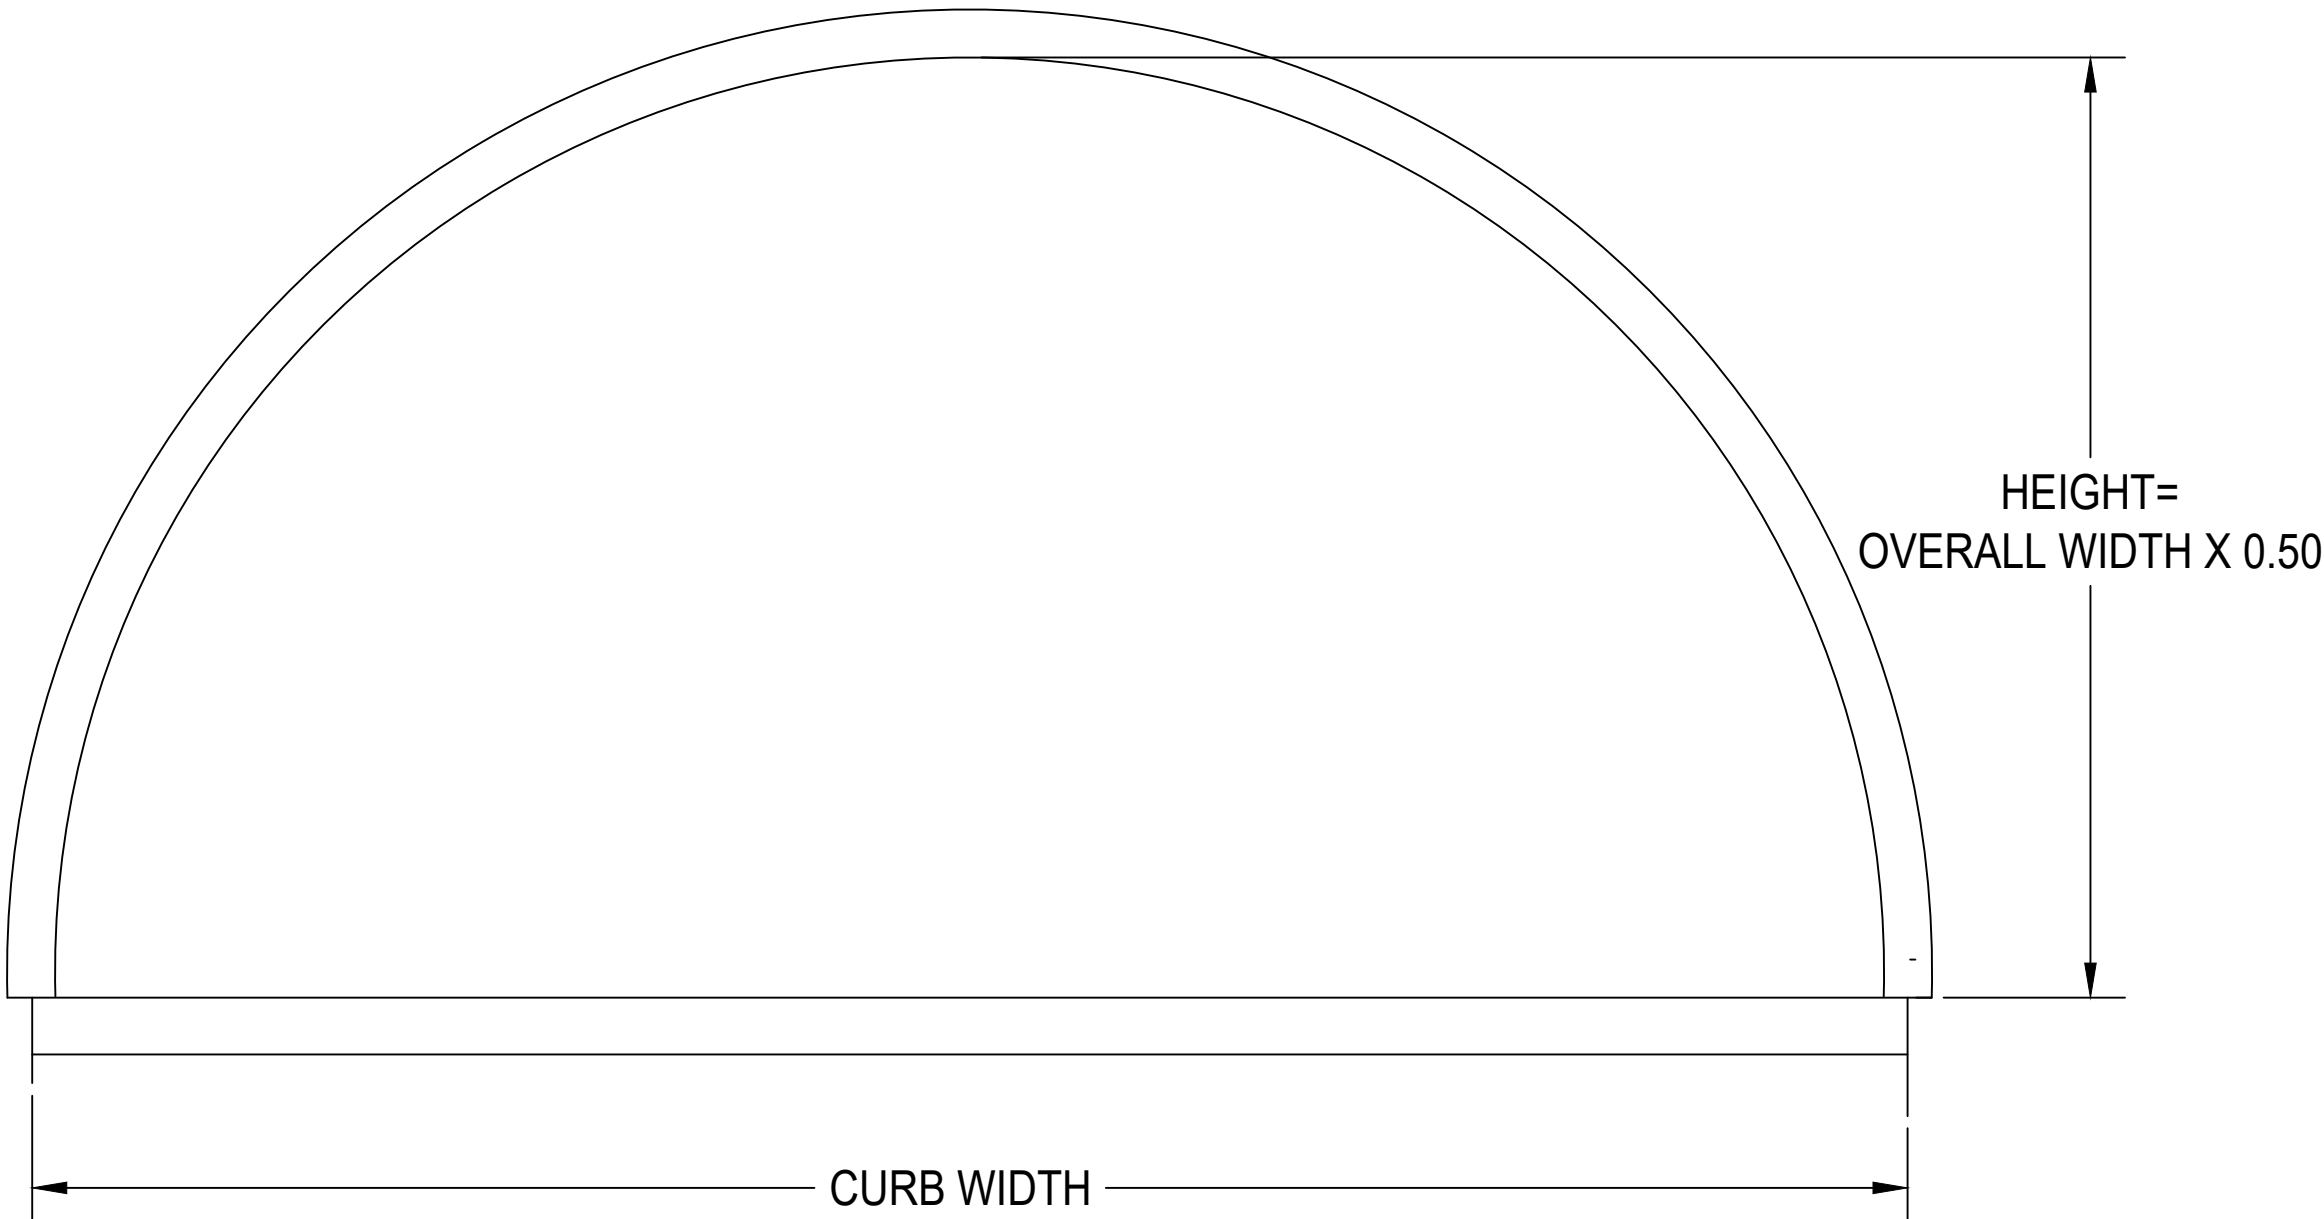

HALF ROUND ELEVATION

NOMINAL HEIGHT:
FROM TOP OF CURB TO BOTTOM OF RAFTER AT APEX OF SKYLIGHT

CUSTOM SKYLIGHTS

QuadSpan™

DOME - SYSTEM (2.75" OR 4") DETERMINED BY DESIGN LOADS

ENG-EXT-0487-2600

Fenestration



28662 N. Ballard Drive
Lake Forest, IL 60045 USA
T: +1 847.816.1060
F: +1 847.816.0475

Note


The standard details shown are for reference only.

Please contact our Architectural Support Department for job specific details and for information regarding the usage, limitations, and or code requirements pertaining to this product, please contact us at:


info@kingspanlightandair.us

5/19/2026: CREATION OF DOCUMENT


Details are subject to change and should be verified with our Architectural Support Department prior to implementation, please contact us at: info@kingspanlightandair.us

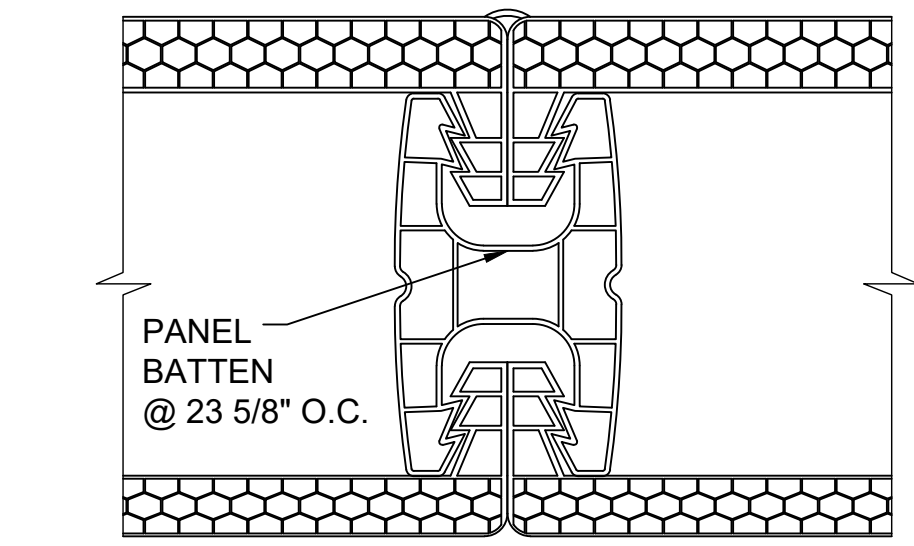


J SECTION @ BATTEN
2.75" QuadSpan™ SYSTEM

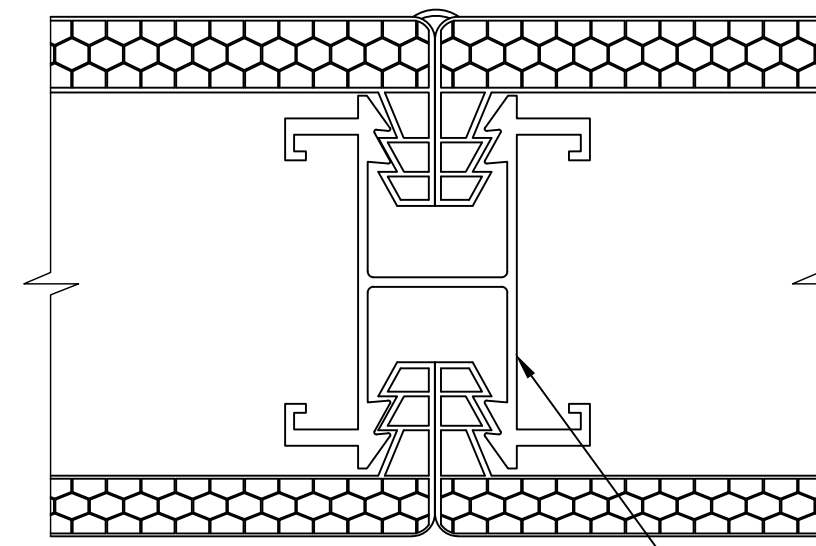


J2 SECTION @ BATTEN
2.75" QuadSpan™ SYSTEM
ALUM. BATTEN IS USED BASED ON SPAN & DESIGN LOADING @ 23 5/8" O.C.

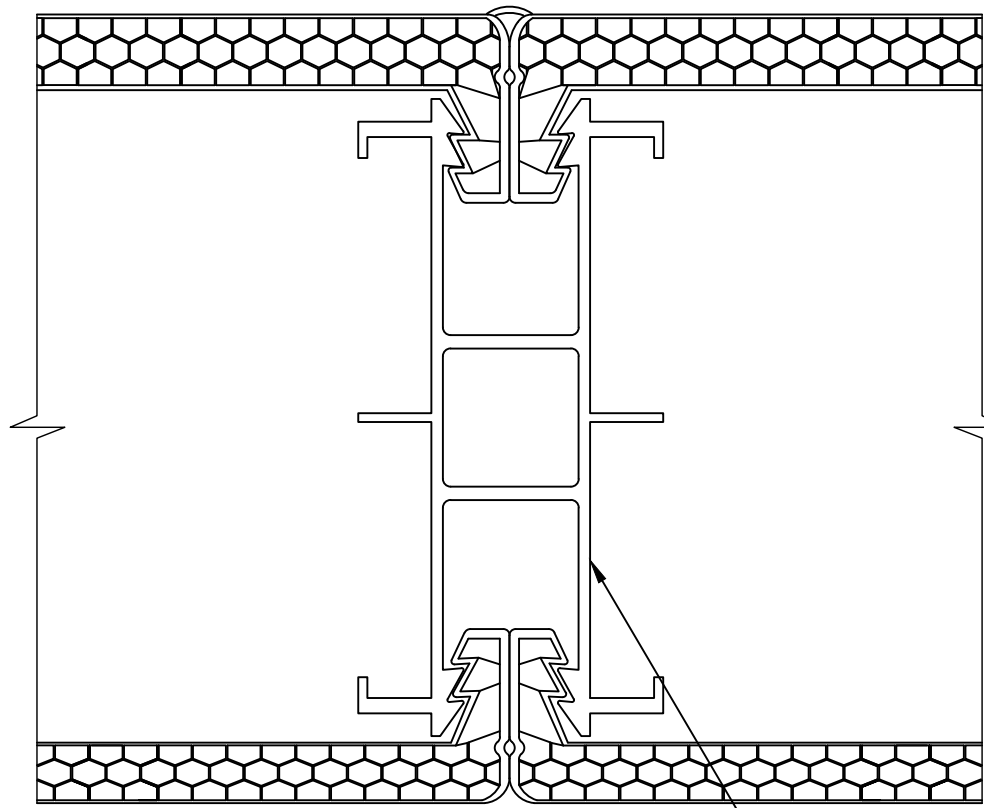


J3 SECTION @ BATTEN
4" QuadSpan™ SYSTEM
ALUM. BATTEN IS USED BASED ON SPAN & DESIGN LOADING @ 23 5/8" O.C.

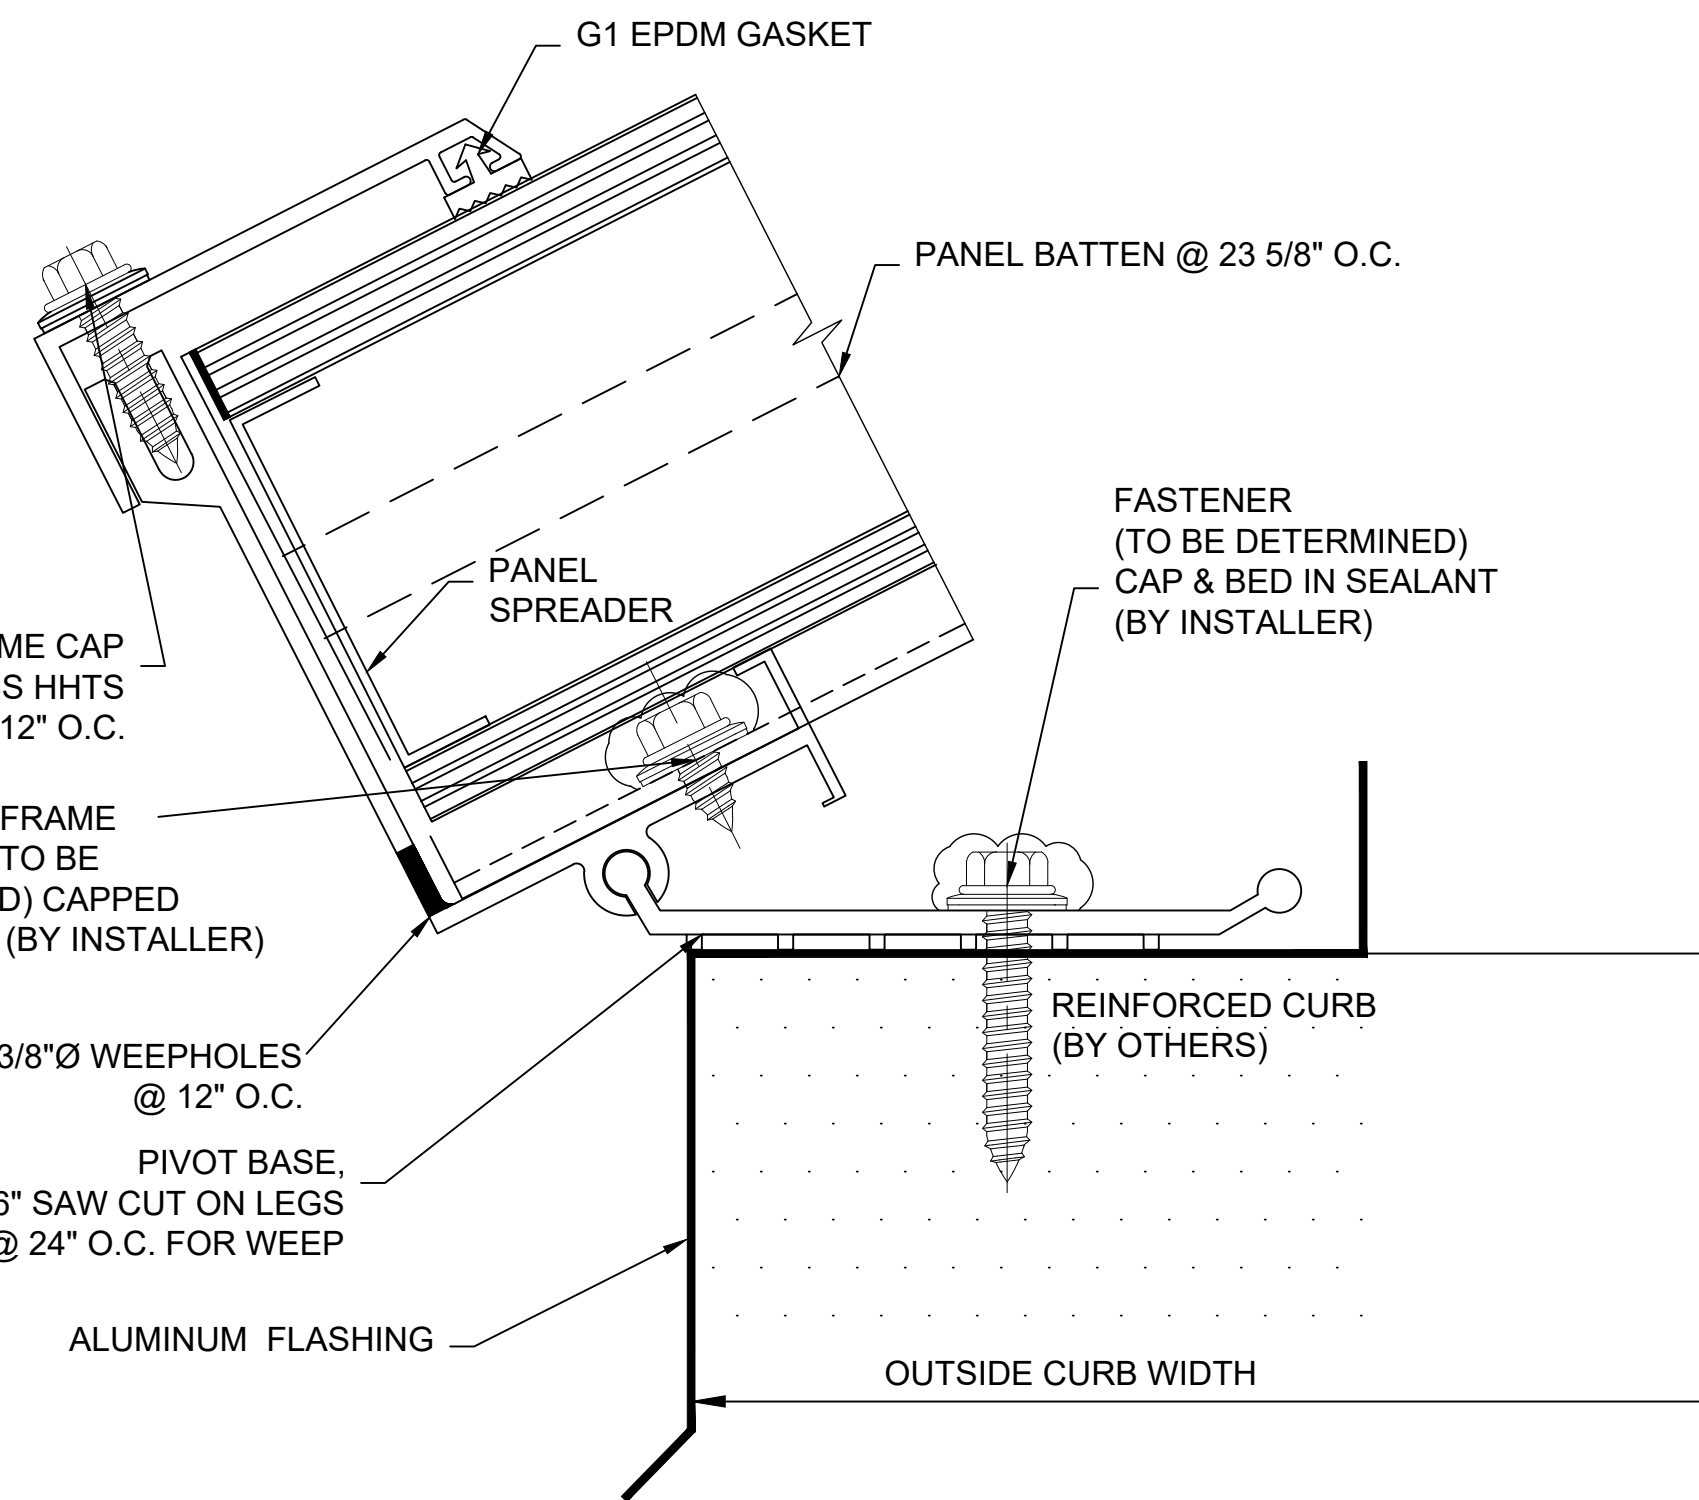


A SECTION @ SILL (LOW-RISE)
2.75" QuadSpan™ SYSTEM
(4" QuadSpan™ SYSTEM SIMILAR)

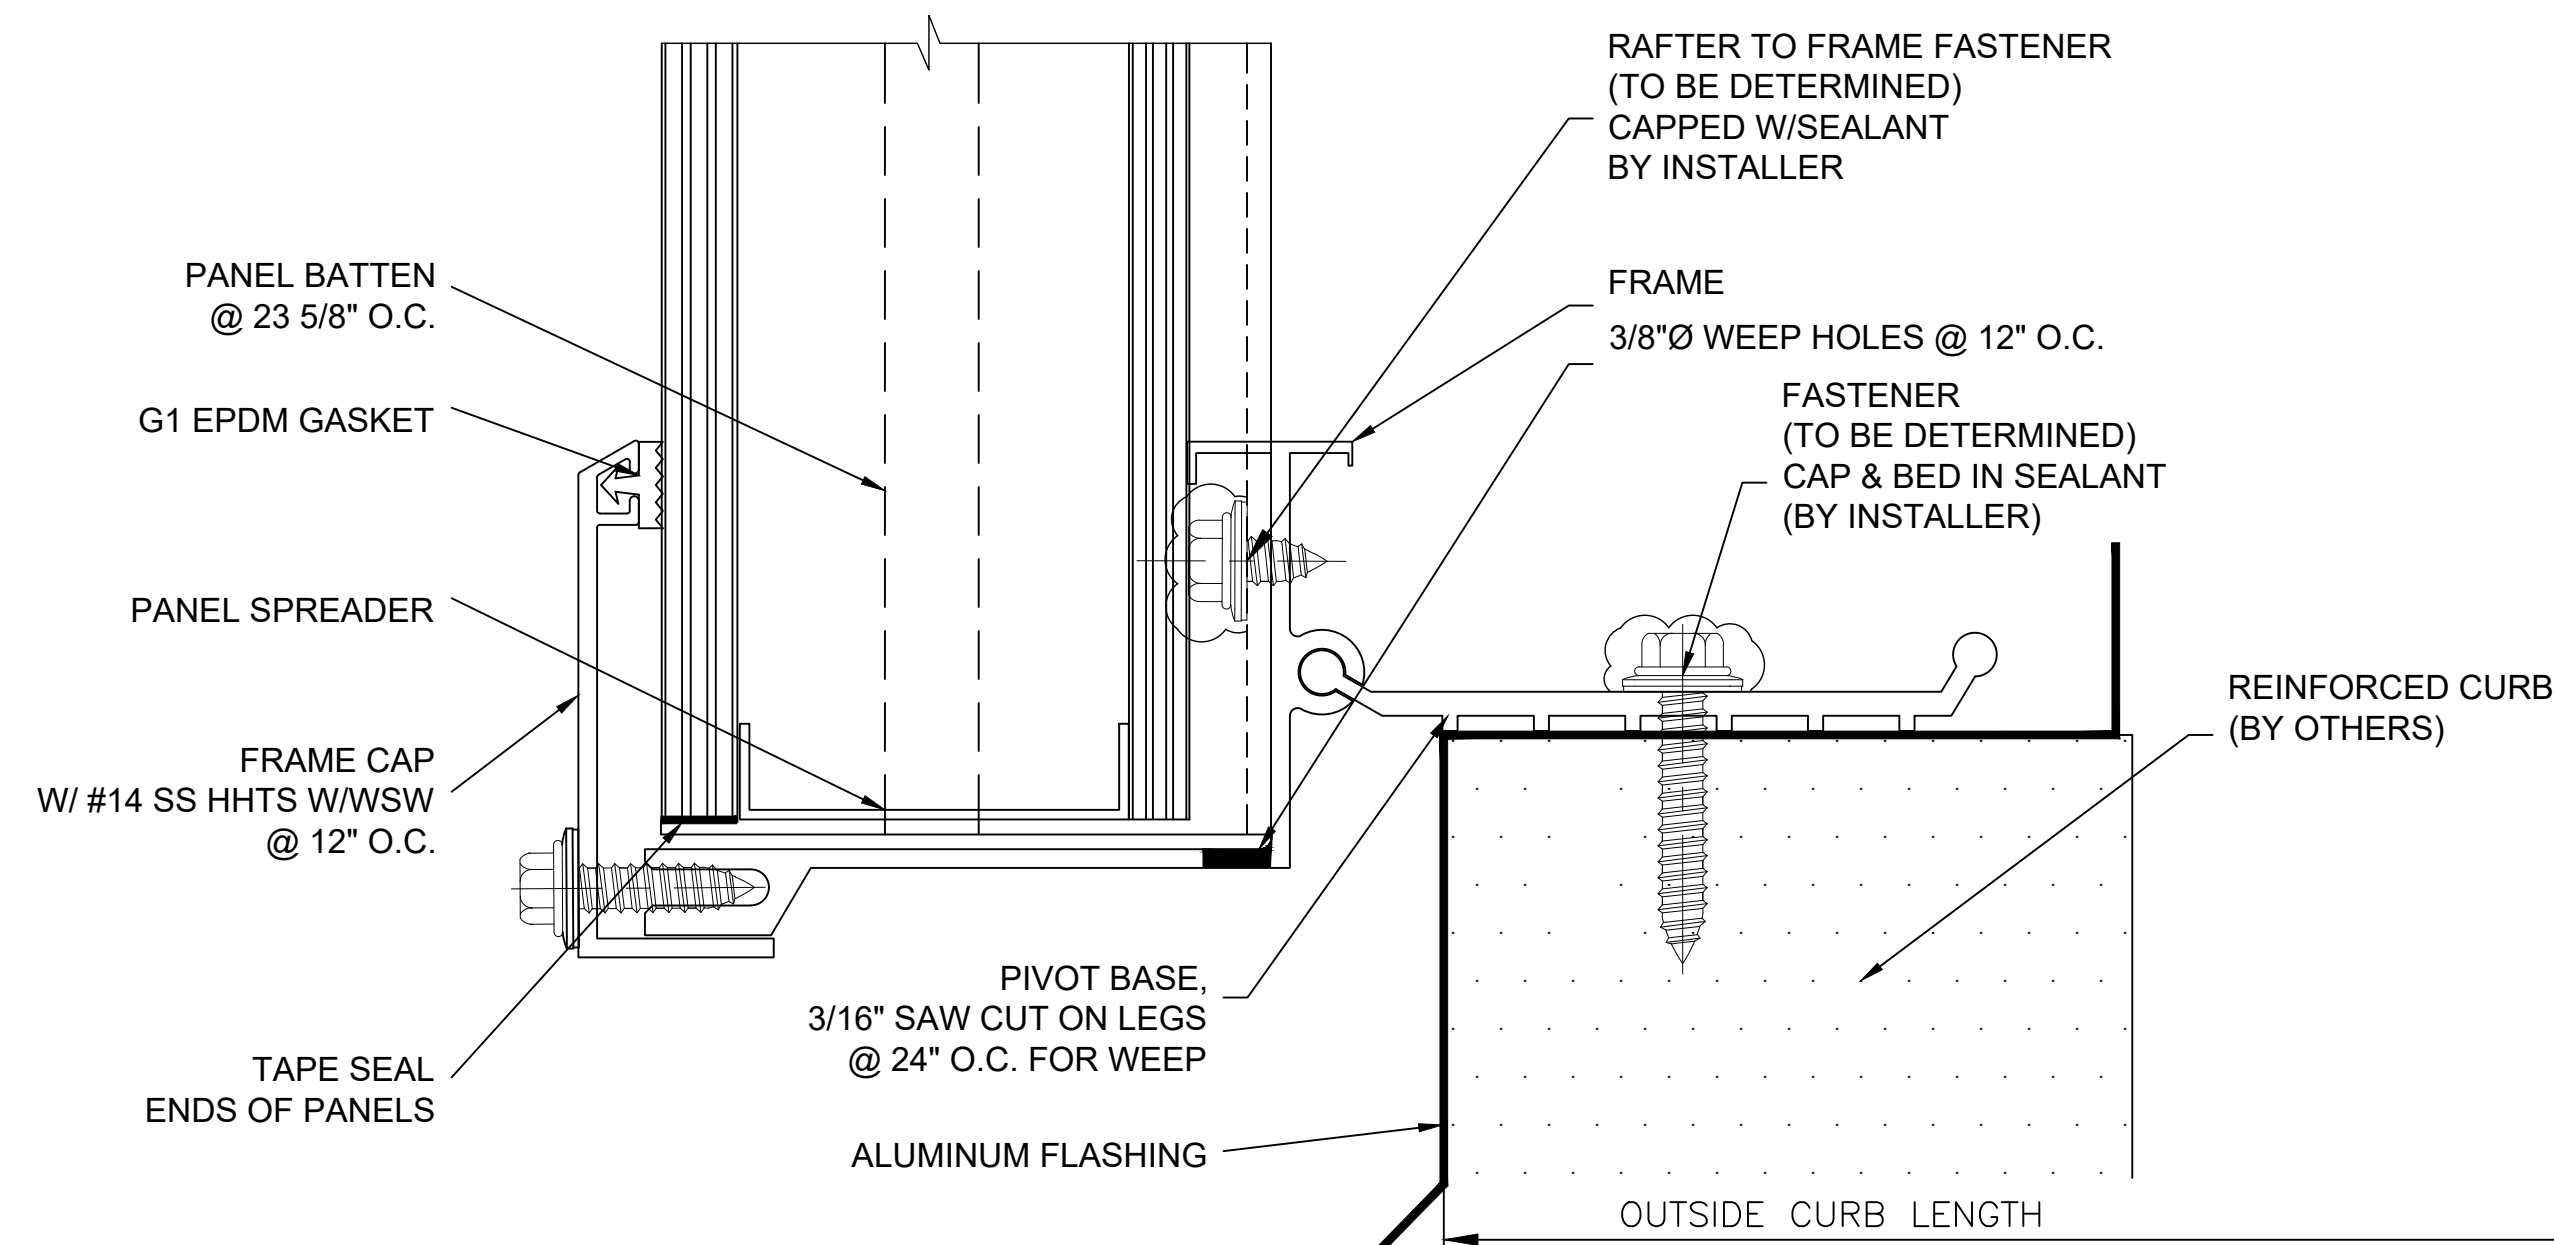

B SECTION @ SILL (HALF ROUND)
2.75" QuadSpan™ SYSTEM
(4" QuadSpan™ SYSTEM SIMILAR)

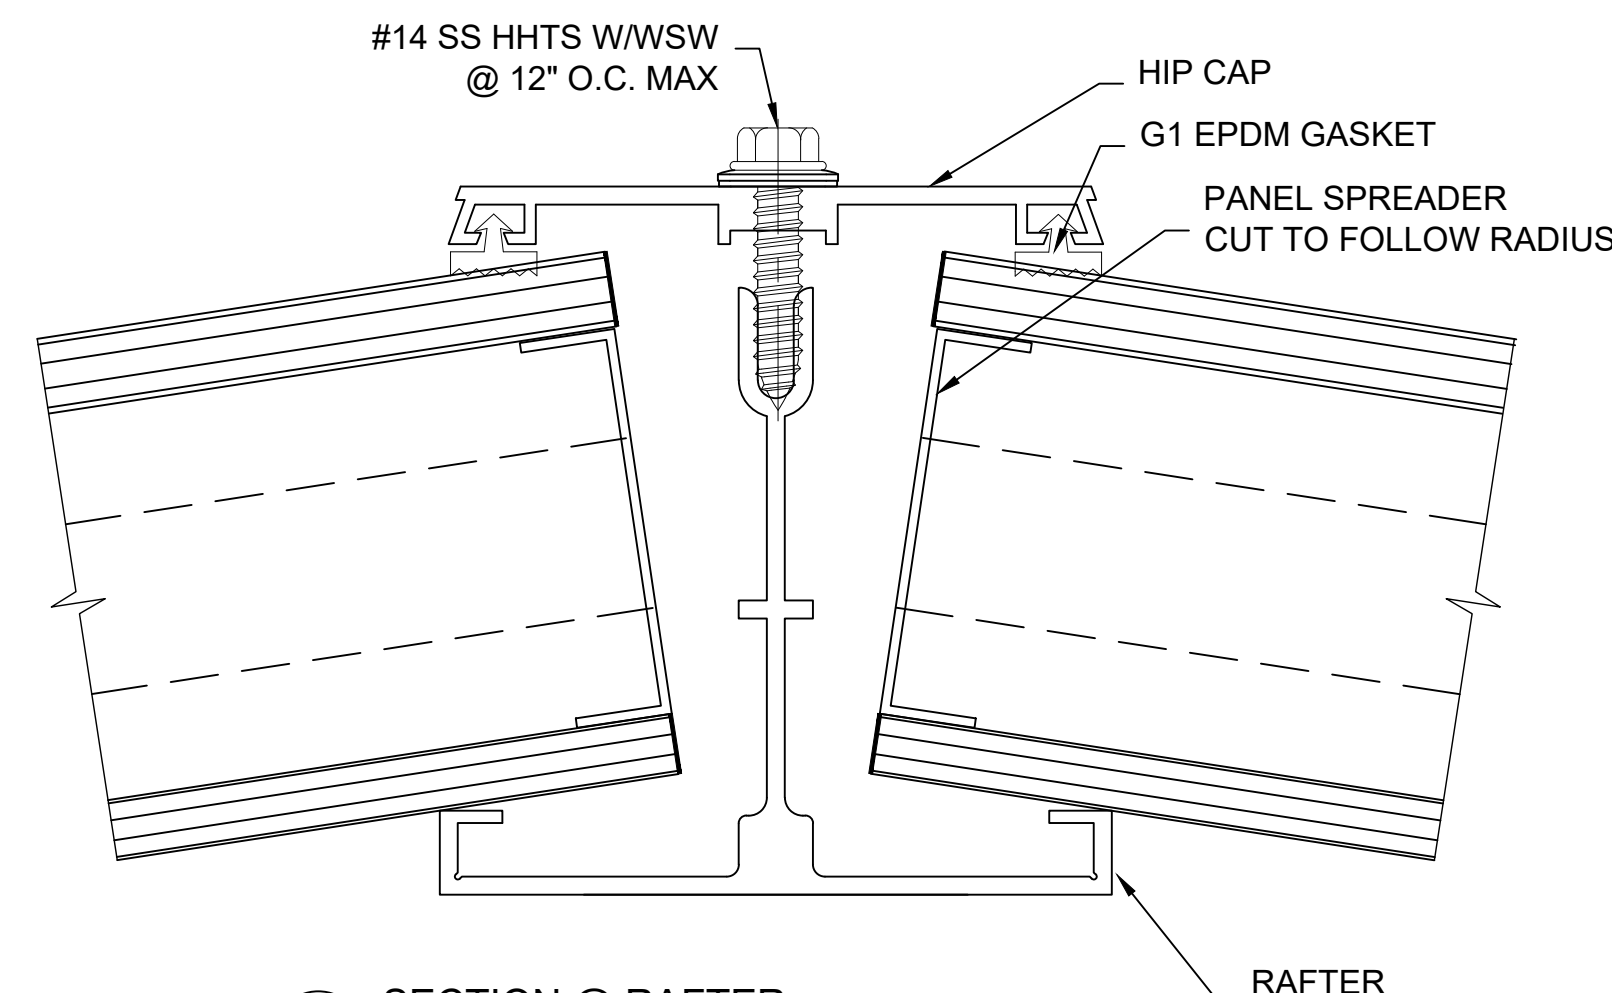

L SECTION @ RAFTER
2.75" QuadSpan™ SYSTEM
(4" QuadSpan™ SYSTEM SIMILAR)

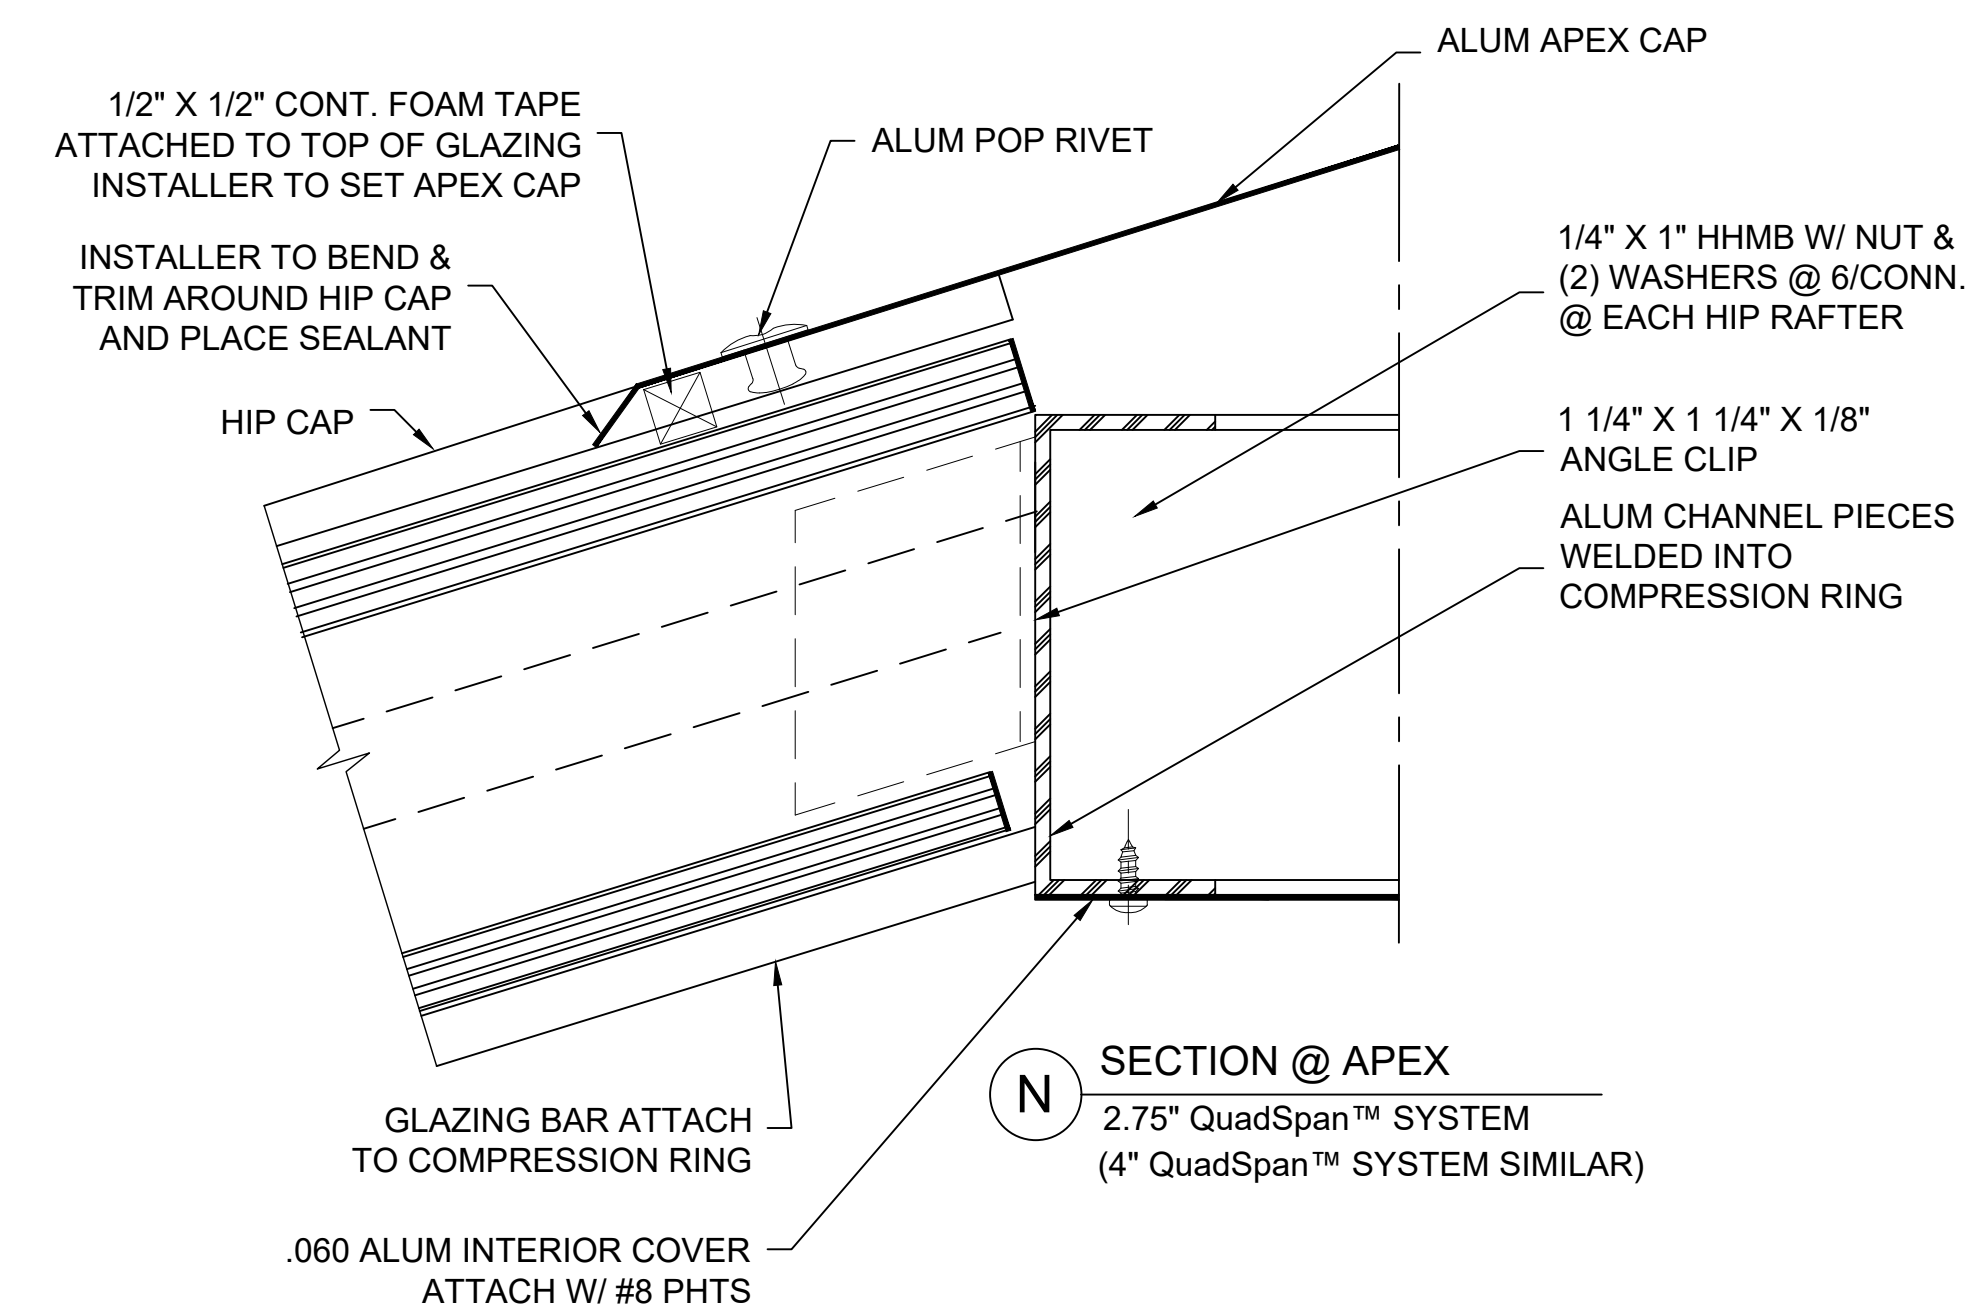

N SECTION @ APEX
2.75" QuadSpan™ SYSTEM
(4" QuadSpan™ SYSTEM SIMILAR)

CUSTOM SKYLIGHTS

QuadSpan™

DOME - SYSTEM (2.75" OR 4") DETERMINED BY DESIGN LOADS

ENG-EXT-0487-2600

Fenestration



28662 N. Ballard Drive
Lake Forest, IL 60045 USA
T: +1 847.816.1060
F: +1 847.816.0475

Note
The standard details shown are for reference only.
Please contact our Architectural Support Department for job specific details and for information regarding the usage, limitations, and or code requirements pertaining to this product, please contact us at:

info@kingspanlightandair.us

5/19/2026: CREATION OF DOCUMENT

Details are subject to change and should be verified with our Architectural Support Department prior to implementation, please contact us at: info@kingspanlightandair.us

SHEET NO.

2 OF 2