

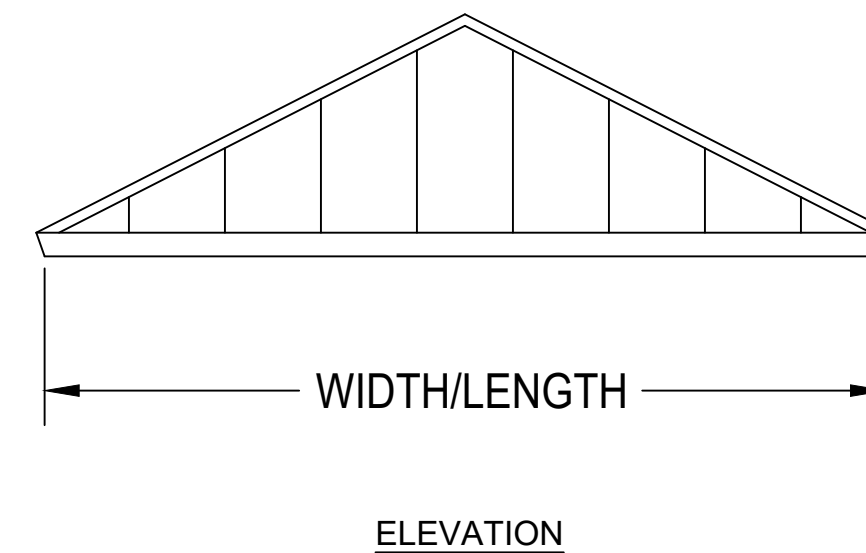
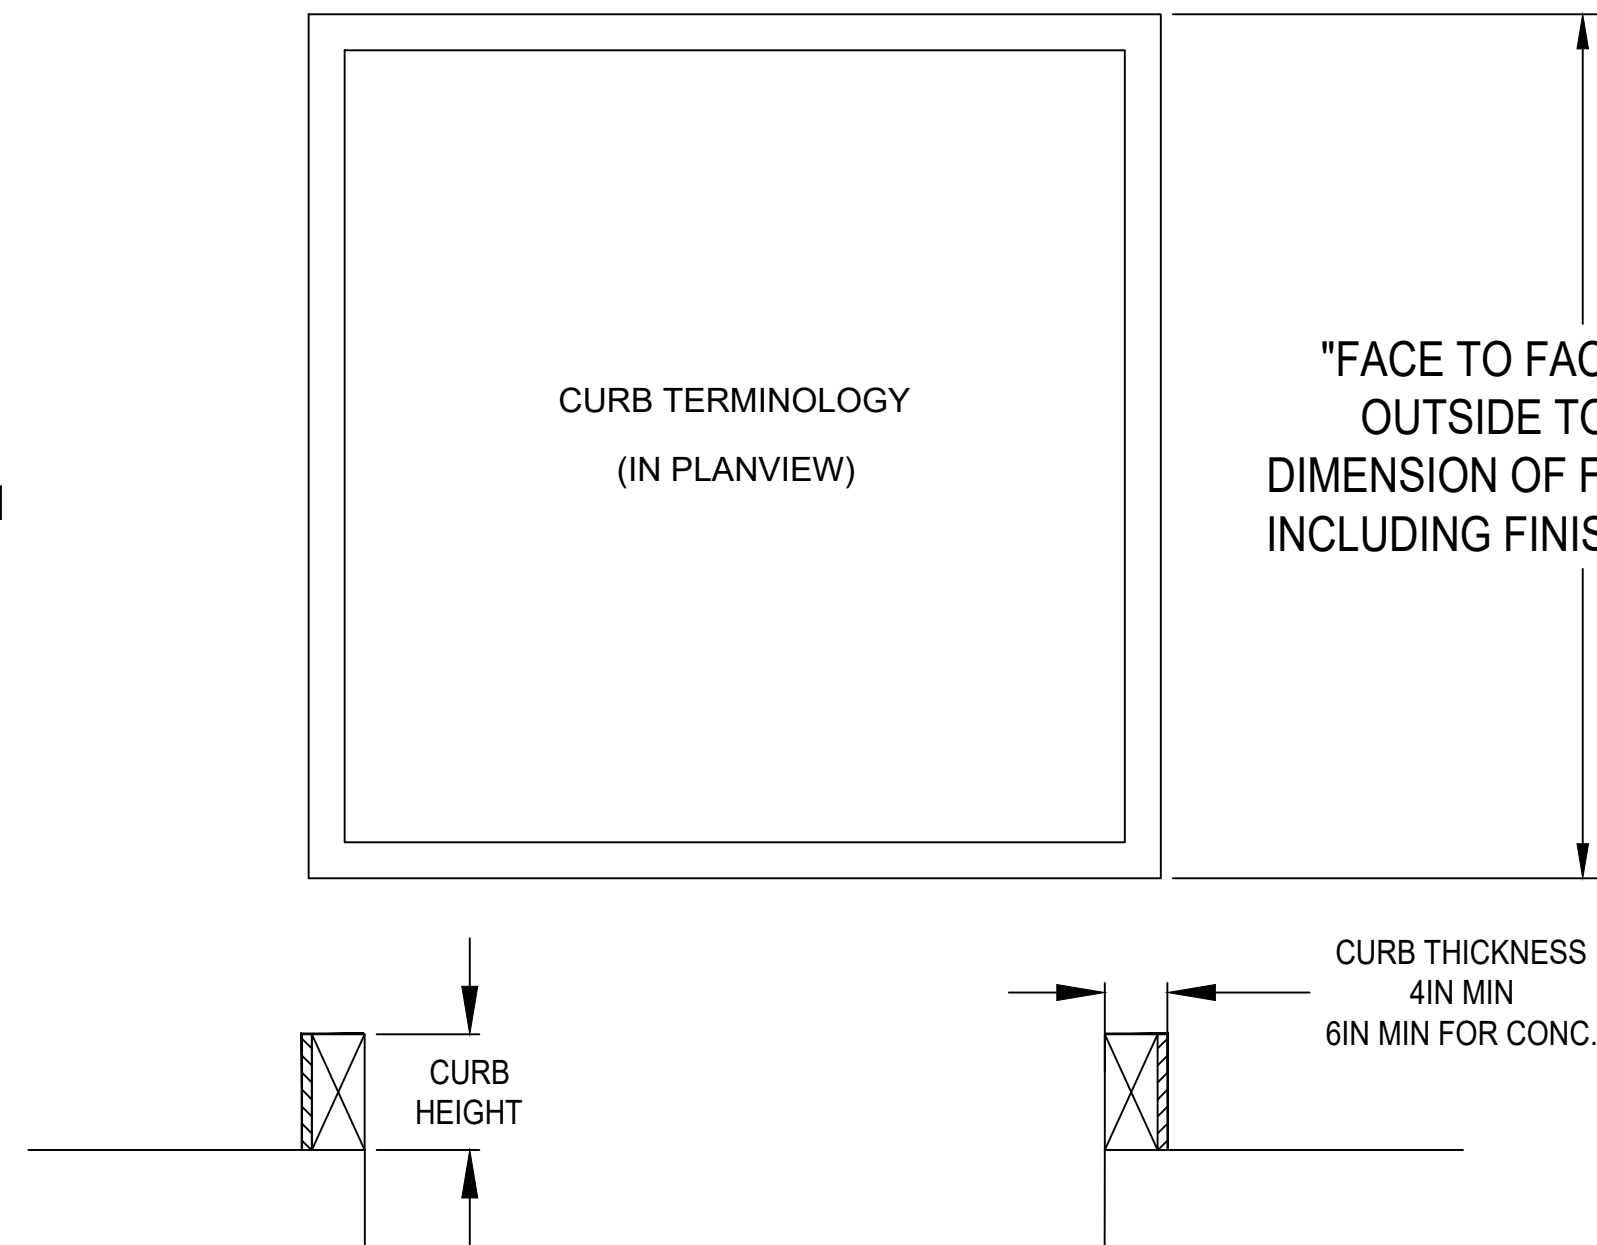


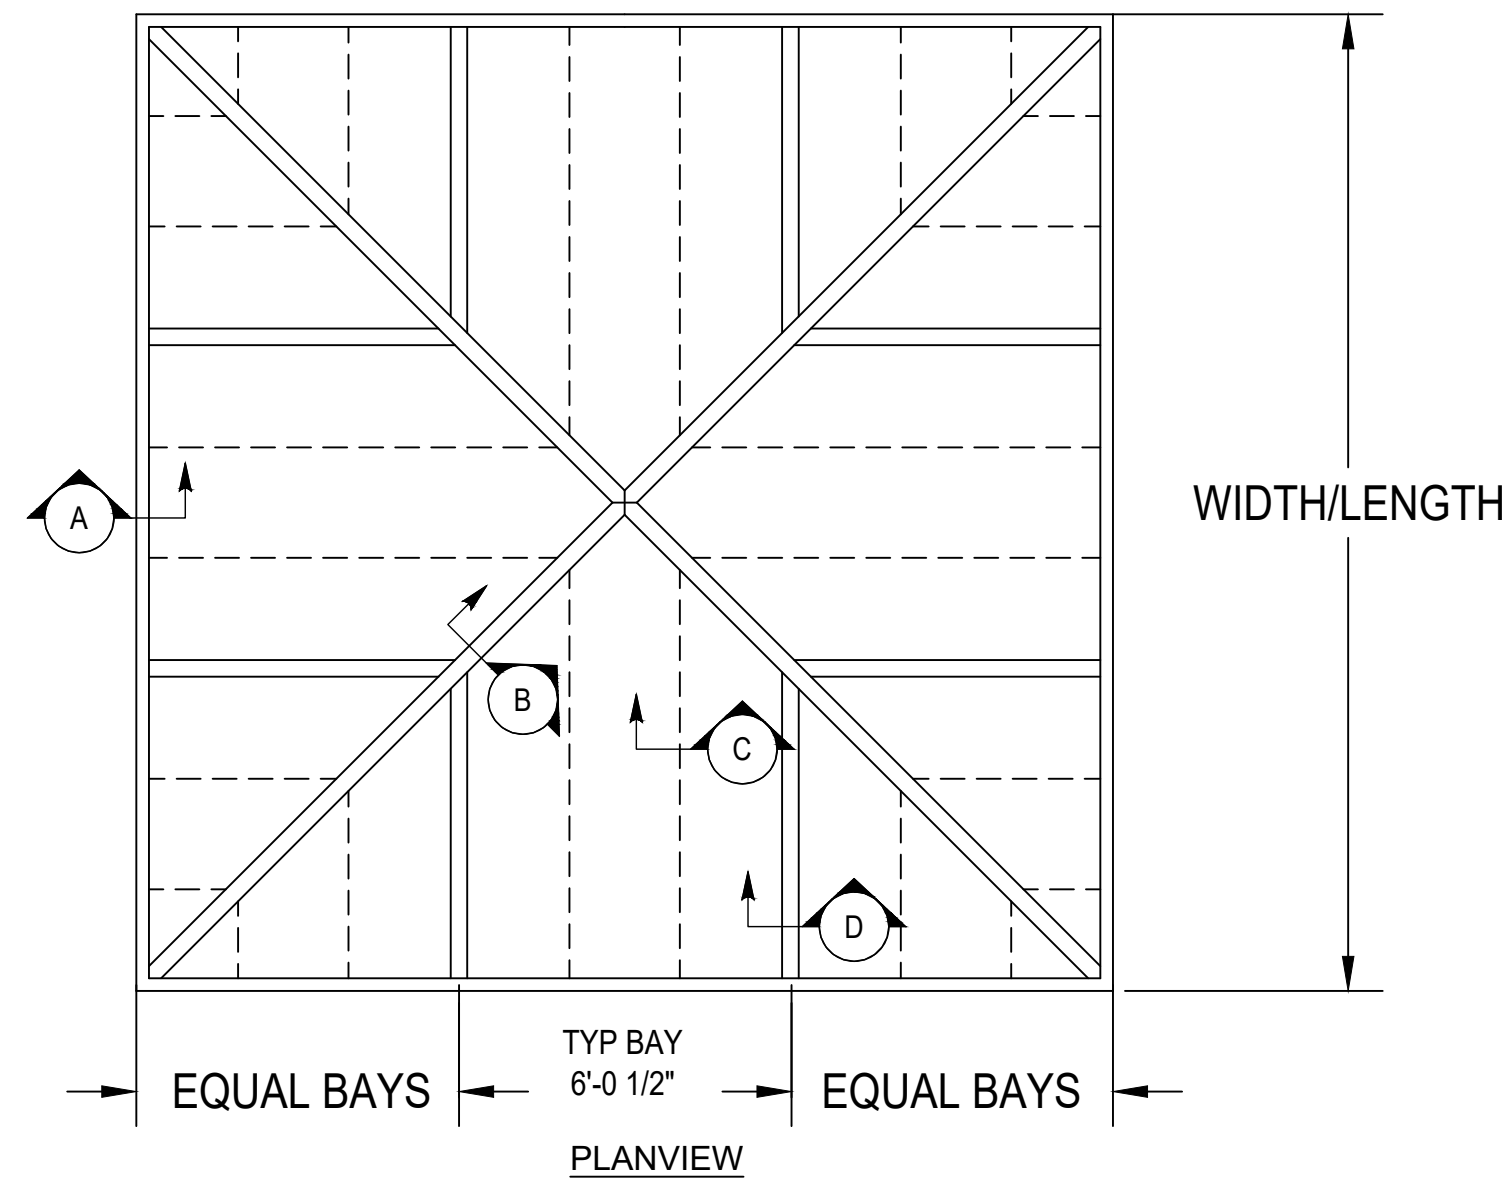


SYSTEM IS SHOWN AS 2.75" QuadSpan™ PANEL THICKNESS. A 4" QuadSpan™ PANEL THICKNESS SYSTEM IS USED BASED ON SPAN AND LOADING CONSIDERATIONS.


NOTE:  
RECOMMENDED MINIMUM PITCH 2:12.  
FOR INSTALLATIONS REQUIRING A LESSER PITCH PLEASE CONTACT OUR ARCHITECTURAL SUPPORT DEPARTMENT

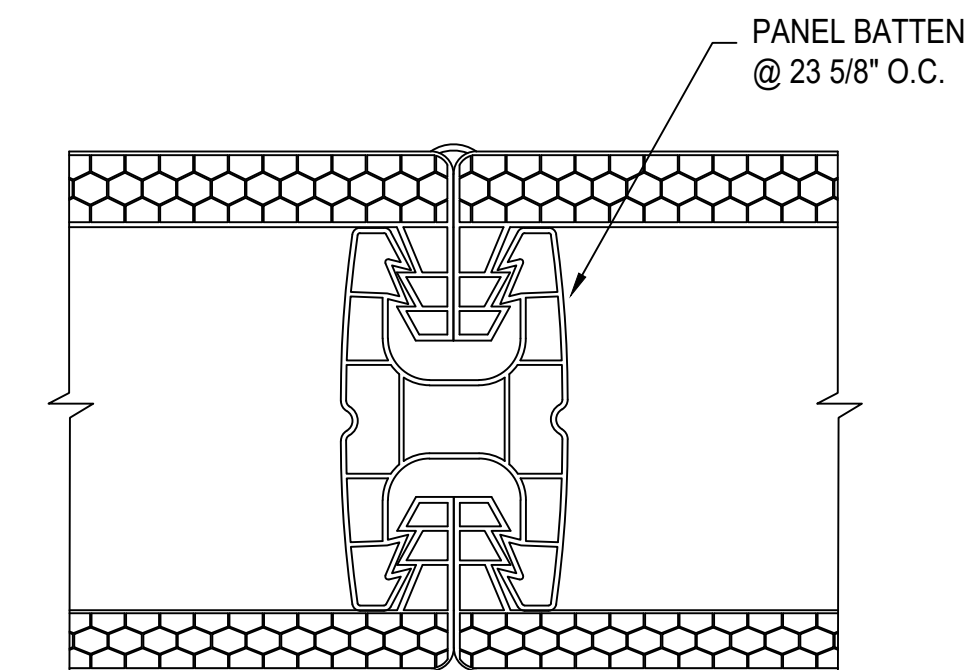


**C** SECTION @ BATTEN  
2.75" QuadSpan™ SYSTEM

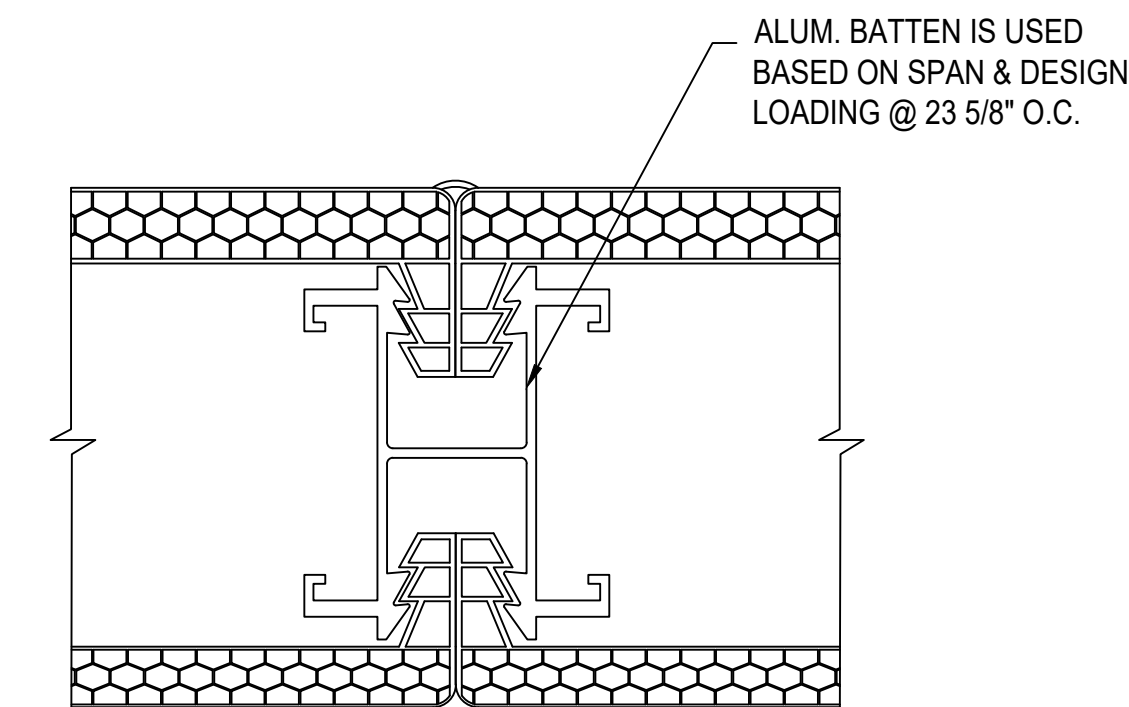


**C<sub>2</sub>** SECTION @ BATTEN  
2.75" QuadSpan™ SYSTEM

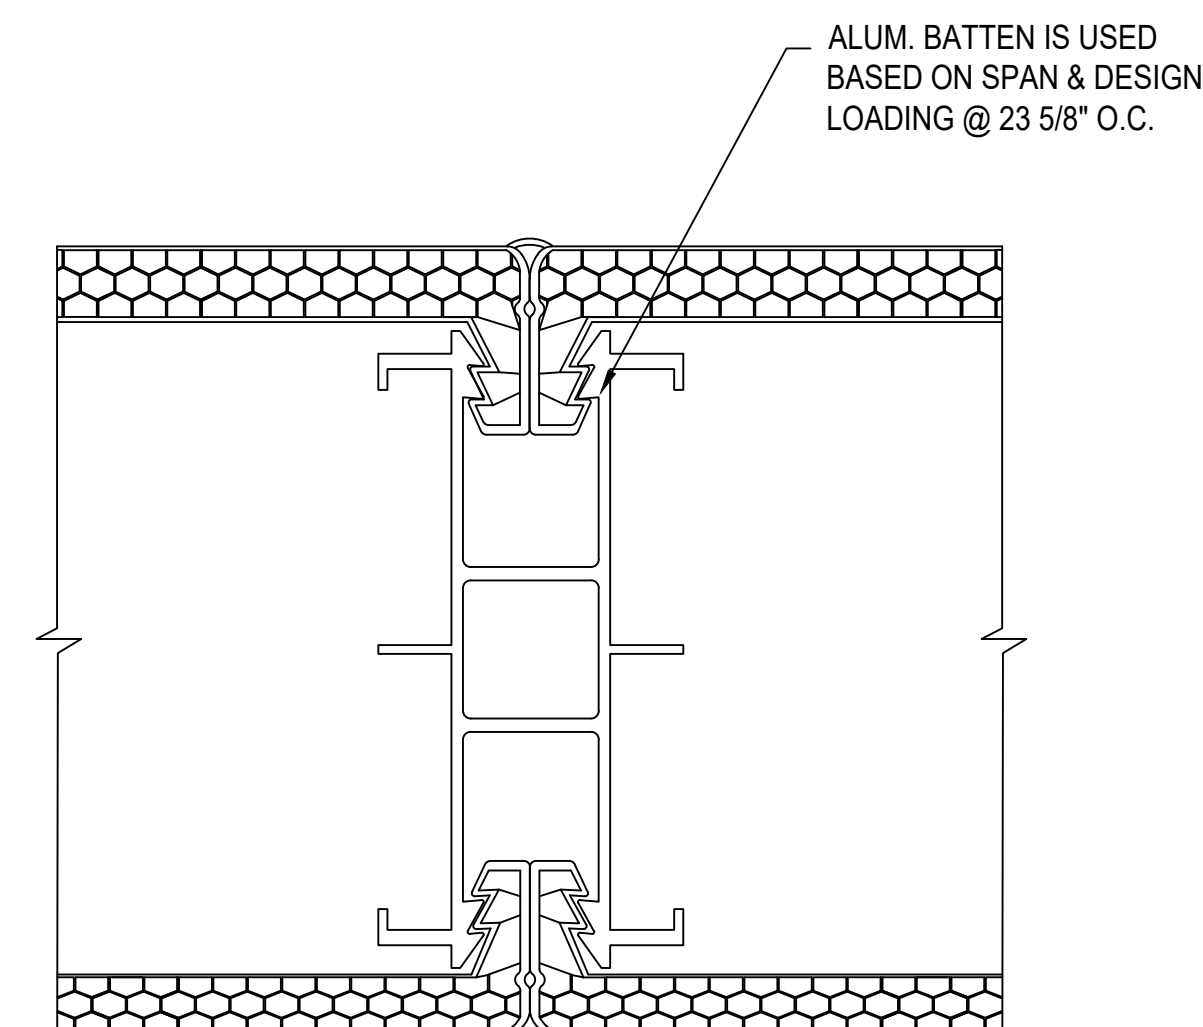


**C<sub>3</sub>** SECTION @ BATTEN  
4" QuadSpan™ SYSTEM

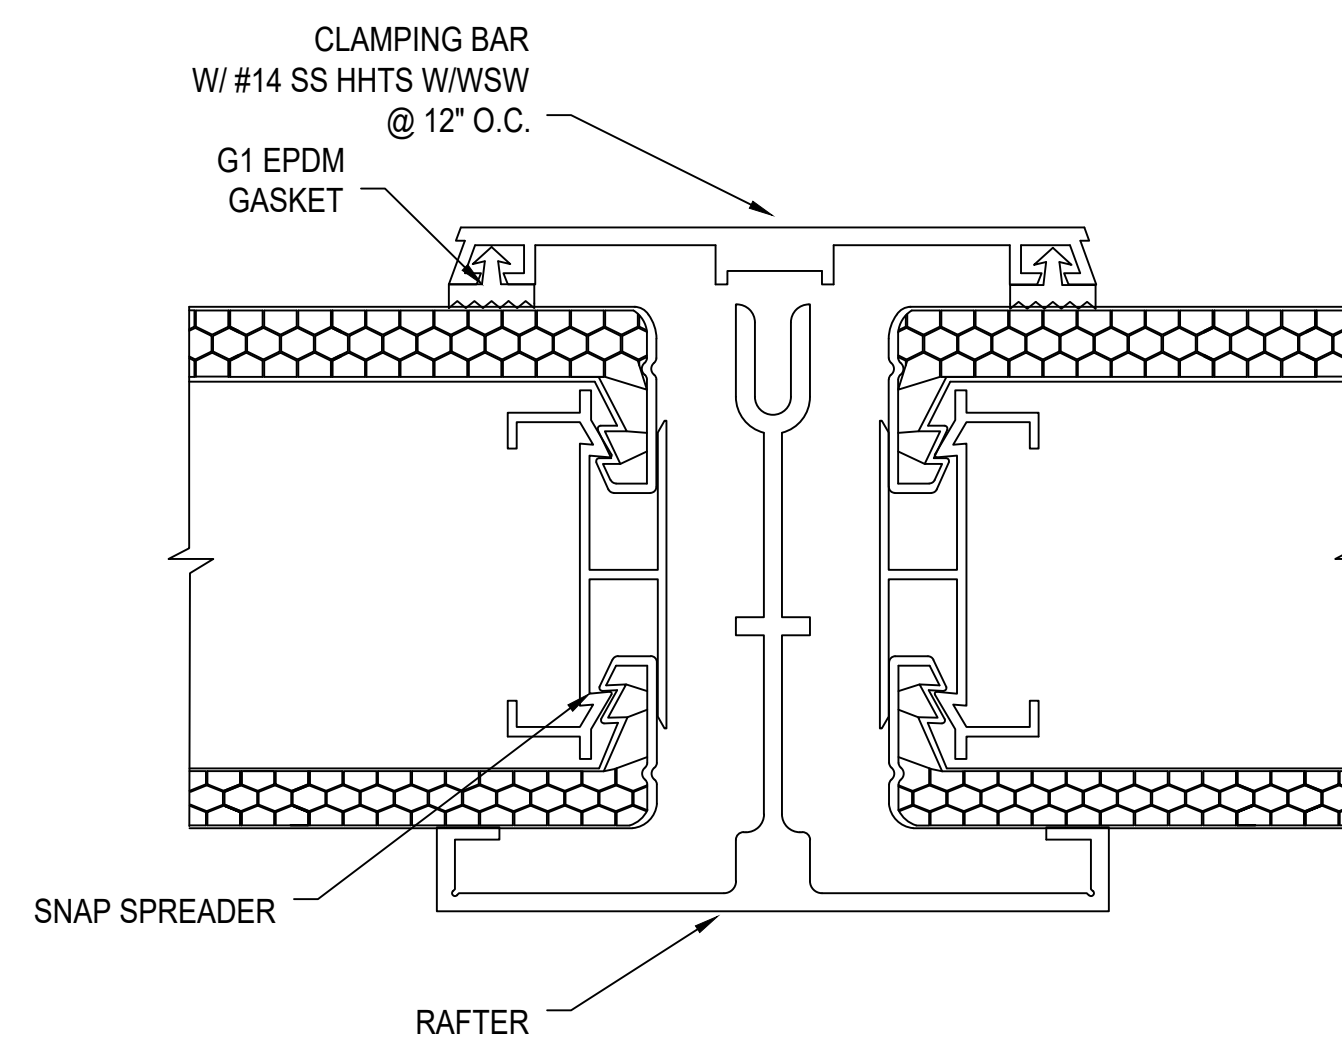

**D** SECTION @ RAFTER  
2.75" QuadSpan™ SYSTEM

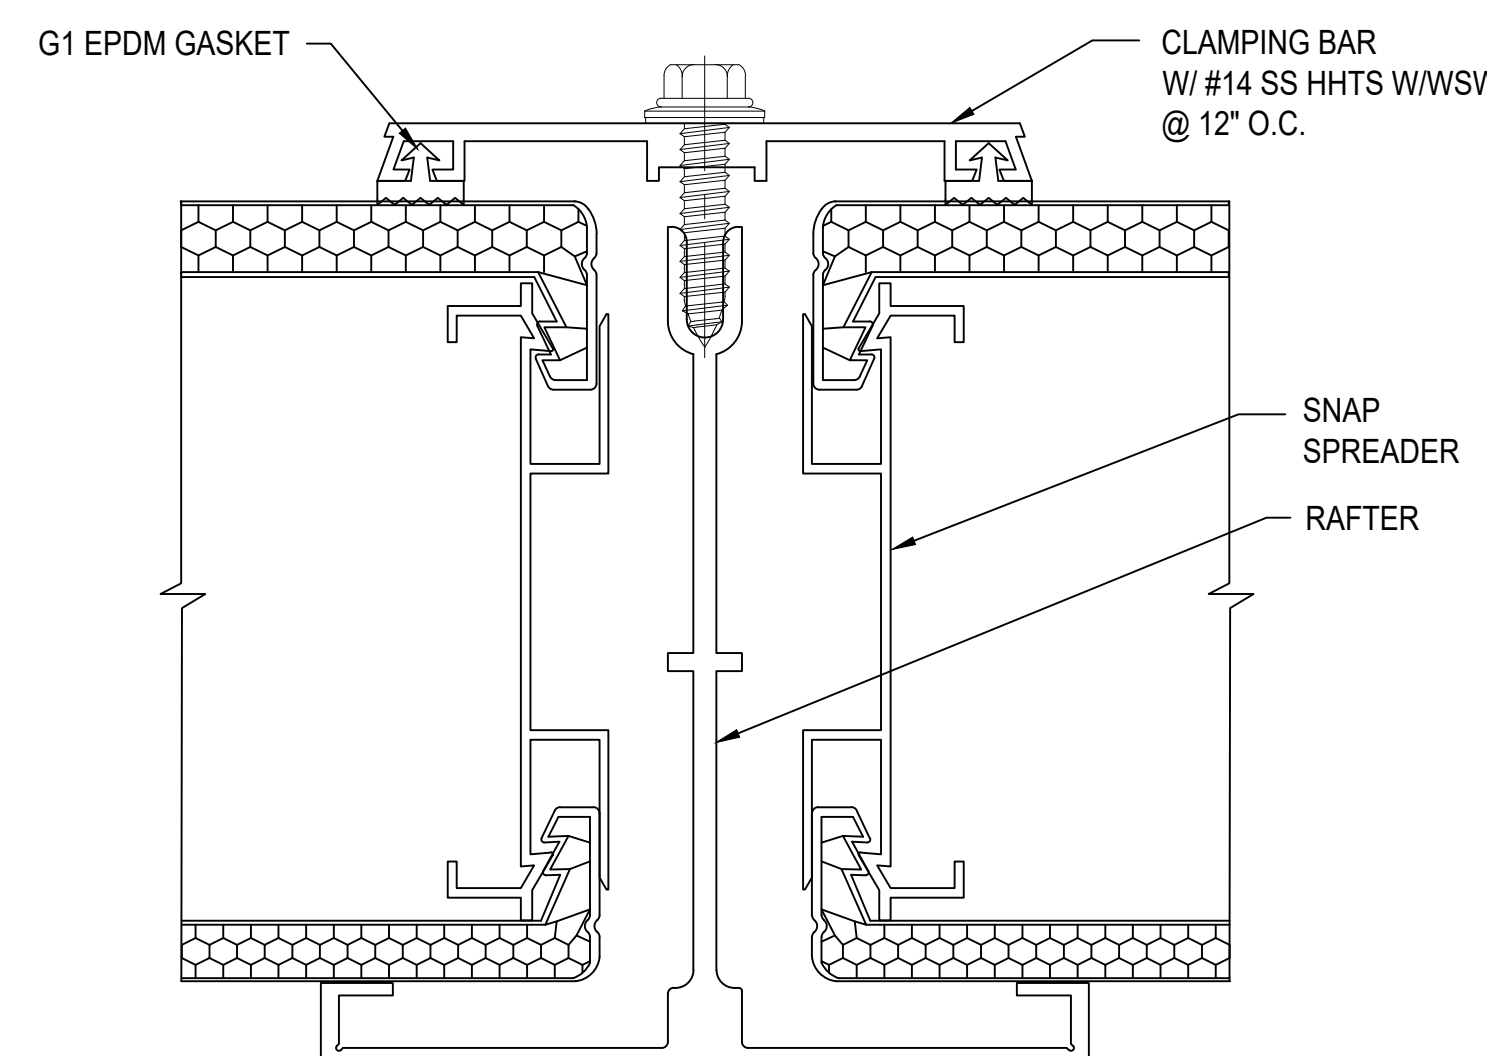


**D<sub>2</sub>** SECTION @ RAFTER  
4" QuadSpan™ SYSTEM

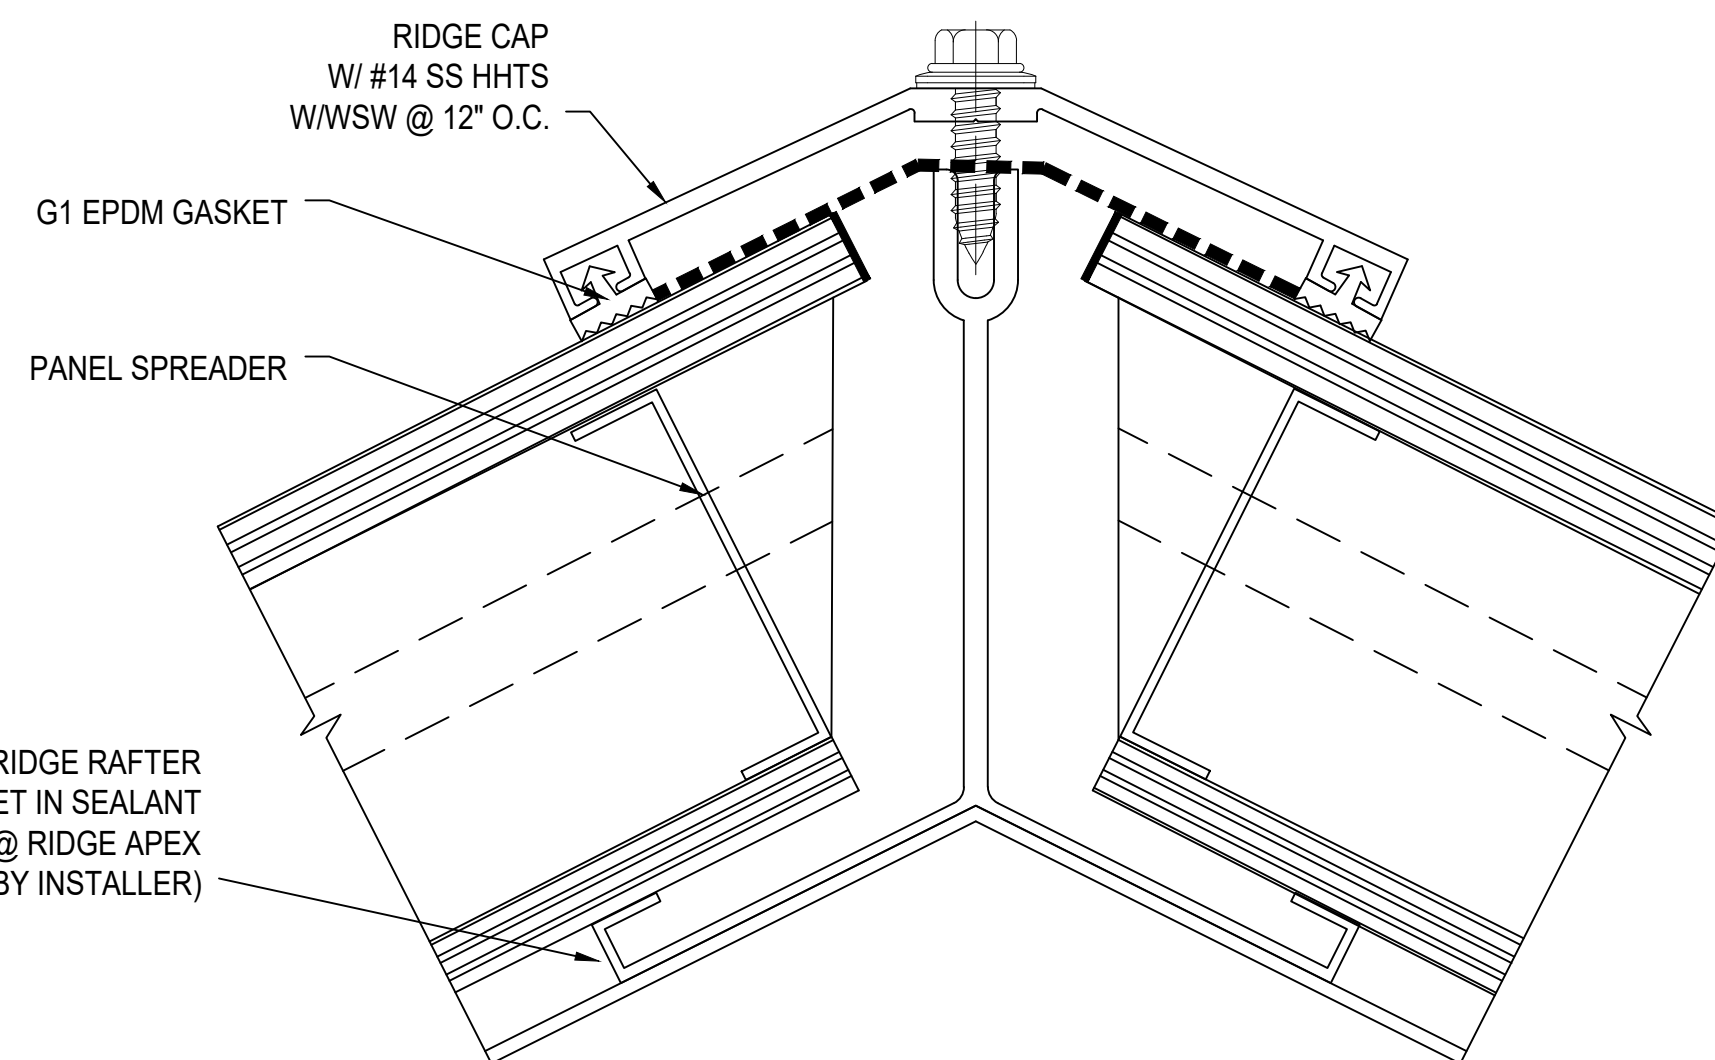

**B** SECTION @ RIDGE  
2.75" QuadSpan™ SYSTEM  
(4" QuadSpan™ SYSTEM SIMILAR)

NOTE: SECTION @ HIP SIMILAR

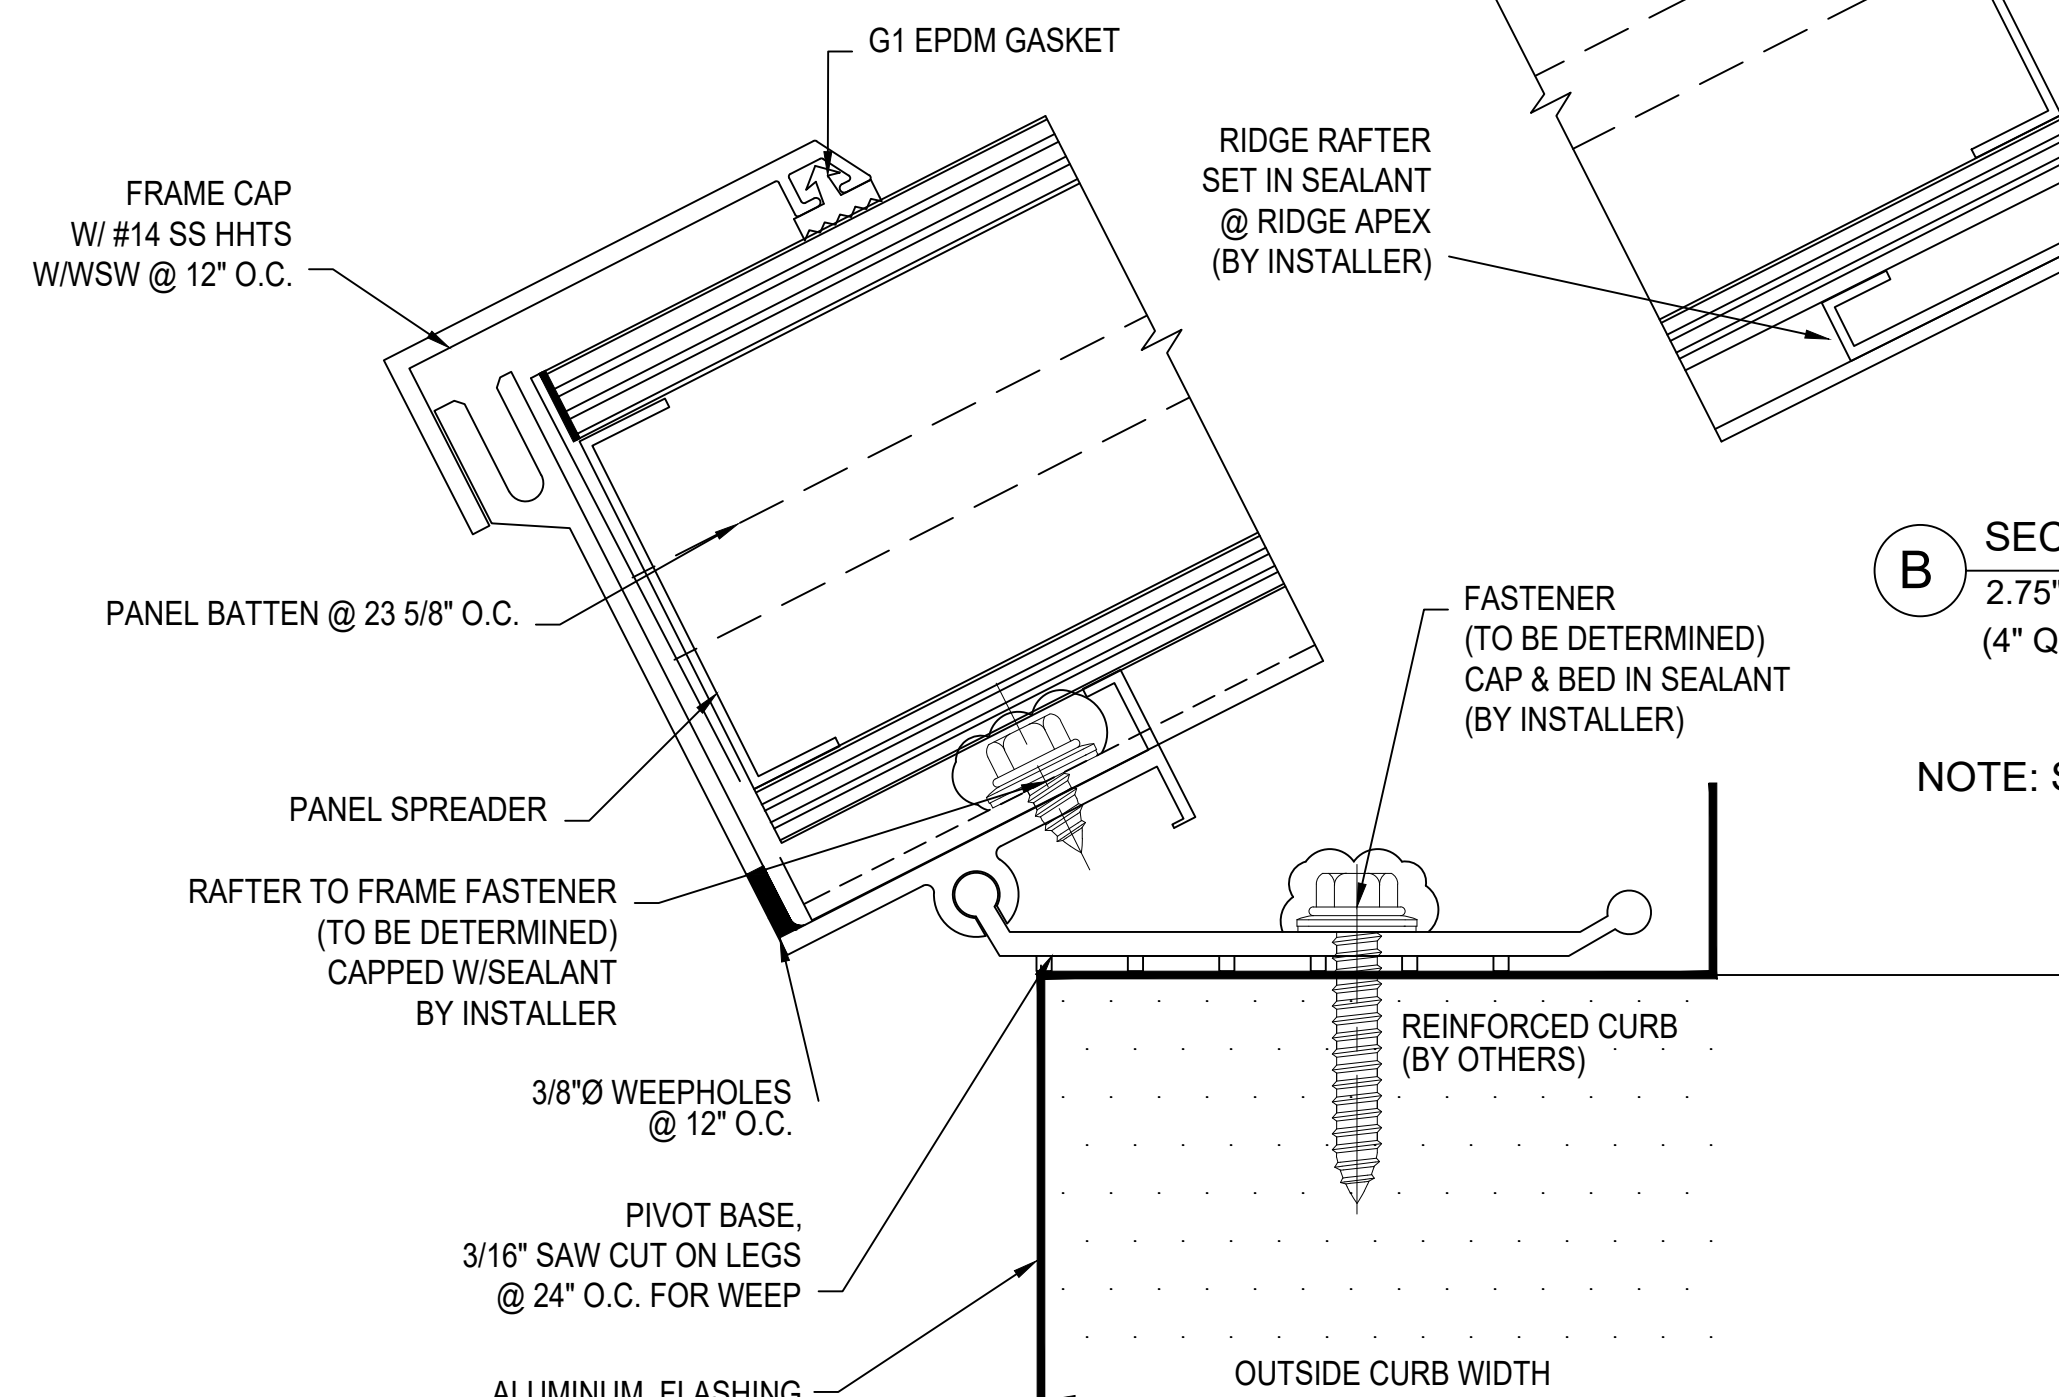

**A** SECTION @ SILL (LOW-RISE)  
2.75" QuadSpan™ SYSTEM  
(4" QuadSpan™ SYSTEM SIMILAR)

# CUSTOM SKYLIGHTS

QuadSpan™

PYRAMID - SYSTEM (2.75" OR 4") DETERMINED BY DESIGN LOADS

Fenestration



28662 N. Ballard Drive  
Lake Forest, IL 60045 USA  
T: +1 847.816.1060  
F: +1 847.816.0475

## Note

The standard details shown are for reference only.

Please contact our Architectural Support Department for job specific details and for information regarding the usage, limitations, and or code requirements pertaining to this product, please contact us at:

info@kingspanlightandair.us

5/19/2026: CREATION OF DOCUMENT

Details are subject to change and should be verified with our Architectural Support Department prior to implementation, please contact us at: info@kingspanlightandair.us

SHEET NO.

1 OF 1

ENG-EXT-0488-2600