

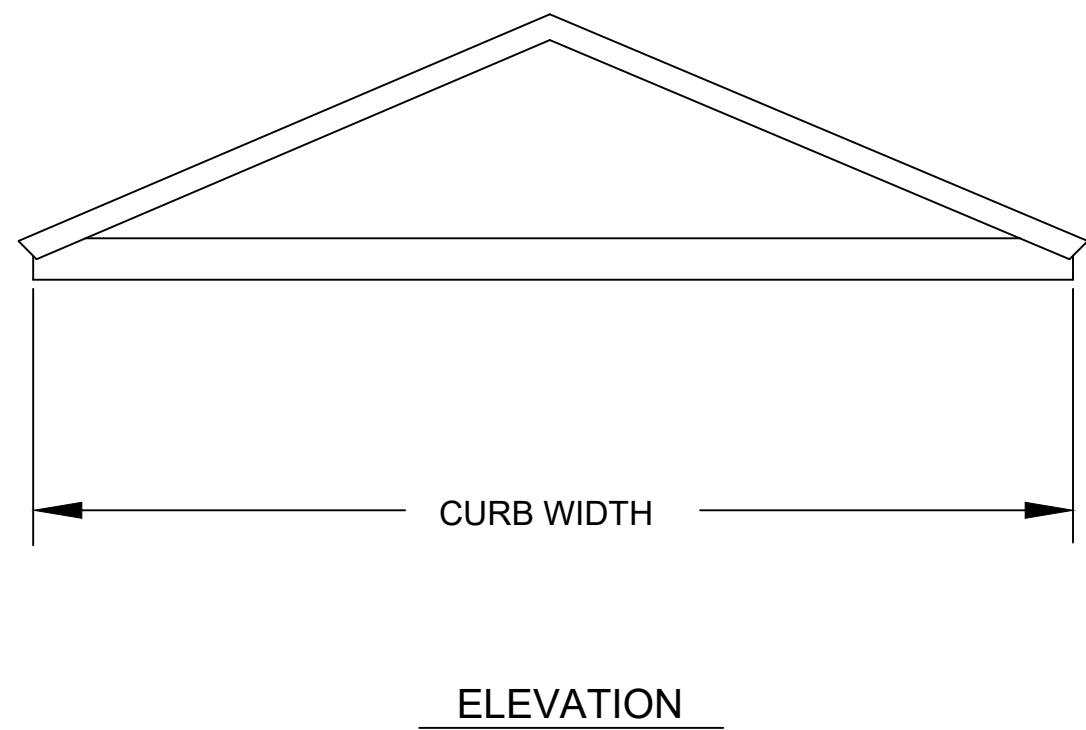
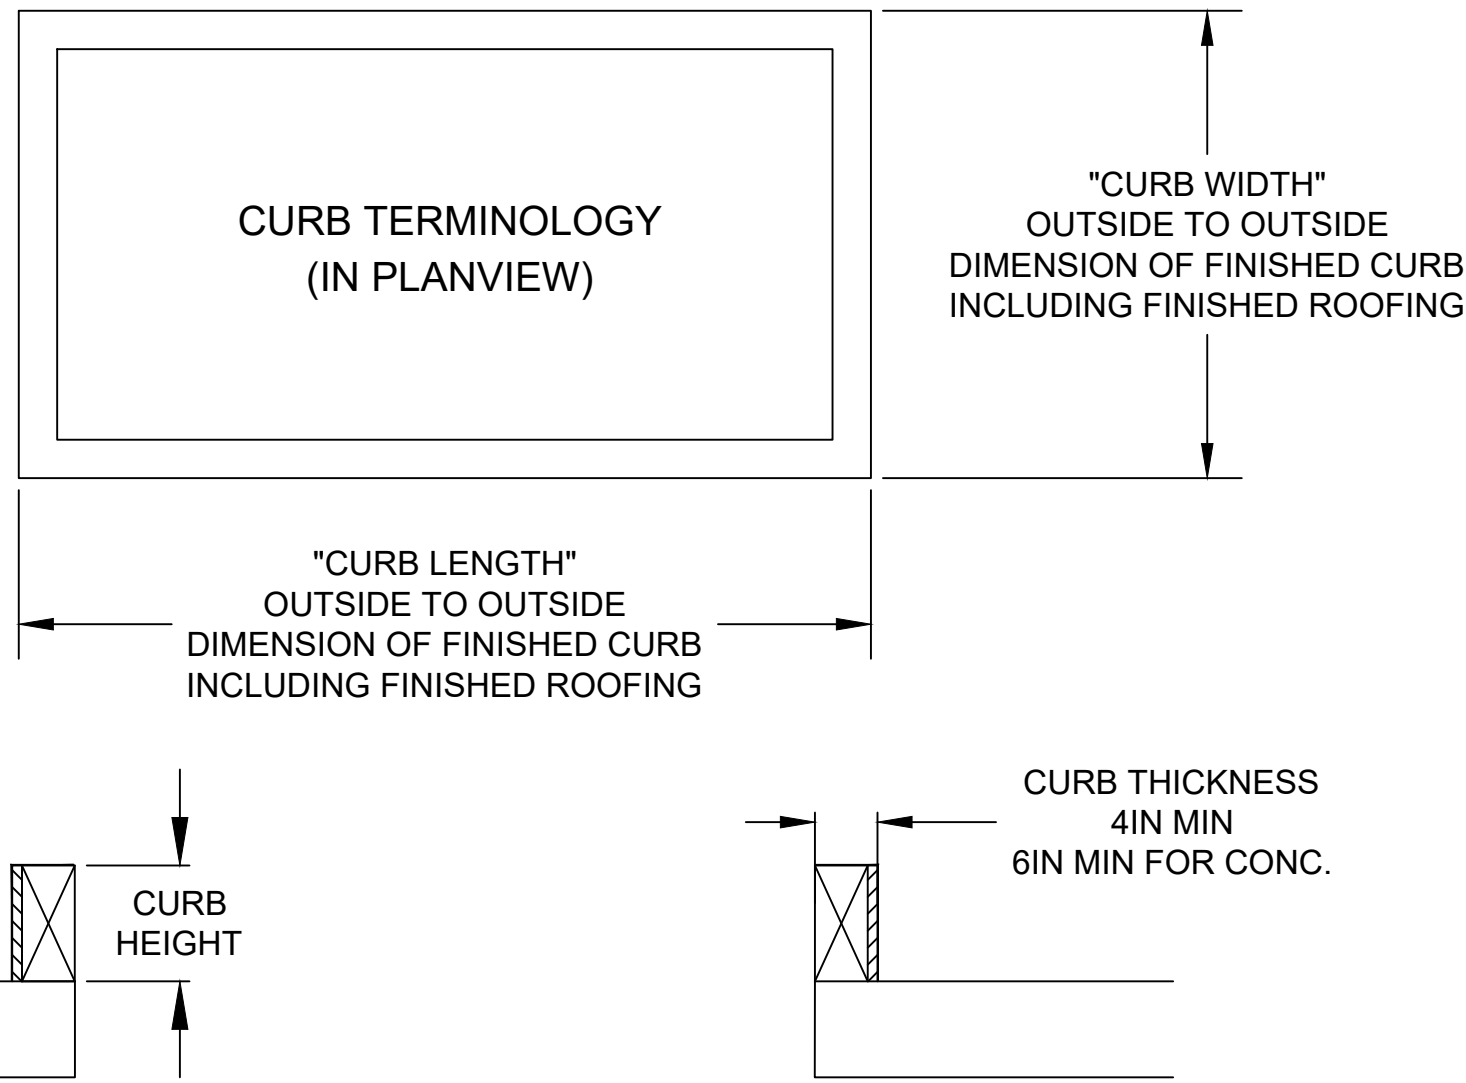


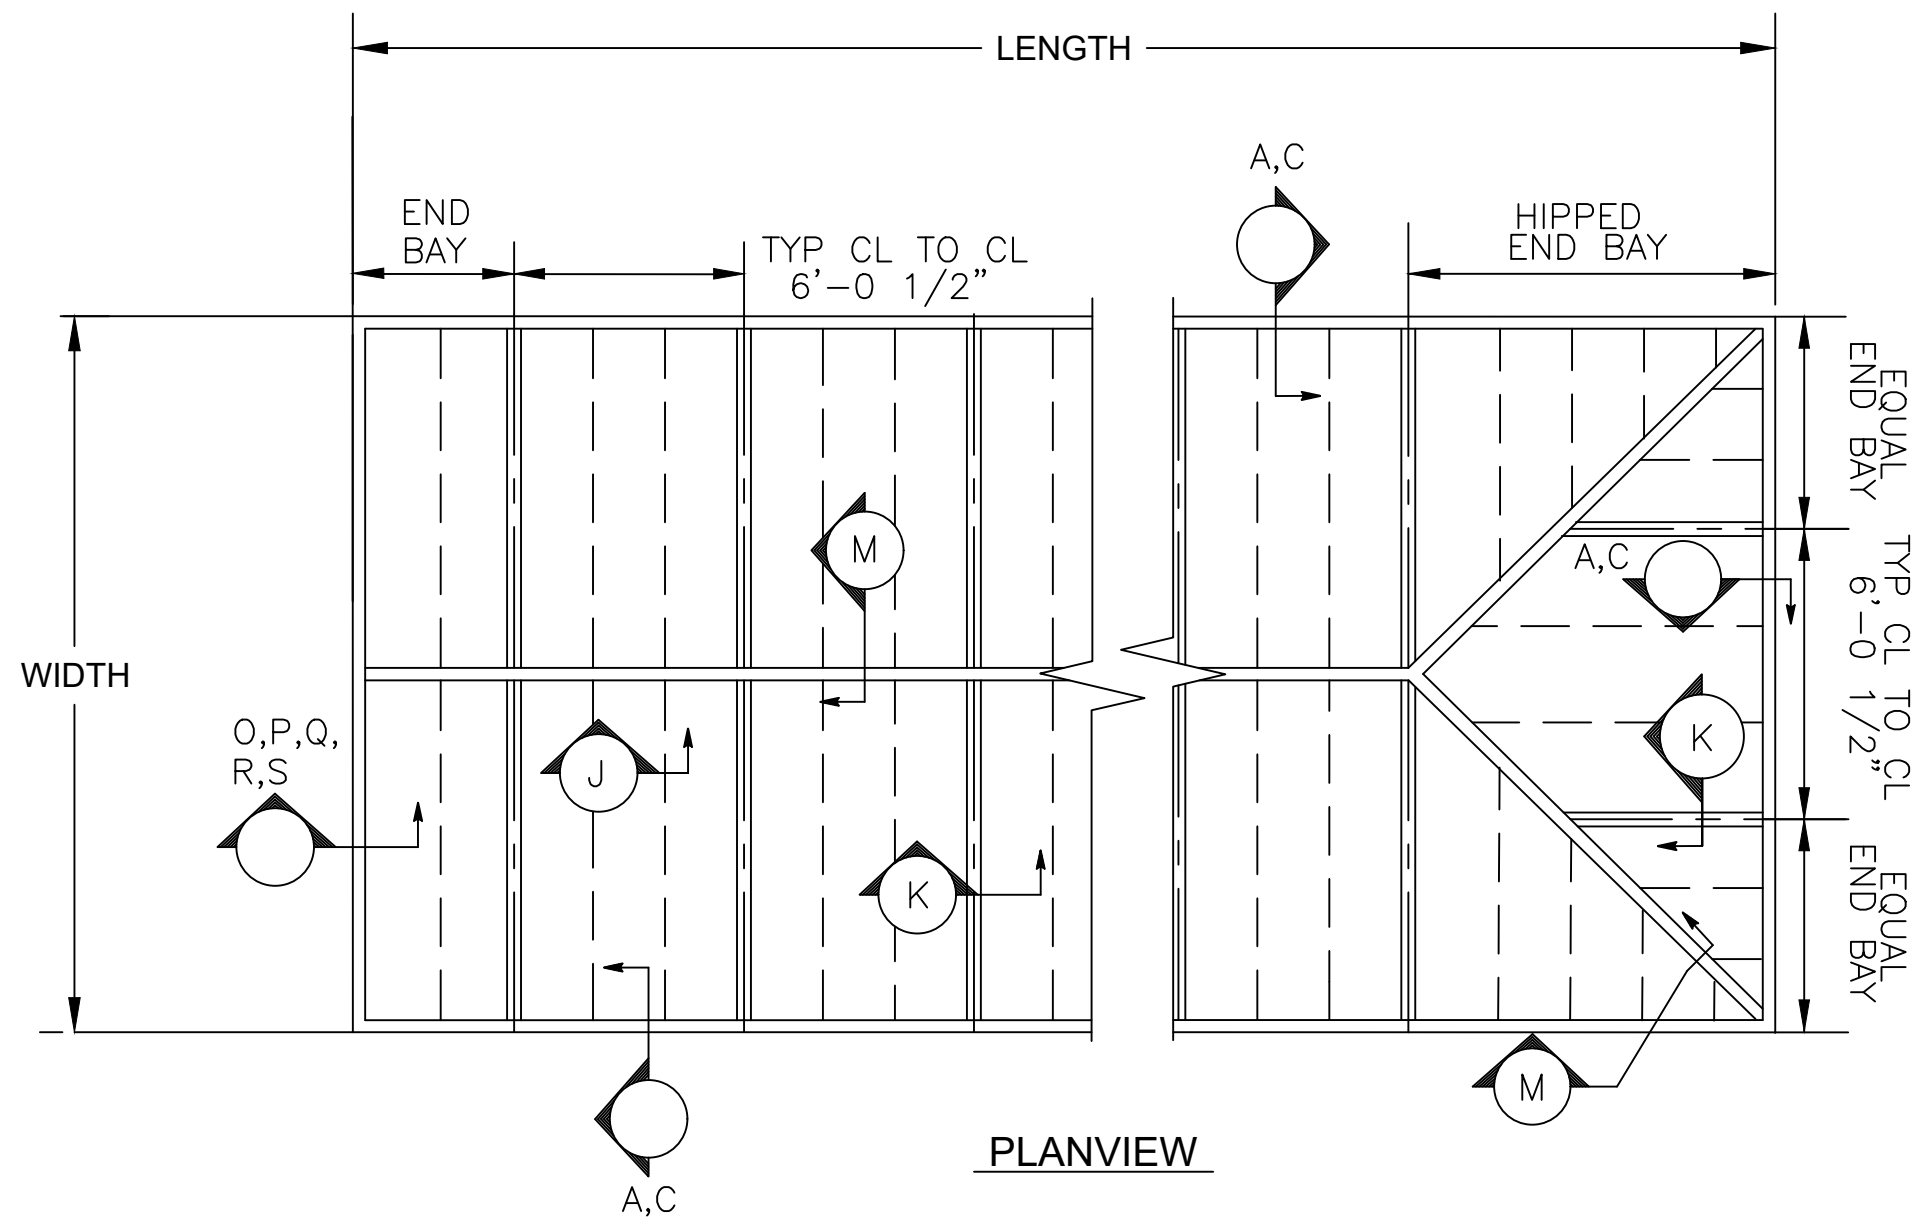

SYSTEM IS SHOWN AS 2.75" QuadSpan™ PANEL THICKNESS. A 4" QuadSpan™ PANEL THICKNESS SYSTEM IS USED BASED ON SPAN AND LOADING CONSIDERATIONS.

NOTE:
RECOMMENDED MINIMUM PITCH 2:12.
FOR INSTALLATIONS REQUIRING A LESSER PITCH PLEASE CONTACT OUR ARCHITECTURAL SUPPORT DEPARTMENT

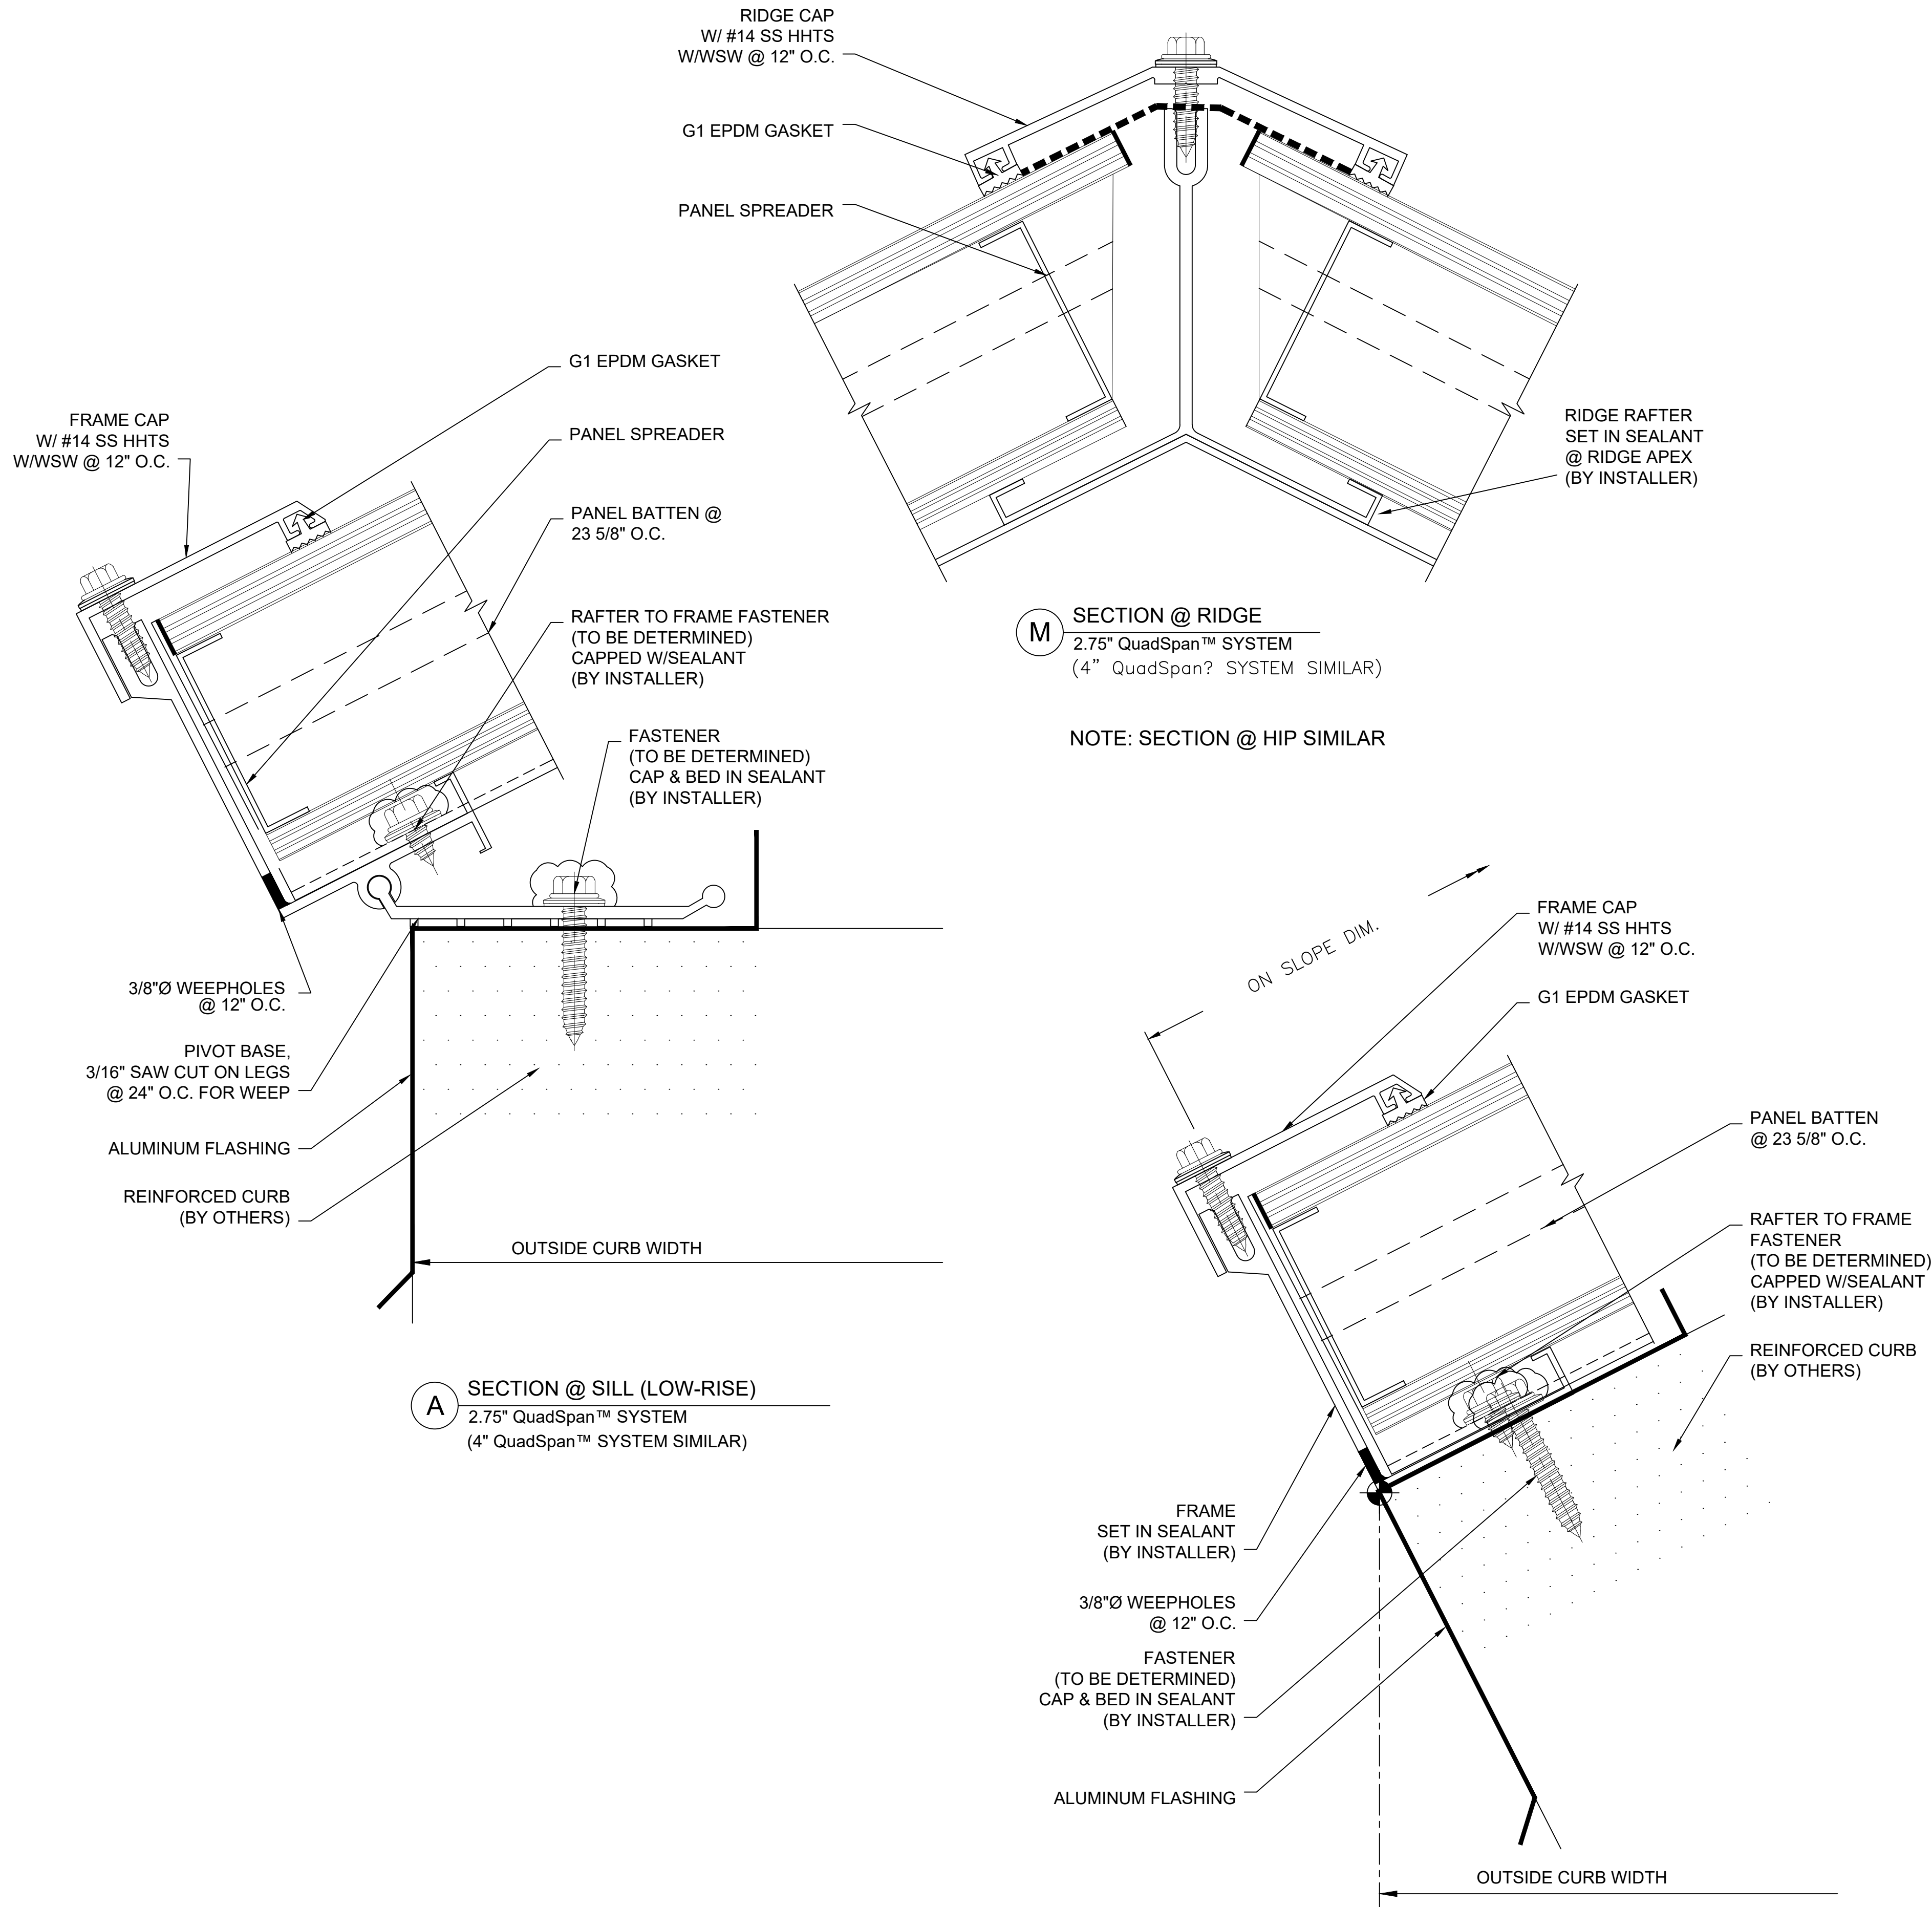

CUSTOM SKYLIGHTS

QuadSpan™

RIDGE - SYSTEM (2.75" OR 4") DETERMINED BY DESIGN LOADS

ENG-EXT-0489-2600

Fenestration



28662 N. Ballard Drive
Lake Forest, IL 60045 USA
T: +1 847.816.1060
F: +1 847.816.0475

Note

The standard details shown are for reference only.

Please contact our Architectural Support Department for job specific details and for information regarding the usage, limitations, and or code requirements pertaining to this product, please contact us at:




info@kingspanlightandair.us

5/19/2026: CREATION OF DOCUMENT

Details are subject to change and should be verified with our Architectural Support Department prior to implementation, please contact us at: info@kingspanlightandair.us


SHEET NO.

1 OF 3

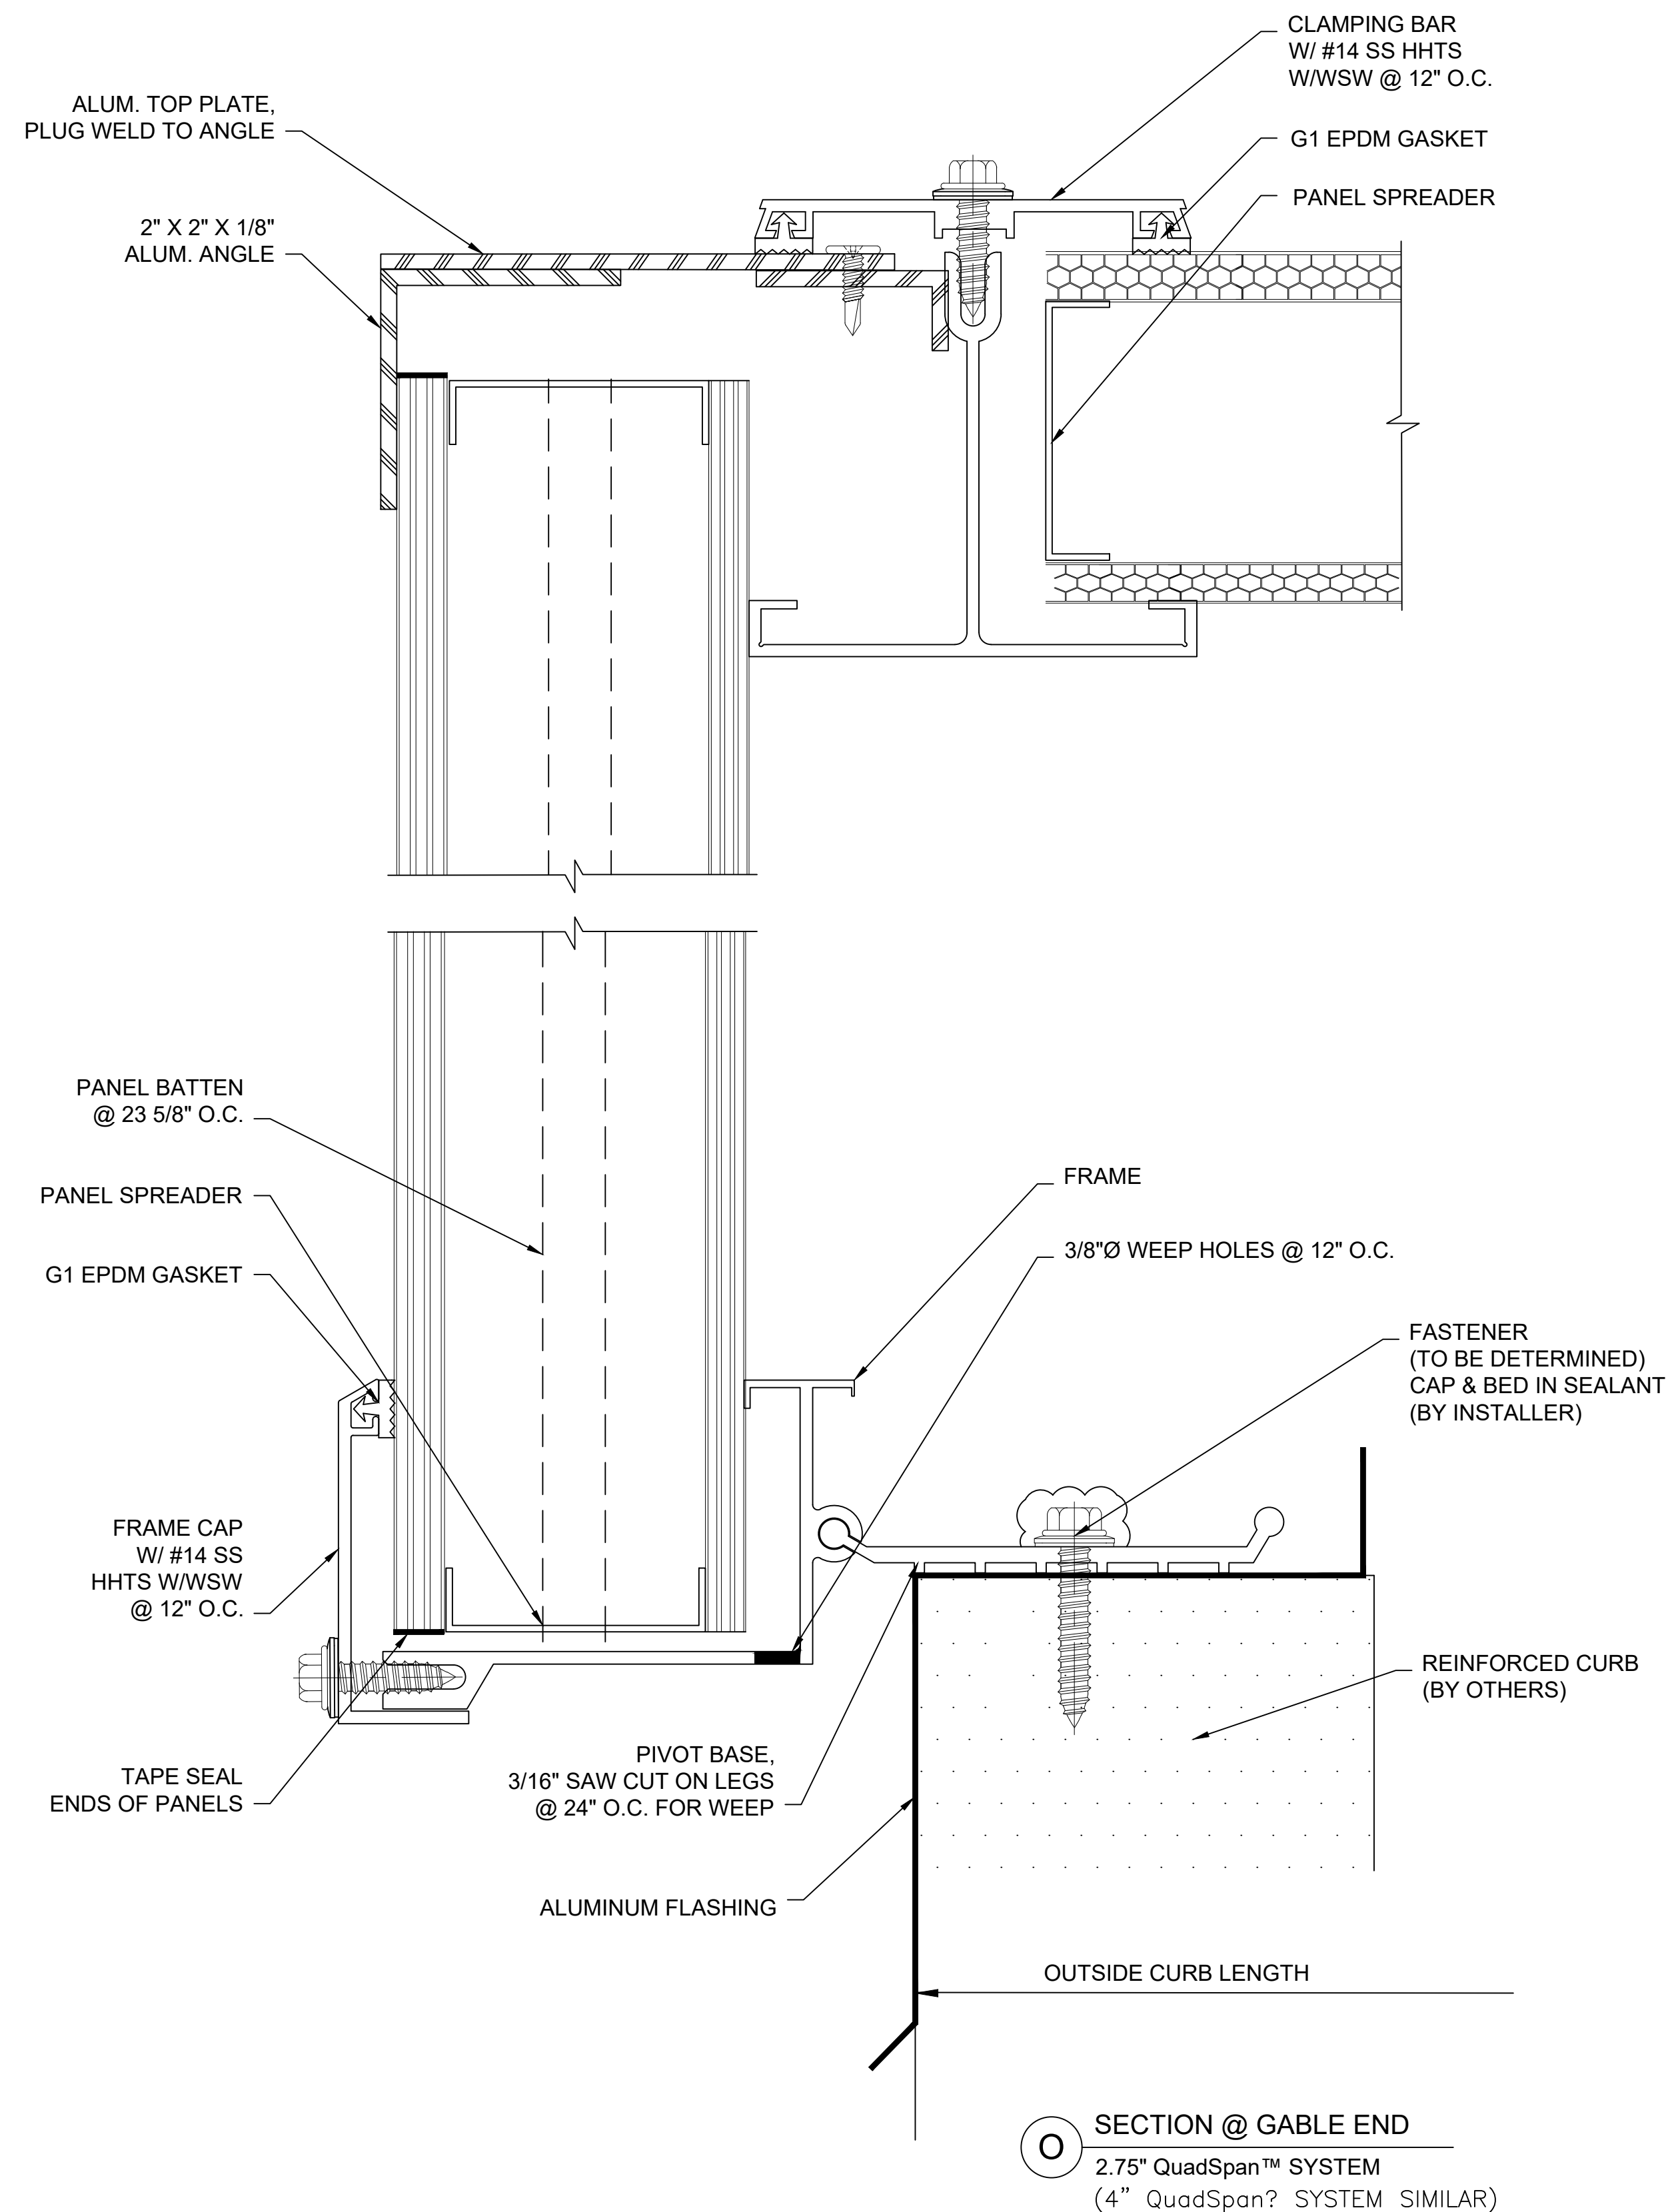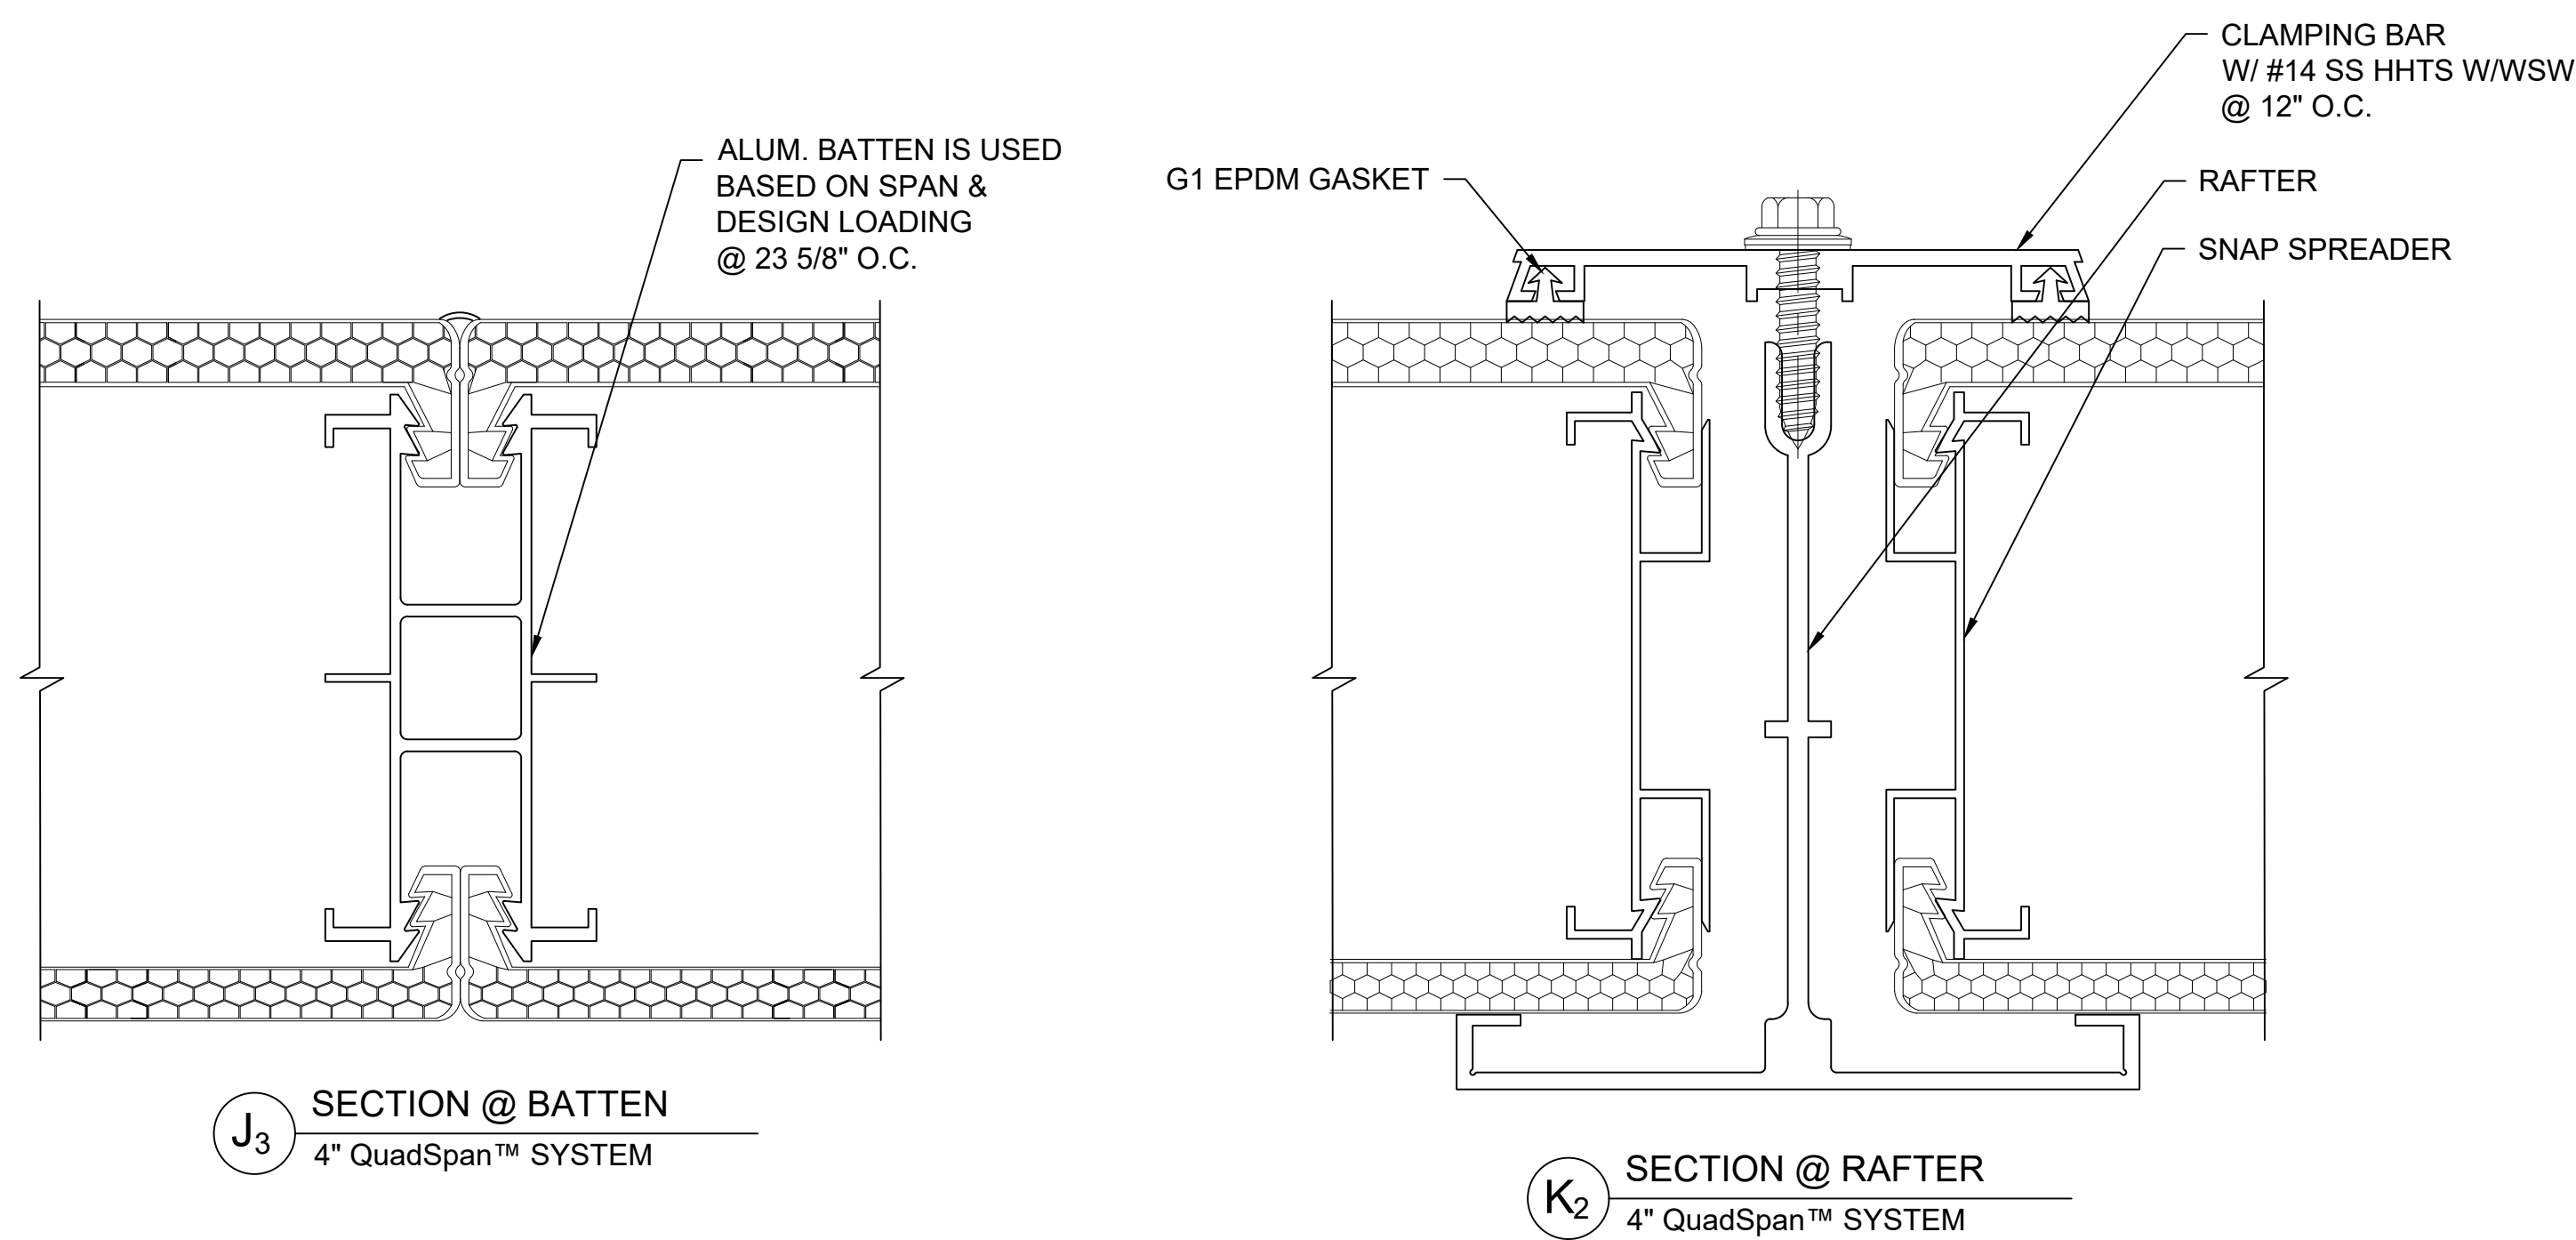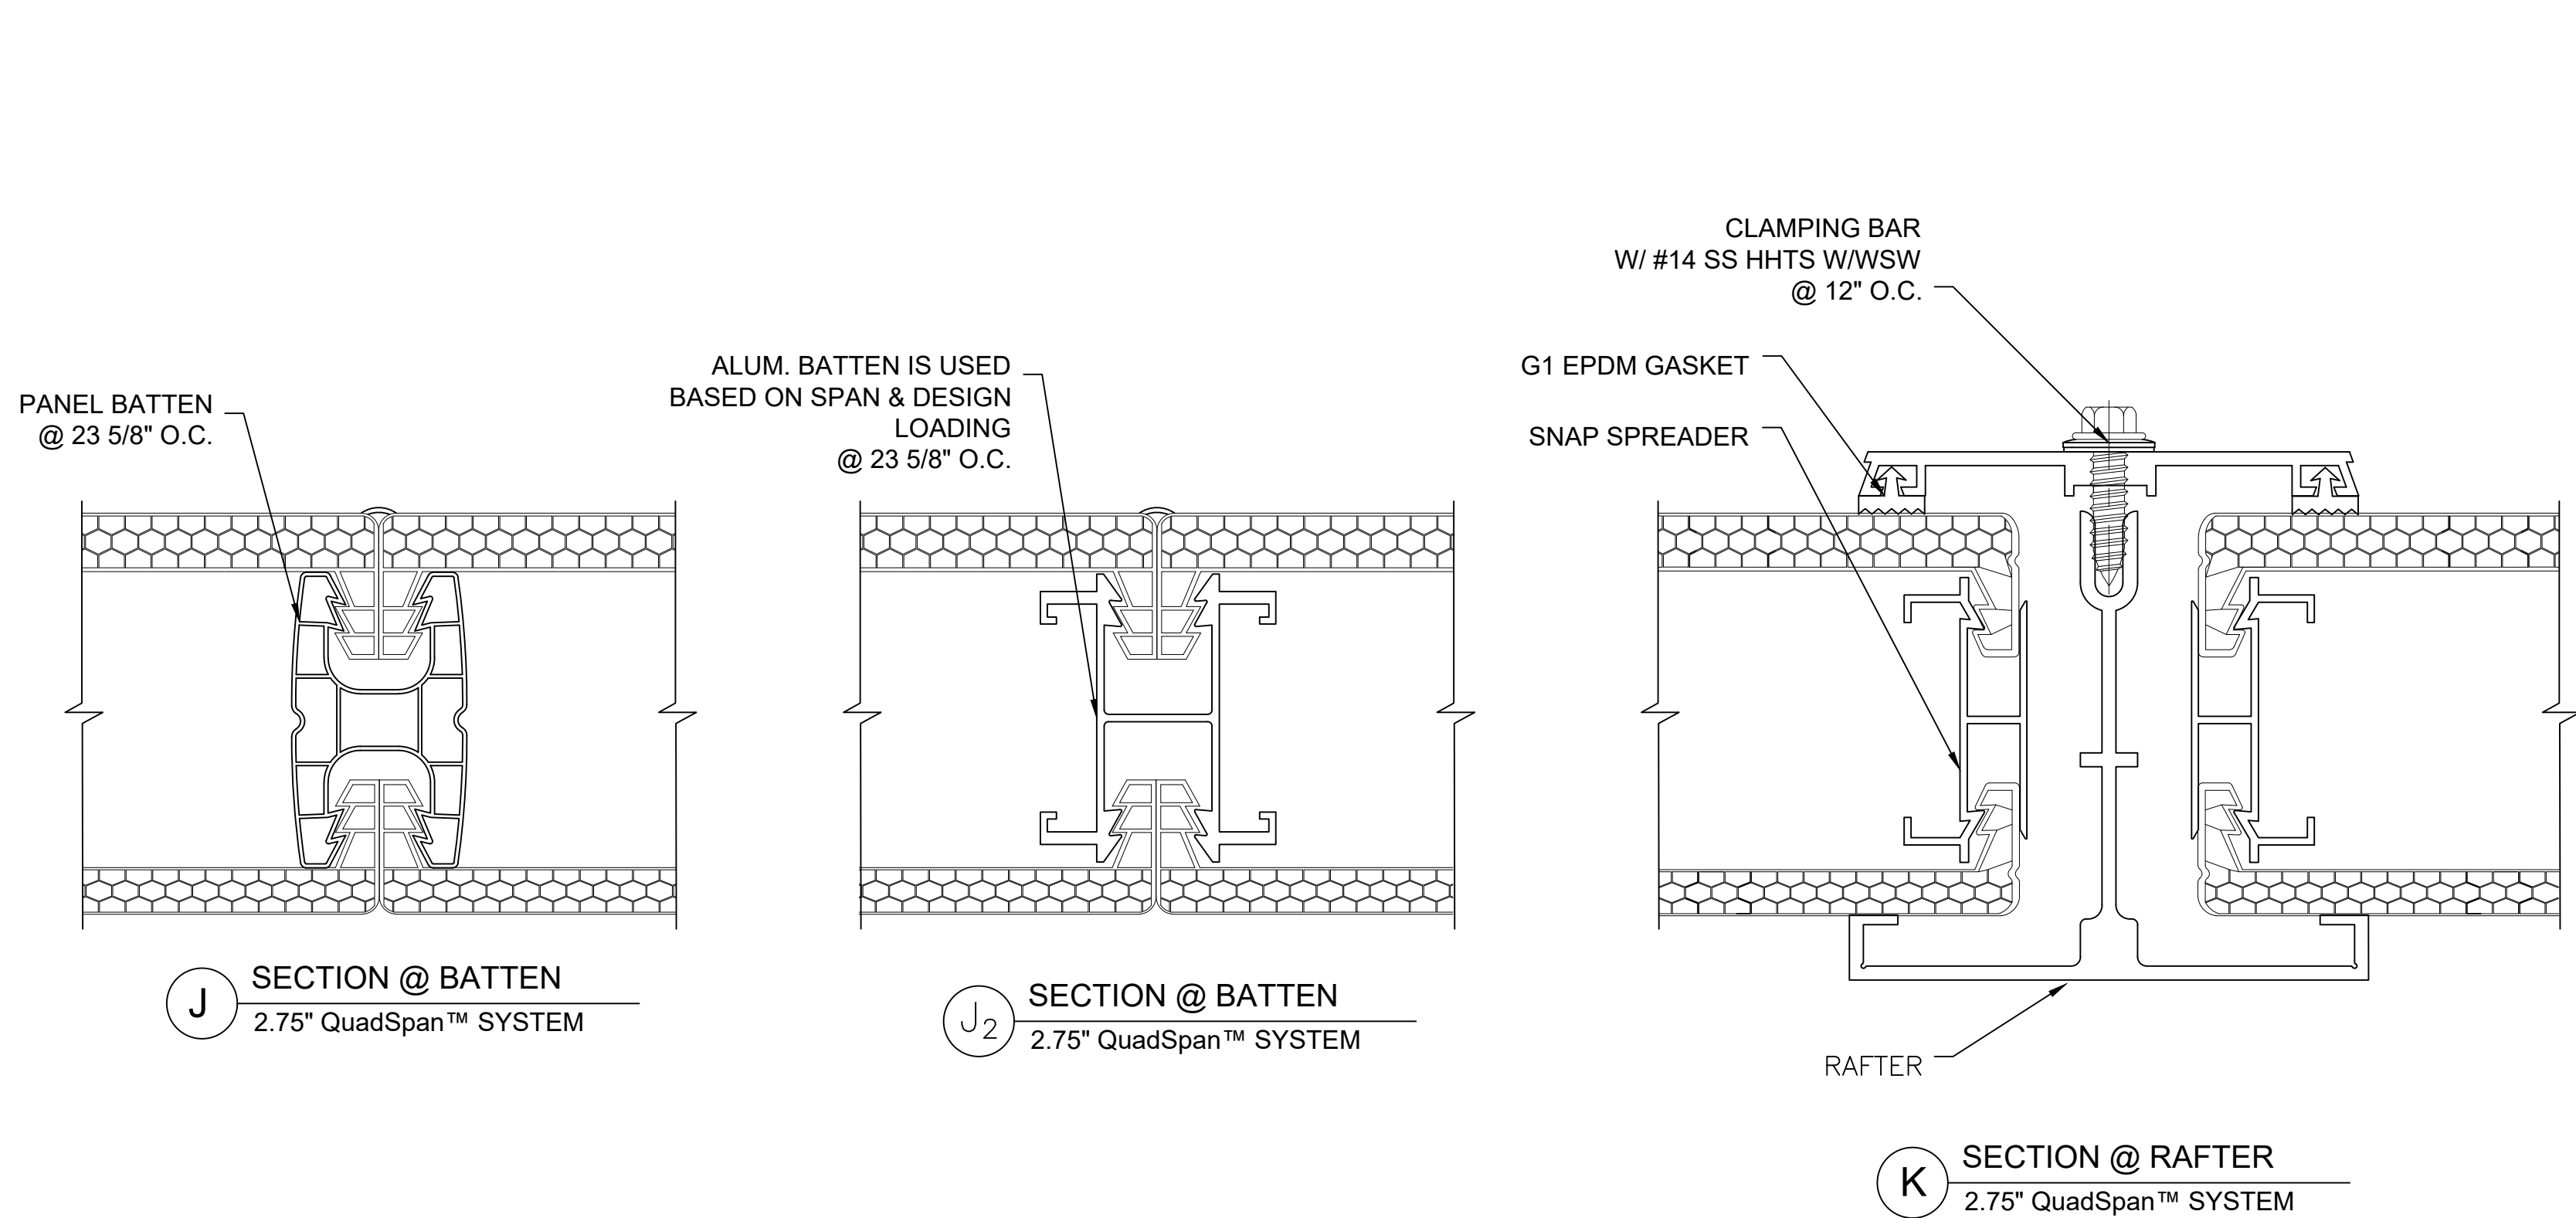

Details are subject to change and should be verified with our Architectural Support Department prior to implementation, please contact us at: info@kingspanlightandair.us


CUSTOM SKYLIGHTS
QuadSpan™
RIDGE - SYSTEM (2.75" OR 4") DETERMINED BY DESIGN LOADS

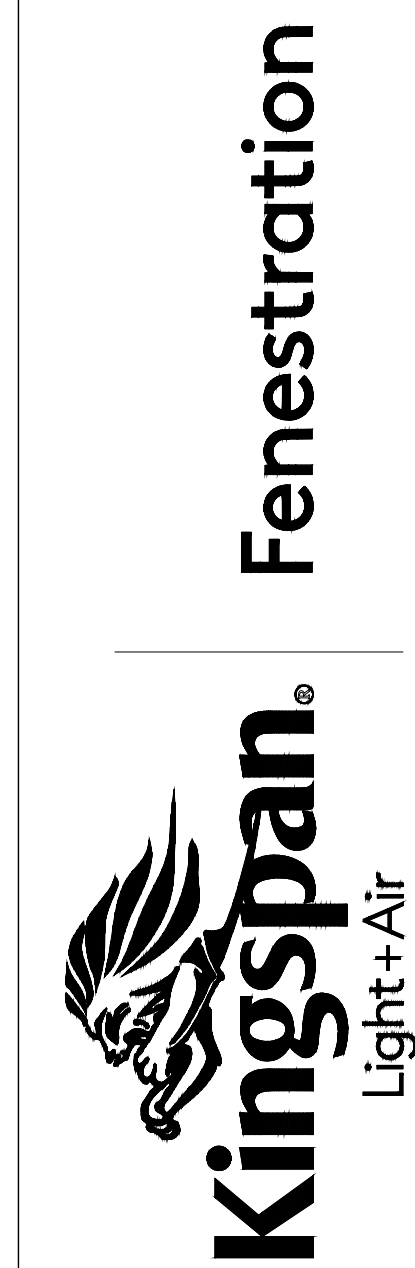


28662 N. Ballard Drive
Lake Forest, IL 60045 USA
T: +1 847.816.1060
F: +1 847.816.0475

Note
The standard details shown are for reference only.
Please contact our Architectural Support Department for job specific details and for information regarding the usage, limitations, and or code requirements pertaining to this product, please contact us at:
info@kingspanlightandair.us


5/19/2026: CREATION OF DOCUMENT

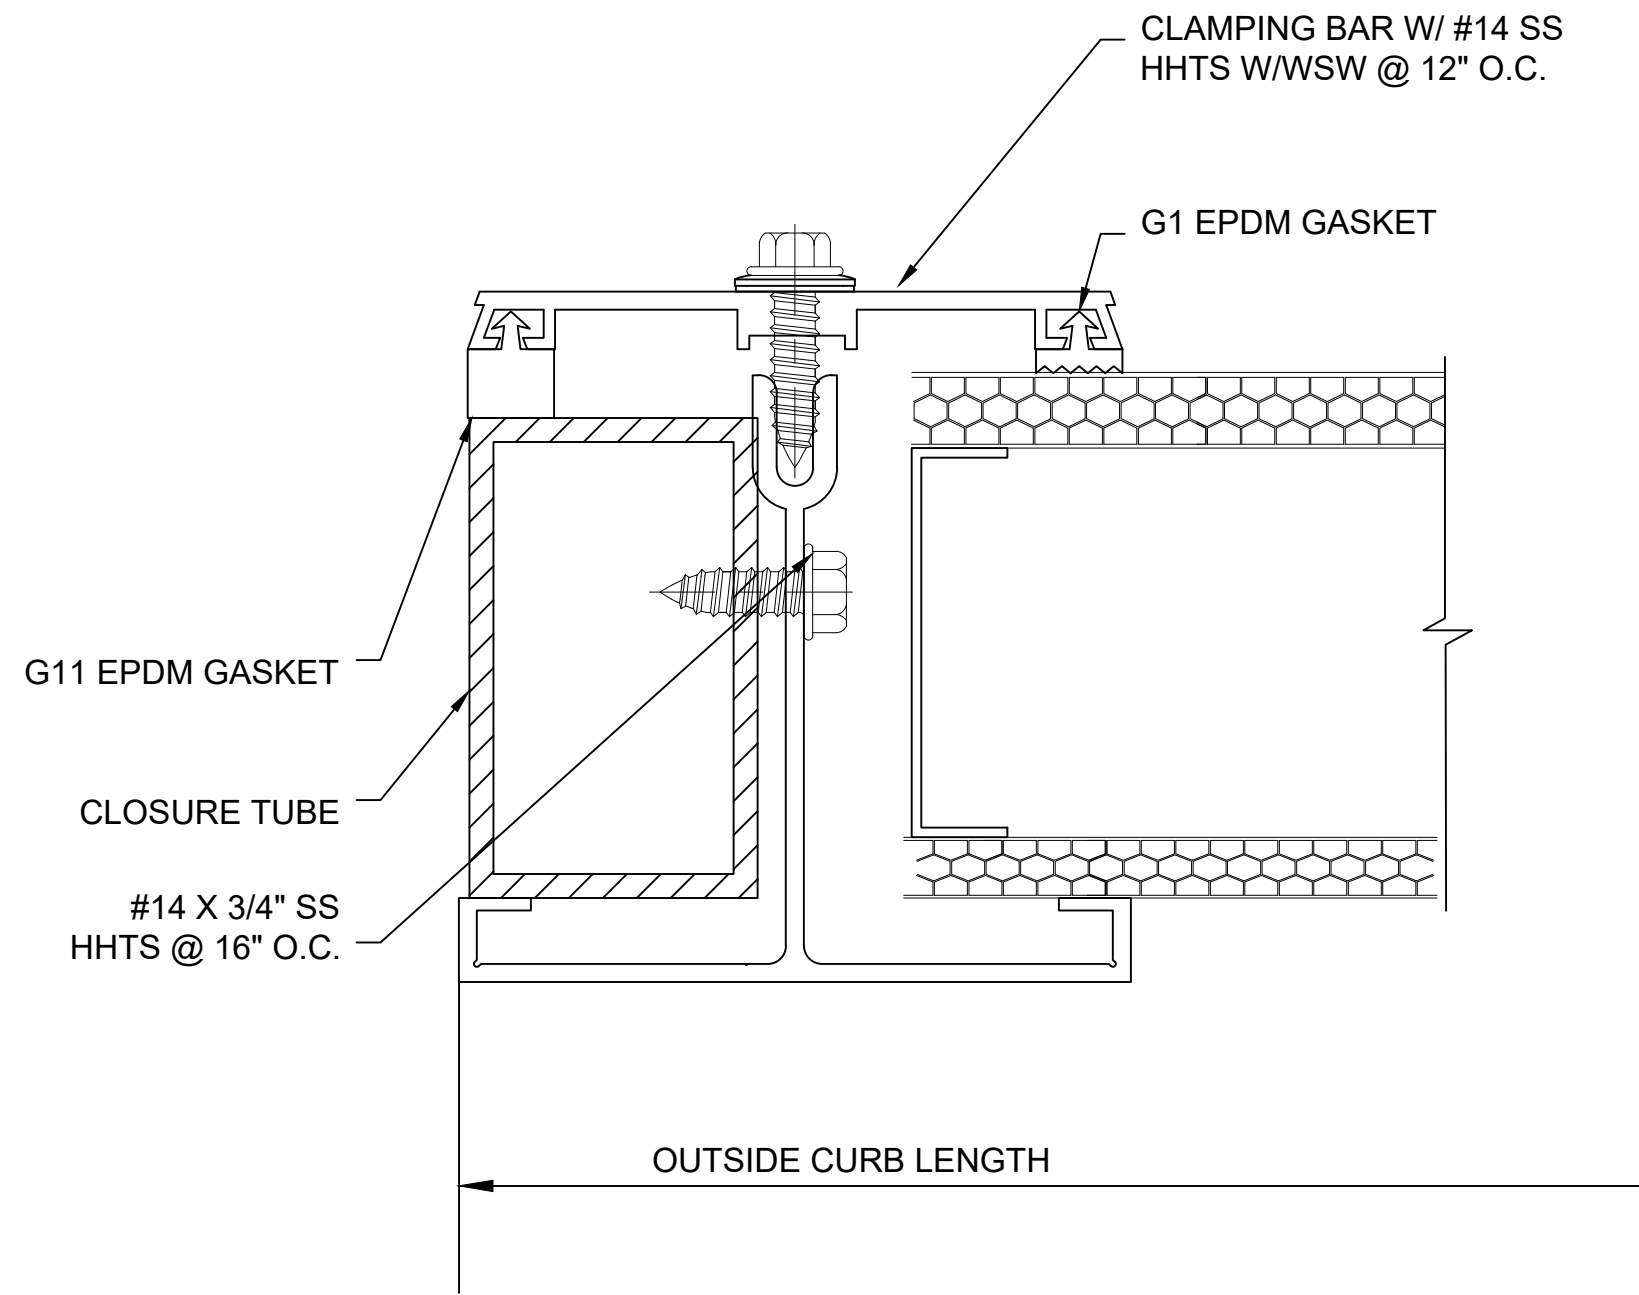

P SECTION @ OPEN END
2.75" QuadSpan™ SYSTEM
(4" QuadSpan? SYSTEM SIMILAR)

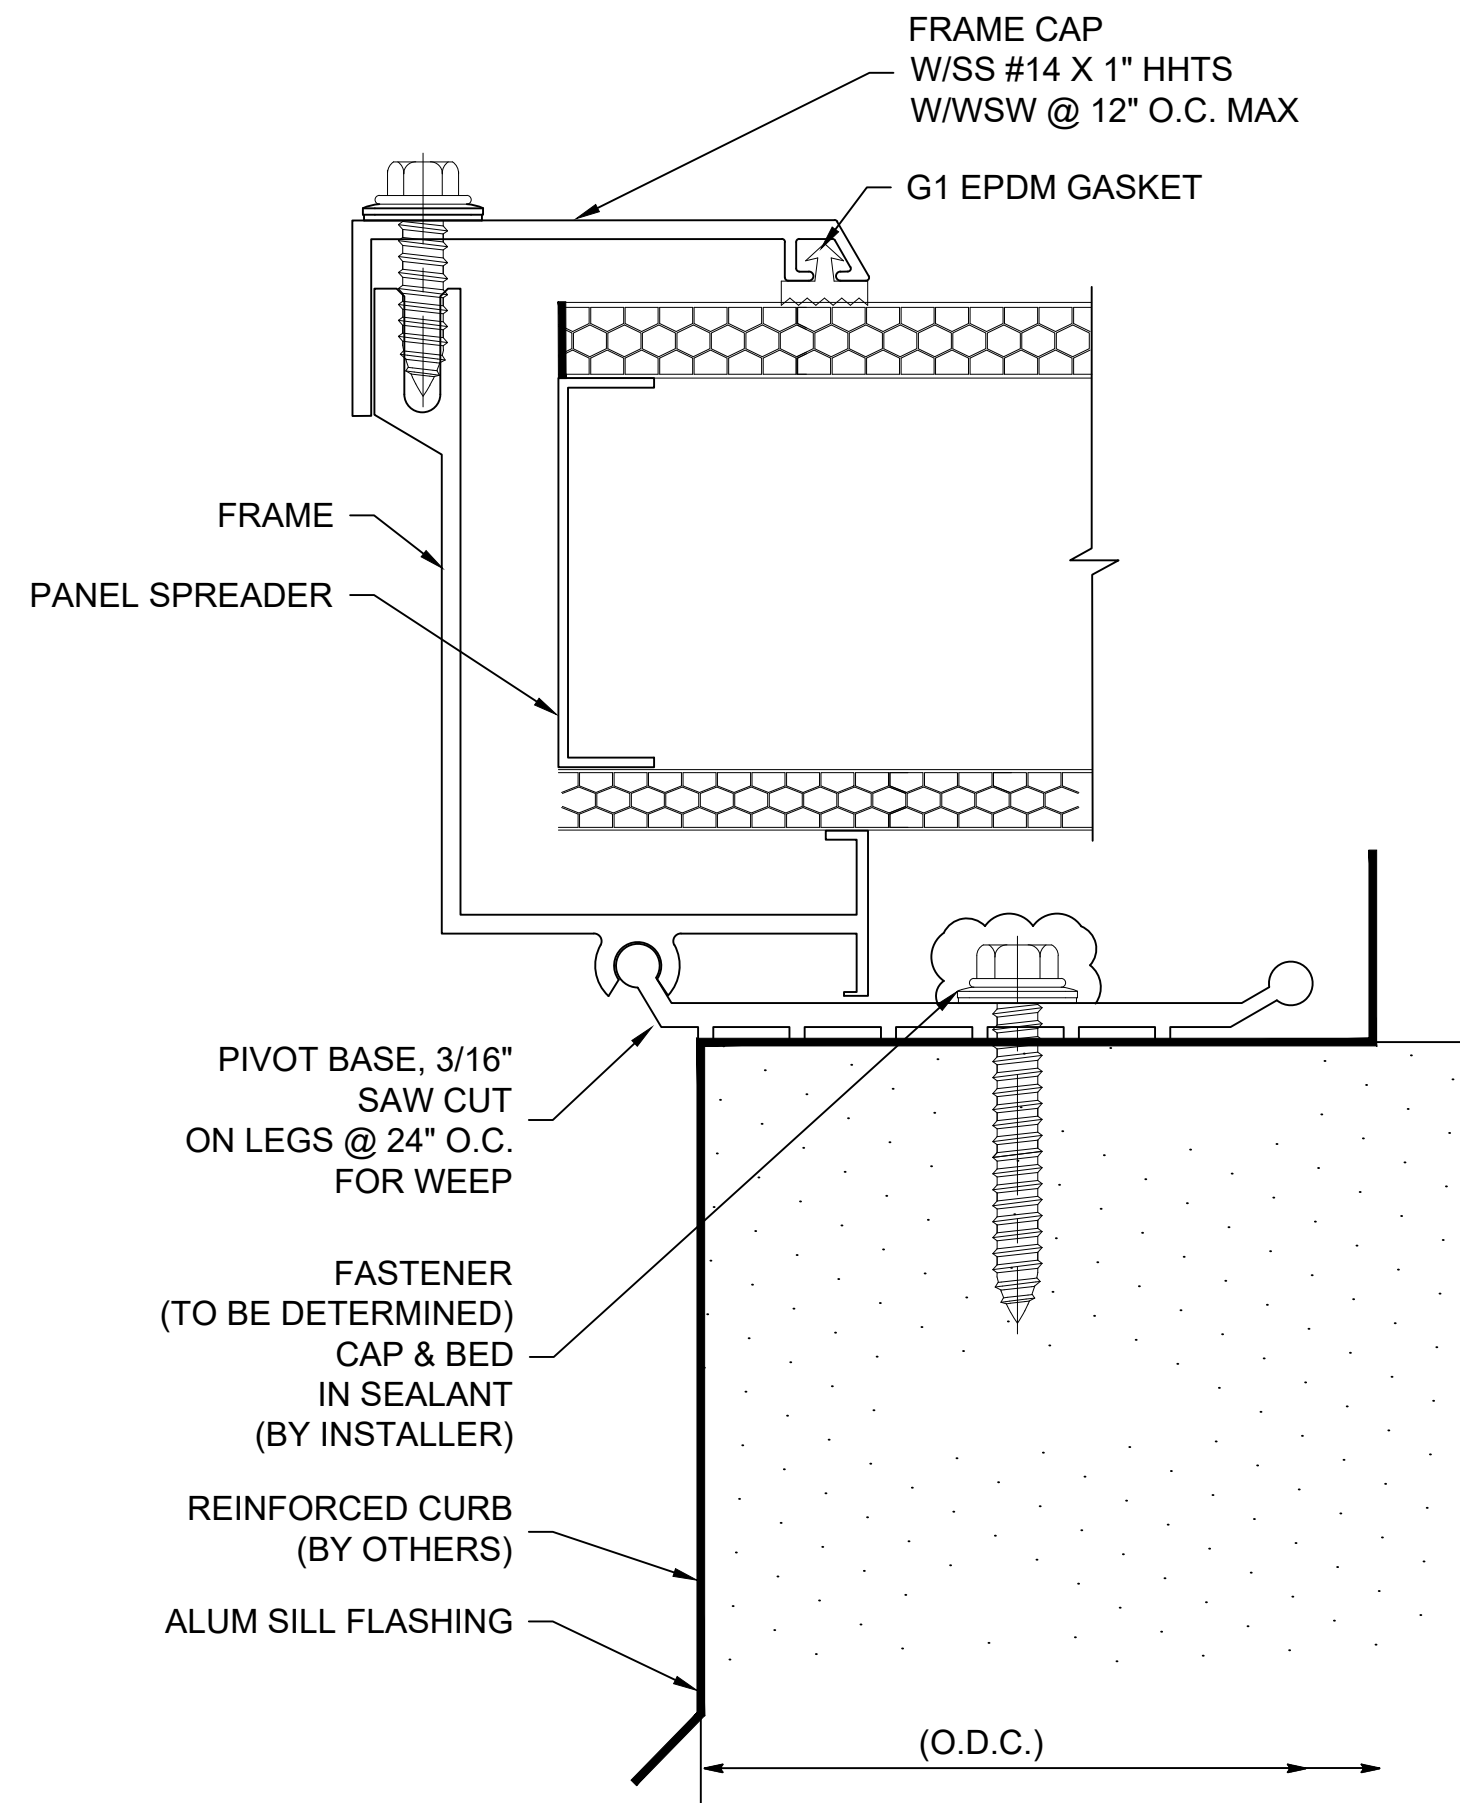


S SECTION @ SLOPED ENDS
2.75" QuadSpan™ SYSTEM
(4" QuadSpan? SYSTEM SIMILAR)

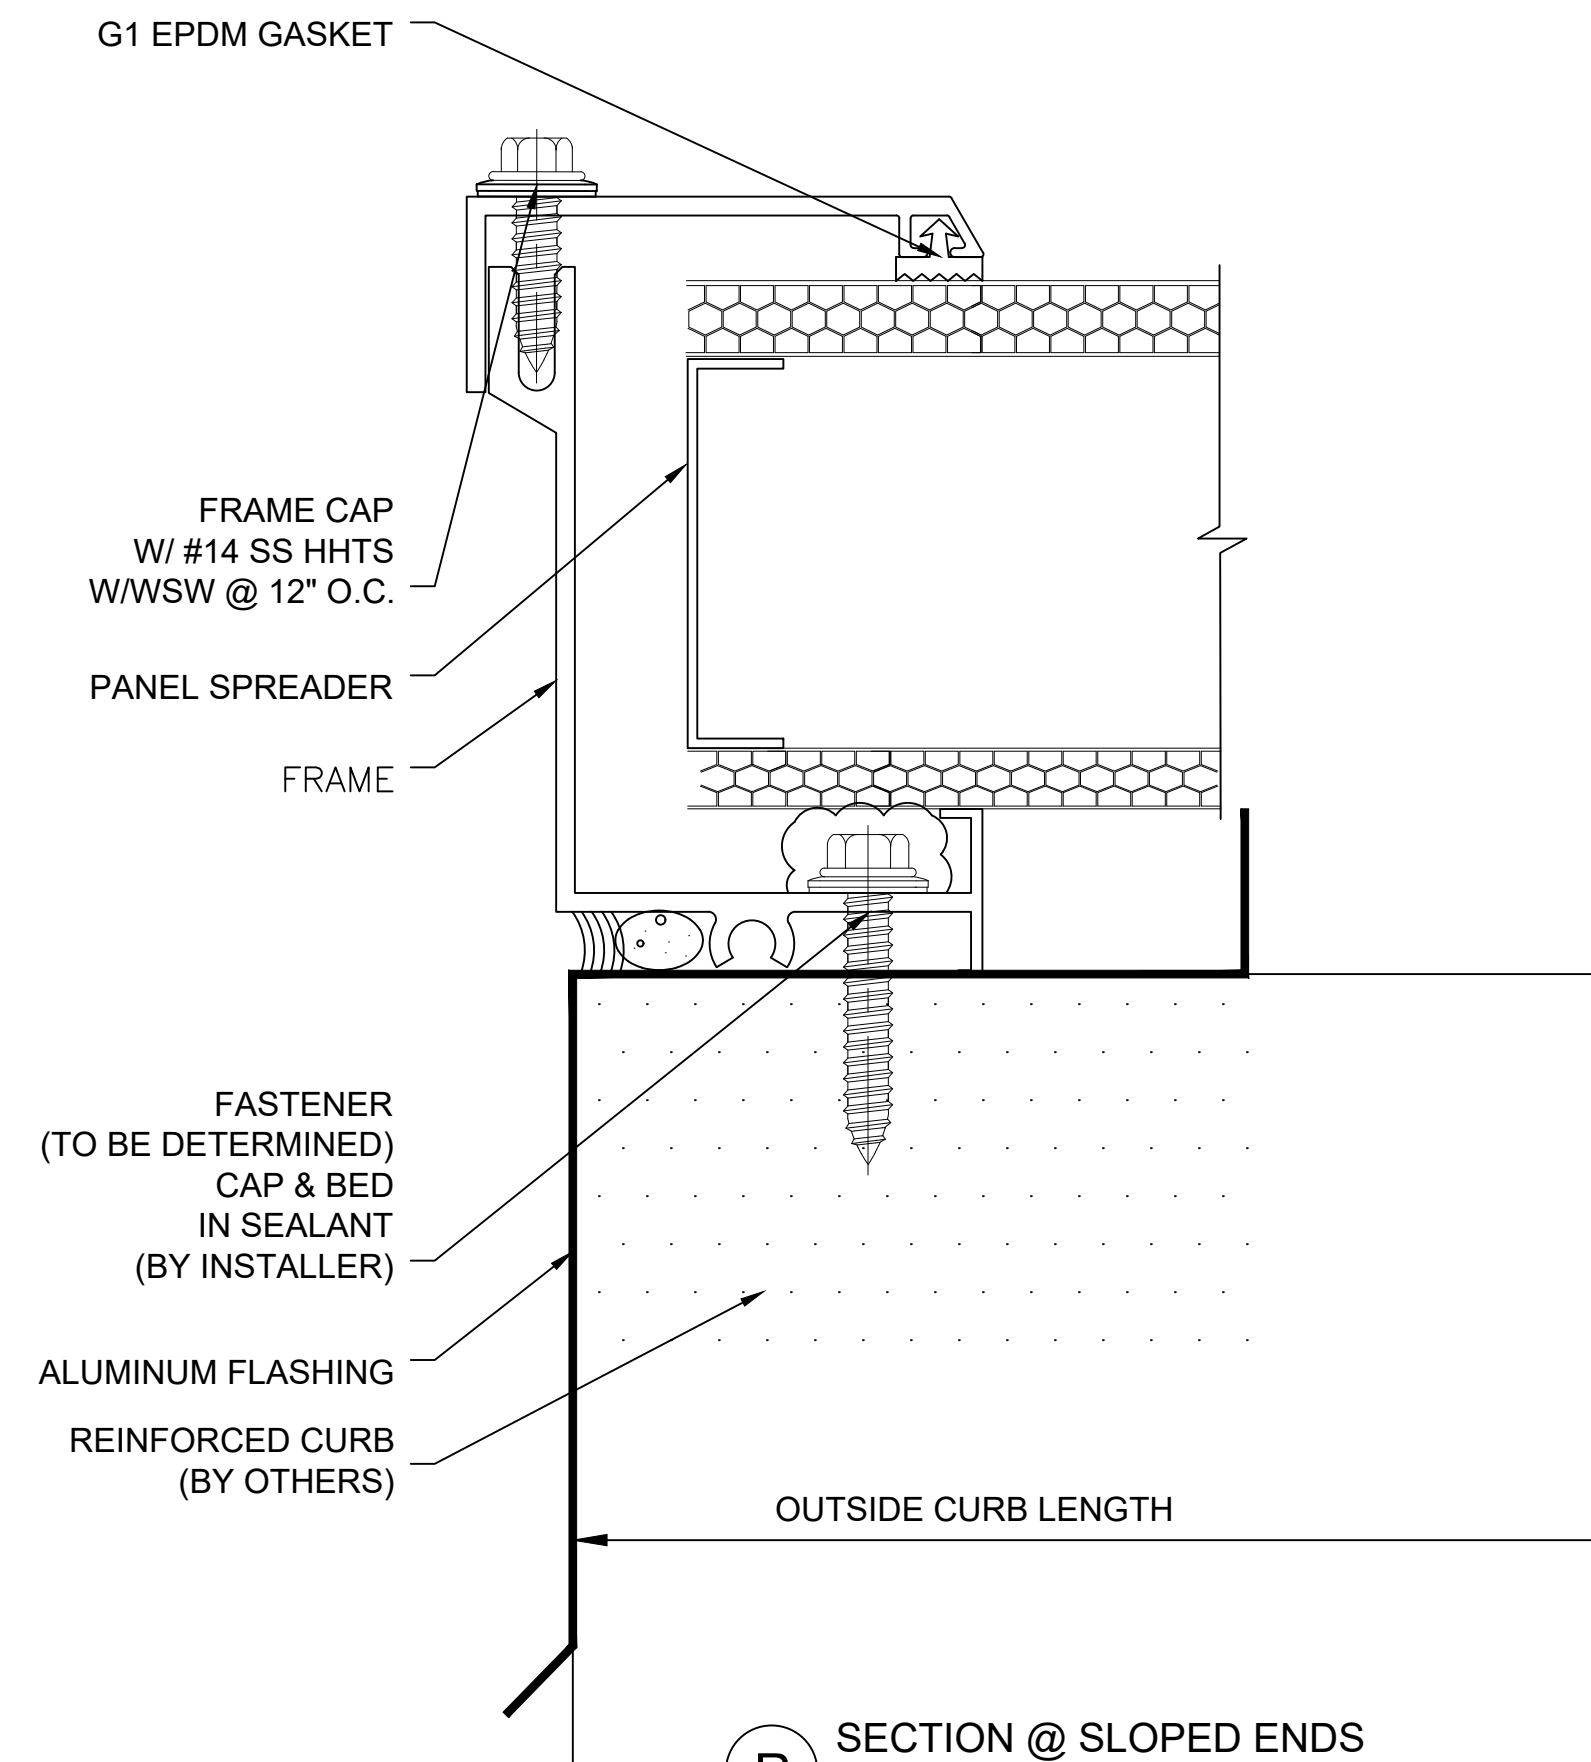

R SECTION @ SLOPED ENDS
2.75" QuadSpan™ SYSTEM
(4" QuadSpan? SYSTEM SIMILAR)

NOTE: FOR SADDLE RIDGE ONLY

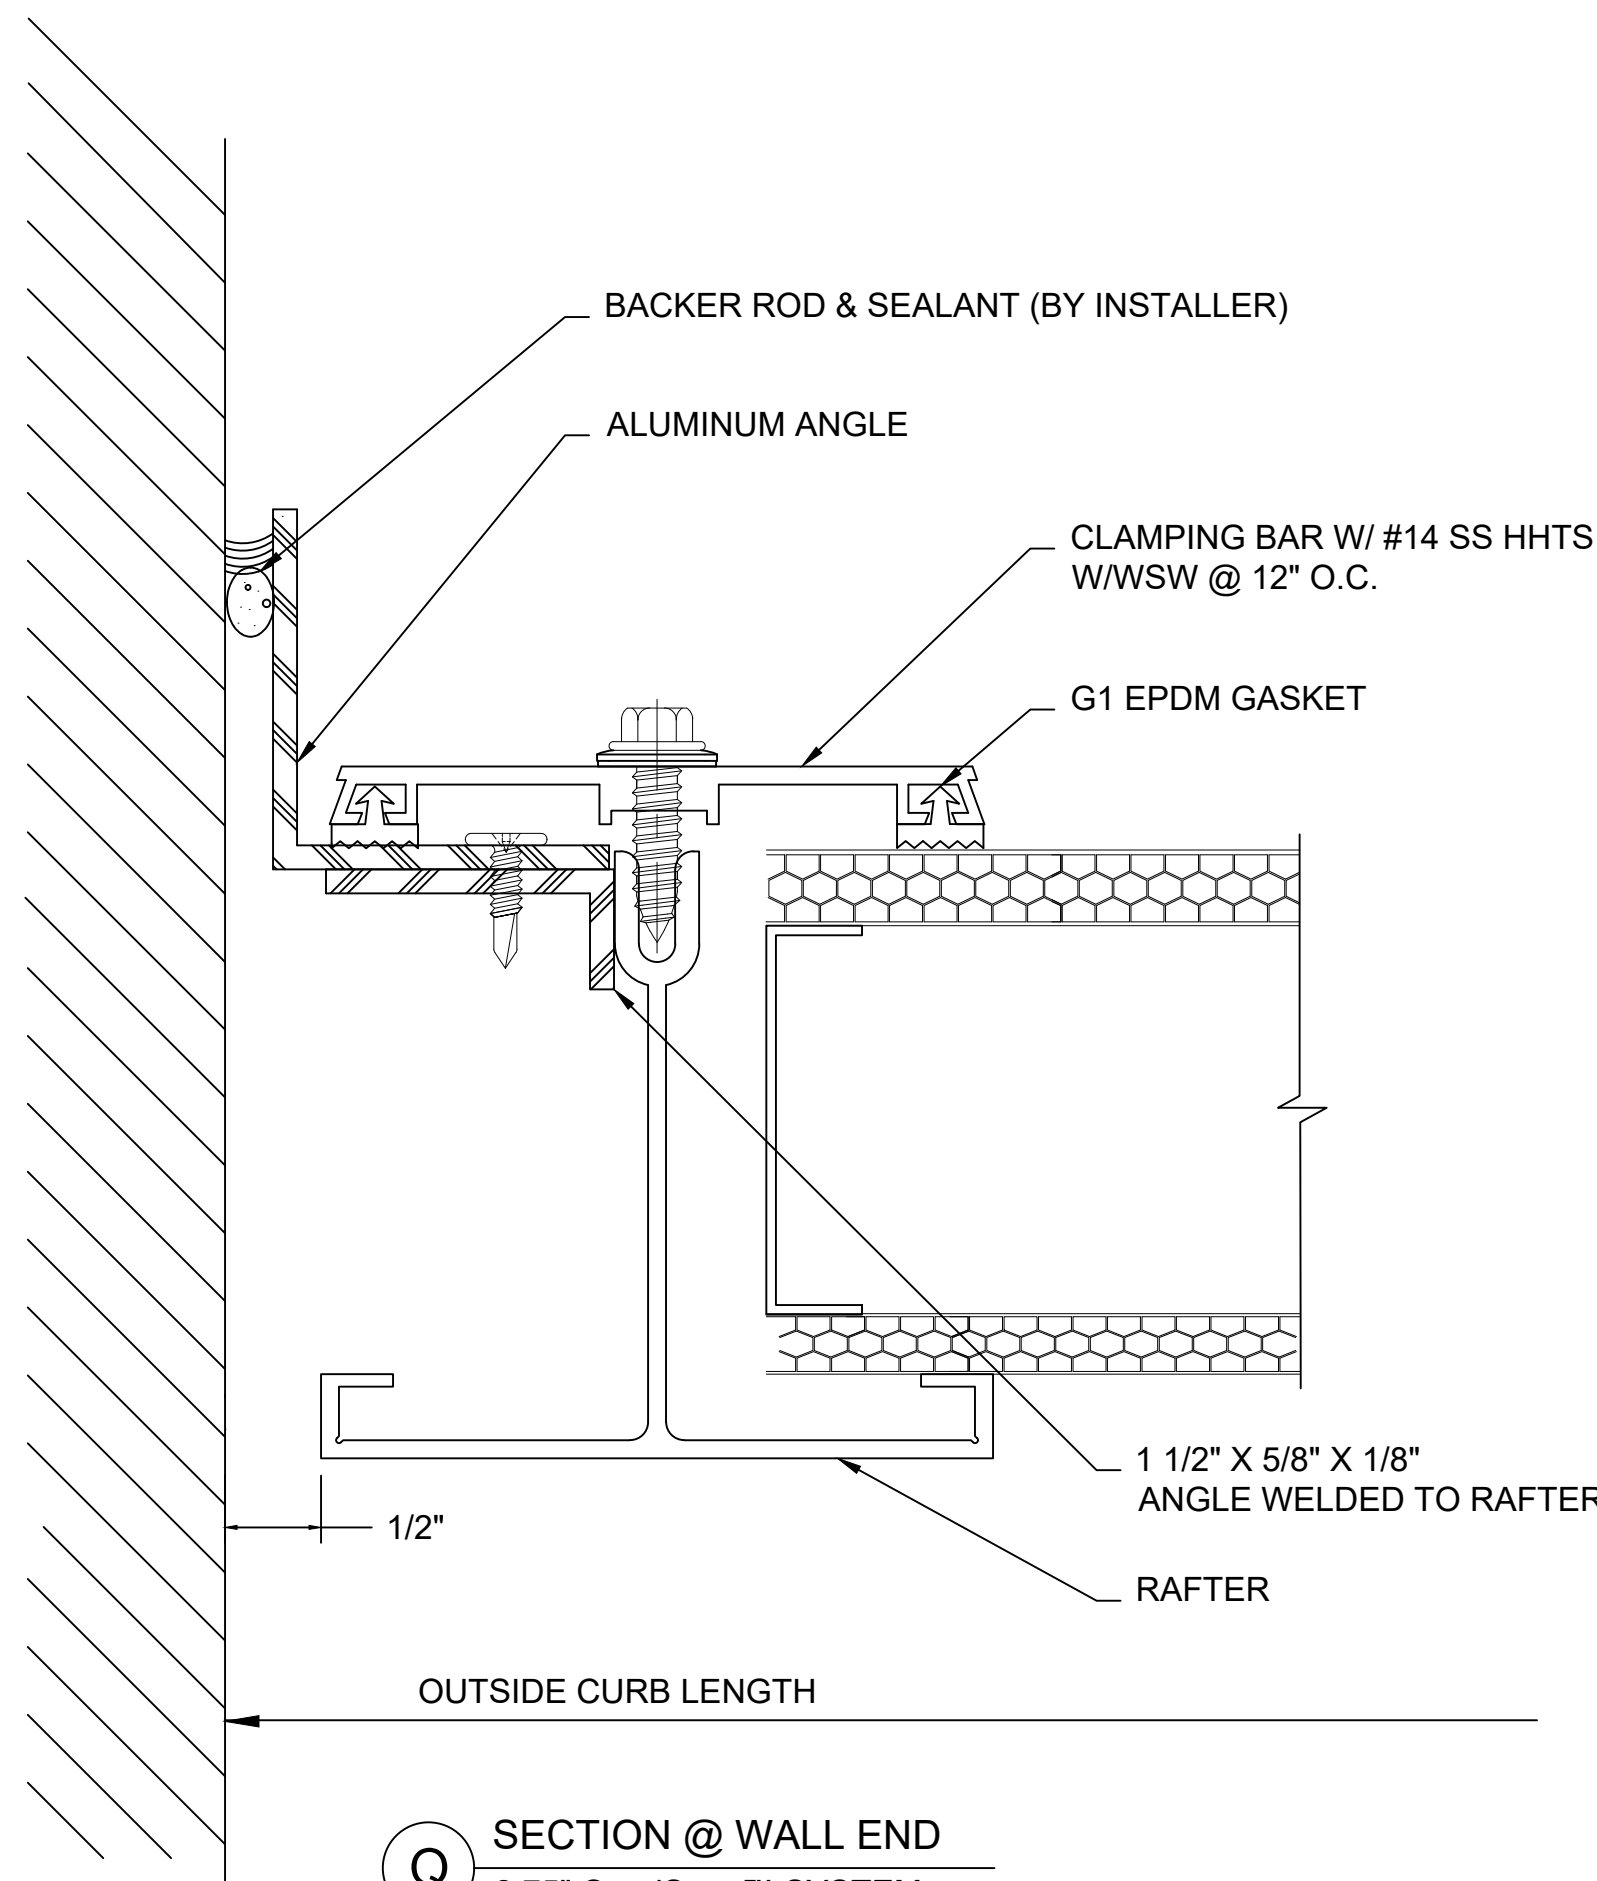

Q SECTION @ WALL END
2.75" QuadSpan™ SYSTEM
(4" QuadSpan? SYSTEM SIMILAR)

CUSTOM SKYLIGHTS

QuadSpan™

RIDGE - SYSTEM (2.75" OR 4") DETERMINED BY DESIGN LOADS

ENG-EXT-0489-2600

Fenestration



28662 N. Ballard Drive
Lake Forest, IL 60045 USA
T: +1 847.816.1060
F: +1 847.816.0475

Note

The standard details shown are for reference only.

Please contact our Architectural Support Department for job specific details and for information regarding the usage, limitations, and or code requirements pertaining to this product, please contact us at:

info@kingspanlightandair.us

5/19/2026: CREATION OF DOCUMENT

Details are subject to change and should be verified with our Architectural Support Department prior to implementation, please contact us at: info@kingspanlightandair.us

SHEET NO.

3 OF 3