

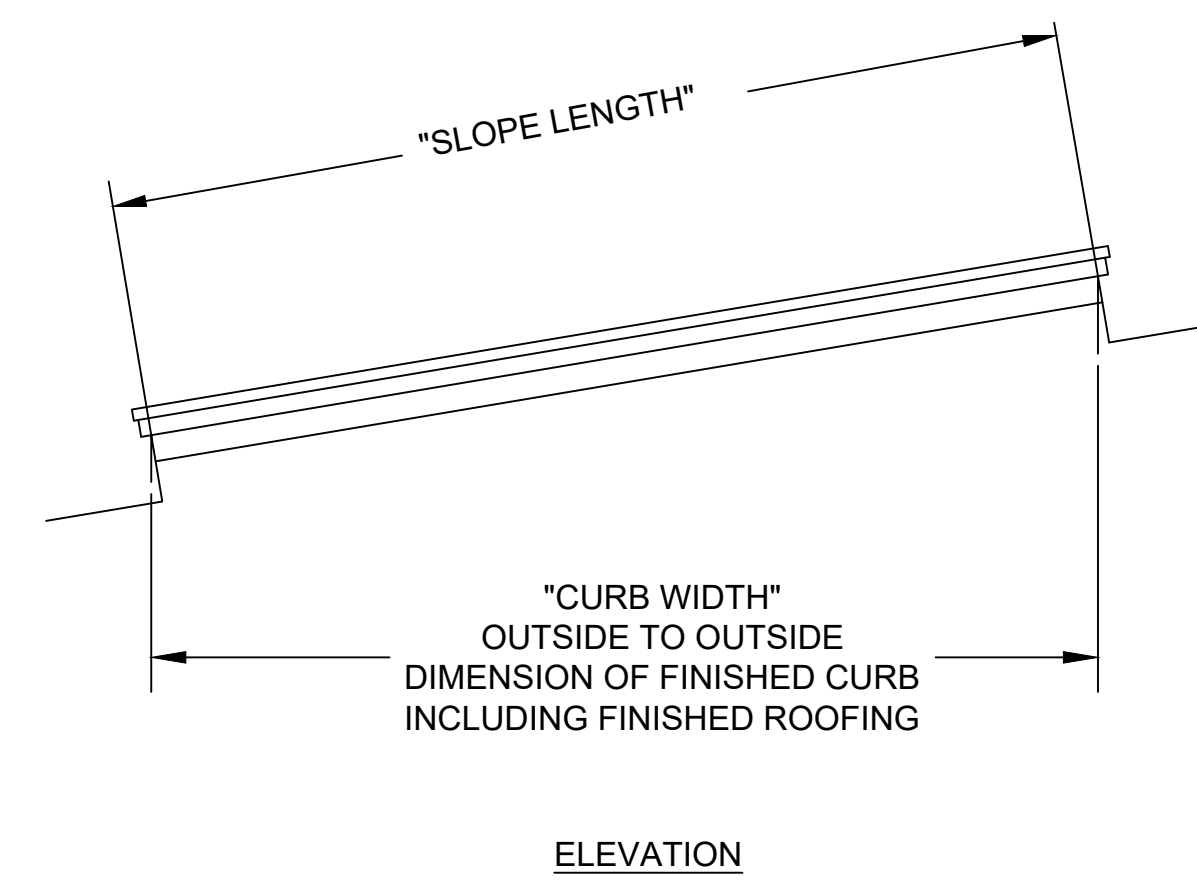
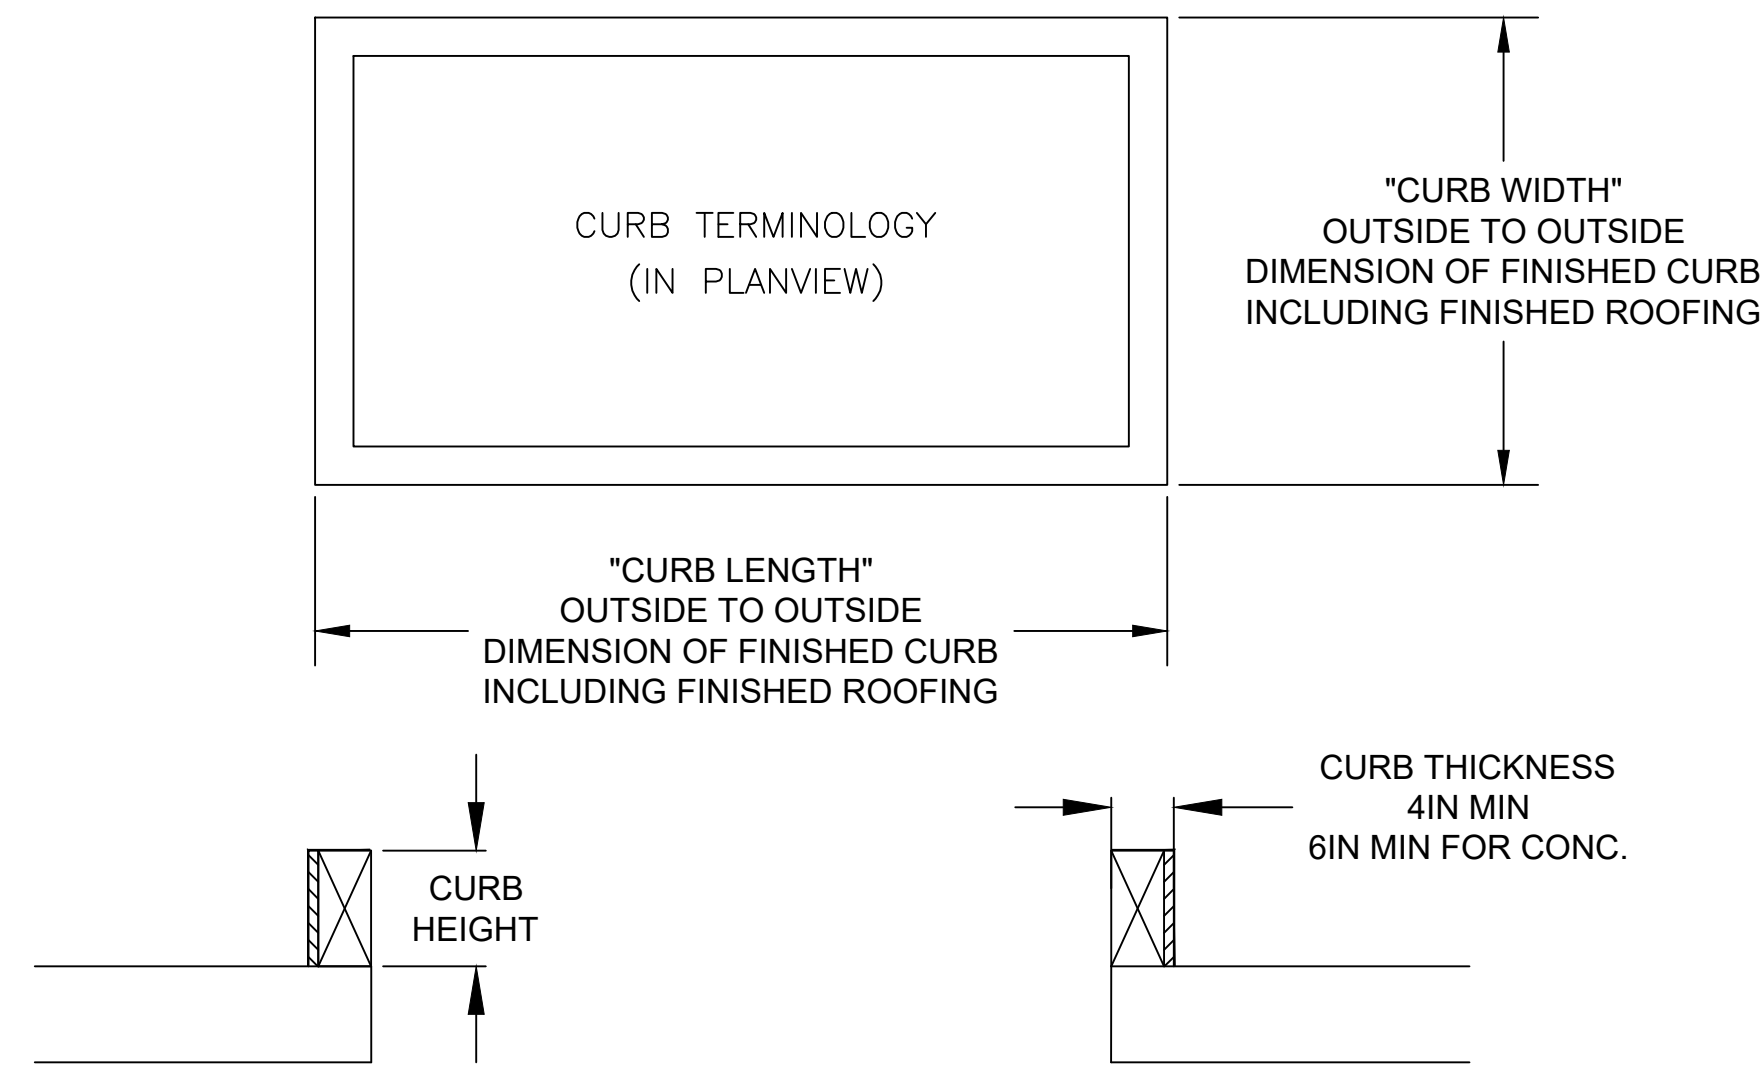


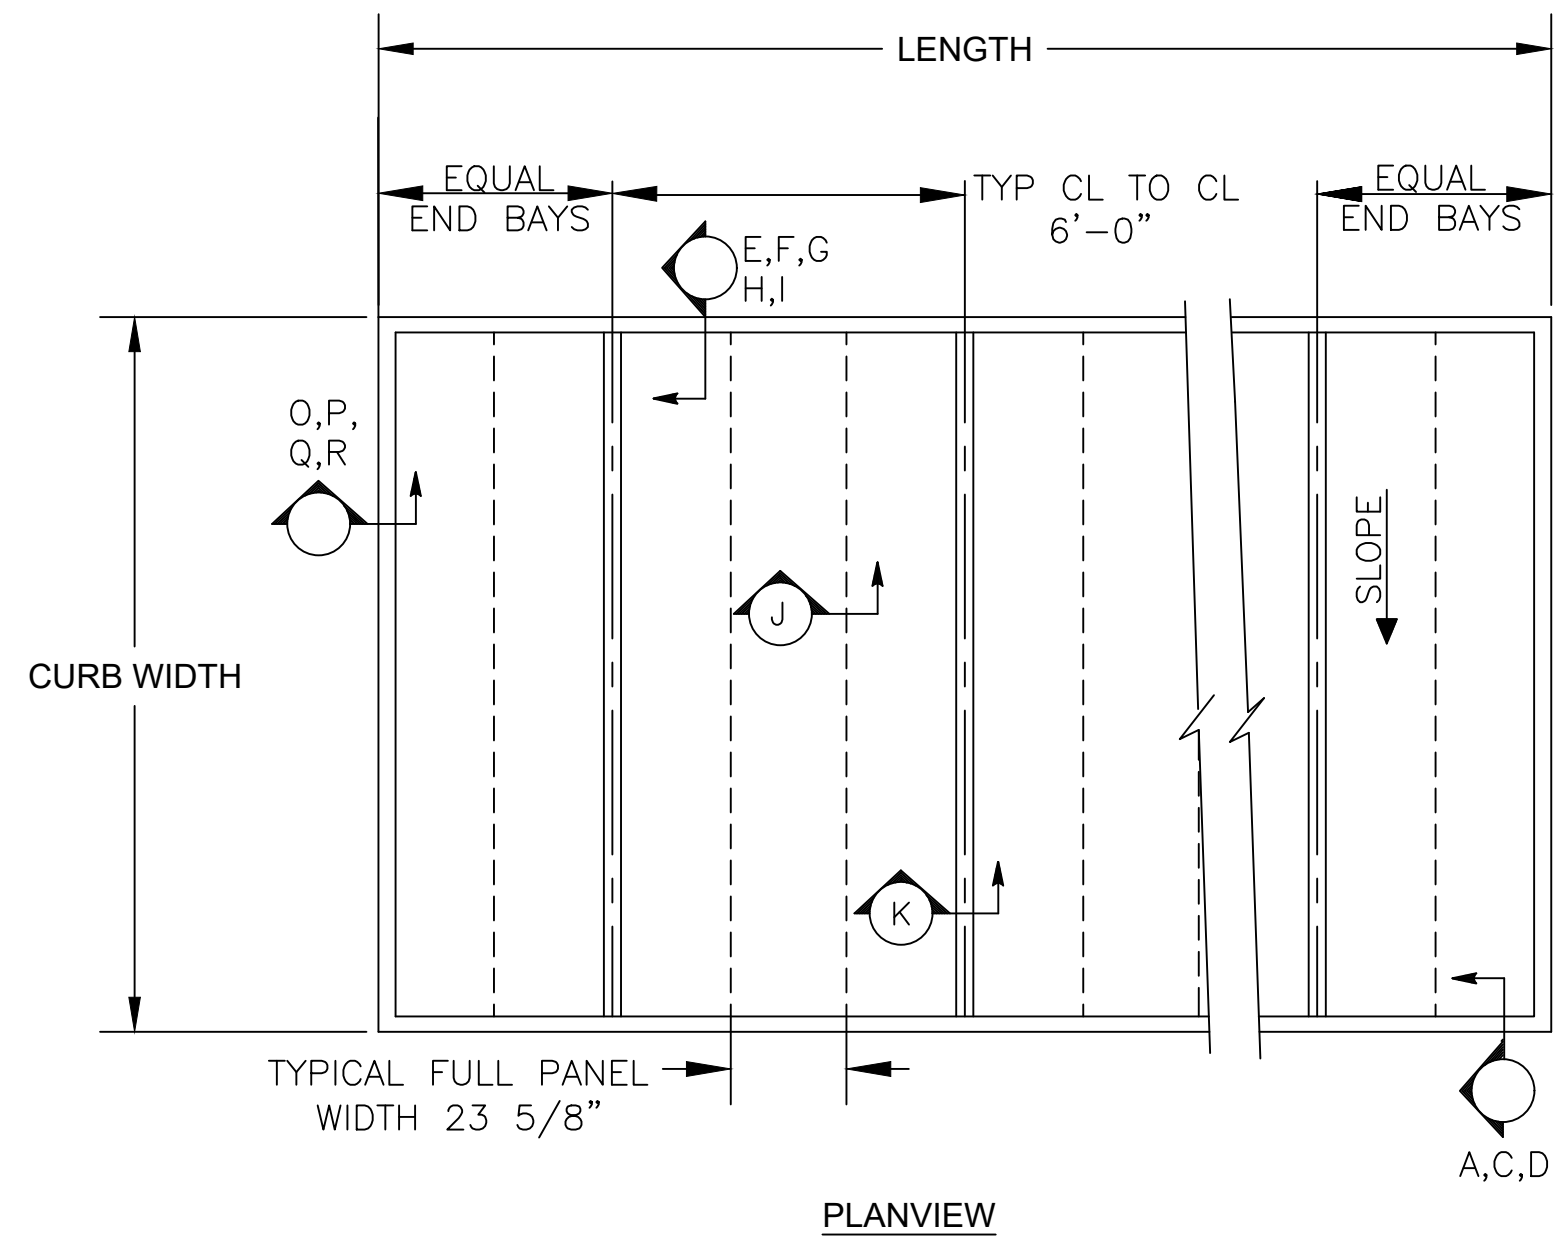


SYSTEM IS SHOWN AS 2.75" QUADWALL PANEL THICKNESS. A 4" QUADWALL PANEL THICKNESS SYSTEM IS USED BASED ON SPAN AND LOADING CONSIDERATIONS.


NOTE:
RECOMMENDED MINIMUM PITCH 2:12.
FOR INSTALLATIONS REQUIRING A LESSER PITCH PLEASE CONTACT OUR TECH. DEPARTMENT

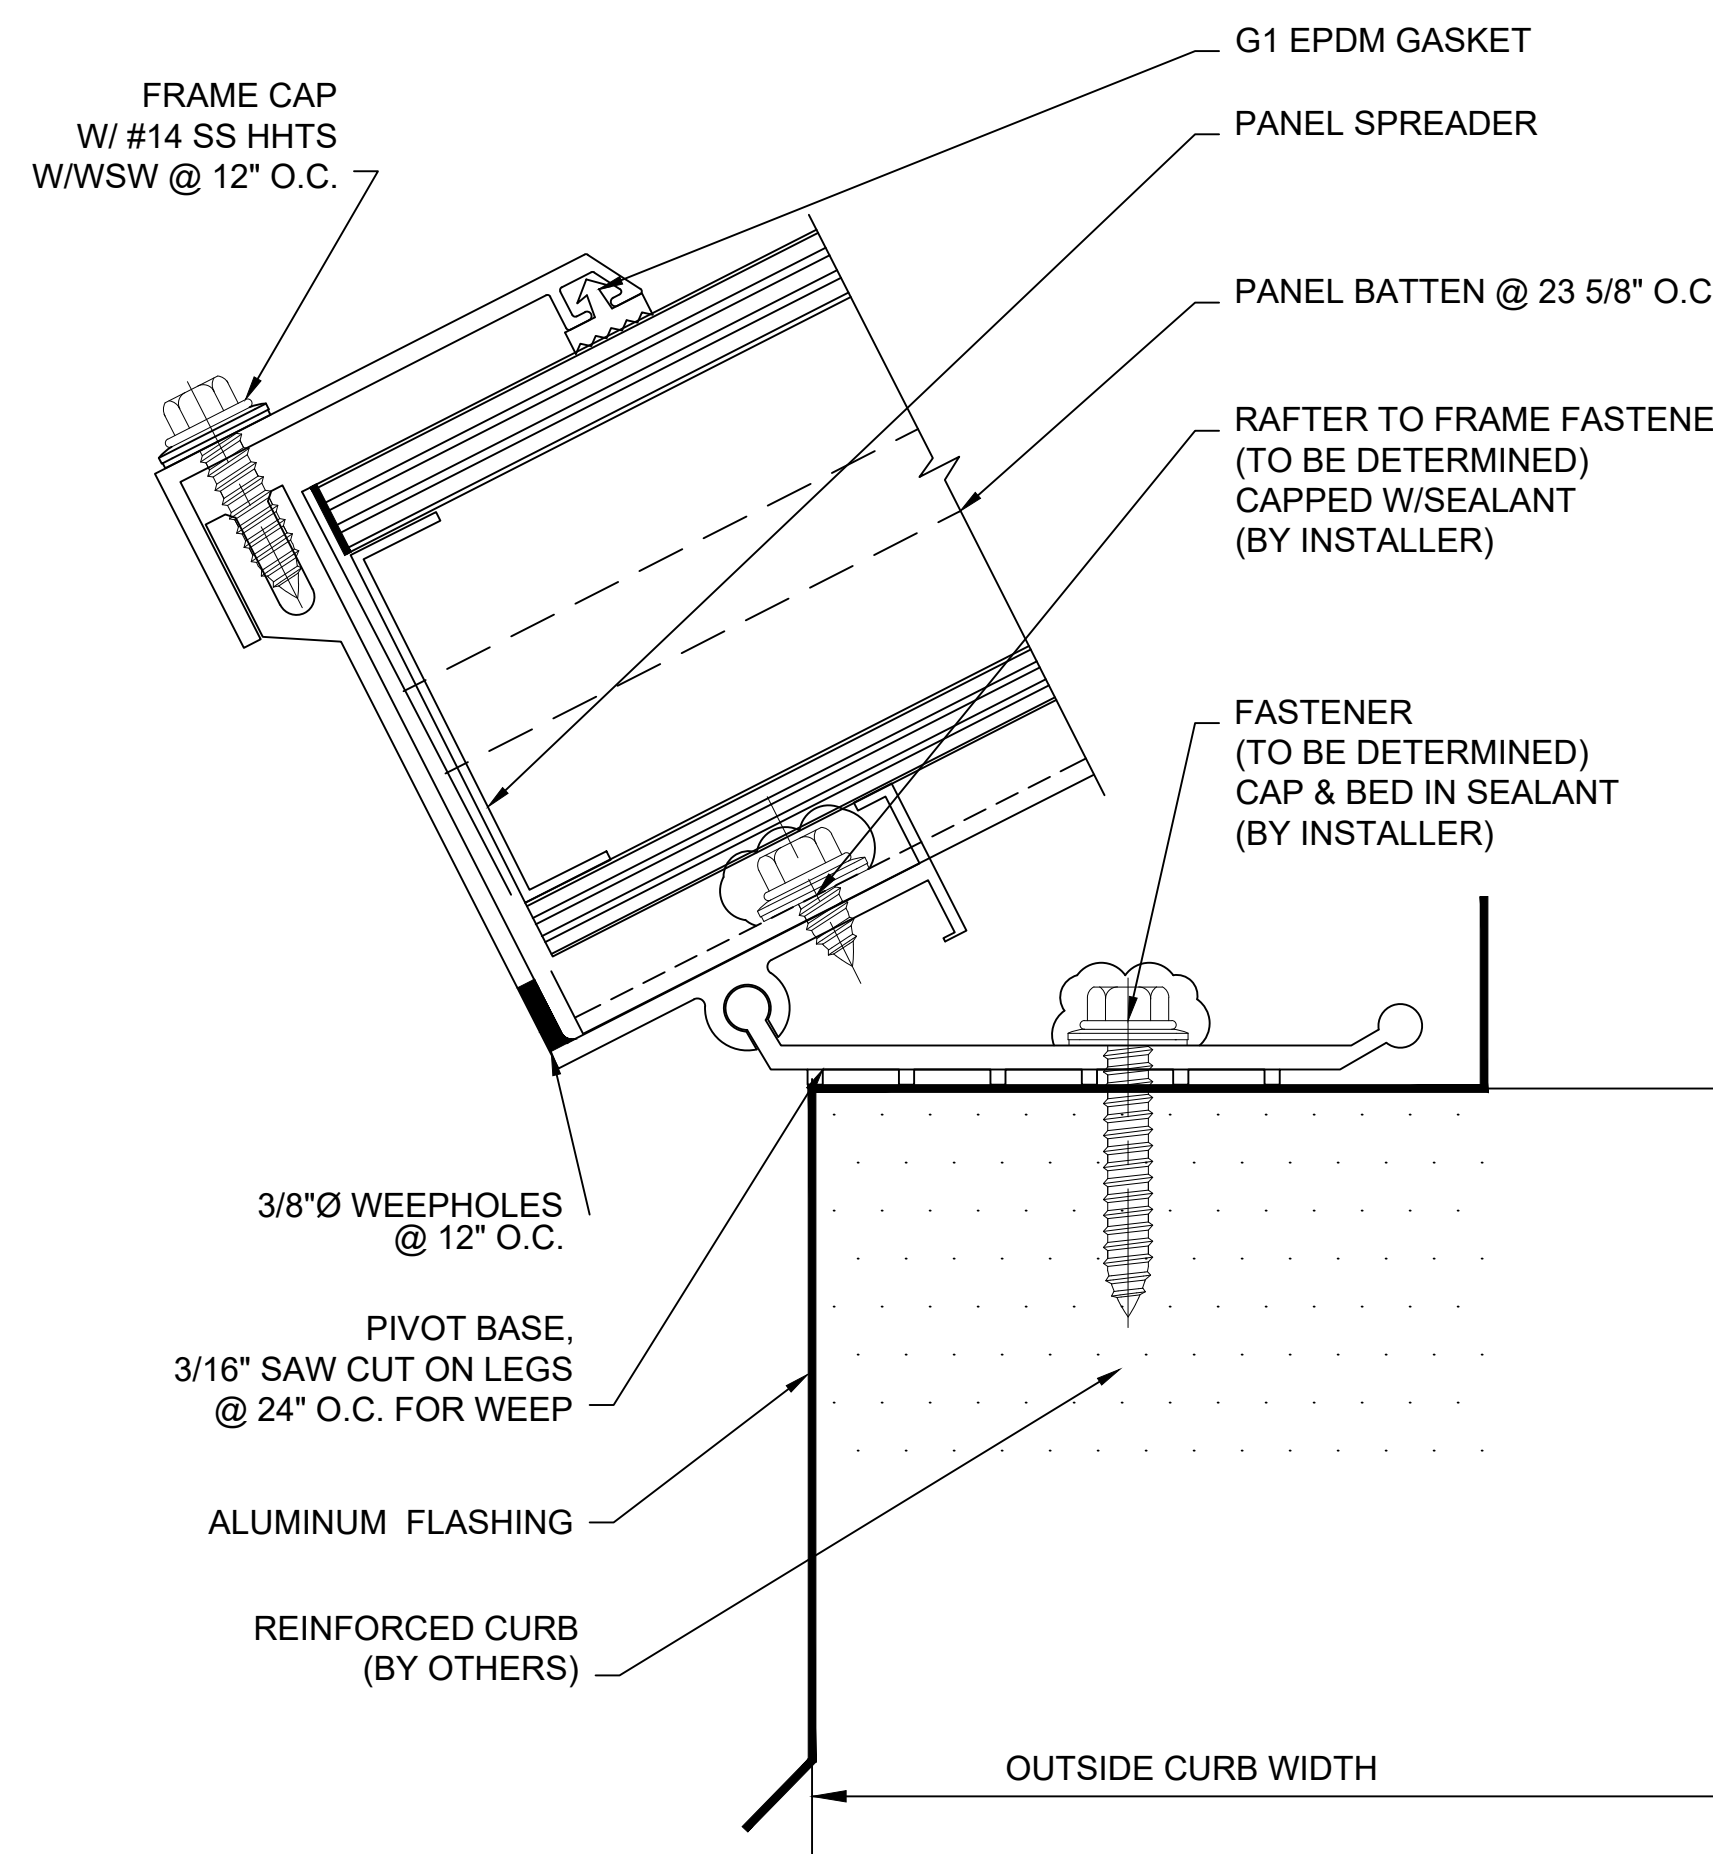

A SECTION @ SILL (LOW-RISE)
2.75" QUADWALL SYSTEM
(4" QUADWALL SYSTEM SIMILAR)

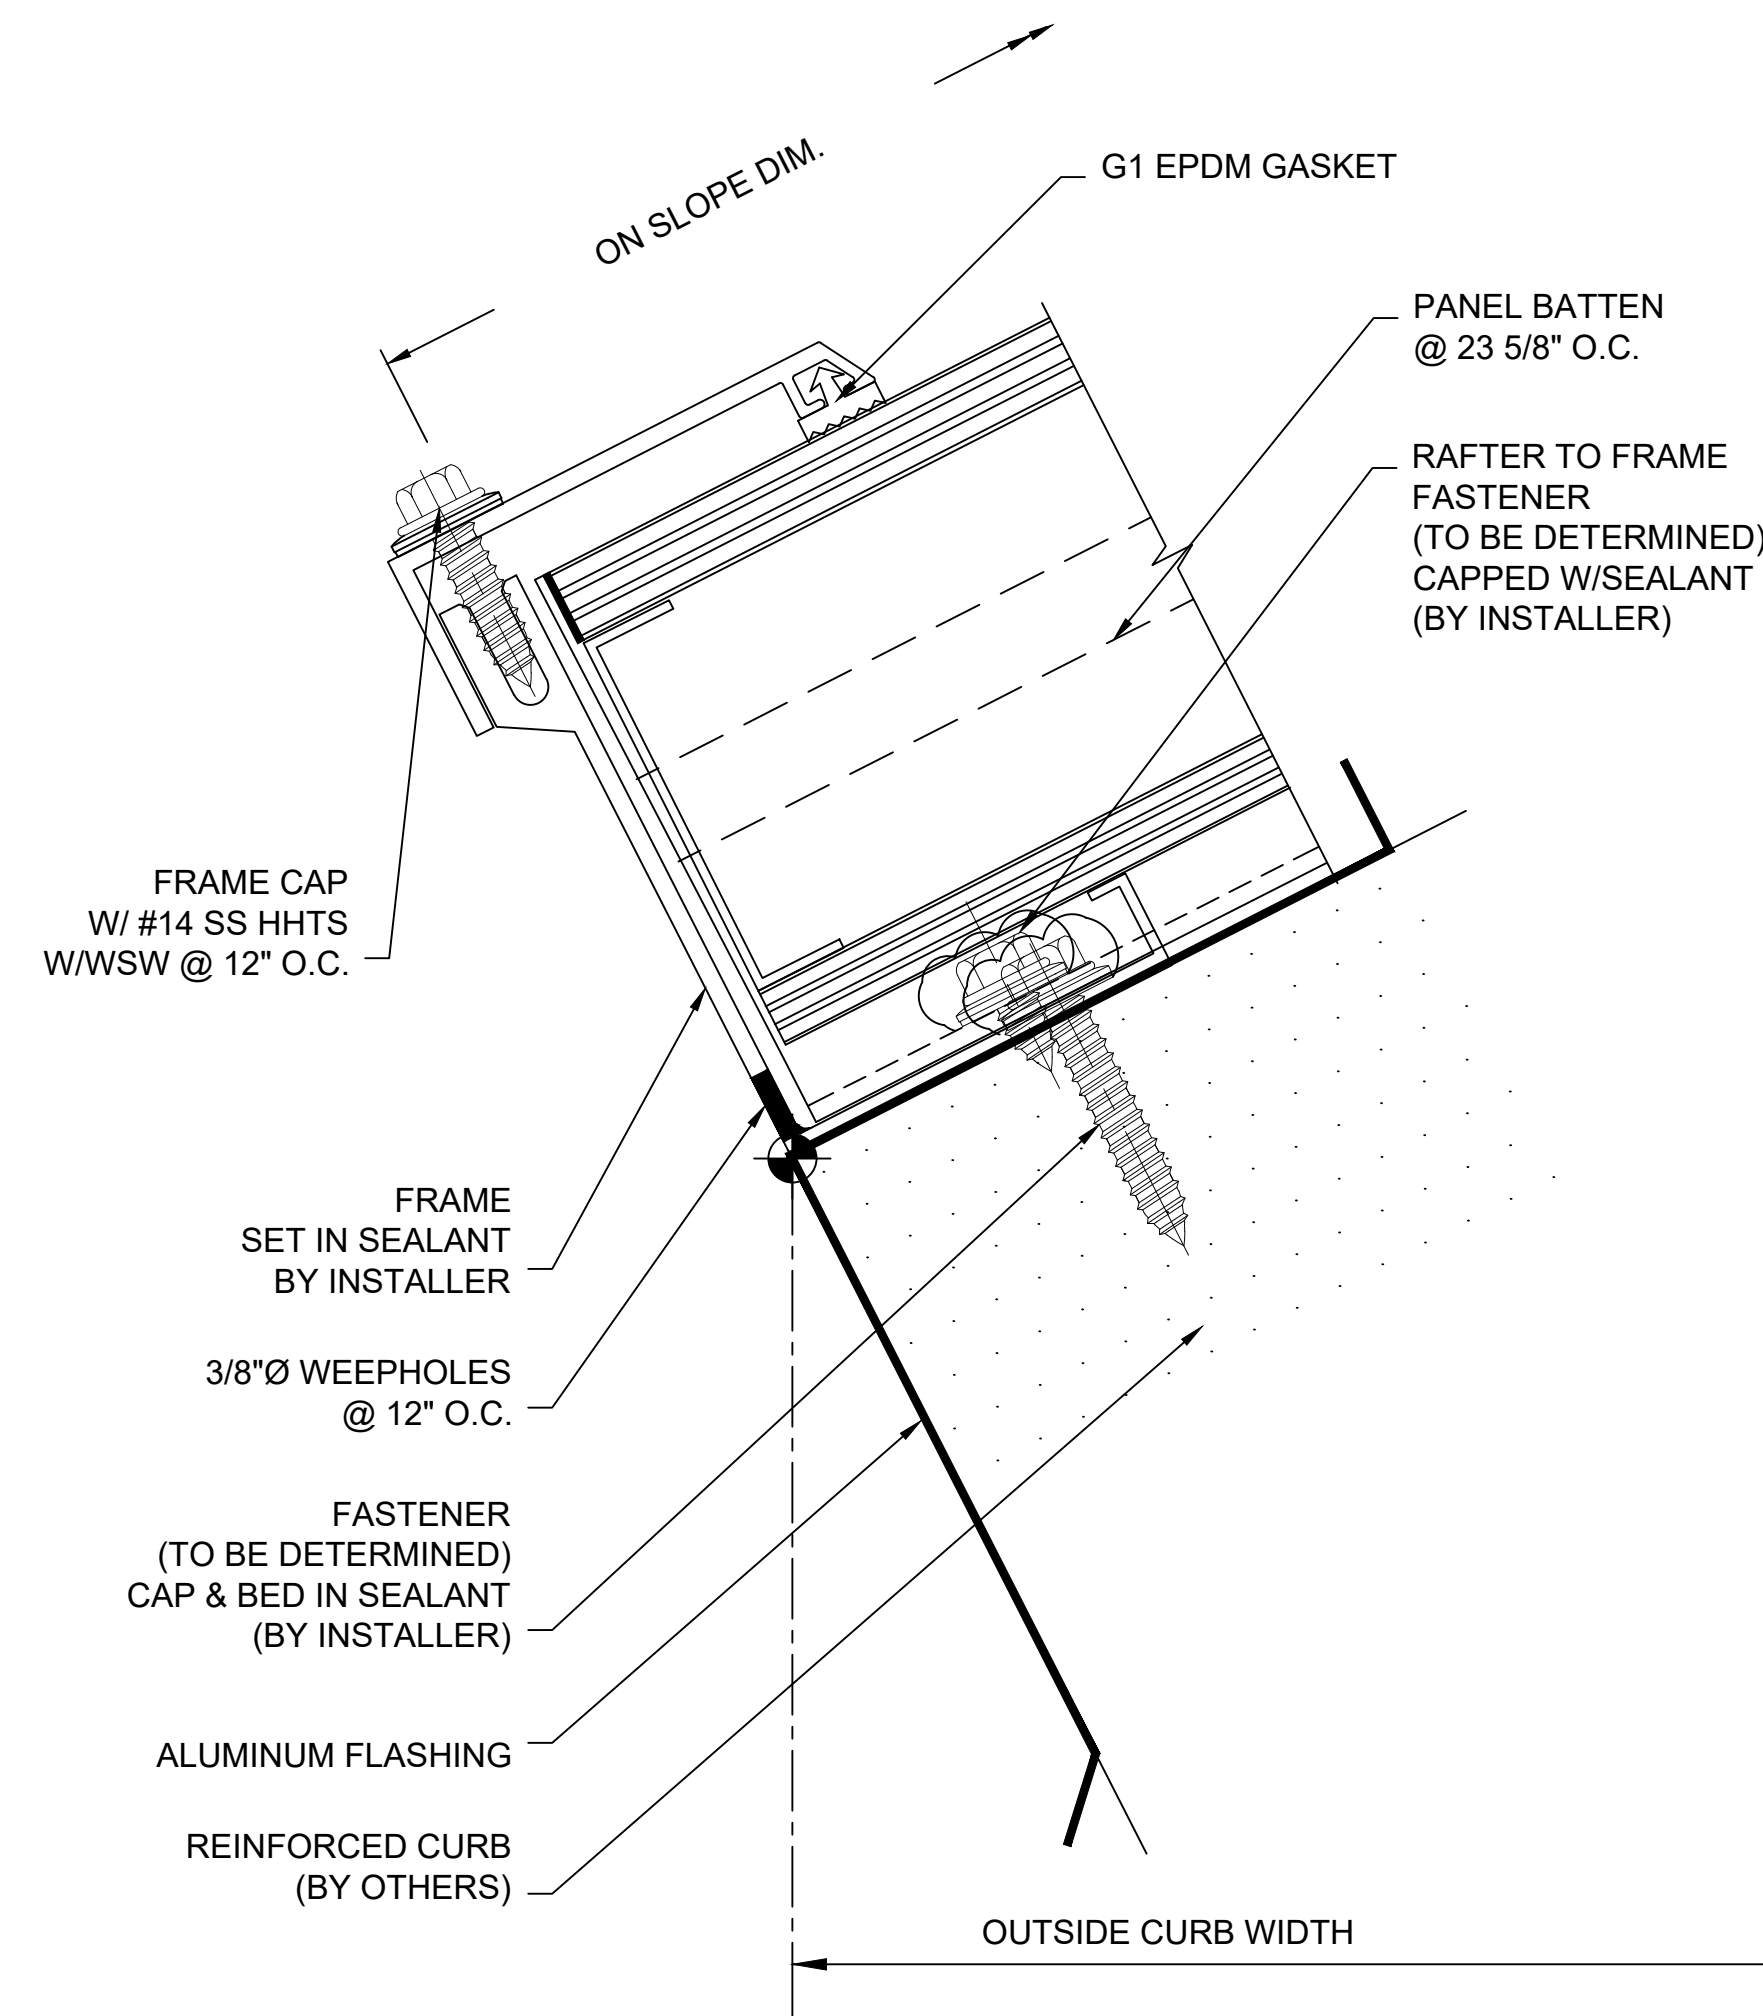

C SECTION @ SILL (TILTED CURB)
2.75" QUADWALL SYSTEM
(4" QUADWALL SYSTEM SIMILAR)

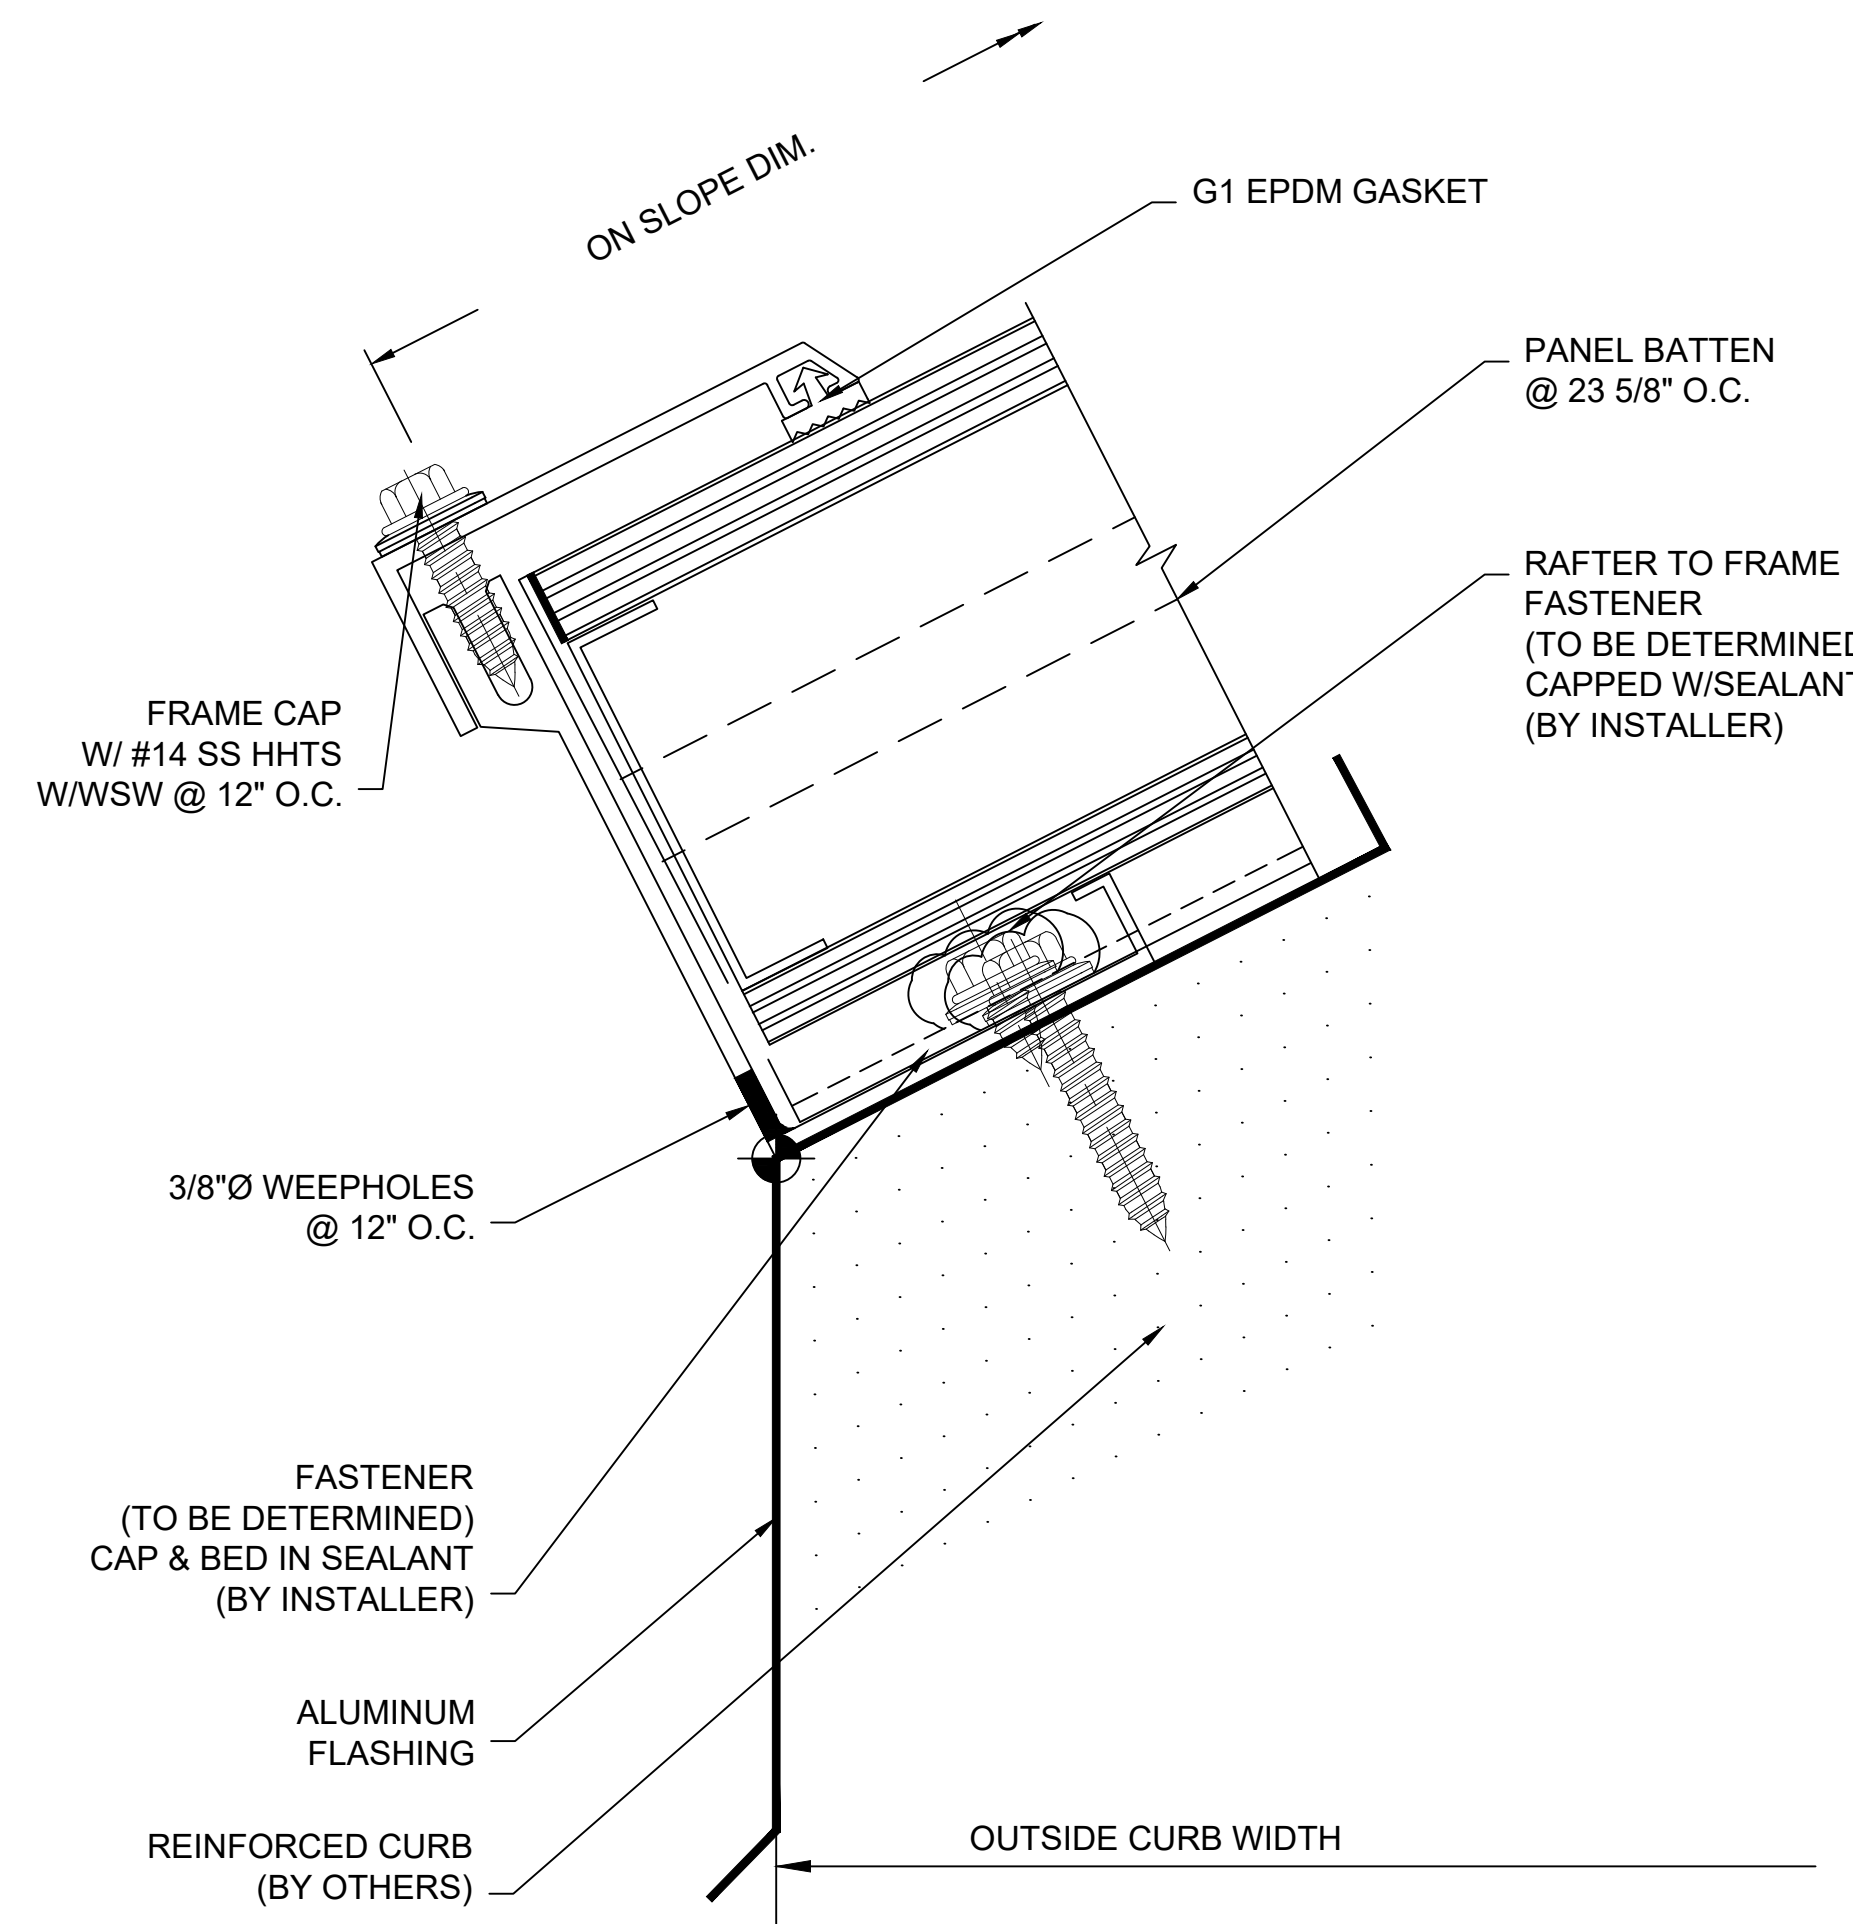

D SECTION @ SILL (INCLINED CURB)
2.75" QUADWALL SYSTEM
(4" QUADWALL SYSTEM SIMILAR)


NOTE: FOR SADDLE RIDGE ONLY

Details are subject to change and should be verified with our Architectural Support Department prior to implementation, please contact us at: info@kingspanlightandair.us

CUSTOM SKYLIGHTS

QuadSpan™

SINGLE SLOPE - SYSTEM (2.75" OR 4") DETERMINED BY DESIGN LOADS
ENG-EXT-0490-2600

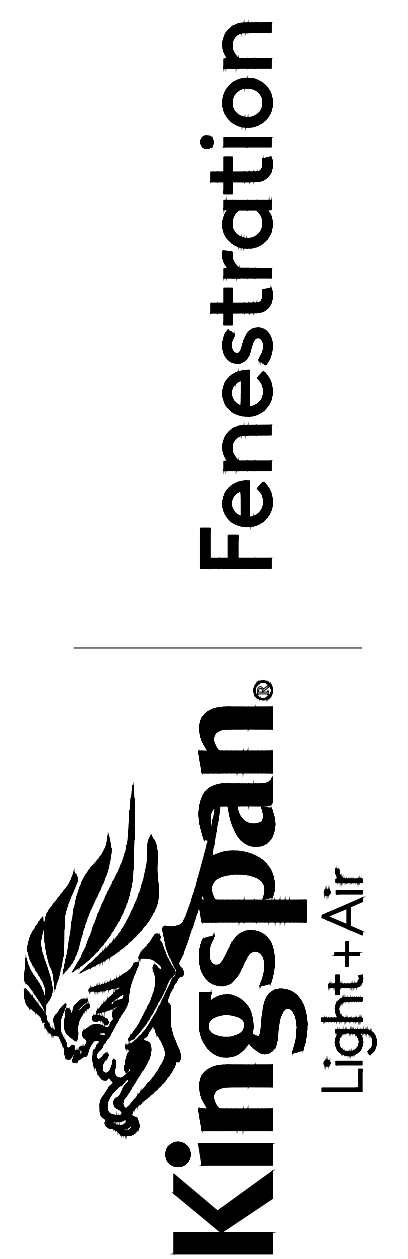


28662 N. Ballard Drive
Lake Forest, IL 60045 USA
T: +1 847.816.1060
F: +1 847.816.0475


Note
The standard details shown are for reference only.
Please contact our Architectural Support Department for job specific details and for information regarding the usage, limitations, and or code requirements pertaining to this product, please contact us at:

info@kingspanlightandair.us


5/19/2026: CREATION OF DOCUMENT

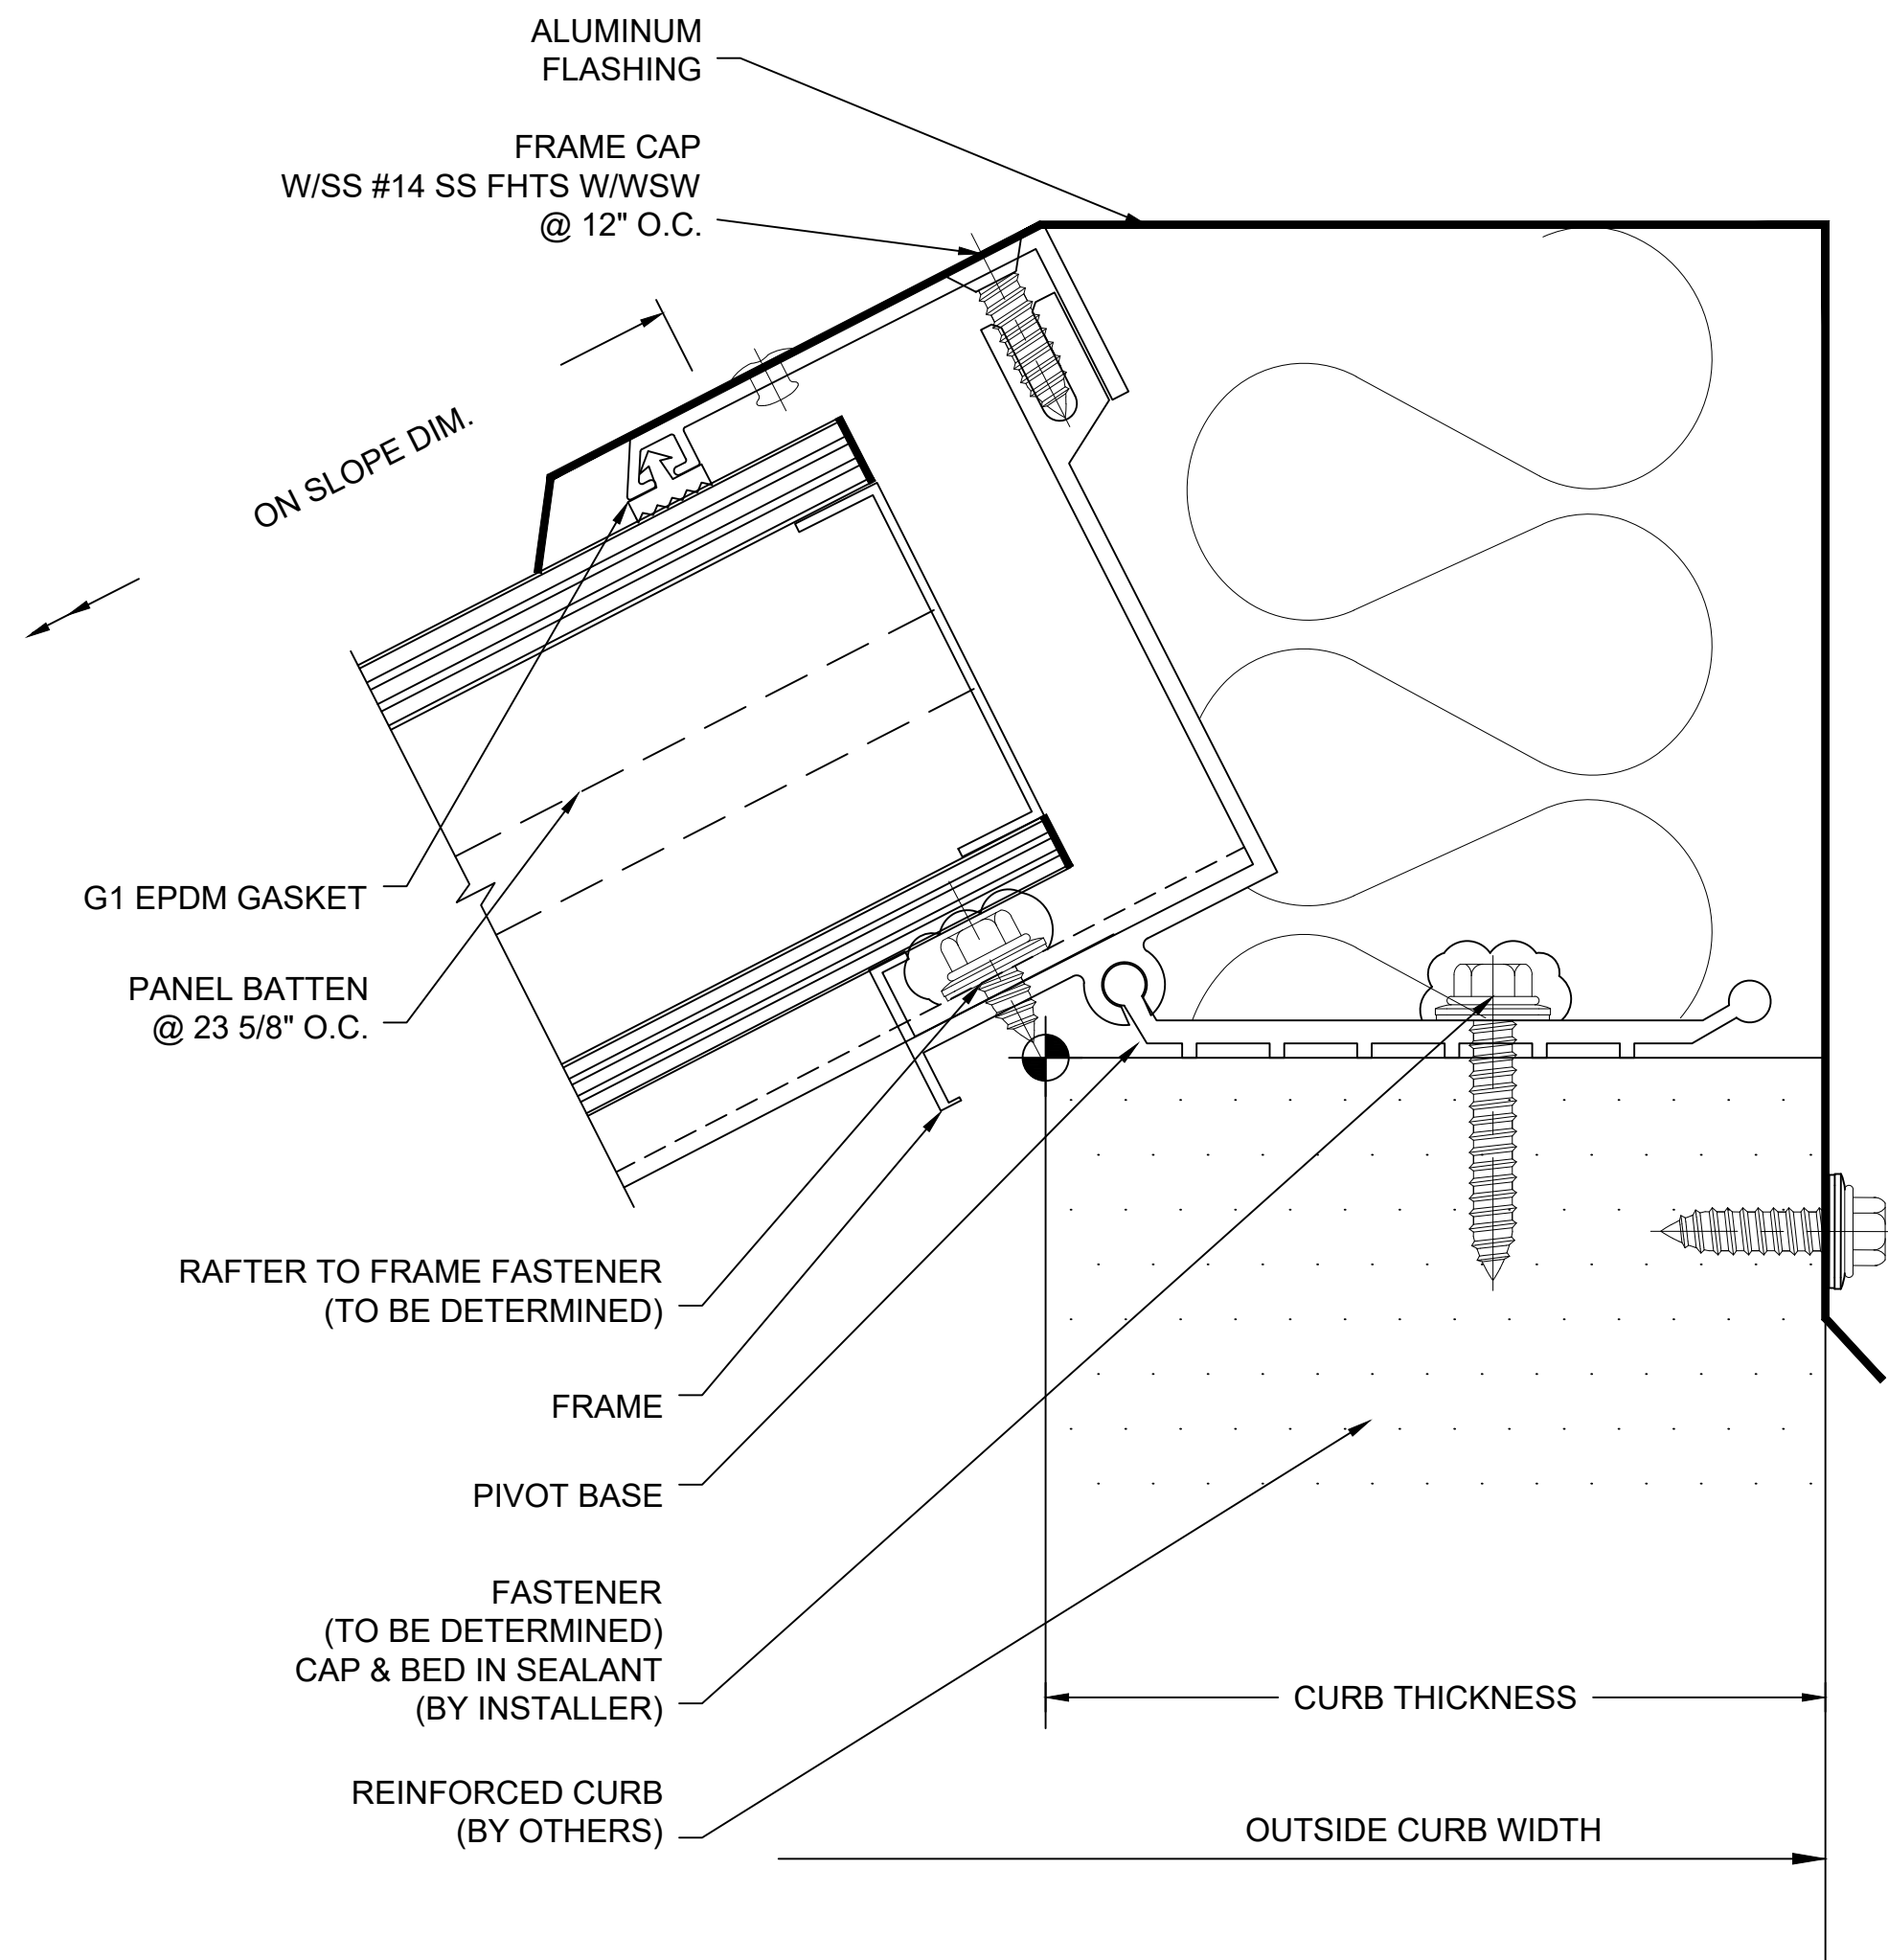

E SECTION @ HEAD (FLAT CURB)
2.75\" QUADWALL SYSTEM
(4\" QUADWALL SYSTEM SIMILAR)

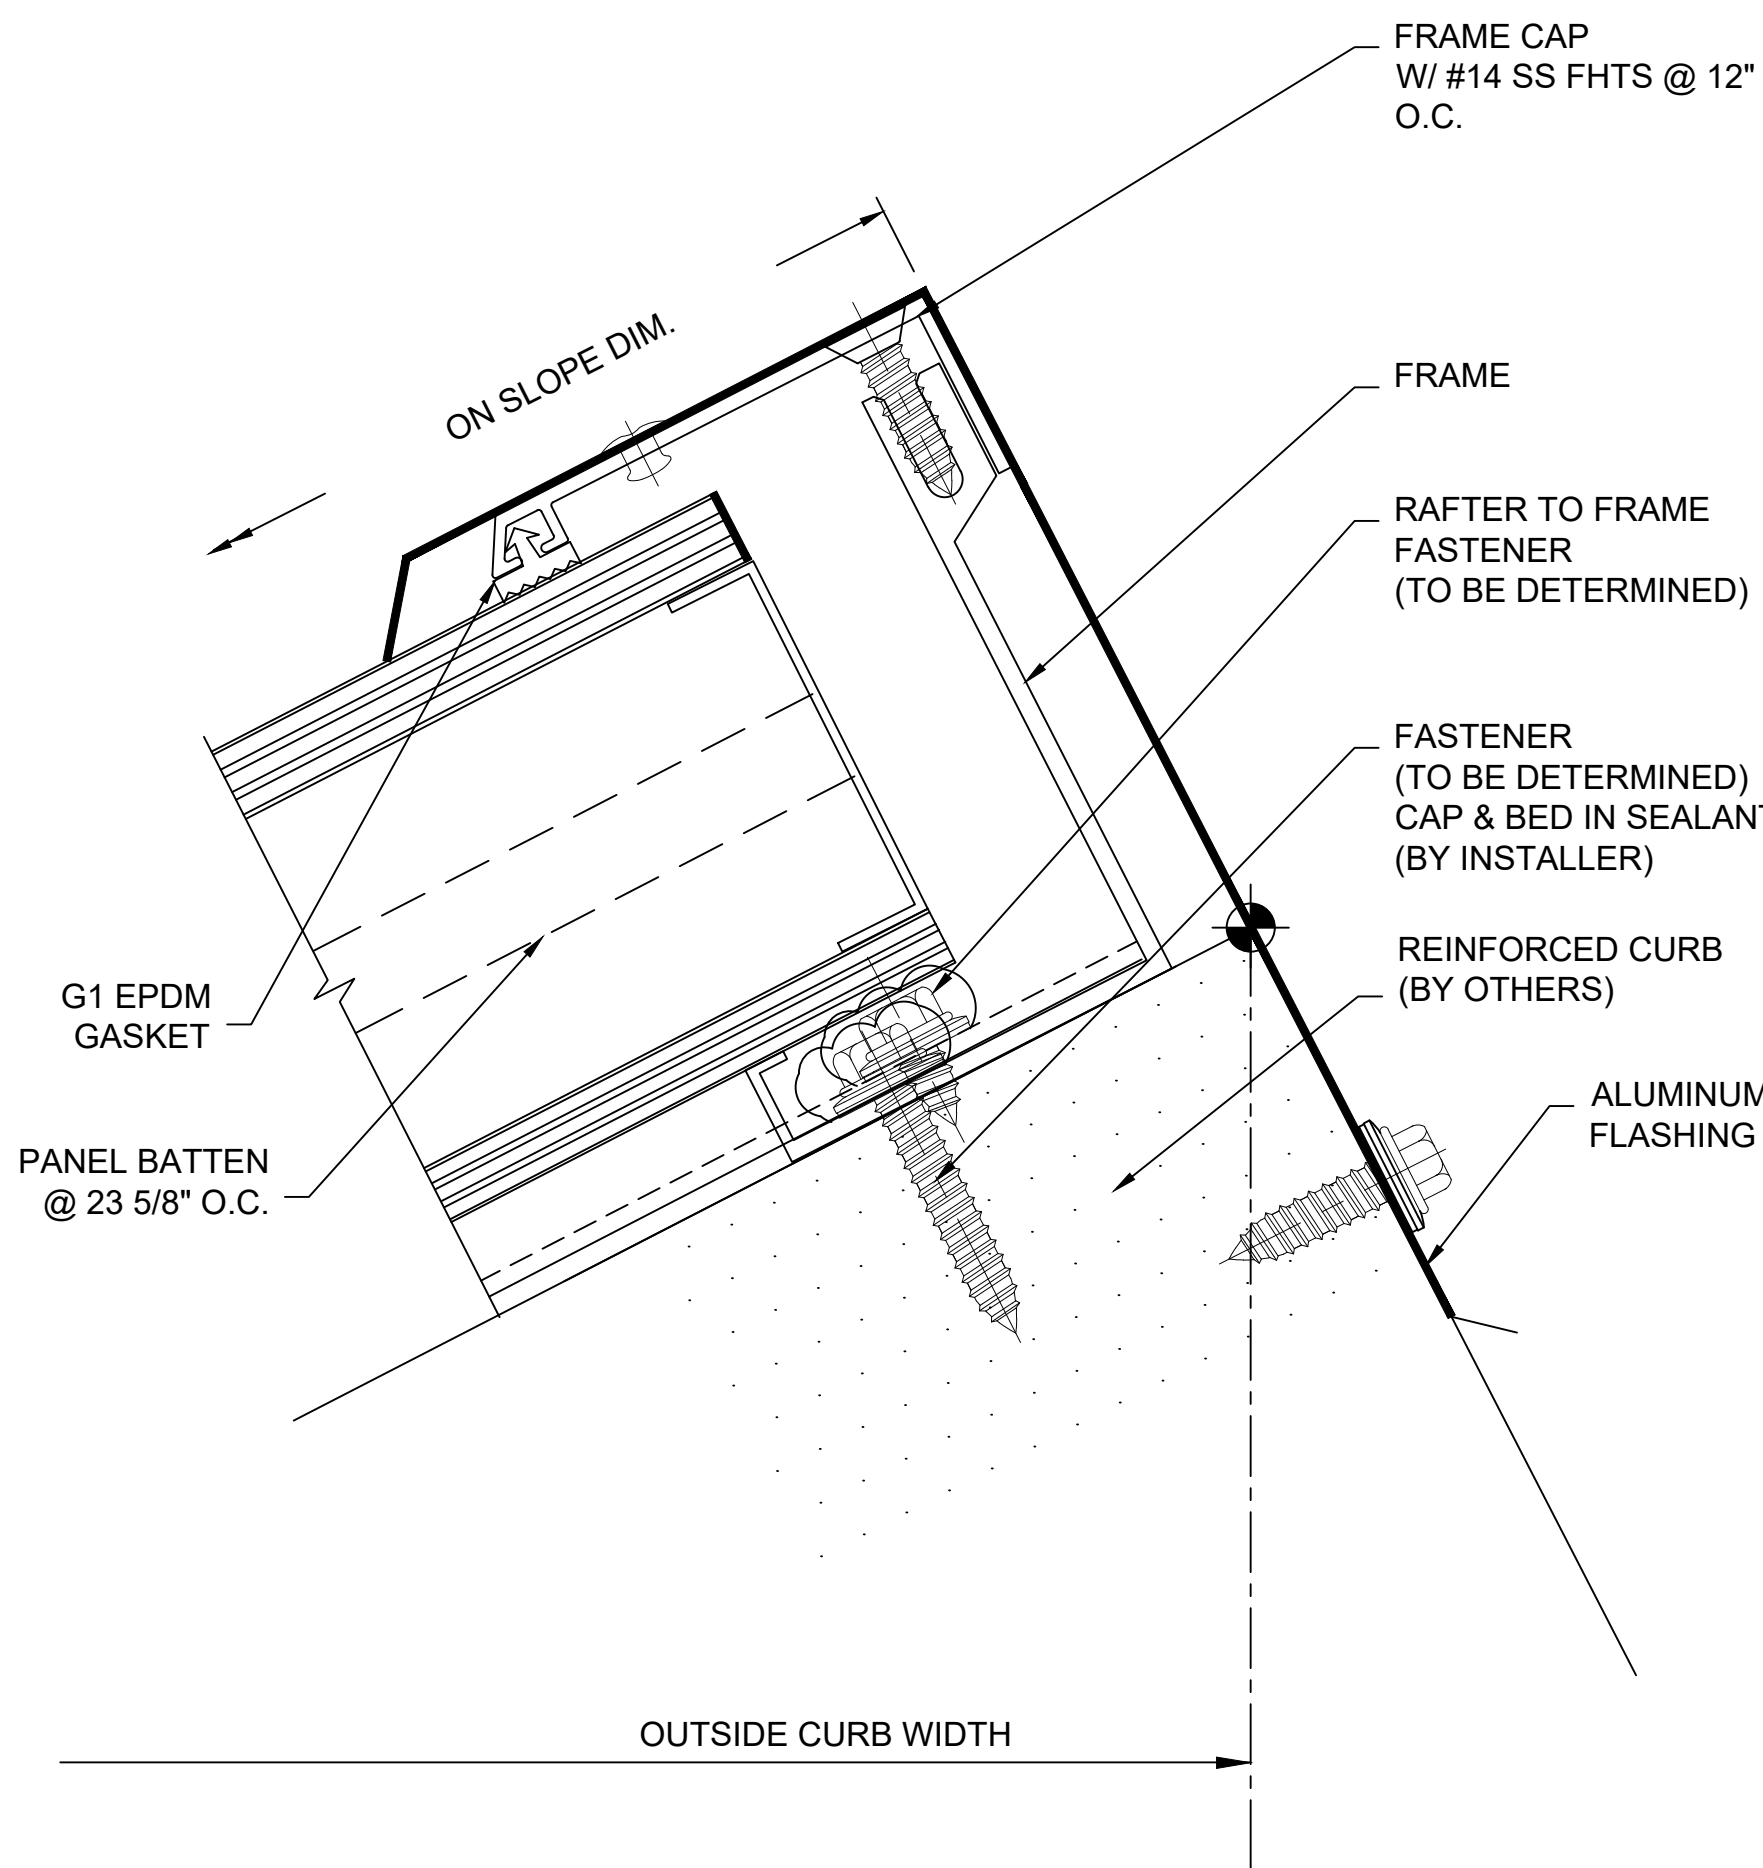

F SECTION @ HEAD (TILTED CURB)
2.75\" QUADWALL SYSTEM
(4\" QUADWALL SYSTEM SIMILAR)

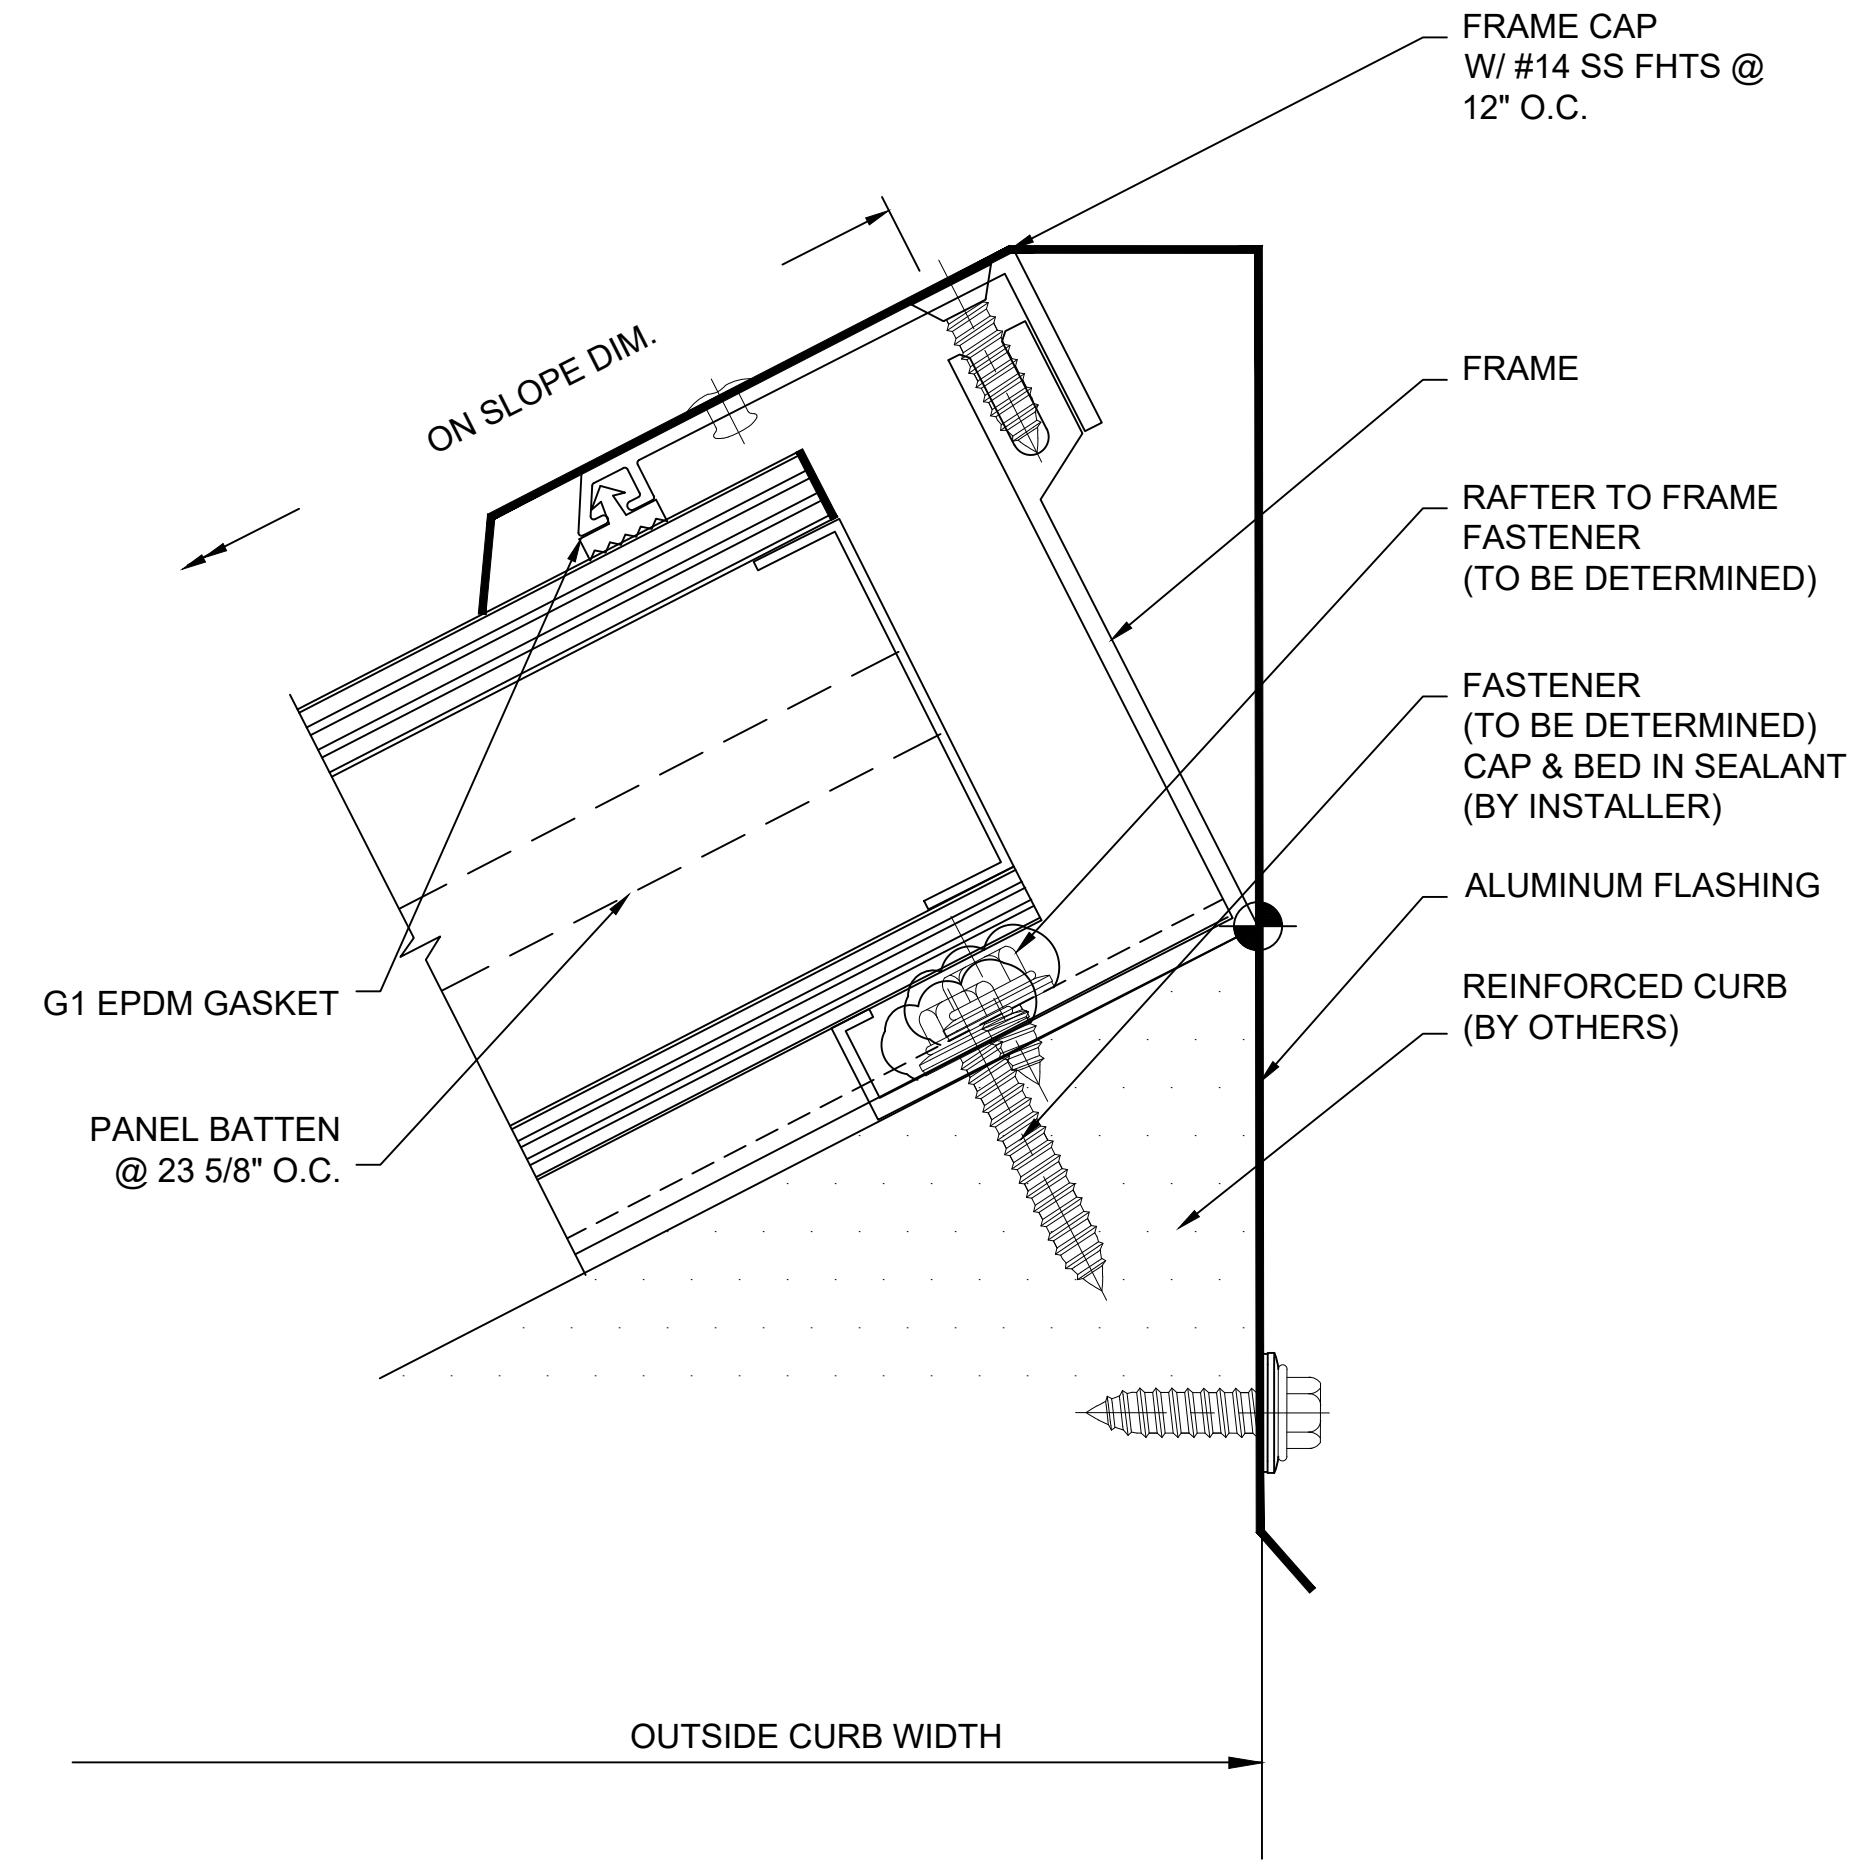


G SECTION @ HEAD (INCLINED CURB)
2.75\" QUADWALL SYSTEM
(4\" QUADWALL SYSTEM SIMILAR)

CUSTOM SKYLIGHTS

QuadSpan™

SINGLE SLOPE - SYSTEM (2.75\" OR 4\") DETERMINED BY DESIGN LOADS

ENG-EXT-0490-2600

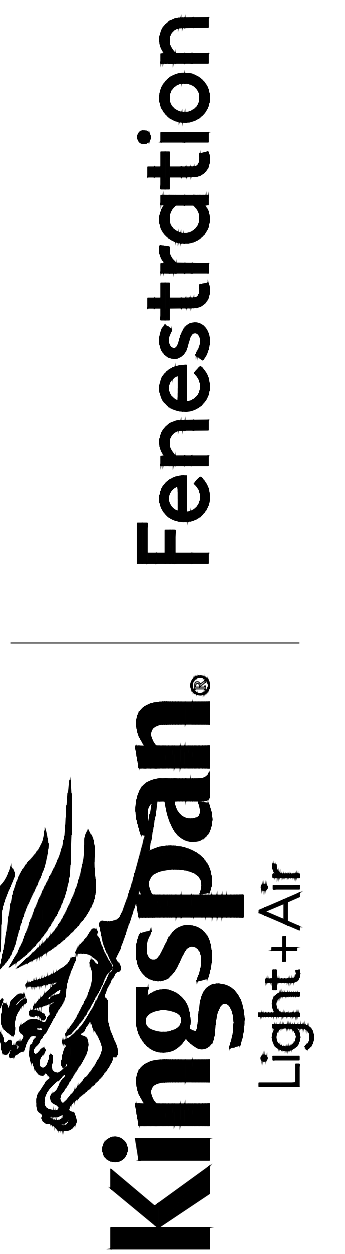



28662 N. Ballard Drive
Lake Forest, IL 60045 USA
T: +1 847.816.1060
F: +1 847.816.0475

Note
The standard details shown are for reference only.
Please contact our Architectural Support Department for job specific details and for information regarding the usage, limitations, and or code requirements pertaining to this product, please contact us at:

info@kingspanlightandair.us

5/19/2026: CREATION OF DOCUMENT

Details are subject to change and should be verified with our Architectural Support Department prior to implementation, please contact us at: info@kingspanlightandair.us

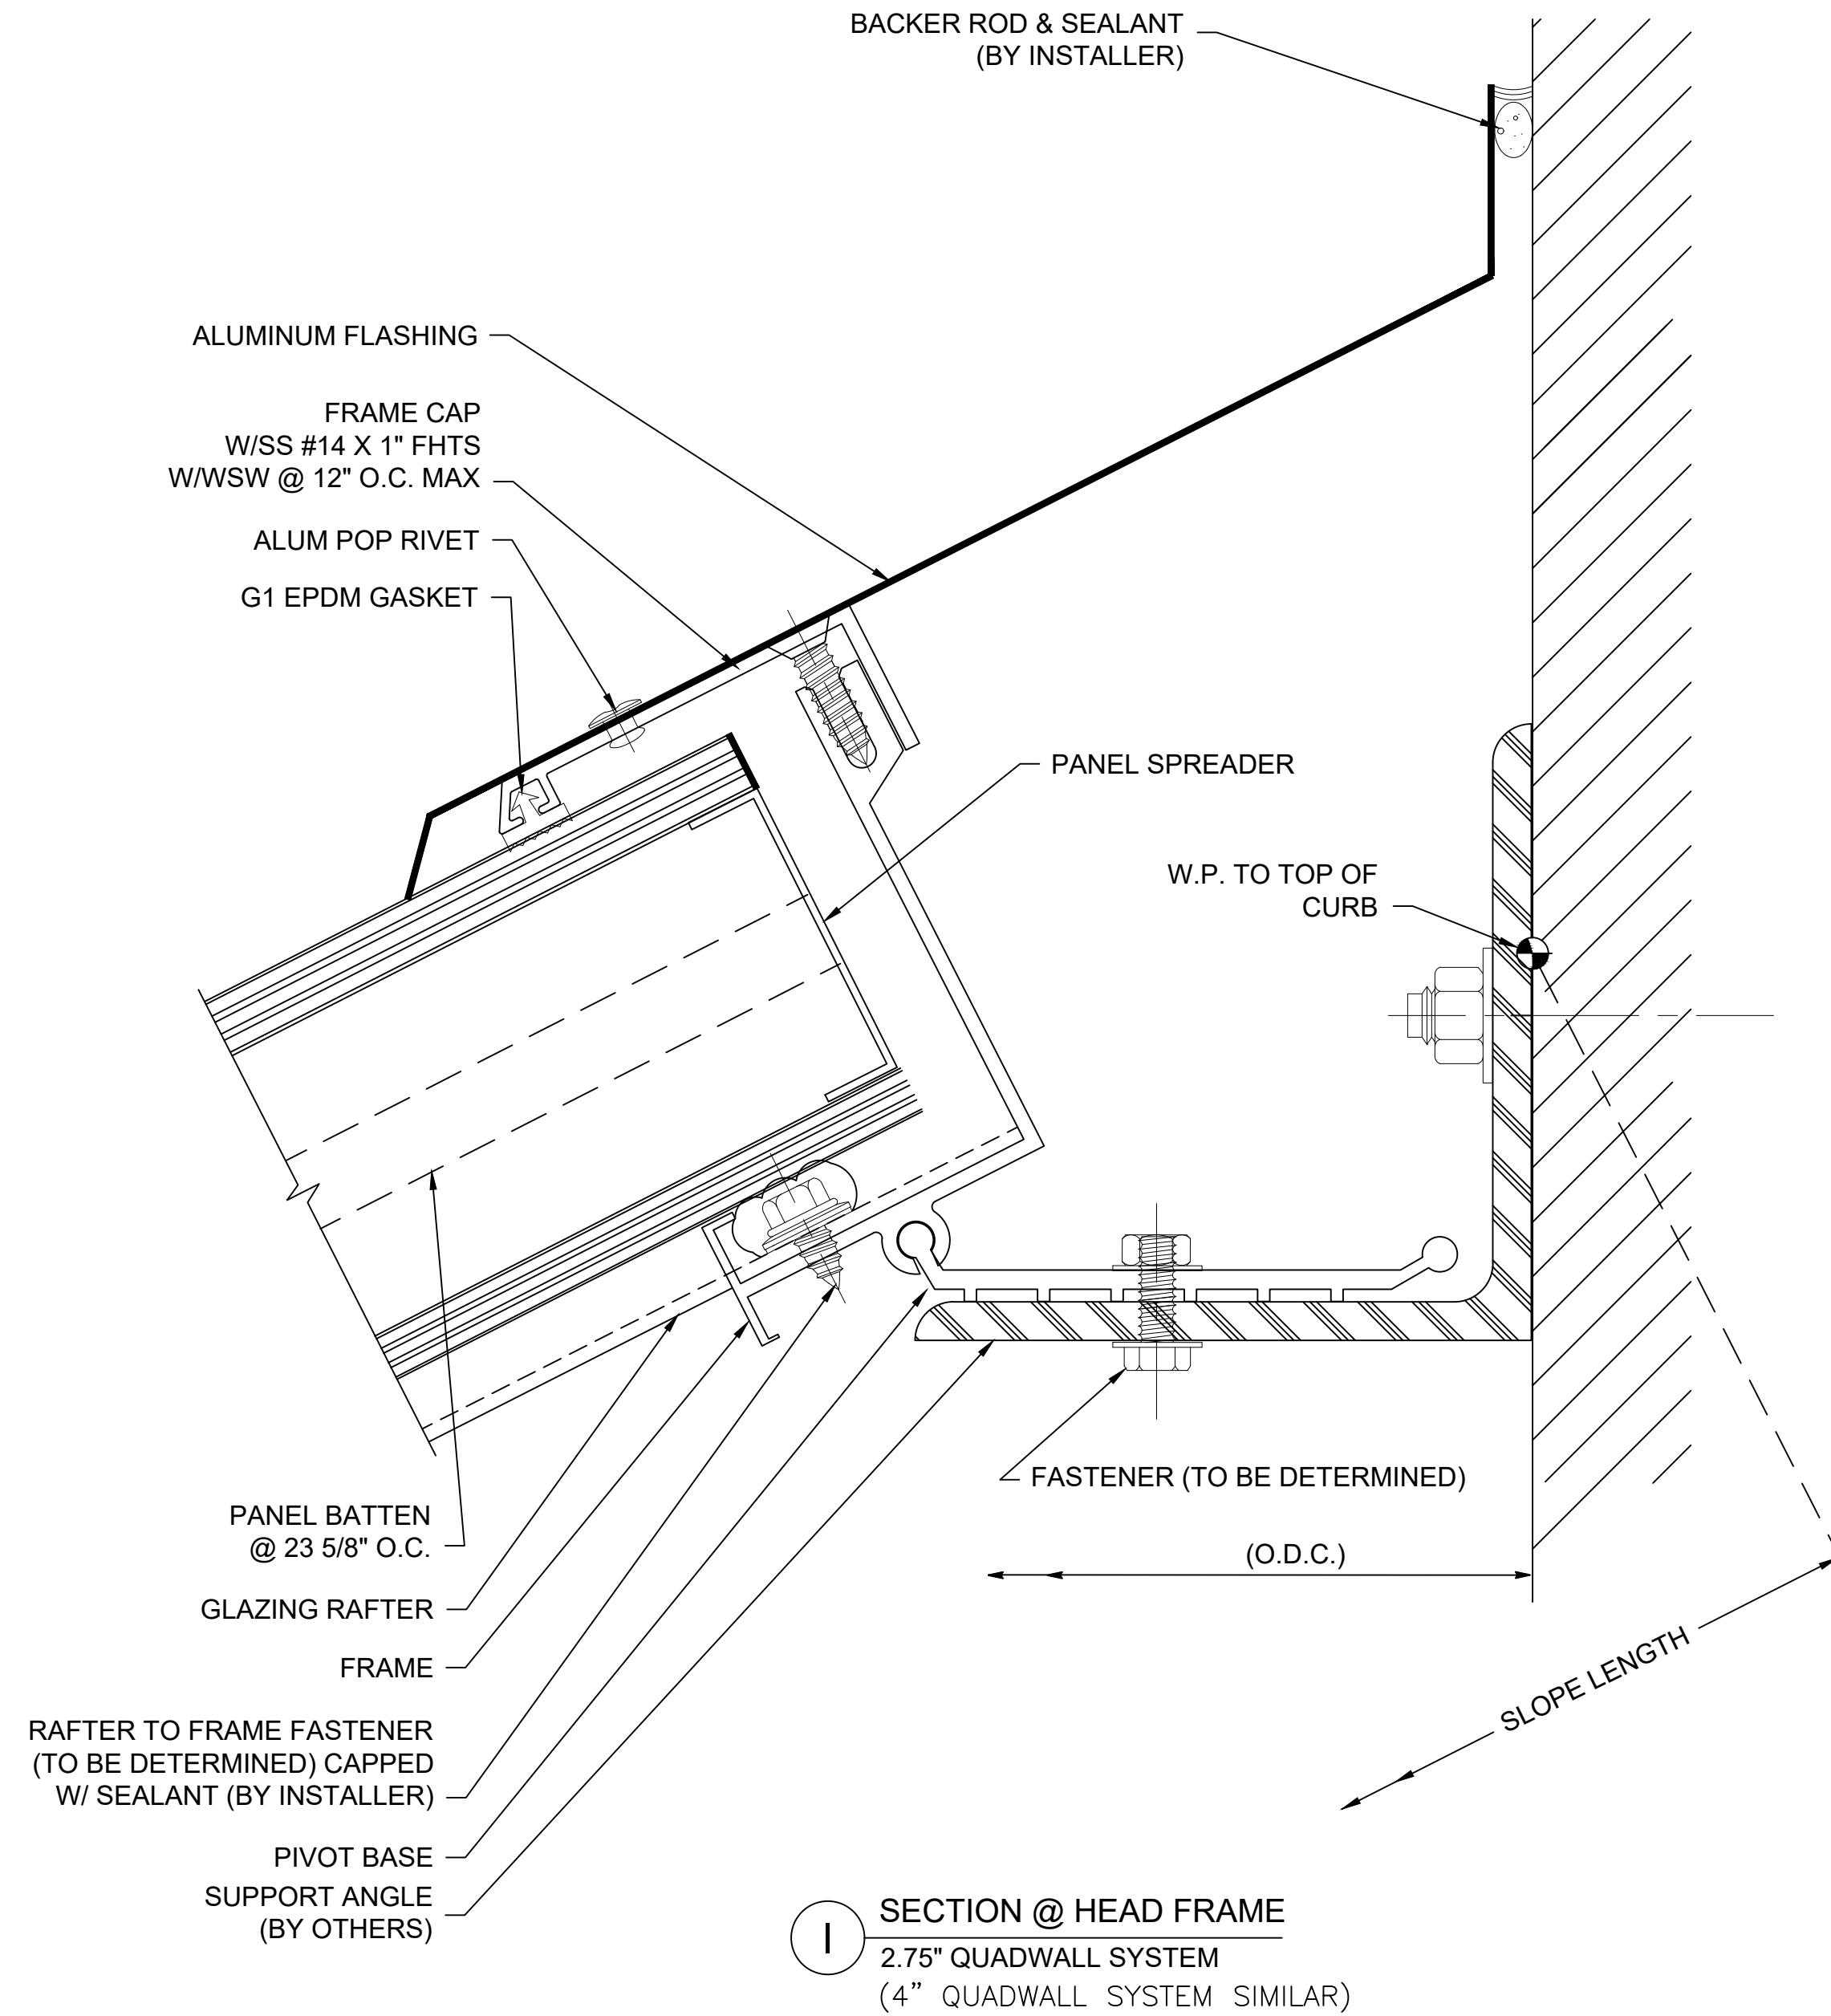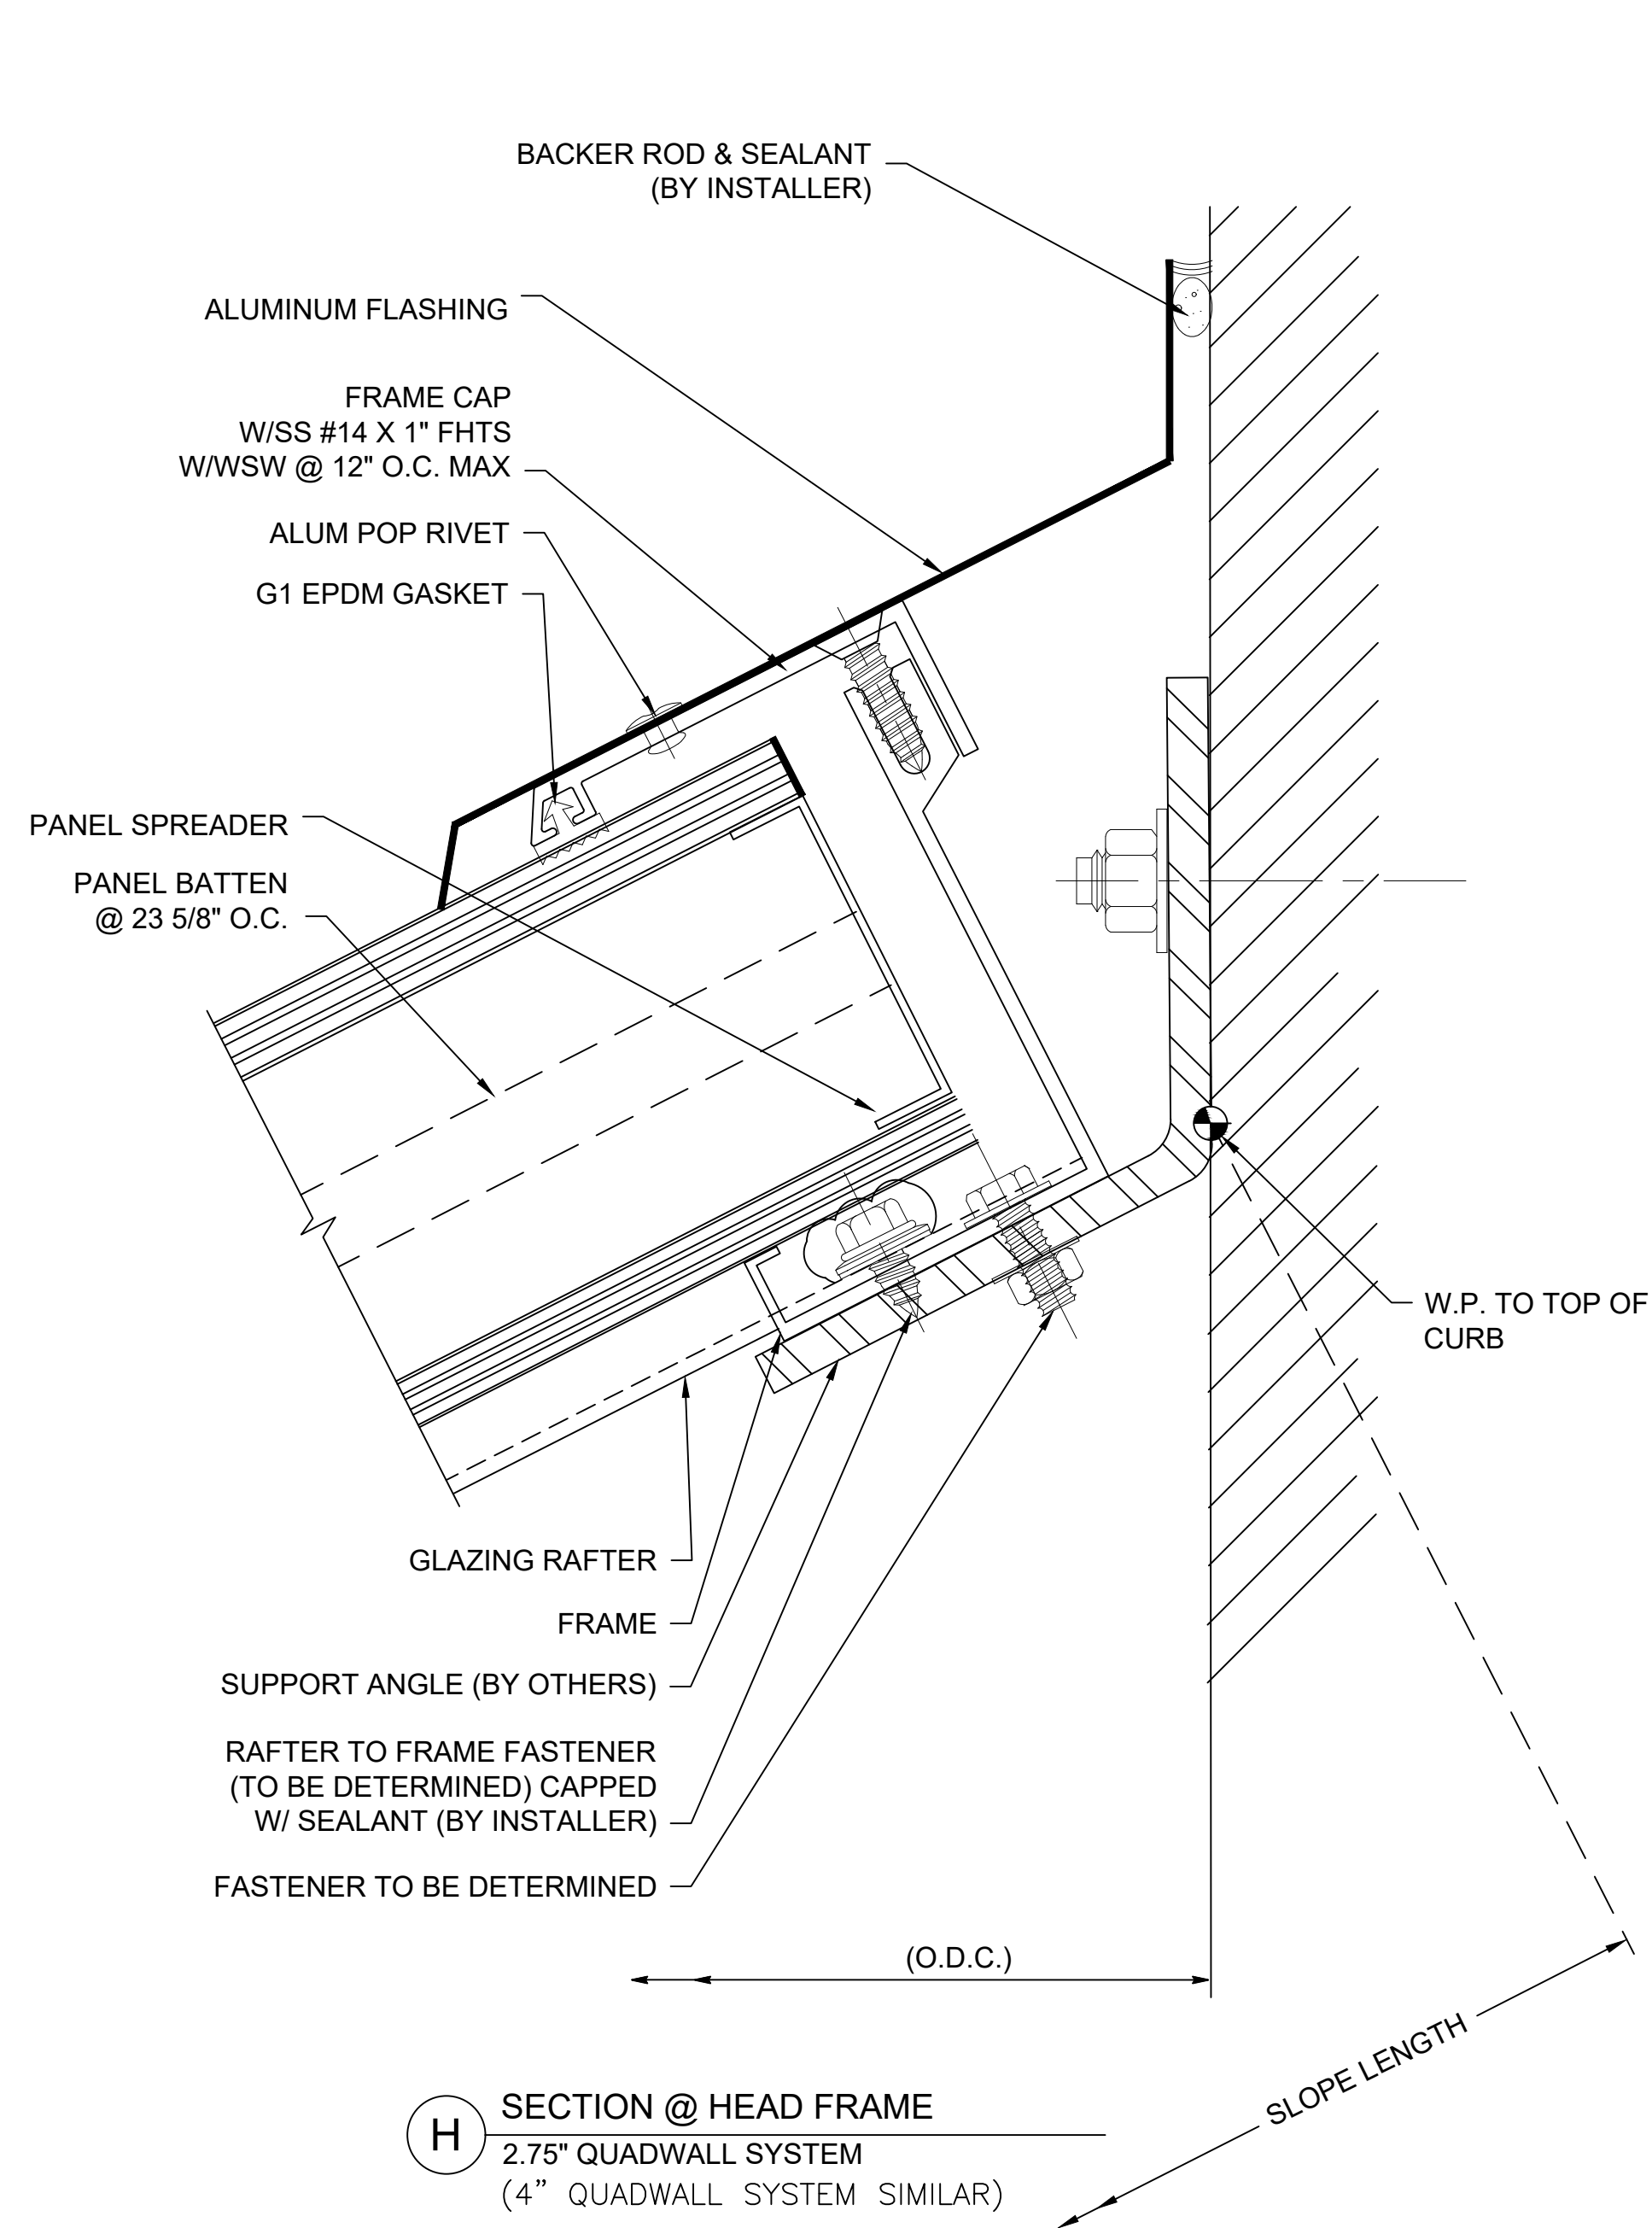

CUSTOM SKYLIGHTS

QuadSpan™

SINGLE SLOPE - SYSTEM (2.75" OR 4") DETERMINED BY DESIGN LOADS

ENG-EXT-0490-2600




28662 N. Ballard Drive
Lake Forest, IL 60045 USA
T: +1 847.816.1060
F: +1 847.816.0475


Note
The standard details shown are for reference only.
Please contact our Architectural Support Department for job specific details and for information regarding the usage, limitations, and or code requirements pertaining to this product, please contact us at:
info@kingspanlightandair.us

5/19/2026: CREATION OF DOCUMENT


Details are subject to change and should be verified with our Architectural Support Department prior to implementation, please contact us at: info@kingspanlightandair.us

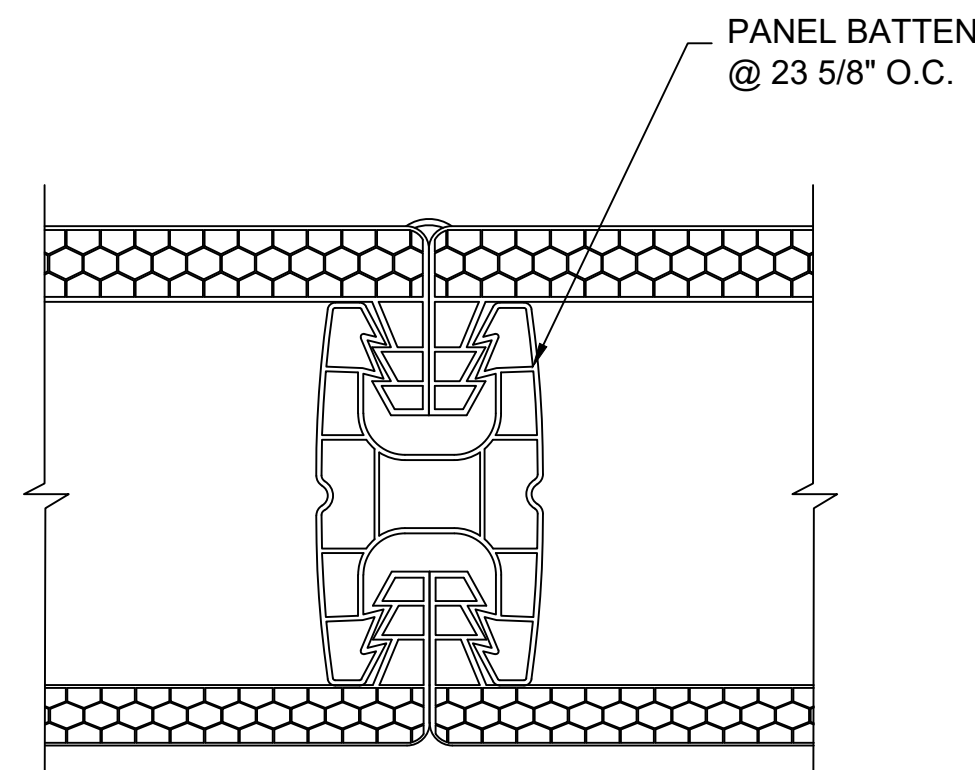


J SECTION @ BATTEN
2.75" QUADWALL SYSTEM

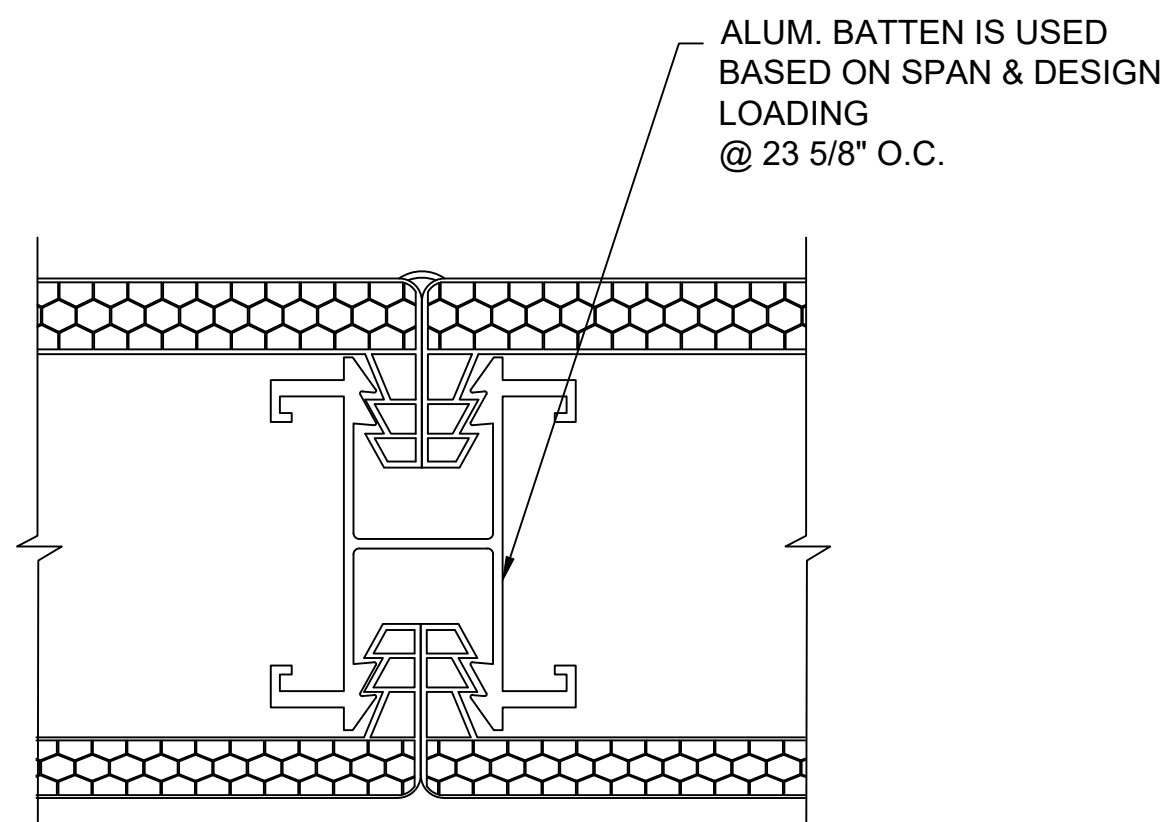


J₂ SECTION @ BATTEN
2.75" QUADWALL SYSTEM

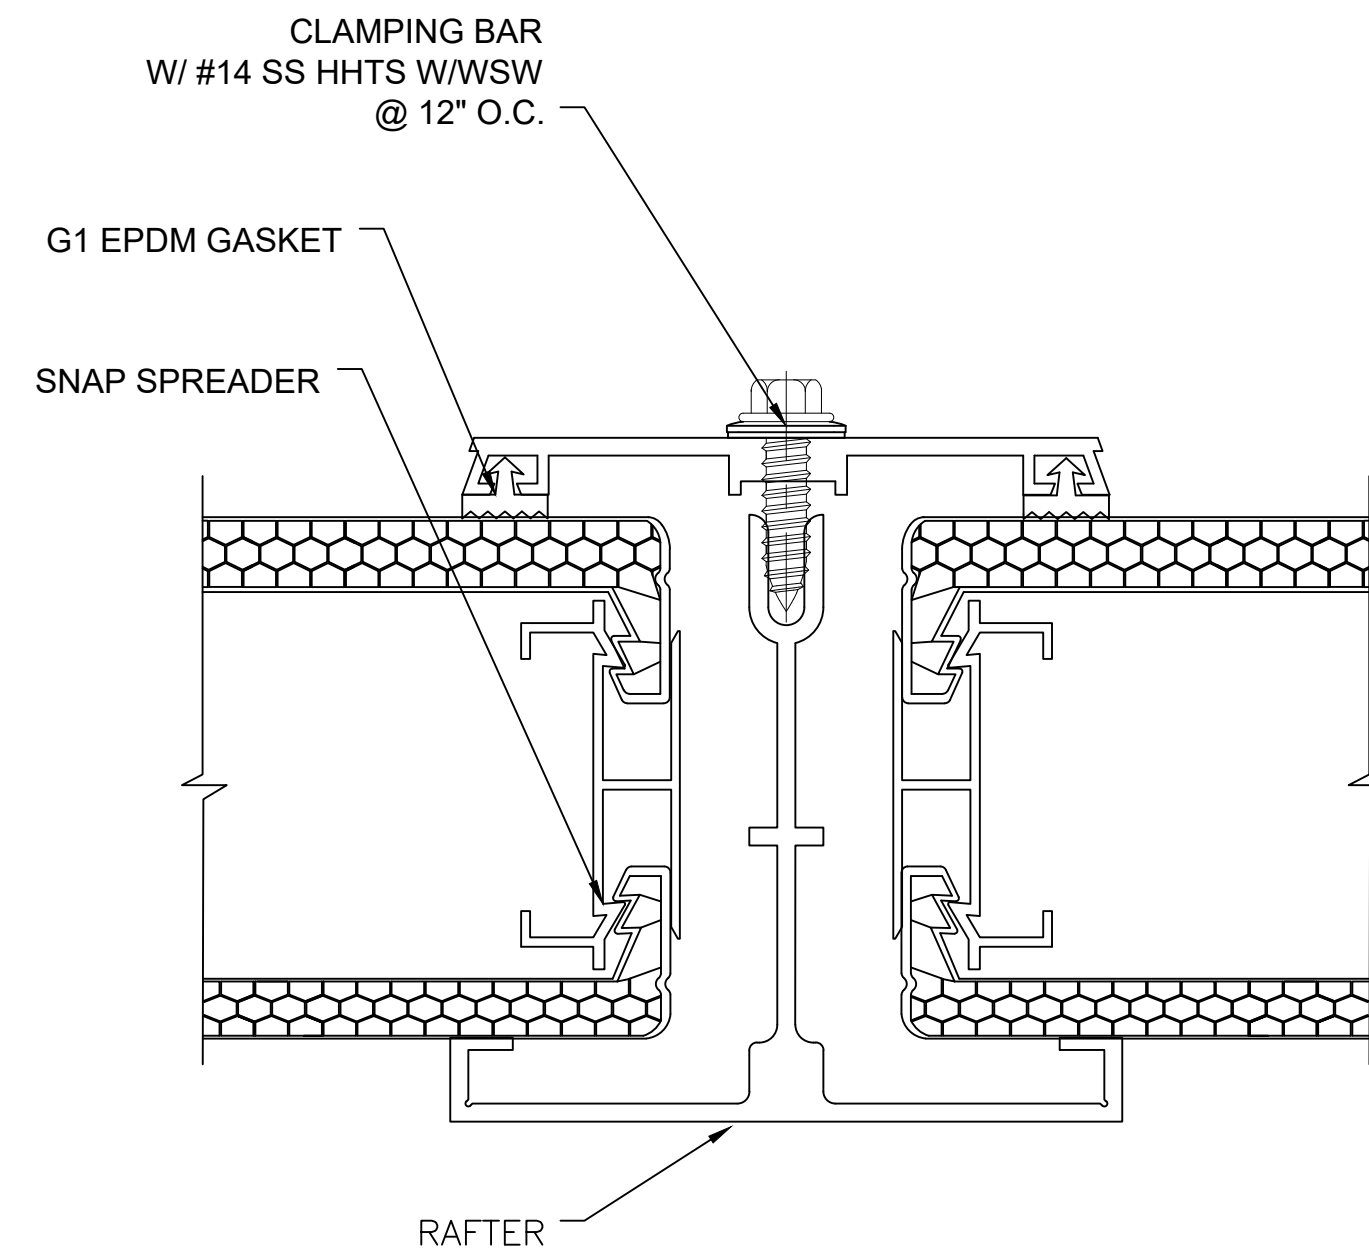

K SECTION @ RAFTER
2.75" QUADWALL SYSTEM

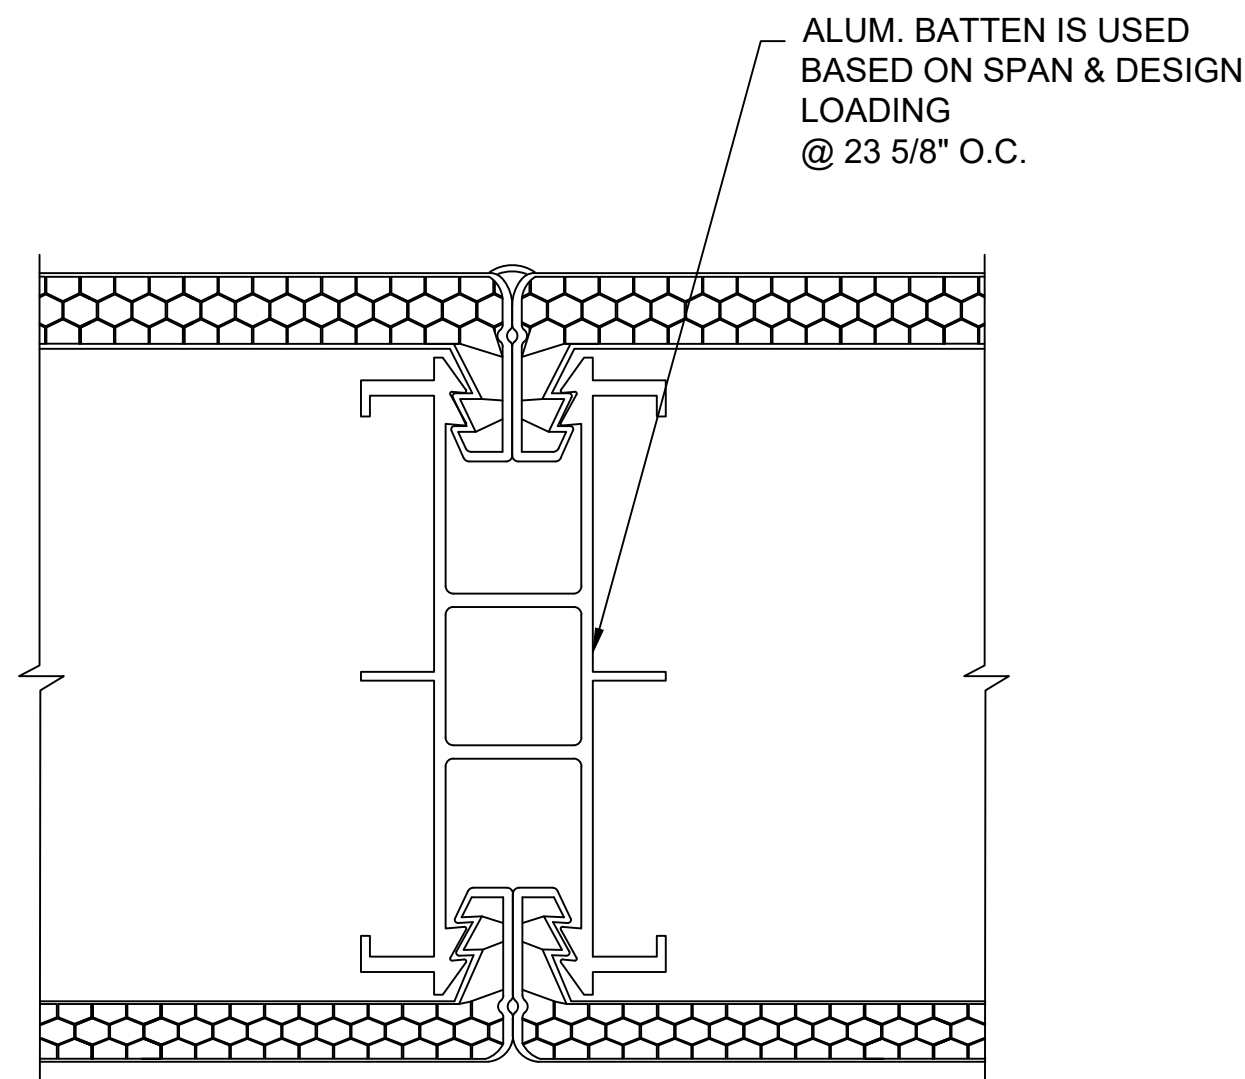

J₃ SECTION @ BATTEN
4" QUADWALL SYSTEM

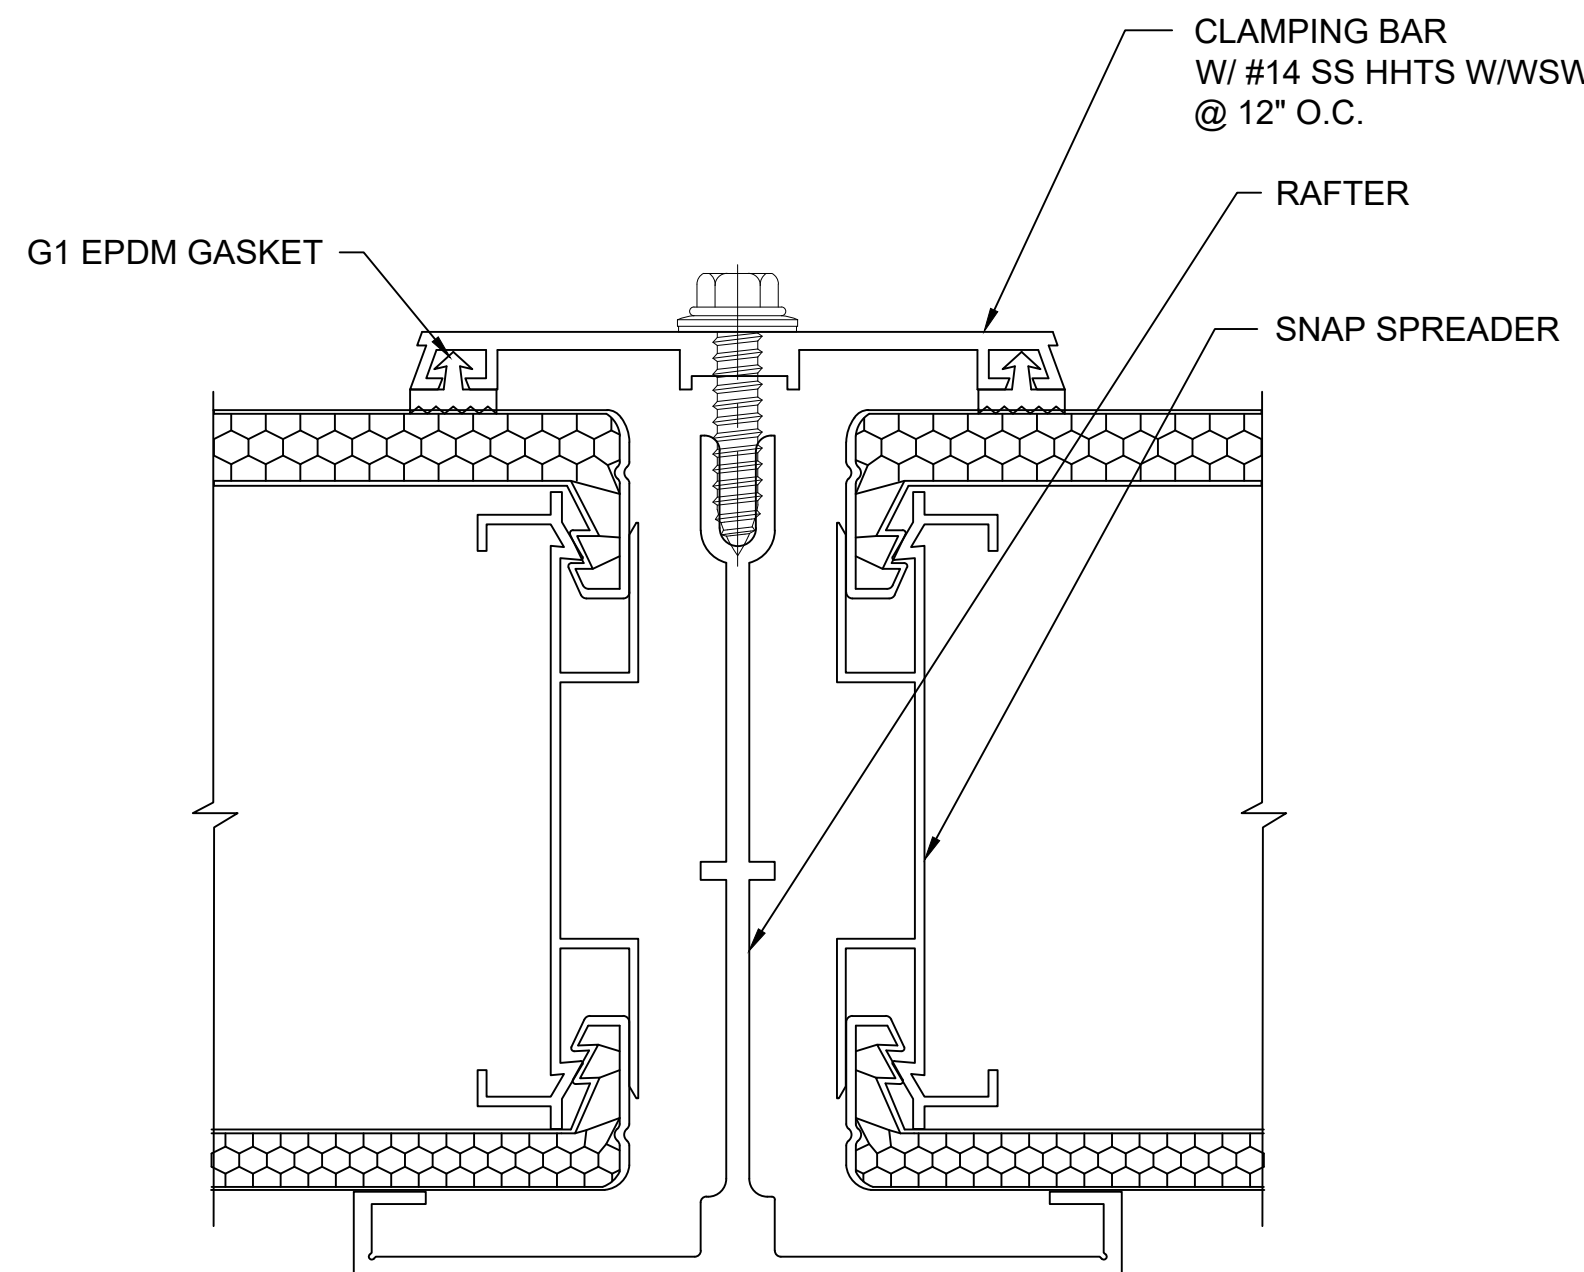


K₂ SECTION @ RAFTER
4" QUADWALL SYSTEM

CUSTOM SKYLIGHTS

QuadSpan™

SINGLE SLOPE - SYSTEM (2.75" OR 4") DETERMINED BY DESIGN LOADS

ENG-EXT-0490-2600

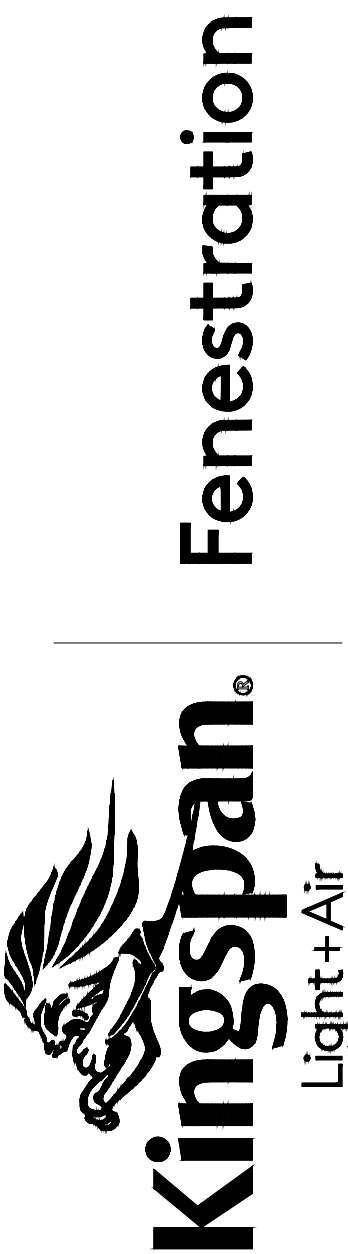

28662 N. Ballard Drive
Lake Forest, IL 60045 USA

T: +1 847.816.1060
F: +1 847.816.0475

Note

The standard details shown are for reference only.

Please contact our Architectural Support Department for job specific details and for information regarding the usage, limitations, and or code requirements pertaining to this product, please contact us at:



info@kingspanlightandair.us

5/19/2026: CREATION OF DOCUMENT


Details are subject to change and should be verified with our Architectural Support Department prior to implementation, please contact us at: info@kingspanlightandair.us

SHEET NO.


4 OF 5

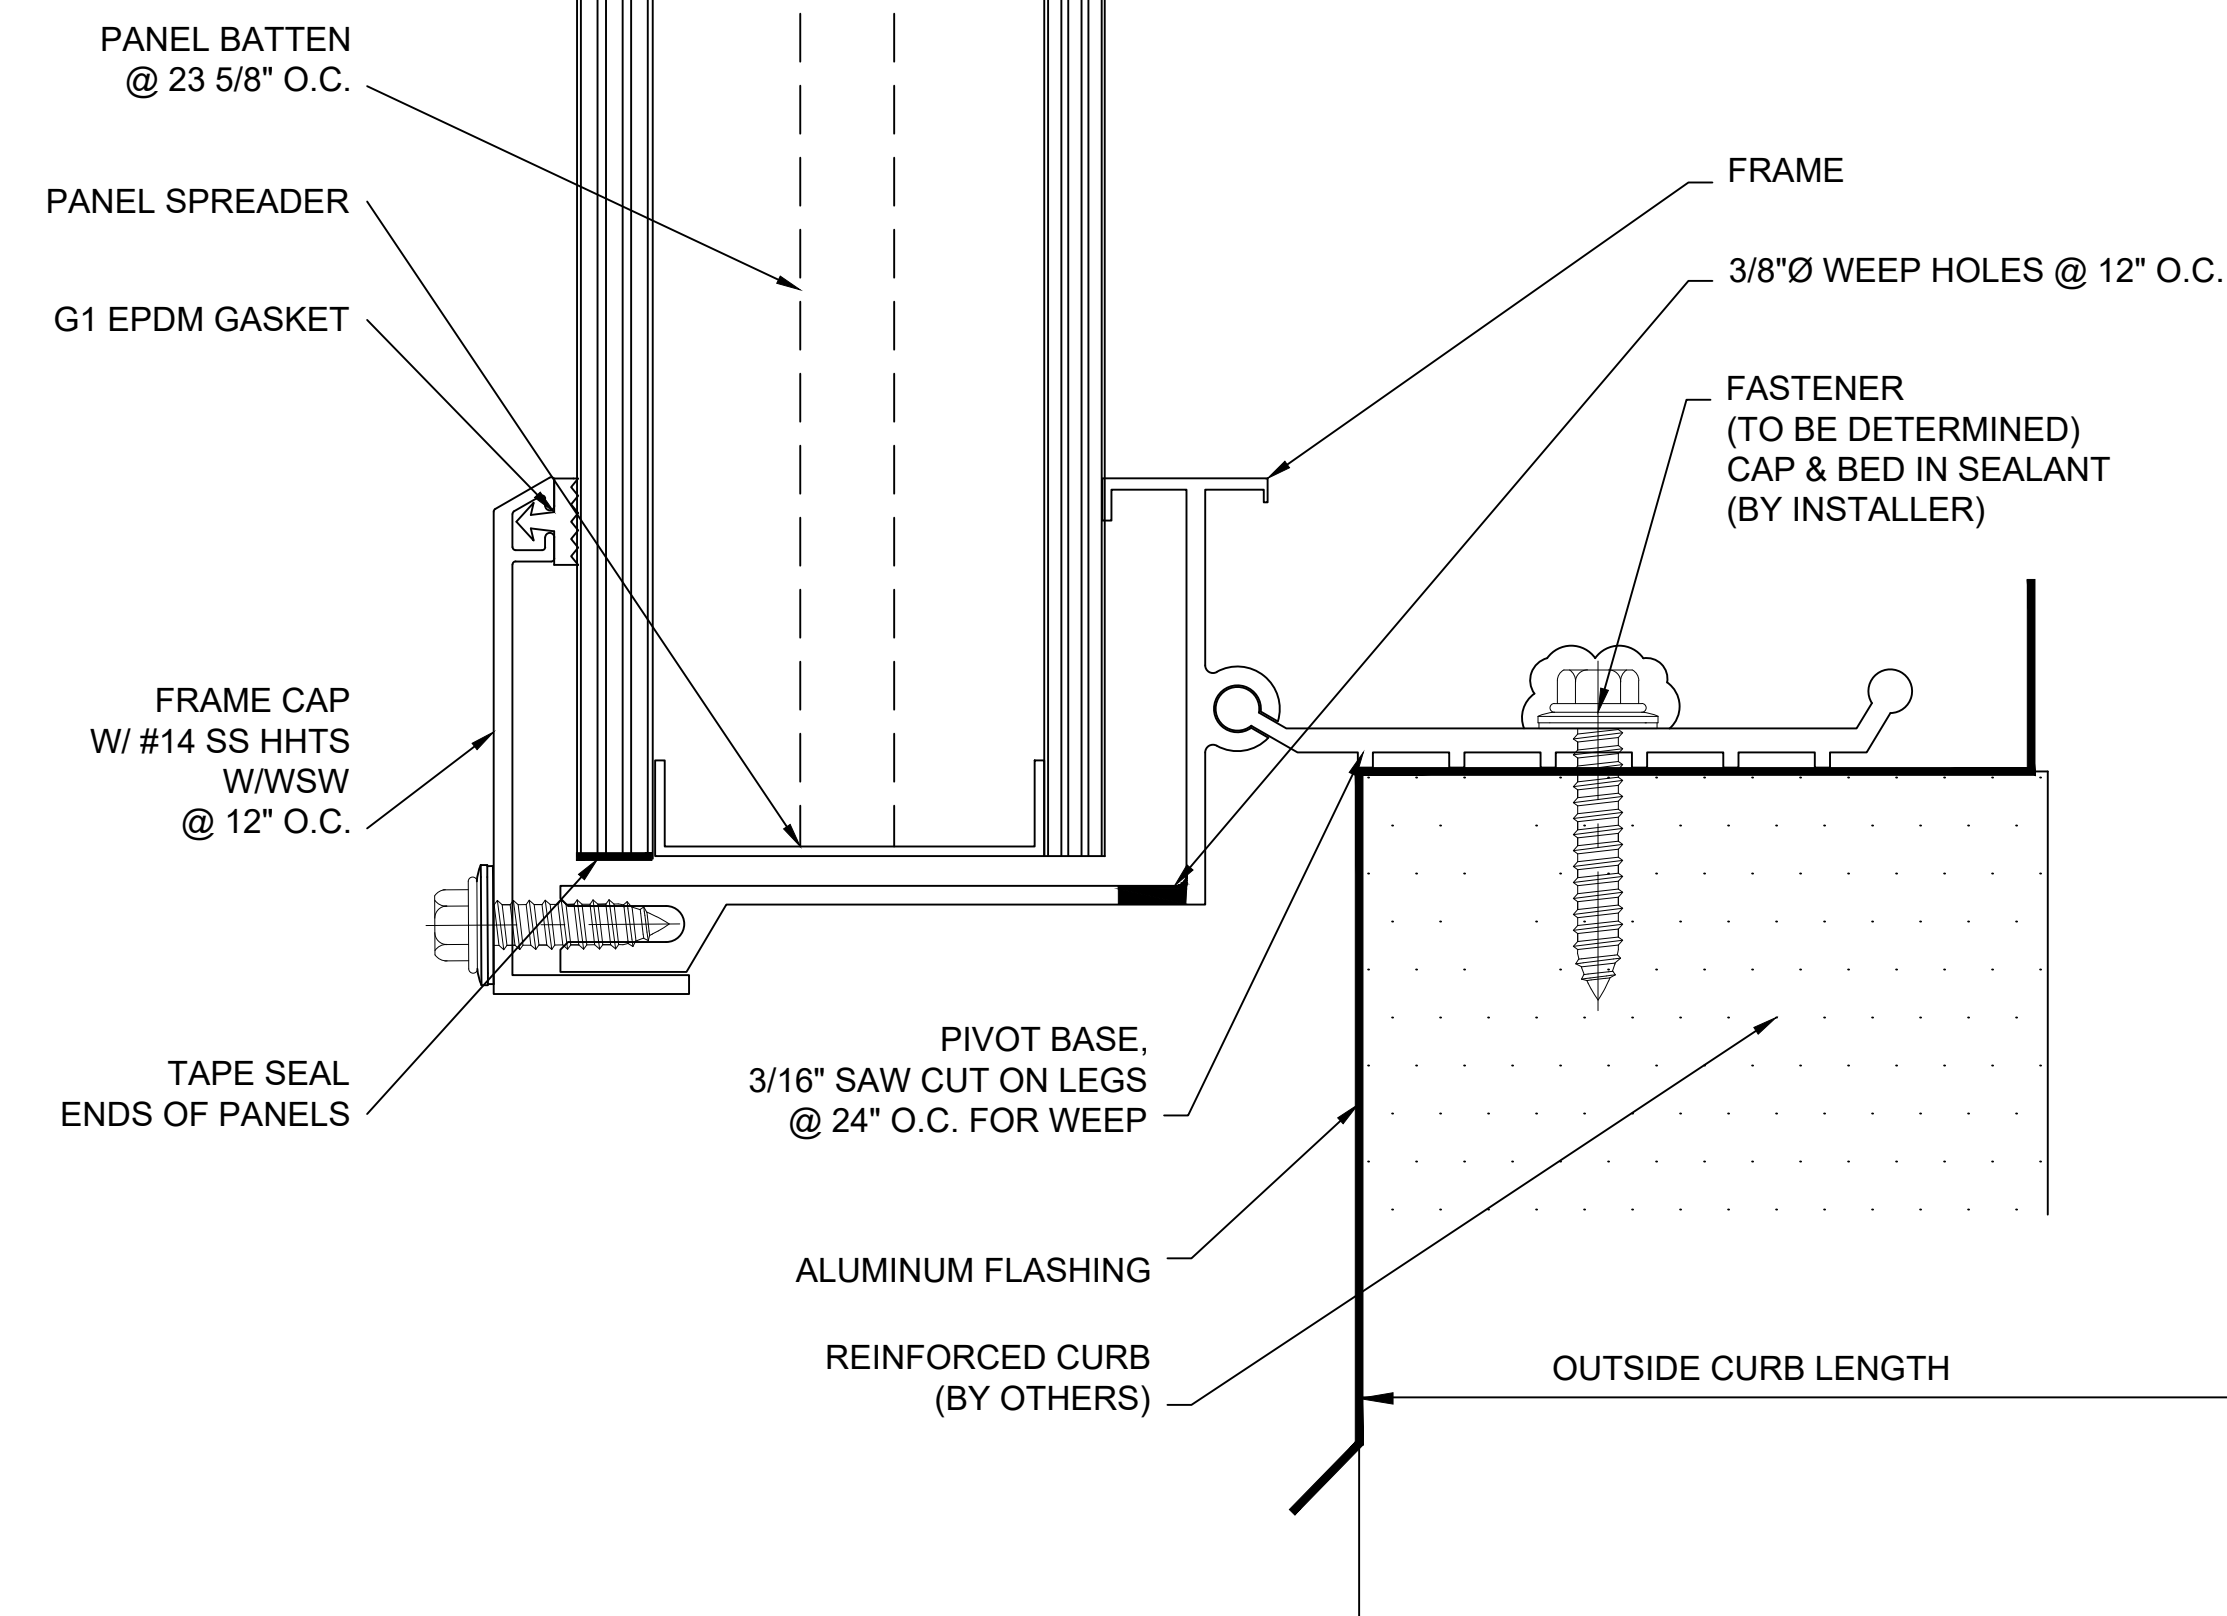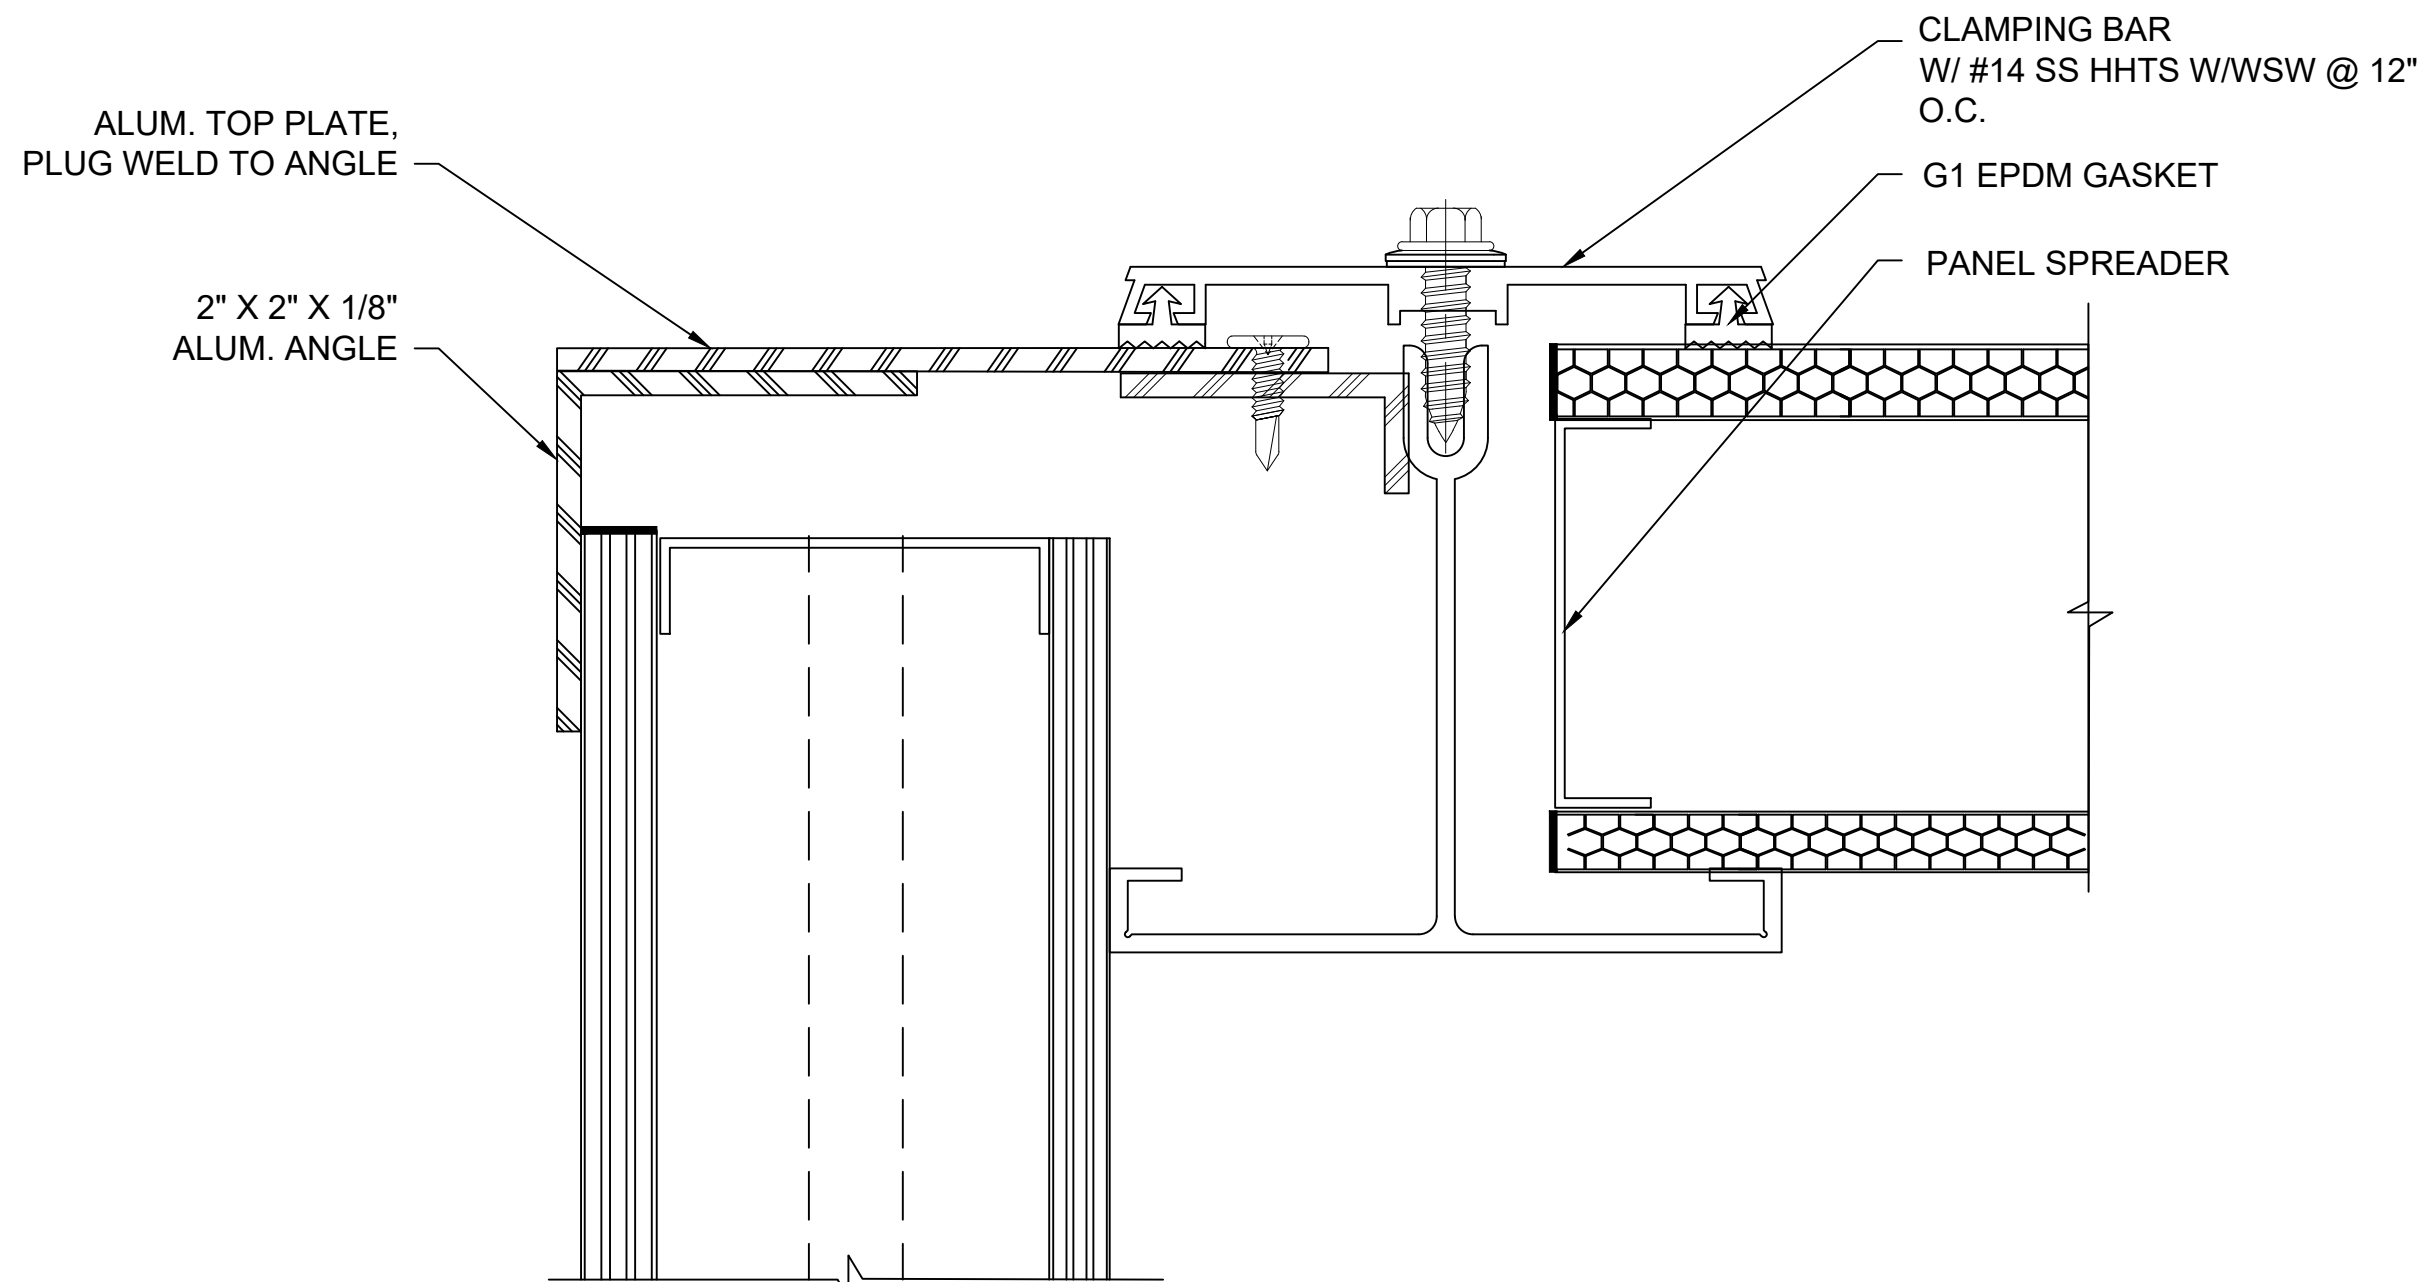


O SECTION @ GABLE END
2.75" QUADWALL SYSTEM
(4" QUADWALL SYSTEM SIMILAR)

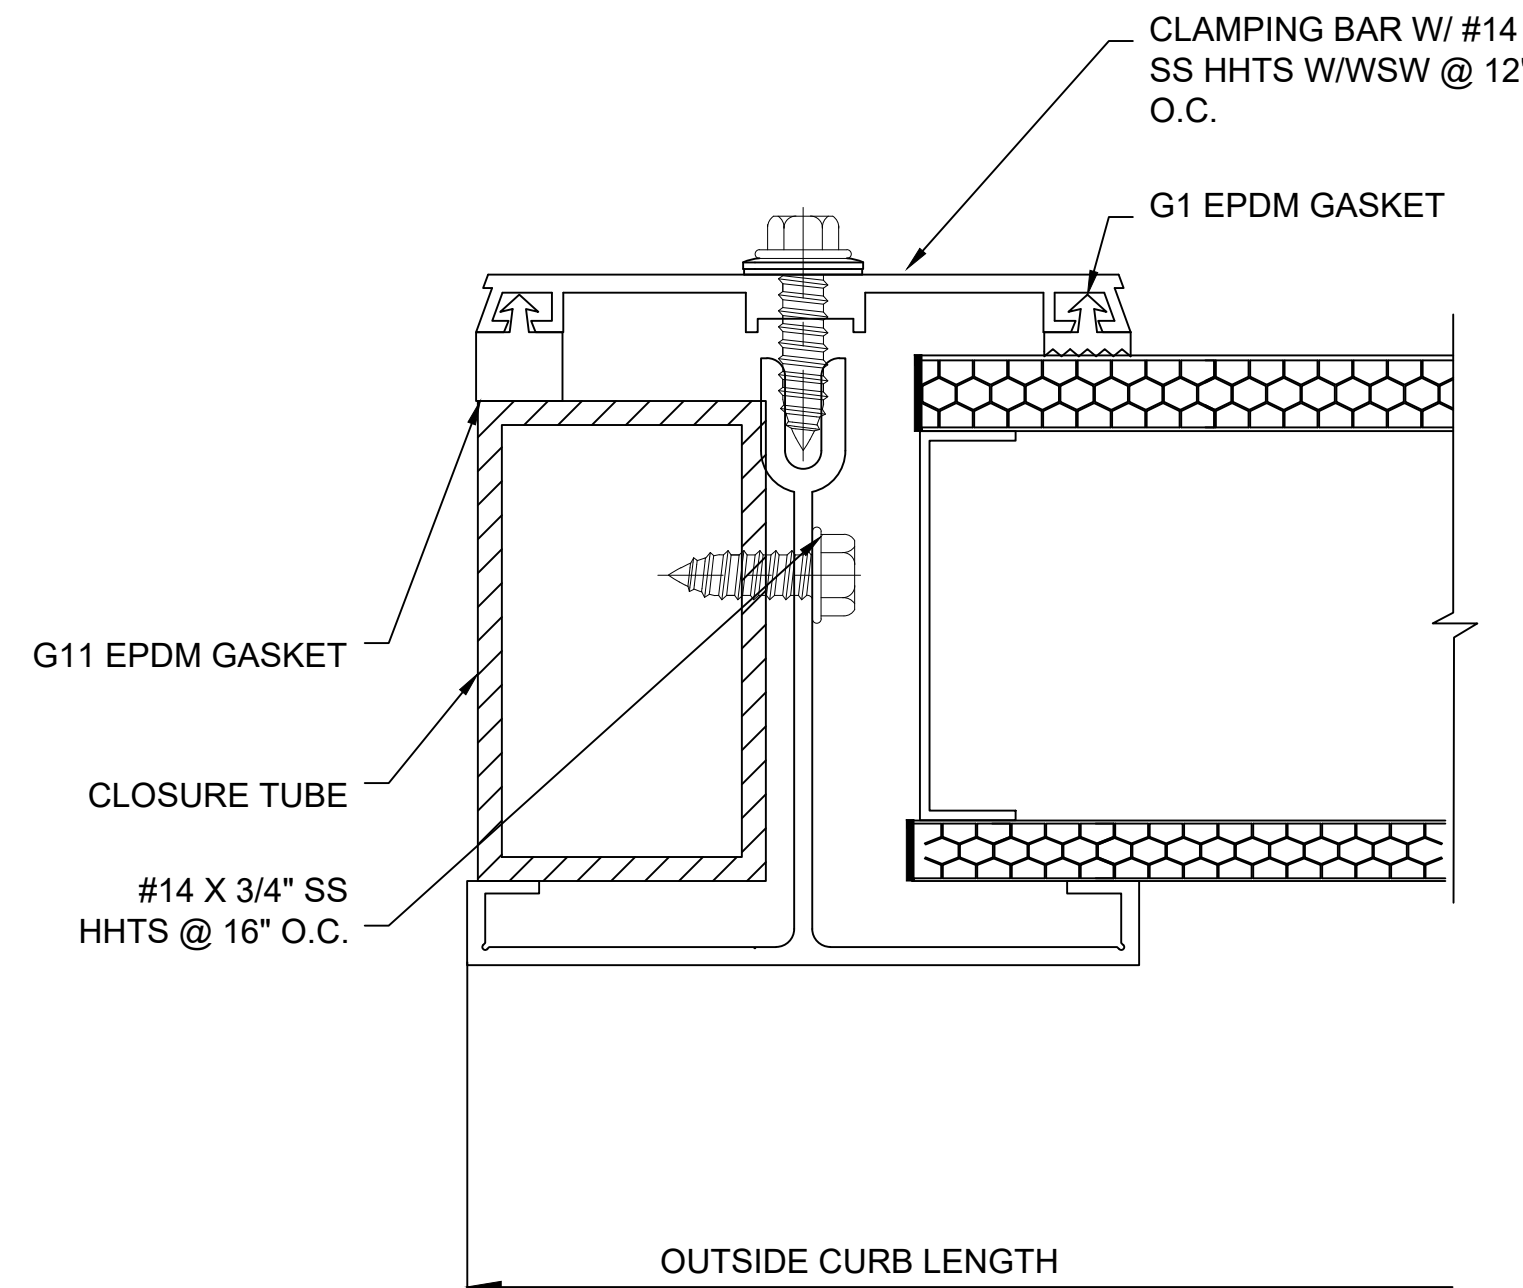

P SECTION @ OPEN END
2.75" QUADWALL SYSTEM
(4" QUADWALL SYSTEM SIMILAR)

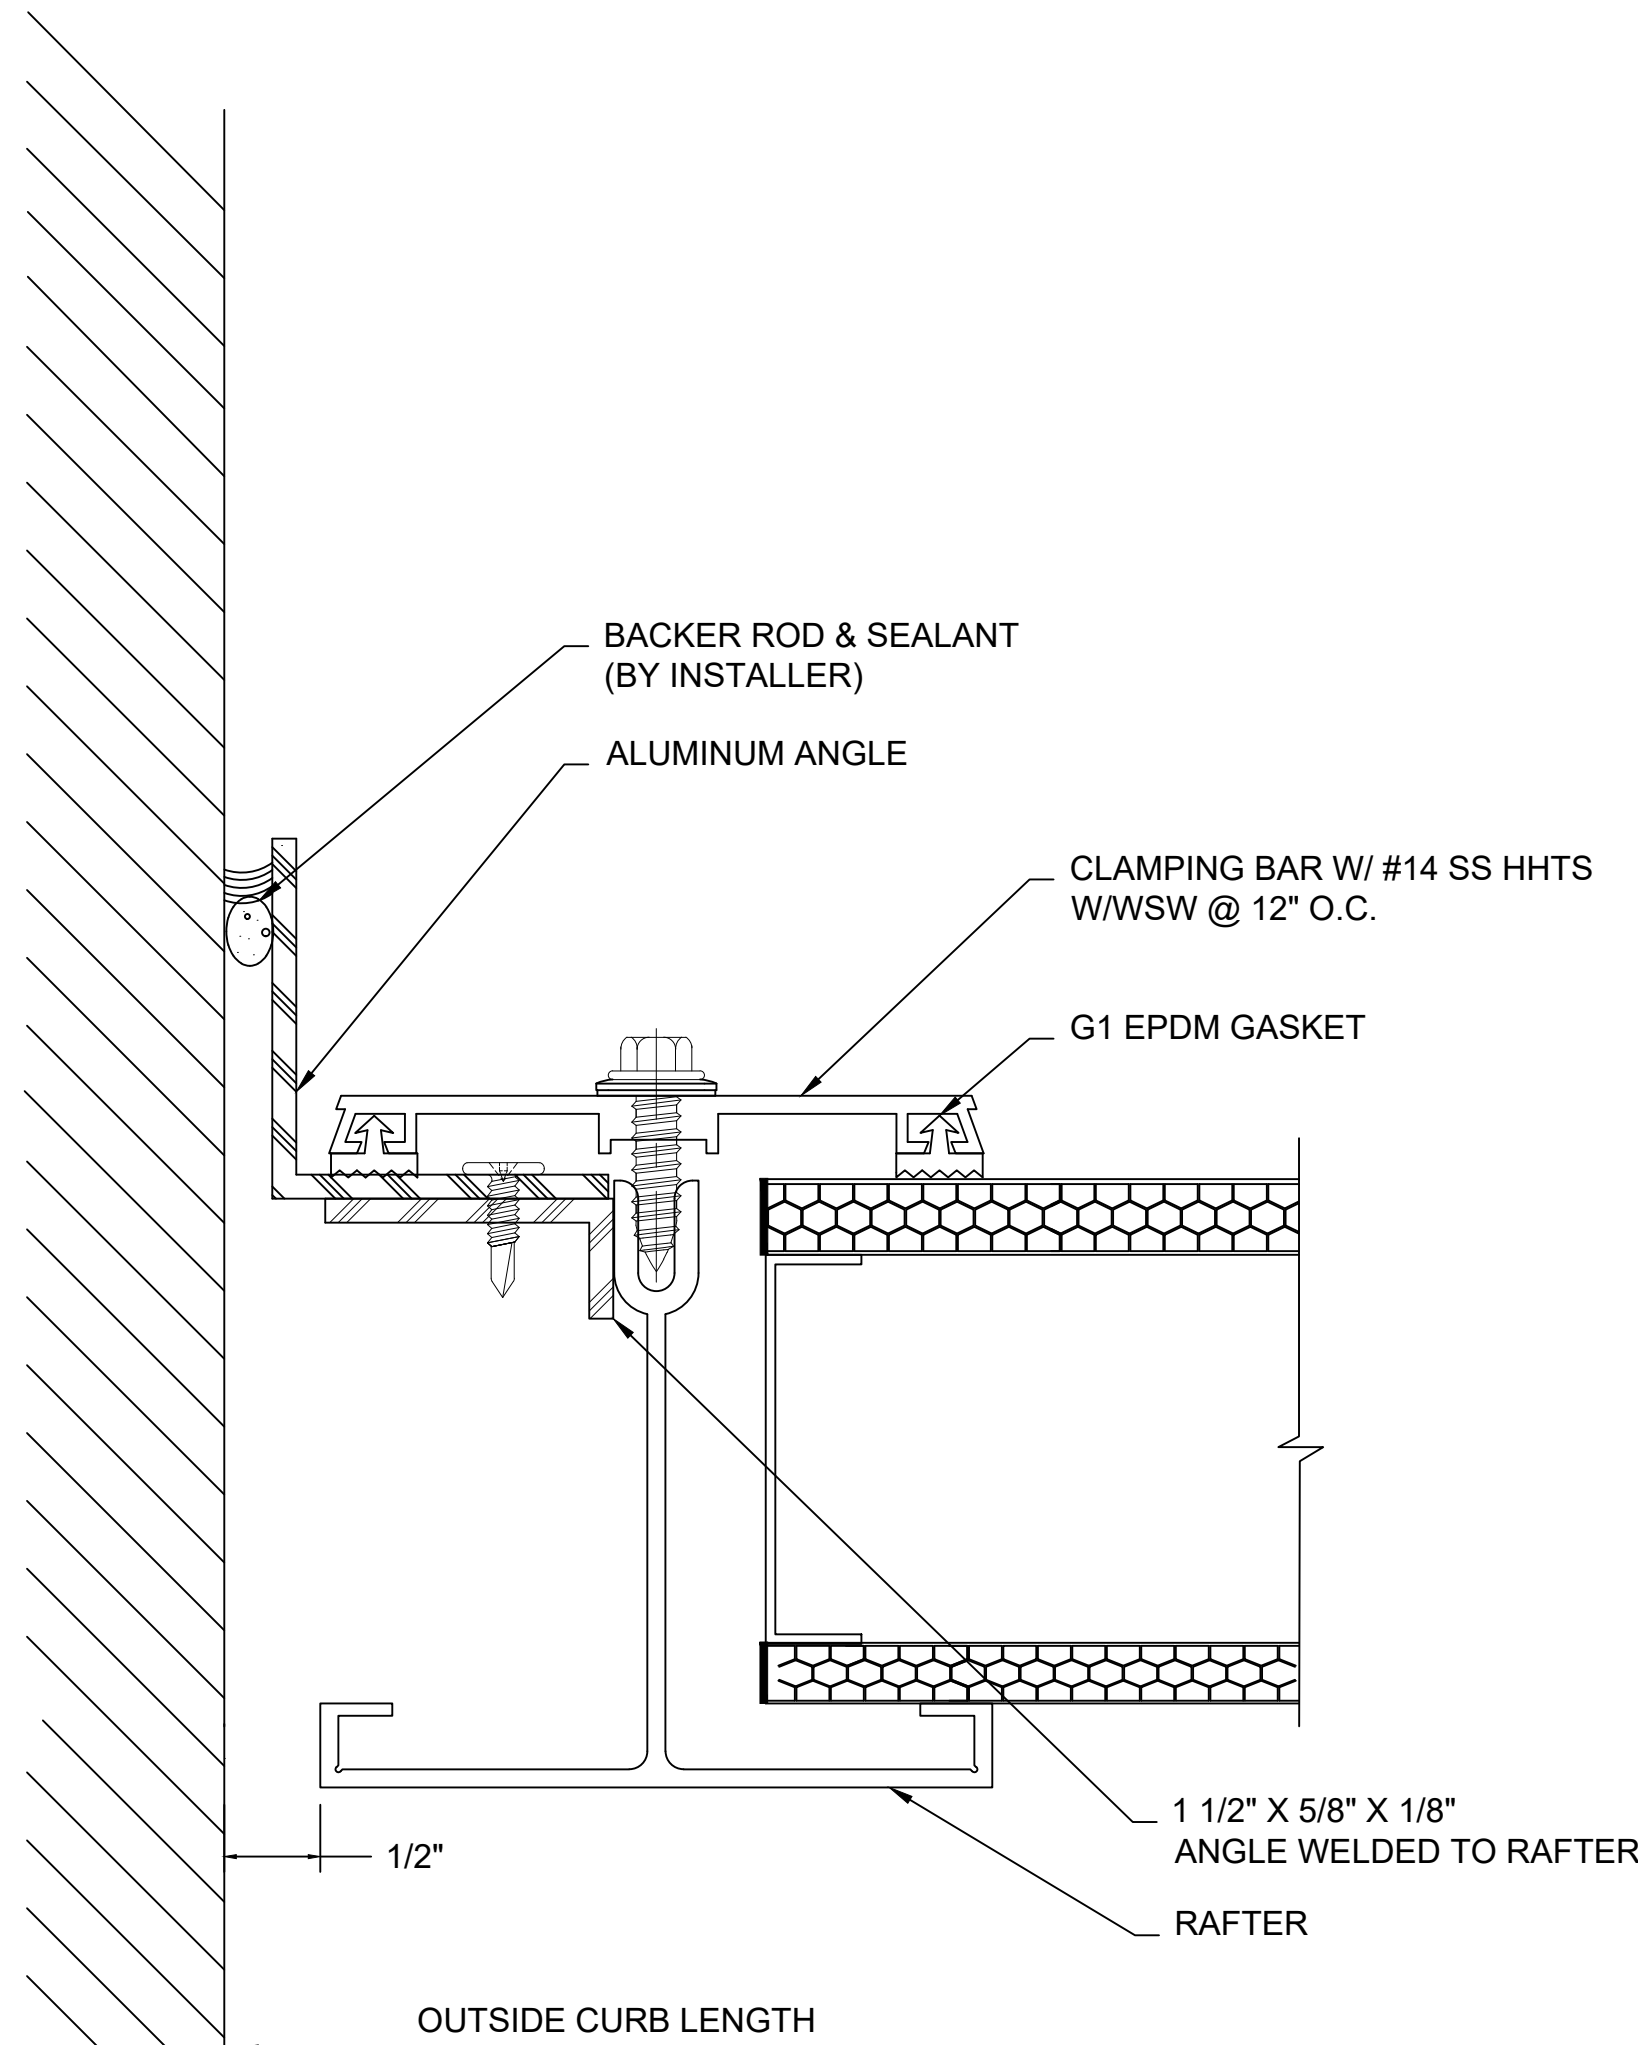

Q SECTION @ WALL END
2.75" QUADWALL SYSTEM
(4" QUADWALL SYSTEM SIMILAR)

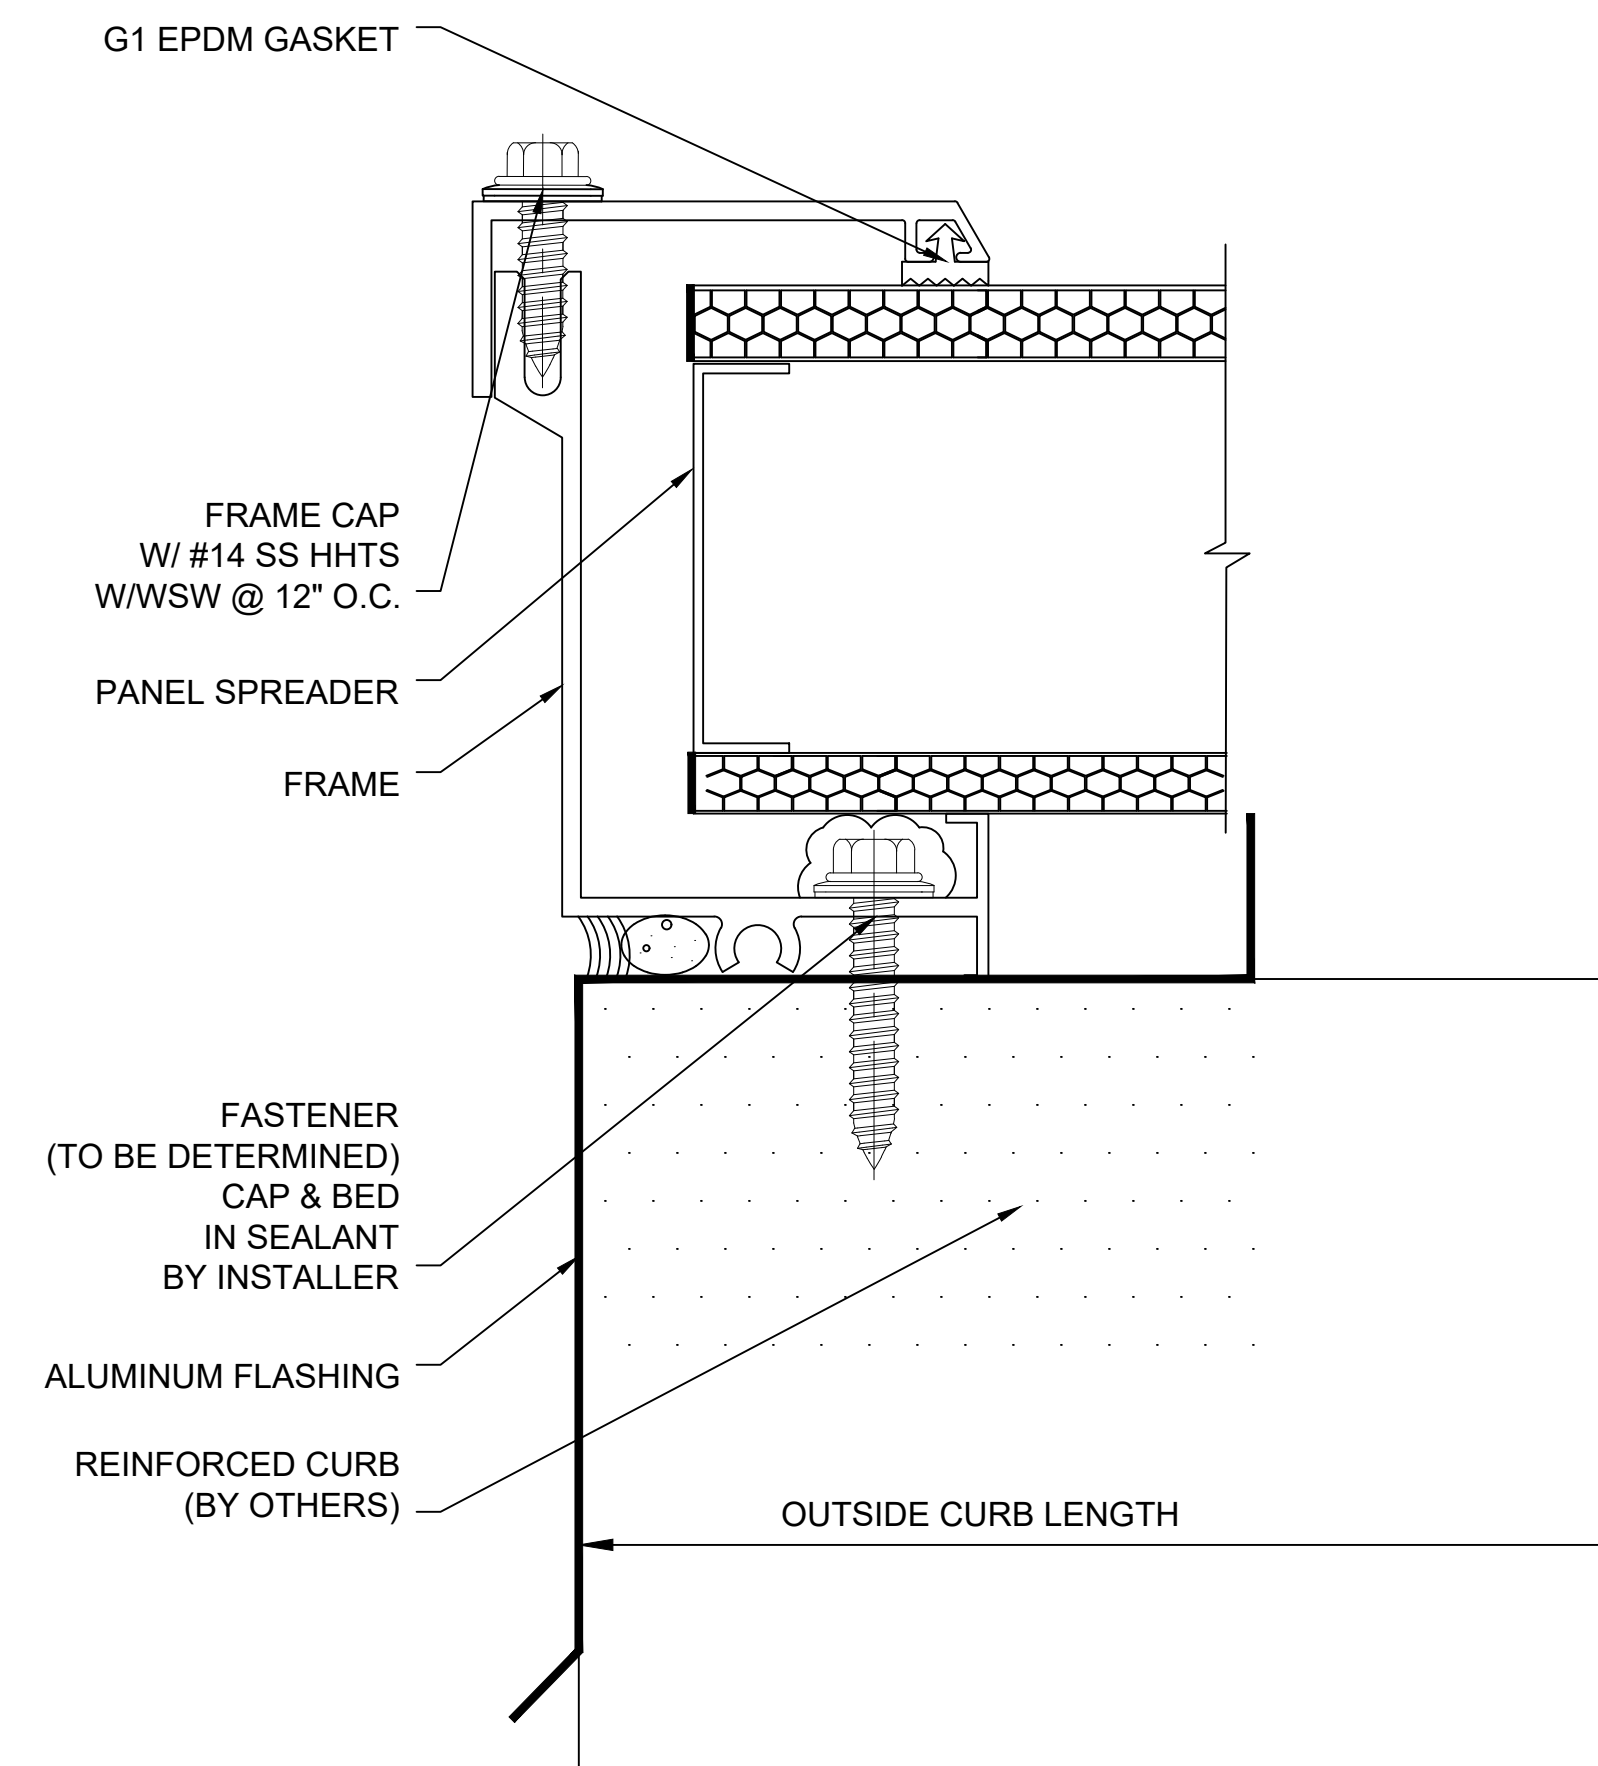

R SECTION @ SLOPED ENDS
2.75" QUADWALL SYSTEM
(4" QUADWALL SYSTEM SIMILAR)

NOTE: FOR SADDLE RIDGE ONLY

Details are subject to change and should be verified with our Architectural Support Department prior to implementation, please contact us at: info@kingspanlightandair.us

CUSTOM SKYLIGHTS

QuadSpan™

SINGLE SLOPE - SYSTEM (2.75" OR 4") DETERMINED BY DESIGN LOADS

ENG-EXT-0490-2600

Fenestration



28662 N. Ballard Drive
Lake Forest, IL 60045 USA

T: +1 847.816.1060
F: +1 847.816.0475

Note

The standard details shown are for reference only.

Please contact our Architectural Support Department for job specific details and for information regarding the usage, limitations, and or code requirements pertaining to this product, please contact us at:

info@kingspanlightandair.us

5/19/2026: CREATION OF DOCUMENT

SHEET NO.

5 OF 5