


TUFFLITE POLYCARBONATE ALUMINUM HEAVY WEATHER/HIGH SECURITY CURB MOUNTED SKYLIGHT

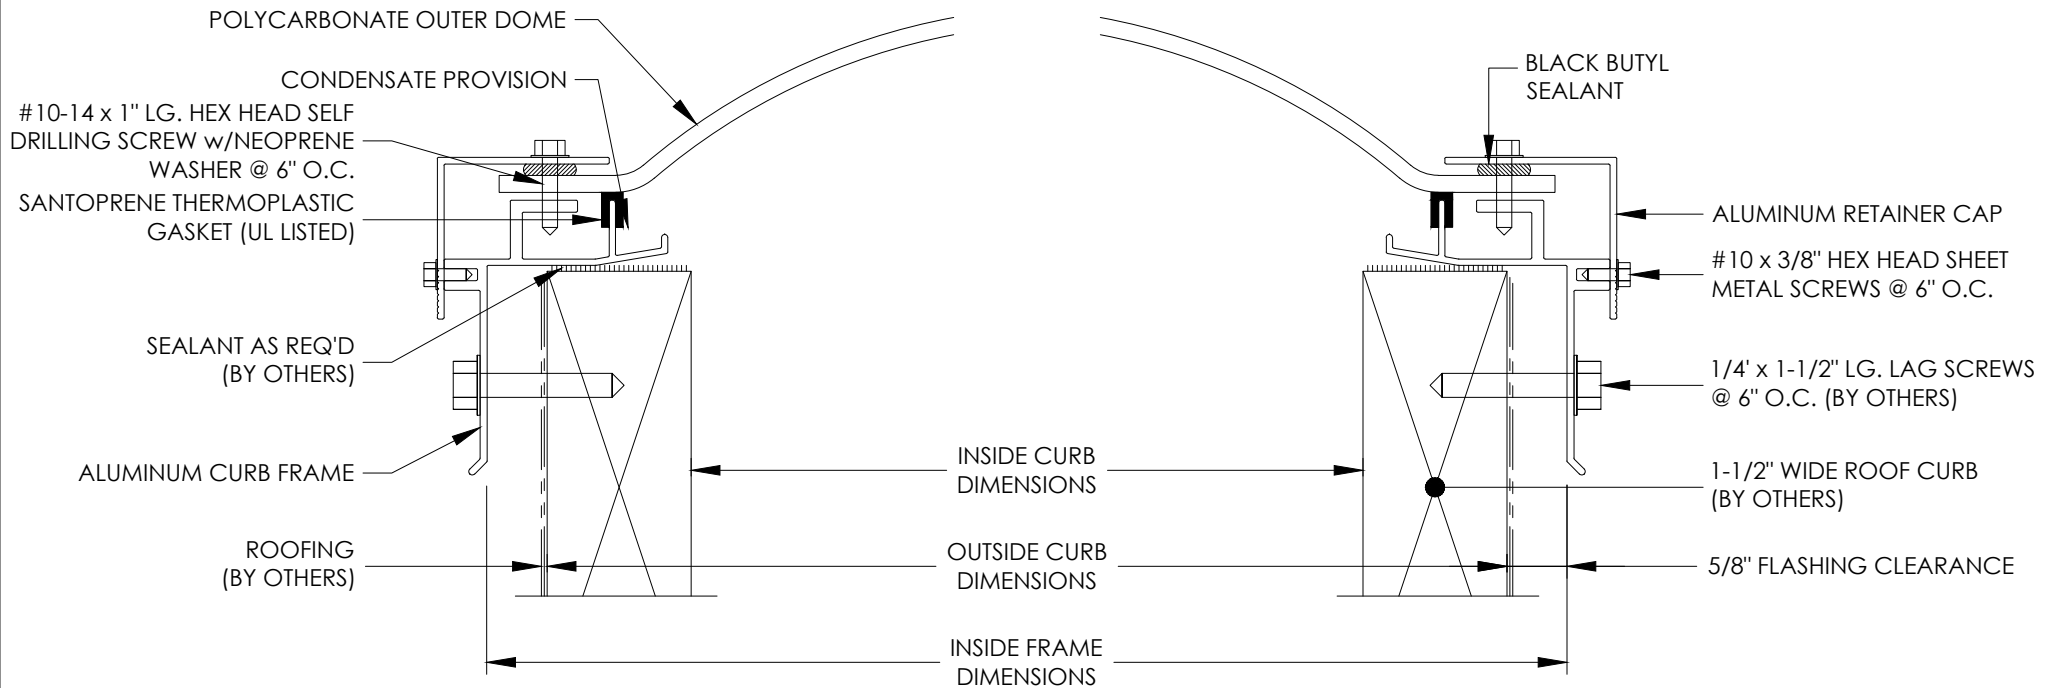

MODEL: HWHS-CM-1-PC (NOT TO SCALE)		FRAME FINISH ☐ BRONZE PAINT (BP) ☐ MILL FINISH (MF) ☐ OTHER:	UNIT TESTED IN CONFORMANCE WITH: METRO DADE COUNTY - NOA# 18-0307.09 & FLORIDA BUILDING CODE - FL26532 FM4431 INCLUDING 2" SEVERE HAIL TEST	MODEL NUMBER SQUARE 4848-HWHS 51" x 51" 5555-HWHS 58" x 58" RECTANGLE 4884-HWHS 51" x 87" 4896-HWHS 51" x 99" 6072-HWHS 63" x 75" 6096-HWHS 63" x 99"	OUTSIDE CURB DIMENSIONS	QTY
POLYCARBONATE DOME COLOR ☐ BRONZE (BPC) ☐ CLEAR (CPC) ☐ WHITE (WPC) ☐ OTHER:		SPECIFICATIONS VLT: SHGC: U FACTOR:	BLAST RESISTANCE RATINGS: UFC 4-010-01 DoD BLAST RESISTANT - HIGH ASTM F 1642 HAZARD RATING - NO BREAK GSA TS01 PERFORMANCE CONDITION - #1 NO HAZARD			



a: 401 E. Goetz Ave.
 Santa Ana, CA 92707
 t: 714-540-8950
 f: 714-540-5415
www.kingspan.com/us

CUSTOMER:	PREPARED BY:	QUOTE No.:
PROJECT:	SUBMITTAL DATE:	SHEET NO.: