


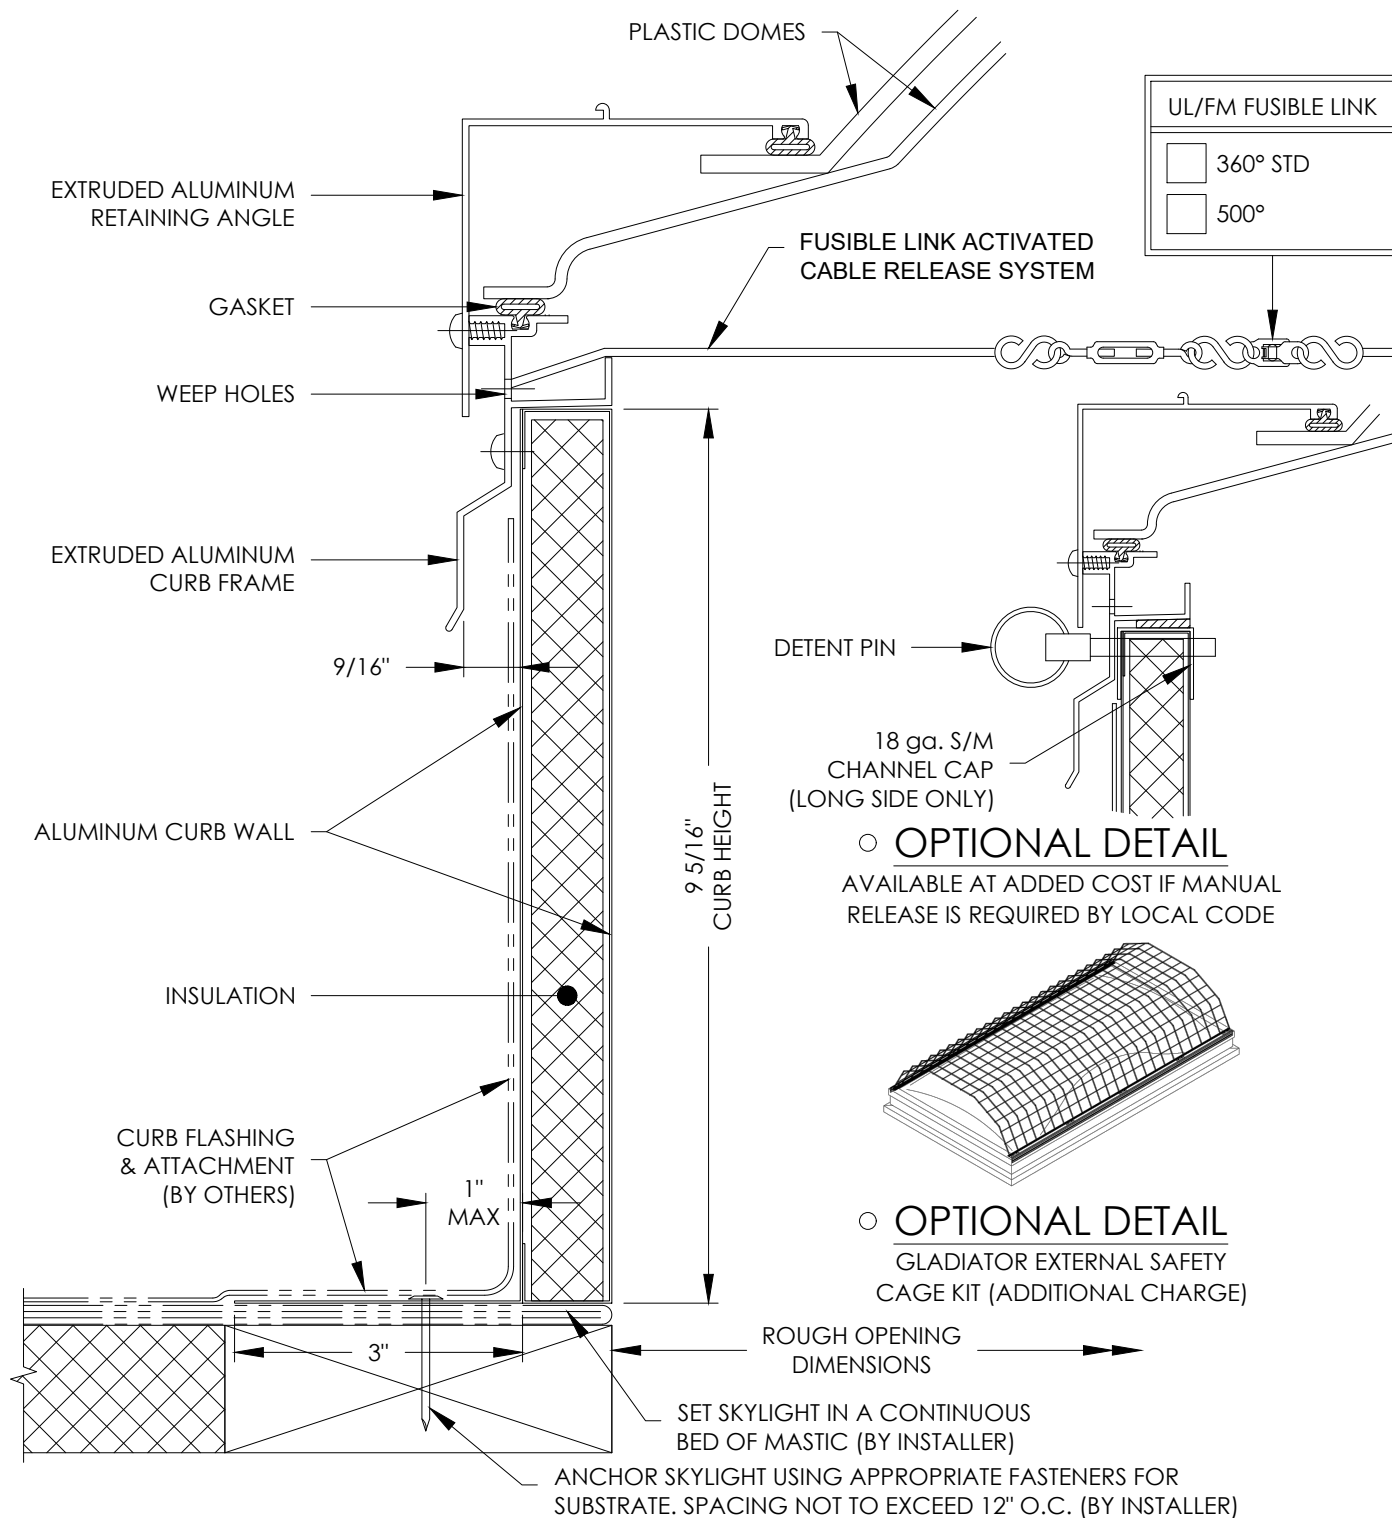

ORDER NO.:		DATE:	
PROJECT:			
LOCATION:			
CUSTOMER:			
APPROVED:		DATE:	
MODEL NUMBER	ROUGH OPENING DIMENSIONS	QTY	
SQUARE			
5555-ESSLDOUL	48" x 48"		
RECTANGLE			
5566-ESSLDOUL	48" x 60"		
5578-ESSLDOUL	48" x 72"		
5596-ESSLDOUL	48" x 90"		
55102-ESSLDOUL	48" x 96"		
 LISTED FOR USE WITH ANY SPRINKLER OR WITH ESFR SPRINKLER PROTECTED BUILDING			
MODEL: ESSLDOUL (NOT TO SCALE)			
DOME COLOR OUTER INNER ☐ ☐ CLEAR ☐ ☐ WHITE ☐ OTHER: _____		FRAME FINISH ☐ MILL FINISH (MF) ☐ 204R1 CLEAR ANODIZE (CA) ☐ 740EC BRONZE ANODIZE (BA) ☐ 70% KYNAR PAINT COLOR: _____	
		a: 28662 N. Ballard Dr., Lake Forest, IL 60045 t: 800-759-6985 f: 847-816-0425 www.kingspanlightandair.us	
DRAWING TITLE:			
NATURAL SERIES: UL LISTED FIRE VENT FUSIBLE LINK ACTIVATED DROPOUT SINGLE MODULE			
REVISION:	SUBMITAL DATE:	SHEET NO.:	DRAWING NO.:
-	-	-	-