



NOTE: Depending on the size, there might be gap between the inside of the curb and the edge of screen.

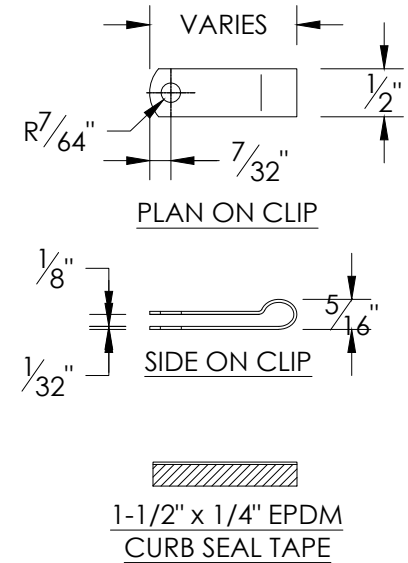

GLADIATOR STEEL SAFETY SCREEN

MODEL: _____ - SSCRN - _____ SCALE(S): 1":20" & 1":2"	MODEL	CURB ID	QTY	MODEL	CURB ID	QTY	MODEL	CURB ID	QTY
	SQUARE			RECTANGLE			3696-SSCRN	36" x 96"	
MOUNTING OPTIONS: ☐ WOOD CURB (WD) ☐ FACTORY PRE-ATTACHED (ATT) ☐ METAL CURB (MTL) (WHEN SF BASE IS ORDERED)	1414-SSCRN	14 1/4" x 14 1/4"		2230-SSCRN	22 1/4" x 30 1/4"		36120-SSCRN	36" x 120"	
	1919-SSCRN	19" x 19"		2237-SSCRN	22 1/4" x 37"		3746-SSCRN	37" x 46 1/4"	
NOTES: 1. KINGSPAN LIGHT + AIR DROP-IN SAFETY SCREENS ARE ALL GALVANIZED STEEL. THEY ARE DESIGNED TO BE INSTALLED BEFORE THE SKYLIGHT OR SMOKE HATCH IS SET IN PLACE. 2. SAFETY SCREEN: 4" x 4" GRID OPENING, TESTED TO 400LBS. STATIC LOAD	2222-SSCRN	22 1/4" x 22 1/4"		2246-SSCRN	22 1/4" x 46 1/4"		3775-SSCRN	37" x 75"	
	3030-SSCRN	30 1/4" x 30 1/4"		2272-SSCRN	22 1/4" x 72"		4669-SSCRN	46 1/4" x 69 1/2"	
	3737-SSCRN	37" x 37"		2296-SSCRN	22 1/4" x 96"		4689-SSCRN	46 1/4" x 89 1/2"	
	4242-SSCRN	42" x 42"		2448-SSCRN	24" x 48"		4860-SSCRN	48" x 60"	
	4646-SSCRN	46 1/4" x 46 1/4"		2496-SSCRN	24" x 96"		4872-SSCRN	48" x 72"	
	4848-SSCRN	48" x 48"		3046-SSCRN	30 1/4" x 46 1/4"		4896-SSCRN	48" x 96"	
	5555-SSCRN	55" x 55"		3069-SSCRN	30 1/4" x 69 1/2"		48120-SSCRN	48" x 120"	
	6060-SSCRN	60" x 60"		3660-SSCRN	36" x 60"		6072-SSCRN	60" x 96"	
	CALL FOR ADDITIONAL SIZES			3672-SSCRN	36" x 72"		6096-SSCRN	60" x 96"	

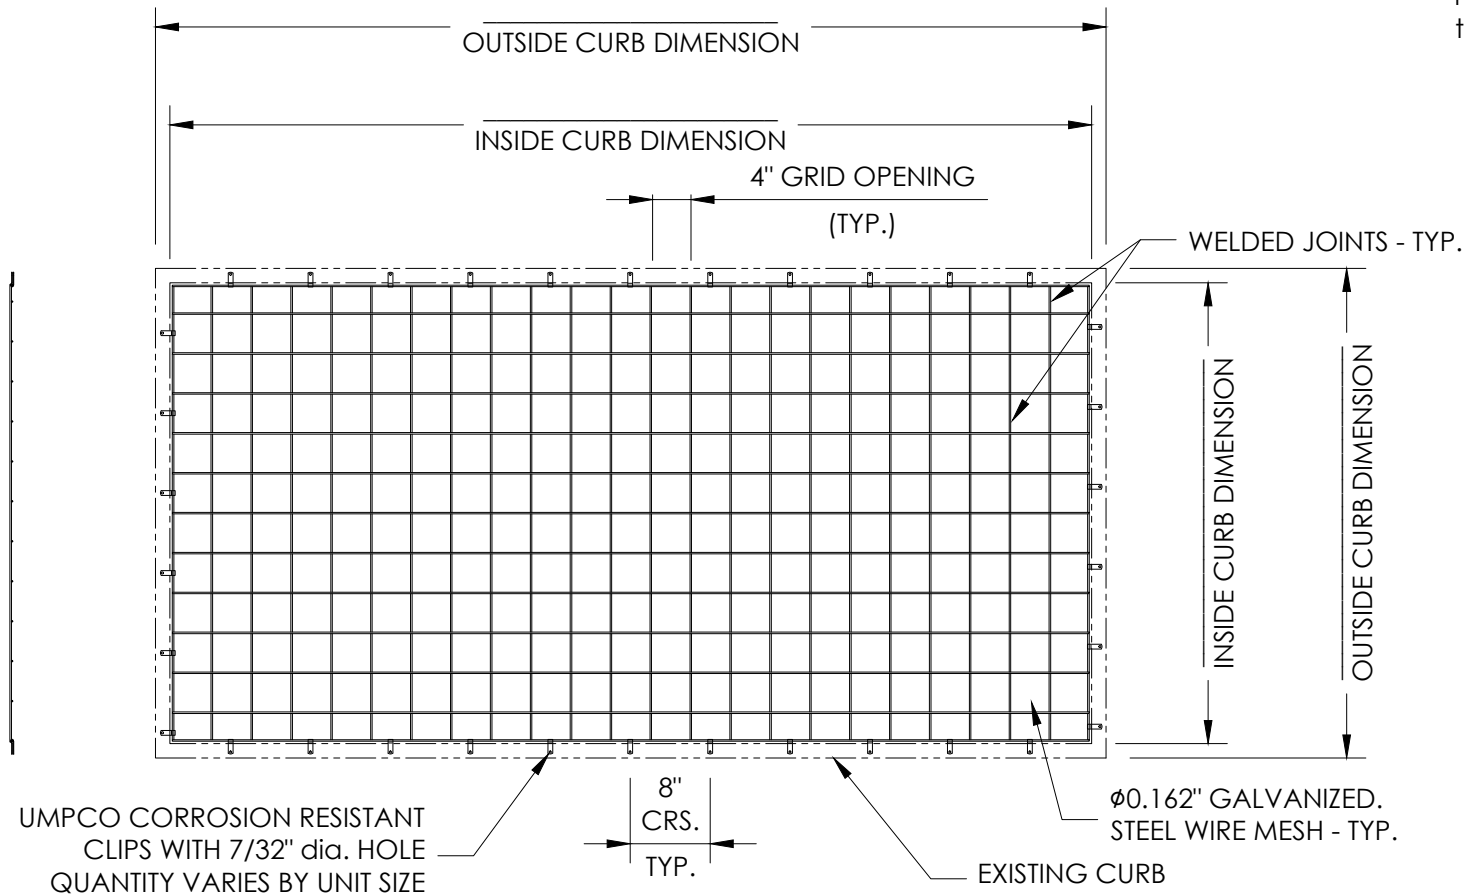

a: 401 E. Goetz Ave.
Santa Ana, CA 92707
t: 714-540-8950
f: 714-540-5415
www.kingspan.com/us

CUSTOMER:

PROJECT:

PREPARED BY:

SUBMITTAL DATE:

QUOTE No.:

SHEET NO.: