




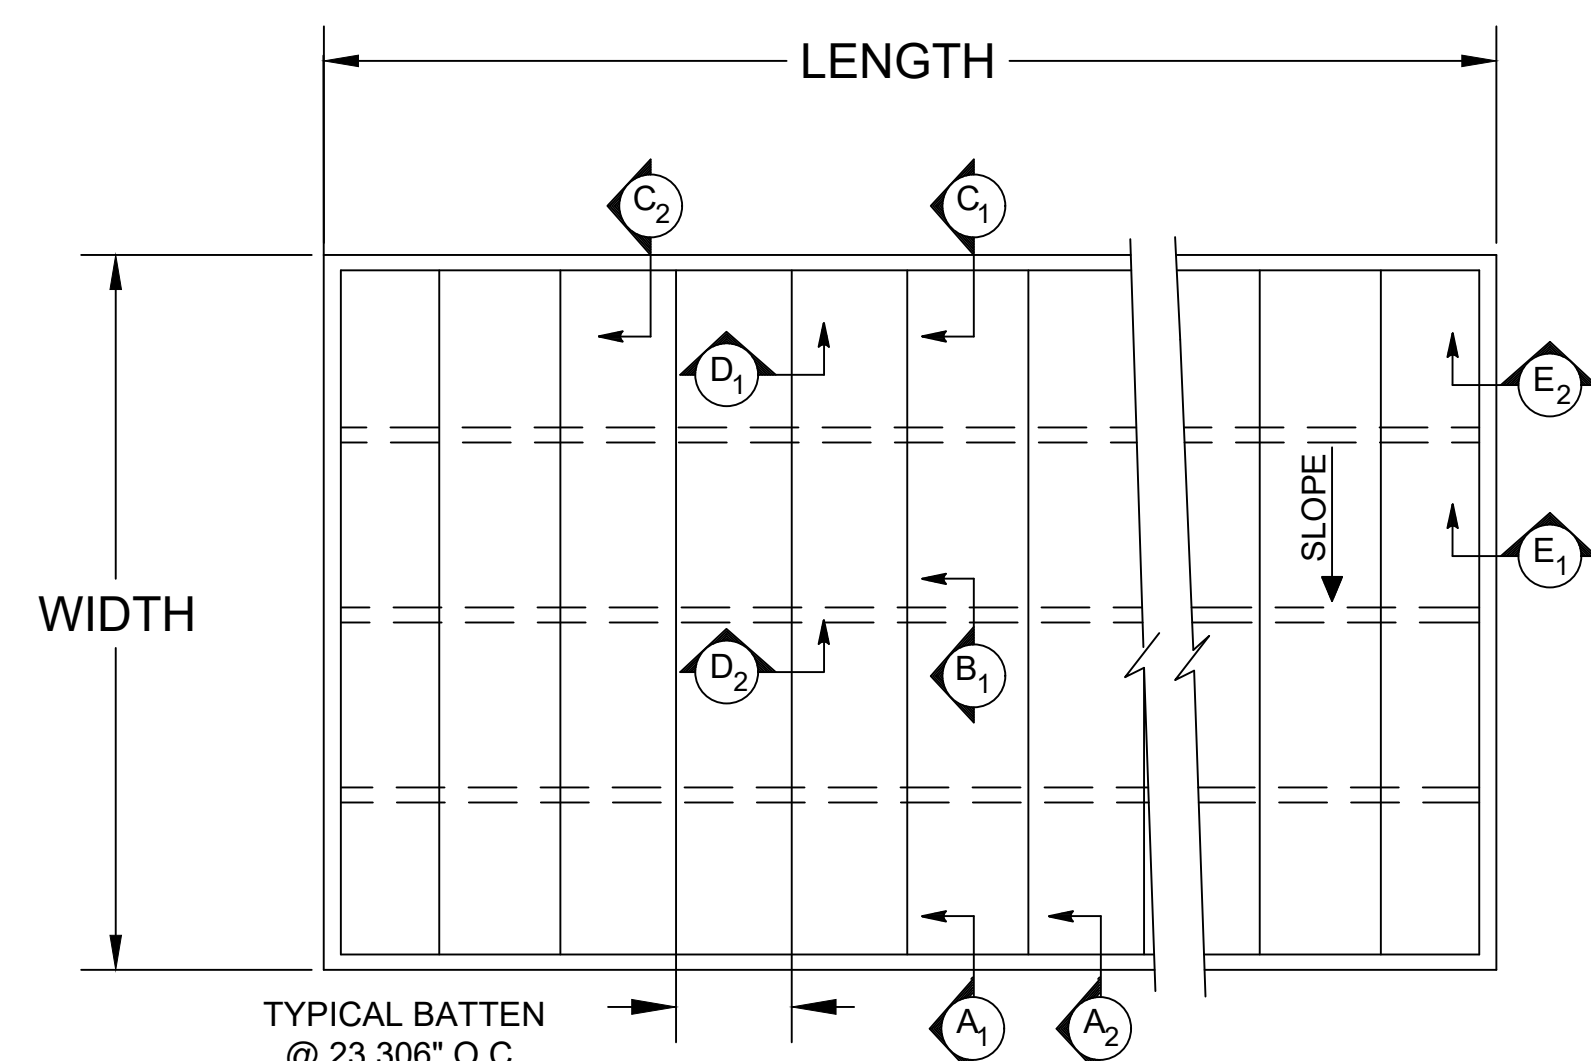


PLANVIEW

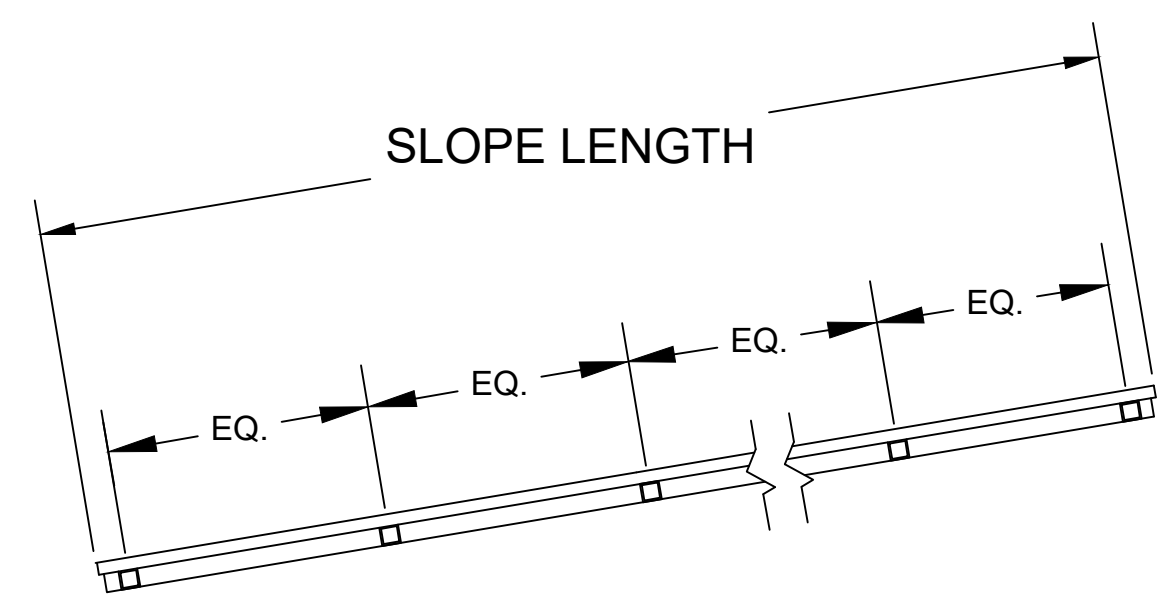


ELEVATION

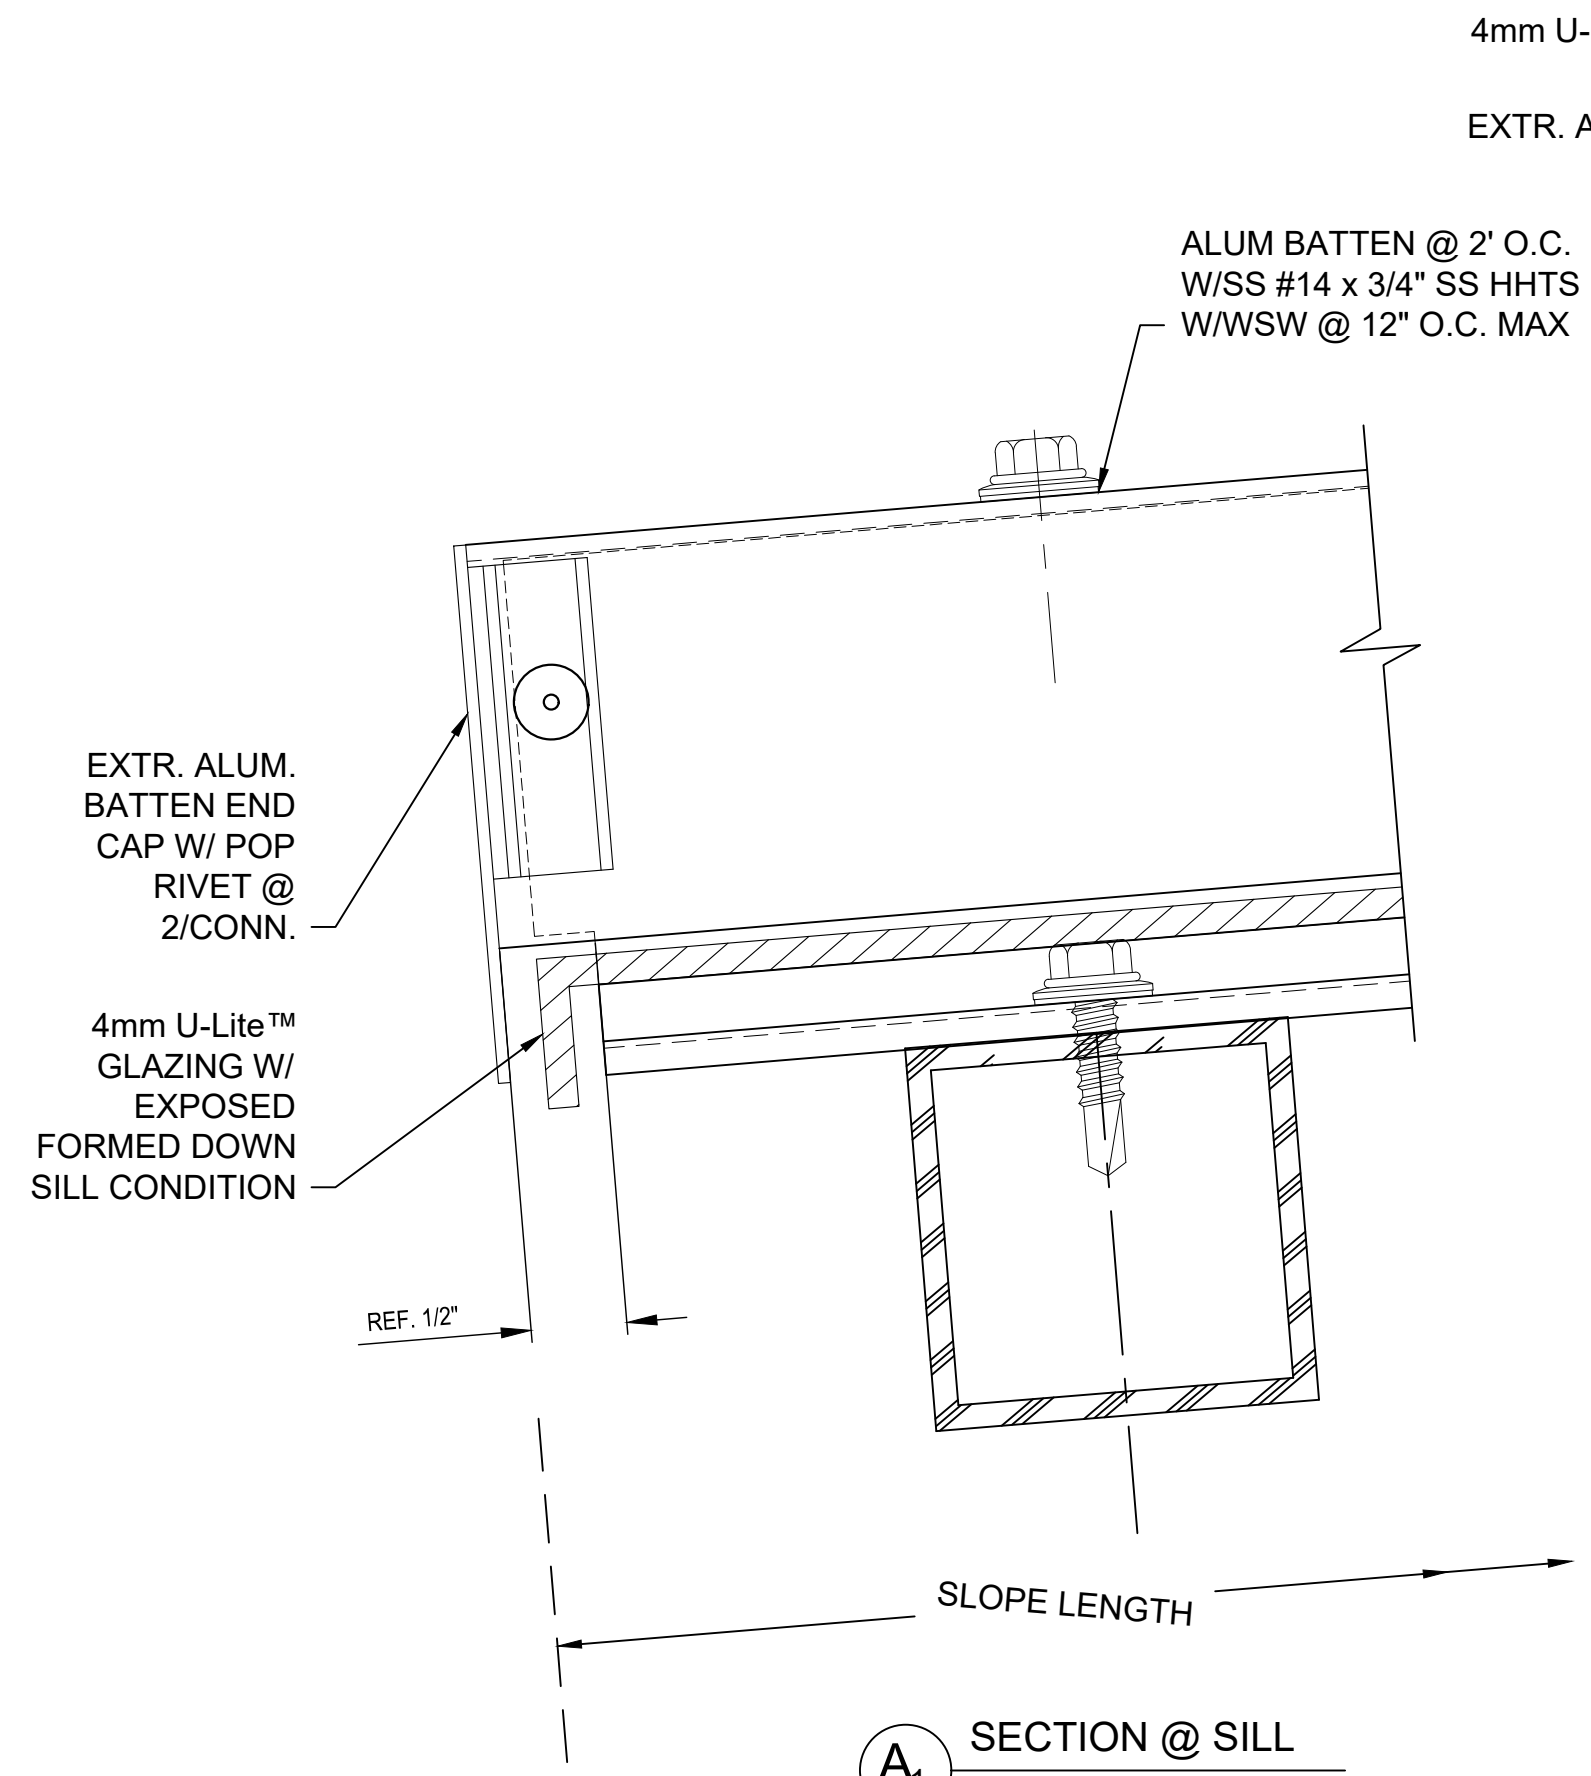


A₁ SECTION @ SILL
U-Lite™ SYSTEM

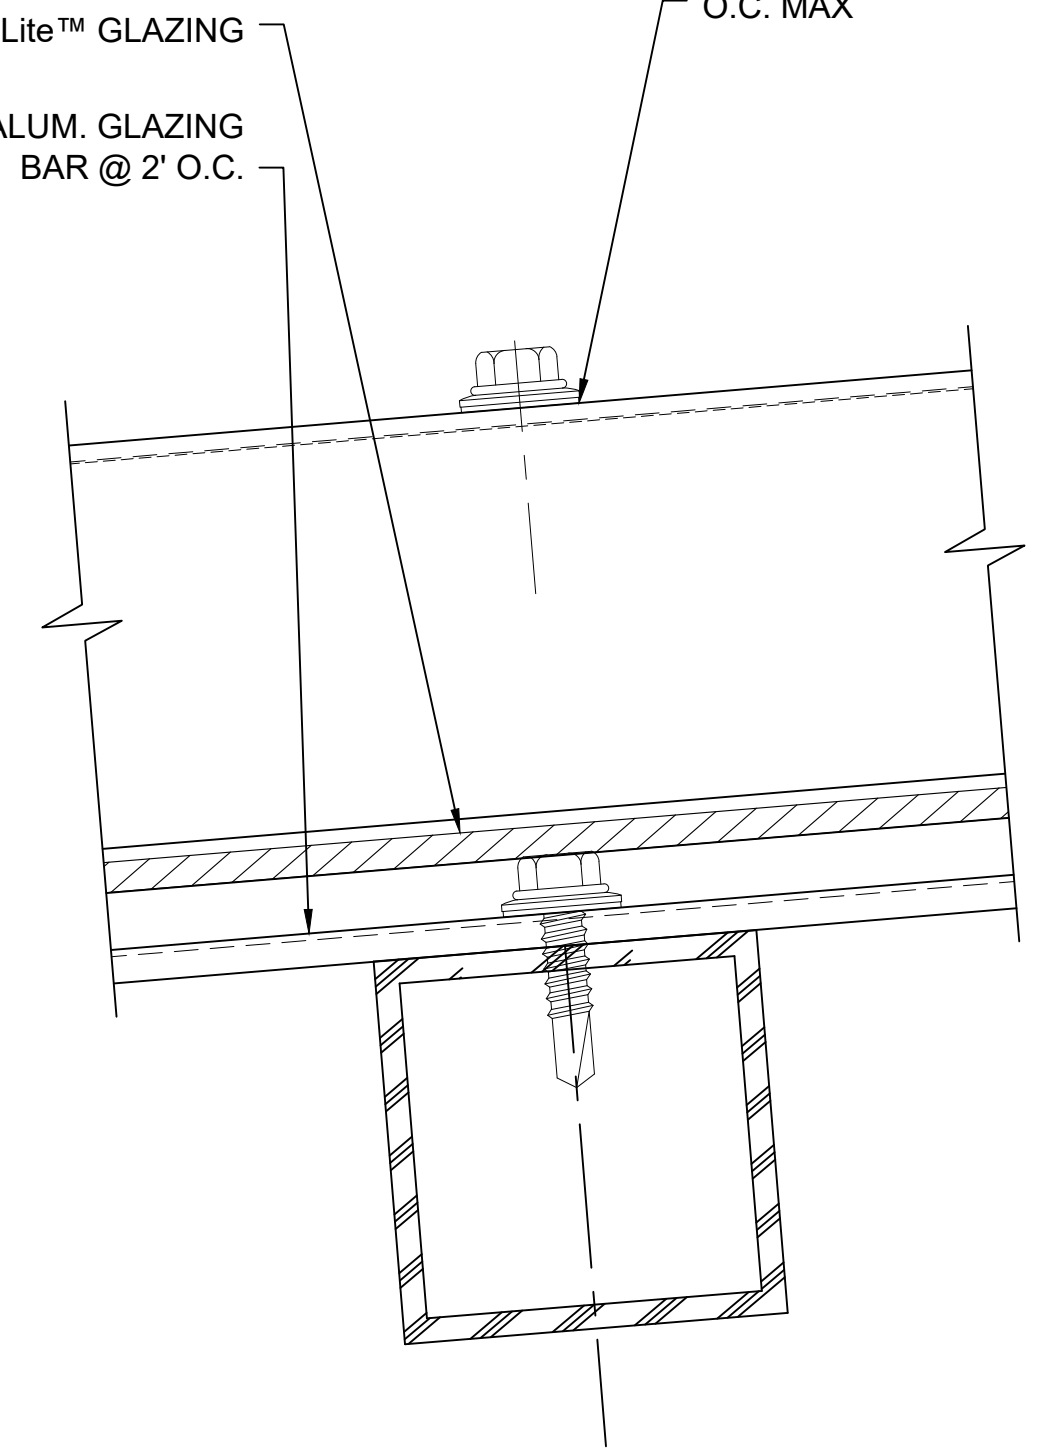


B₁ SECTION @ PURLIN
U-Lite™ SYSTEM

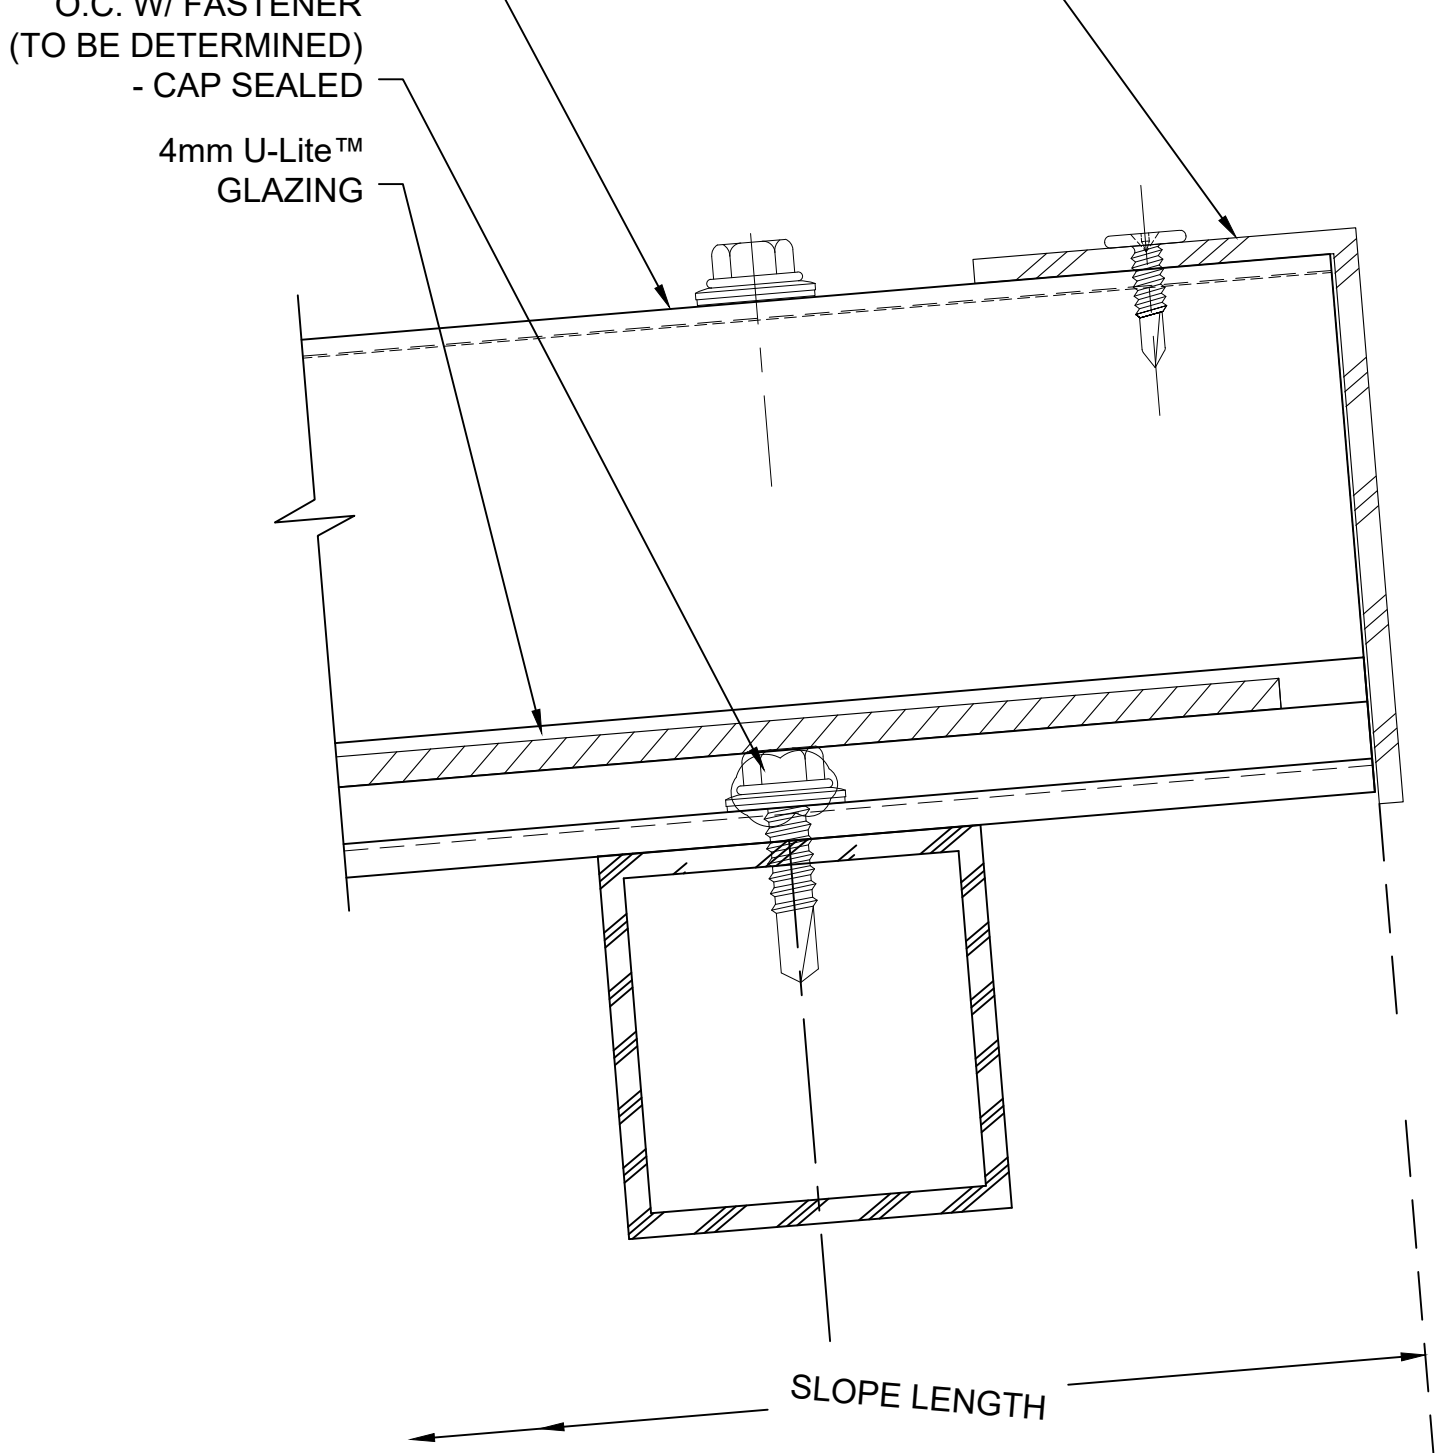

C₁ SECTION @ HEAD
U-Lite™ SYSTEM

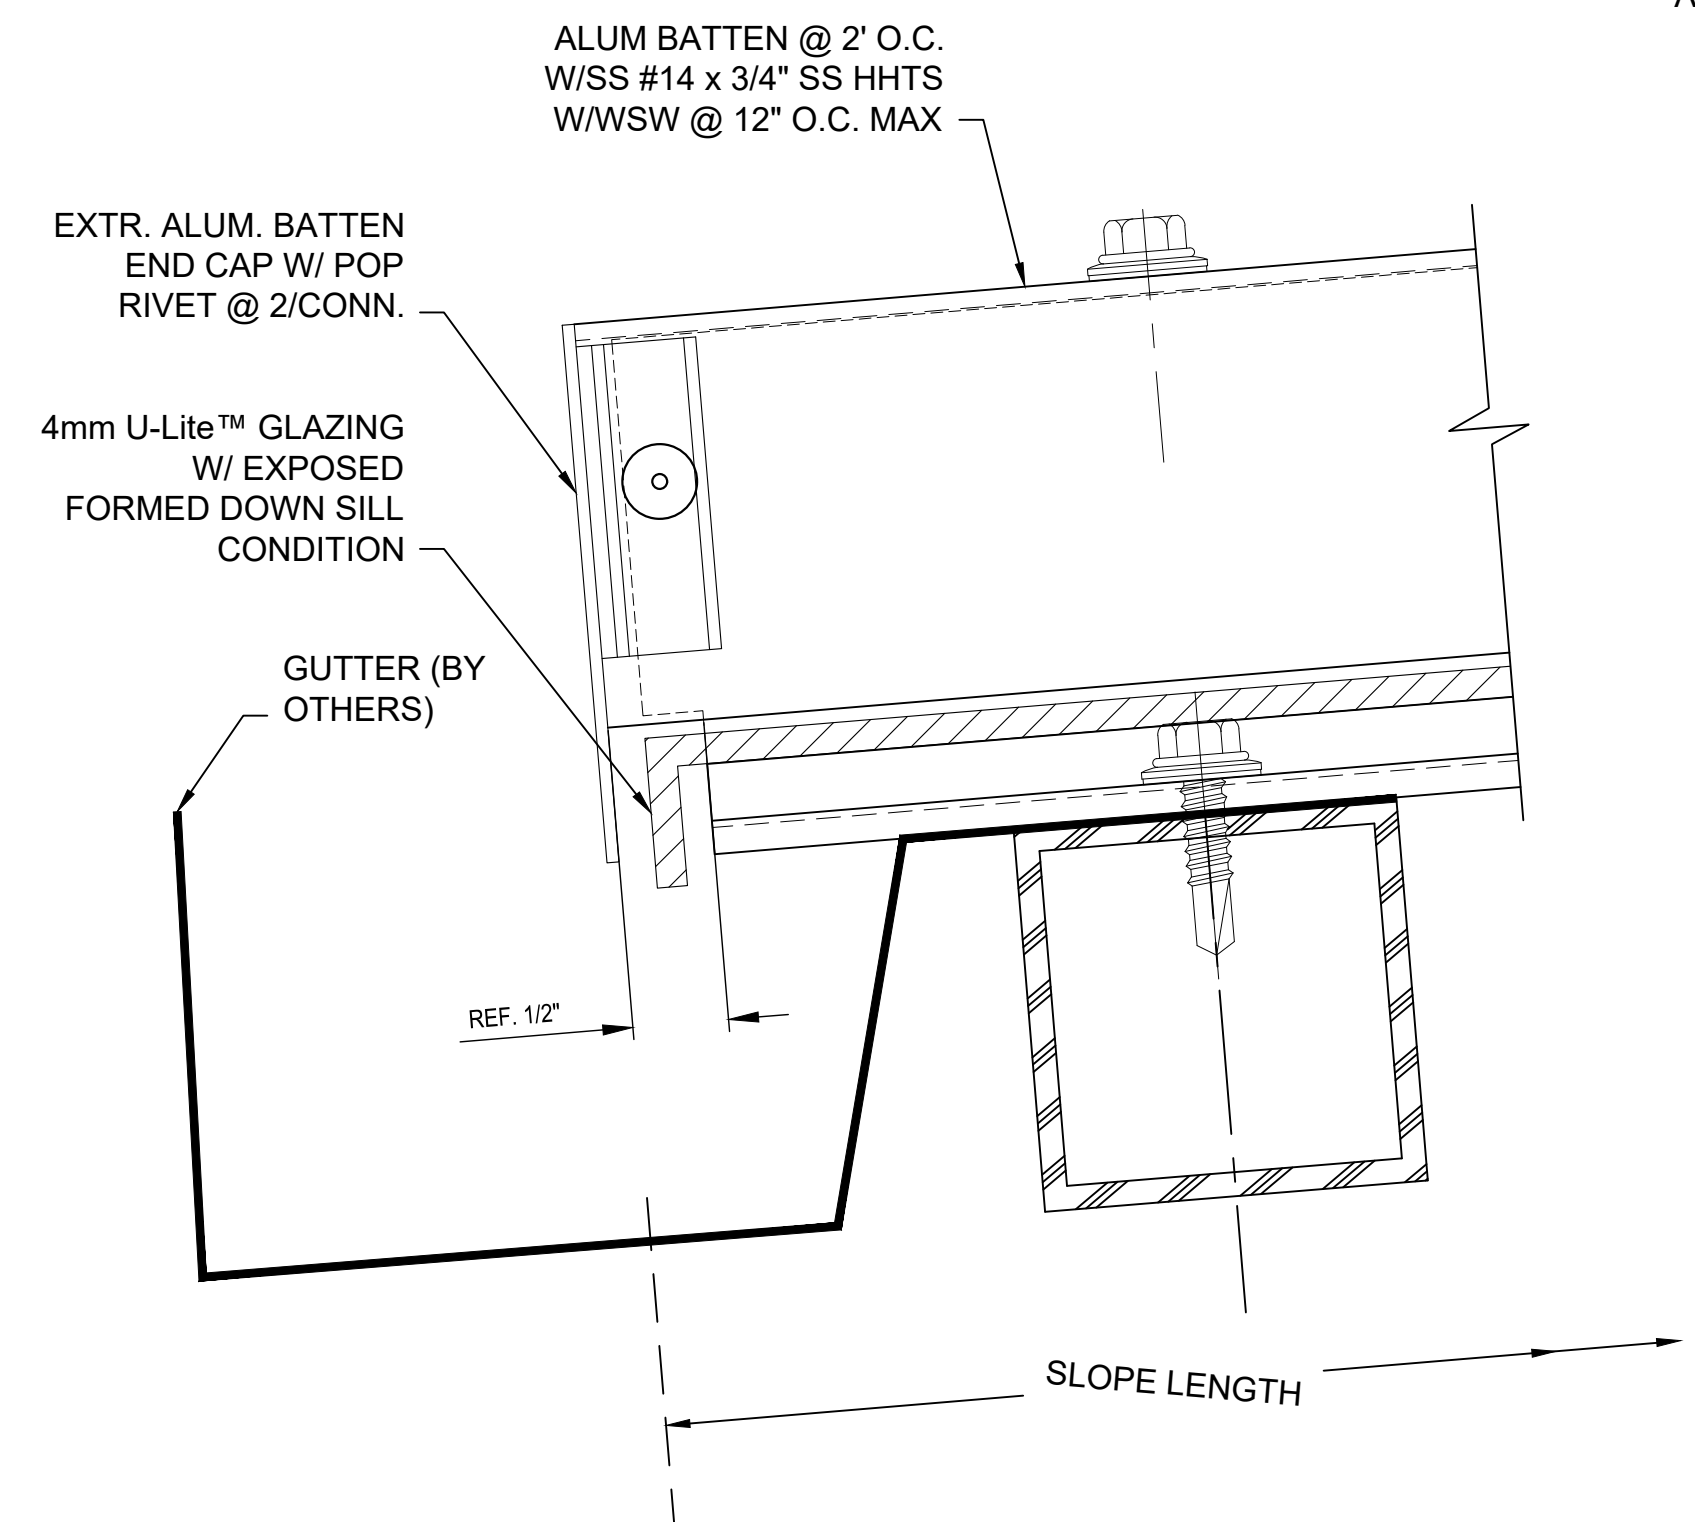

A₂ SECTION @ SILL W/ OPTIONAL GUTTER
U-Lite™ SYSTEM

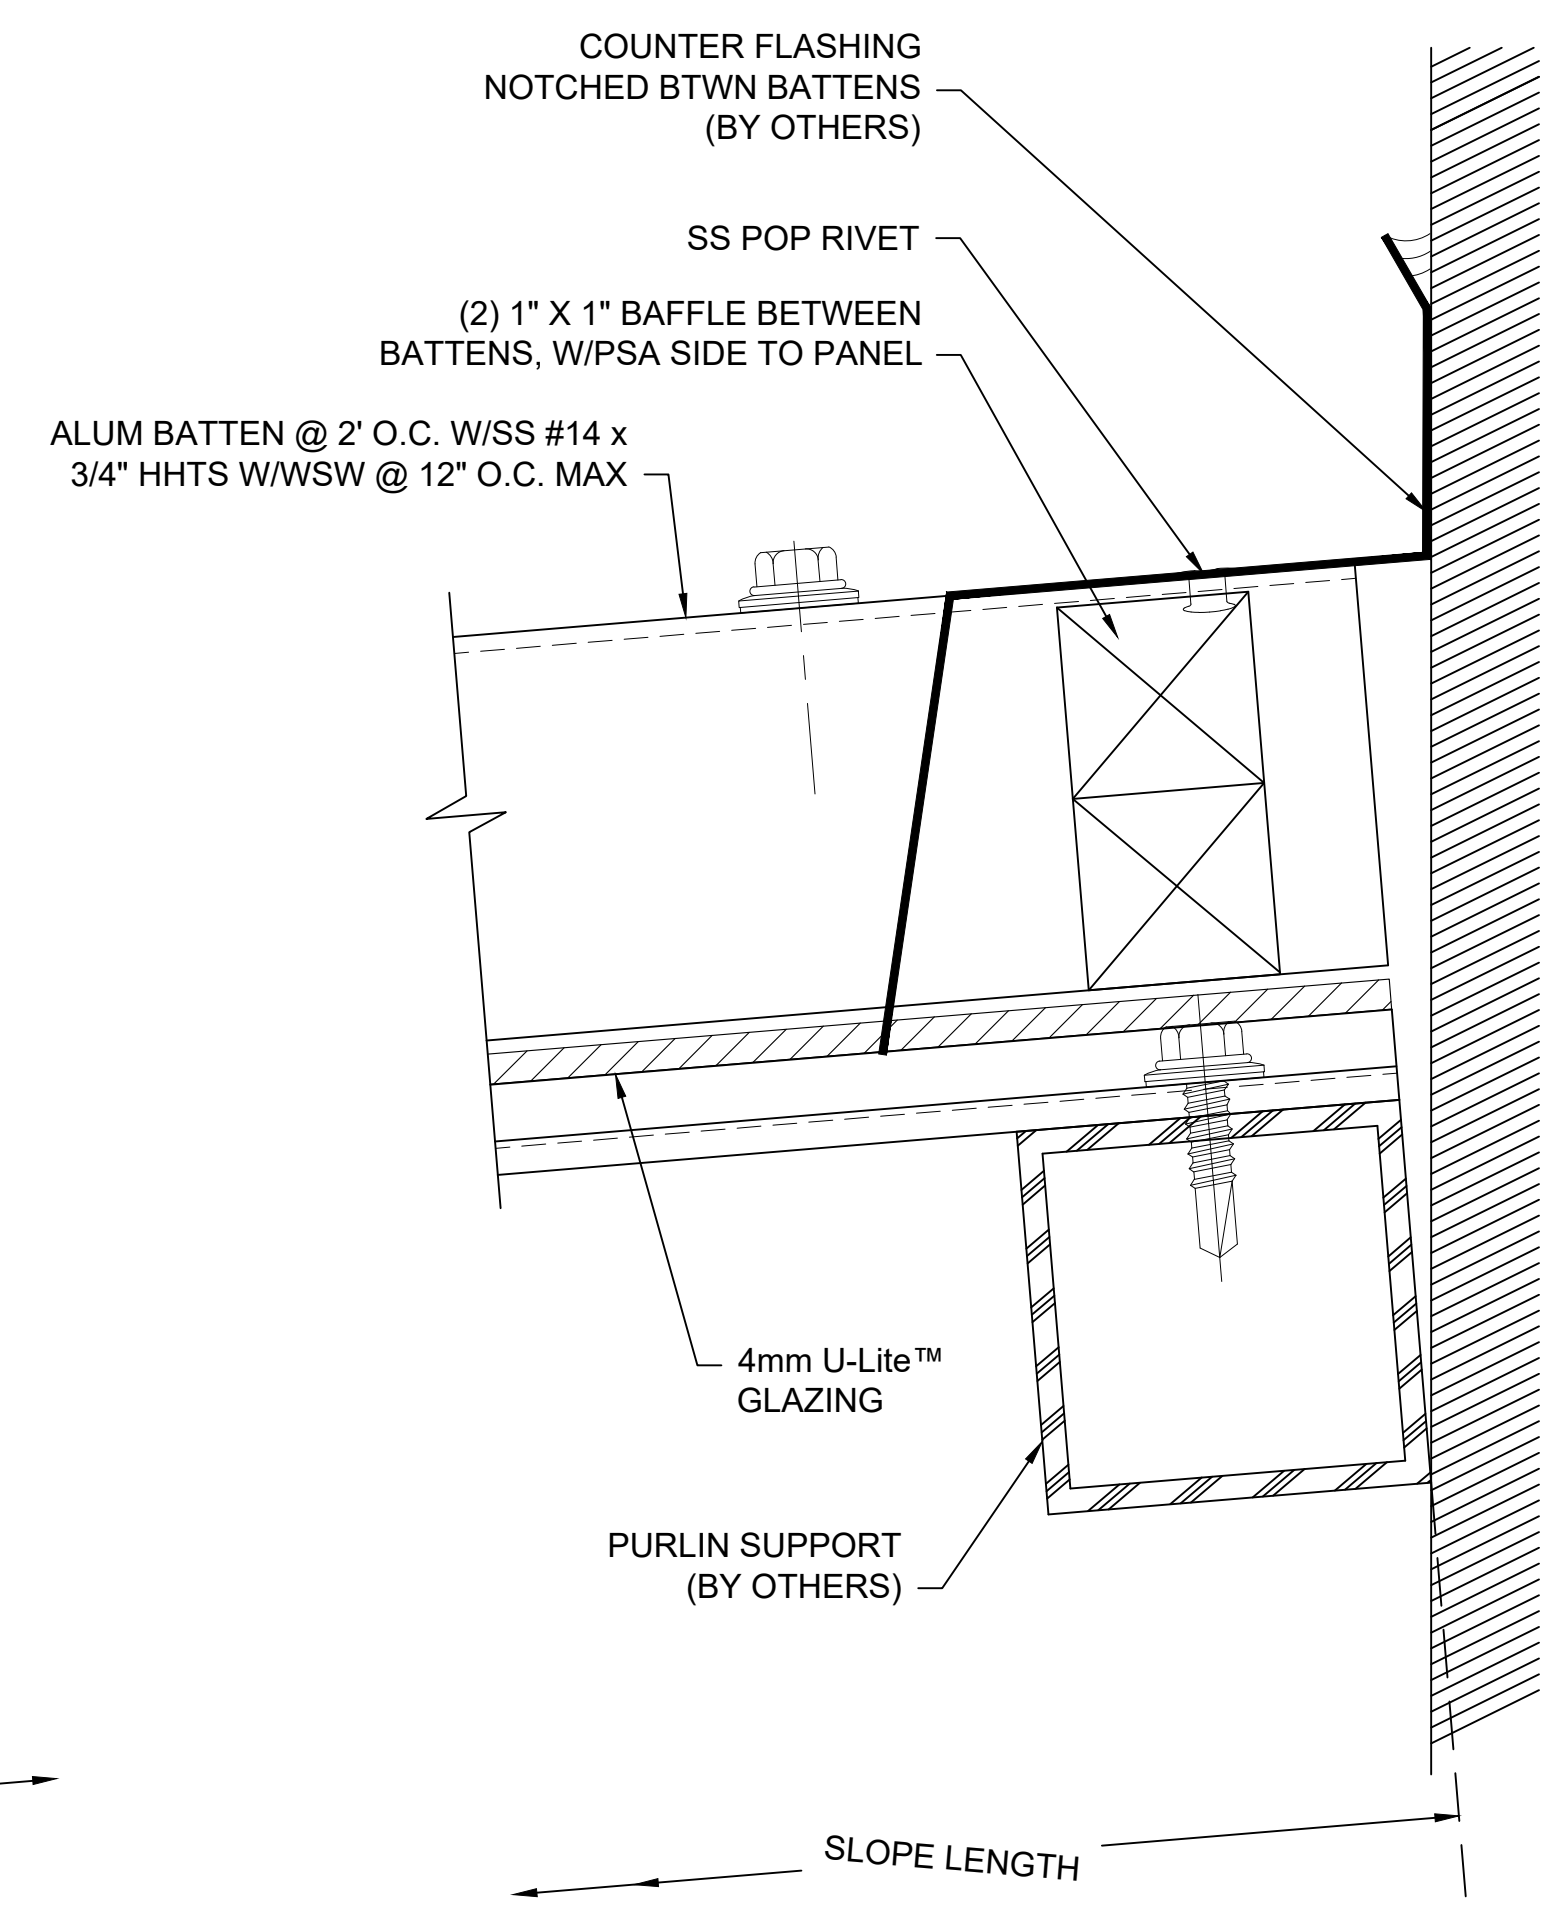


C₂ SECTION @ HEAD - WALL
U-Lite™ SYSTEM

Details are subject to change and should be verified with our Architectural Support Department prior to implementation, please contact us at: info@kingspanlightandair.us

LOW SLOPE CANOPIES

4mm U-Lite™ SINGLE SLOPE

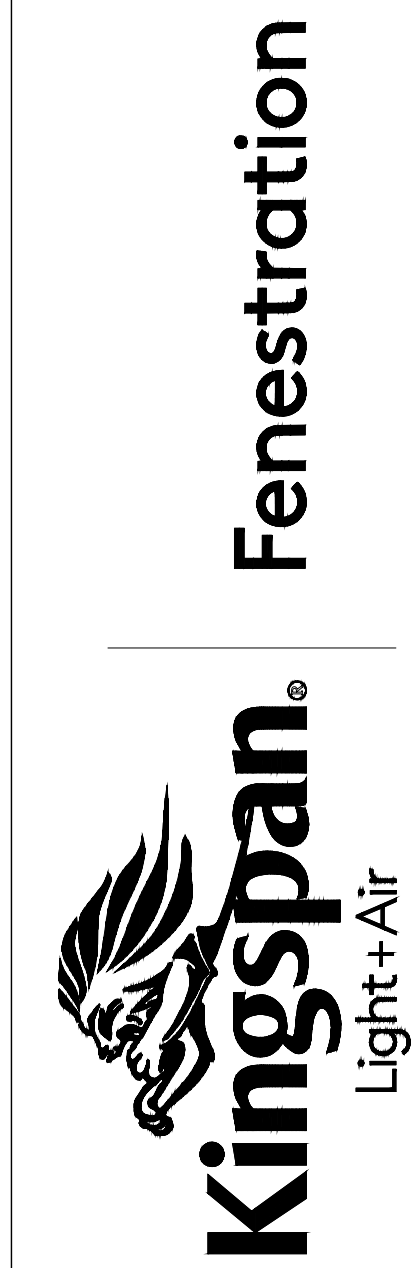

28662 N. Ballard Drive
Lake Forest, IL 60045 USA
T: +1 847.816.1060
F: +1 847.816.0475

Note
The standard details shown are for reference only.
Please contact our Architectural Support Department for job specific details and for information regarding the usage, limitations, and or code requirements pertaining to this product, please contact us at:

info@kingspanlightandair.us

5/19/2026: CREATION OF DOCUMENT

EXTR. ALUM. BATTEN
W/ #14 x 3/4" SS HHTS
W/WSW @ 12" OC

EXTR. ALUM. GLAZING BAR
@ 2'-0" O.C. W/ FASTENERS
(TO BE DETERMINED) - CAP
SEALED

4mm GLAZING

G9 EPDM GASKET

D₁ SECTION @ TYP BATTEN
U-Lite™ SYSTEM

EXTR. ALUM. BATTEN
W/ #14 x 3/4" SS HHTS
W/WSW @ 12" OC

EXTR. ALUM. GLAZING BAR
- CAP SEAL FASTENER

4mm GLAZING

G9 EPDM GASKET

E₁ SECTION @ END
U-Lite™ SYSTEM

EXTR. ALUM. BATTEN
W/ #14 x 3/4" SS HHTS
W/WSW @ 12" OC

EXTR. ALUM. GLAZING BAR
- CAP SEAL FASTENER

COUNTER FLASHING
(BY OTHERS)

4mm GLAZING

G9 EPDM GASKET

E₂ SECTION @ END WALL
U-Lite™ SYSTEM

23.031"

23.0315


24.000"

Details are subject to change and should be
verified with our Architectural Support
Department prior to implementation, please
contact us at: info@kingspanlightandair.us

LOW SLOPE CANOPIES

4mm U-Lite™

SINGLE SLOPE

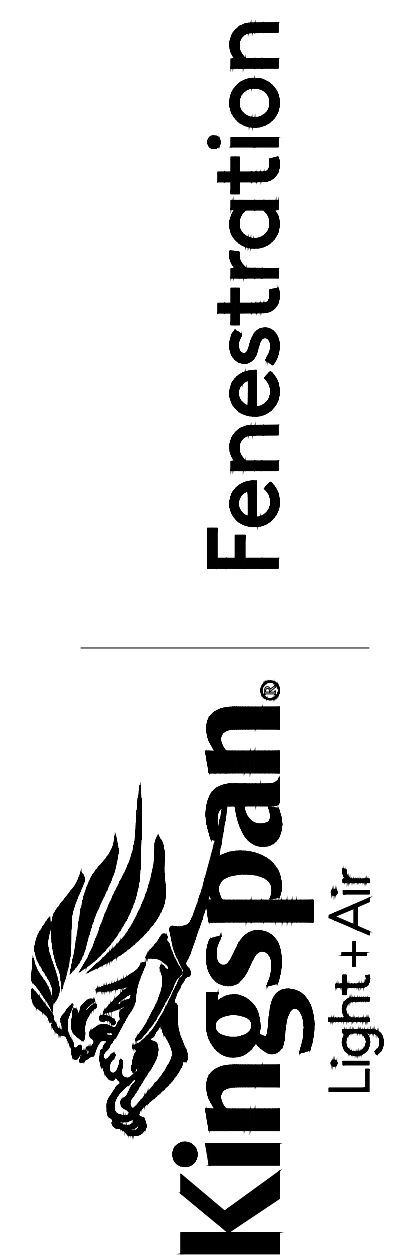

28662 N. Ballard Drive
Lake Forest, IL 60045 USA

T: +1 847.816.1060
F: +1 847.816.0475

Note

The standard details shown
are for reference only.

Please contact our Architectural
Support Department for job
specific details and for
information regarding the usage,
limitations, and or code
requirements pertaining to this
product, please contact us at:

info@kingspanlightandair.us

5/19/2026: CREATION OF DOCUMENT

SHEET NO.

2 OF 2