


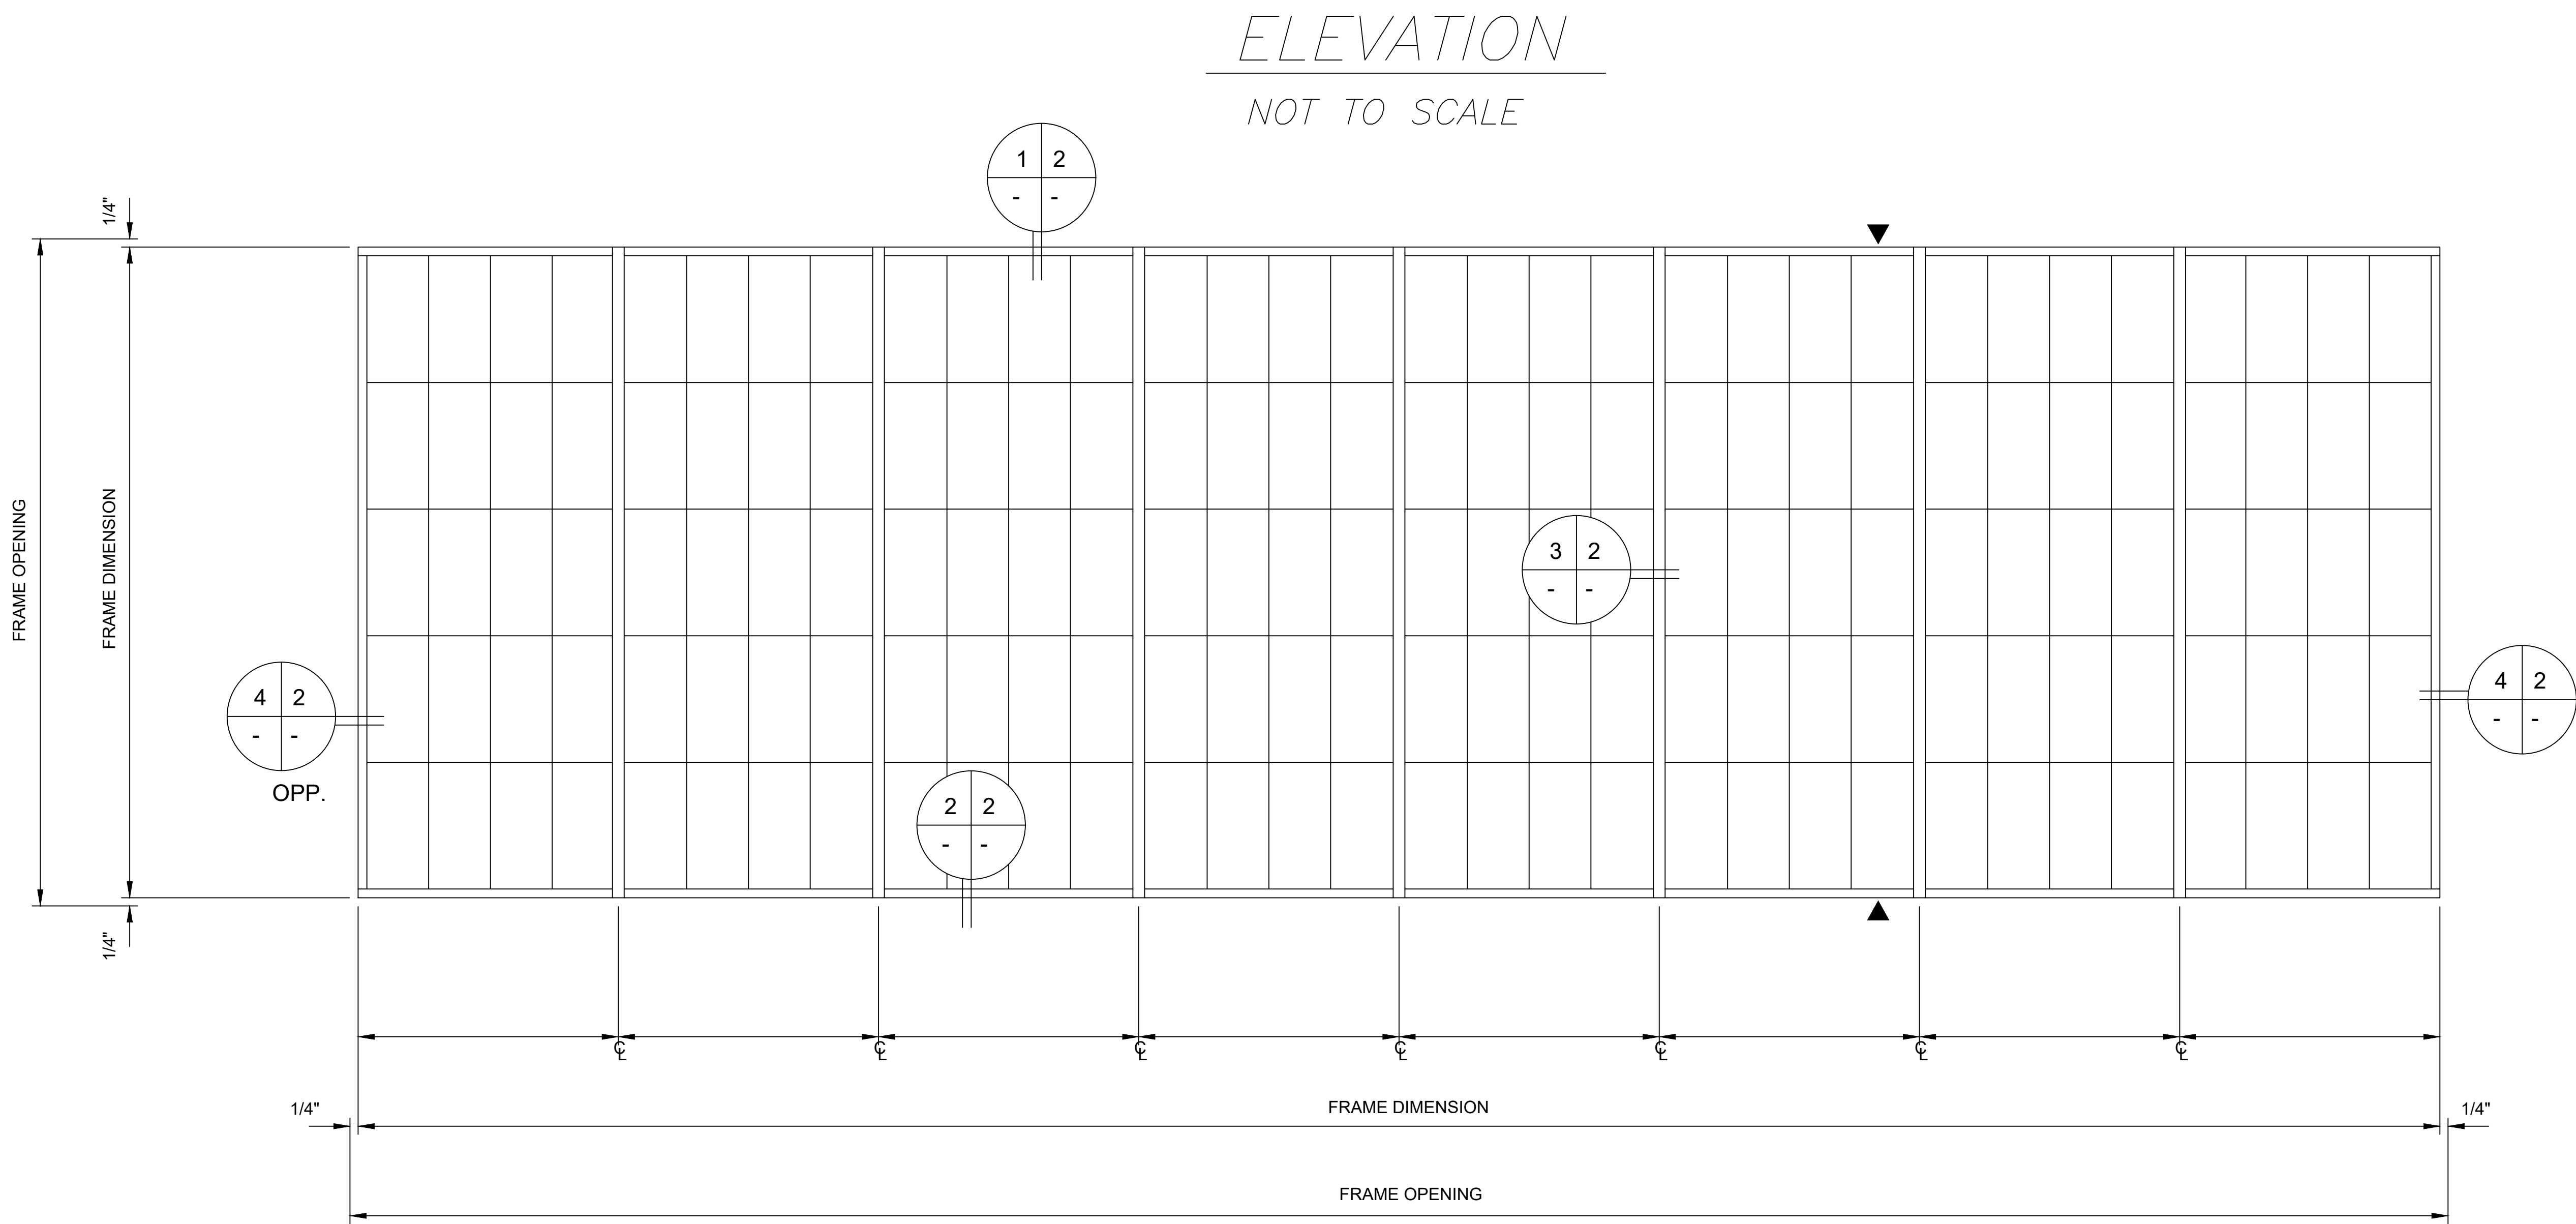

NON-THERMALLY BROKEN 4" SYSTEM

▲ INDICATES 1/4"
EXPANSION JOINT (TYP.)
(LENGTHS 24'-0")

UNIGRID™
WALL SYSTEM

Fenestration



28662 N. Ballard Drive
Lake Forest, IL 60045 USA
T: +1 847.816.1060
F: +1 847.816.0475


Note
The standard details shown are for reference only.
Please contact our Architectural Support Department for job specific details and for information regarding the usage, limitations, and or code requirements pertaining to this product, please contact us at:

info@kingspanlightandair.us

5/20/2026: CREATION OF DOCUMENT


Details are subject to change and should be verified with our Architectural Support Department prior to implementation, please contact us at: info@kingspanlightandair.us

SHEET NO.
1 OF 2

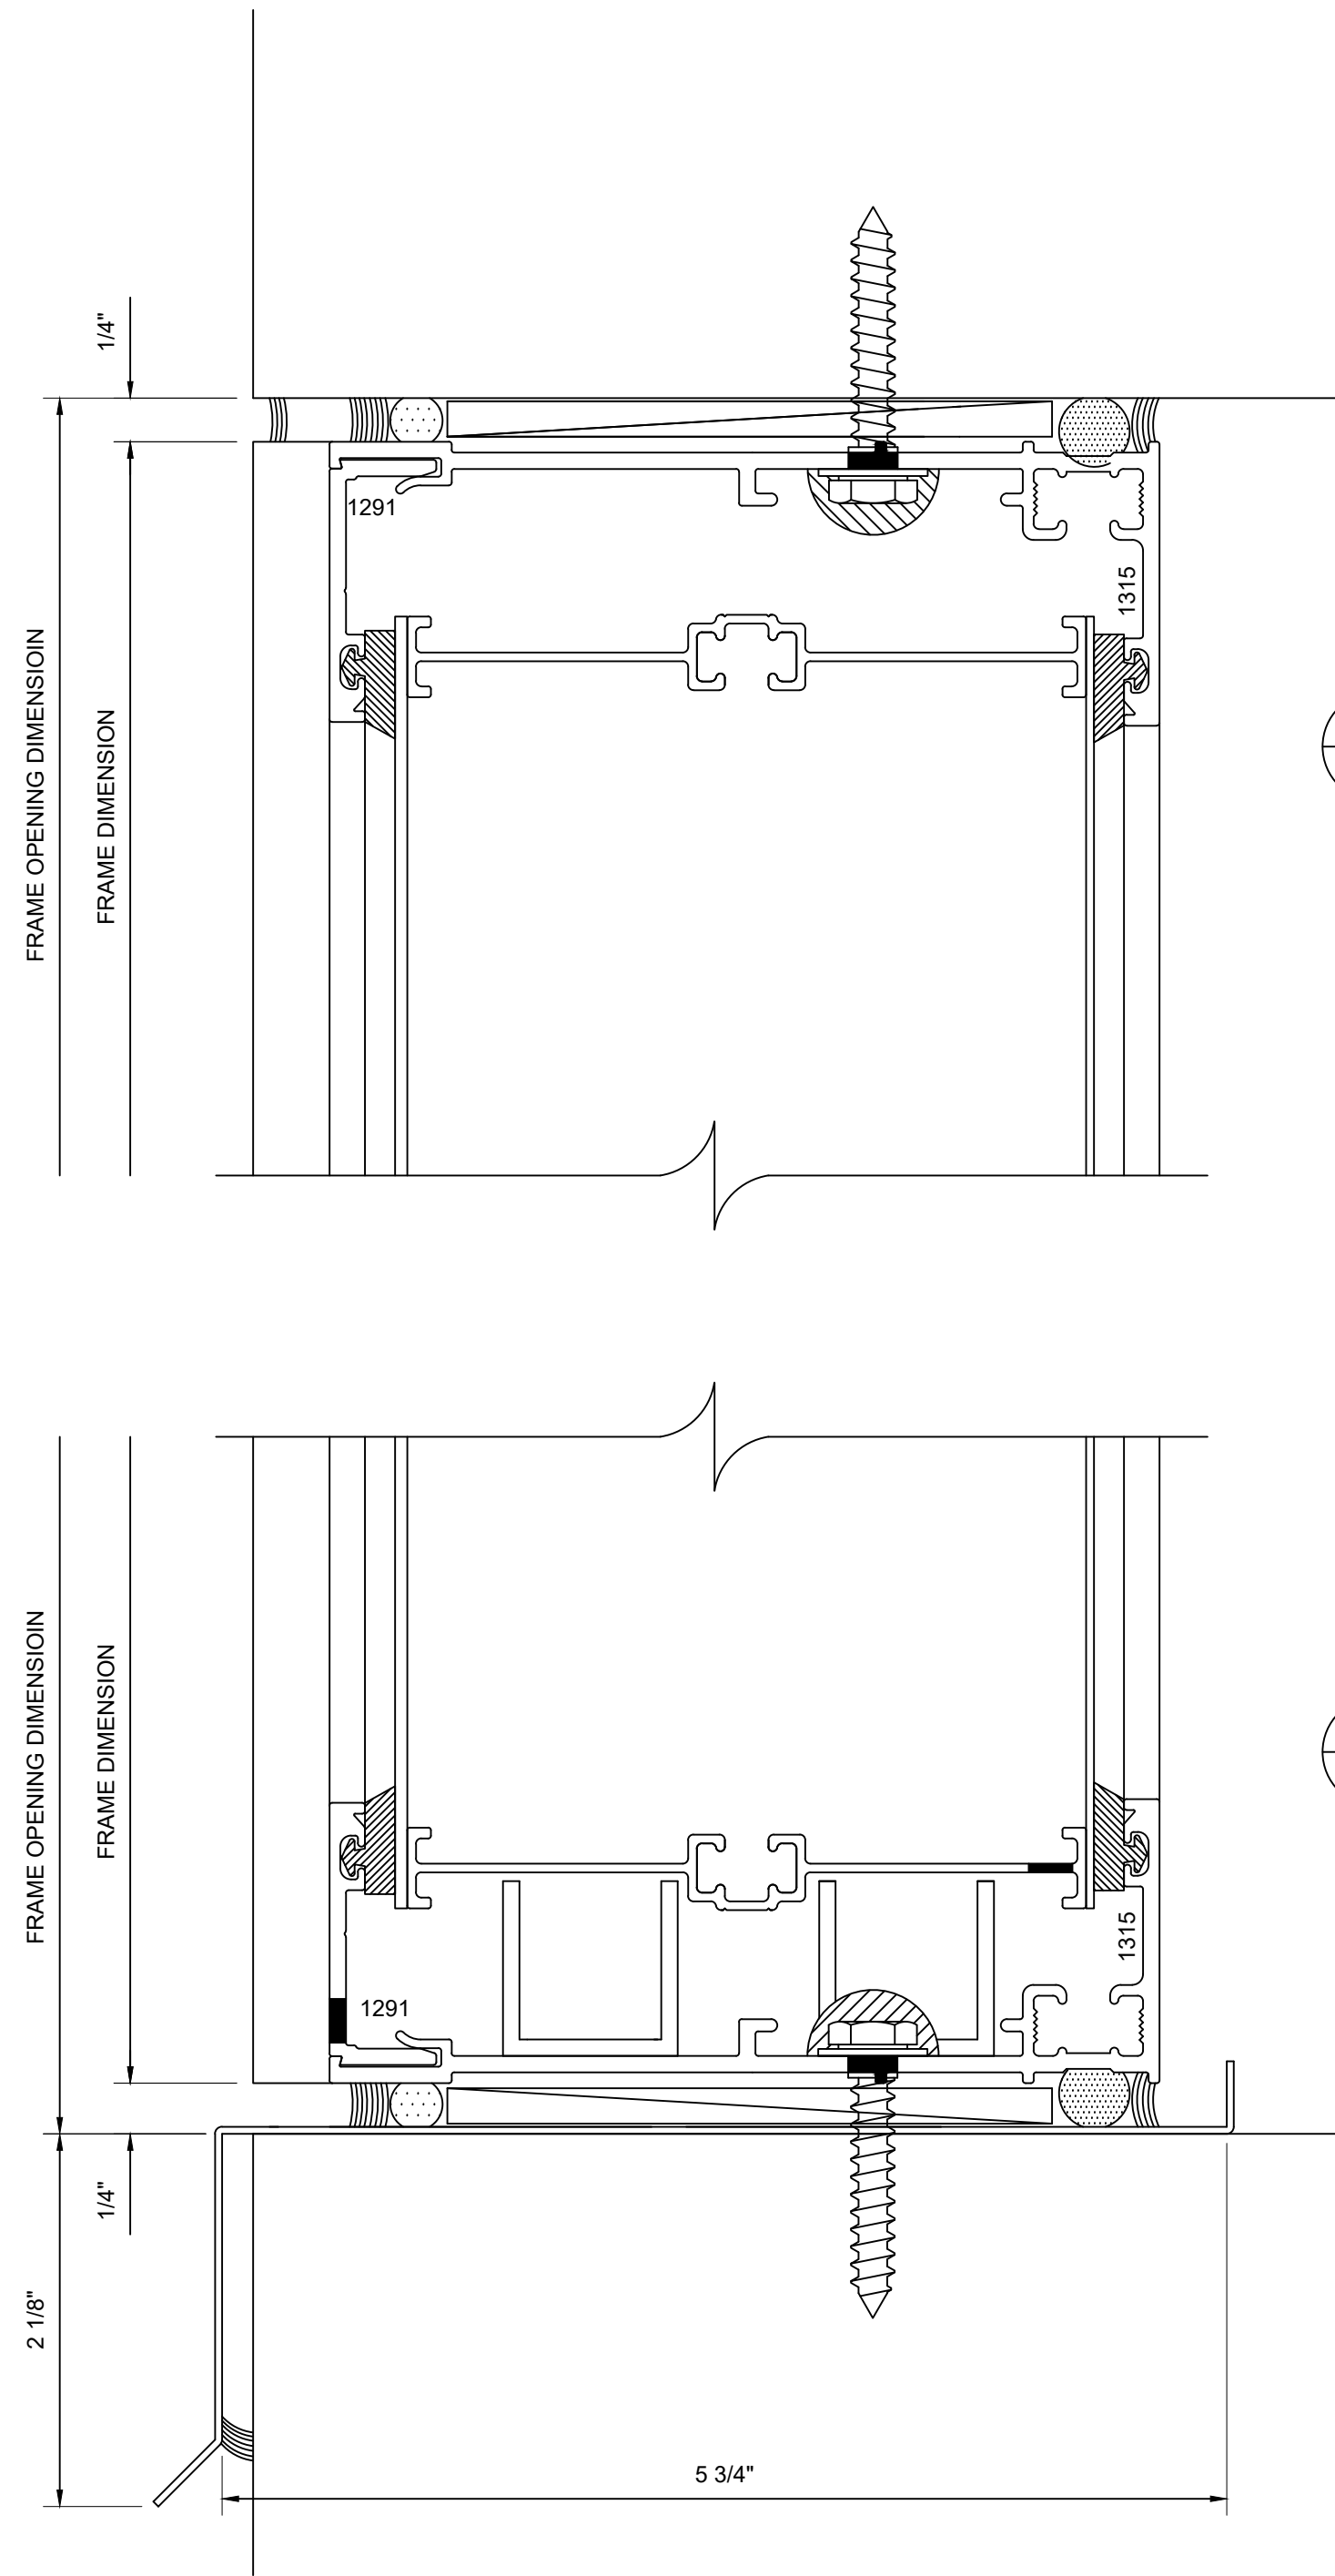


1 2
- -
HEAD DETAIL
SCALE: FULL

2 2
- -
SILL DETAIL
SCALE: FULL

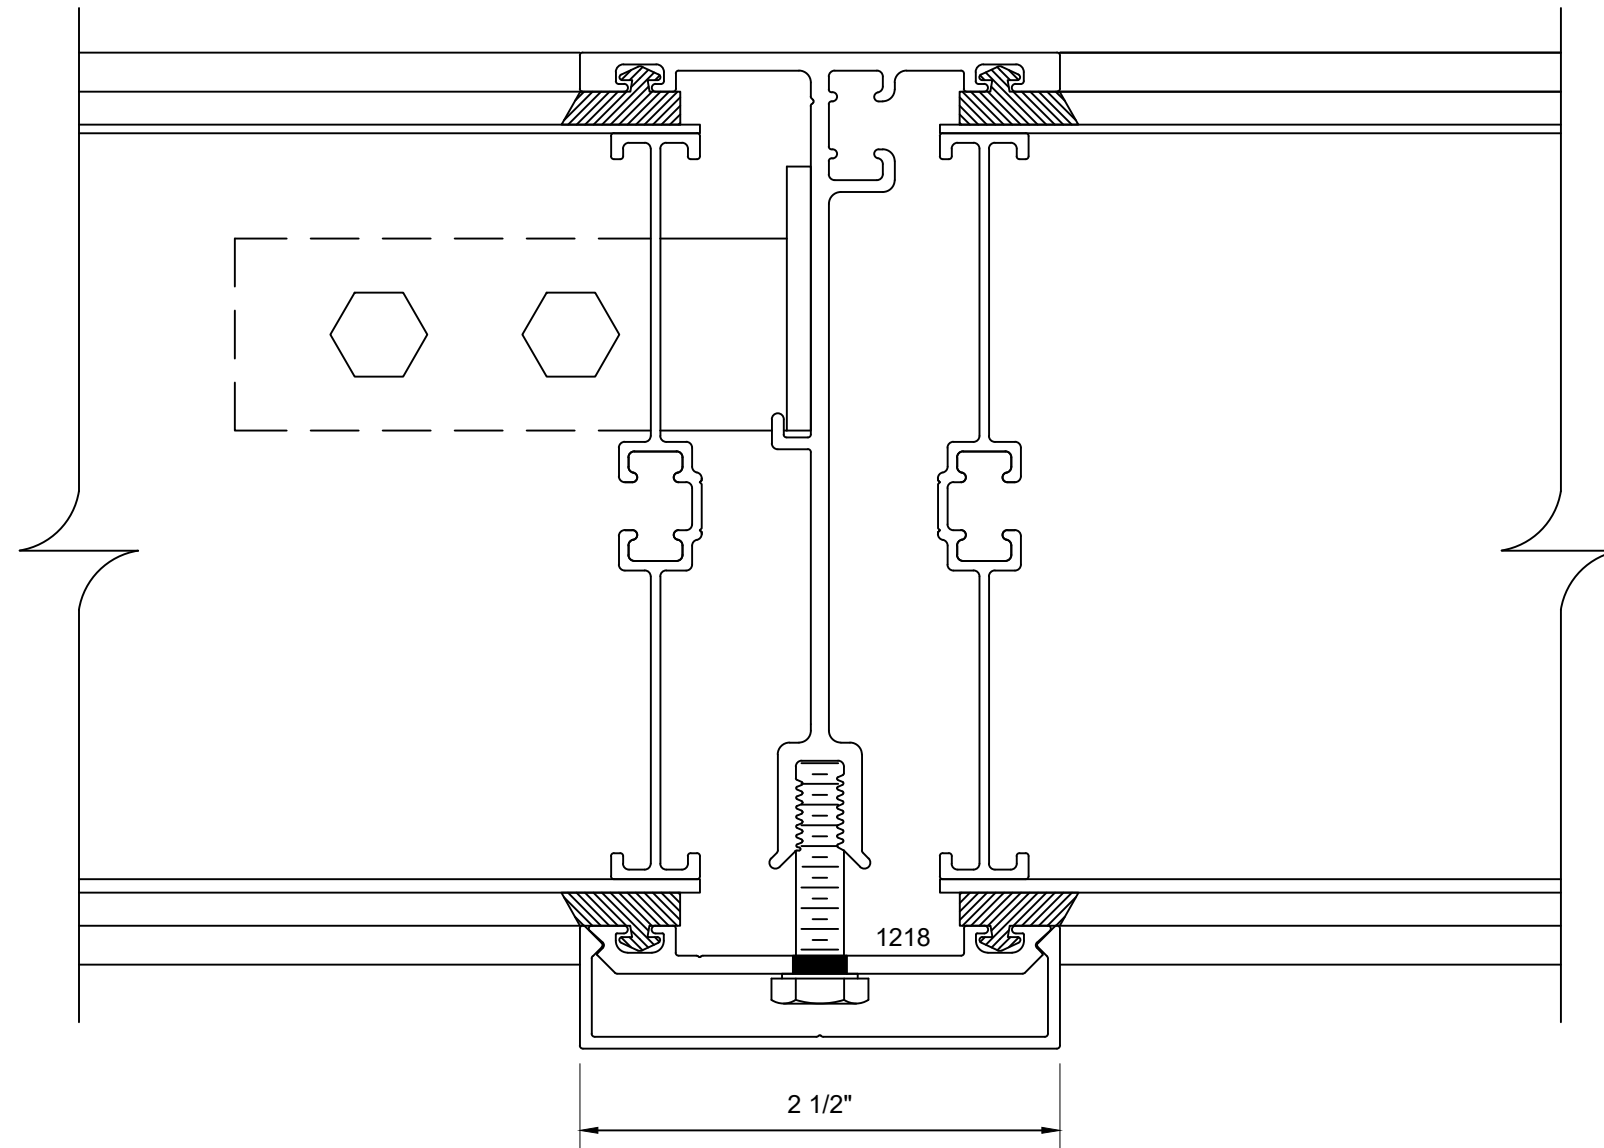

3 2
- -
MULLION DETAIL
SCALE: FULL

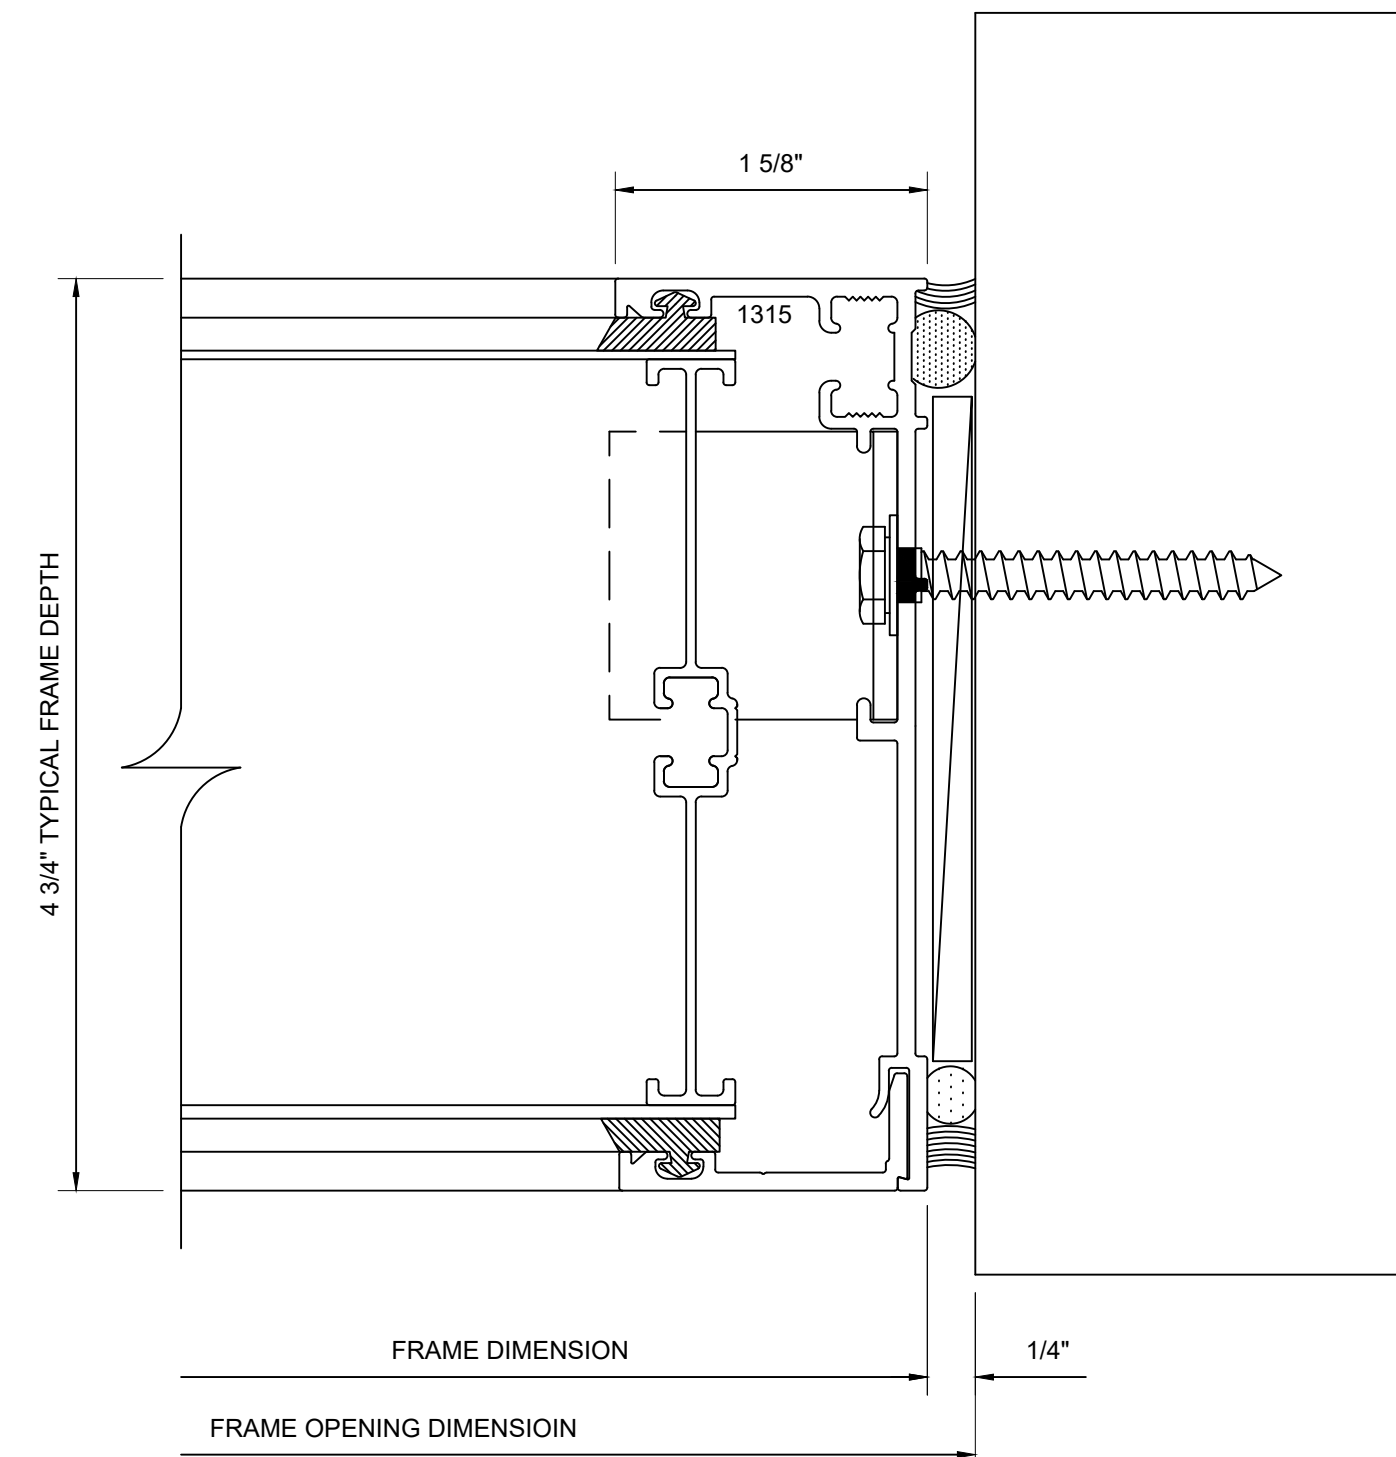

4 2
- -
JAMB DETAIL
SCALE: FULL

UNIGRID™ WALL SYSTEM

Fenestration



28662 N. Ballard Drive
Lake Forest, IL 60045 USA
T: +1 847.816.1060
F: +1 847.816.0475

Note
The standard details shown are for reference only.
Please contact our Architectural Support Department for job specific details and for information regarding the usage, limitations, and or code requirements pertaining to this product, please contact us at:

info@kingspanlightandair.us

5/20/2026: CREATION OF DOCUMENT

Details are subject to change and should be verified with our Architectural Support Department prior to implementation, please contact us at: info@kingspanlightandair.us

SHEET NO.
2 OF 2