




T: +1 847.816.1060
F: +1 847.816.0475

Please contact our Architectural Support Department for job specific details and for information regarding the usage, limitations, and or code requirements pertaining to this product, please contact us at:

5/20/2026: CREATION OF DOCUMENT


1 OF 2

Details are subject to change and should be verified with our Architectural Support Department prior to implementation, please contact us at: info@kingspanlightandair.us

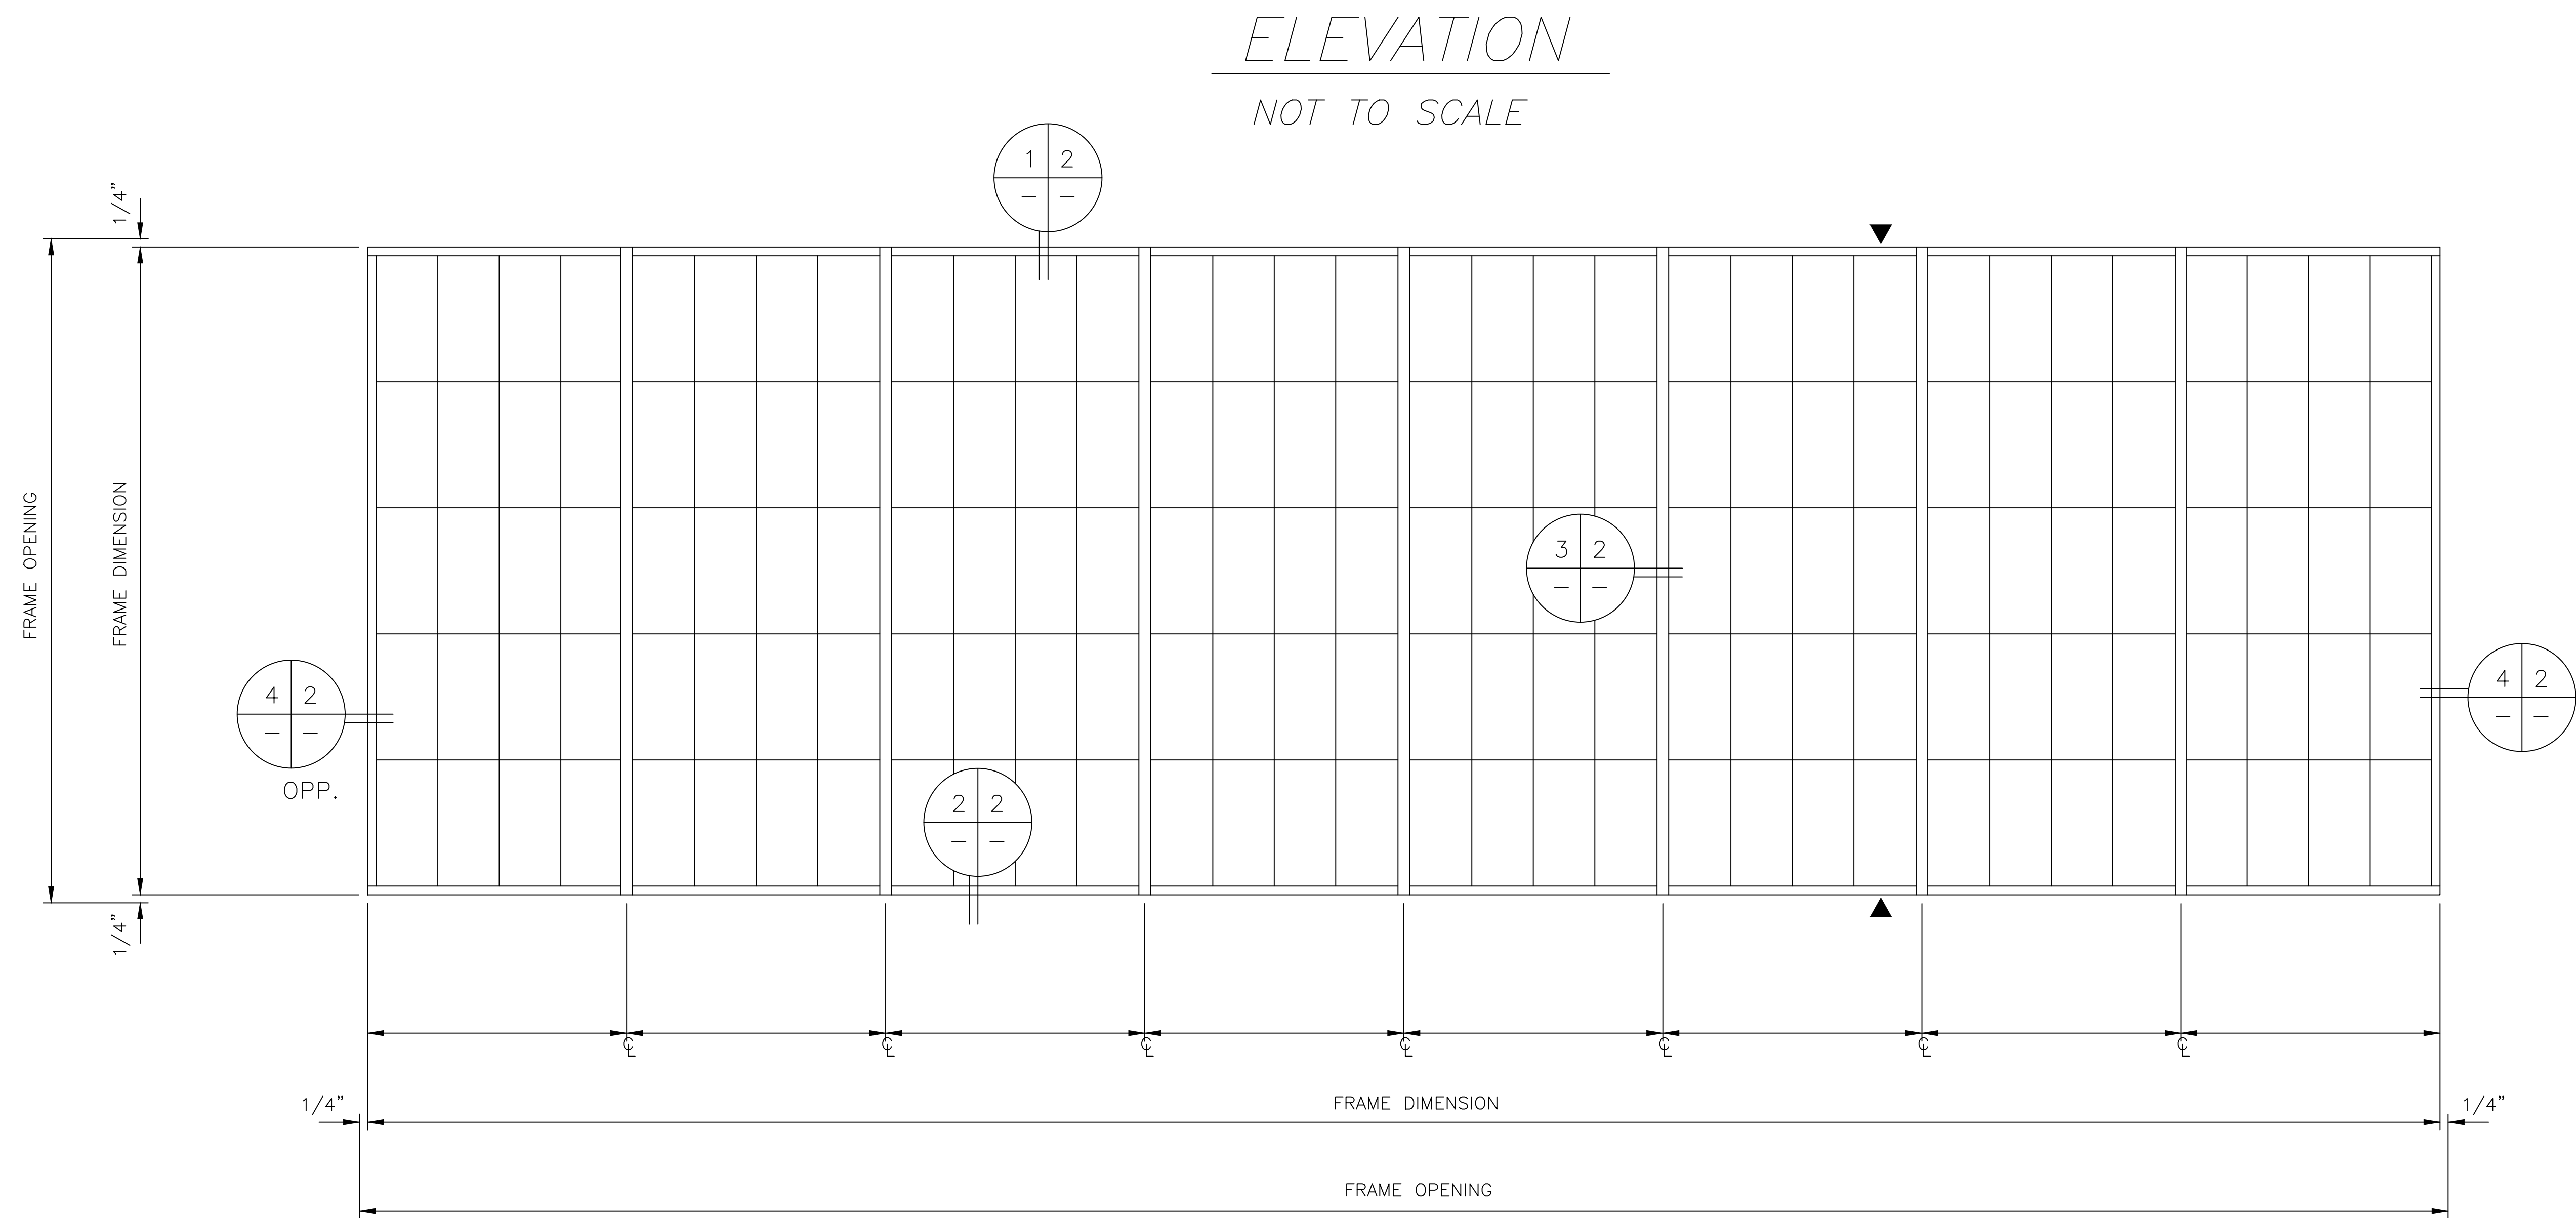


▲ INDICATES 1/4" EXPANSION JOINT (TYP.) (LENGTHS > 24'-0")


THERMALLY BROKEN SYSTEM

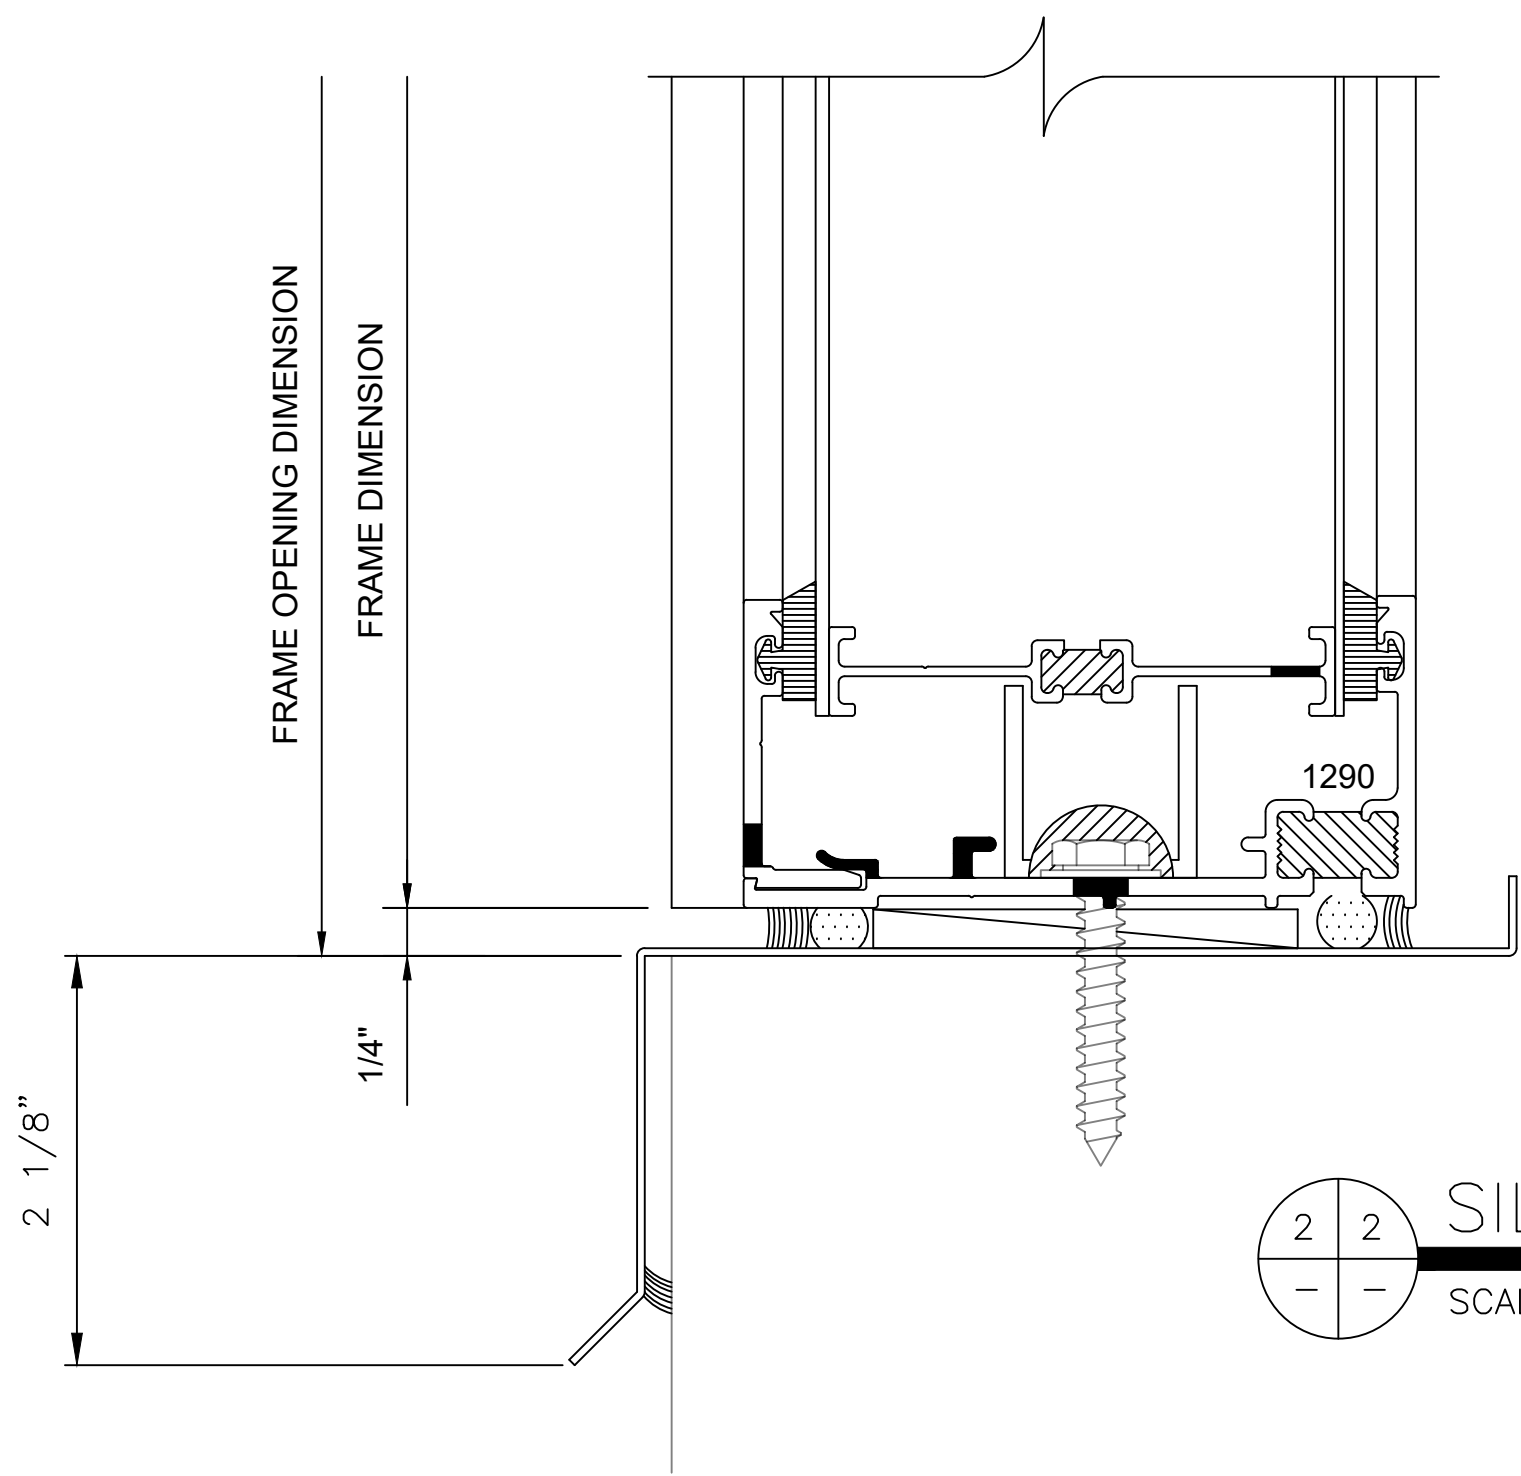


2 2 SILL DETAIL
SCALE: FULL

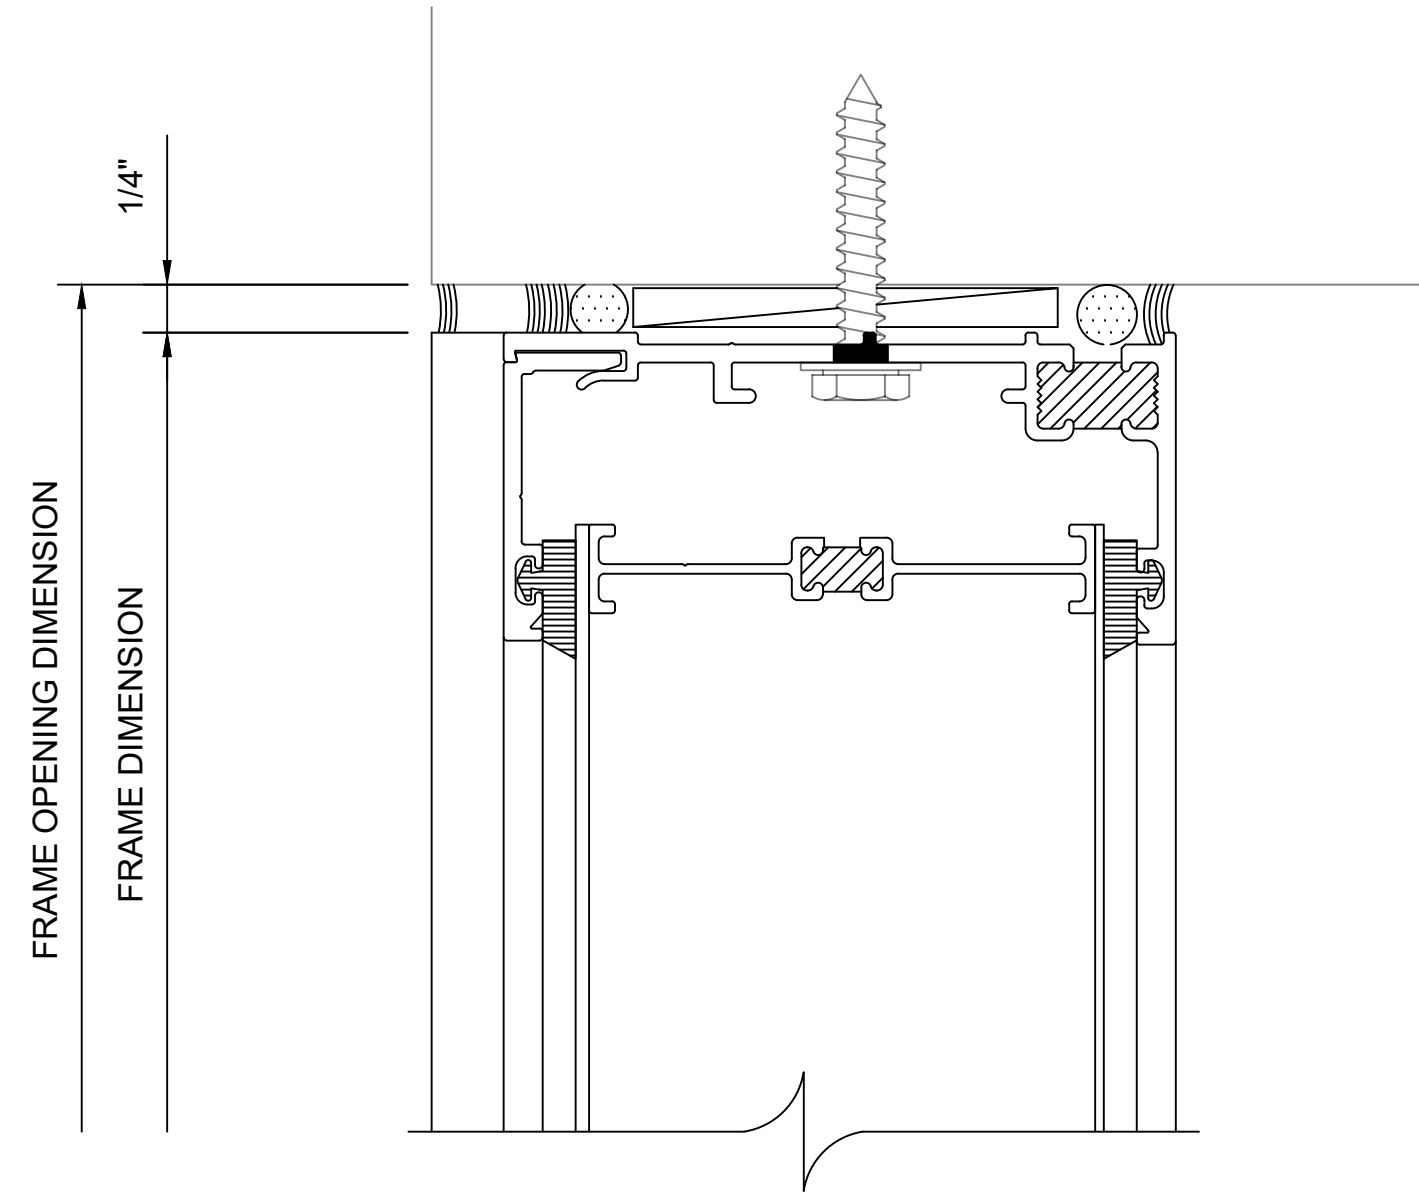


1 2 HEAD DETAIL
SCALE: FULL

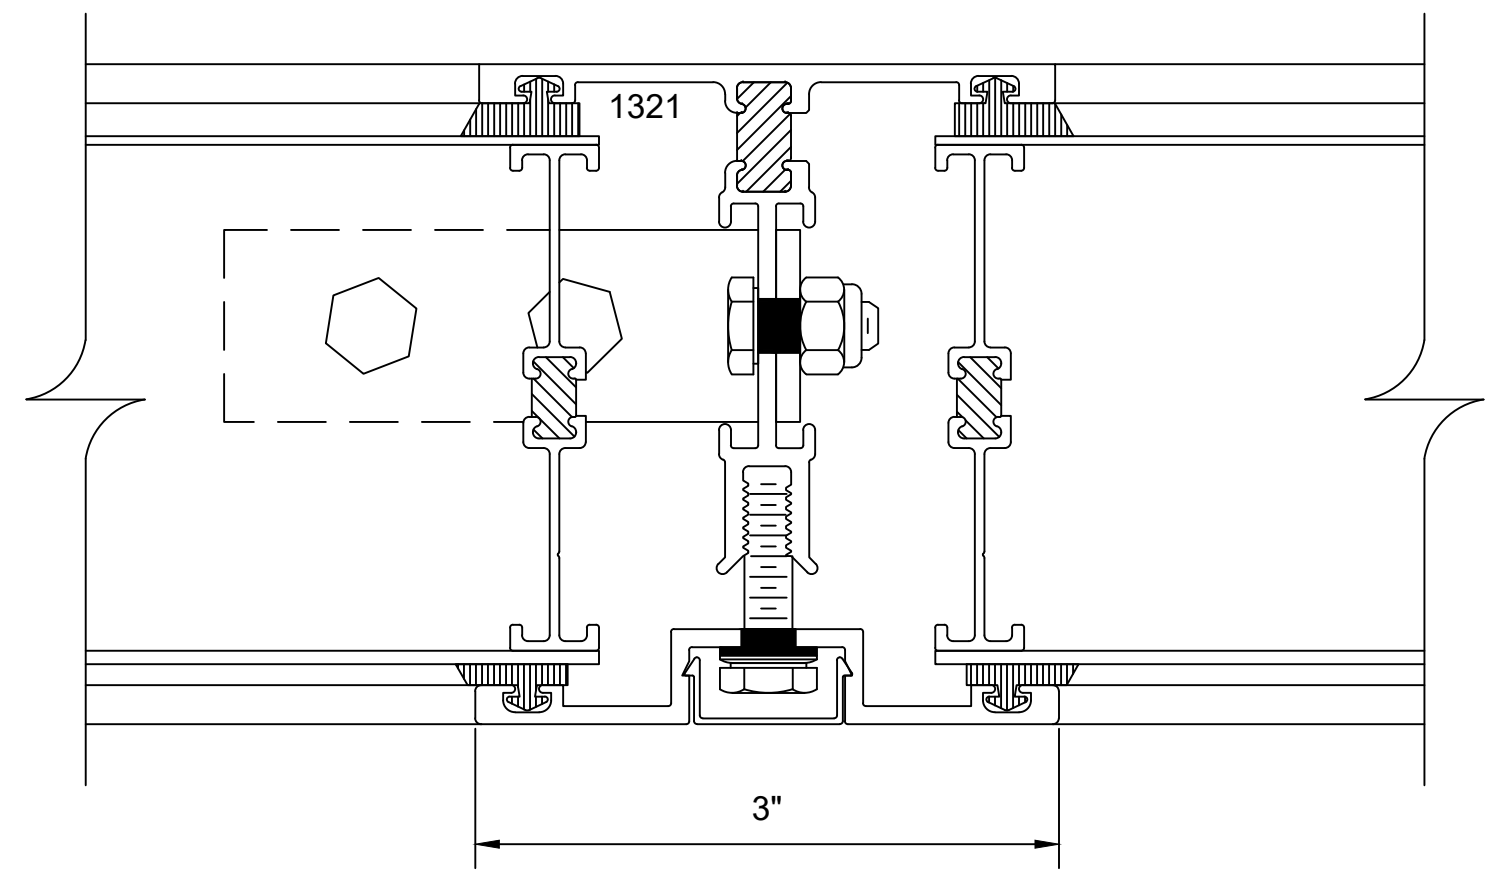


3 2 MULLION OPTION DETAIL
SCALE: FULL

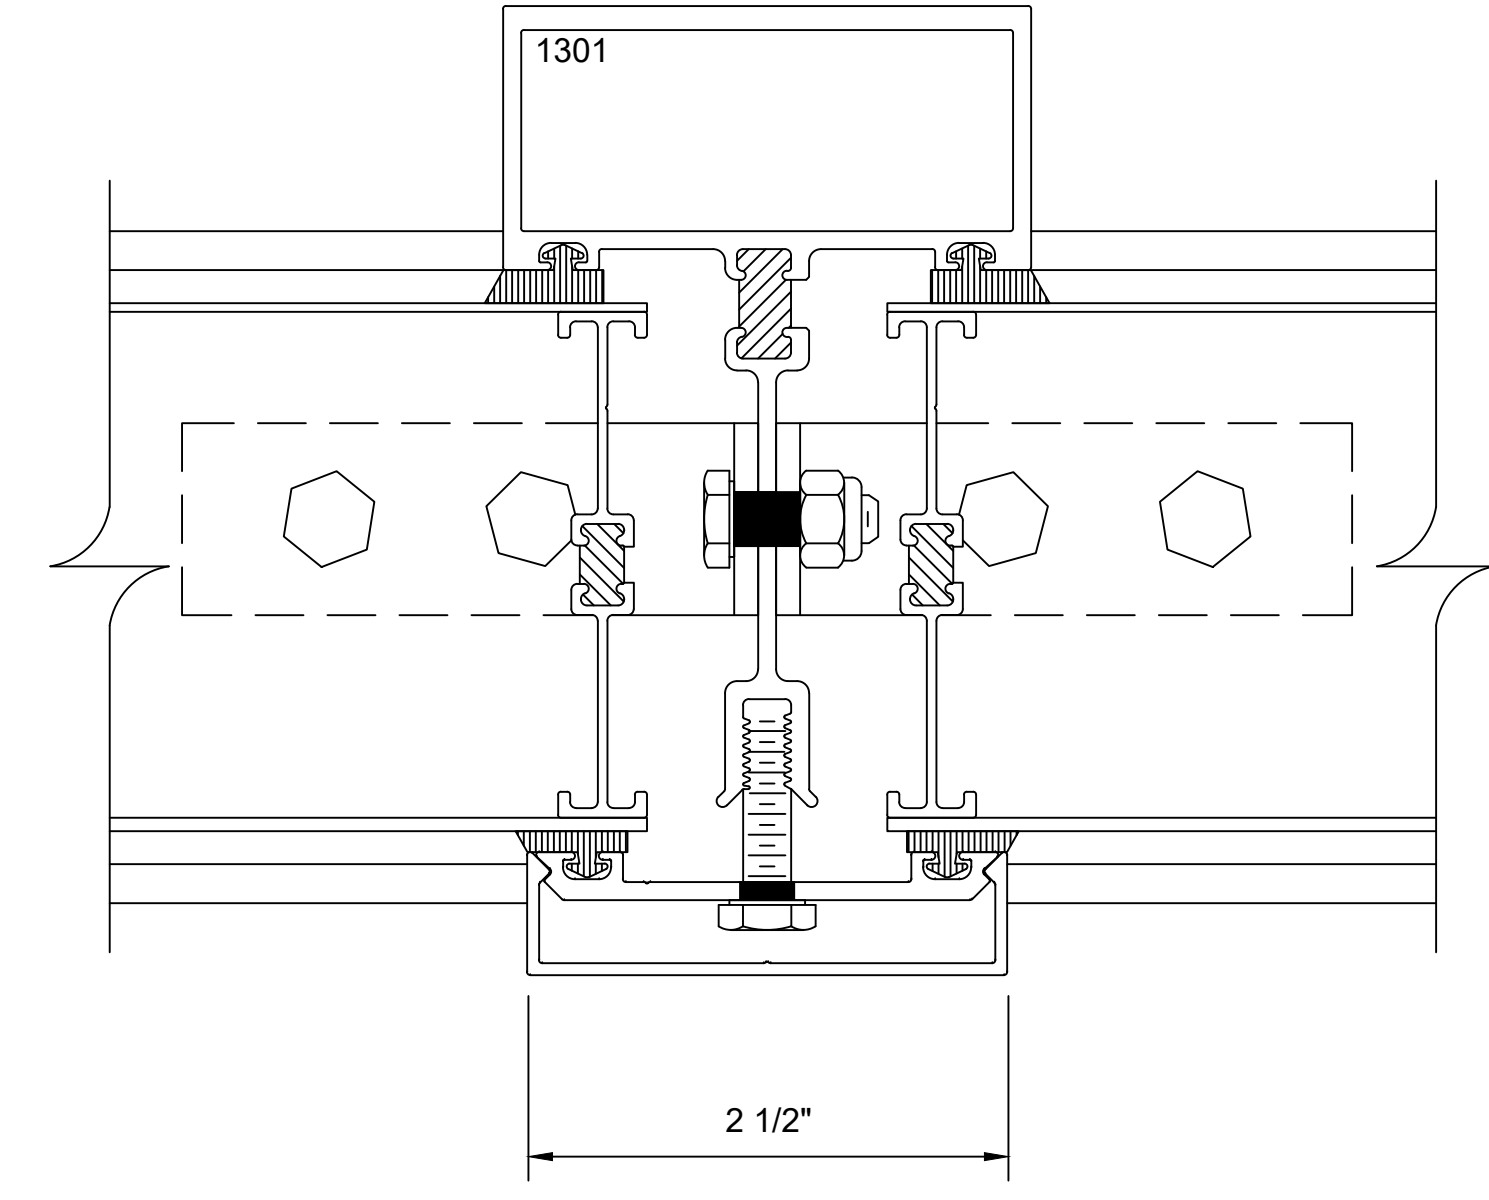

2 1/2"

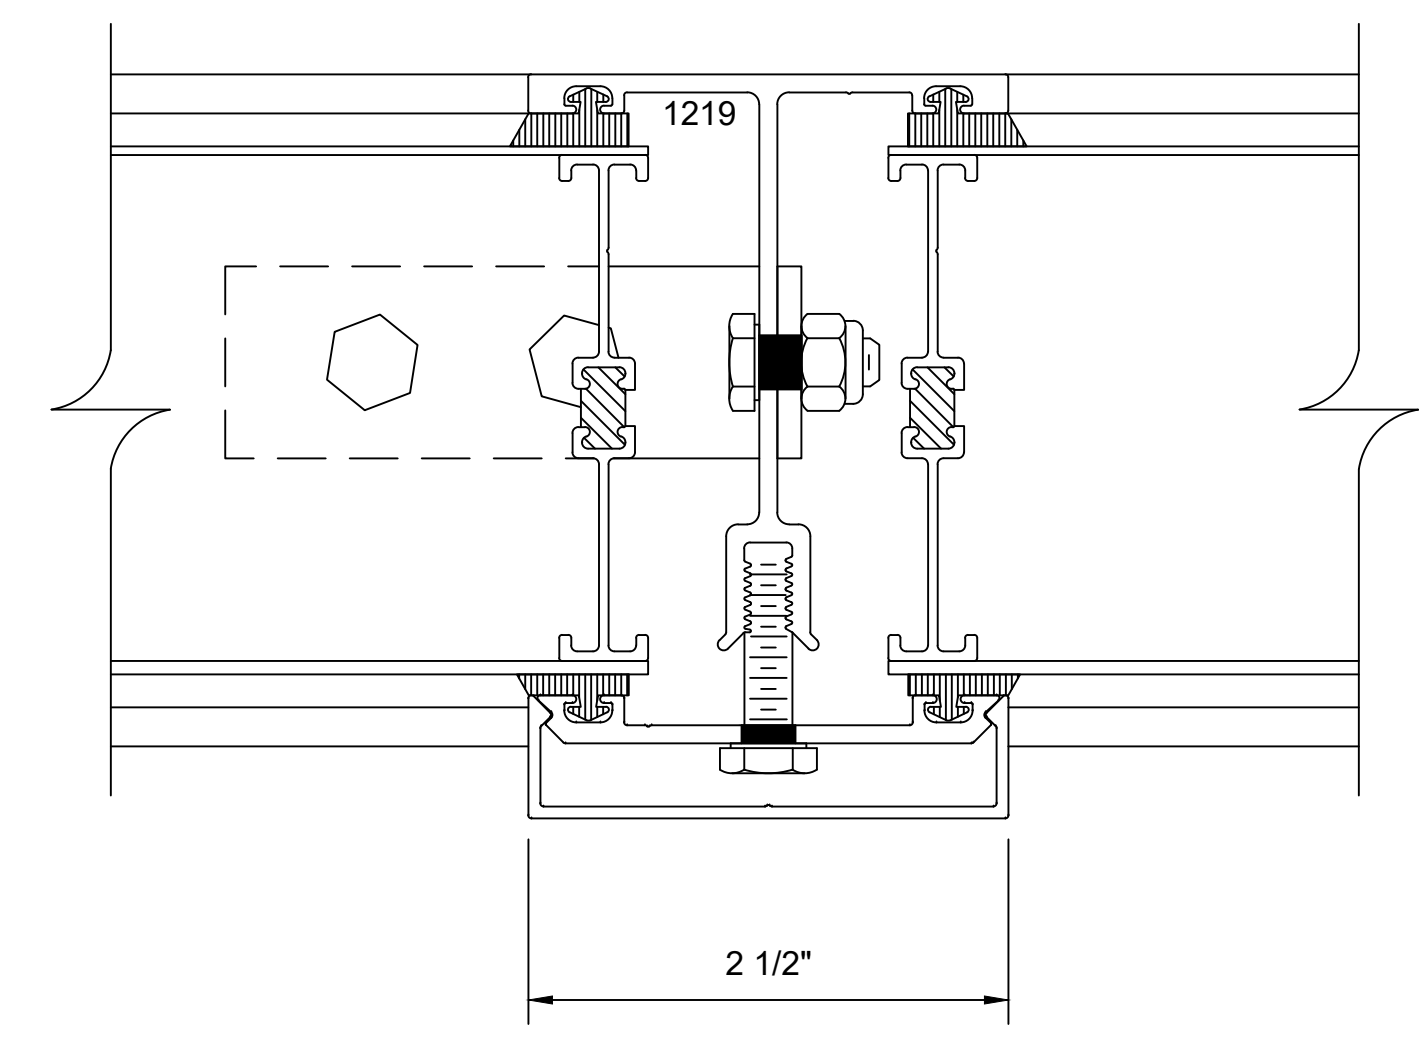


2 1/2"

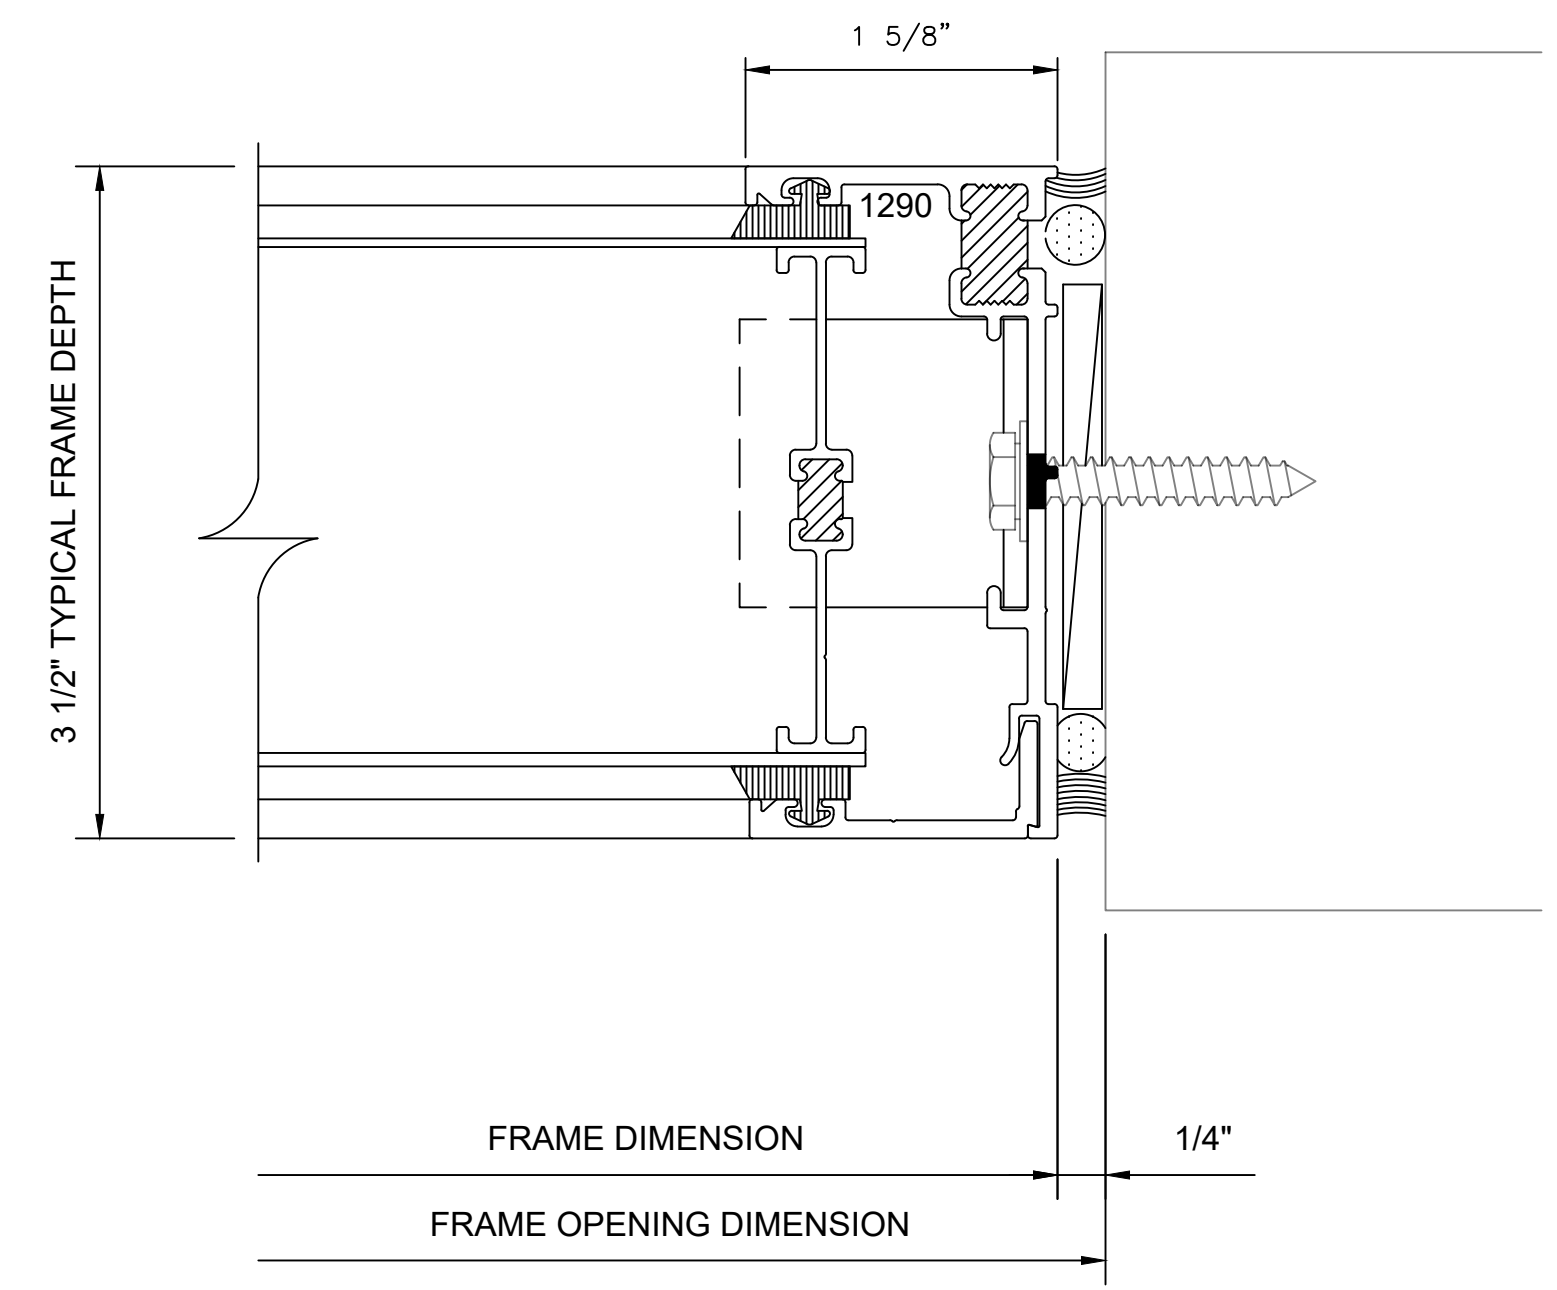

4 2 JAMB DETAIL
SCALE: FULL

Details are subject to change and should be verified with our Architectural Support Department prior to implementation, please contact us at: info@kingspanlightandair.us

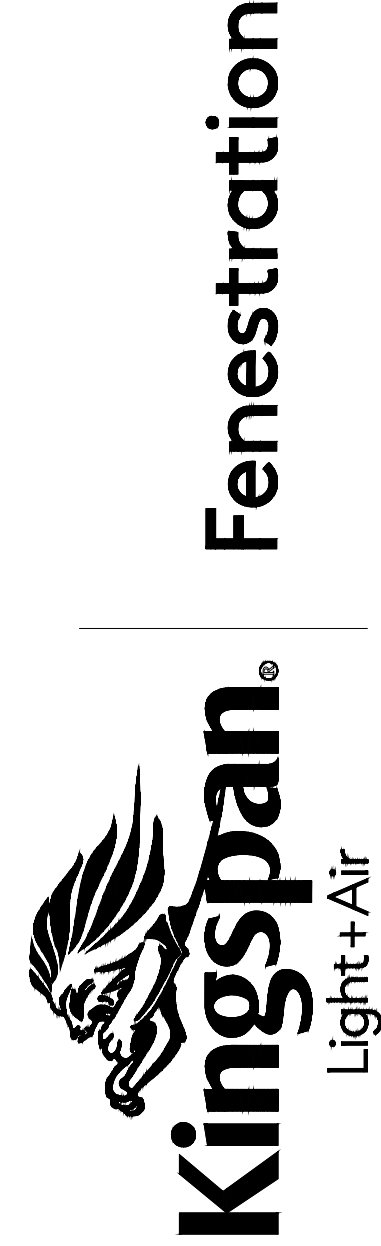

28662 N. Ballard Drive
Lake Forest, IL 60045 USA
T: +1 847.816.1060
F: +1 847.816.0475

Note
The standard details shown are for reference only.
Please contact our Architectural Support Department for job specific details and for information regarding the usage, limitations, and or code requirements pertaining to this product, please contact us at:

info@kingspanlightandair.us

5/20/2026: CREATION OF DOCUMENT

SHEET NO.
2 OF 2

UNIGRID™
WALL SYSTEM

ENG-EXT-0527-2600