



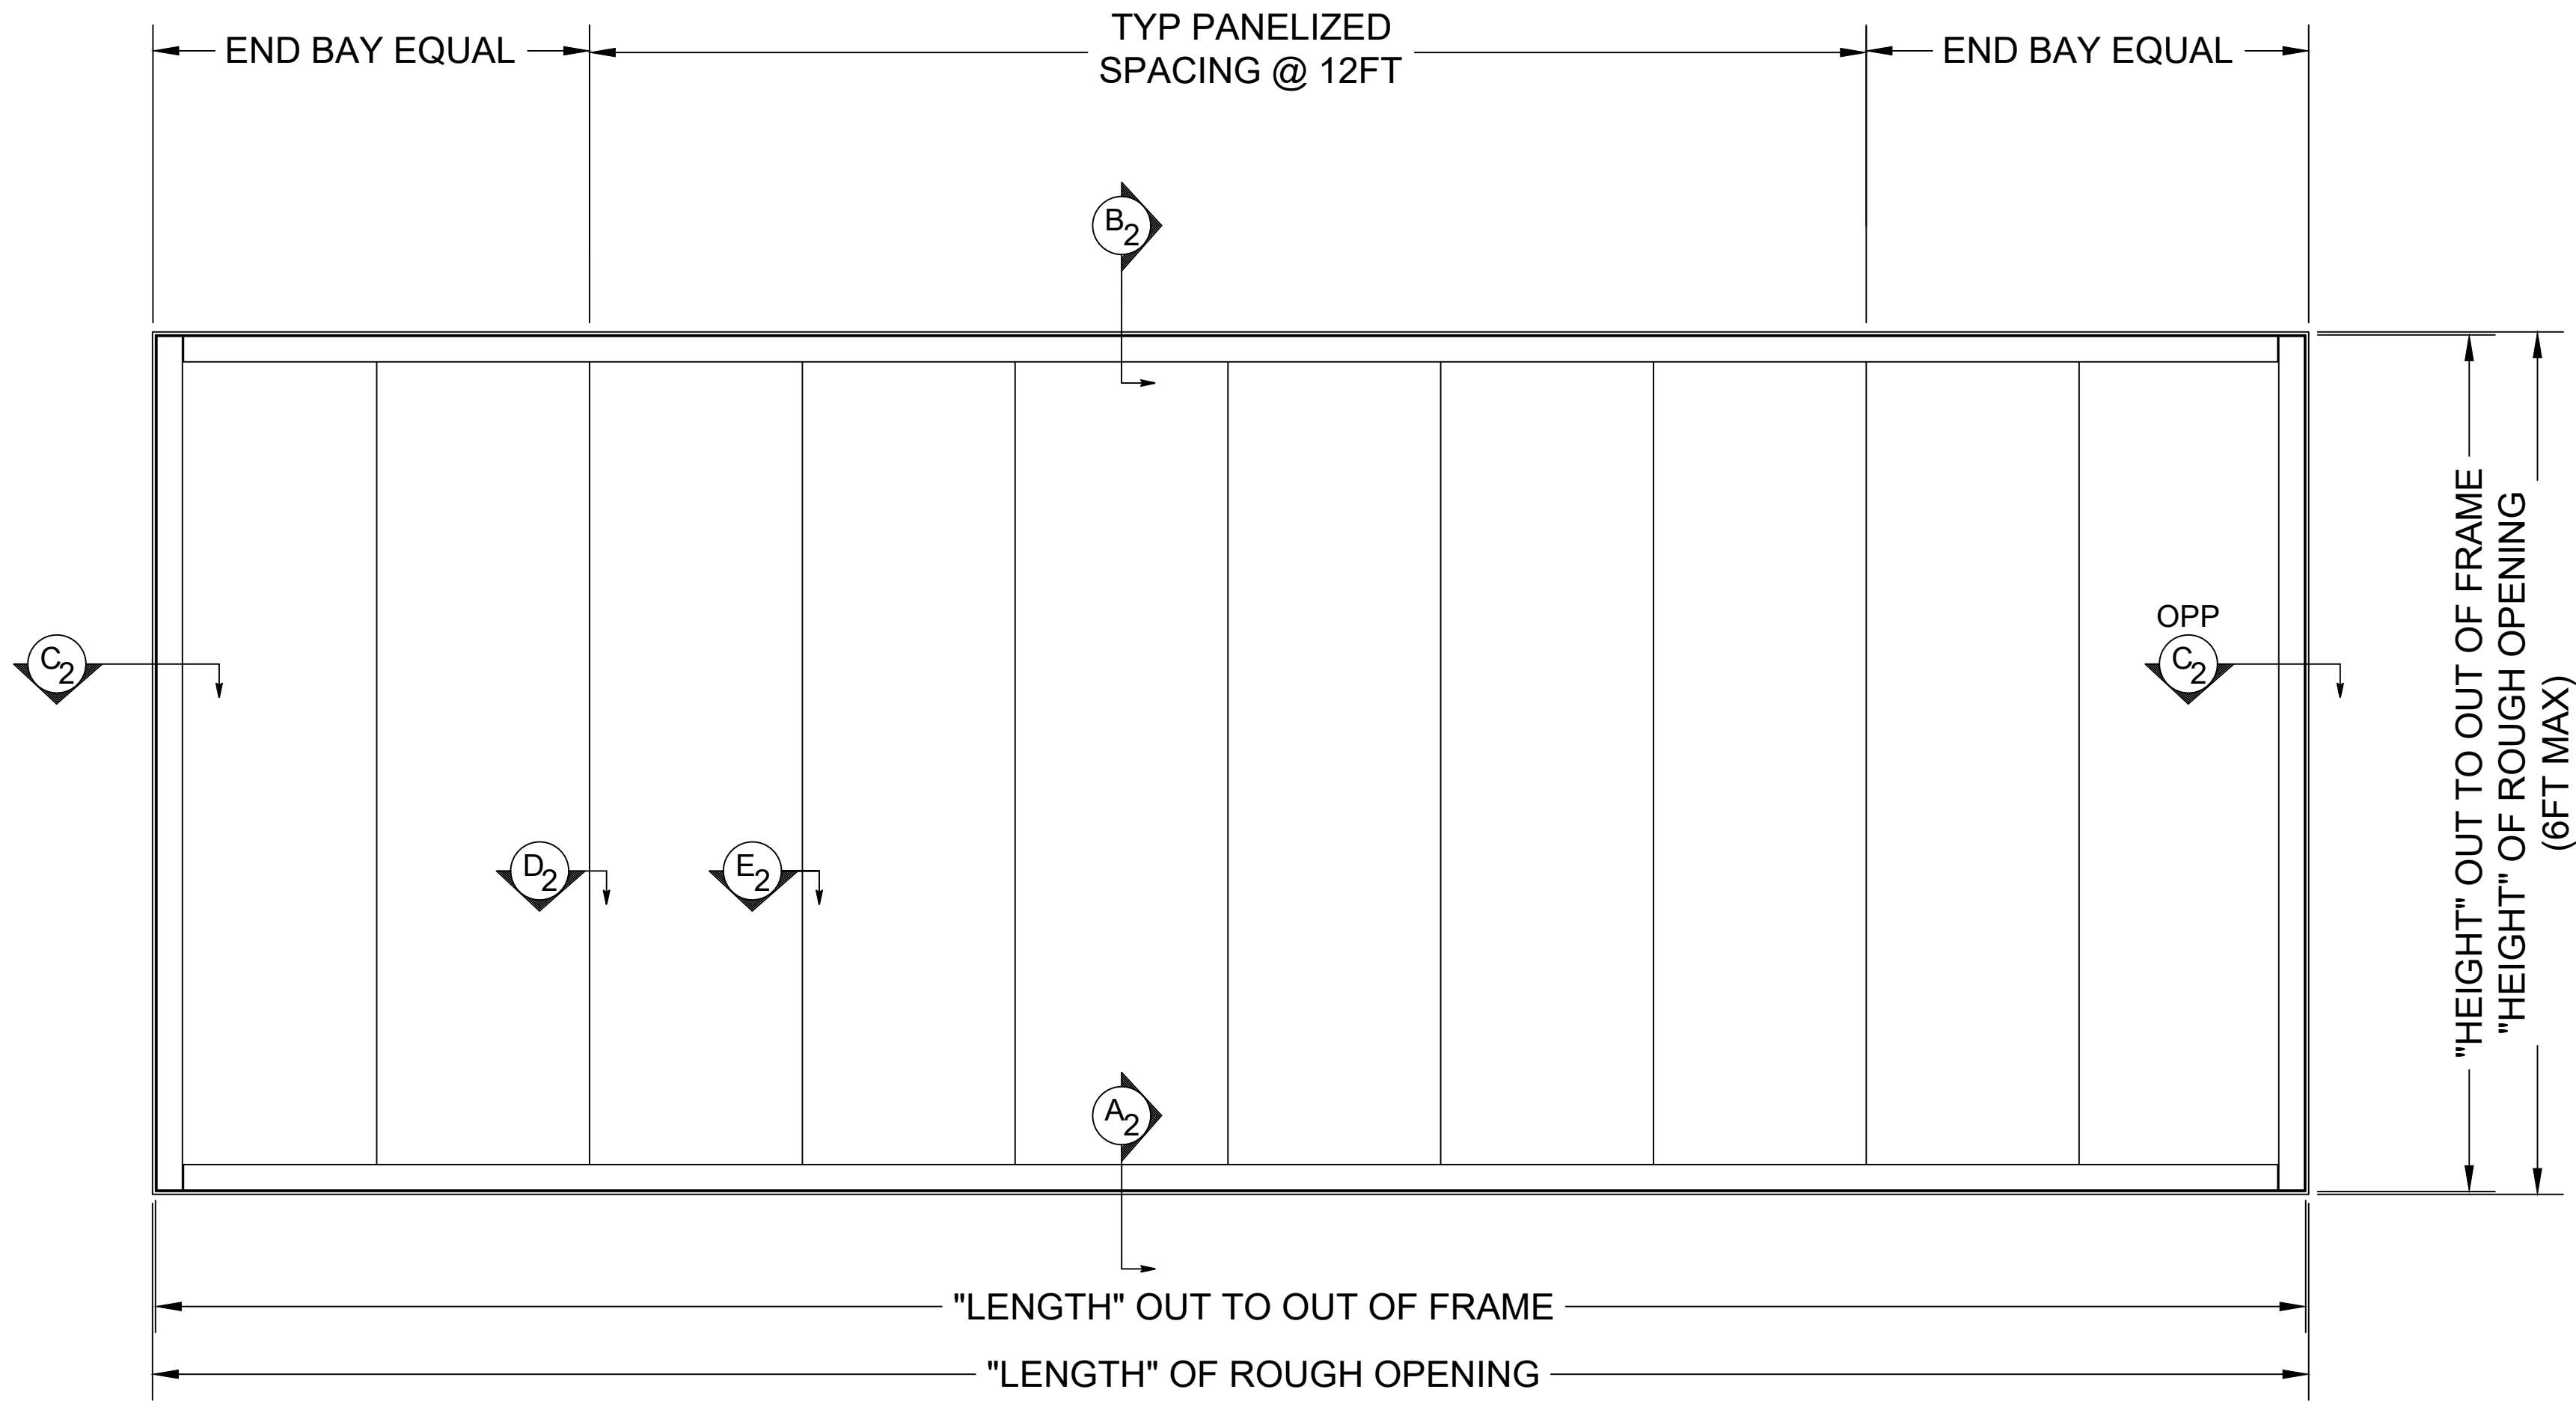

ELEVATION

UniQuad® TRANSLUCENT WINDOW

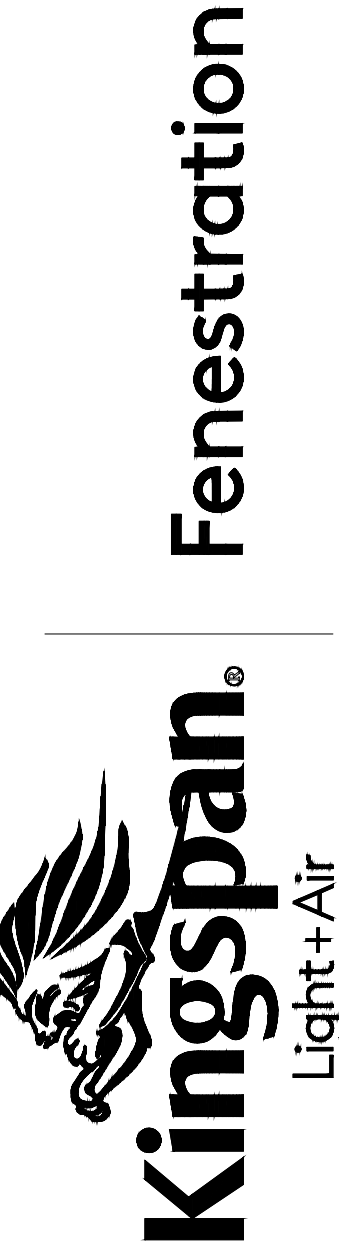


28662 N. Ballard Drive
Lake Forest, IL 60045 USA
T: +1 847.816.1060
F: +1 847.816.0475


Note
The standard details shown are for reference only.
Please contact our Architectural Support Department for job specific details and for information regarding the usage, limitations, and or code requirements pertaining to this product, please contact us at:
info@kingspanlightandair.us

5/19/2026: CREATION OF DOCUMENT


Details are subject to change and should be verified with our Architectural Support Department prior to implementation, please contact us at: info@kingspanlightandair.us

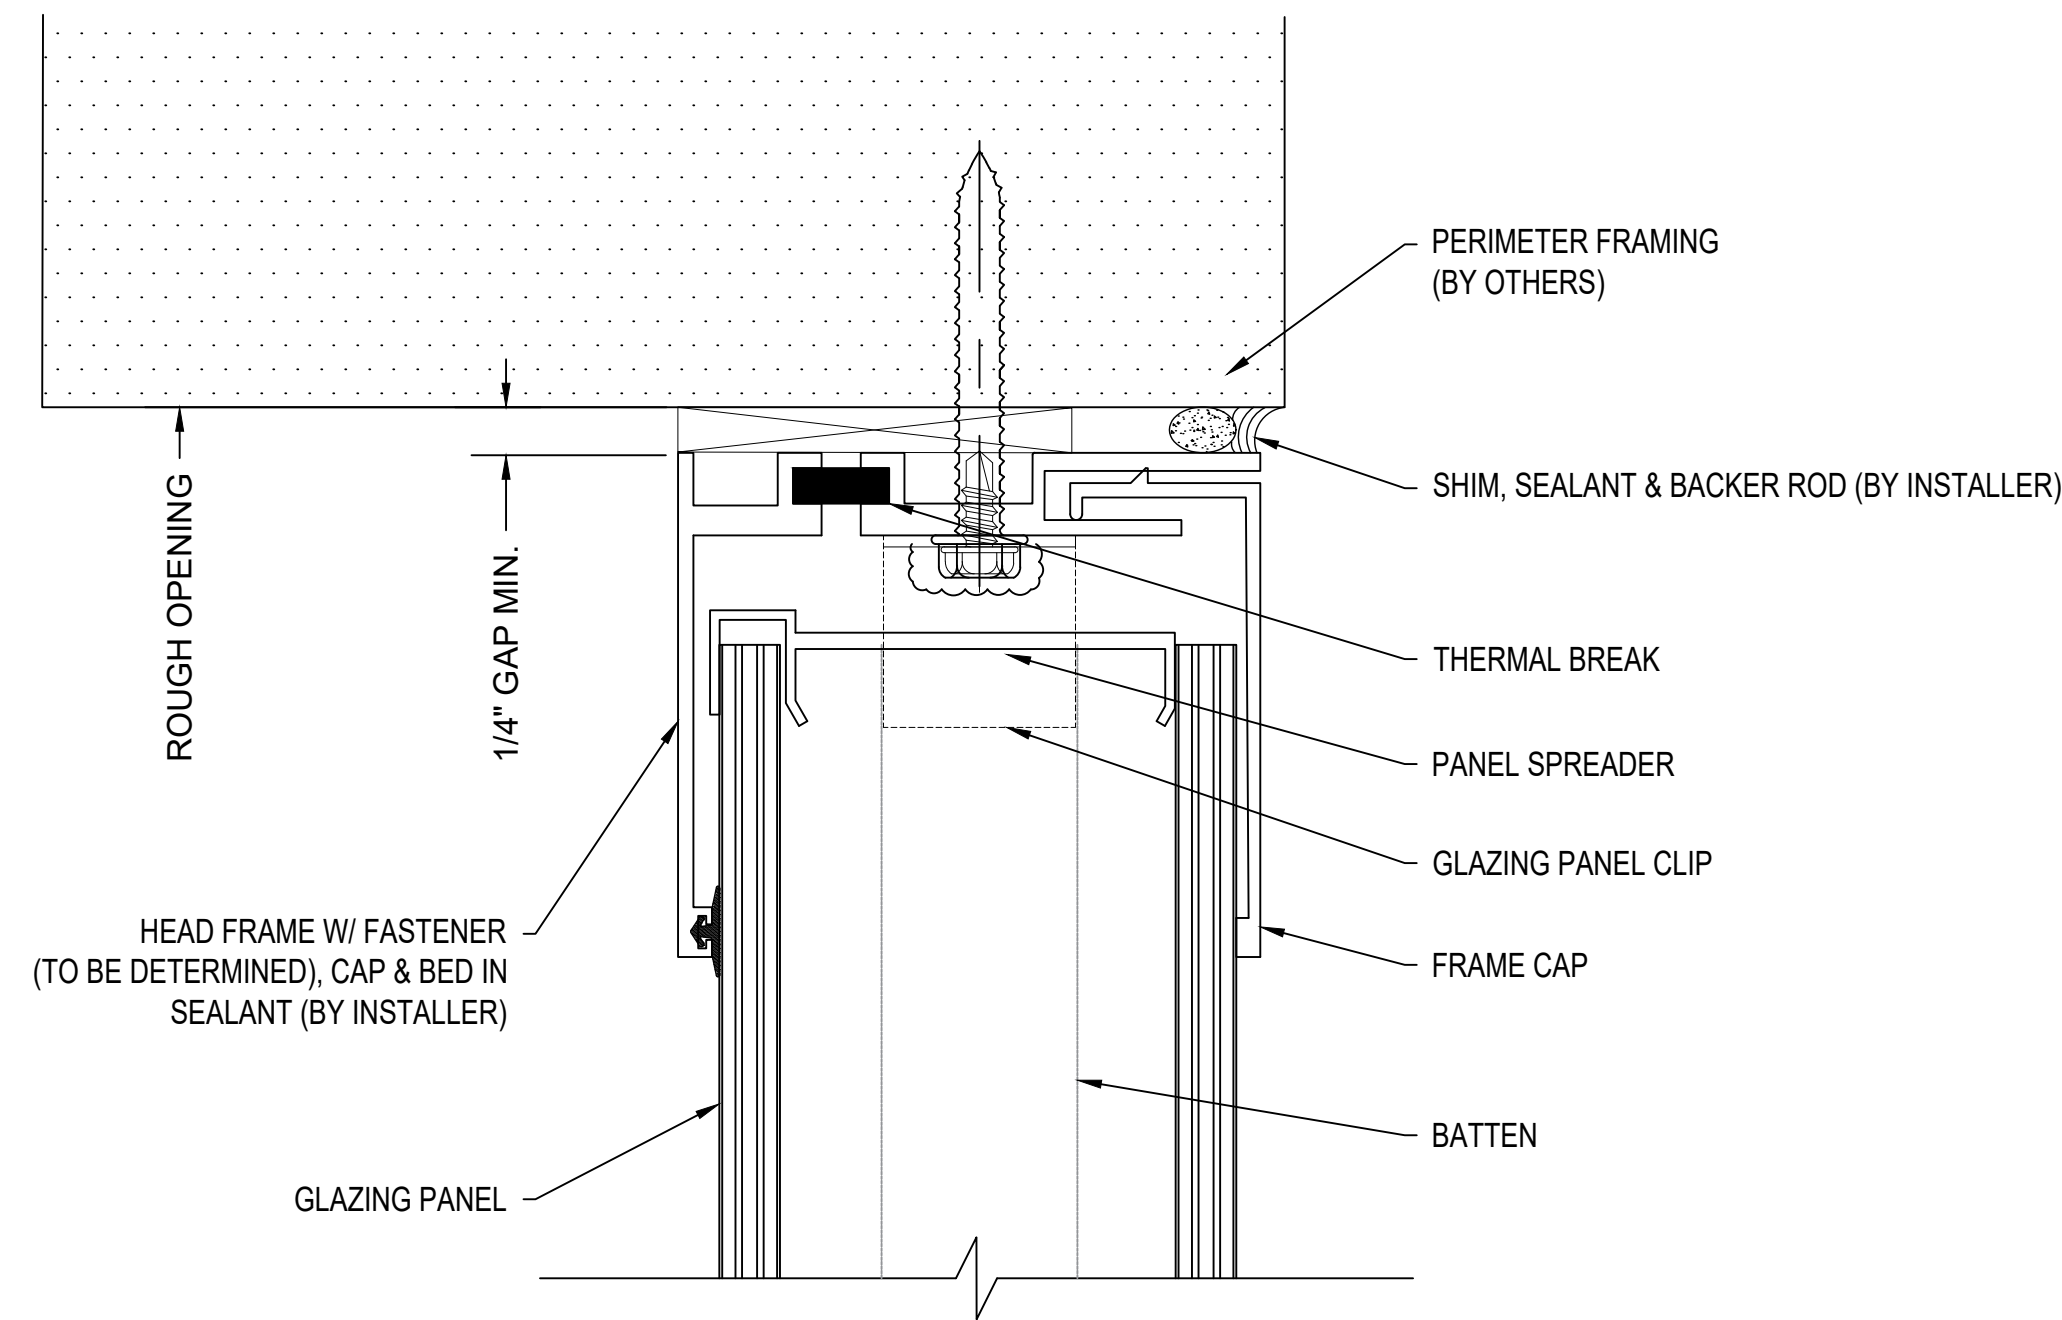


B₂ SECTION @ HEAD
UniQuad® WINDOW

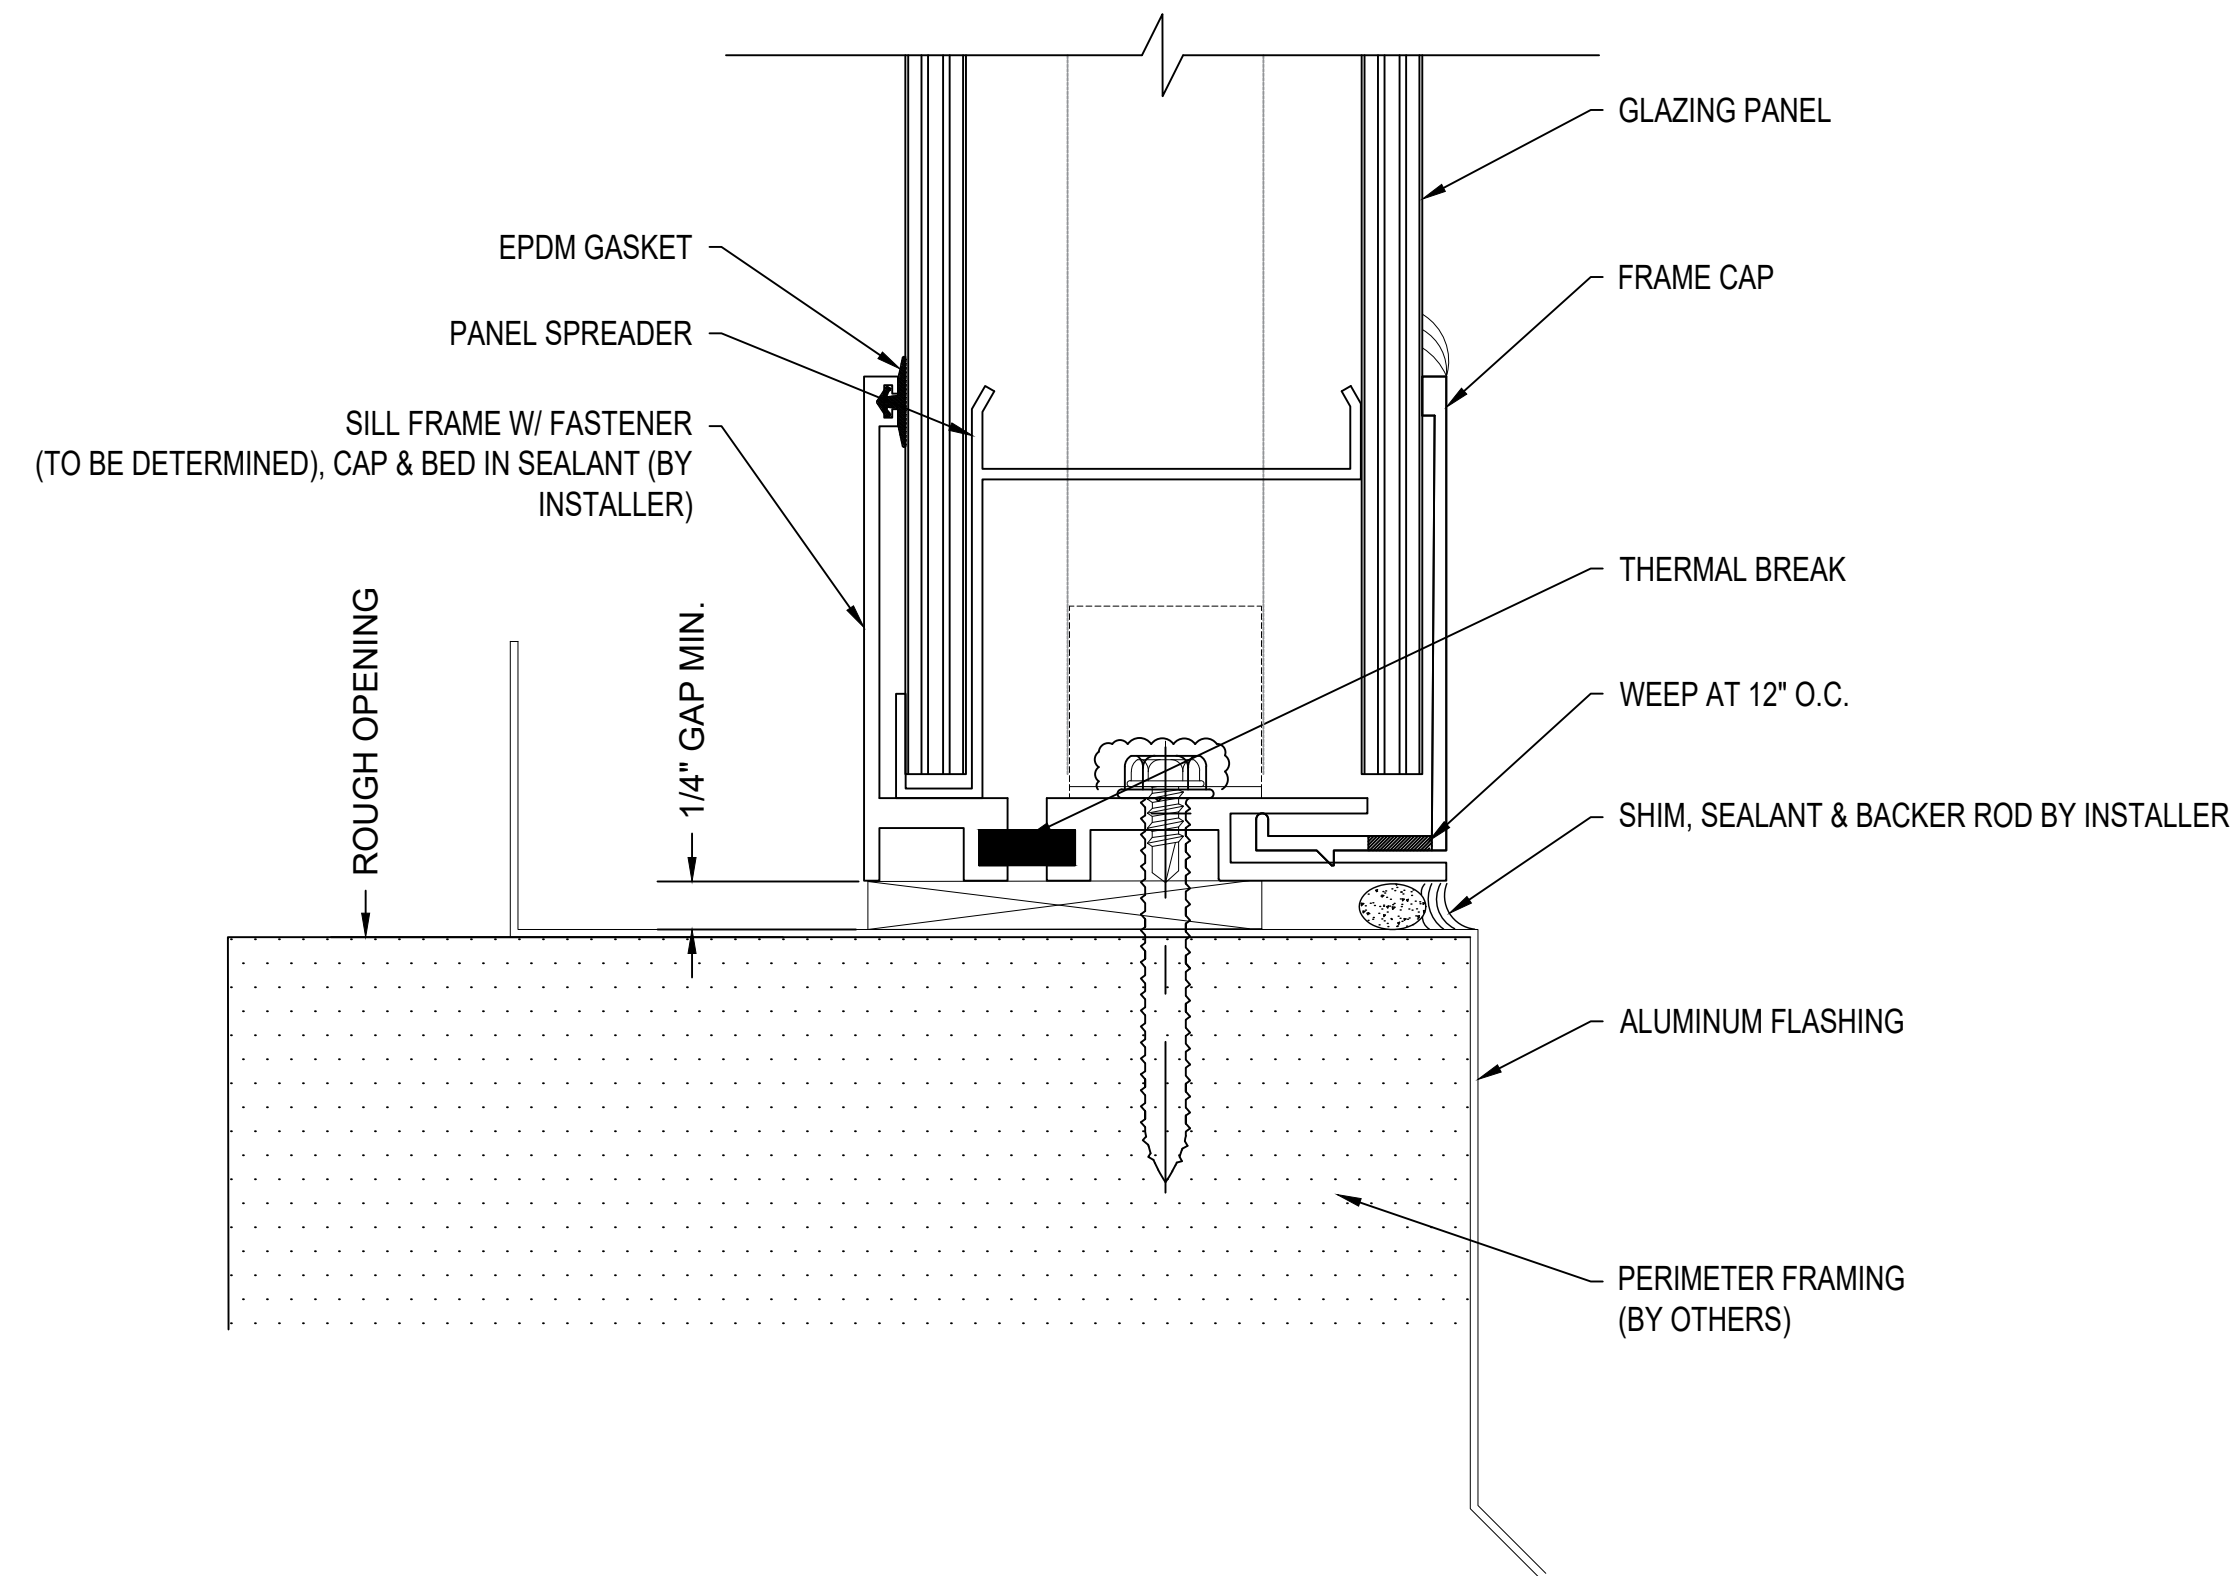


A₂ SECTION @ SILL
UniQuad® WINDOW

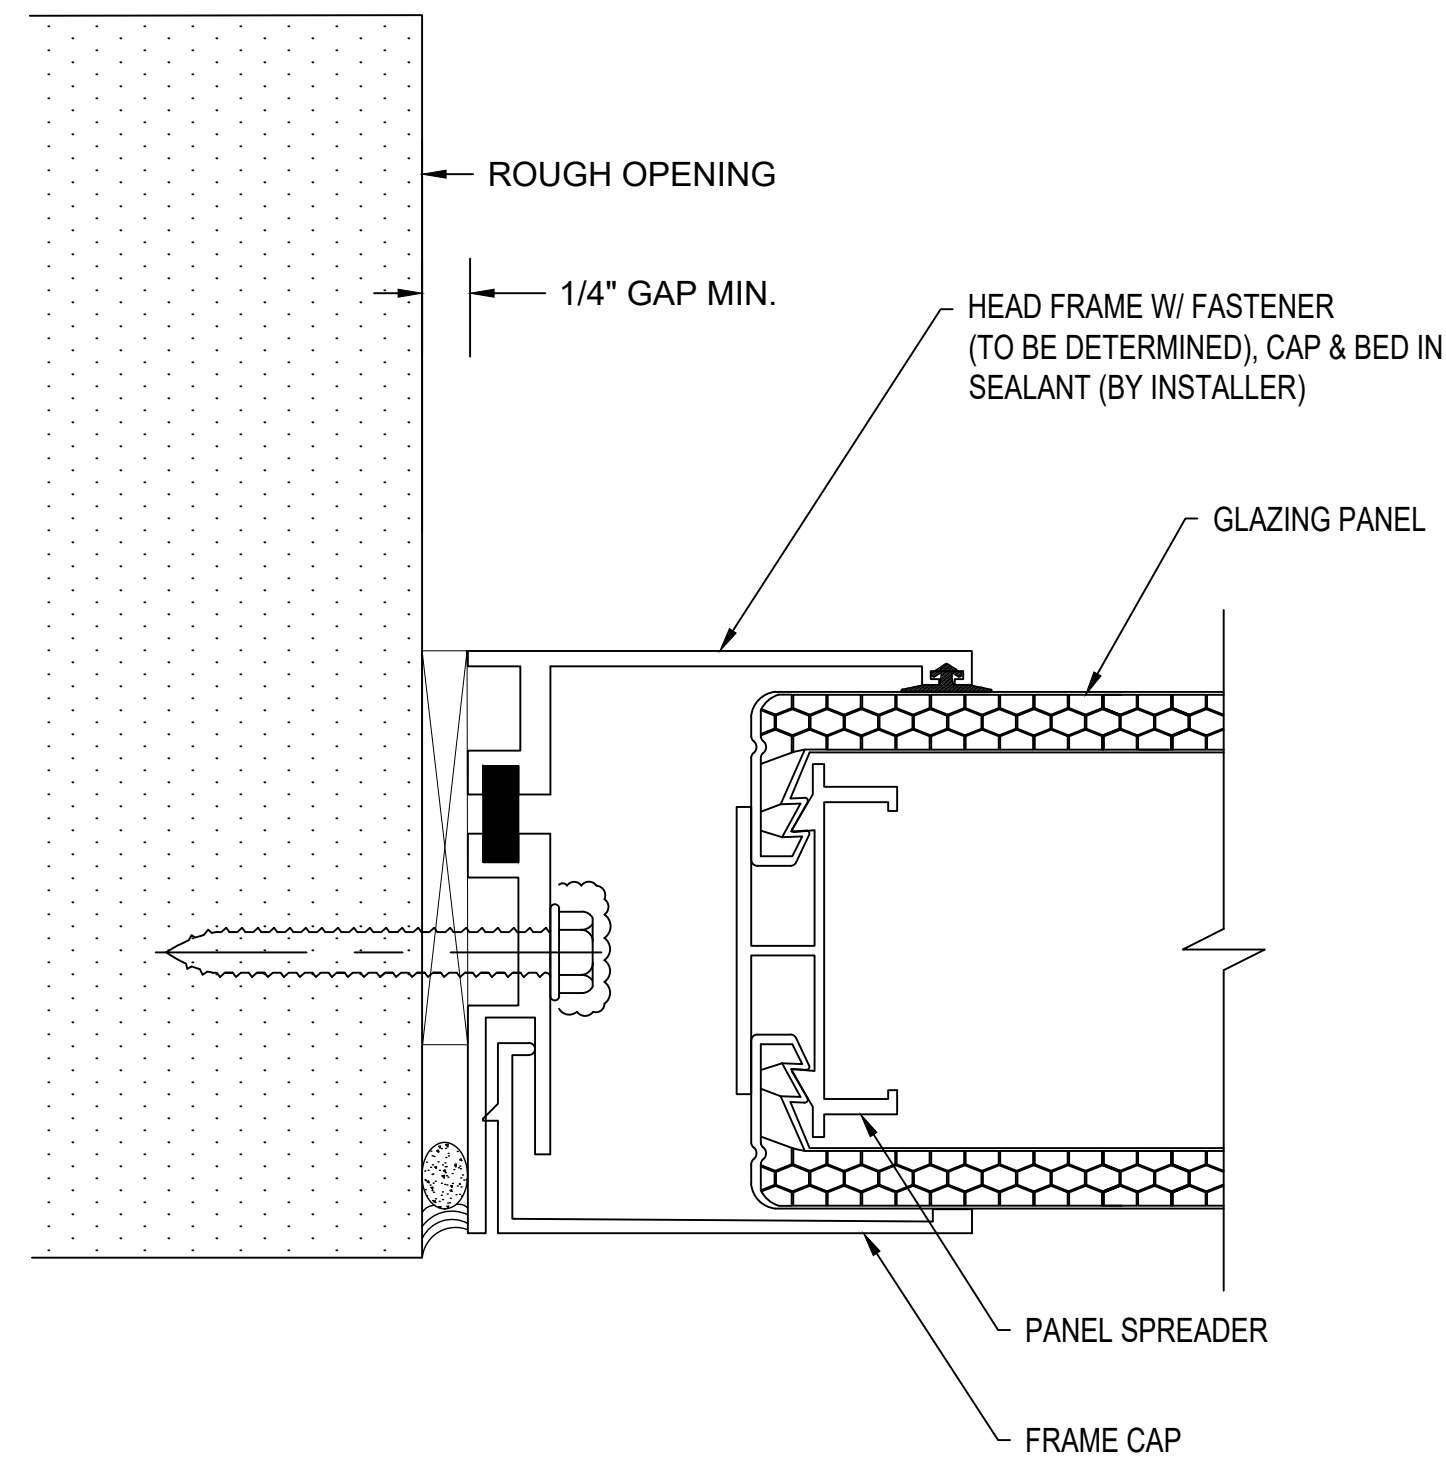

C₂ SECTION @ JAMB
UniQuad® WINDOW

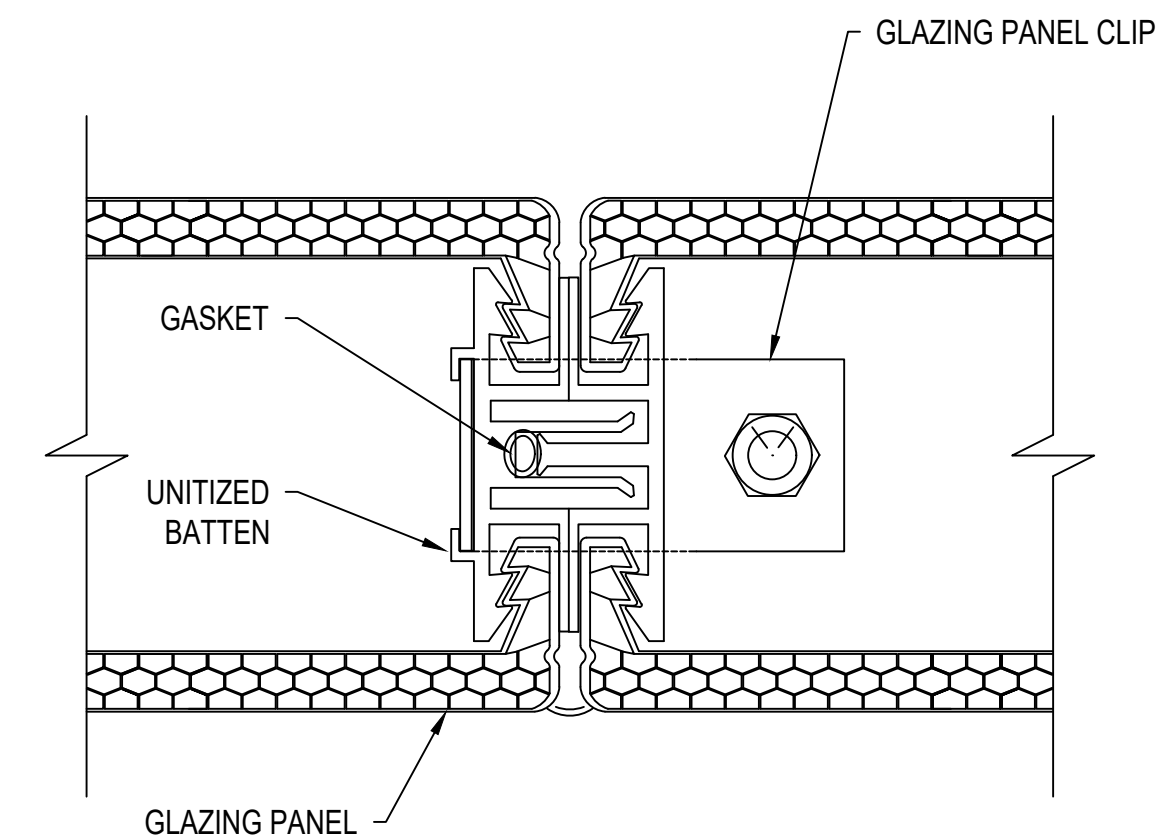

D₂ BATTEN @ PANELIZED SECTION
UniQuad® WINDOW

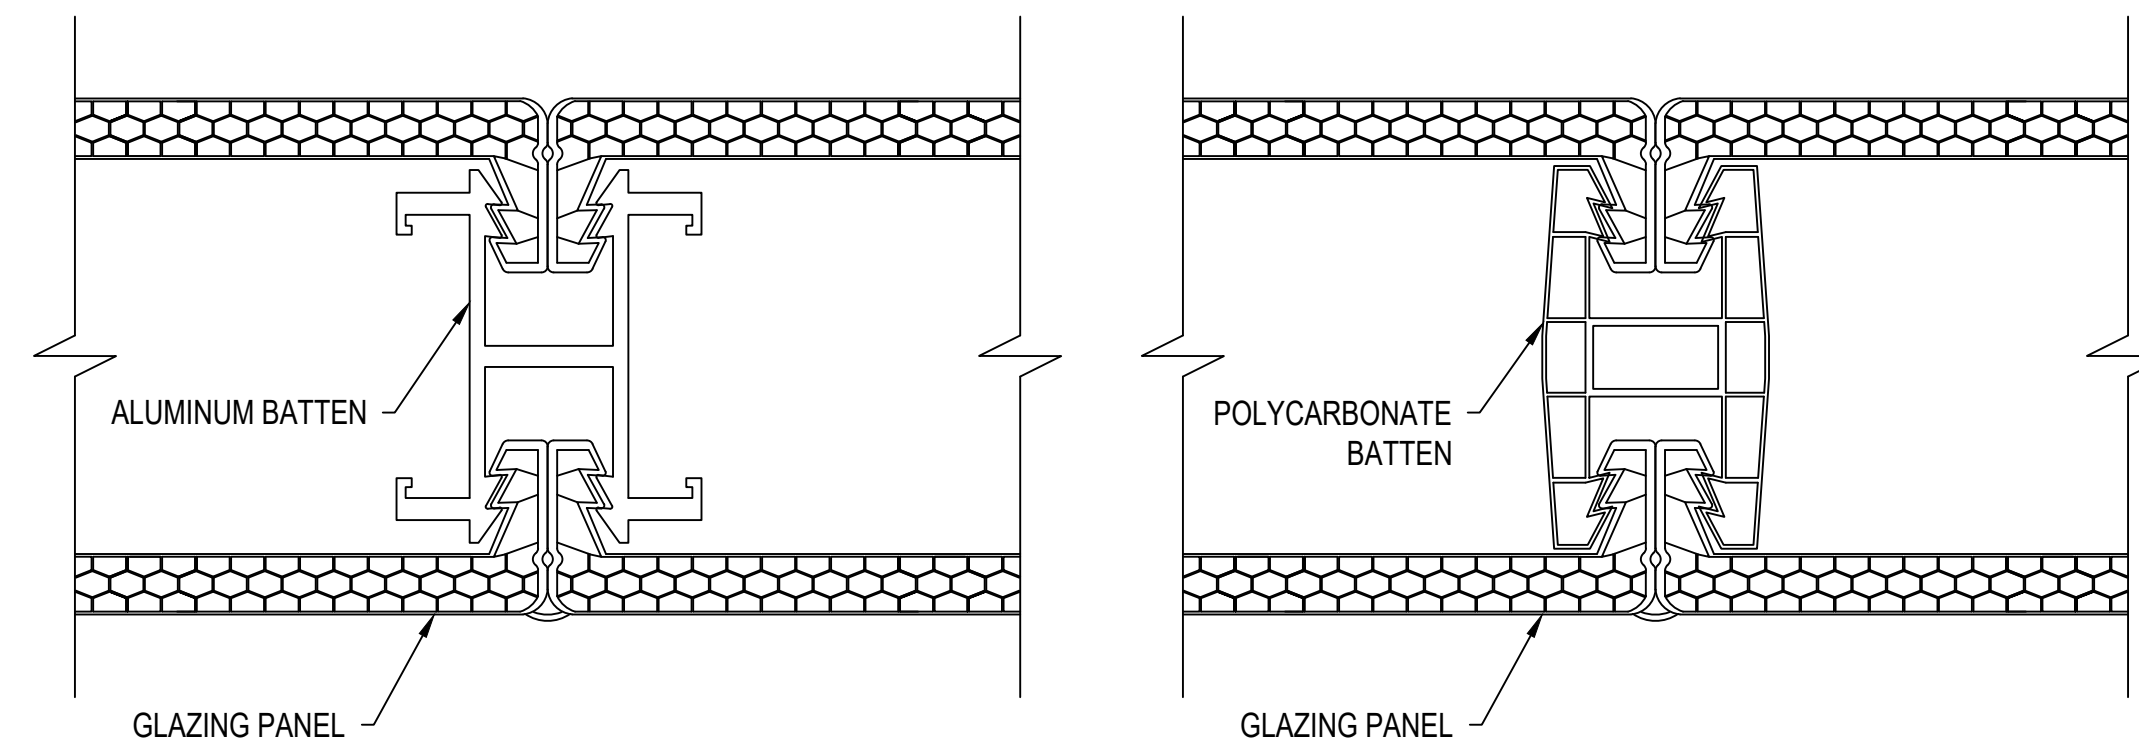

E₂ BATTEN DETAIL
UniQuad® WINDOW

BATTEN SELECTION IS DEPENDANT ON SPAN AND PROJECT DESIGN PRESSURE. PANELIZED SECTIONS WILL TYPICALLY BE NO MORE THAN 12FT LONG.

Details are subject to change and should be verified with our Architectural Support Department prior to implementation, please contact us at: info@kingspanlightandair.us