


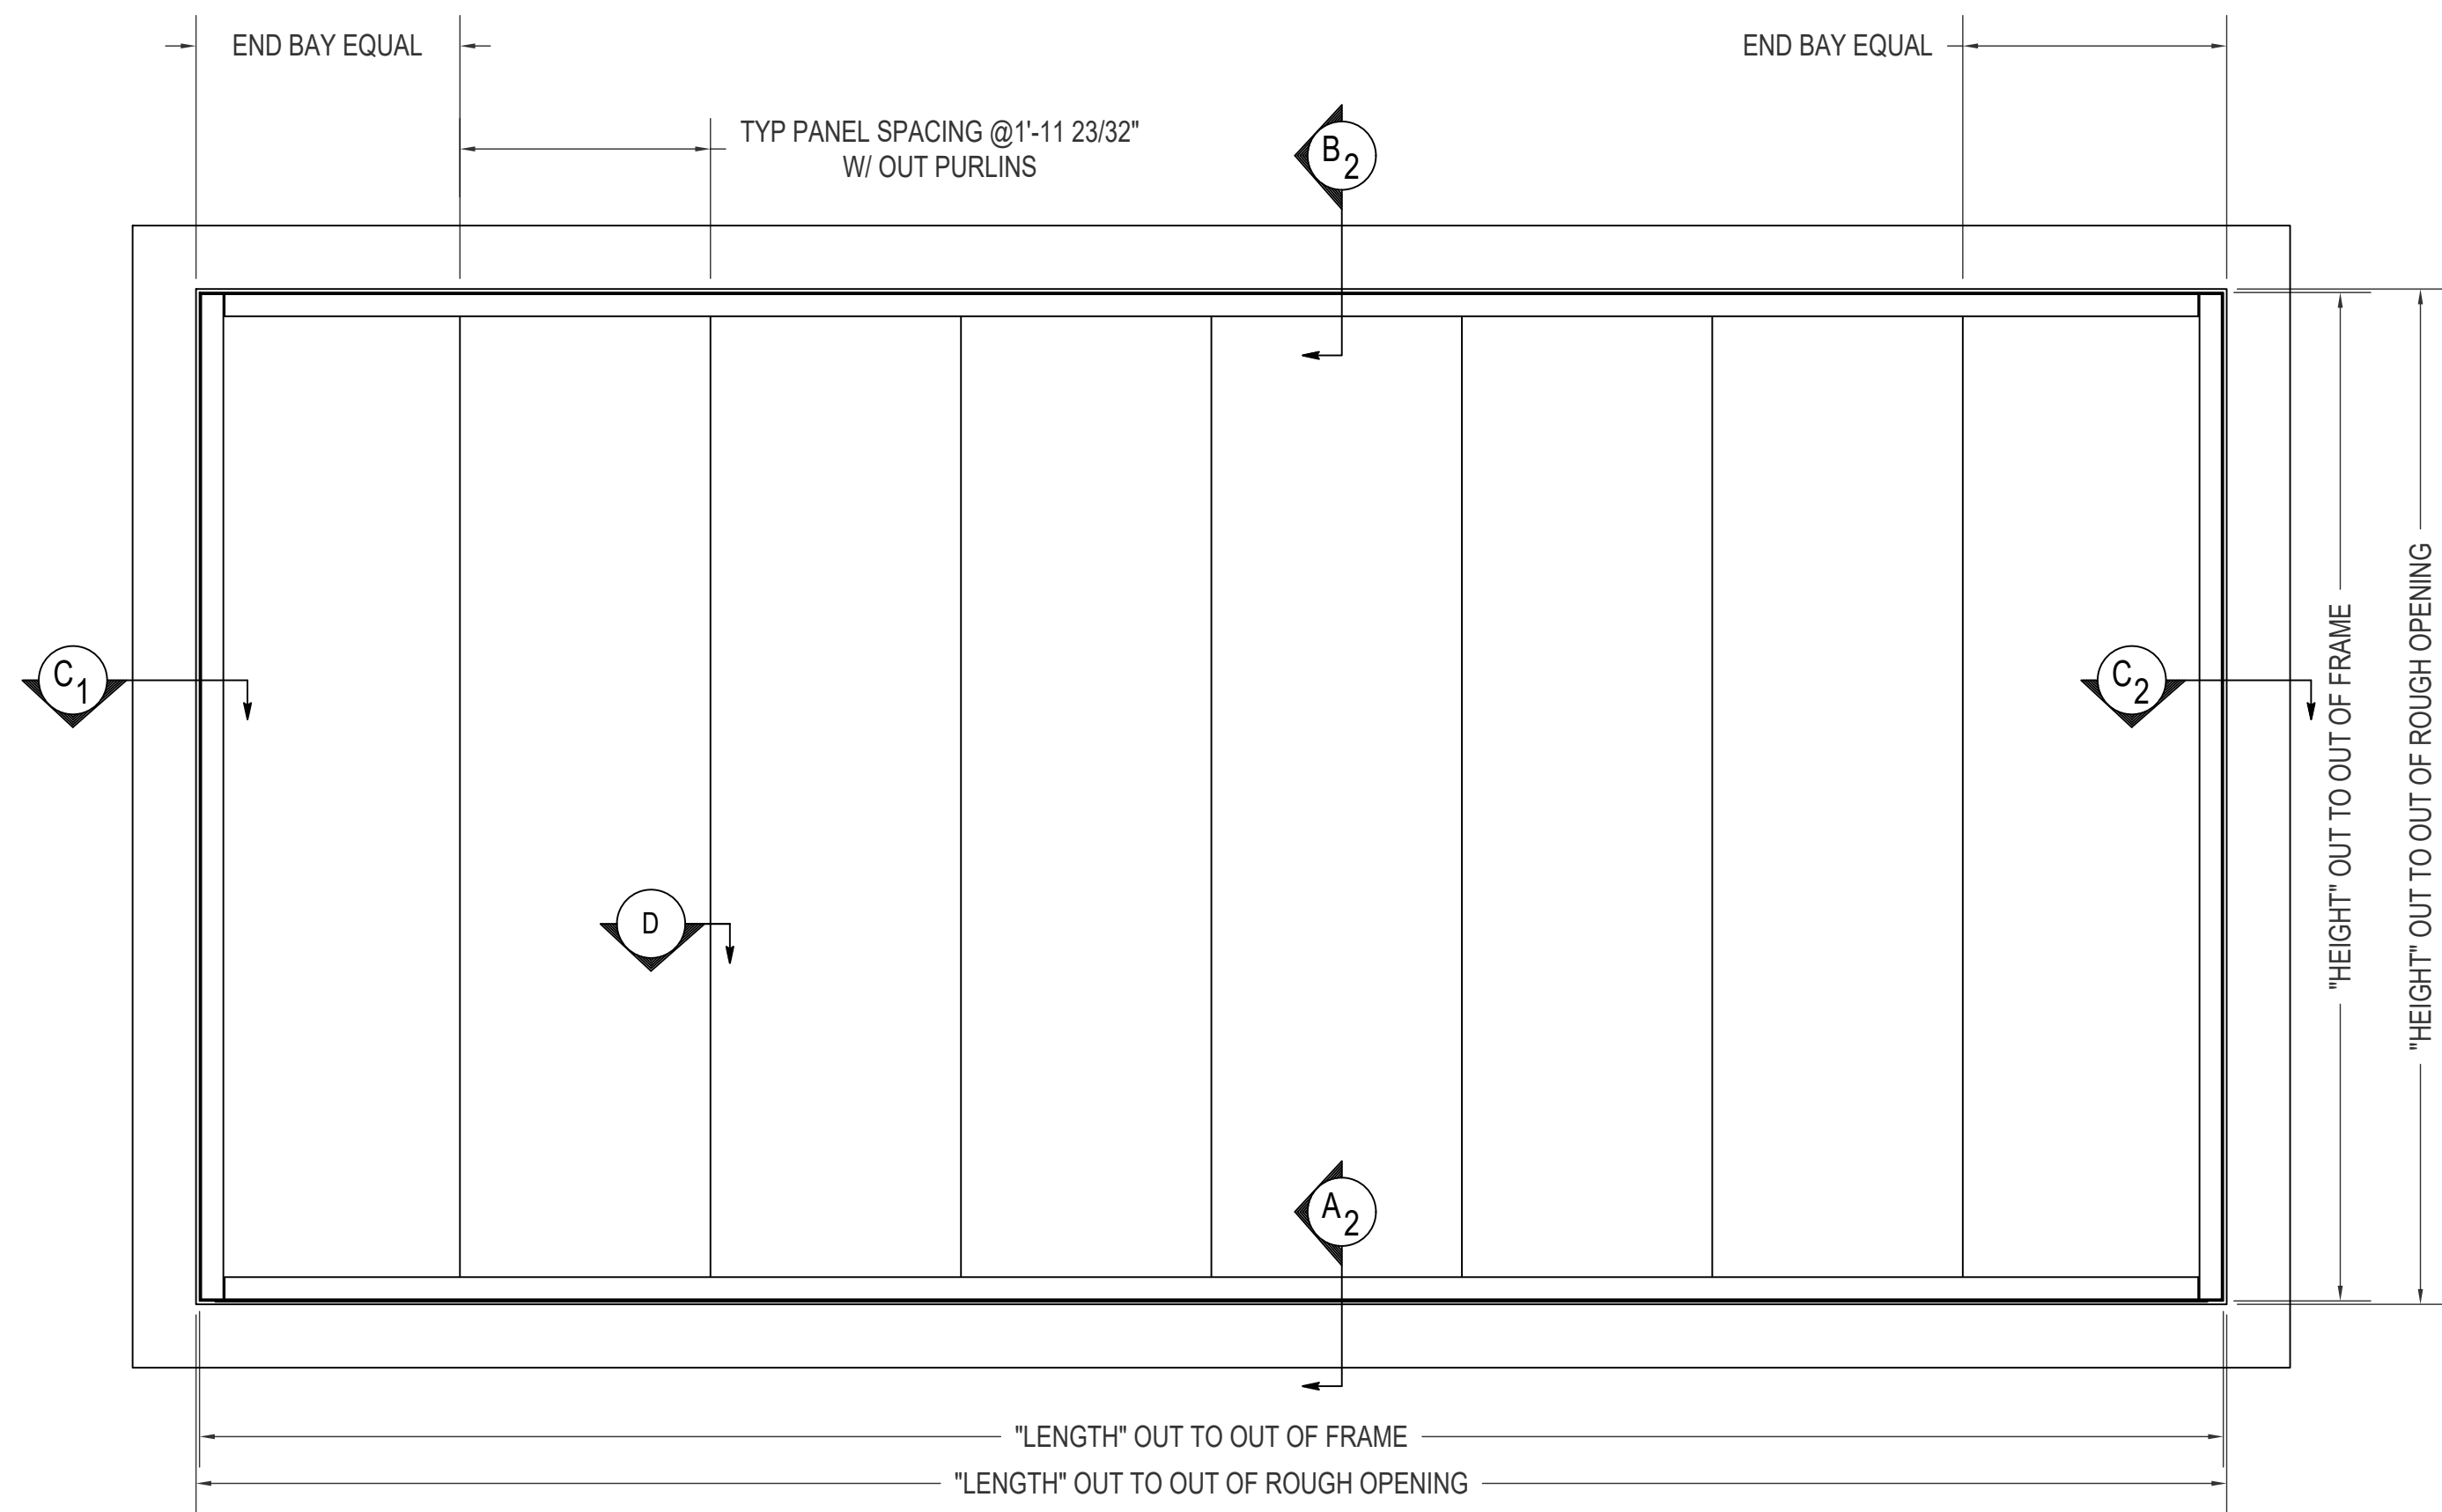


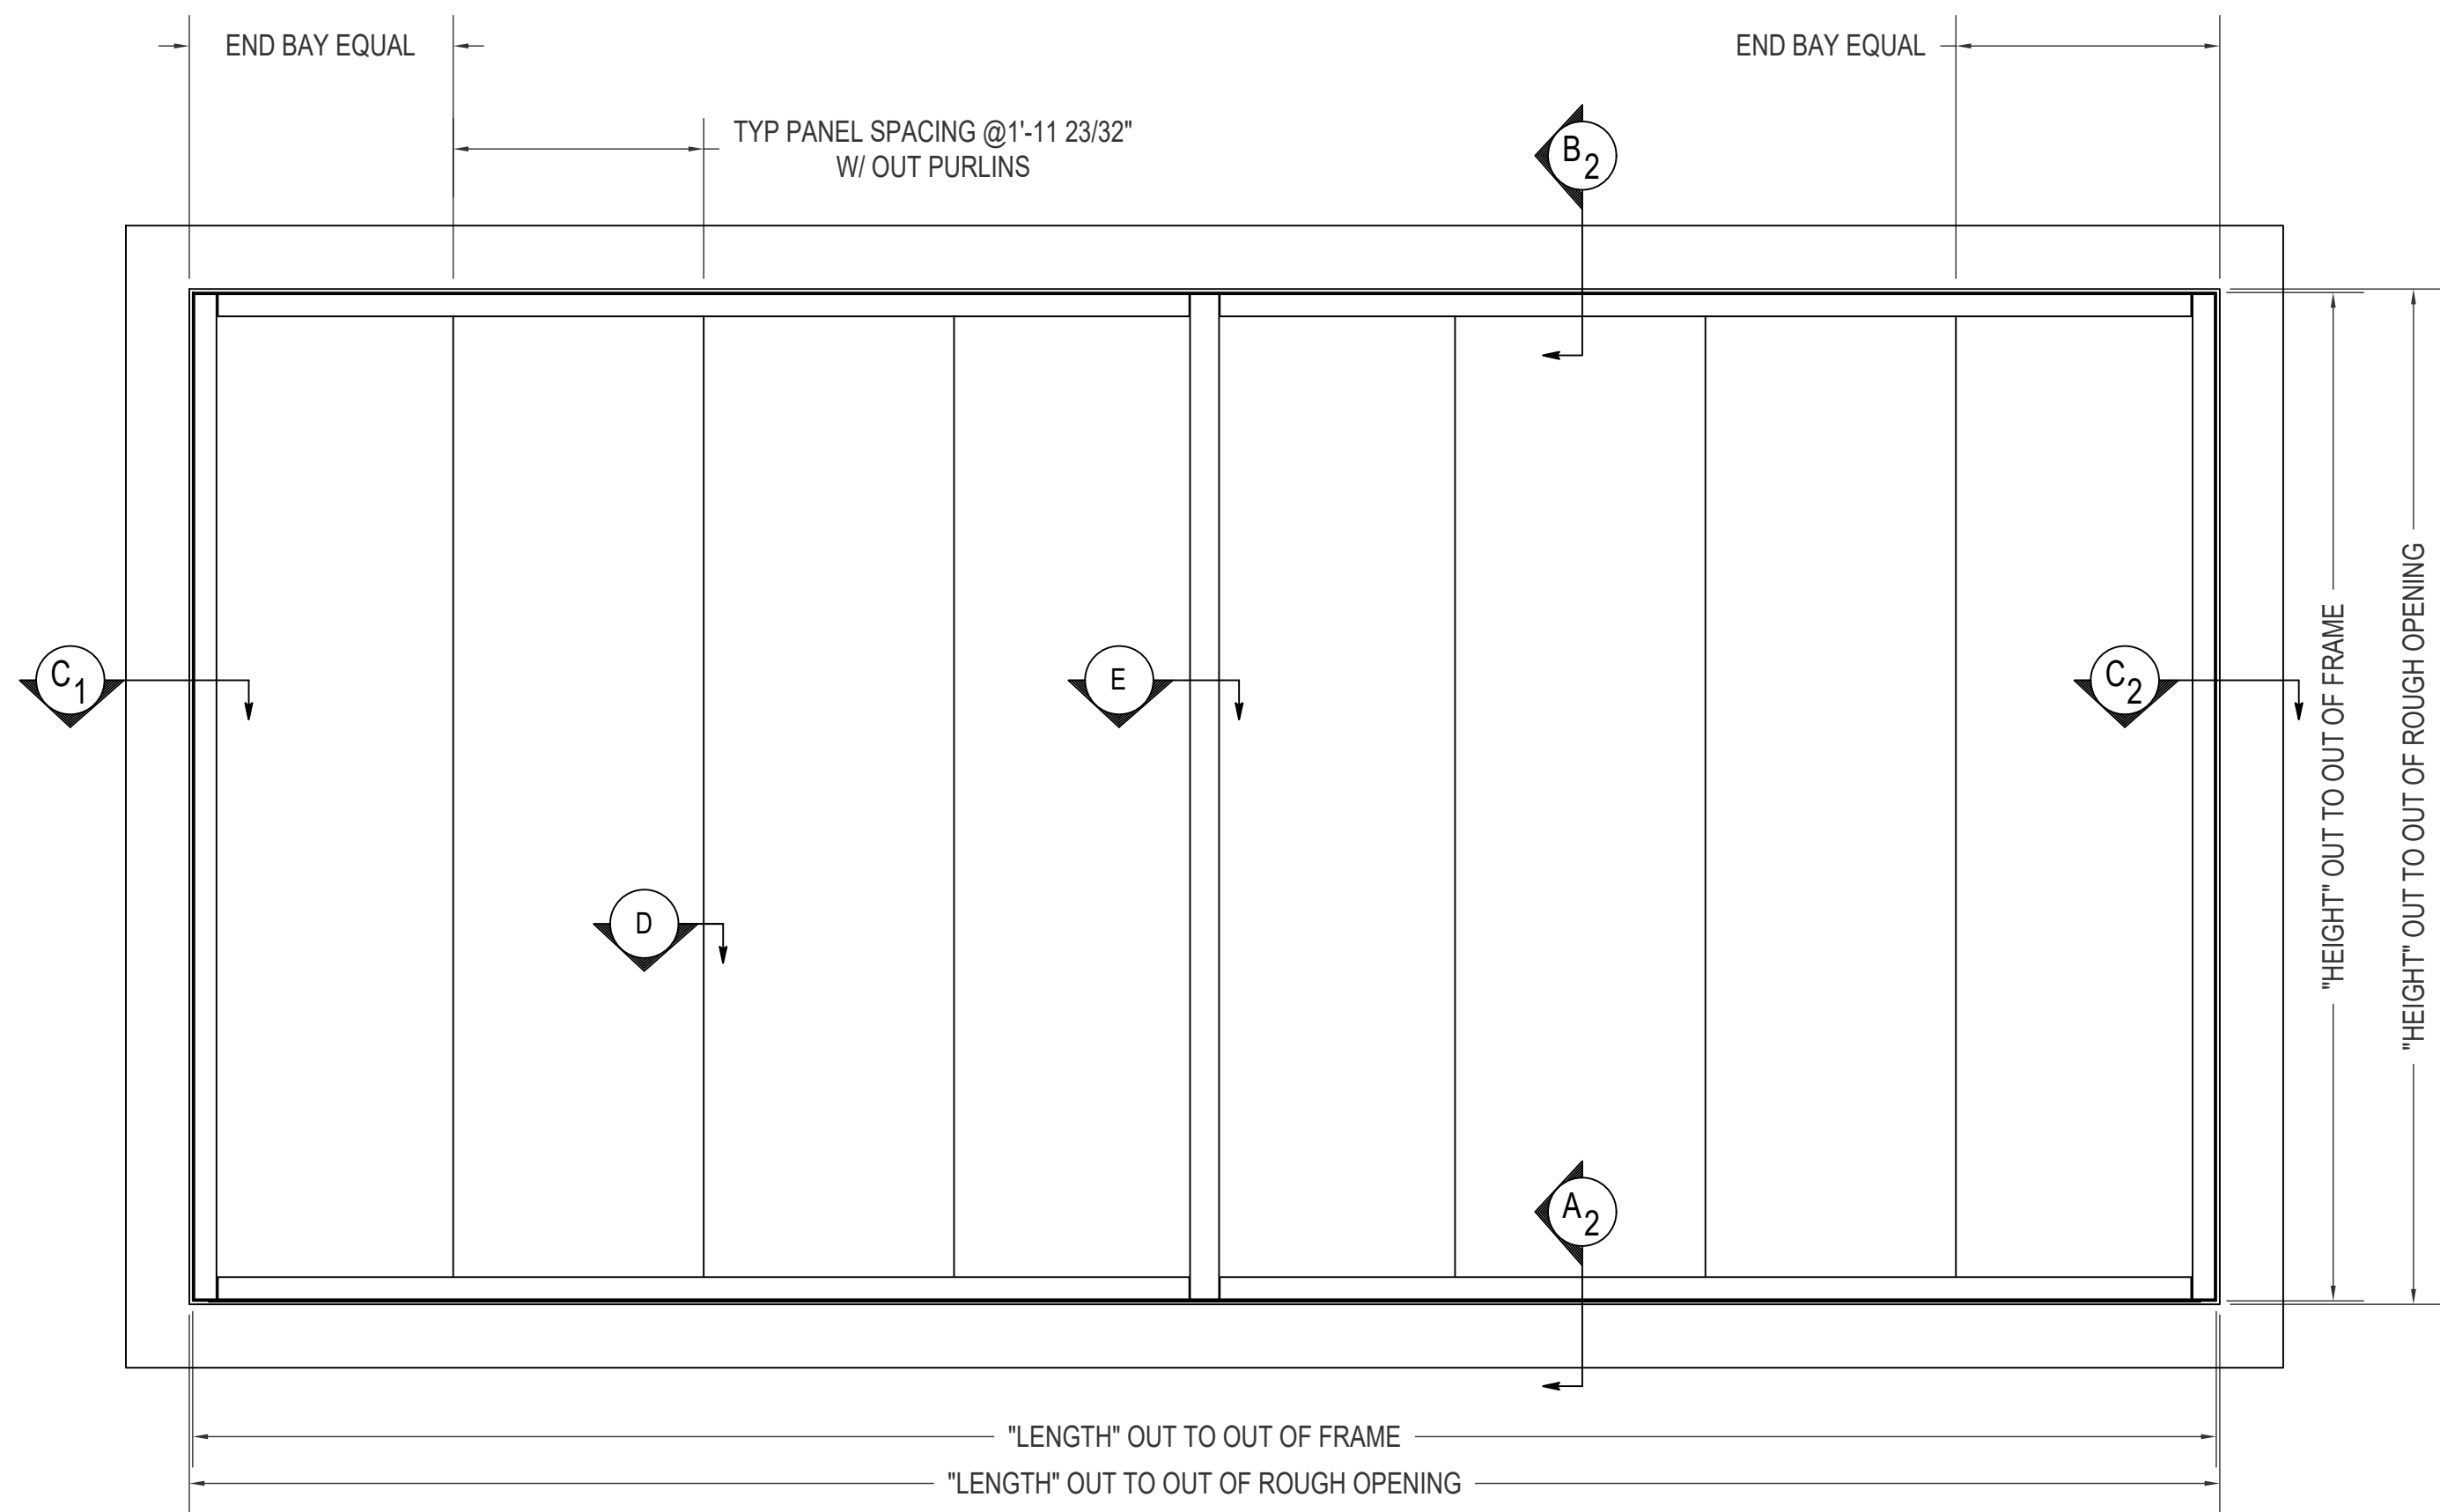


ELEVATION (FLUSH)

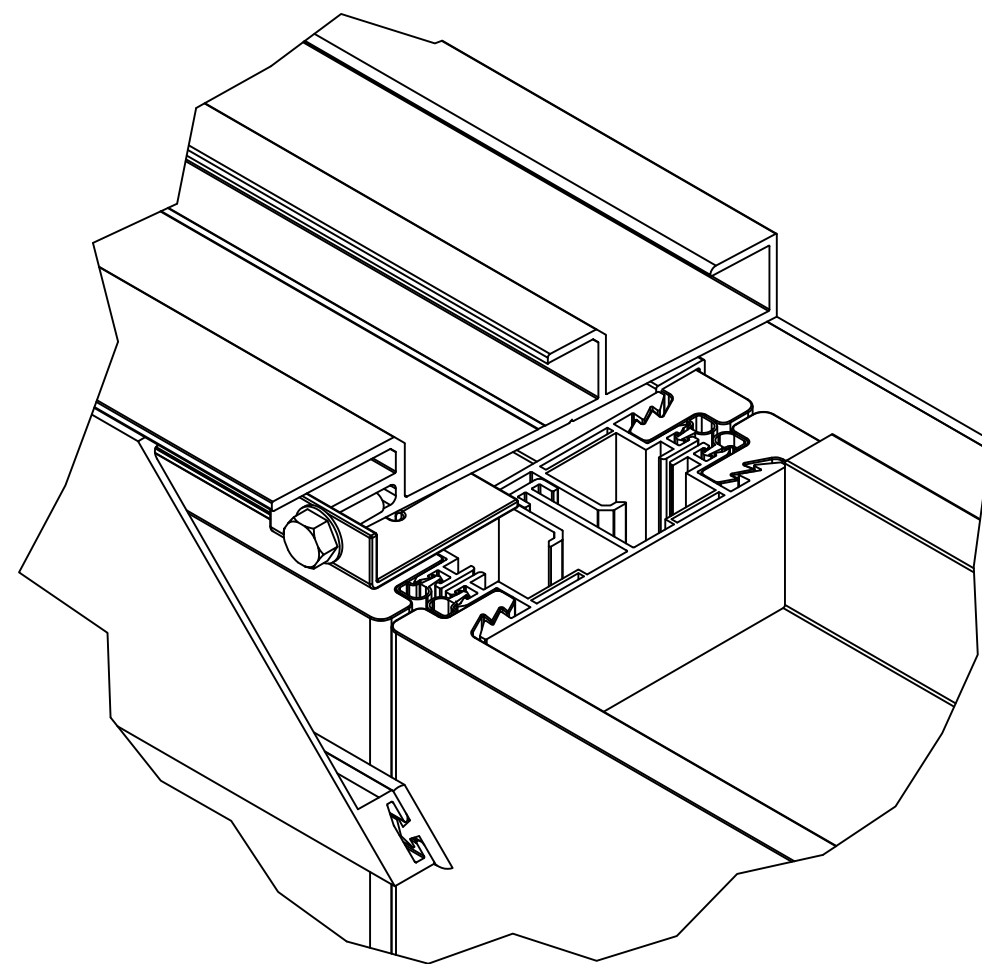

ELEVATION (W/ OPTIONAL MULLION)

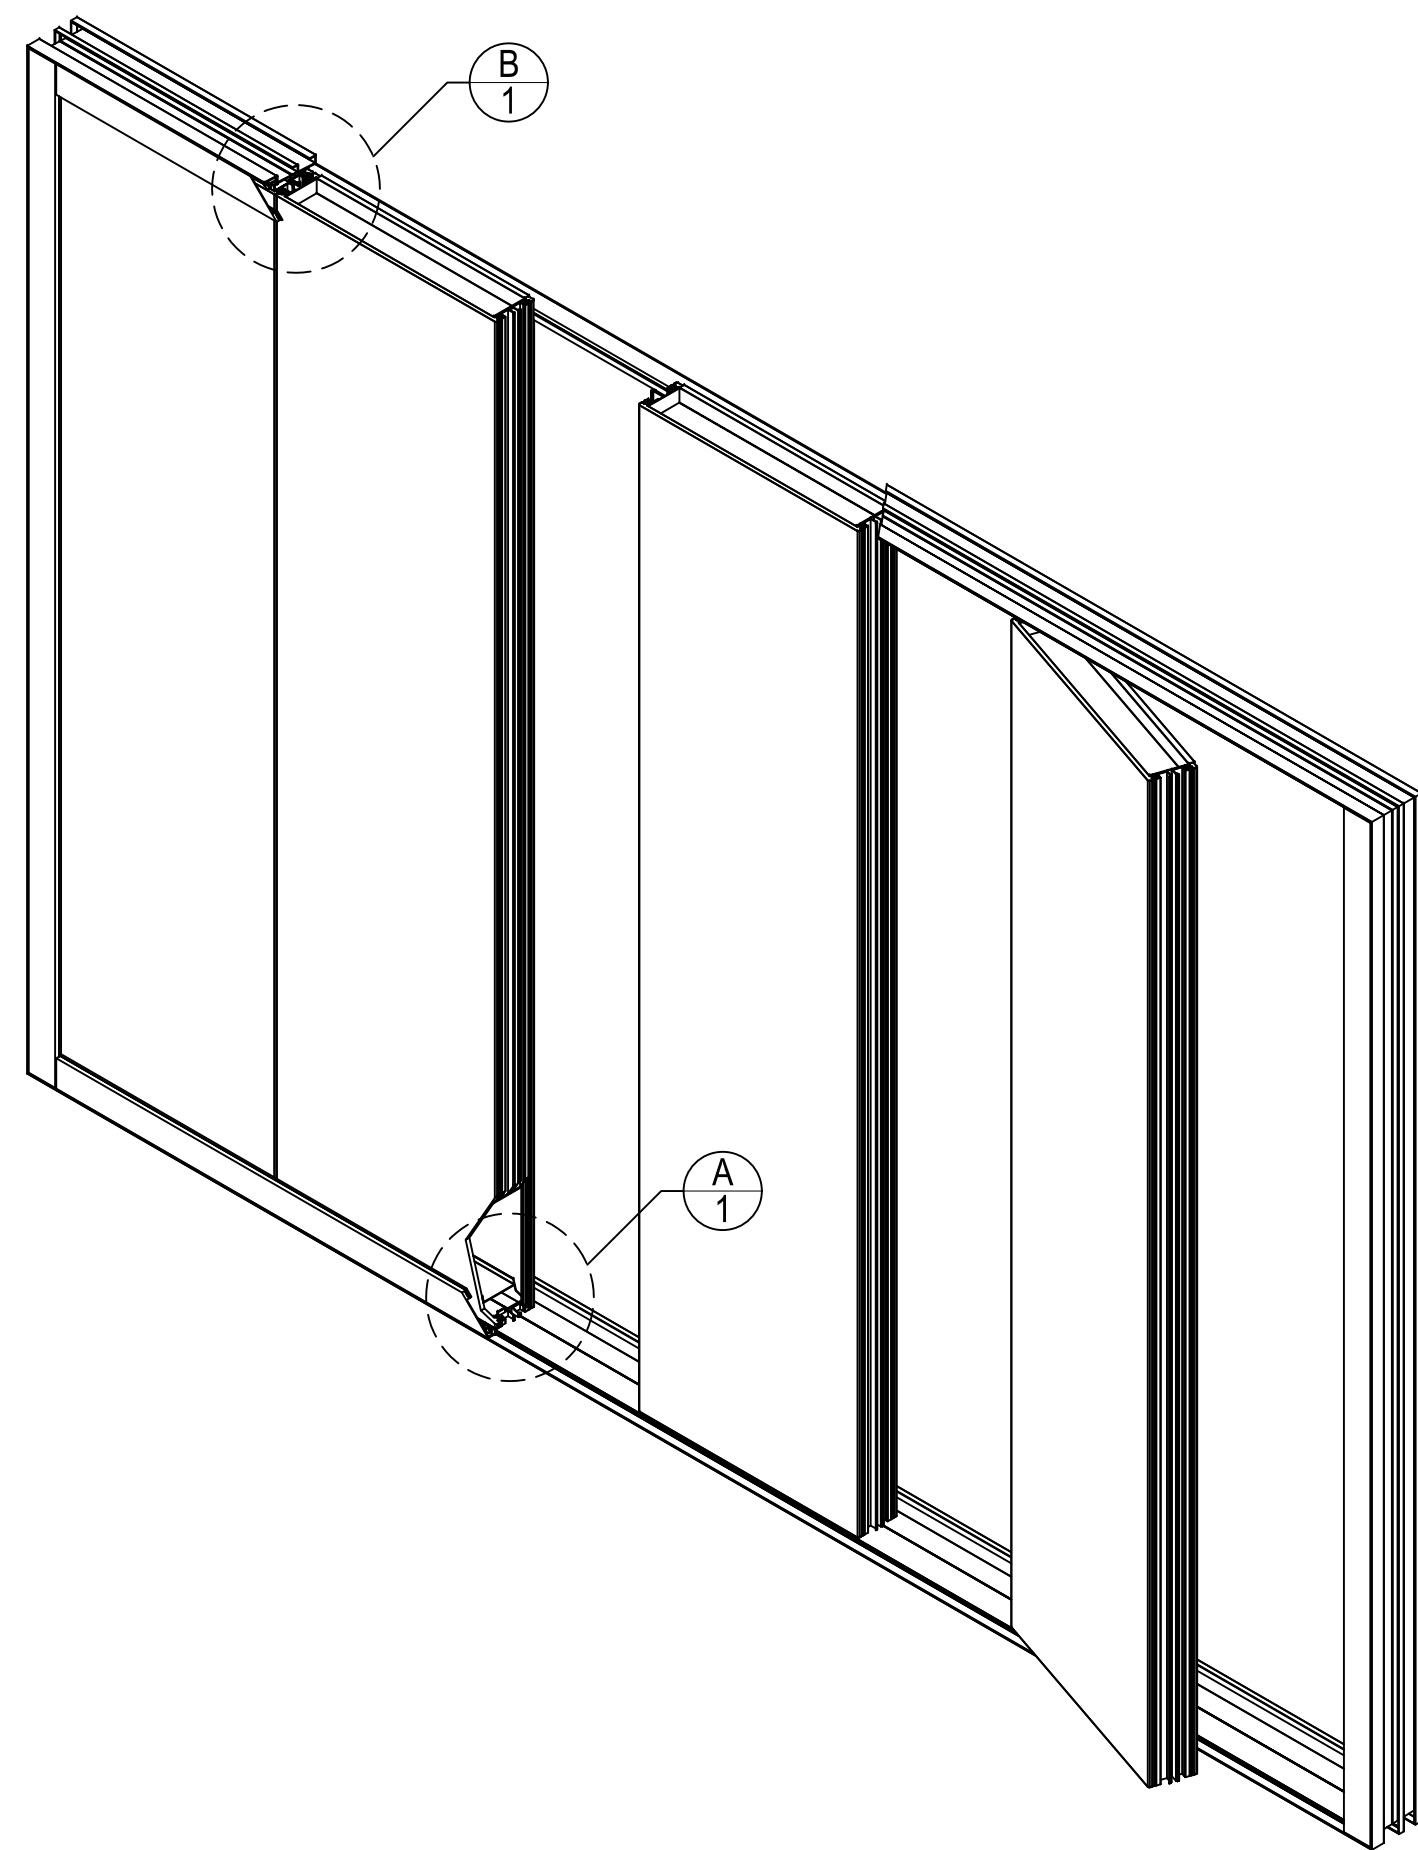

B1 UNICLIP CONNECTION @ HEAD
3" UniQuad®

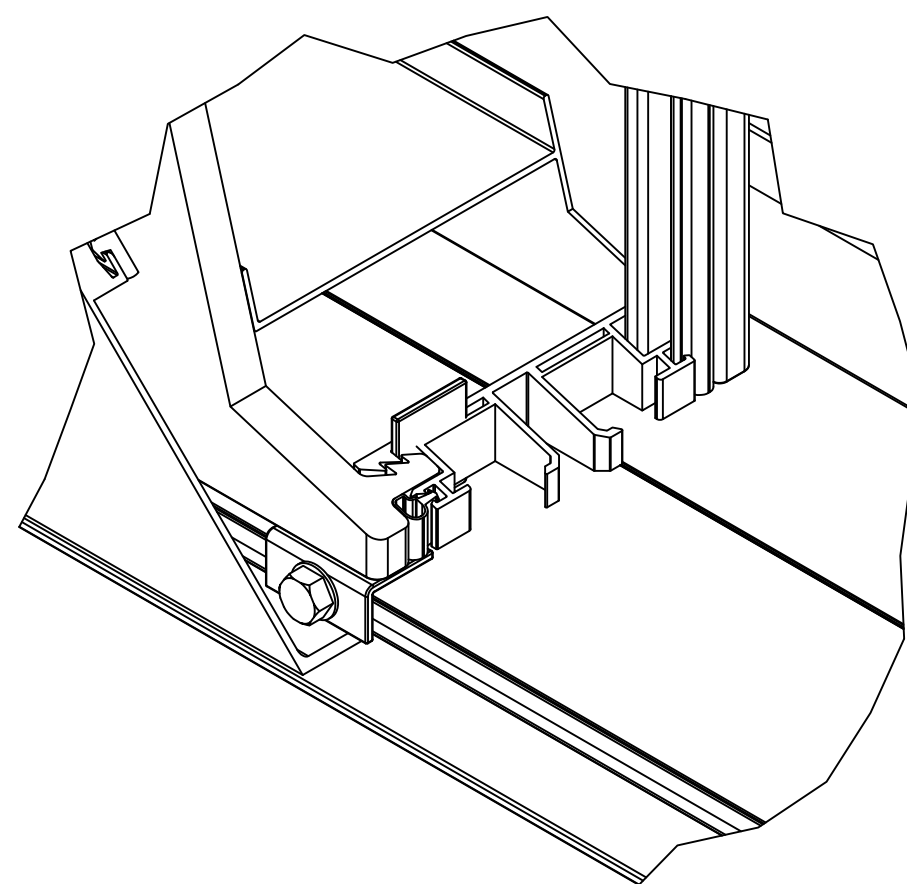


A1 UNICLIP CONNECTION @ HEAD
3" UniQuad®

TRANSLUCENT WALLS

3" UniQuad®

SHORT SPANS - CONTACT TO VERIFY DESIGN LOADS

ENG-EXT-0493-2600

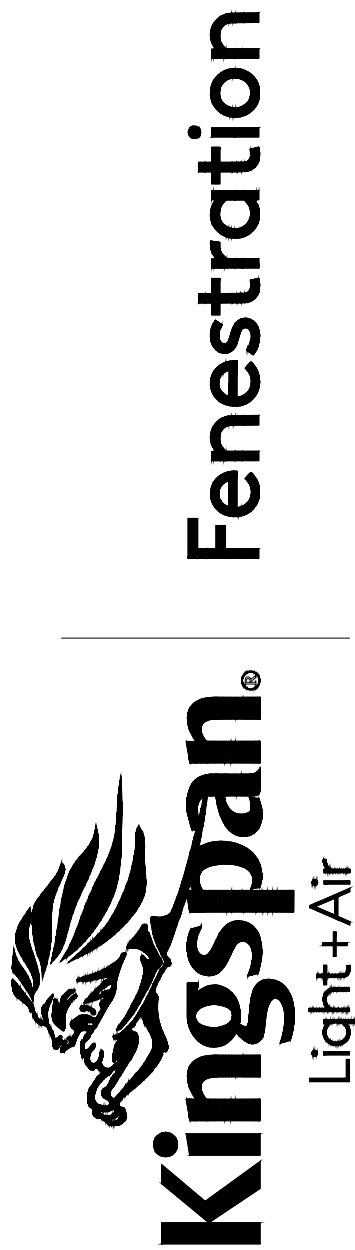


28662 N. Ballard Drive
Lake Forest, IL 60045 USA
T: +1 847.816.1060
F: +1 847.816.0475


Note
The standard details shown are for reference only.
Please contact our Architectural Support Department for job specific details and for information regarding the usage, limitations, and or code requirements pertaining to this product, please contact us at:
info@kingspanlightandair.us

5/19/2026: CREATION OF DOCUMENT

Details are subject to change and should be verified with our Architectural Support Department prior to implementation, please contact us at: info@kingspanlightandair.us

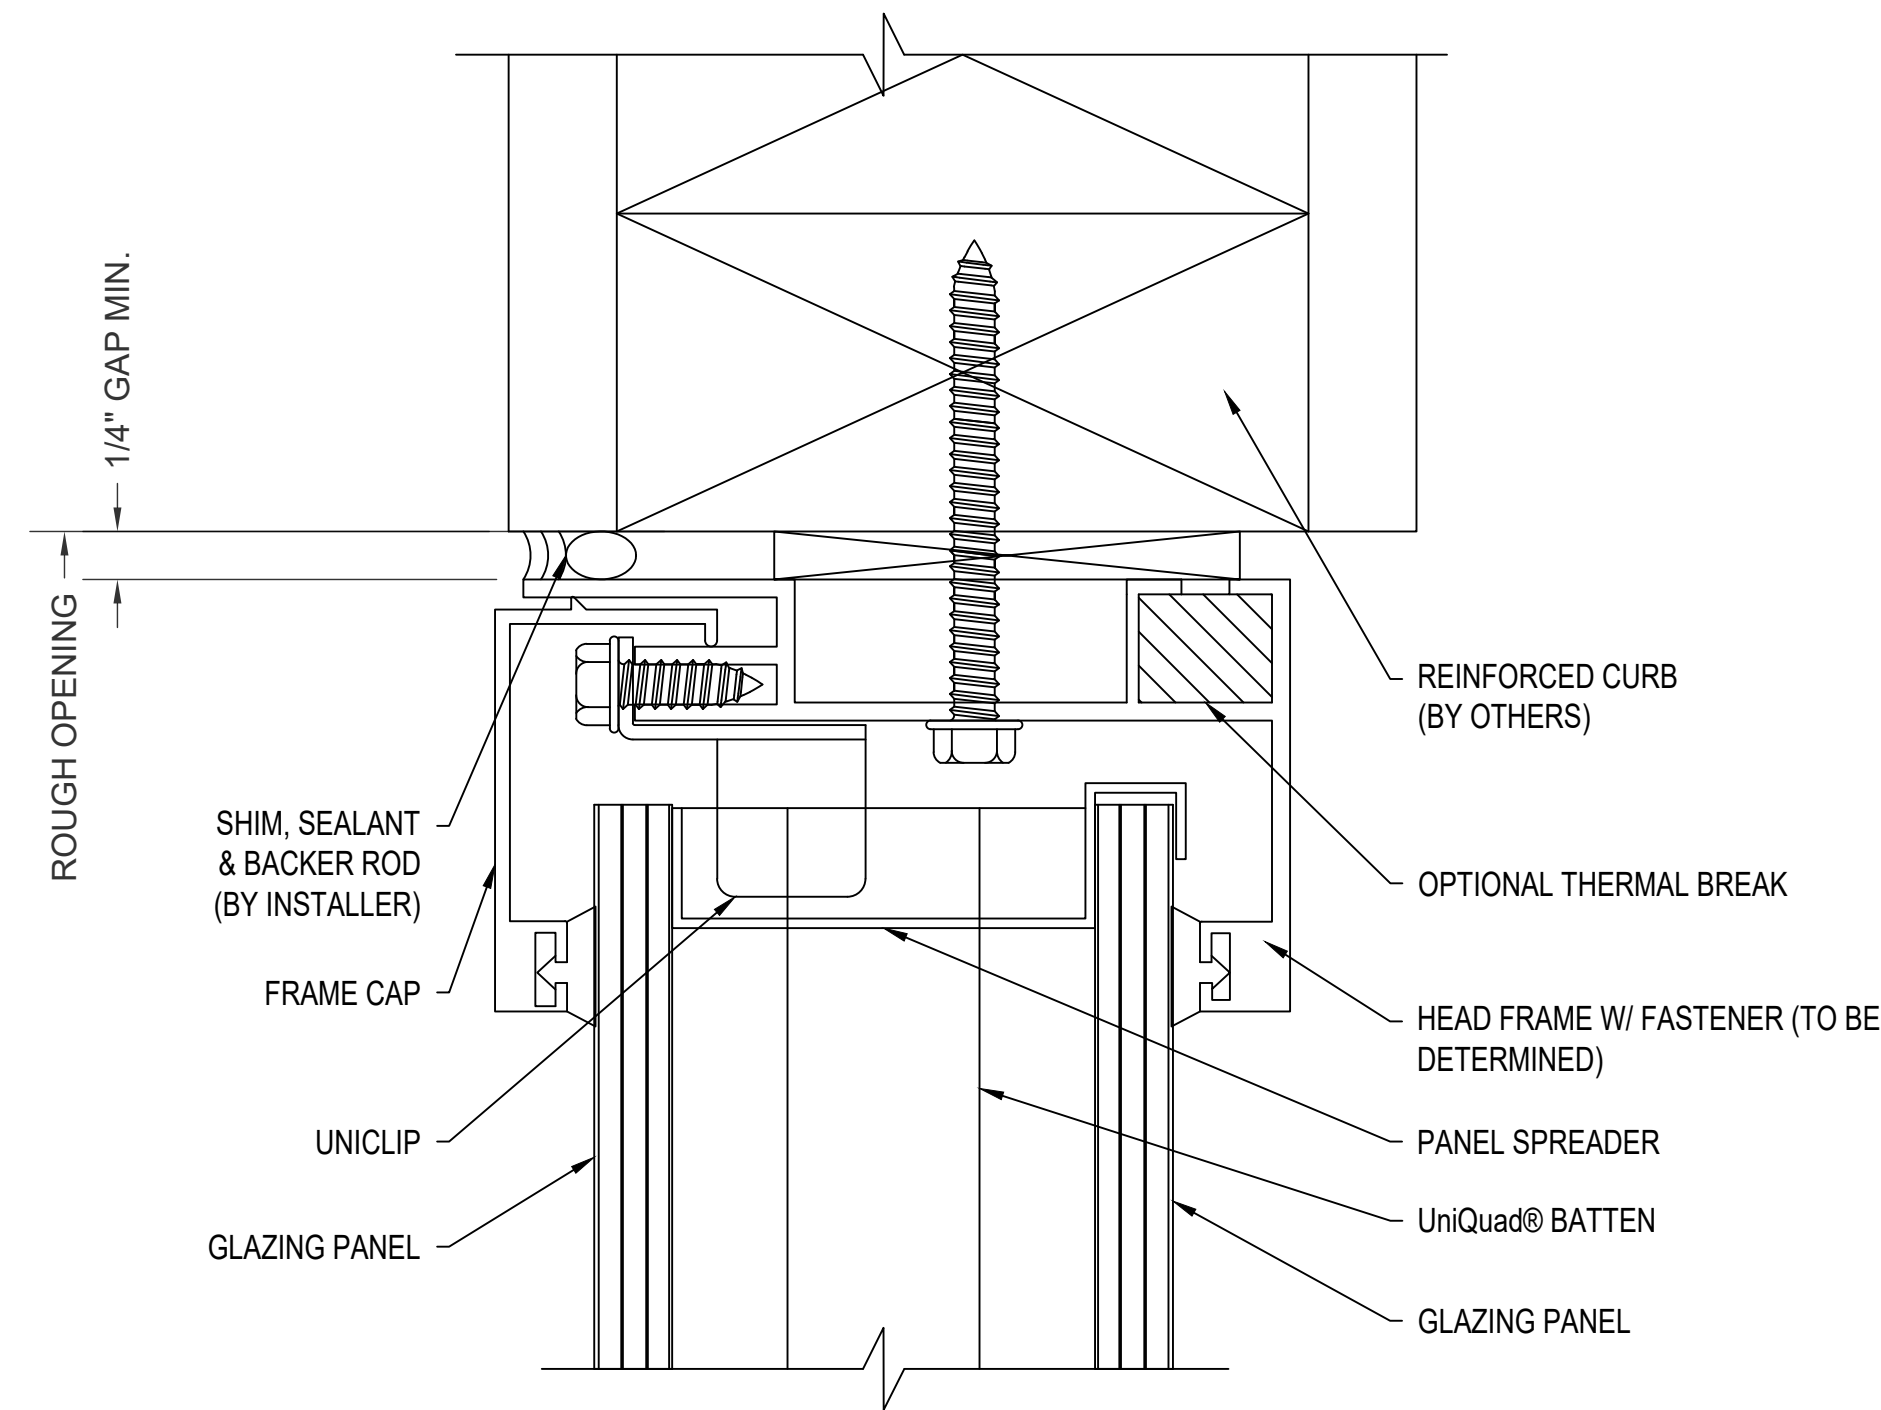

B₂ SECTION @ HEAD
3" UniQuad®

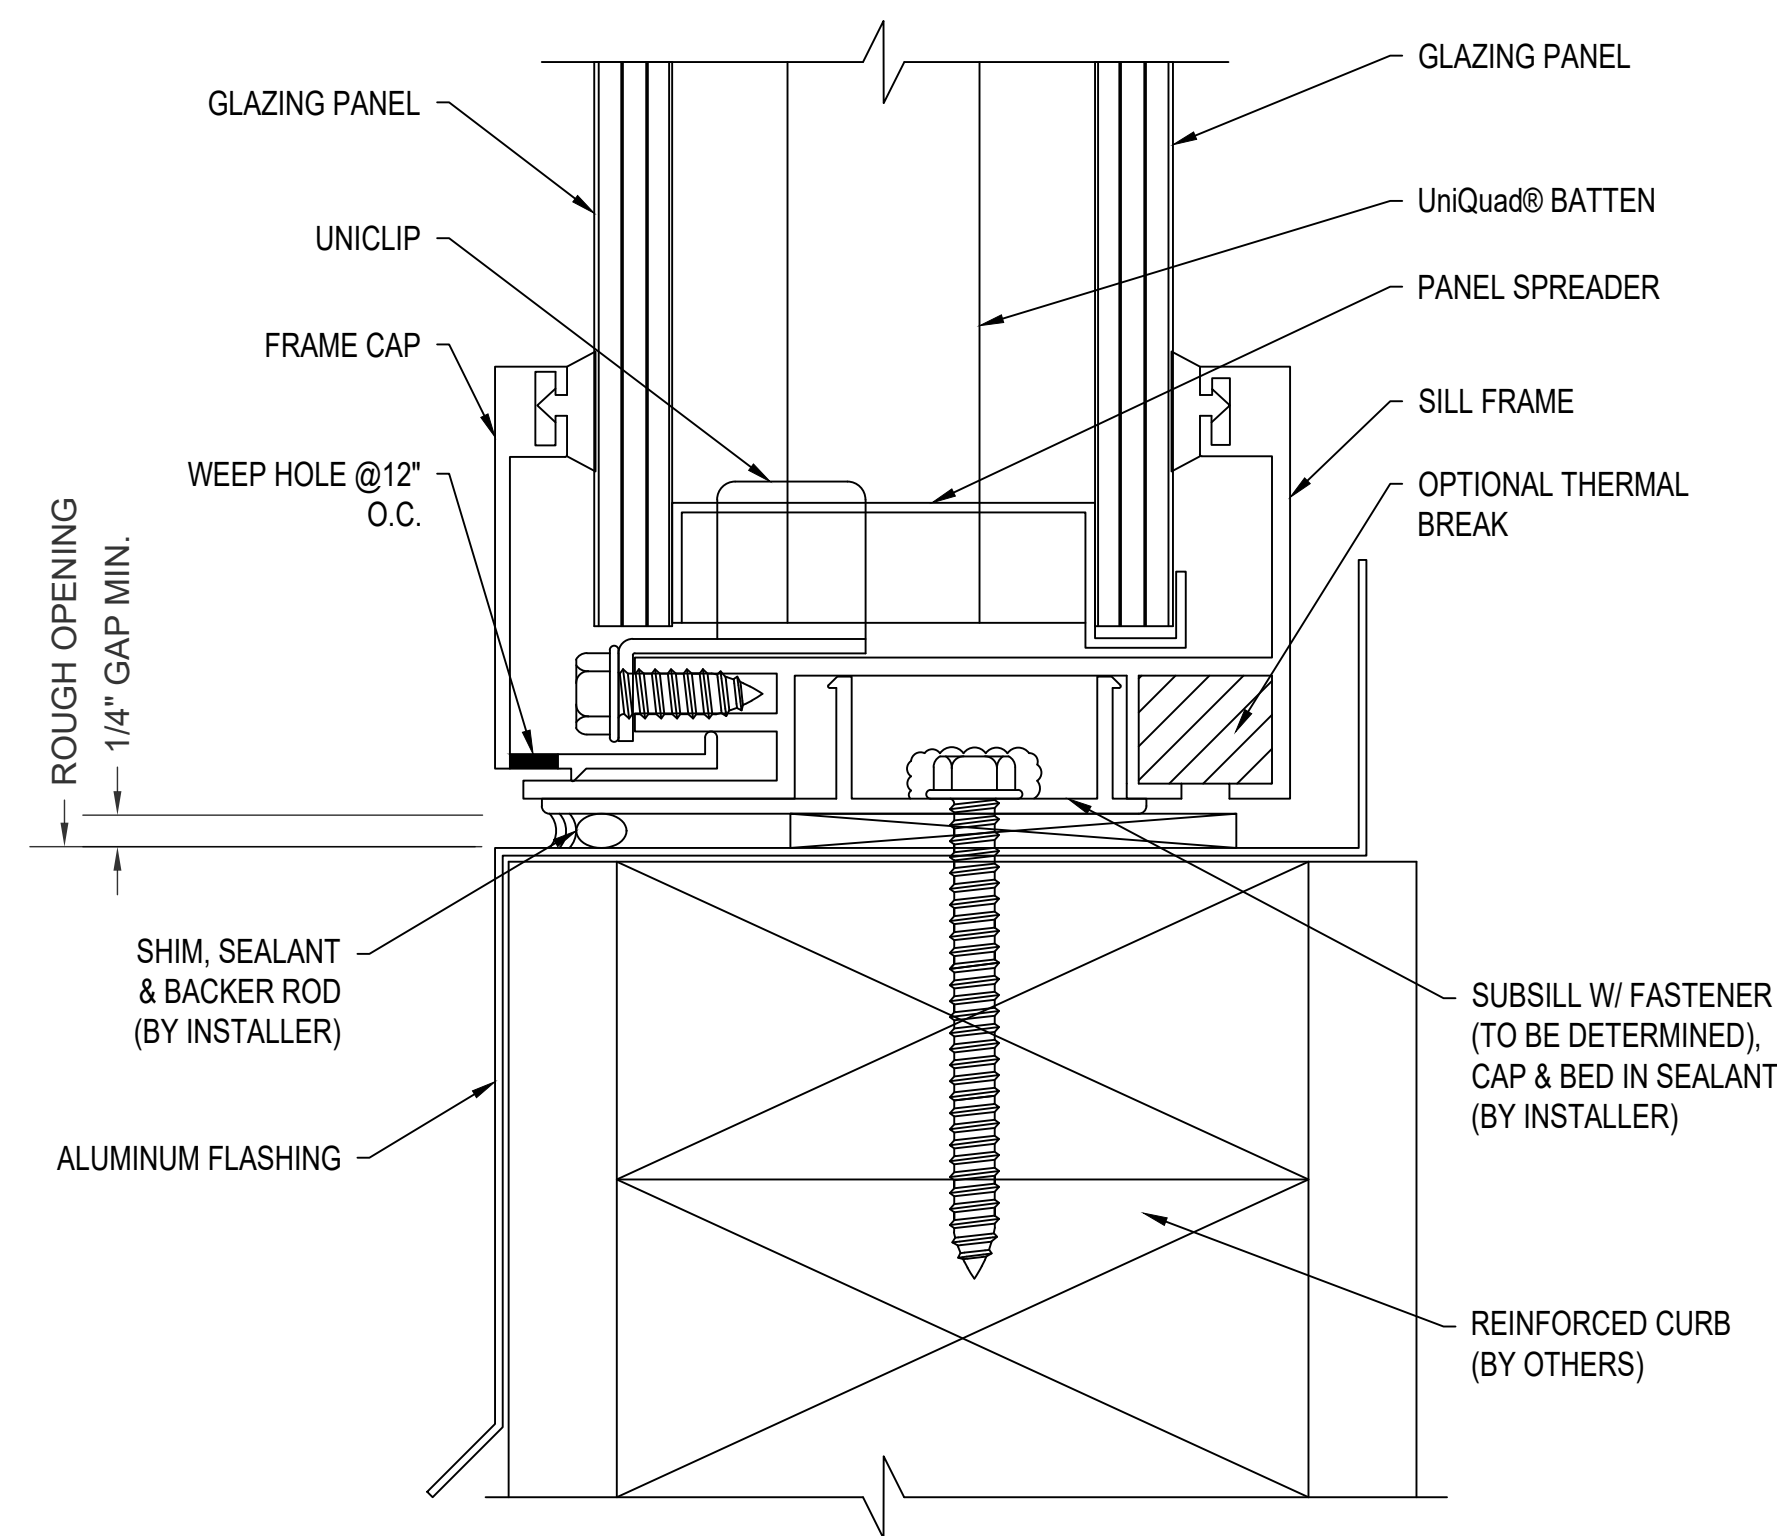


A₂ SECTION @ HEAD
3" UniQuad®

TRANSLUCENT WALLS

3" UniQuad®

SHORT SPANS - CONTACT TO VERIFY DESIGN LOADS

ENG-EXT-0493-2600

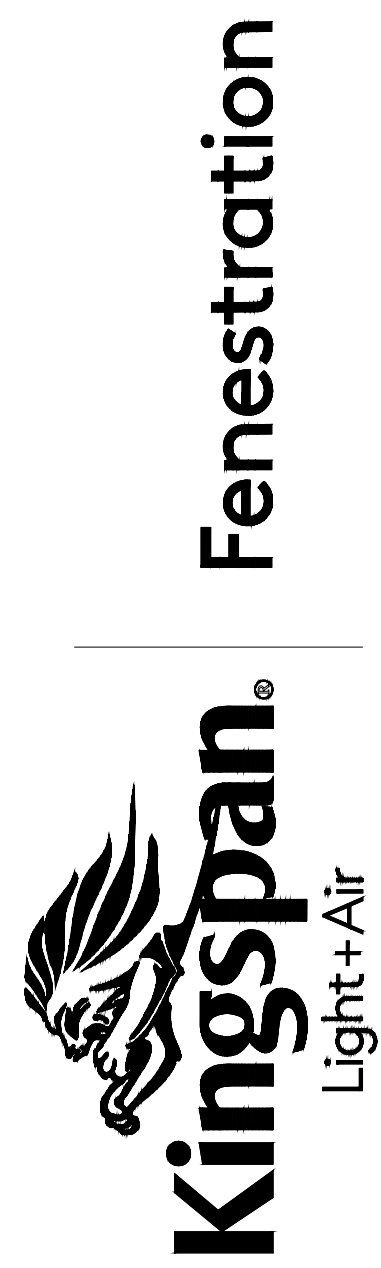


28662 N. Ballard Drive
Lake Forest, IL 60045 USA
T: +1 847.816.1060
F: +1 847.816.0475


Note
The standard details shown are for reference only.
Please contact our Architectural Support Department for job specific details and for information regarding the usage, limitations, and or code requirements pertaining to this product, please contact us at:
info@kingspanlightandair.us

5/19/2026: CREATION OF DOCUMENT


Details are subject to change and should be verified with our Architectural Support Department prior to implementation, please contact us at:
info@kingspanlightandair.us

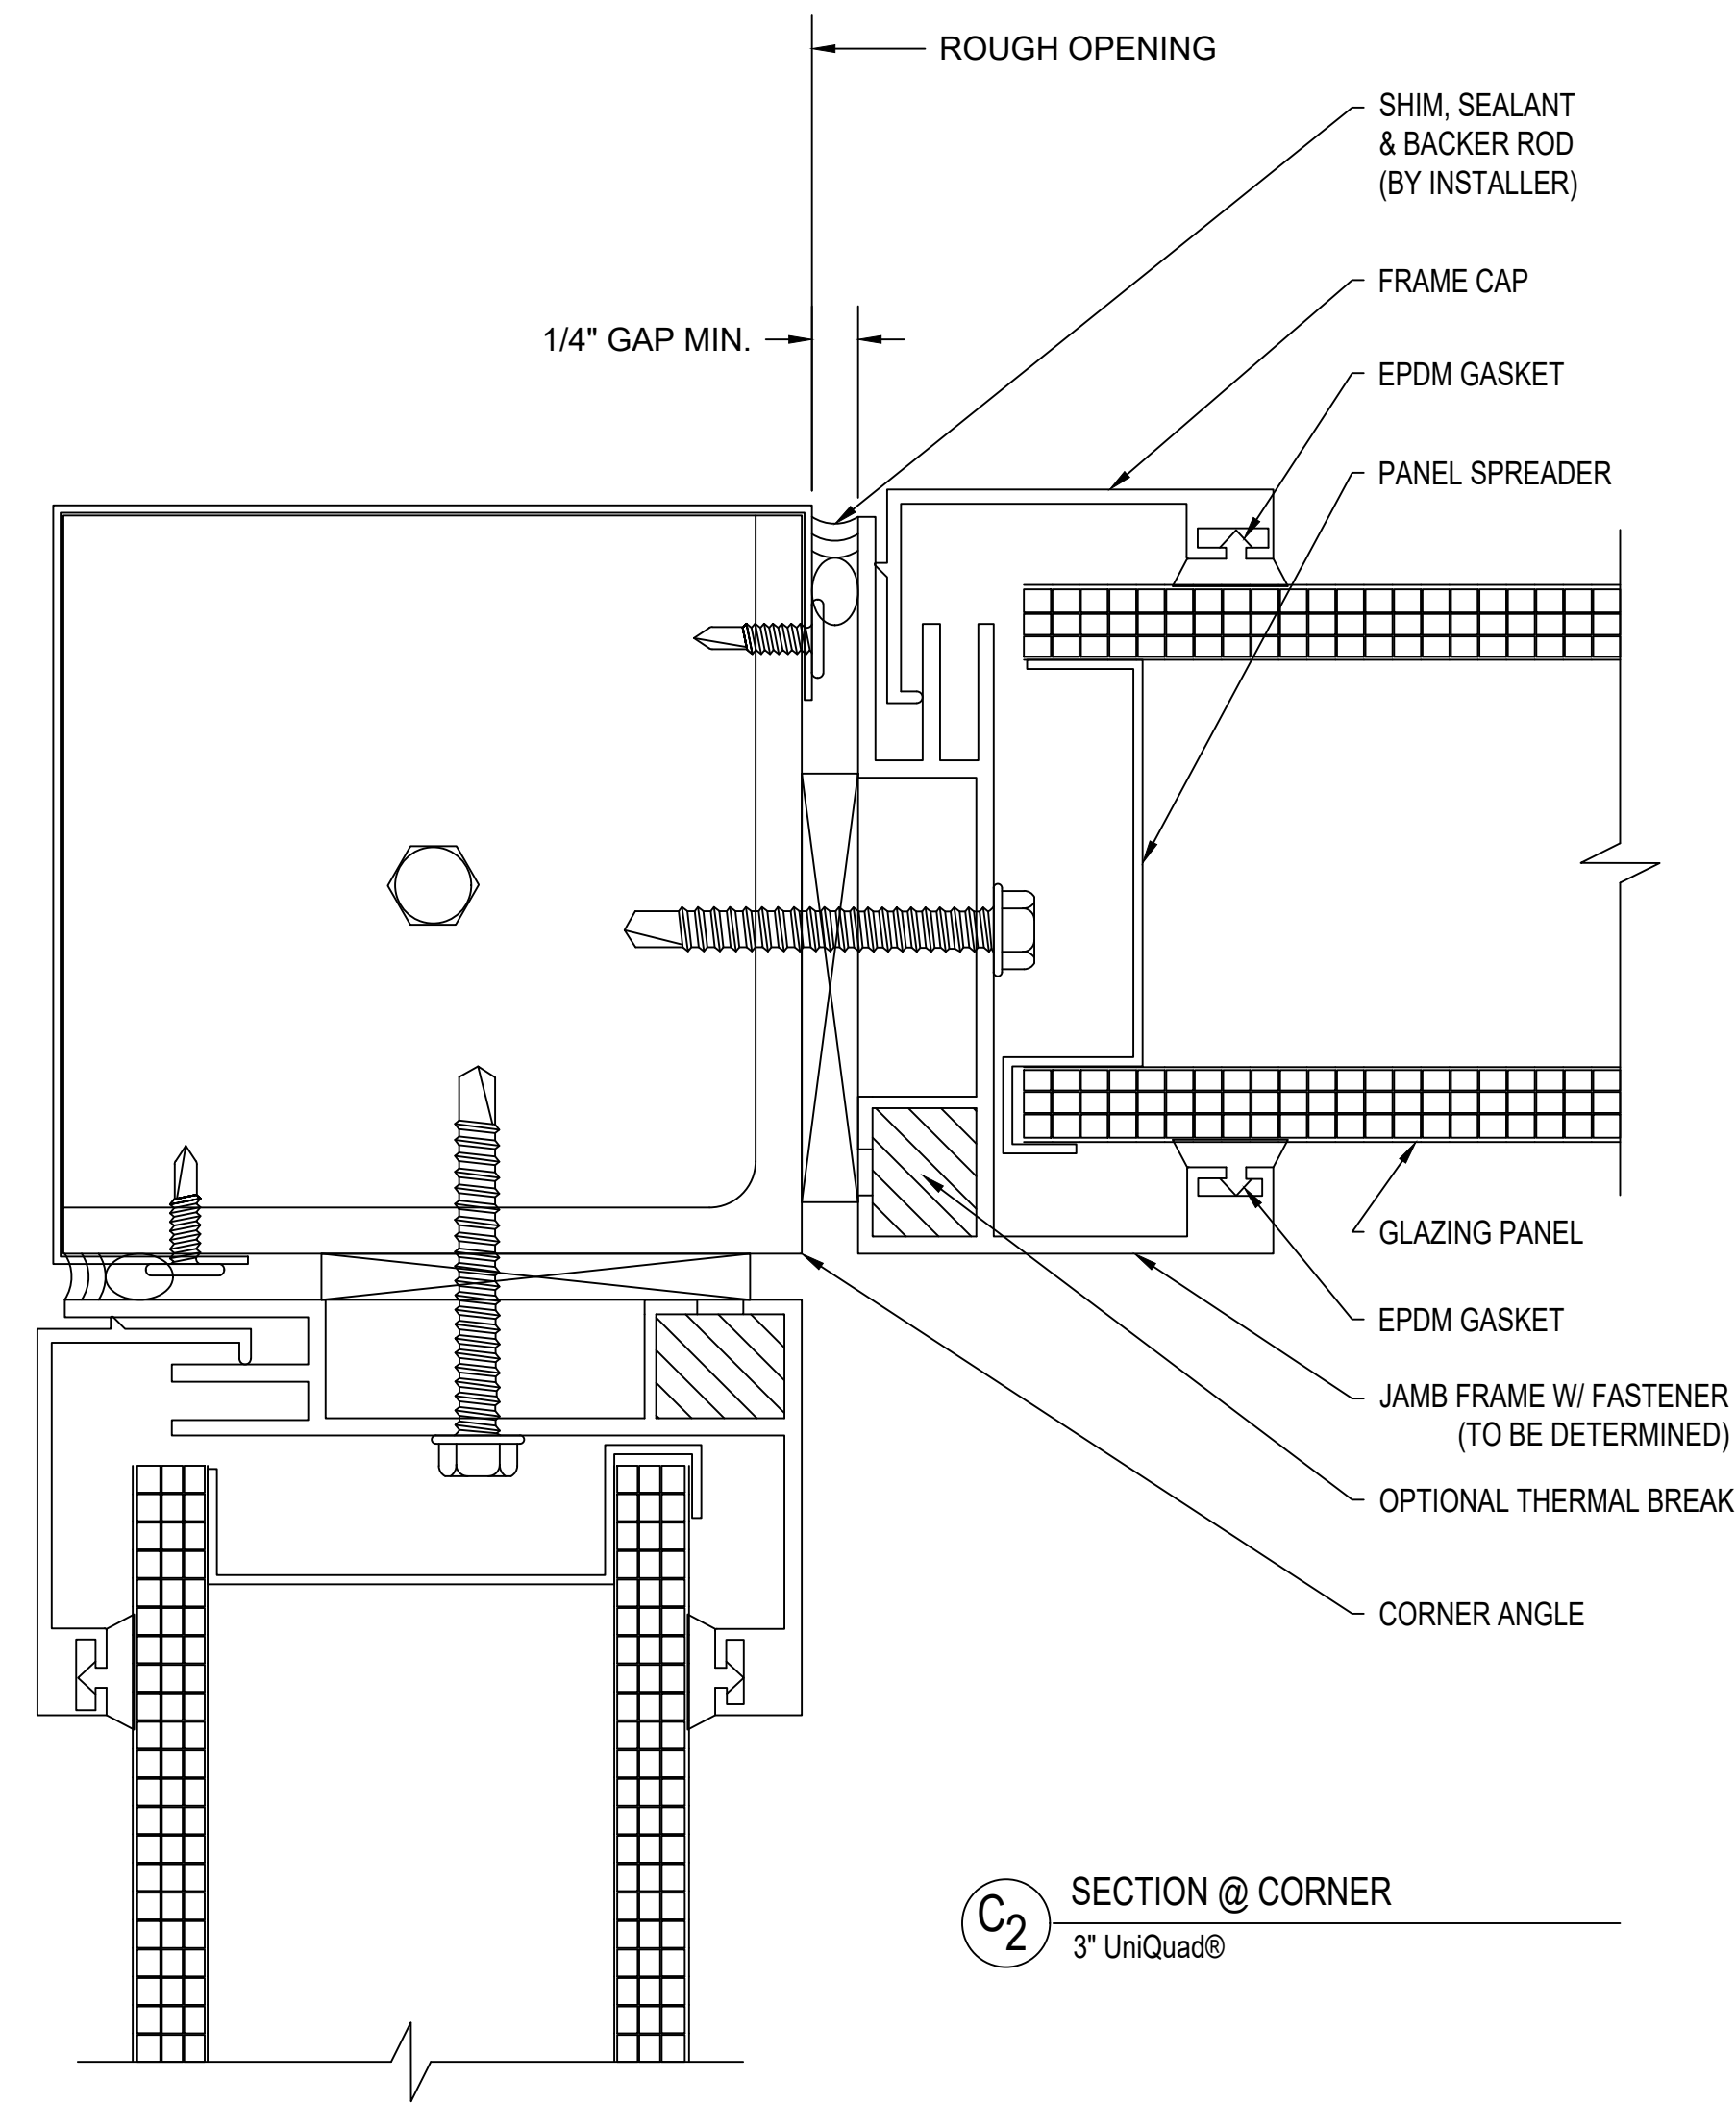


C₂ SECTION @ CORNER
3" UniQuad®

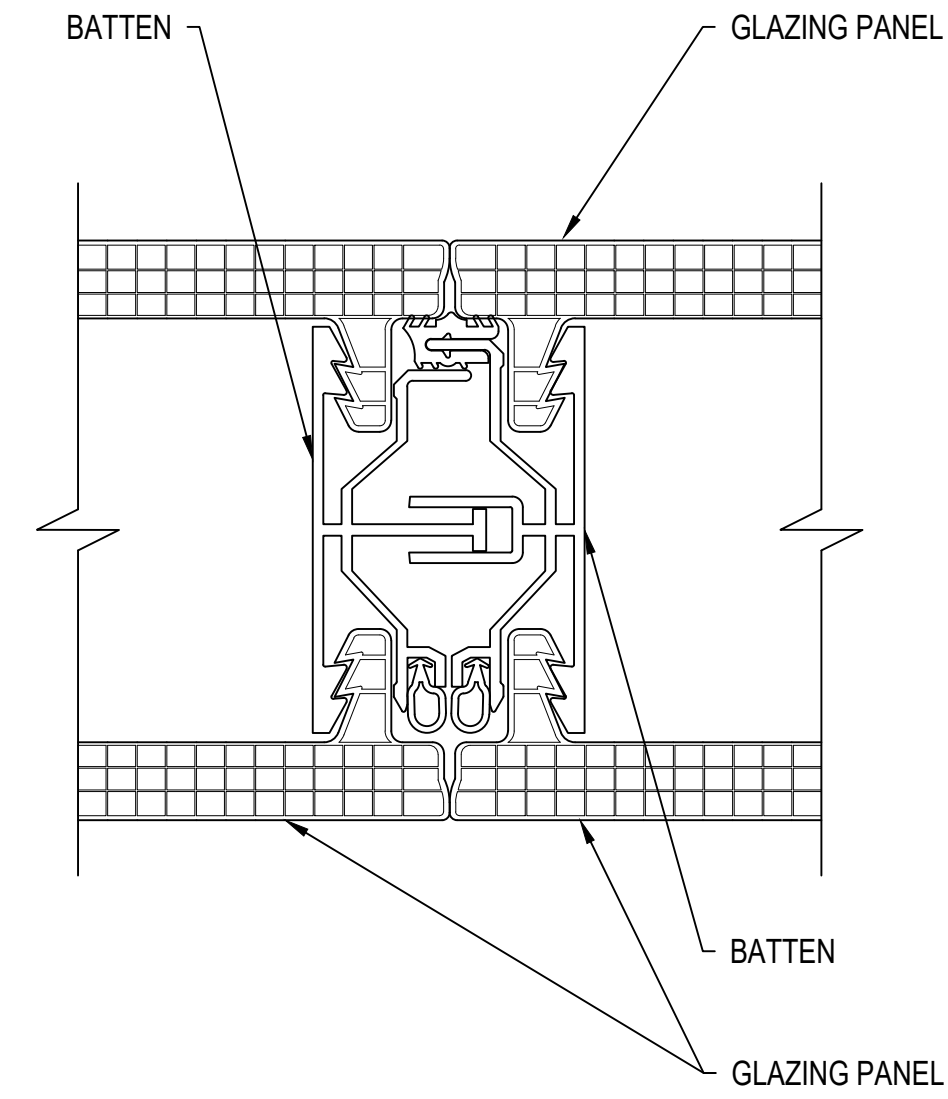

D SECTION @ BATTEN
3" UniQuad®

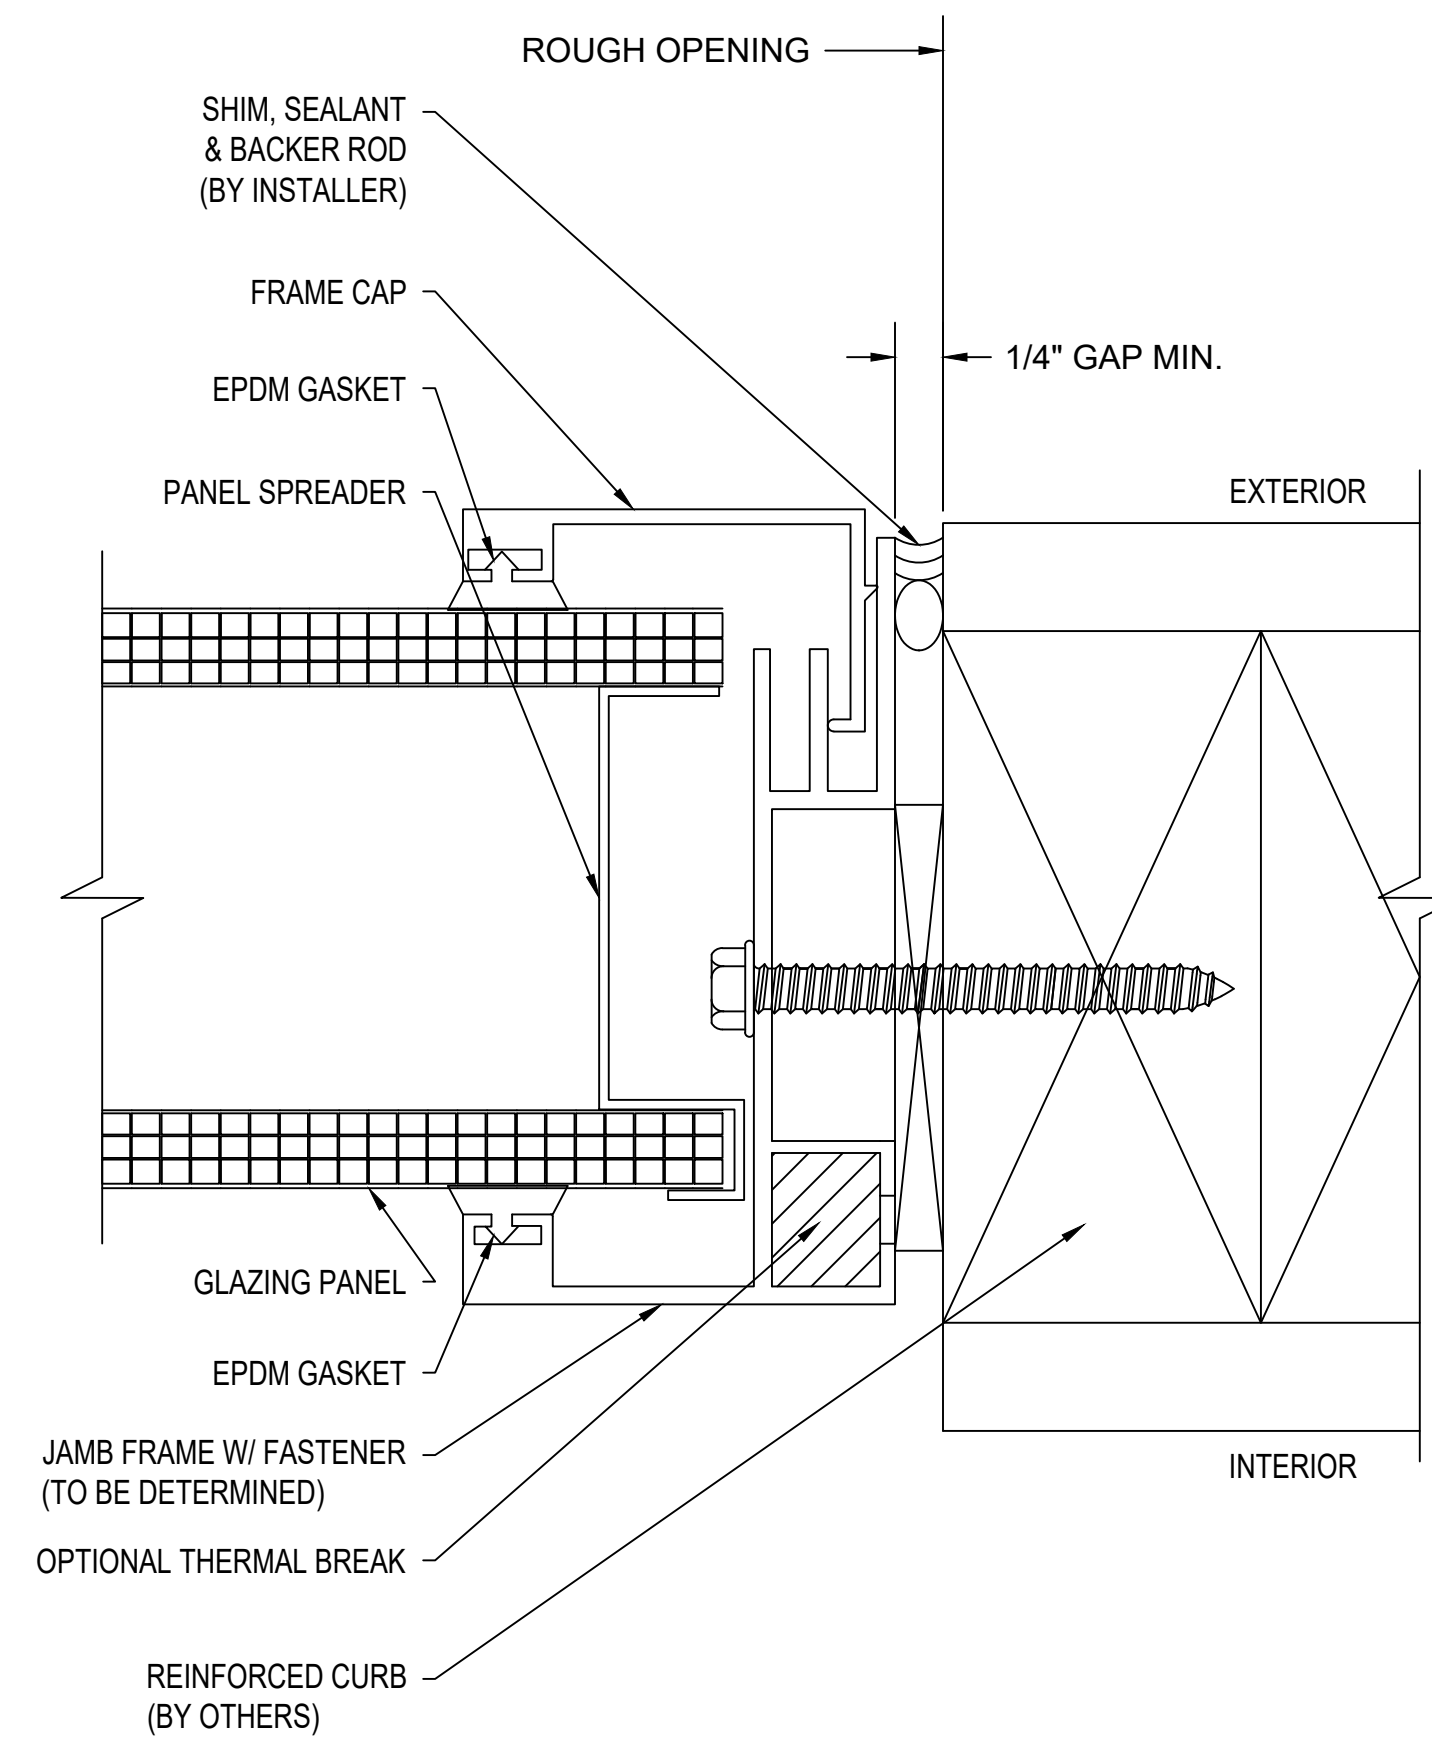

C₁ SECTION @ JAMB
3" UniQuad®

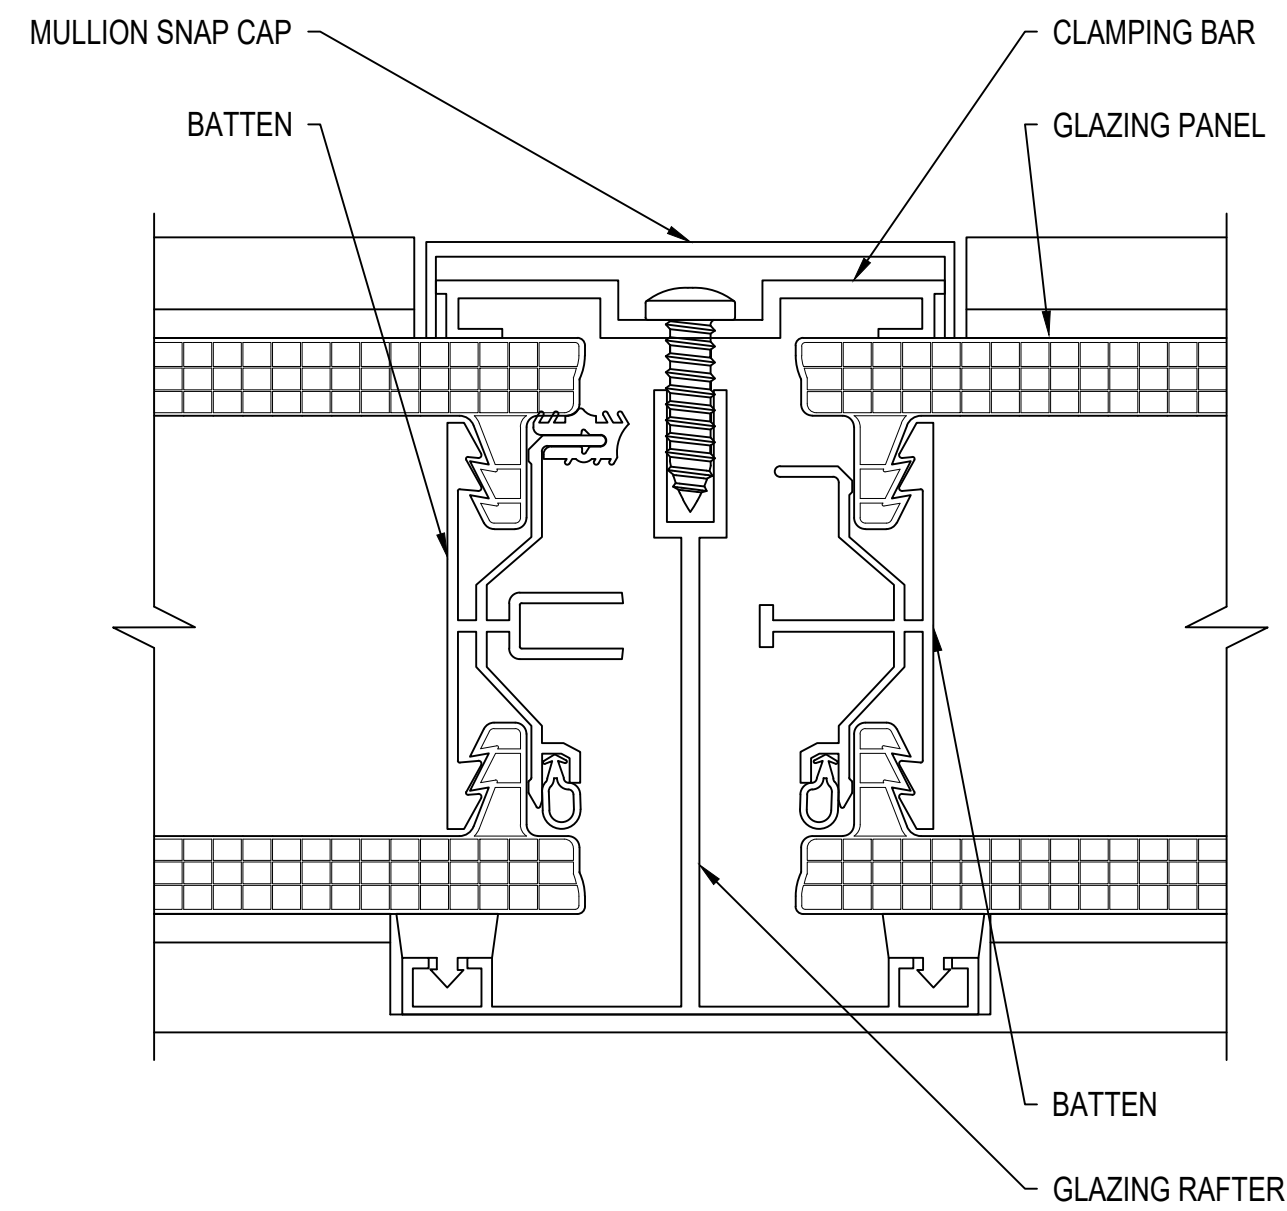


E SECTION @ VERTICAL MULLION (OPTIONAL)
3" UniQuad®

TRANSLUCENT WALLS

3" UniQuad®

SHORT SPANS - CONTACT TO VERIFY DESIGN LOADS

ENG-EXT-0493-2600

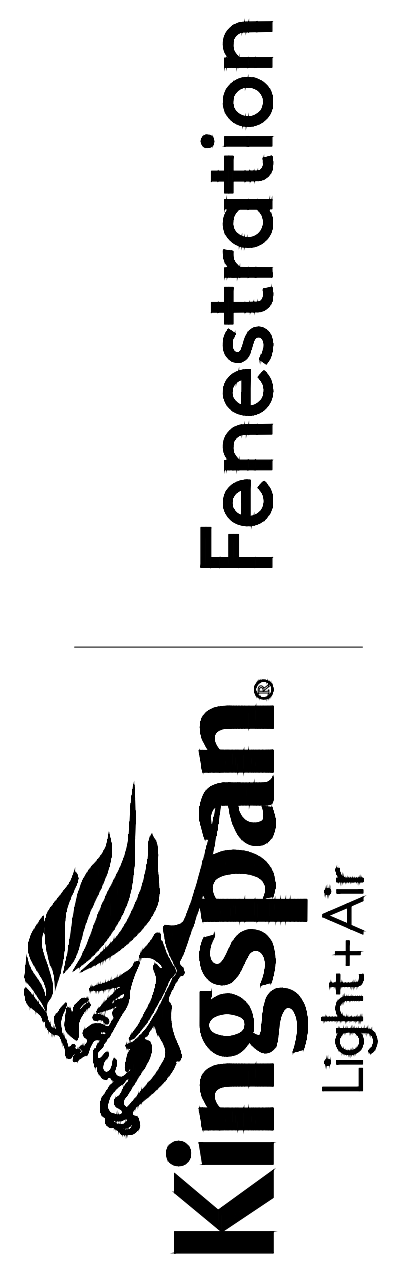

28662 N. Ballard Drive
Lake Forest, IL 60045 USA
T: +1 847.816.1060
F: +1 847.816.0475

Note
The standard details shown are for reference only.
Please contact our Architectural Support Department for job specific details and for information regarding the usage, limitations, and or code requirements pertaining to this product, please contact us at:
info@kingspanlightandair.us

5/19/2026: CREATION OF DOCUMENT

Details are subject to change and should be verified with our Architectural Support Department prior to implementation, please contact us at:
info@kingspanlightandair.us