


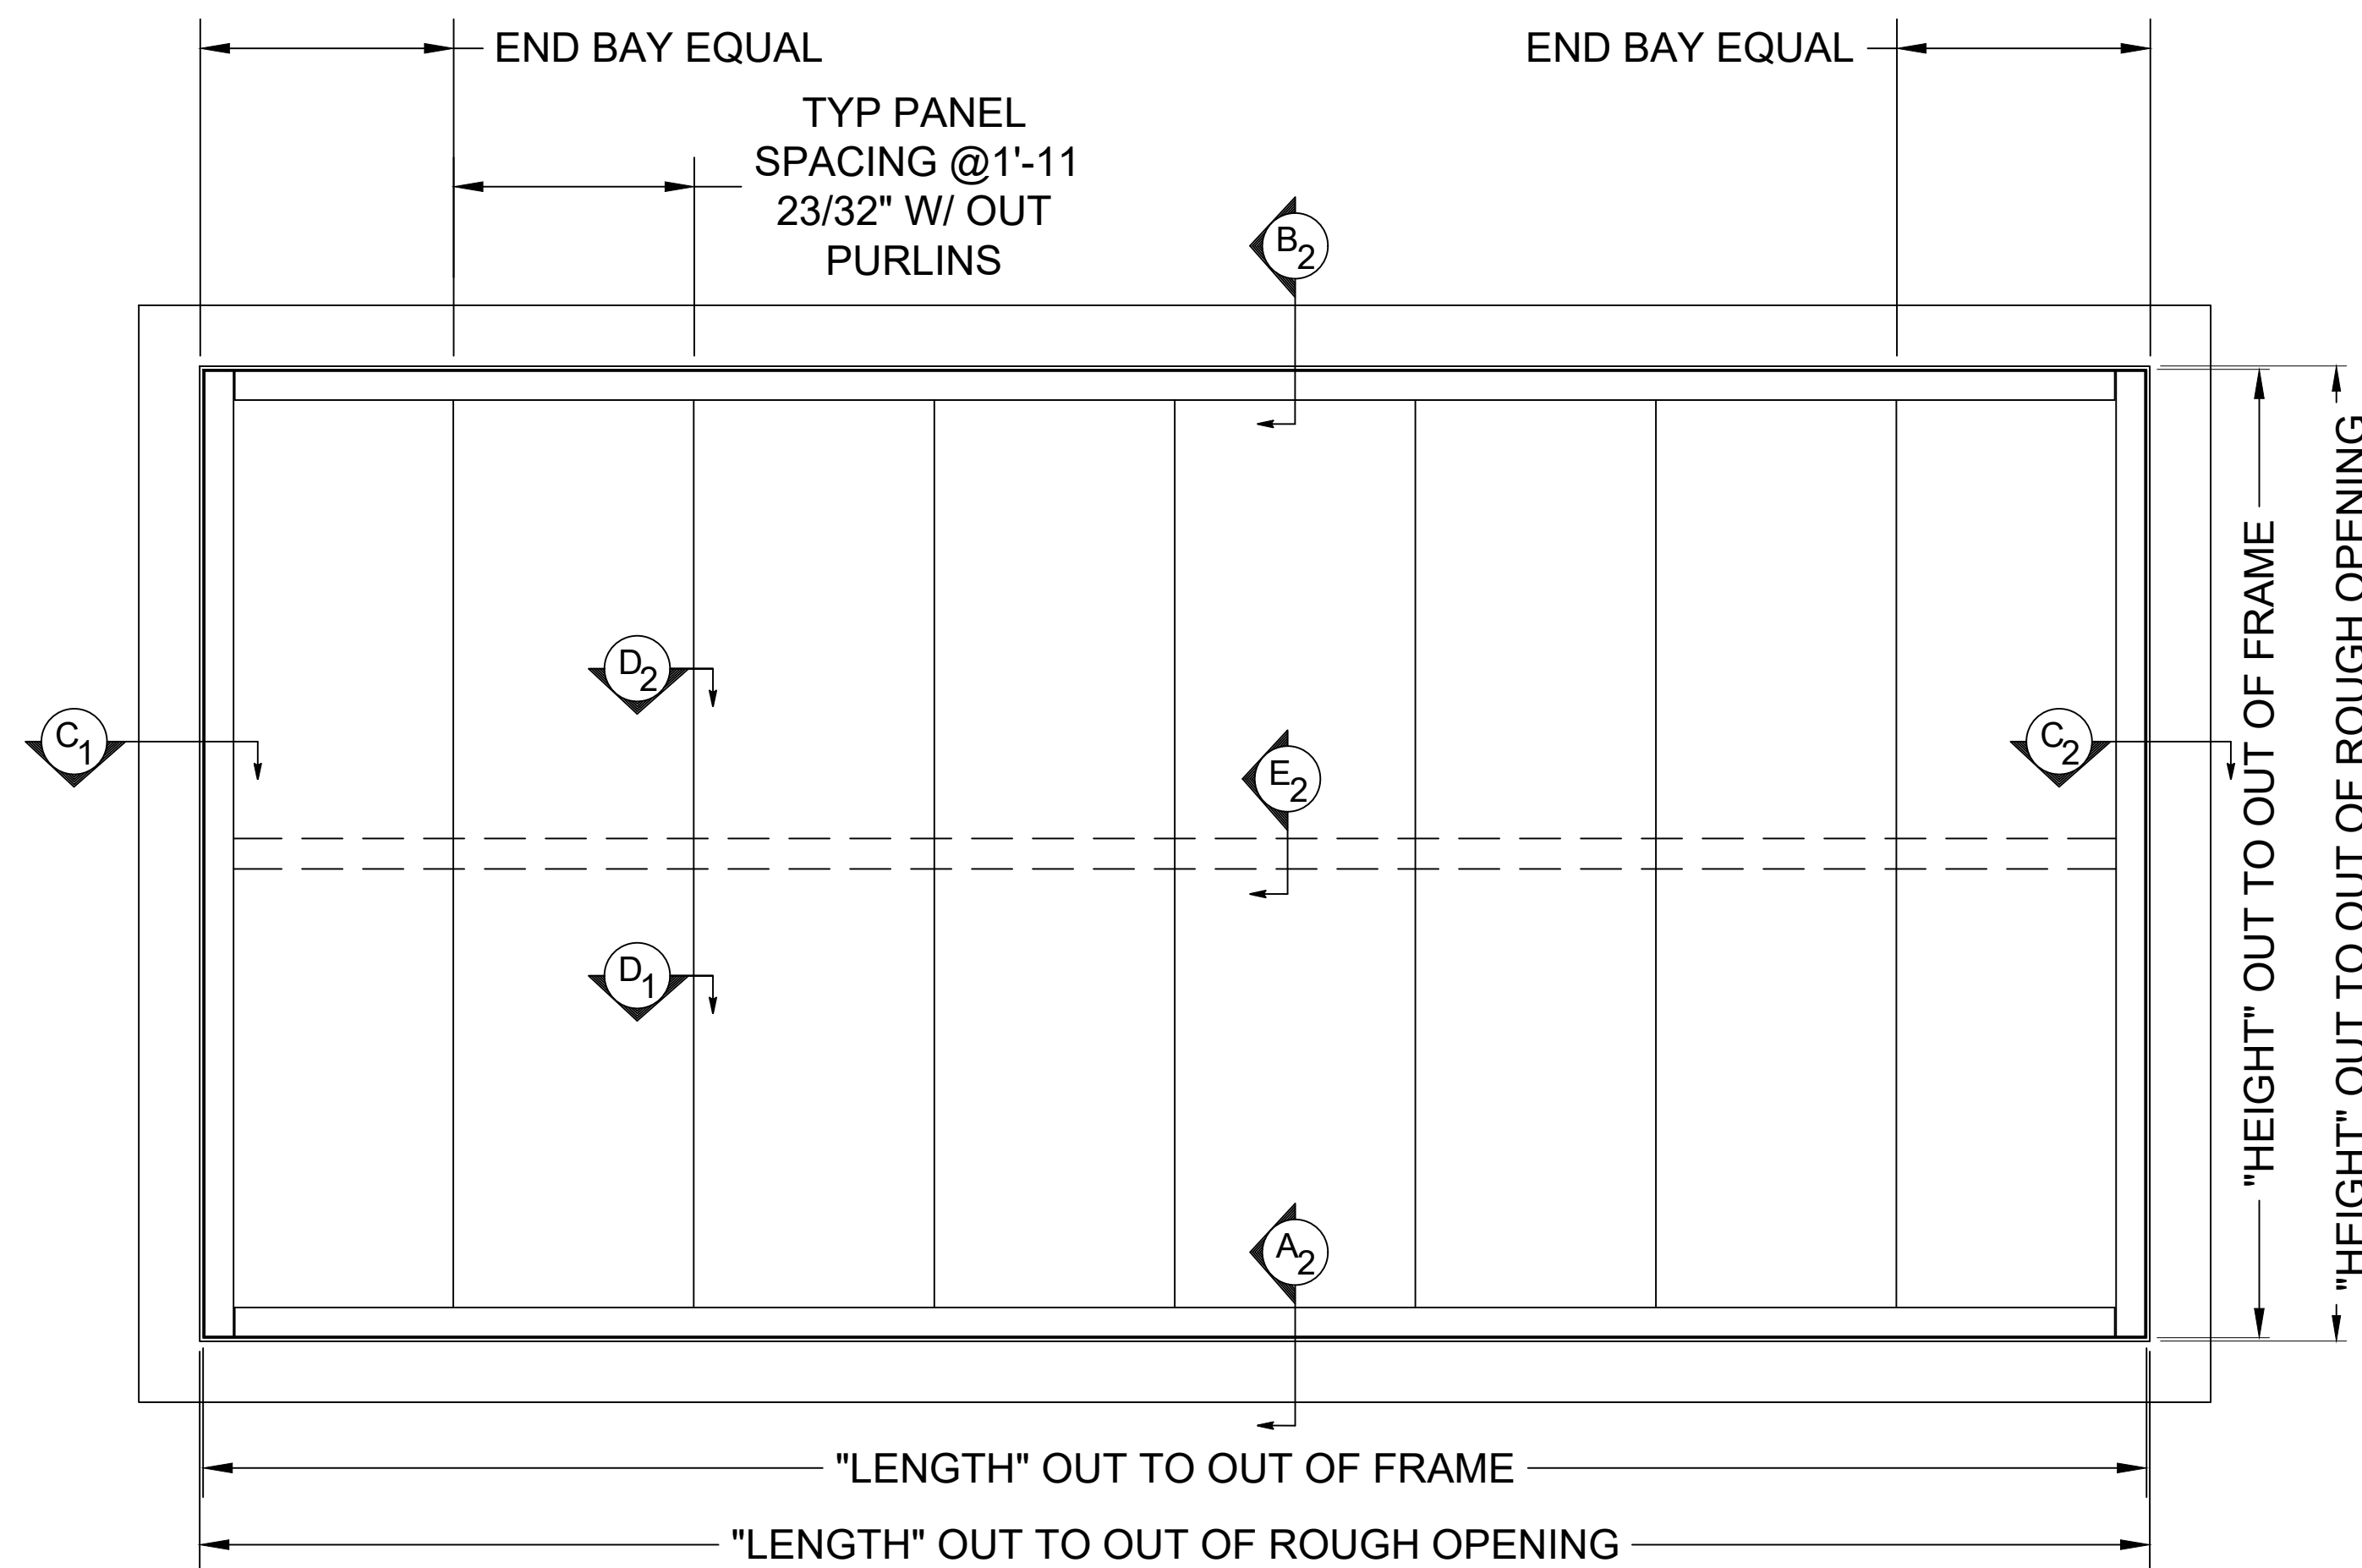


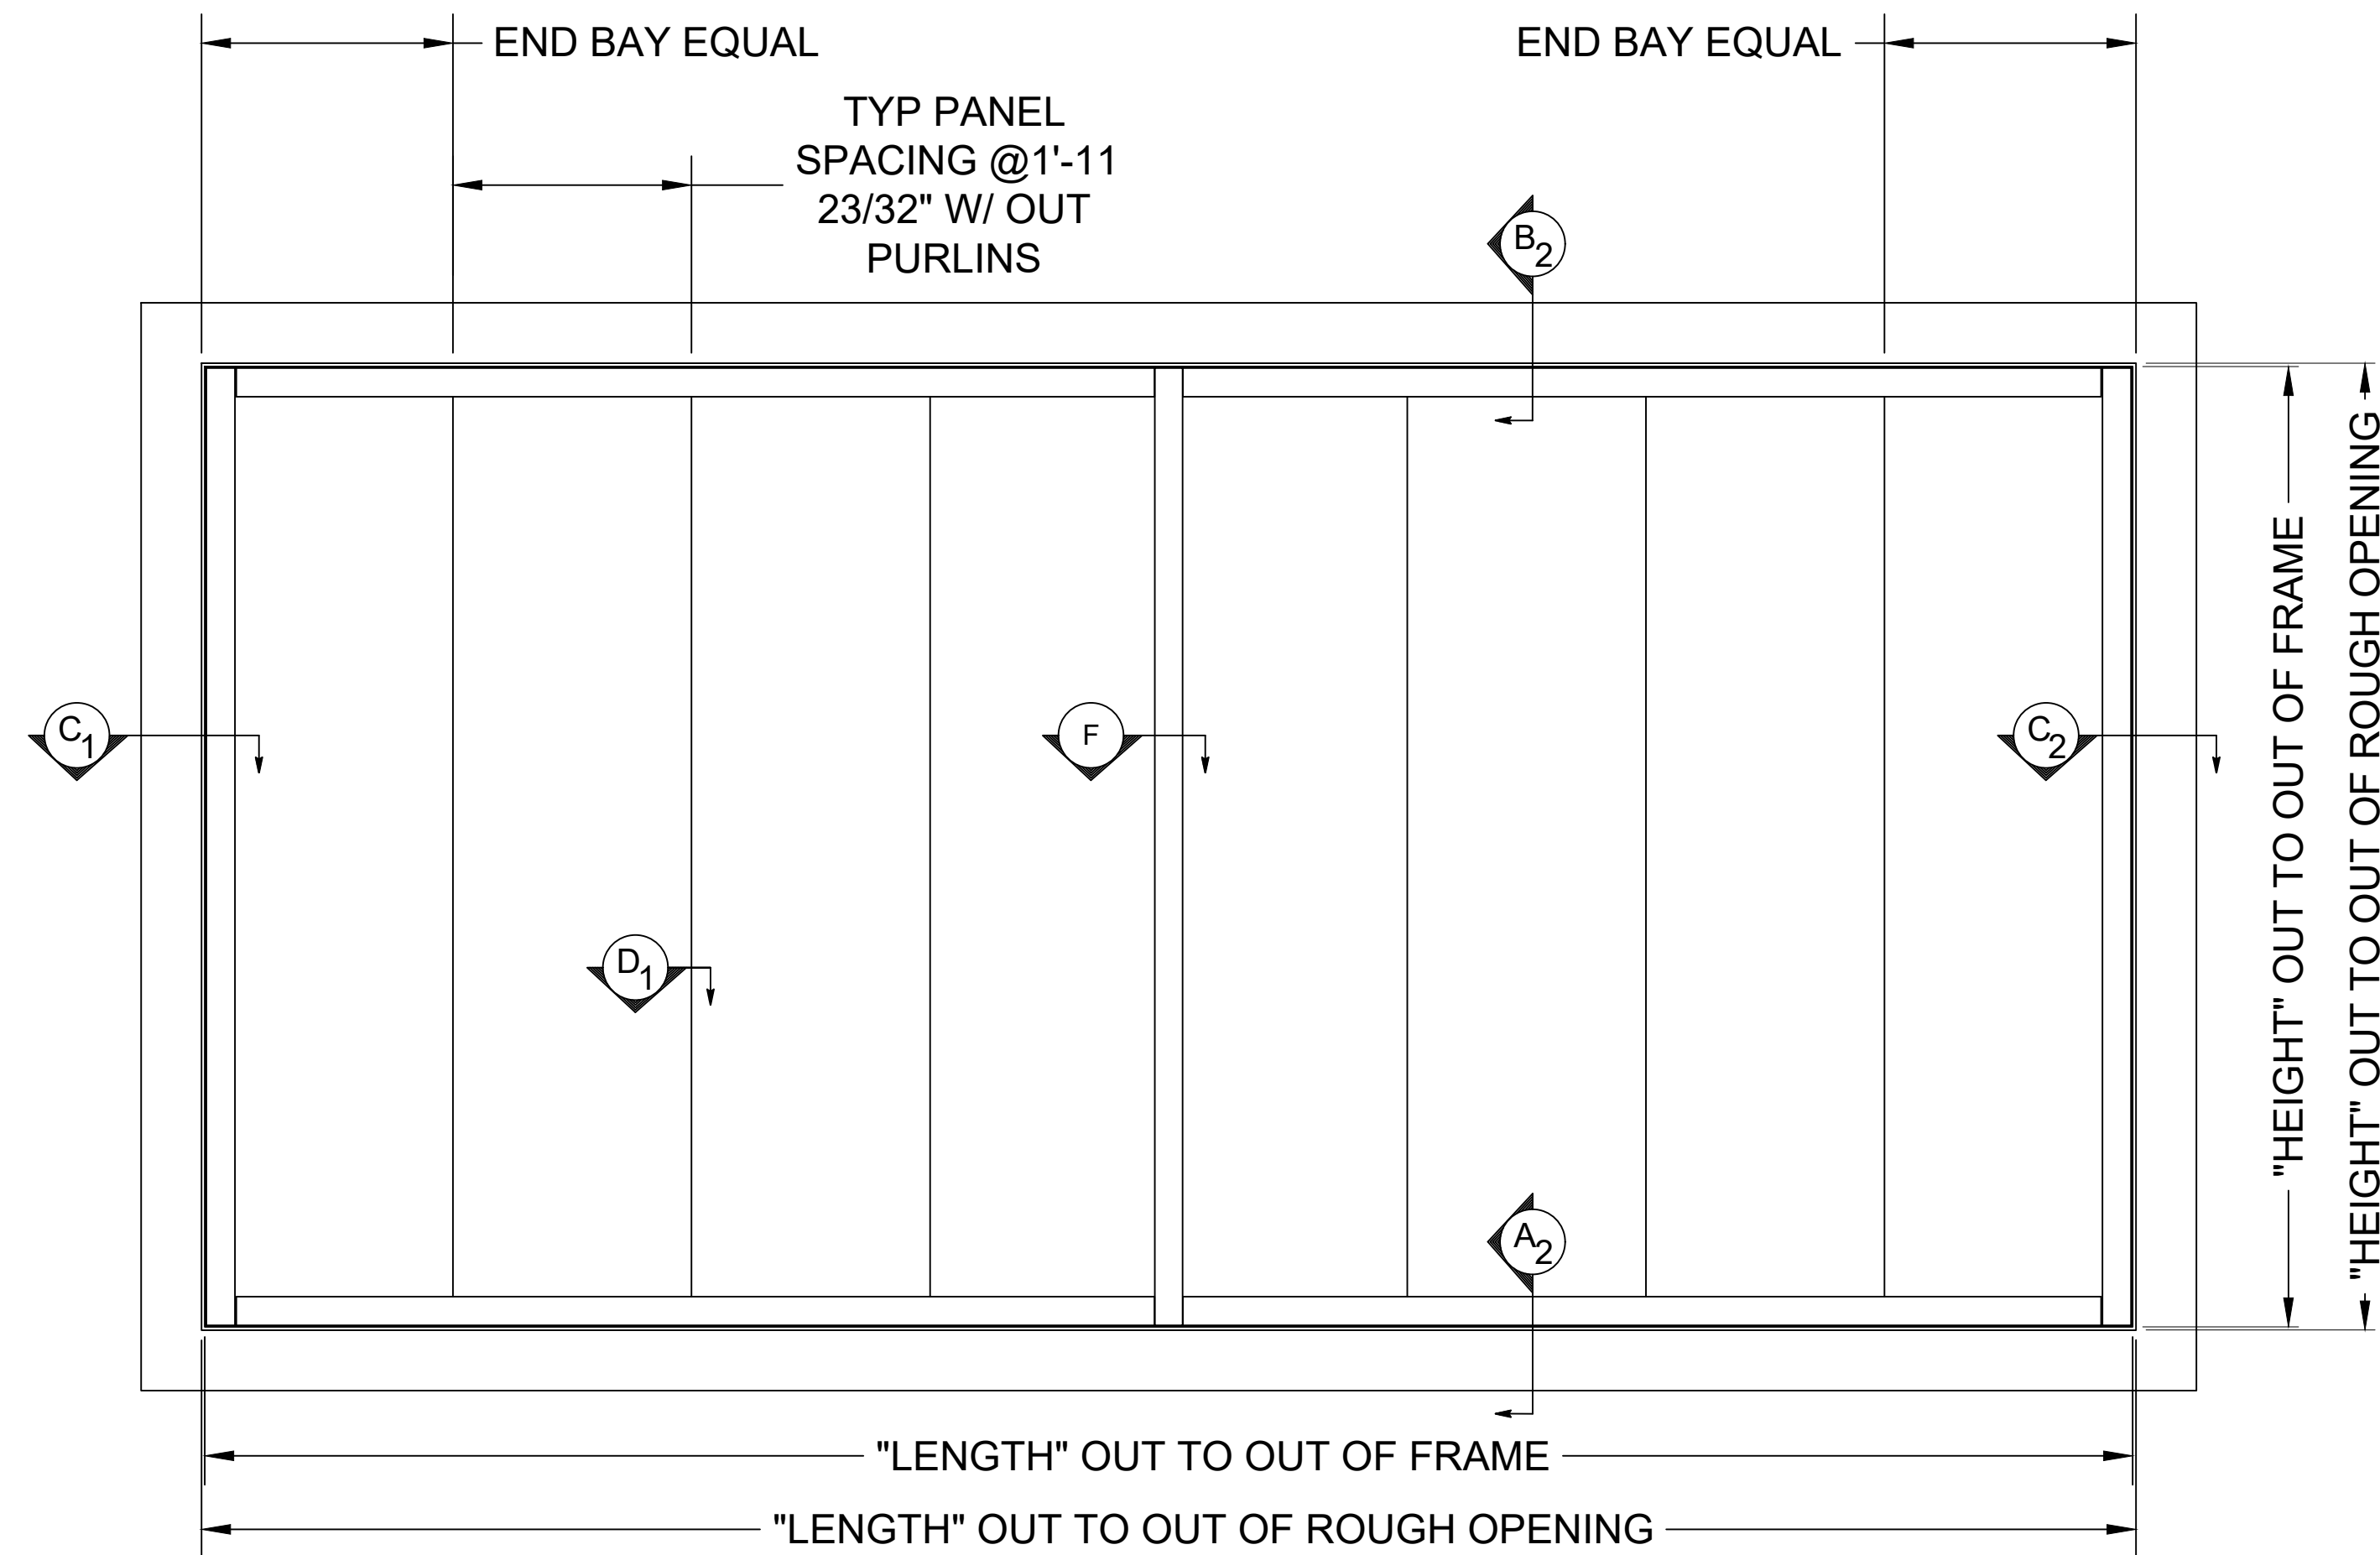


ELEVATION (FLUSH)

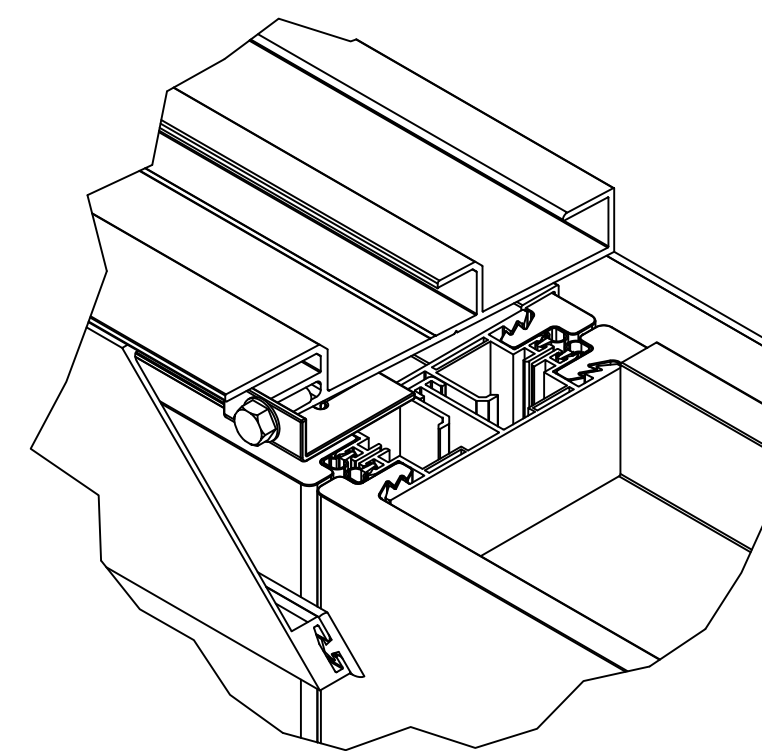


ELEVATION (W/ OPTIONAL MULLION)

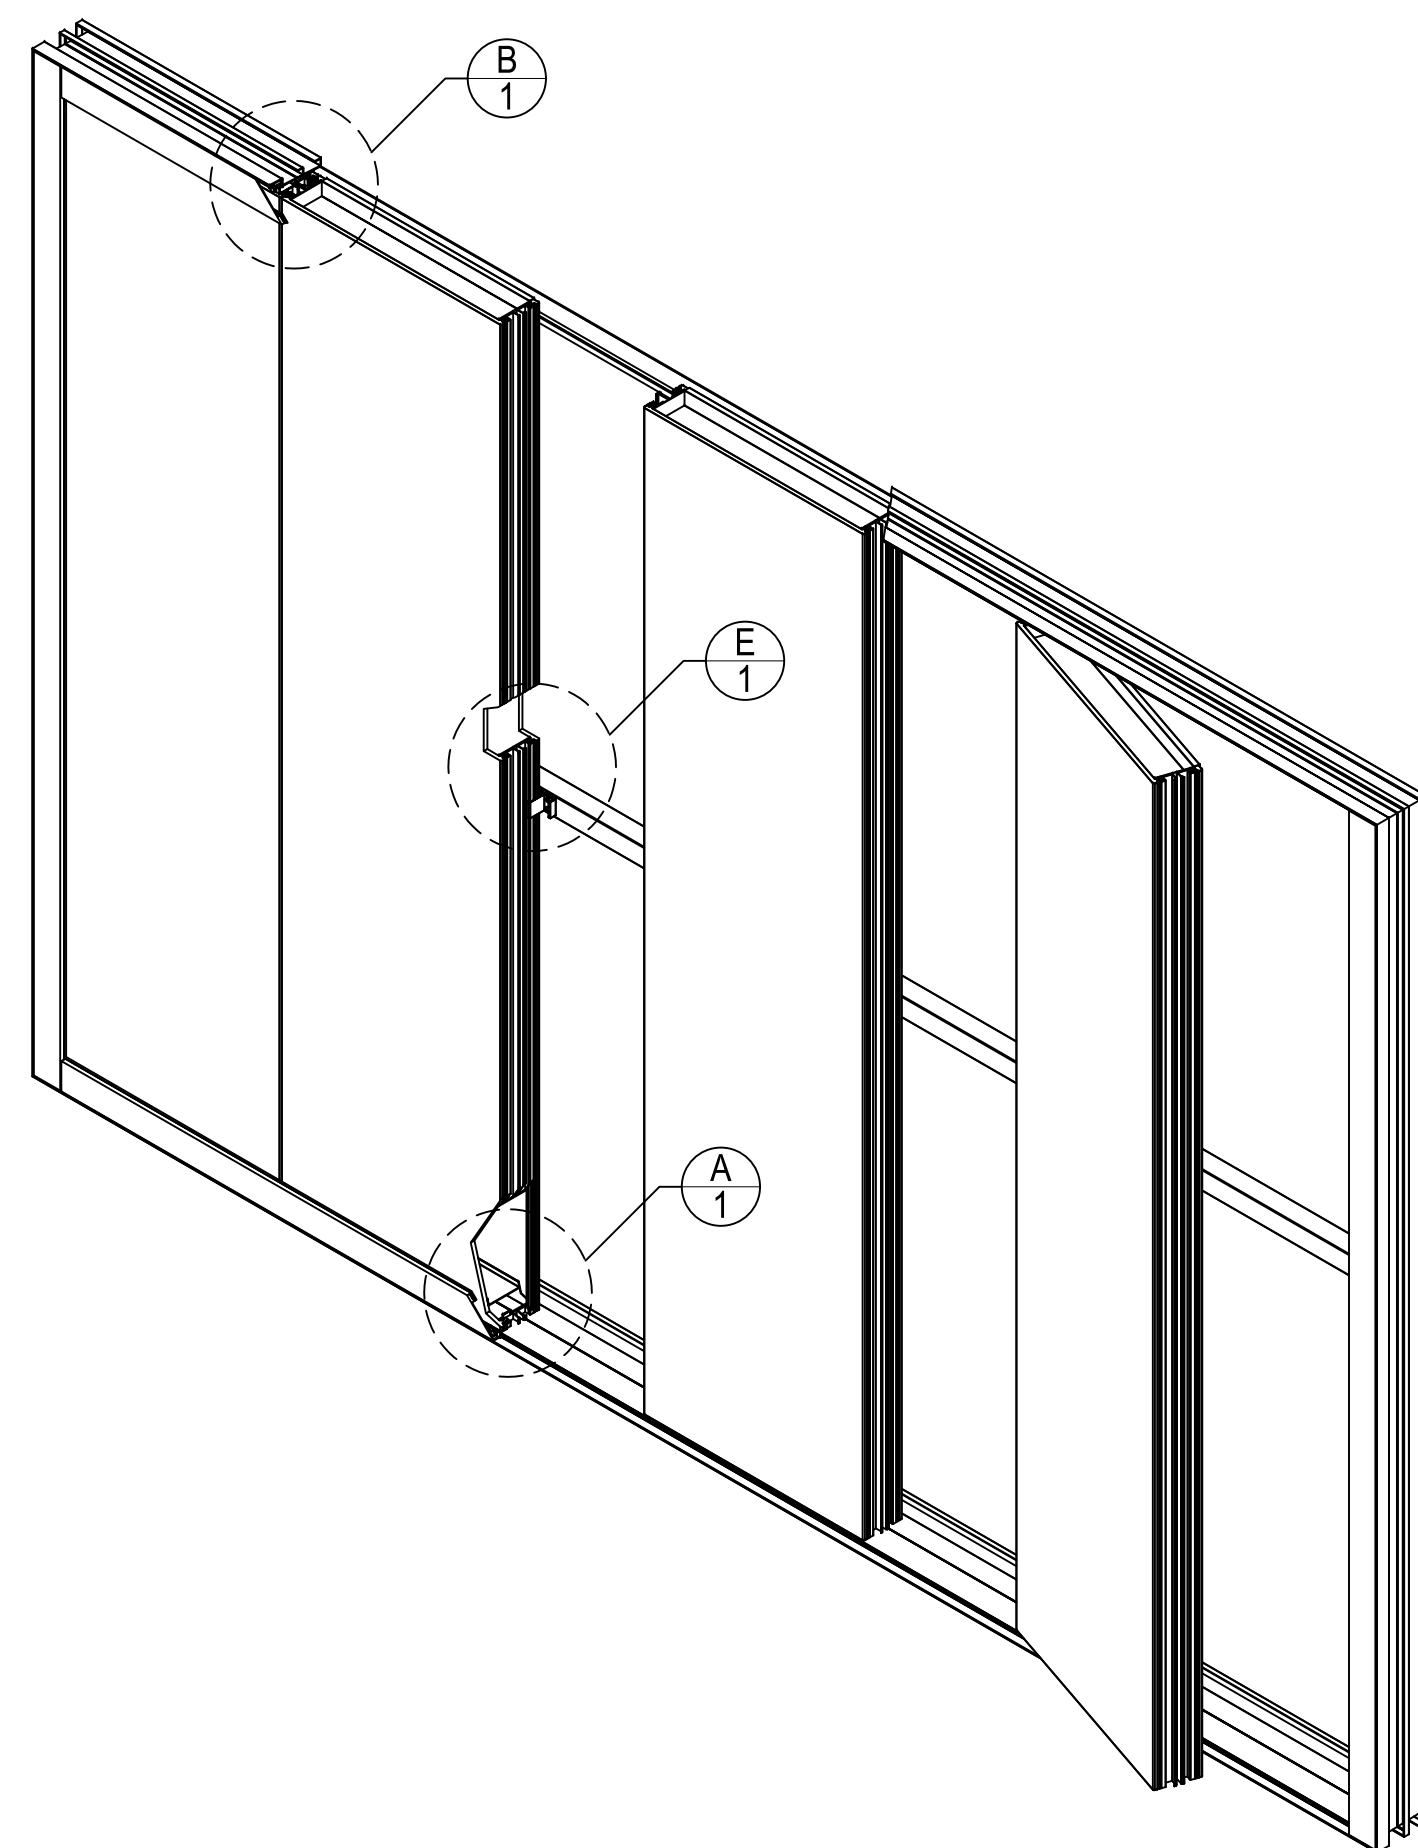

B₁ UNICLIP CONNECTION @ HEAD
4" UniQuad®

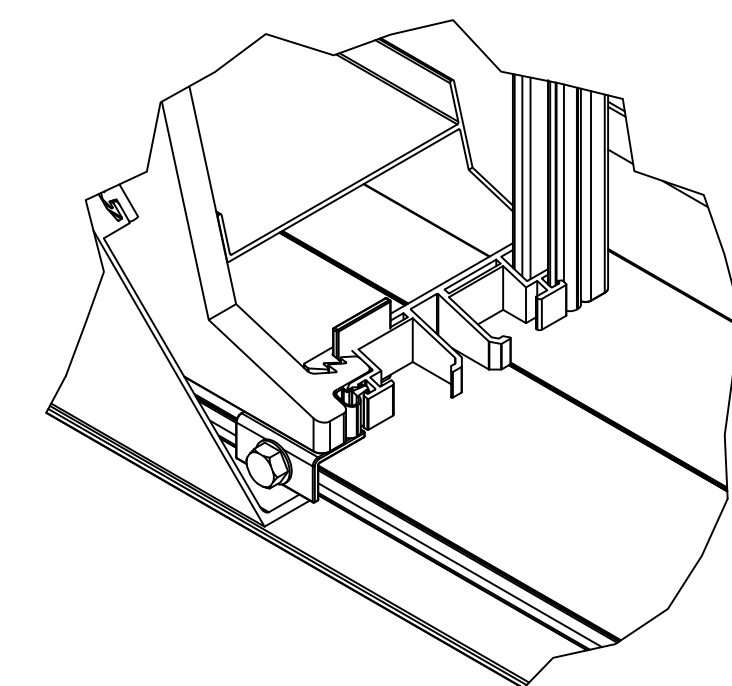

A₁ UNICLIP CONNECTION @ HEAD
4" UniQuad®

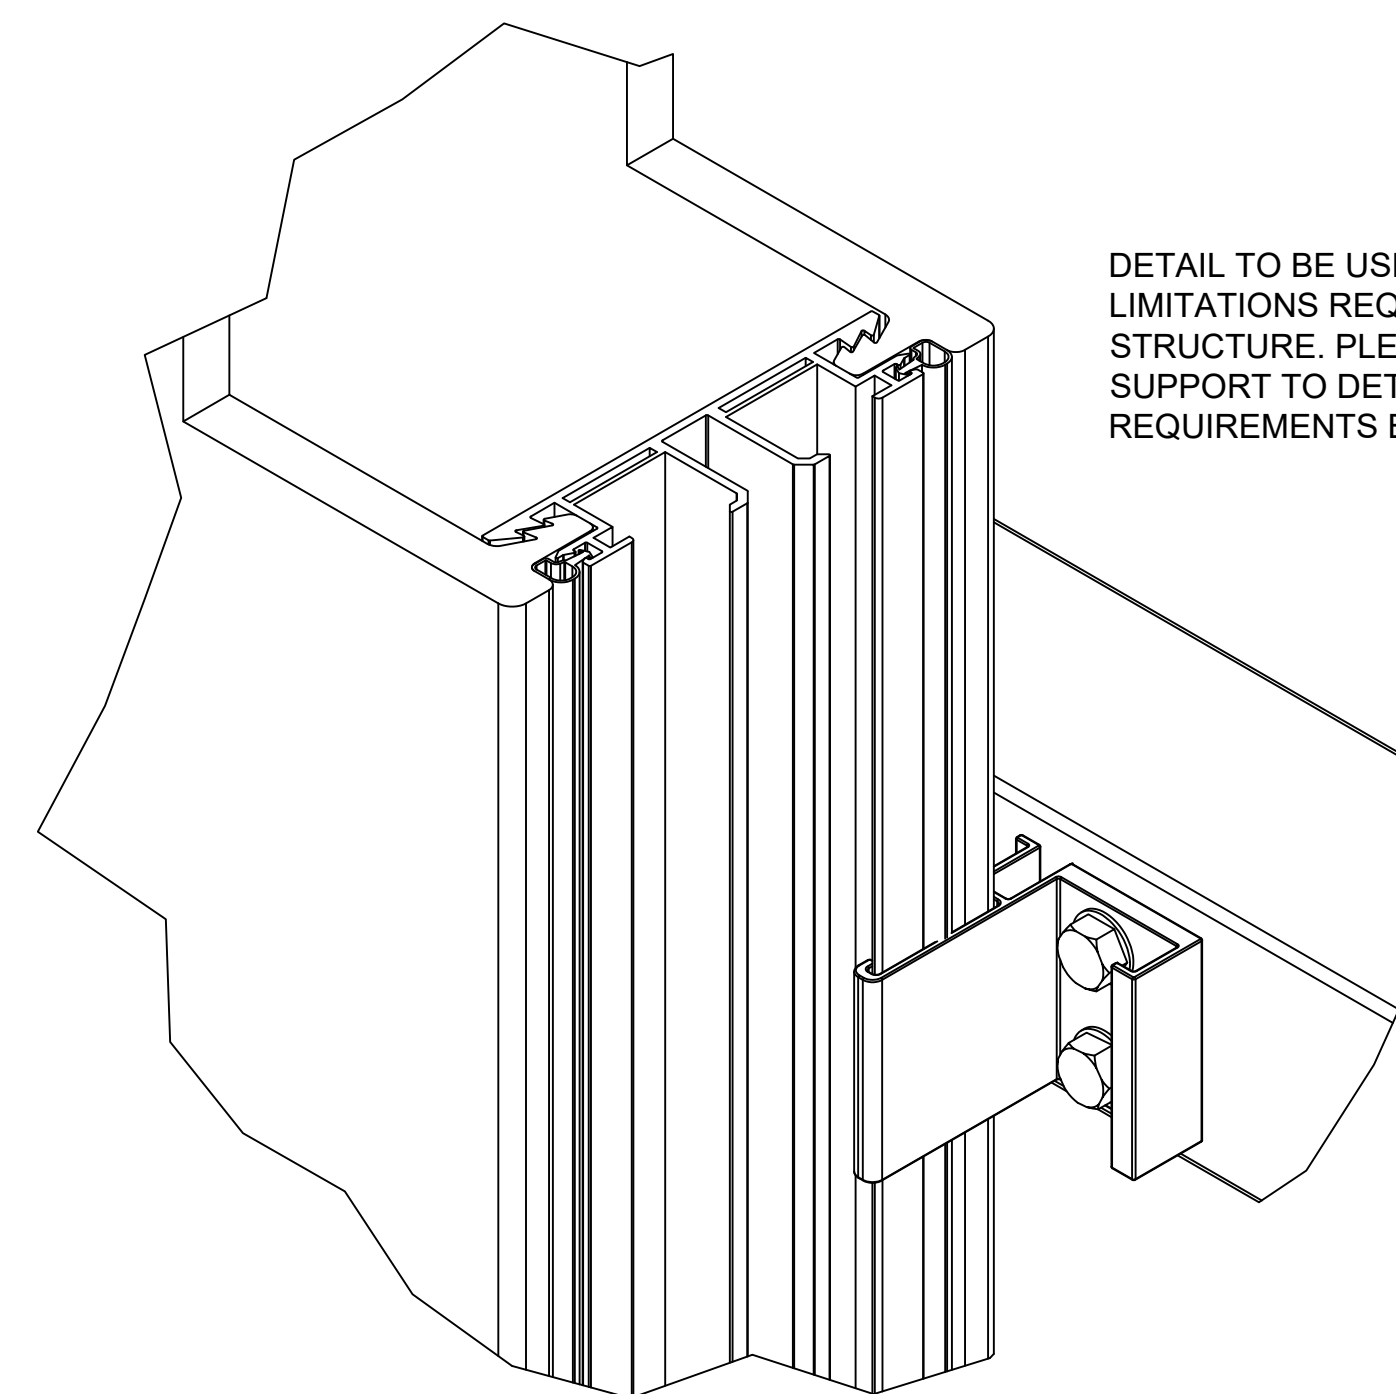


E₁ CLIP CONNECTION @ PURLIN
4" UniQuad®

Details are subject to change and should be verified with our Architectural Support Department prior to implementation, please contact us at: info@kingspanlightandair.us

TRANSLUCENT WALLS
4" UniQuad®

LONG SPANS - CONTACT TO VERIFY DESIGN LOADS
ENG-EXT-0494-2600

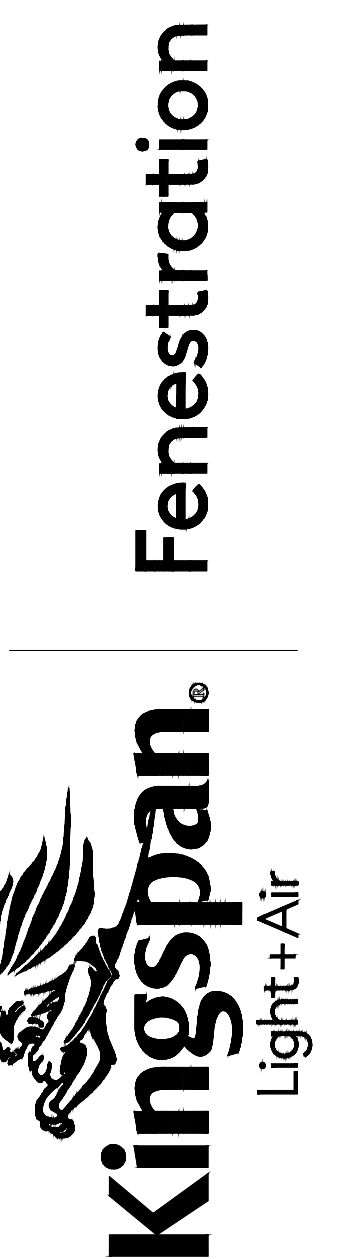

28662 N. Ballard Drive
Lake Forest, IL 60045 USA
T: +1 847.816.1060
F: +1 847.816.0475


Note
The standard details shown are for reference only.
Please contact our Architectural Support Department for job specific details and for information regarding the usage, limitations, and or code requirements pertaining to this product, please contact us at:

info@kingspanlightandair.us


5/19/2026: CREATION OF DOCUMENT

SHEET NO.

1 OF 3

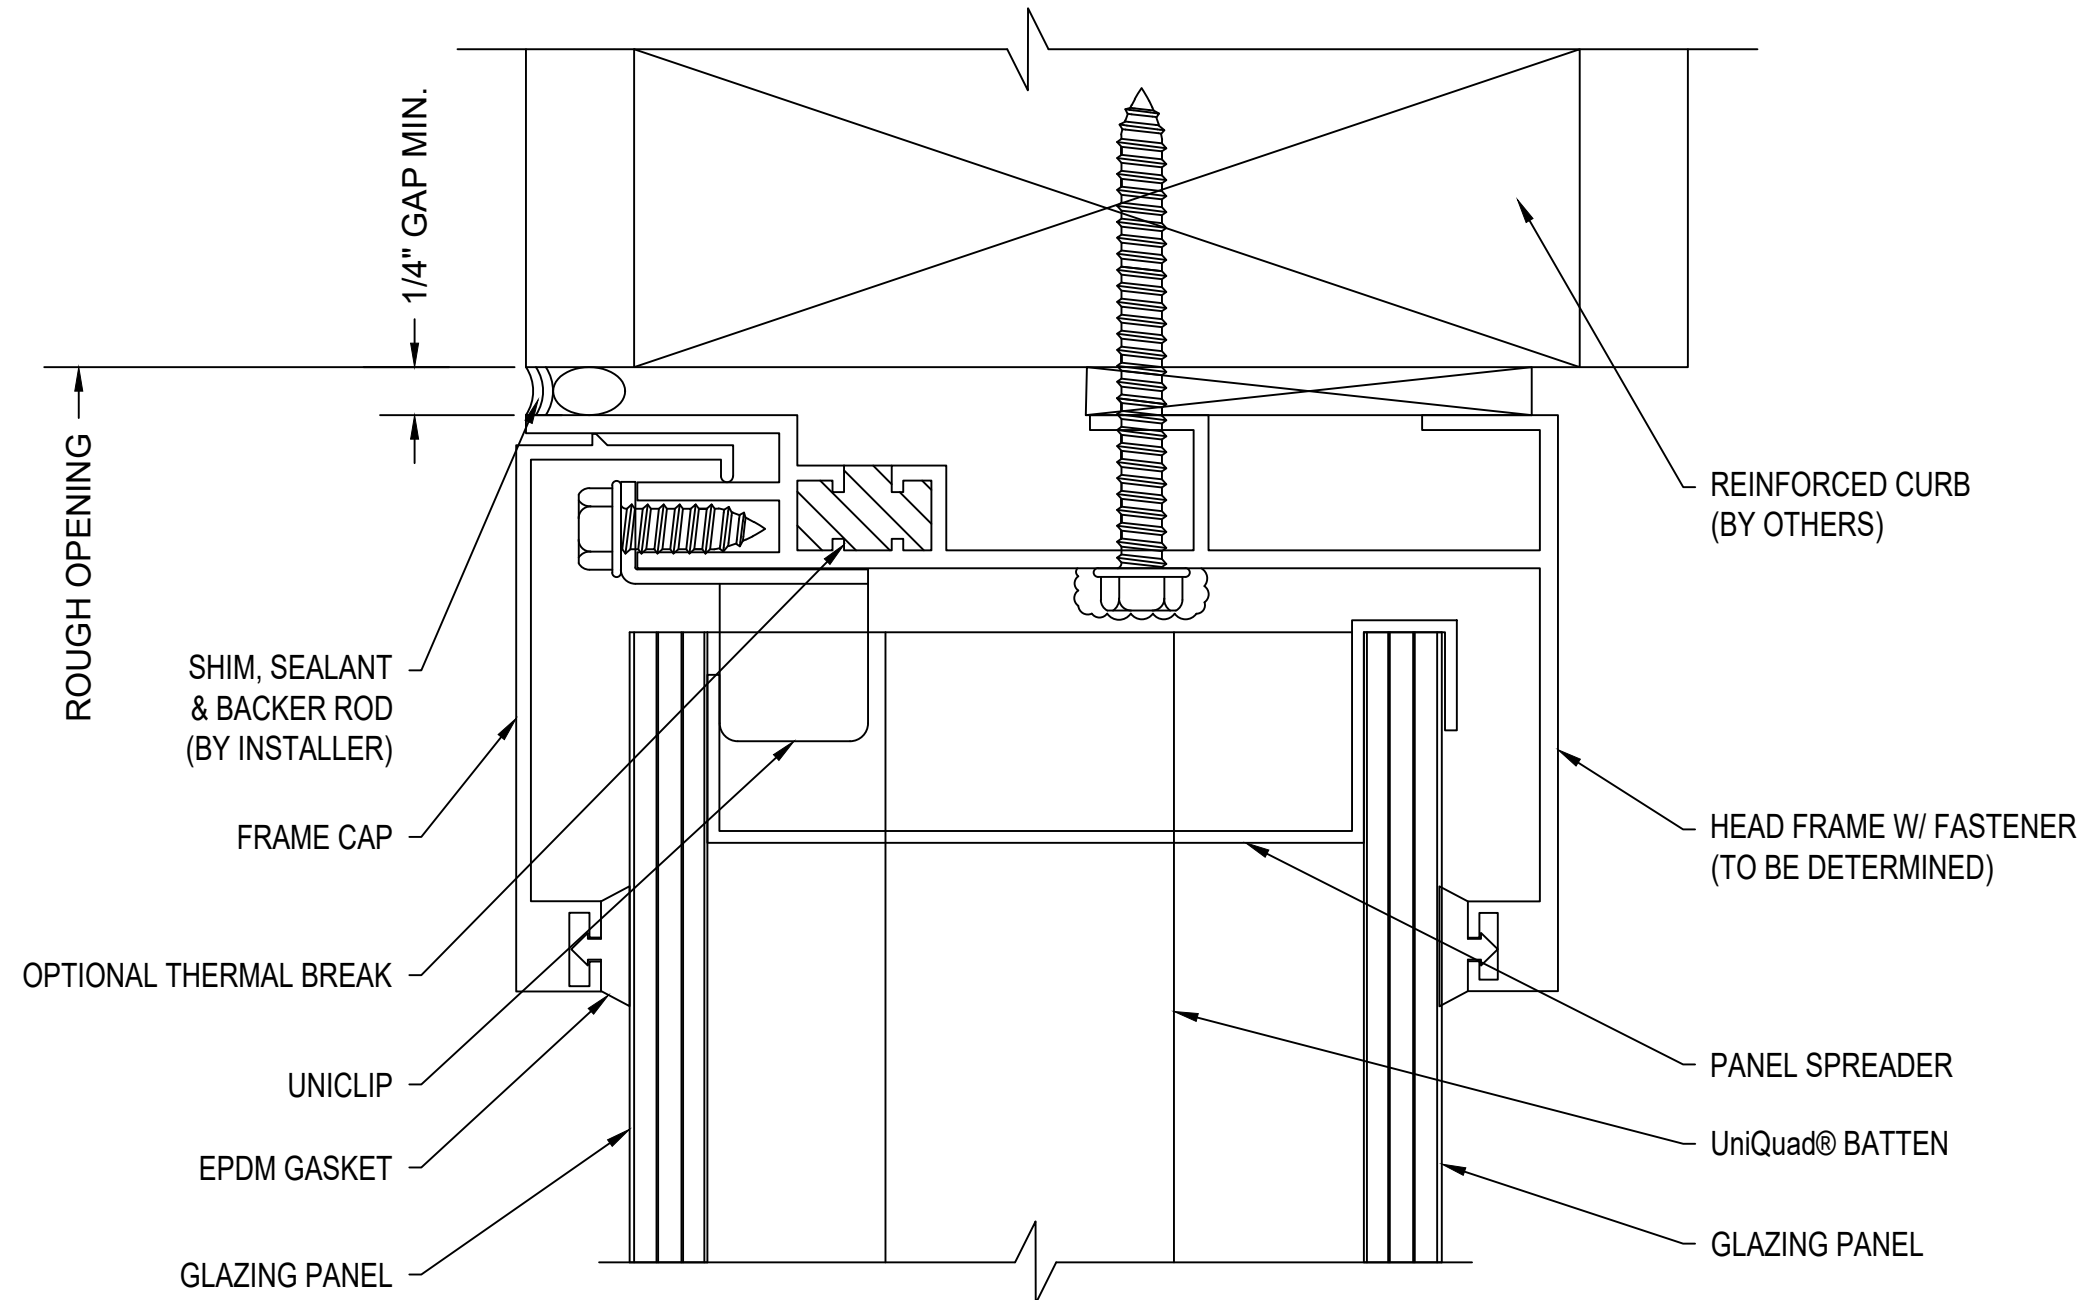


B₂ SECTION @ HEAD
4" UniQuad®

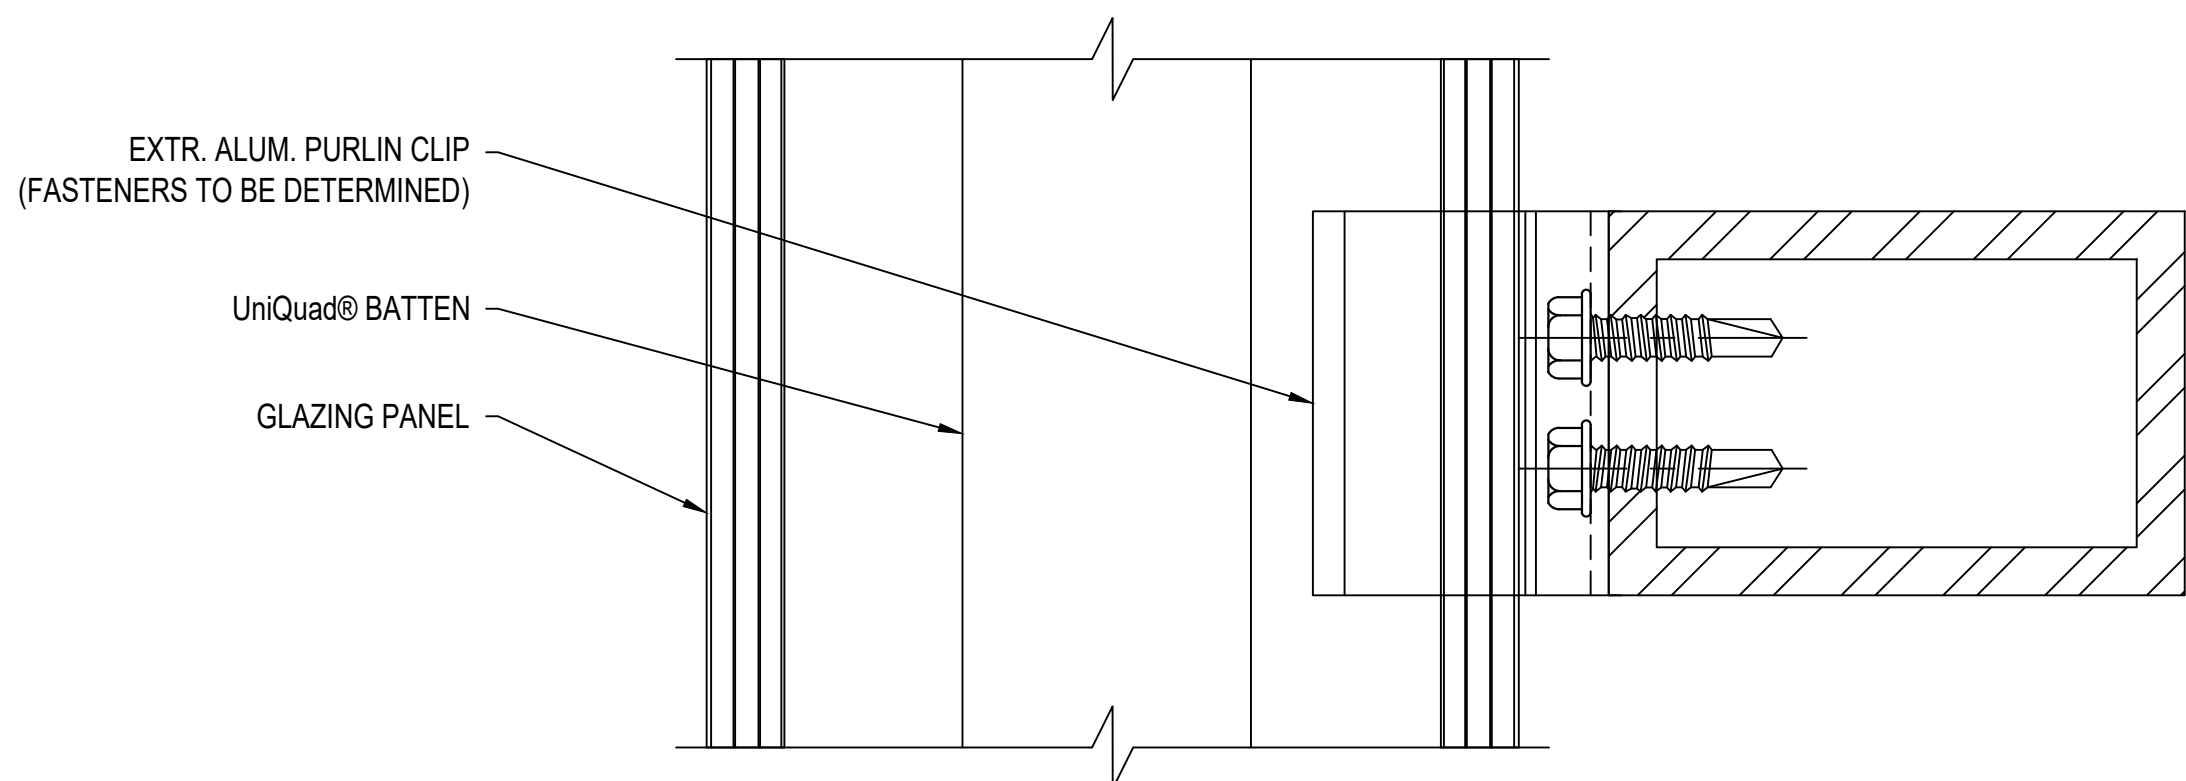

E₂ SECTION @ PURLIN
4" UniQuad®

DETAIL TO BE USED WHEN SPANNING
LIMITATIONS REQUIRE ADDITIONAL SUPPORT
STRUCTURE. PLEASE CONTACT ARCHITECTURAL
SUPPORT TO DETERMINE THE STRUCTURAL
REQUIREMENTS BASED ON LOADING CONDITIONS

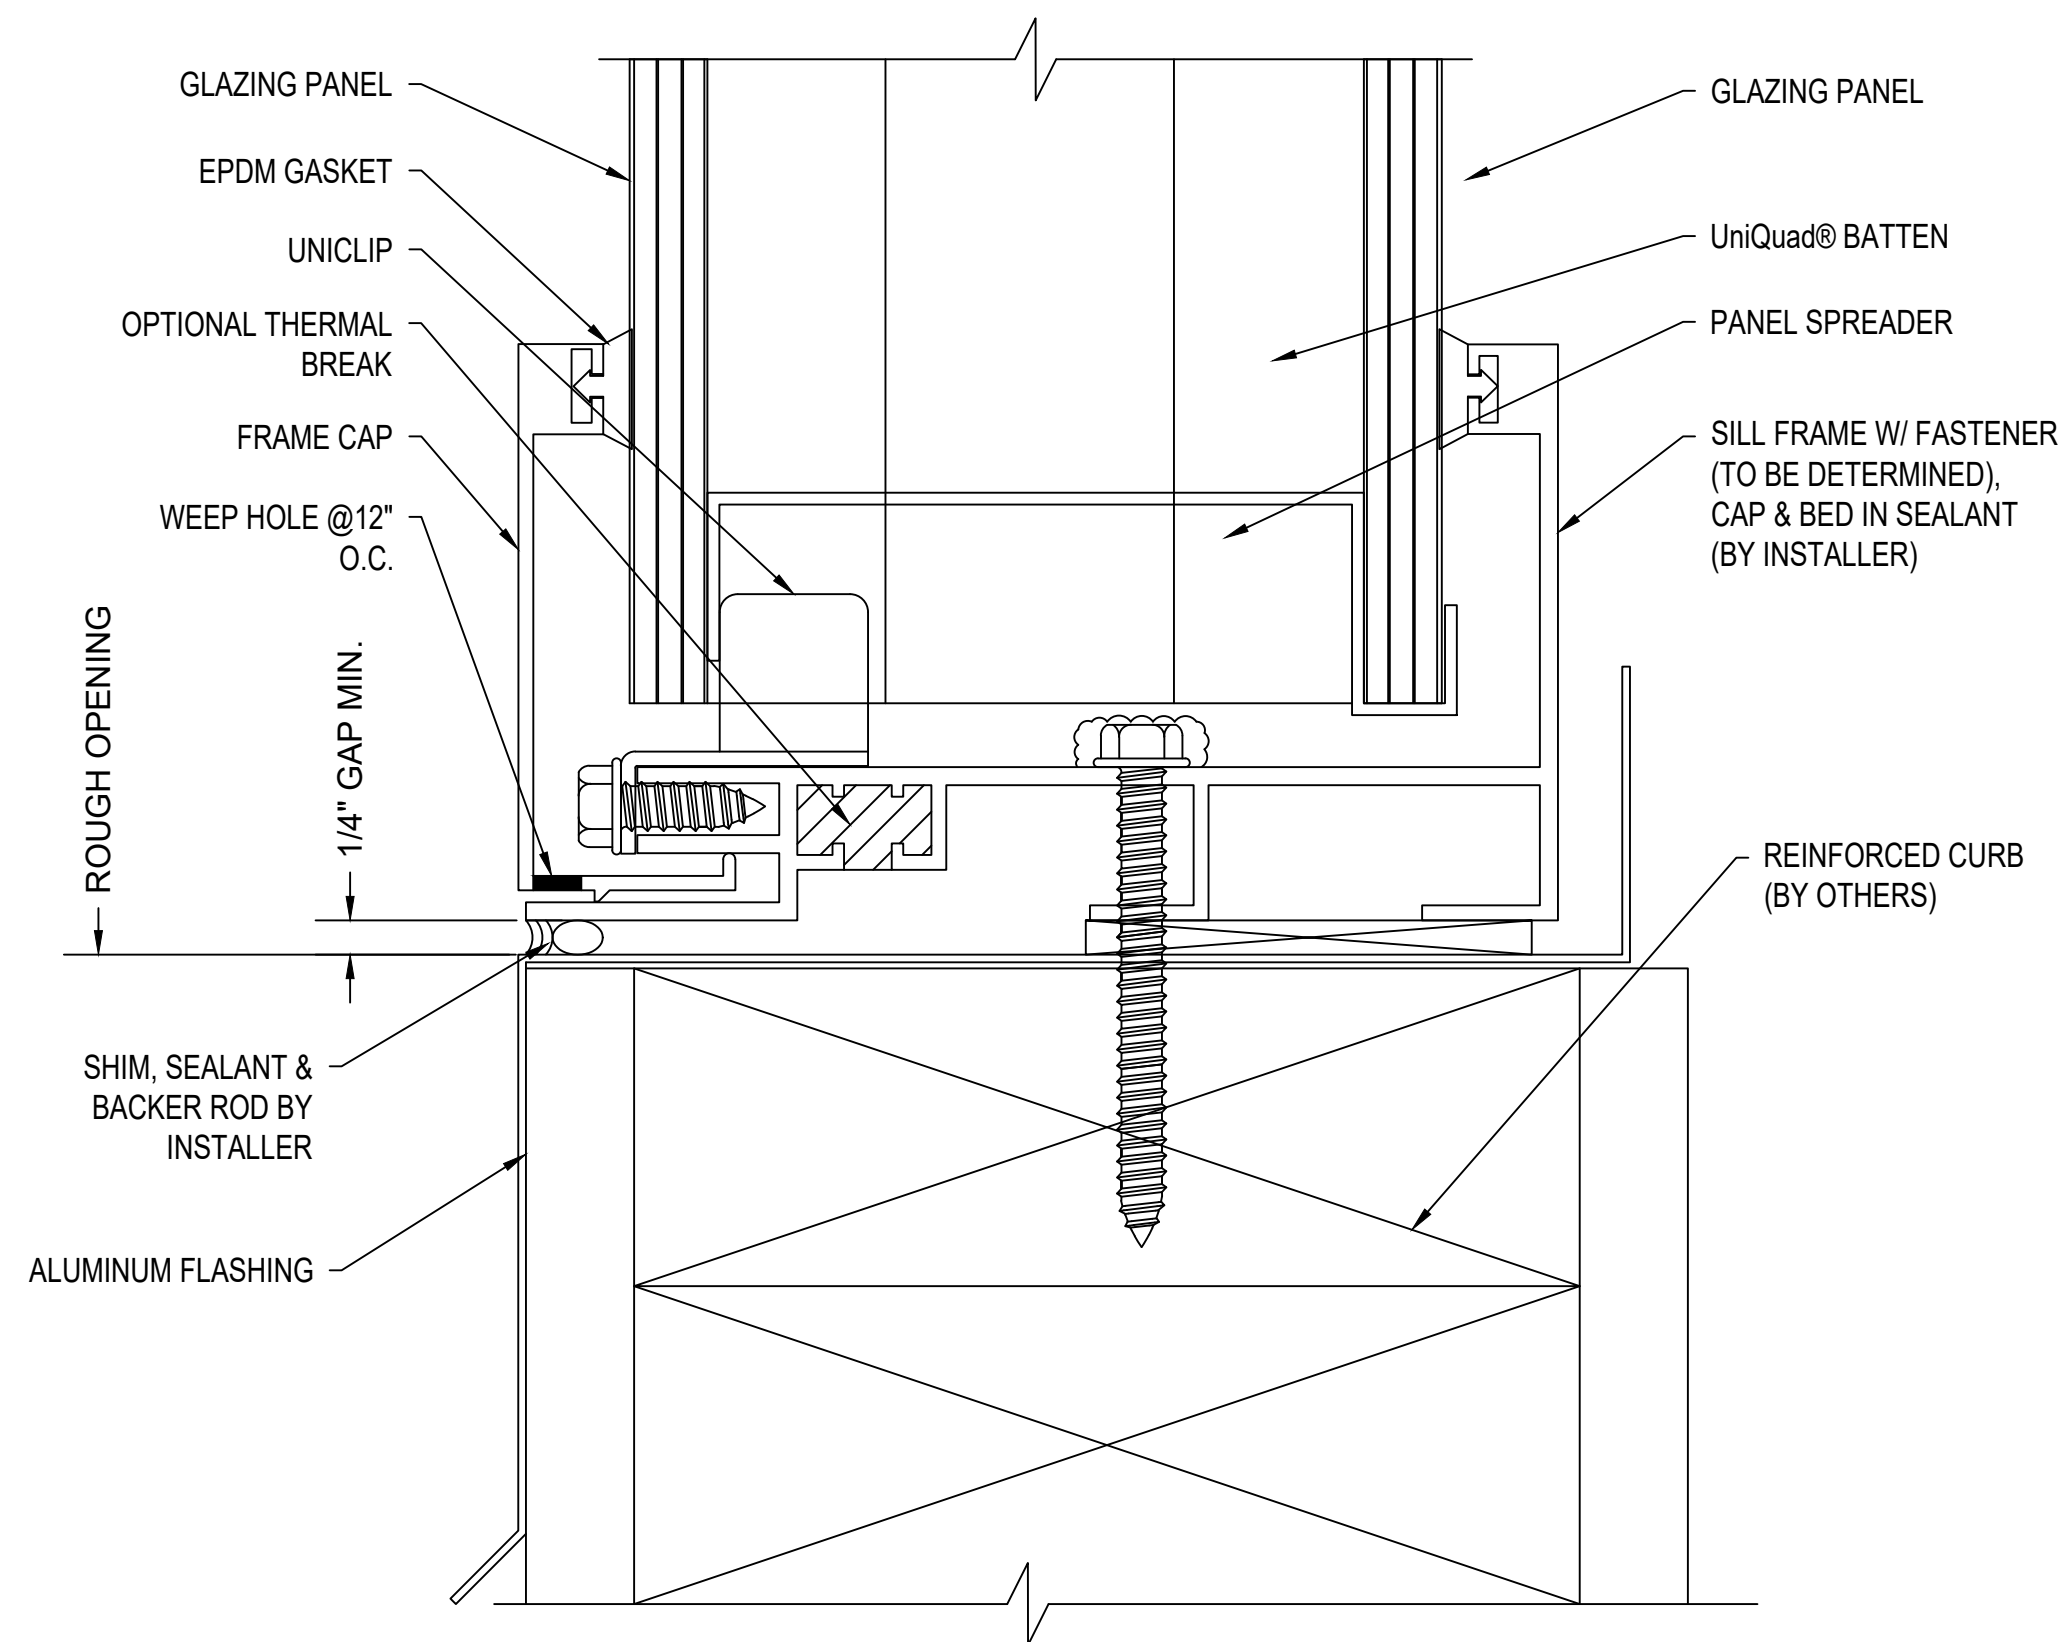


A₂ SECTION @ SILL
4" UniQuad®

TRANSLUCENT WALLS

4" UniQuad®

LONG SPANS - CONTACT TO VERIFY DESIGN LOADS

ENG-EXT-0494-2600

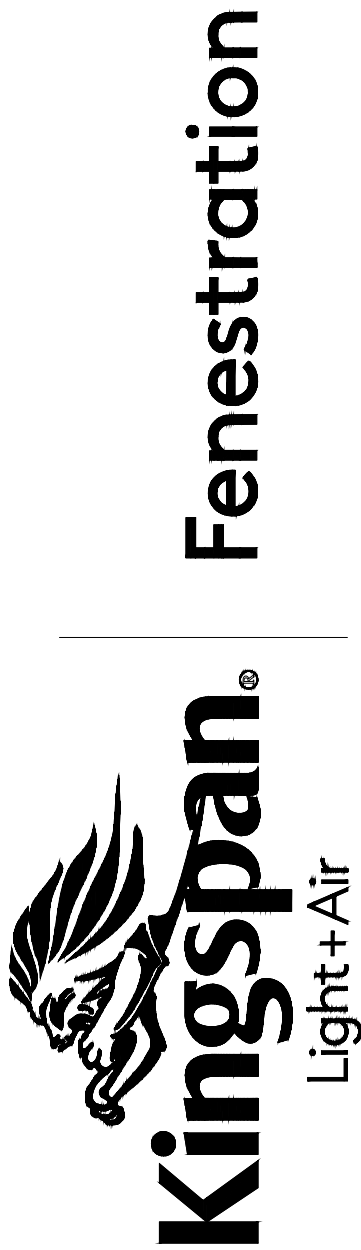

28662 N. Ballard Drive
Lake Forest, IL 60045 USA
T: +1 847.816.1060
F: +1 847.816.0475

Note
The standard details shown are for reference only.
Please contact our Architectural Support Department for job specific details and for information regarding the usage, limitations, and or code requirements pertaining to this product, please contact us at:


info@kingspanlightandair.us

5/19/2026: CREATION OF DOCUMENT


Details are subject to change and should be verified with our Architectural Support Department prior to implementation, please contact us at: info@kingspanlightandair.us

SHEET NO.


2 OF 3

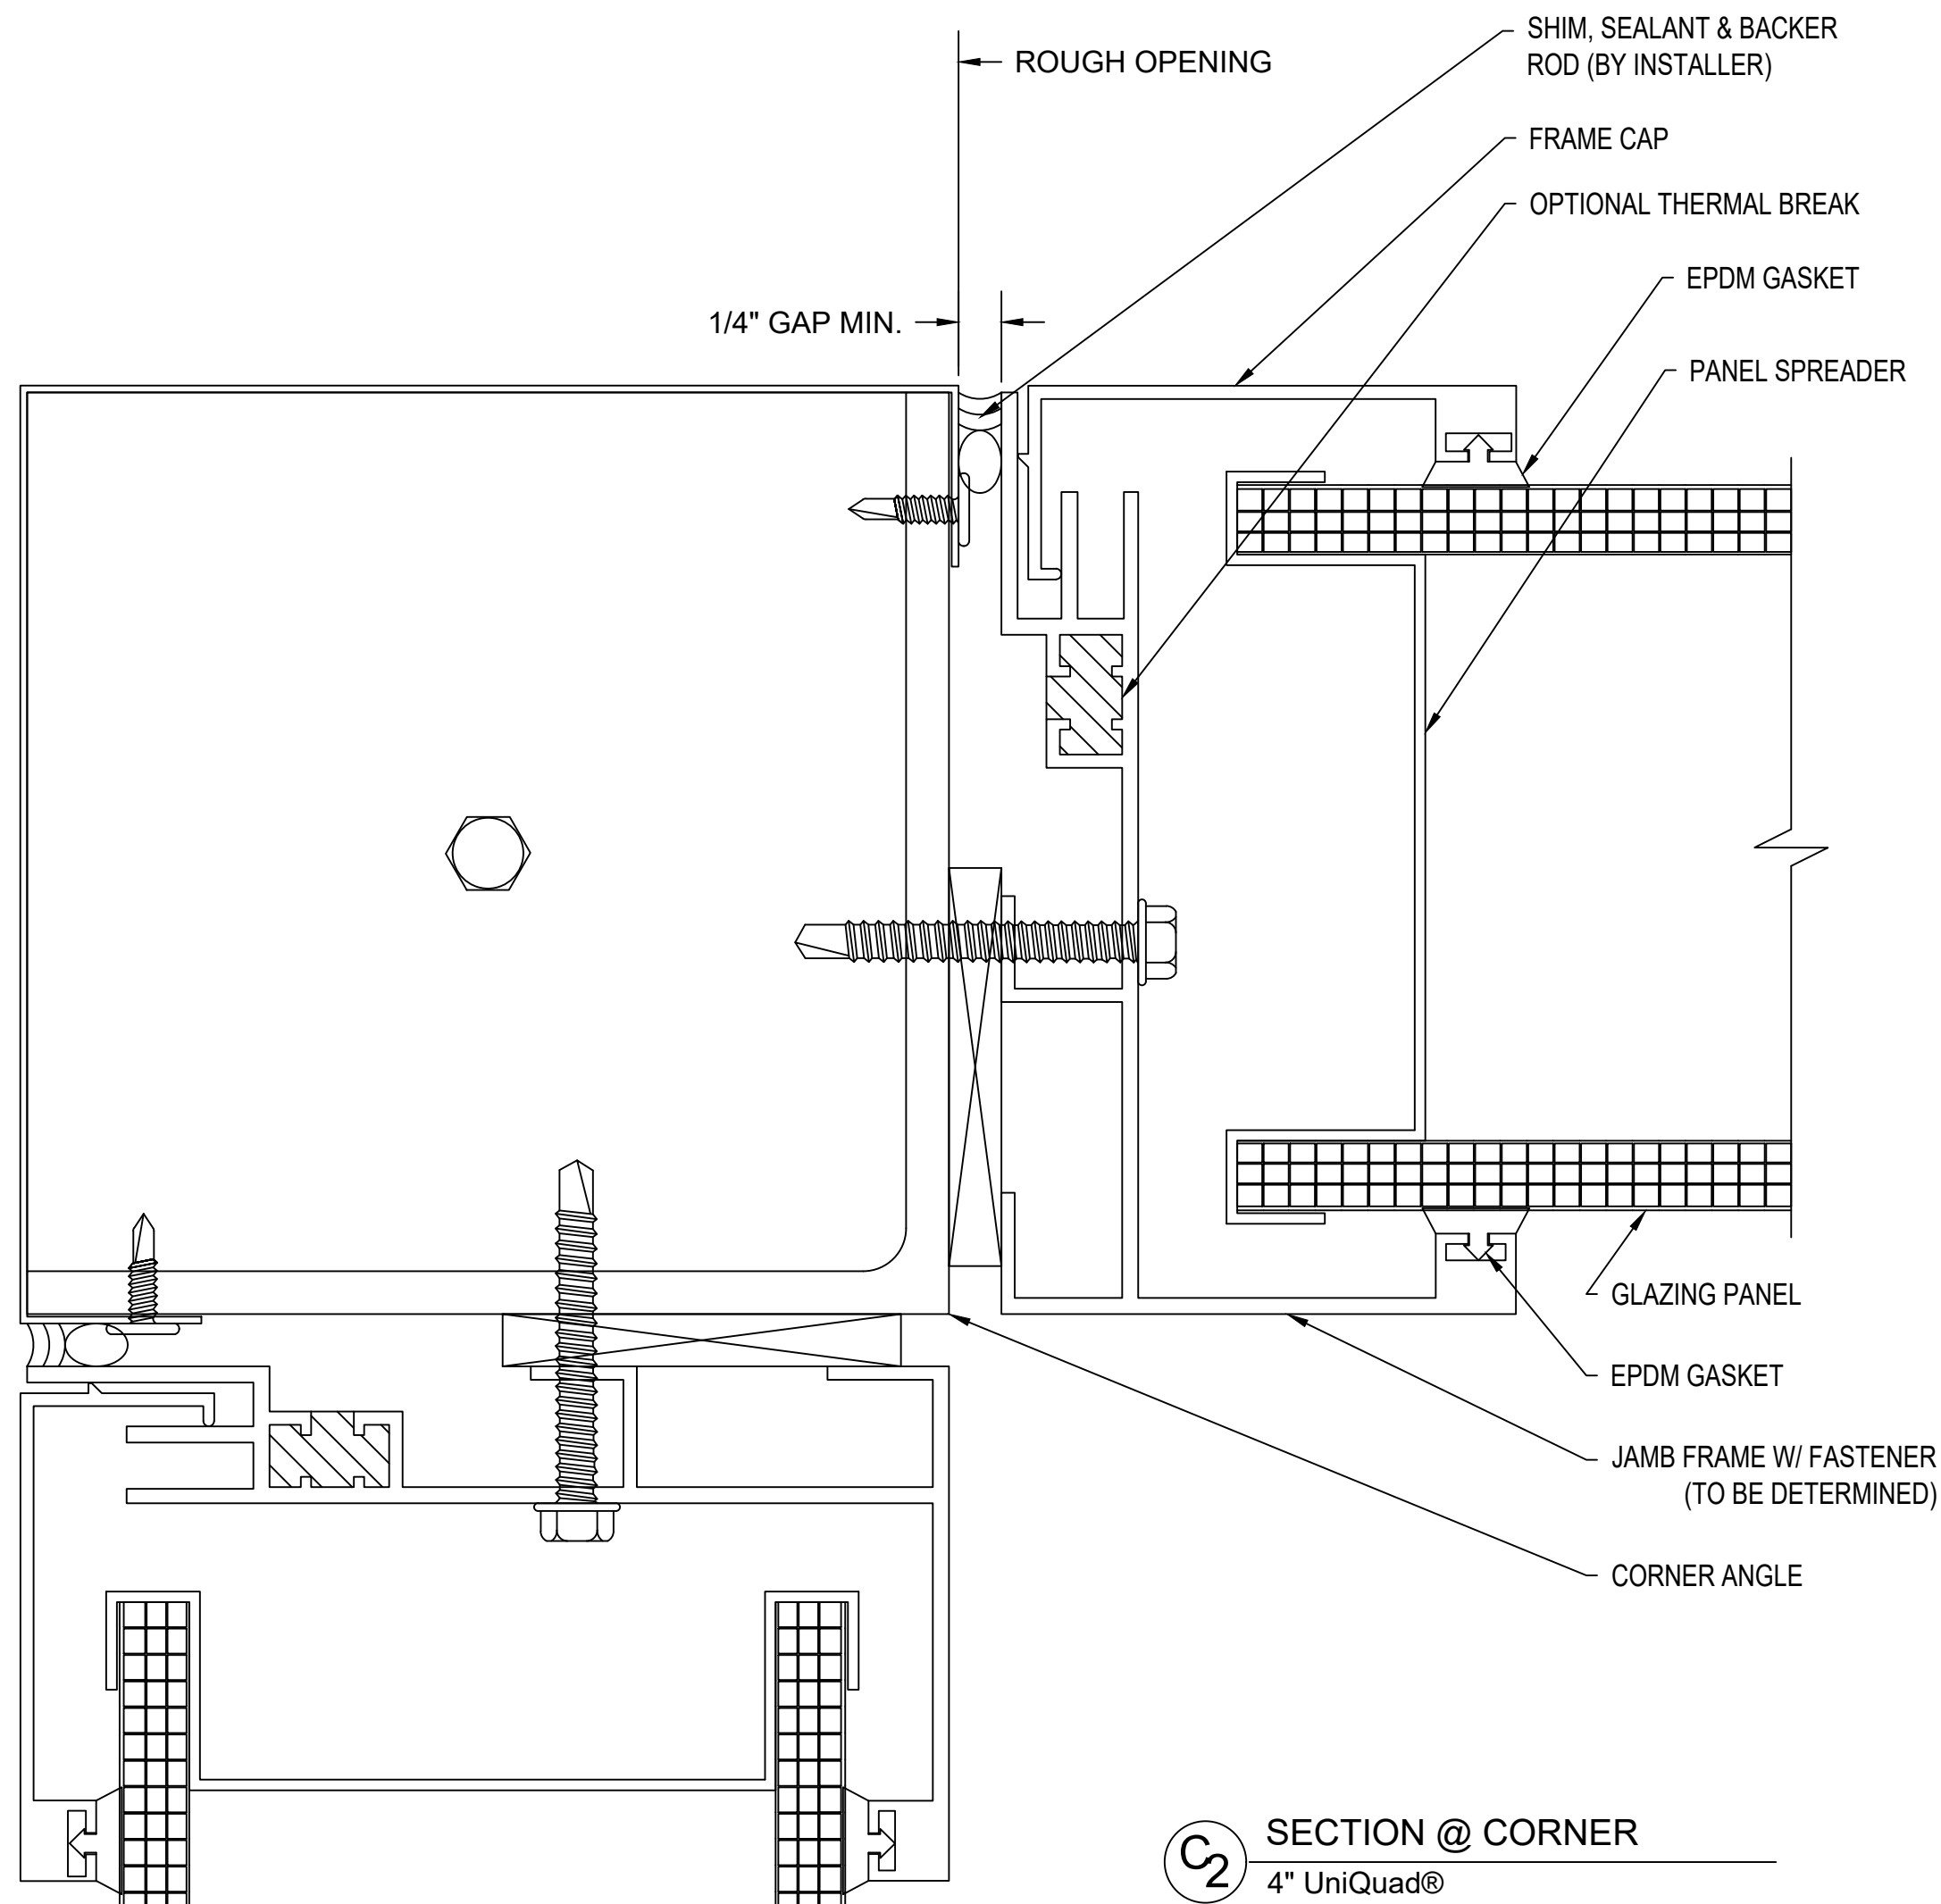


C₂ SECTION @ CORNER
4" UniQuad®

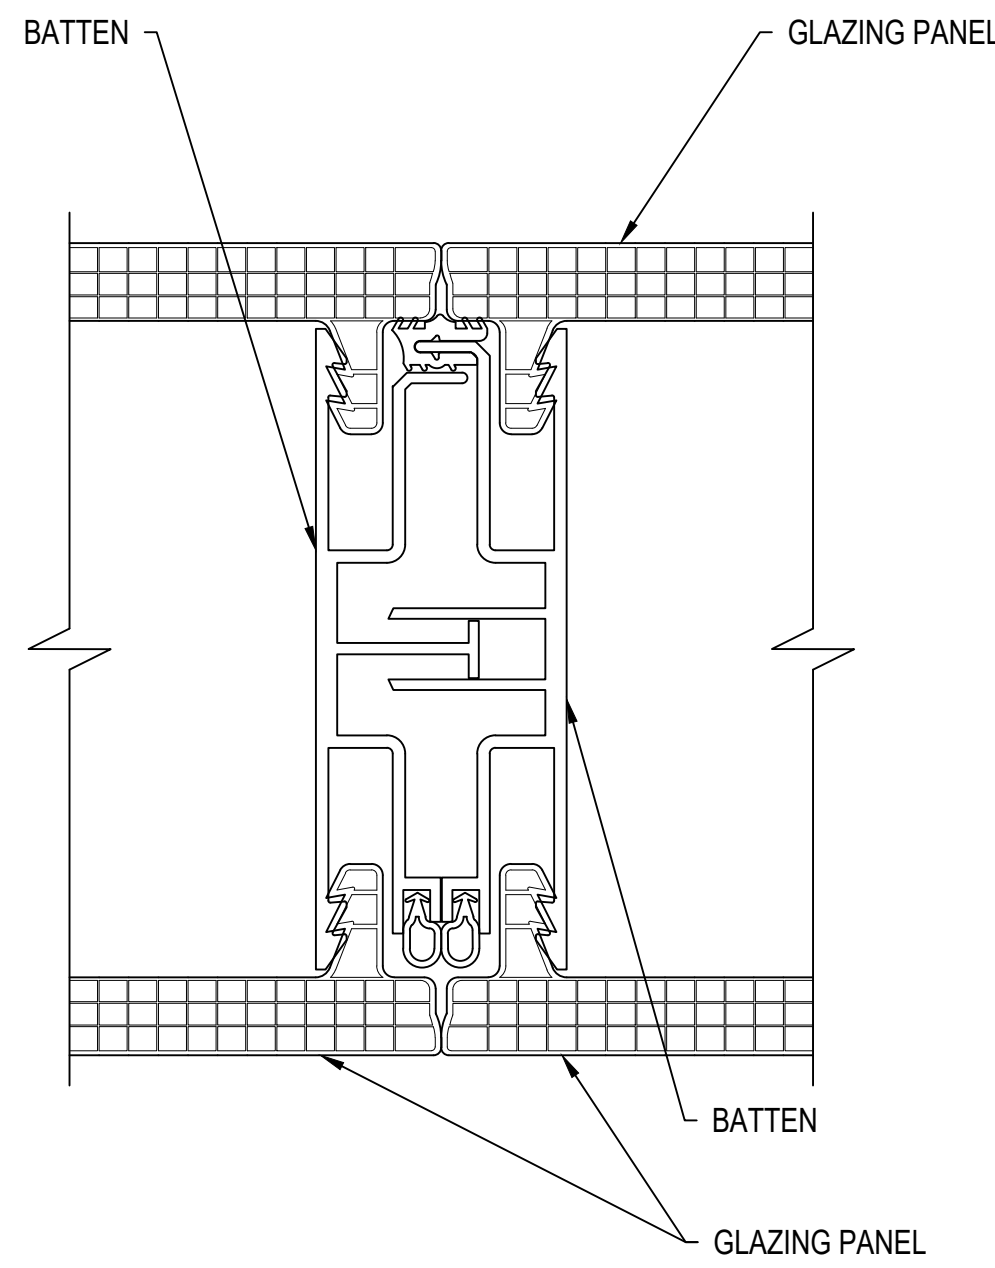


D₁ SECTION @ BATTEN
4" UniQuad®

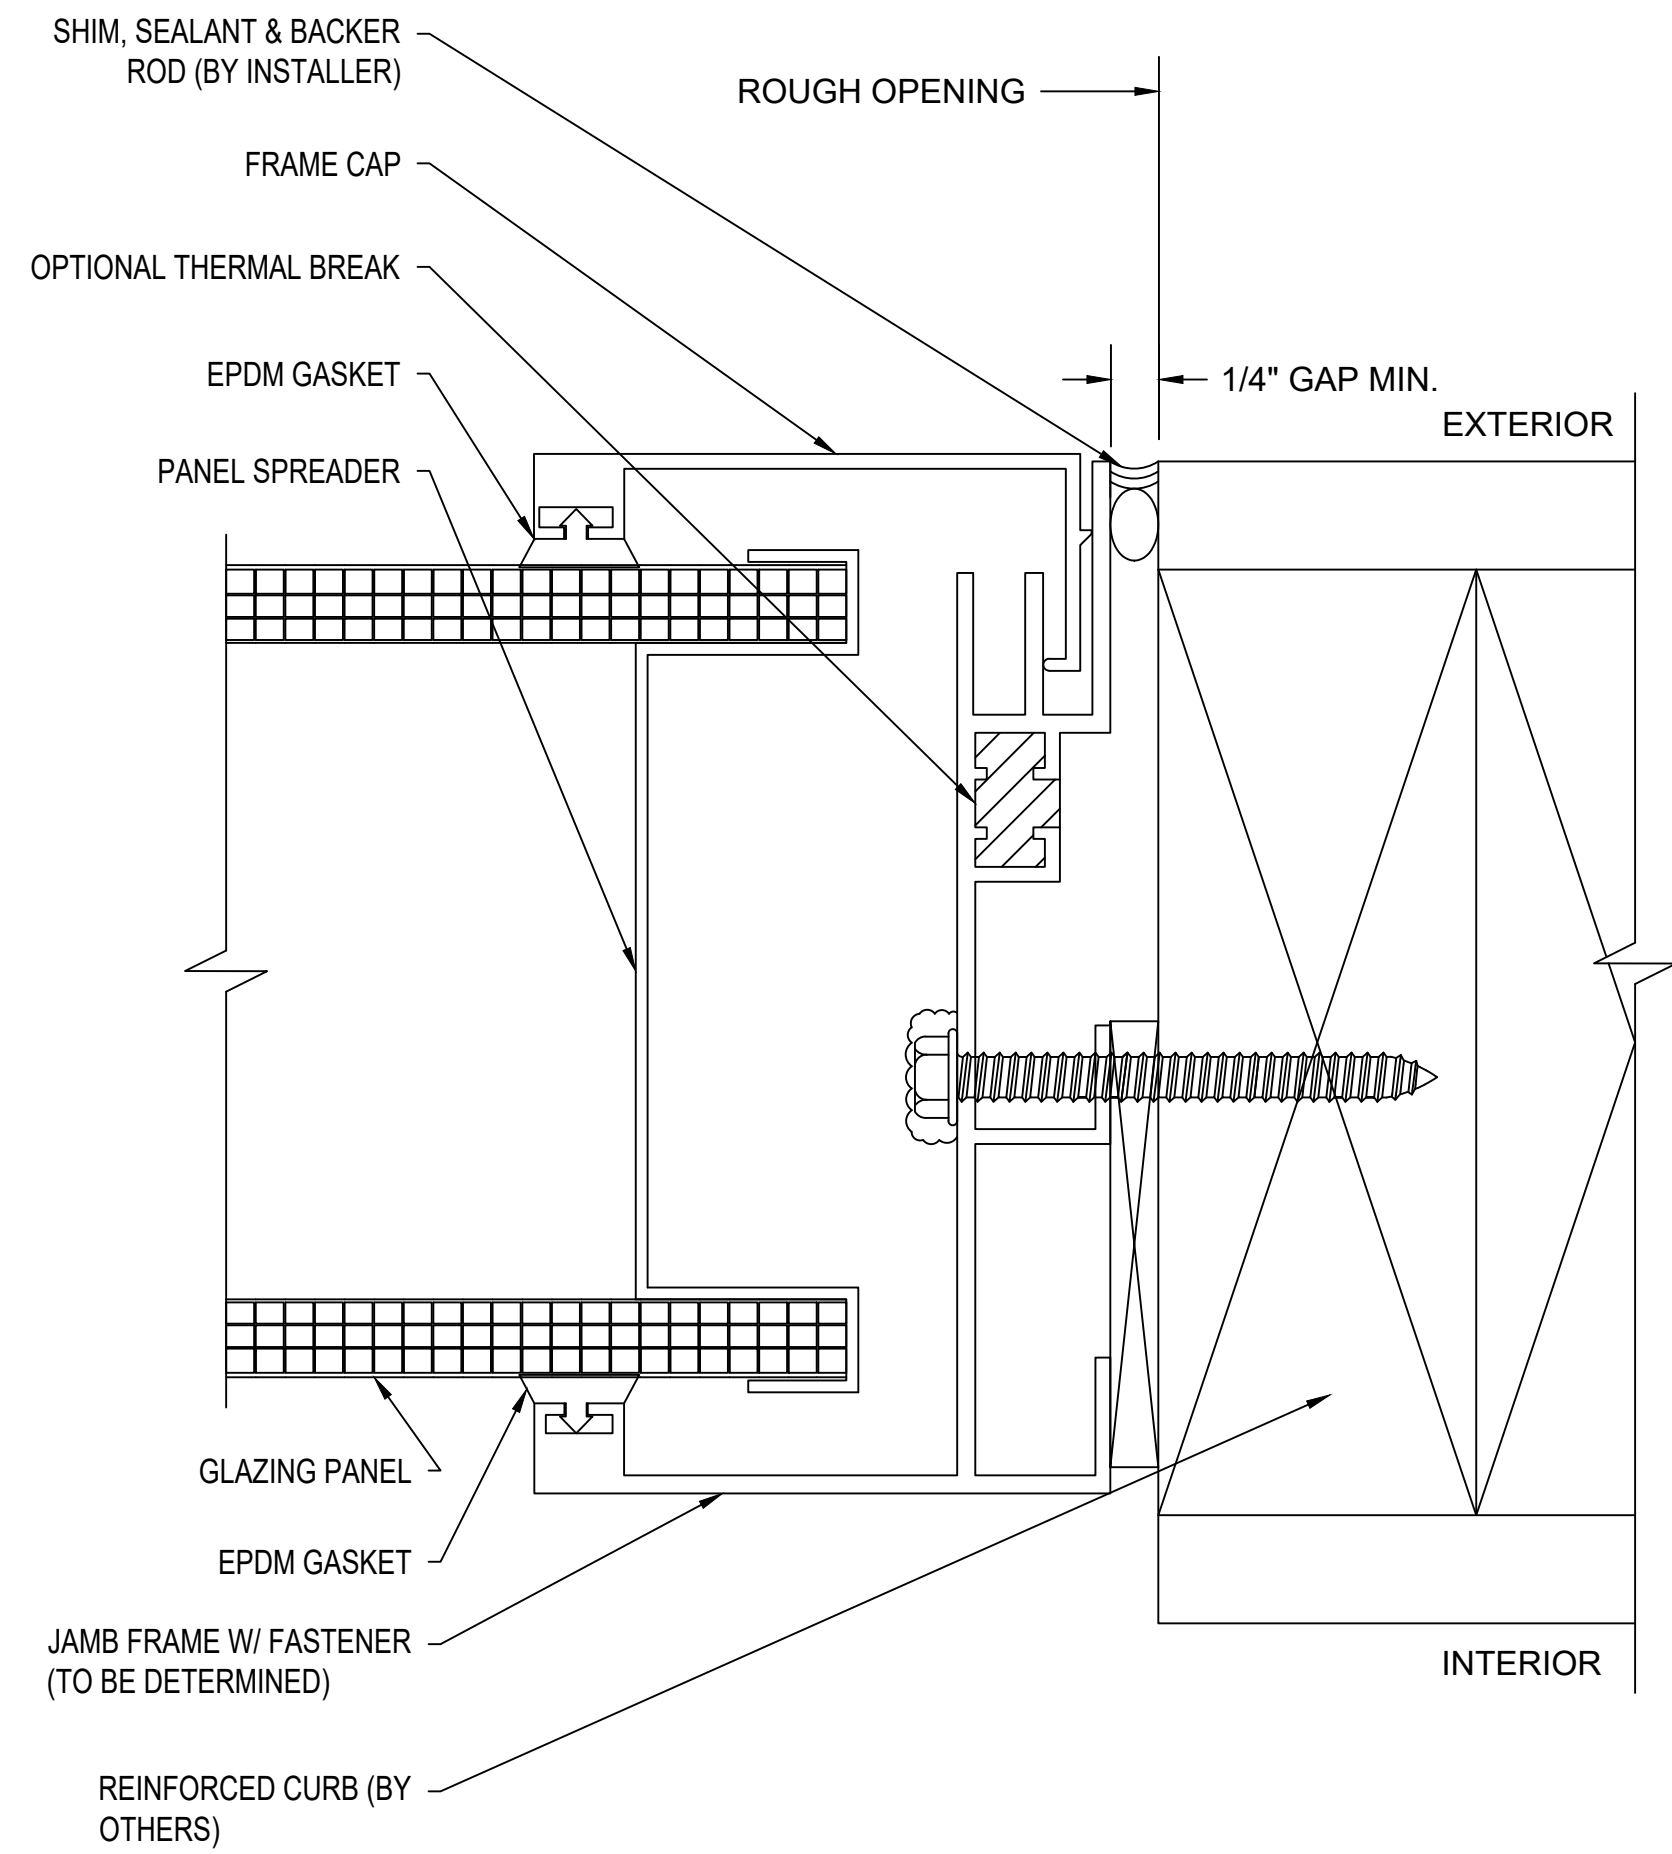

C₁ SECTION @ JAMB
4" UniQuad®

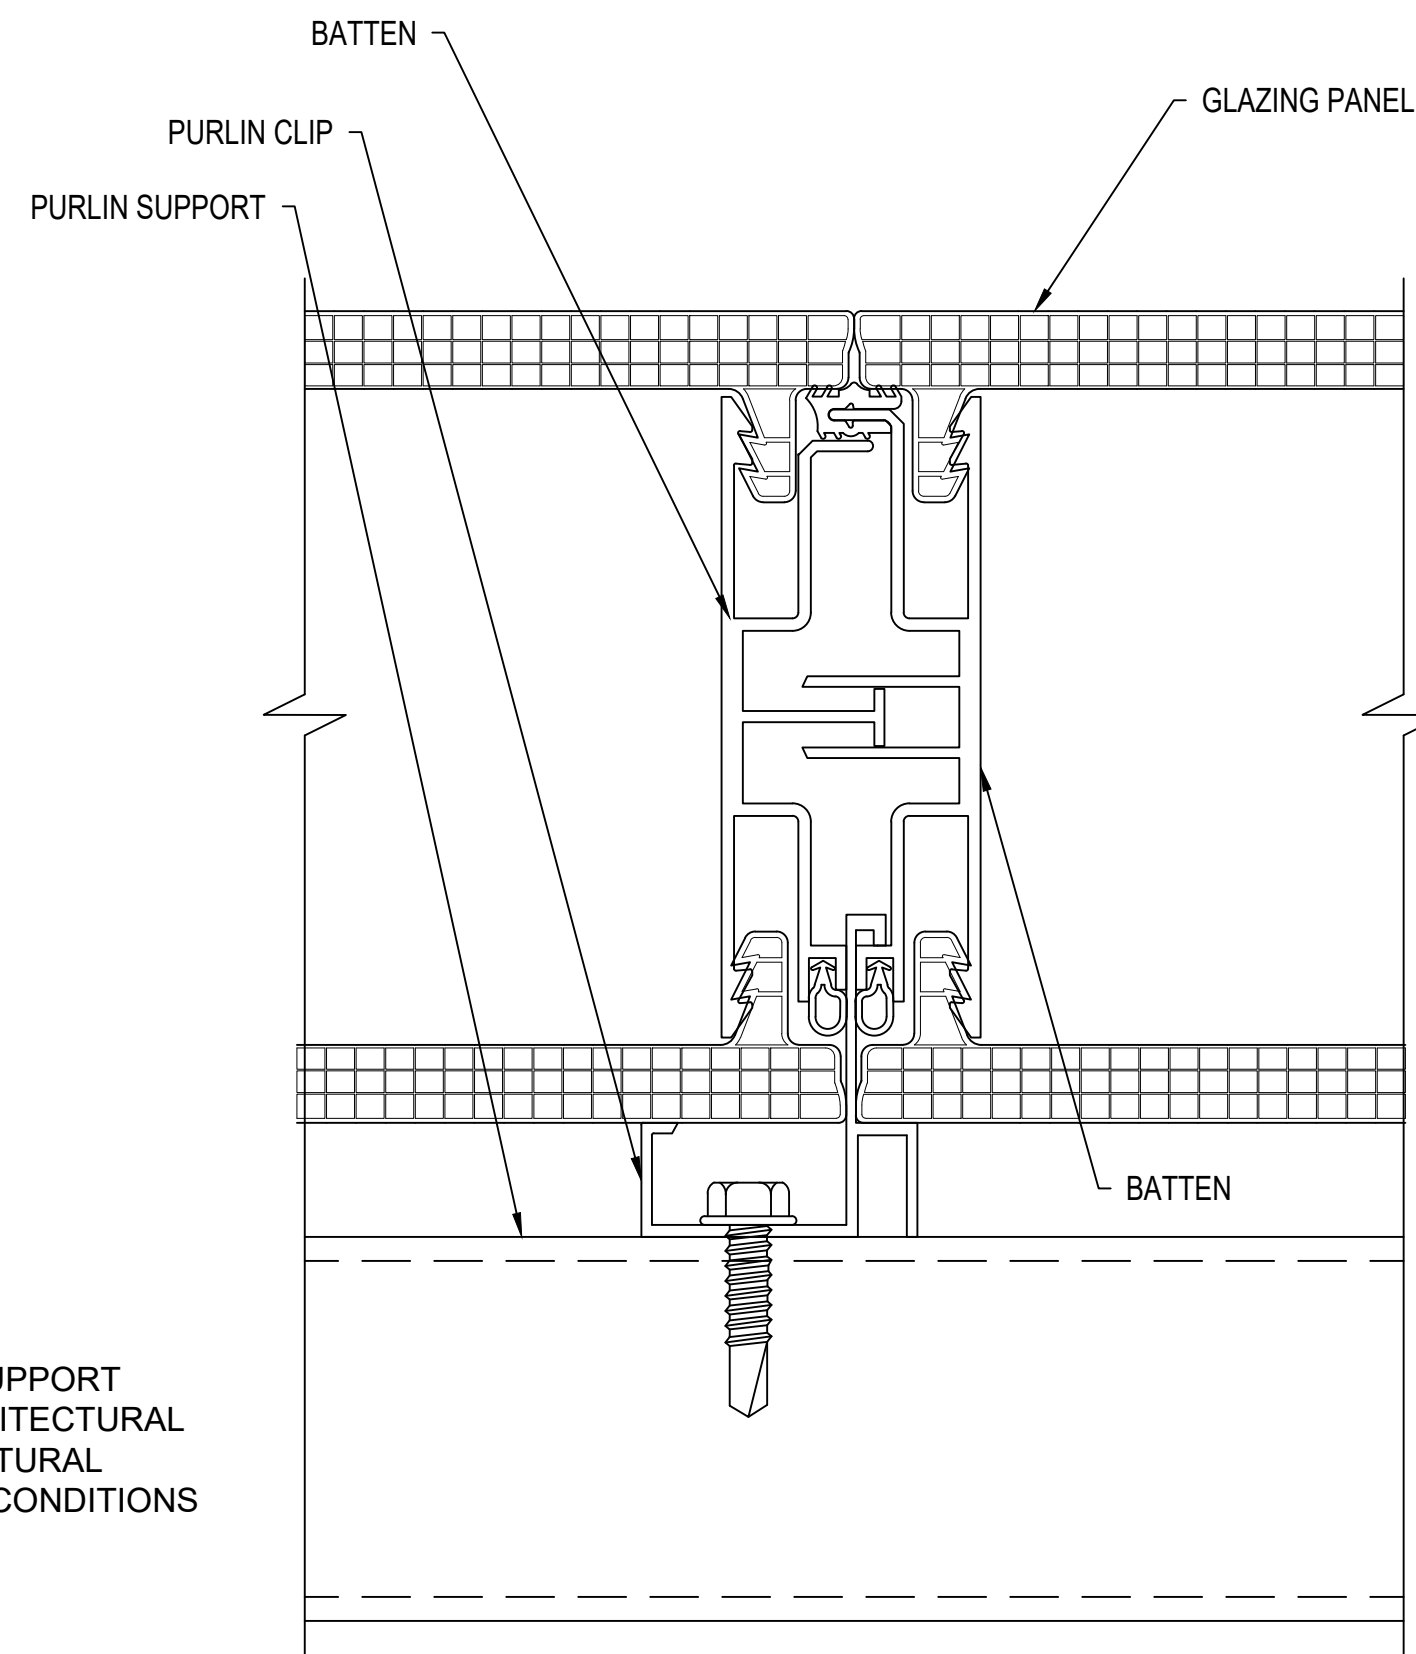

D₂ SECTION @ BATTEN (WITH STRUCTURE)
4" UniQuad®

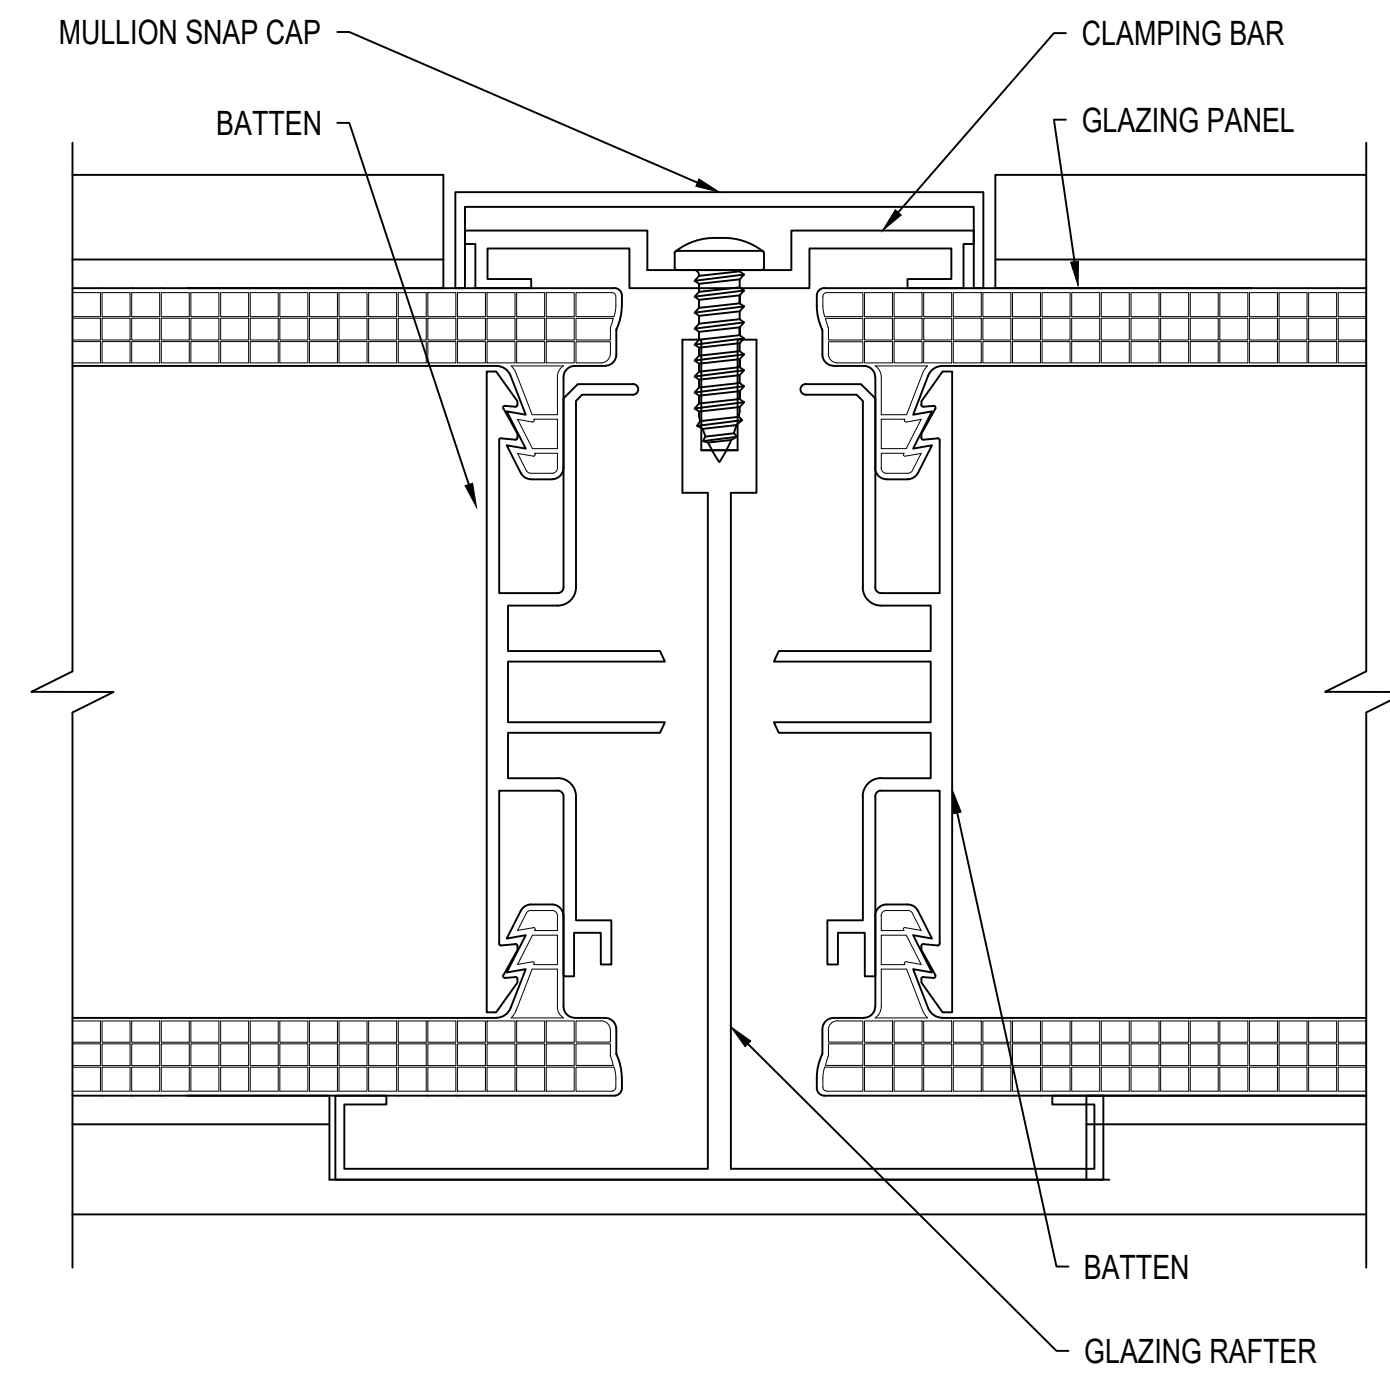

F SECTION @ VERTICAL MULLION (OPTIONAL)
4" UniQuad®

DETAIL TO BE USED WHEN SPANNING LIMITATIONS REQUIRE ADDITIONAL SUPPORT STRUCTURE. PLEASE CONTACT ARCHITECTURAL SUPPORT TO DETERMINE THE STRUCTURAL REQUIREMENTS BASED ON LOADING CONDITIONS


Details are subject to change and should be verified with our Architectural Support Department prior to implementation, please contact us at: info@kingspanlightandair.us

TRANSLUCENT WALLS

4" UniQuad®

LONG SPANS - CONTACT TO VERIFY DESIGN LOADS

ENG-EXT-0494-2600

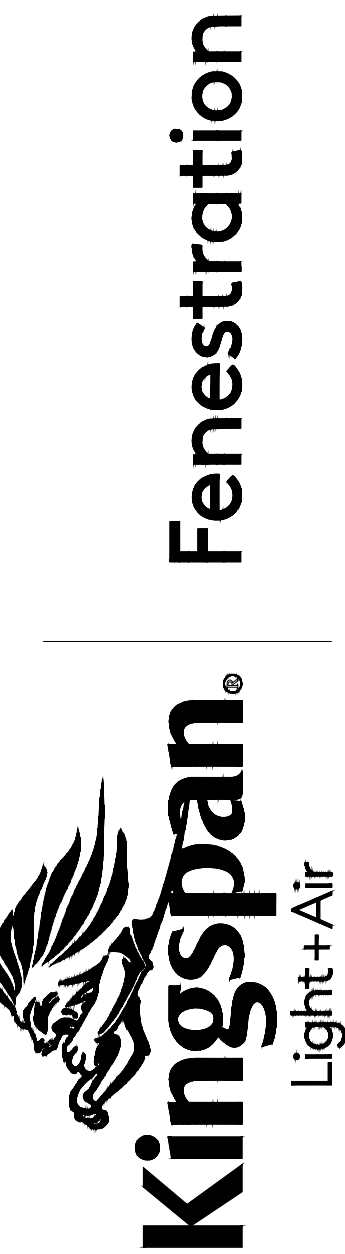

28662 N. Ballard Drive
Lake Forest, IL 60045 USA
T: +1 847.816.1060
F: +1 847.816.0475

Note
The standard details shown are for reference only.
Please contact our Architectural Support Department for job specific details and for information regarding the usage, limitations, and or code requirements pertaining to this product, please contact us at:

info@kingspanlightandair.us

5/19/2026: CREATION OF DOCUMENT

SHEET NO.

3 OF 3